

INDEX OF SHEETS

TITLE	SHEET NO.
TITLE SHEET	1
CONTROL PLAN / KEY MAP	2-3
STAGE CONSTRUCTION AND TRAFFIC HANDLING SHEETS	4-16
DEMOLITION SHEETS	17-22
PLAN AND PROFILE SHEETS	23-49
BRIDGE SHEETS	50-65
LOG OF TEST BORING SHEETS	66-68
CALWATER MAIN RELOCATION SHEETS	69-77
TRAFFIC SIGNAL MODIFICATION SHEETS	78-80
SIGNAGE AND STRIPING SHEETS	81-87
TYPICAL STREET SECTIONS	88-91
DETAIL SHEETS	92-103
SEEDING SHEETS	104-110
LANDSCAPE PLANS AND DETAILS SHEETS	111-182

APPLICABLE STANDARD PLANS:

CITY OF CHICO:

STD. S-1 P.C.C. SIDEWALK DETAILS
STD. S-2 P.C.C. CURB AND GUTTER
STD. S-5A COMMERCIAL DRIVEWAY APPROACH
STD. S-5C CURBED DRIVEWAY ENTRANCE
STD. S-7 36" DROP INLET (CAL-TRANS "G-0")
STD. S-10 STORM DRAIN AND SANITARY SEWER MANHOLE
STD. S-12 APPROVED METHODS OF LAYING PIPE
STD. S-13 TYPICAL METHOD FOR SETTING APPURTENANCES MODIFIED
STD. S-16 STREET POST INSTALLATION DETAILS
STD. S-18E TYPICAL CROSS SECTION - OTHER PUBLIC WAYS
STD. S-21 STREET BARRICADES
STD. S-27 P.C.C. HANDICAPPED RAMP
STD. SL-1 STREET LIGHTS
STD. LS-14 TRENCHING DETAIL
STD. LS-25 TREE AND PAVEMENT LAYOUT IN MEDIAN ISLAND
STD. LS-26 STAMPED CONCRETE BULLNOSE AND MOW BAND

CALTRANS STANDARD PLANS DATED 2018:

STD. A20A PAVEMENT MARKERS AND TRAFFIC LINES
STD. A20B PAVEMENT MARKERS AND TRAFFIC LINES
STD. A20C PAVEMENT MARKERS AND TRAFFIC LINES
STD. A20D PAVEMENT MARKERS AND TRAFFIC LINES
STD. A24A PAVEMENT MARKINGS - ARROWS
STD. A24B PAVEMENT MARKINGS - ARROWS AND SYMBOLS
STD. A24C PAVEMENT MARKINGS - SYMBOLS AND NUMERALS
STD. A24D PAVEMENT MARKINGS - WORDS
STD. A24E PAVEMENT MARKINGS - WORDS, LIMIT AND YIELD LINES
STD. A77U1 MIDWEST GUARDRAIL SYSTEM CONNECTIONS TO BRIDGE RAILING WITHOUT SIDEWALKS DETAIL 1
STD. A77U2 MIDWEST GUARDRAIL SYSTEM CONNECTIONS TO BRIDGE RAILING WITHOUT SIDEWALKS DETAIL 2
STD. A77V1 MIDWEST GUARDRAIL SYSTEM CONNECTIONS TO BRIDGE RAILING WITH SIDEWALKS DETAIL 1
STD. A77V2 MIDWEST GUARDRAIL SYSTEM CONNECTIONS TO BRIDGE RAILING WITH SIDEWALKS DETAIL 2
STD. A87B HOT MIX ASPHALT DIKES
STD. A86 BARBED WIRE AND WIRE MESH FENCES
STD. D78A GUTTER DEPRESSIONS
STD. D78B INLET DEPRESSIONS - CONCRETE SHOULDERS
STD. D78C INLET DEPRESSIONS - HOT MIX ASPHALT SHOULDERS
STD. ES-8A ELECTRICAL SYSTEMS (NON-TRAFFIC PULL BOX)
STD. ES-8B ELECTRICAL SYSTEMS (TRAFFIC PULL BOX)
STD. RSP A77Q1 MIDWEST GUARDRAIL SYSTEM TYPICAL LAYOUTS FOR STRUCTURE APPROACH
STD. RSP A77U4 MIDWEST GUARDRAIL TRANSITION RAILING (TYPE WB-31)

CULTURAL RESOURCES NOTE:

IF HUMAN REMAINS ARE UNEARTHED DURING CONSTRUCTION, THE CONTRACTOR MUST CEASE WORK WITHIN 100-FEET OF THE DISCOVERY AND NOTIFY THE COUNTY CORONER PER HEALTH AND SAFETY CODE SECTION 7050.5. NO FURTHER DISTURBANCE MAY OCCUR UNTIL THE CORONER HAS MADE THE NECESSARY FINDINGS AS TO THE ORIGINS AND DISPOSITIONS PURSUANT TO PUBLIC RESOURCES CODE SECTION 5097.98.

SHOULD CULTURAL RESOURCES BE ENCOUNTERED, THE SUPERVISING CONTRACTOR SHALL STOP WORK WITHIN 100-FEET OF THE FIND. THE SUPERVISING CONTRACTOR SHALL BE RESPONSIBLE FOR REPORTING ANY SUCH FINDINGS TO THE ENGINEER, AND A QUALIFIED ARCHAEOLOGIST WILL BE CONTACTED TO CONDUCT ON-SITE MEETINGS WITH THE CONTRACTOR AND THEIR EMPLOYEES, DETERMINE APPROPRIATE MITIGATION MEASURES, AND MONITOR THE REFERENCE MITIGATION MEASURES.

PREPARED BY OR UNDER THE SUPERVISION OF:

Paul W. Rabo

DATE: 12-8-23

PAUL W. RABO
R.C.E. No. C 72209
EXP. 06/30/24



APPROVED BY:

Brendan Ottoboni

DATE: 12/8/23

BRENDAN OTTOBONI
PUBLIC WORKS DIRECTOR - ENGINEERING
CITY OF CHICO, CALIFORNIA



CITY OF CHICO PUBLIC WORKS DEPARTMENT

CHICO, CALIFORNIA


PLANS FOR THE CONSTRUCTION OF :

BRUCE ROAD RECONSTRUCTION


SKYWAY TO STATE ROUTE 32

PROJECT NUMBER

307-000-8800/16038-307-4150

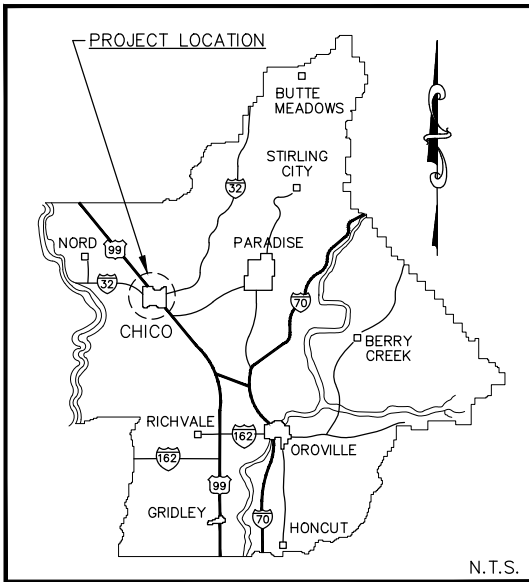

KEY MAP
OF
BUTTE COUNTY

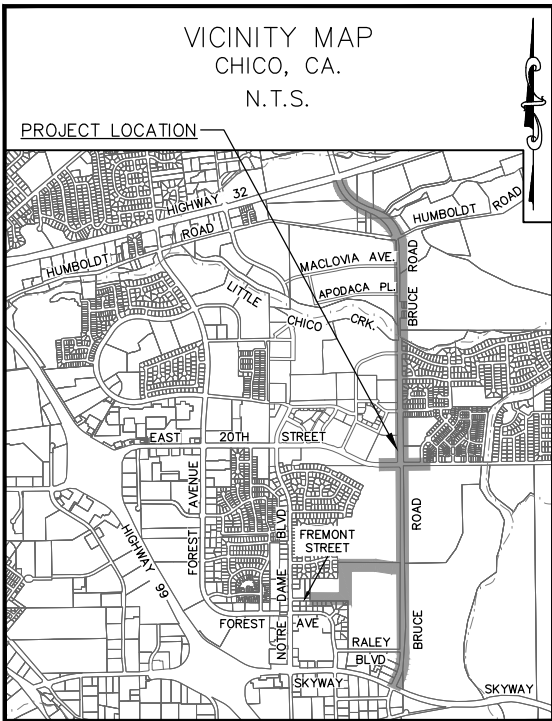

LOCATION MAP

LEGEND

- PROPOSED PATH LIGHT
- PROPOSED STREET LIGHT
- PROPOSED FIRE HYDRANT
- EXISTING FIRE HYDRANT
- EXISTING WATER VALVE
- EXISTING GAS VALVE
- EXISTING SIGN
- EXISTING SD MANHOLE
- EXISTING SS MANHOLE
- UTILITY POLE
- SURVEY CONTROL POINT
- SURVEY MONUMENT
- STREET LIGHT BOX
- EXISTING CURB INLET
- EXISTING CATCH BASIN
- PROPOSED CURB INLET
- RADIUS DIMENSION:
CURB: TO FACE OF CURB
SIDEWALK: TO EDGE OF WALK
- EXISTING TREE (XX" IN SIZE)
- EXISTING TREE TO BE REMOVED
- EXISTING TRAFFIC SIGNAL BOX
- EXISTING WATER METER BOX
- PROPOSED MANHOLE
- PROPOSED SIGN
- UNDERDRAIN CONNECTION TO
STORM DRAIN PIPE PER DETAIL
- UNDERDRAIN CONNECTION TO STORM
DRAIN DROP INLET PER DETAIL
- LANDSCAPE CATCH BASIN
PER DETAIL
- 8" DIA. LANDSCAPE DRAIN
CLEANOUT PER DETAIL

- EXISTING JOINT TRENCH
- EXISTING ELECTRIC LINE
- EXISTING TELEPHONE LINE
- EXISTING GAS MAIN
- EXISTING WATER MAIN
- EXISTING OVERHEAD UTILITY LINE
- EXISTING FENCE
- EXISTING EDGE OF PAVEMENT
- EXISTING CONCRETE CURB AND GUTTER
- EXISTING SANITARY SEWER WITH SIZE
- OG MAJOR CONTOUR
- OG MINOR CONTOUR
- EXISTING GRADING FLOWLINE
- TEMPORARY CONSTRUCTION EASEMENT
- PUBLIC SERVICE EASEMENT
- STORM DRAIN EASEMENT
- PROPERTY LINE
- PROPOSED CONCRETE CURB AND GUTTER
- PROPOSED GRADE BREAK
- PROPOSED FENCE
- PROPOSED STREET LIGHT CONDUIT
- PROPOSED STREET LIGHT BOX
- PROPOSED TRAFFIC SIGNAL CONDUIT
- PROPOSED TRAFFIC SIGNAL BOX
- PROPOSED UTILITY SLEEVE
- PROPOSED WATER SLEEVE




ABBREVIATIONS

- AGGREGATE BASE.....AB
- ANCHOR PILE.....AP
- ANGLE POINT.....AC
- ASPHALT CONCRETE.....AC
- BACK OF WALK.....BOW
- BEGIN CURVE.....BC
- BEGIN VERTICAL CURVE.....BVC
- BOLLARD.....BD
- CABLE TELEVISION.....CATV
- CABLE TELEVISION BOX.....CB
- CATCH BASIN.....CB
- CENTERLINE.....CL
- CLEAN-OUT.....CO
- CITY OF CHICO.....C.O.C.
- COMPOUND CURVE.....CC
- CONCRETE MASONRY UNIT.....CMU
- CONTROL POINT.....CP
- CORRUGATED METAL PIPE.....CMP
- CUBIC YARDS.....CY
- CURB AND GUTTER.....CG
- CURVE #.....C
- DROP INLET.....DI
- EDGE OF PAVEMENT.....EP
- ELECTRIC.....E
- ELECTRIC CONDUIT.....E/CNDT
- ELECTRIC METER.....EM
- ELECTRIC PAD MOUNT.....E/PAD
- ELECTRICAL TRANSFORMER.....E/TRFR
- ELECTRICAL VAULT.....EV
- ELECTRICAL VAULT SWITCH GEAR.....E/SWITCH
- ELEVATION.....ELEV
- END CURVE.....EC
- END RETURN.....ER
- END VERTICAL CURVE.....EVC
- EXISTING.....EG
- EXISTING GROUND.....EG
- FACE OF CURB.....FOC
- FEET.....FT
- FIBEROPTIC.....FO
- FINISH GRADE.....FG
- GAS.....G
- GAS METER.....GM
- GAUGE.....GA
- GRADE BREAK.....GB
- GUY WIRE.....GW
- HANDICAP RAMP.....HCRAMP
- HIGH DENSITY POLYETHYLENE.....HDPE
- INTERSECTION.....INTX
- INVERT ELEVATION.....INV
- IRRIGATION CONTROL VALVE.....ICV
- JOINT POLE.....JP
- JOINT TRENCH.....JT
- LATERAL.....LAT
- LEFT.....LT
- LINE #.....LN
- LINEAR FEET.....LF
- LIP OF GUTTER.....LIP
- MANHOLE.....MH
- MAXIMUM.....MAX
- MID POINT.....MP
- MID POINT ON CURVE.....MPOC
- MINIMUM.....MIN
- MONUMENT.....MON
- NOT TO SCALE.....NTS
- OFFSET.....OS
- ORIGINAL GROUND.....OG
- OVERHEAD ELECTRIC.....OH
- PACIFIC BELL VAULT.....PBV
- PEDESTRIAN PUSH BUTTON.....PPB
- POINT OF INTERSECTION.....PI
- POINT OF REVERSE CURVATURE.....PRC
- POINT OF TANGENCY.....PT
- POINT OF VERTICAL INTERSECTION.....PVI
- PROPERTY LINE.....PL
- POLYVINYL CHLORIDE.....PVC
- PORTLAND CEMENT CONCRETE.....PCC
- POWER POLE.....PP
- PUBLIC SERVICE EASEMENT.....PSE
- PUBLIC UTILITY EASEMENT.....PUE
- RADIUS.....R
- REINFORCED CONCRETE PIPE.....RCP
- RELATIVE COMPACTION.....RC
- RIGHT.....RT
- RIGHT-OF-WAY.....ROW
- SANITARY SEWER.....SS
- SANITARY SEWER MANHOLE.....SSMH
- SERVICE.....SERV
- SIDEWALK.....SW
- SIGN POST.....SP
- SLOPE.....S
- STANDARD.....STD
- STATION.....STA
- STORM DRAIN.....SD
- STORM DRAIN CATCH BASIN.....SDCB
- STORM DRAIN DROP INLET.....SDDI
- STORM DRAIN MANHOLE.....SDMH
- STREET LIGHT.....SL
- STREET LIGHT BOX.....SLB
- TELEPHONE.....TEL
- TELEPHONE MANHOLE.....TMH
- TEMPORARY CONSTRUCTION EASEMENT.....T.C.E.
- TRAFFIC SIGNAL.....TS
- TRAFFIC SIGNAL BKE.....TSBK
- TRAFFIC SIGNAL CABLE BOX.....TSBCB
- TRAFFIC SIGNAL HAND HOLE.....TSHH
- TRAFFIC SIGNAL INTERCONNECT WIRE.....TSIW
- TRAFFIC SIGNAL TRAFFIC LOOP.....TSTL
- TRANSFORMER.....TRF
- TRANSFORMER PAD.....TPAD
- TREE.....T
- TOP BACK OF CURB.....TBC
- TOP OF CURB.....TC
- TOE OF SLOPE.....TOE
- TOP OF SLOPE.....TOP
- TYPICAL.....TYP
- UTILITY VAULT.....UT/V
- VALLEY GUTTER.....VG
- WATER.....W
- WATER METER.....WM
- WATER PRESSURE VACUUM BREAKER.....WPVB
- WATER VALVE.....WV



Project Number: 16038	Drawing Number C-1
Scale: 1" = 100'	Sheet <u>2</u> of <u>182</u>

Plan Status: ☐ Conceptual ☐ Approved Final ☐ Record Drawing Path: S:\CIVIL_3D 2018 PROJECTS\19123 C00 Bruce Road\16038B_Title_Control.dwg -- C2 (3), Wed, Feb 14, 2024 -- 12:02:58pm, User

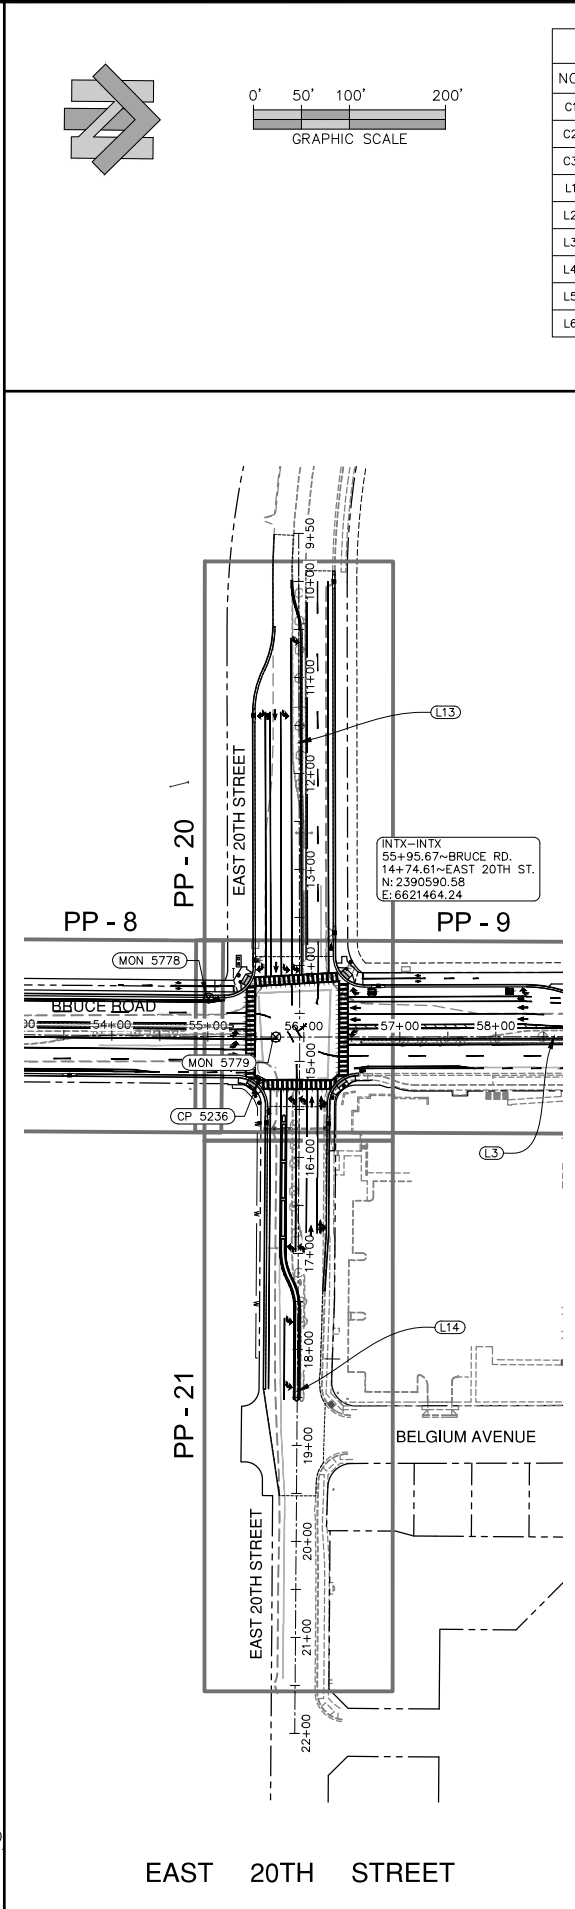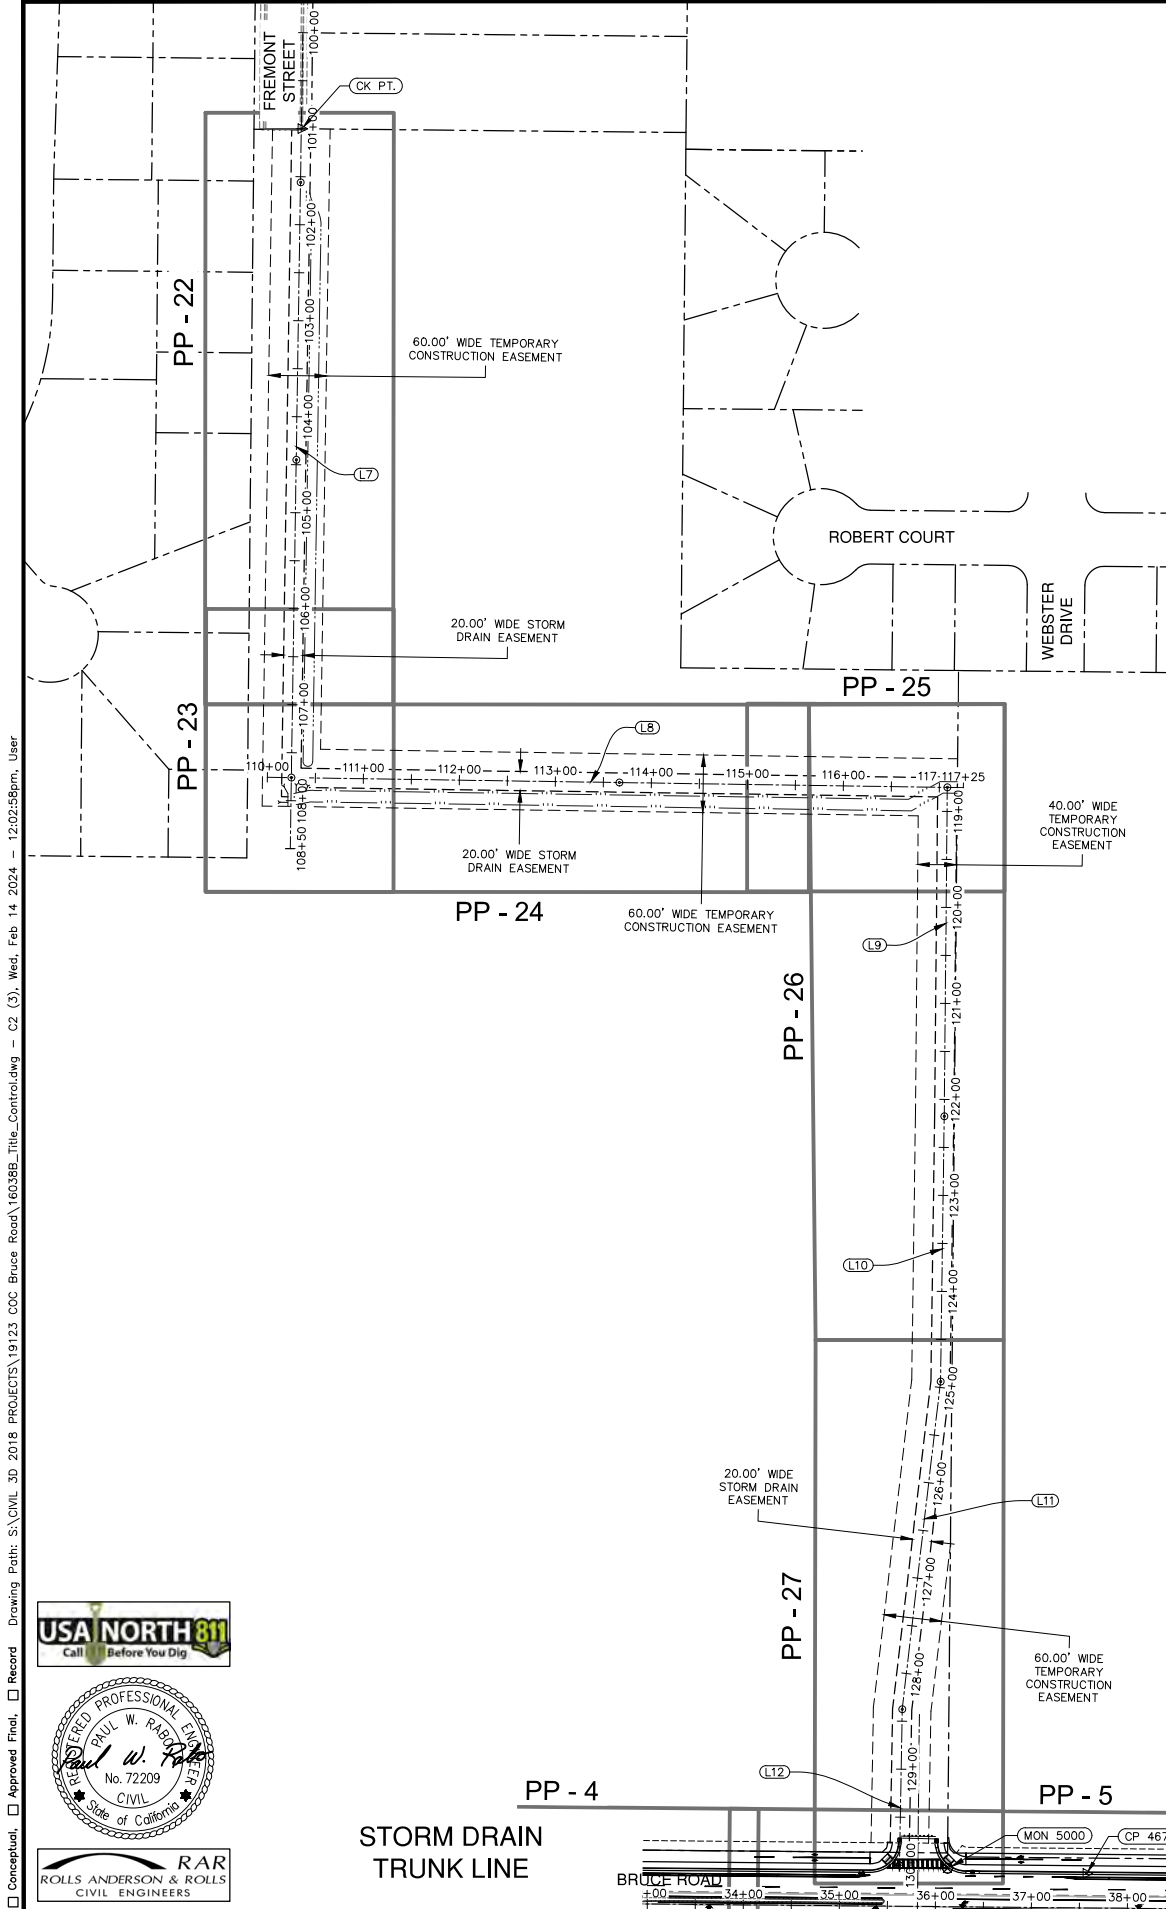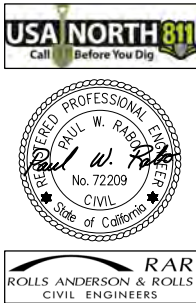

BRUCE ROAD CENTERLINE DATA					
NO.	LENGTH	RADIUS	DIRECTION/DELTA	BEG. N, E	END N, E
C1	433.72'	999.98'	024°51'04"	(2386366.77, 6621398.66)	2386787.60, 6621488.59
C2	920.80'	802.98'	065°42'10"	(2394904.15, 6621410.69)	2395632.36, 6620932.52
C3	698.02'	799.98'	049°59'35"	(2395749.13, 6620667.89)	2396257.89, 6620222.63
L1	358.89'		N24°29'18"E	(2386040.16, 6621249.89)	2386366.77, 6621398.66
L2	3778.16'		N00°21'46"W	(2386787.60, 6621488.59)	2390565.69, 6621464.66
L3	2711.38'		N00°58'15"W	(2390565.69, 6621464.66)	2393276.67, 6621418.72
L4	1627.50'		N00°16'57"W	(2393276.67, 6621418.72)	2394904.15, 6621410.69
L5	289.24'		N66°11'20"W	(2395632.36, 6620932.52)	2395749.13, 6620667.89
L6	82.29'		N16°11'45"W	(2396257.89, 6620222.63)	2396336.91, 6620199.68

STORM DRAIN TRUNKLINE CENTERLINE DATA					
NO.	LENGTH	RADIUS	DIRECTION/DELTA	BEG. N, E	END N, E
L7	850.00'		N89°59'34"E	2387906.00, 6619535.74	2387906.11, 6620385.74
L8	776.04'		N00°01'59"W	2387830.06, 6620311.82	2388606.10, 6620311.37
L9	401.81'		N89°38'49"E	2388588.97, 6620252.10	2388591.44, 6620653.91
L10	276.46'		N89°54'45"E	2388591.44, 6620653.91	2388591.86, 6620930.37
L11	343.49'		S84°13'06"E	2388591.86, 6620930.37	2388557.26, 6621272.11
L12	205.44'		S89°52'03"E	2388557.26, 6621272.11	2388556.78, 6621477.55

EAST 20TH STREET CENTERLINE DATA					
NO.	LENGTH	RADIUS	DIRECTION/DELTA	BEG. N, E	END N, E
L13	537.45'		N88°59'44"E	2390581.38, 6620939.71	2390590.80, 6621477.08
L14	712.55'		N89°31'36"E	2390590.80, 6621477.08	2390596.69, 6622189.60

CONTROL TABLE						
POINT NUMBER	NORTHING	EASTING	ELEV.	STATION	OFFSET	ALIGNMENT DESCRIPTION
CK PT.	2387906.01	6619635.74	0.00	101+00.00	0.00'	SD TRUNK - STA 100+00 TO 108+50 SURVEY CHECK POINT
3990	2386148.50	6621362.31	230.54	11+45.19	57.40' R	BRUCE RD. PK NAIL
3991	2386197.86	6621256.54	230.94	11+46.26	59.31' L	BRUCE RD. PK NAIL
3992	2386413.82	6621371.02	231.76	13+91.71	44.14' L	BRUCE RD. PK NAIL
4000	2386822.84	6621445.44	235.74	18+28.13	42.93' L	BRUCE RD. PK NAIL
4084	2387514.20	6621519.86	241.46	25+19.00	35.87' R	BRUCE RD. 3/8" REBAR & CAP
4626	2388193.01	6621443.70	245.39	31+98.28	35.99' L	BRUCE RD. 3/8" REBAR & CAP
4675	2388751.64	6621440.23	249.94	37+56.92	35.92' L	BRUCE RD. 3/8" REBAR & CAP
5001	2389321.84	6621435.70	254.87	43+27.14	36.84' L	BRUCE RD. 3/8" REBAR & CAP
5002	2390028.88	6621434.25	258.65	50+34.17	33.82' L	BRUCE RD. 3/8" REBAR & CAP
5236	2390550.25	6621509.61	259.85	55+55.05	44.84' R	BRUCE RD. PK NAIL
5800	2391448.08	6621493.93	266.43	64+52.55	44.22' R	BRUCE RD. PK NAIL
5951	2391031.68	6621422.57	262.40	60+37.42	34.19' L	BRUCE RD. SPIKE
6334	2391689.82	6621399.38	267.52	66+95.86	46.22' L	BRUCE RD. 3/8" REBAR & CAP
6636	2392332.48	6621392.78	266.64	73+38.53	41.94' L	BRUCE RD. 3/8" REBAR & CAP
7000	2392816.58	6621400.31	269.99	78+22.44	26.20' L	BRUCE RD. PK NAIL
7621	2393120.86	6621383.73	266.82	81+26.95	37.62' L	BRUCE RD. 3/8" REBAR & CAP
7767	2393065.07	6621470.20	268.71	80+69.71	47.88' R	BRUCE RD. SPIKE
7768	2393011.17	6621586.00	269.59	80+13.86	162.75' R	BRUCE RD. SPIKE
7819	2393713.88	6621454.82	271.00	87+19.18	38.25' R	BRUCE RD. PK NAIL
8323	2394563.51	6621458.14	269.73	95+68.78	45.77' R	BRUCE RD. 3/8" REBAR & CAP
8700	2395161.43	6621315.40	269.38	101+89.65	47.87' L	BRUCE RD. 3/8" REBAR & CAP
8701	2395628.33	6621040.62	264.52	107+35.18	46.01' R	BRUCE RD. 3/8" REBAR & CAP
9238	2395871.77	6620388.33	260.08	114+11.10	56.89' L	BRUCE RD. 3/8" REBAR & CAP
9574	2396216.56	6620167.48	256.76	117+95.22	64.83' L	BRUCE RD. 3/8" REBAR & CAP
9733	2393038.44	6621534.49	269.37	80+41.99	111.72' R	BRUCE RD. TEMP

MONUMENT TABLE						
POINT NUMBER	NORTHING	EASTING	ELEV.	STATION	OFFSET	ALIGNMENT DESCRIPTION
5779	2390565.69	6621464.66	260.08	55+70.78	0.00' R	BRUCE RD. CENTERLINE MONUMENT
6637	2391863.43	6621483.74	266.40	68+68.01	41.06' R	BRUCE RD. WITNESS CORNER
6638	2391714.42	6621485.46	267.08	67+19.00	40.26' R	BRUCE RD. WITNESS CORNER
6639	2391685.18	6621515.72	266.72	66+89.24	70.01' R	BRUCE RD. WITNESS CORNER
6640	2391686.52	6621595.88	266.85	66+89.23	150.19' R	BRUCE RD. WITNESS CORNER
6641	2391645.98	6621591.36	266.81	66+48.76	144.98' R	BRUCE RD. WITNESS CORNER
6642	2391644.75	6621516.39	266.68	66+48.81	70.00' R	BRUCE RD. WITNESS CORNER
6643	2391614.47	6621487.15	266.69	66+19.03	40.25' R	BRUCE RD. WITNESS CORNER
6644	2391663.81	6621446.06	267.22	66+69.05	0.00' R	BRUCE RD. CENTERLINE MONUMENT
7615	2392696.74	6621478.44	269.62	77+01.29	49.89' R	BRUCE RD. WITNESS CORNER
7616	2392194.75	6621477.29	266.00	71+99.39	40.23' R	BRUCE RD. WITNESS CORNER
8103	2393677.91	6621426.51	270.90	86+83.35	9.77' R	BRUCE RD. CENTERLINE MONUMENT
8324	2394315.97	6621363.63	268.80	93+21.71	49.97' L	BRUCE RD. PROPERTY CORNER
8702	2395142.37	6621293.91	270.17	101+78.23	74.59' L	BRUCE RD. PROPERTY CORNER
8703	2395064.98	6621341.40	269.02	100+83.20	50.55' L	BRUCE RD. PROPERTY CORNER
8704	2395069.69	6621339.61	269.07	100+88.52	51.24' L	BRUCE RD. PROPERTY CORNER
8705	2394953.45	6621358.45	270.61	99+62.70	50.22' L	BRUCE RD. PROPERTY CORNER
8706	2395088.24	6621439.57	268.47	100+84.04	50.33' R	BRUCE RD. PROPERTY CORNER
8707	2395111.85	6621453.25	269.12	101+02.42	69.16' R	BRUCE RD. PROPERTY CORNER
9290	2395647.08	6620775.41	262.73	109+80.13	49.96' L	BRUCE RD. PROPERTY CORNER
9291	2395586.40	6620913.20	263.55	108+29.47	49.84' L	BRUCE RD. PROPERTY CORNER
9292	2395708.58	6620883.61	263.58	109+05.96	49.99' R	BRUCE RD. PROPERTY CORNER
9293	2395677.91	6620953.46	264.22	108+29.76	50.14' R	BRUCE RD. PROPERTY CORNER
9294	2395794.48	6620688.78	261.12	111+18.89	49.92' R	BRUCE RD. PROPERTY CORNER
9295	2395702.97	6620648.60	261.42	111+18.71	50.02' L	BRUCE RD. PROPERTY CORNER
9296	2395722.26	6620607.67	261.43	111+61.35	50.05' L	BRUCE RD. PROPERTY CORNER
9297	2395868.46	6620605.67	260.68	112+36.30	76.38' R	BRUCE RD. PROPERTY CORNER
9711	2396209.70	6620185.33	252.37	117+83.94	50.02' L	BRUCE RD. PROPERTY CORNER
9712	2396236.67	6620281.99	251.42	117+78.29	50.17' R	BRUCE RD. PROPERTY CORNER
100018	2393390.57	6621332.45	264.50	83+96.47	85.71' L	BRUCE RD. PROPERTY CORNER

BASIS OF BEARING

THE BASIS OF BEARING FOR THIS PROJECT IS CALIFORNIA ZONE 2, NAD83 (EPOCH 2004.69) AS DETERMINED LOCALLY BY A LINE BETWEEN REFERENCE STATIONS DH6531 (EAST) AND KS1893 (HUMBUG) TAKEN AS SOUTH 42°47'16" EAST AS DERIVED FROM PUBLISHED NGS DATA SHEETS. TO OBTAIN GROUND DISTANCES, DIVIDE GRID DISTANCES BY 0.99997612.

BENCH MARK

THE BENCH MARK FOR THIS PROJECT IS CITY OF CHICO B.M. # 1C-1, BRASS DISK IN TOP OF CURB ON THE WEST SIDE OF NOTRE DAME BOULEVARD ±200' NORTH OF MORROW LANE, ELEVATION 218.01.

CITY OF CHICO
PUBLIC WORKS DEPARTMENT



BRUCE ROAD RECONSTRUCTION
CONTROL PLAN / KEY MAP

Project Number:
16038

Scale:
1"= 100'

Drawing Number
C-2

Sheet 3 of 182

STAGE CONSTRUCTION

-  STAGE 1 - CLOSE SOUTH PORTION OF BRUCE RD.
CONSTRUCT SOUTH PORTION OF BRUCE RD.
CONSTRUCT STRUCTURE AND APPROACHES
-  STAGE 2 - CLOSE NORTH PORTION OF BRUCE RD.
CONSTRUCT NORTH PORTION OF BRUCE RD.
-  STAGE 3 - CONSTRUCT PORTION OF BRUCE RD UNDER TRAFFIC CONTROL.
-  STAGE 4 - CLOSE INTERSECTION OF EAST 20TH ST AND BRUCE RD.
CONSTRUCT EAST 20TH INTERSECTION AND LEGS
-  STAGE 5 - CLOSE INTERSECTION OF CONCORD AVE AND BRUCE RD.
CONSTRUCT CONCORD AVE INTERSECTION.
CONSTRUCT REMAINING BANNER PEAK INTERSECTION WHILE
MAINTAINING ACCESS TO RESIDENTS.

LEGEND:

-  CONSTRUCTION AREA SIGN
-  PCMS

PORTABLE CHANGEABLE MESSAGE SIGNS



	LOCATION 1, 2, 3, 4
FIRST FLASH	RD WORK ON BRUCE RD
SECOND FLASH	USE ALT ROUTES

NOTES:

1. LOCATIONS OF SIGNS AND PCMS ARE APPROXIMATE. EXACT LOCATIONS TO BE APPROVED BY RESIDENT ENGINEER.
2. RECOMMENDED TRAFFIC HANDLING SHOWN. FINAL TRAFFIC CONTROL PLAN TO BE APPROVED BY RESIDENT ENGINEER.

CONSTRUCTION AREA SIGNS

(A)	W20-1
(B)	G20-2

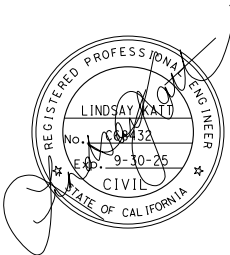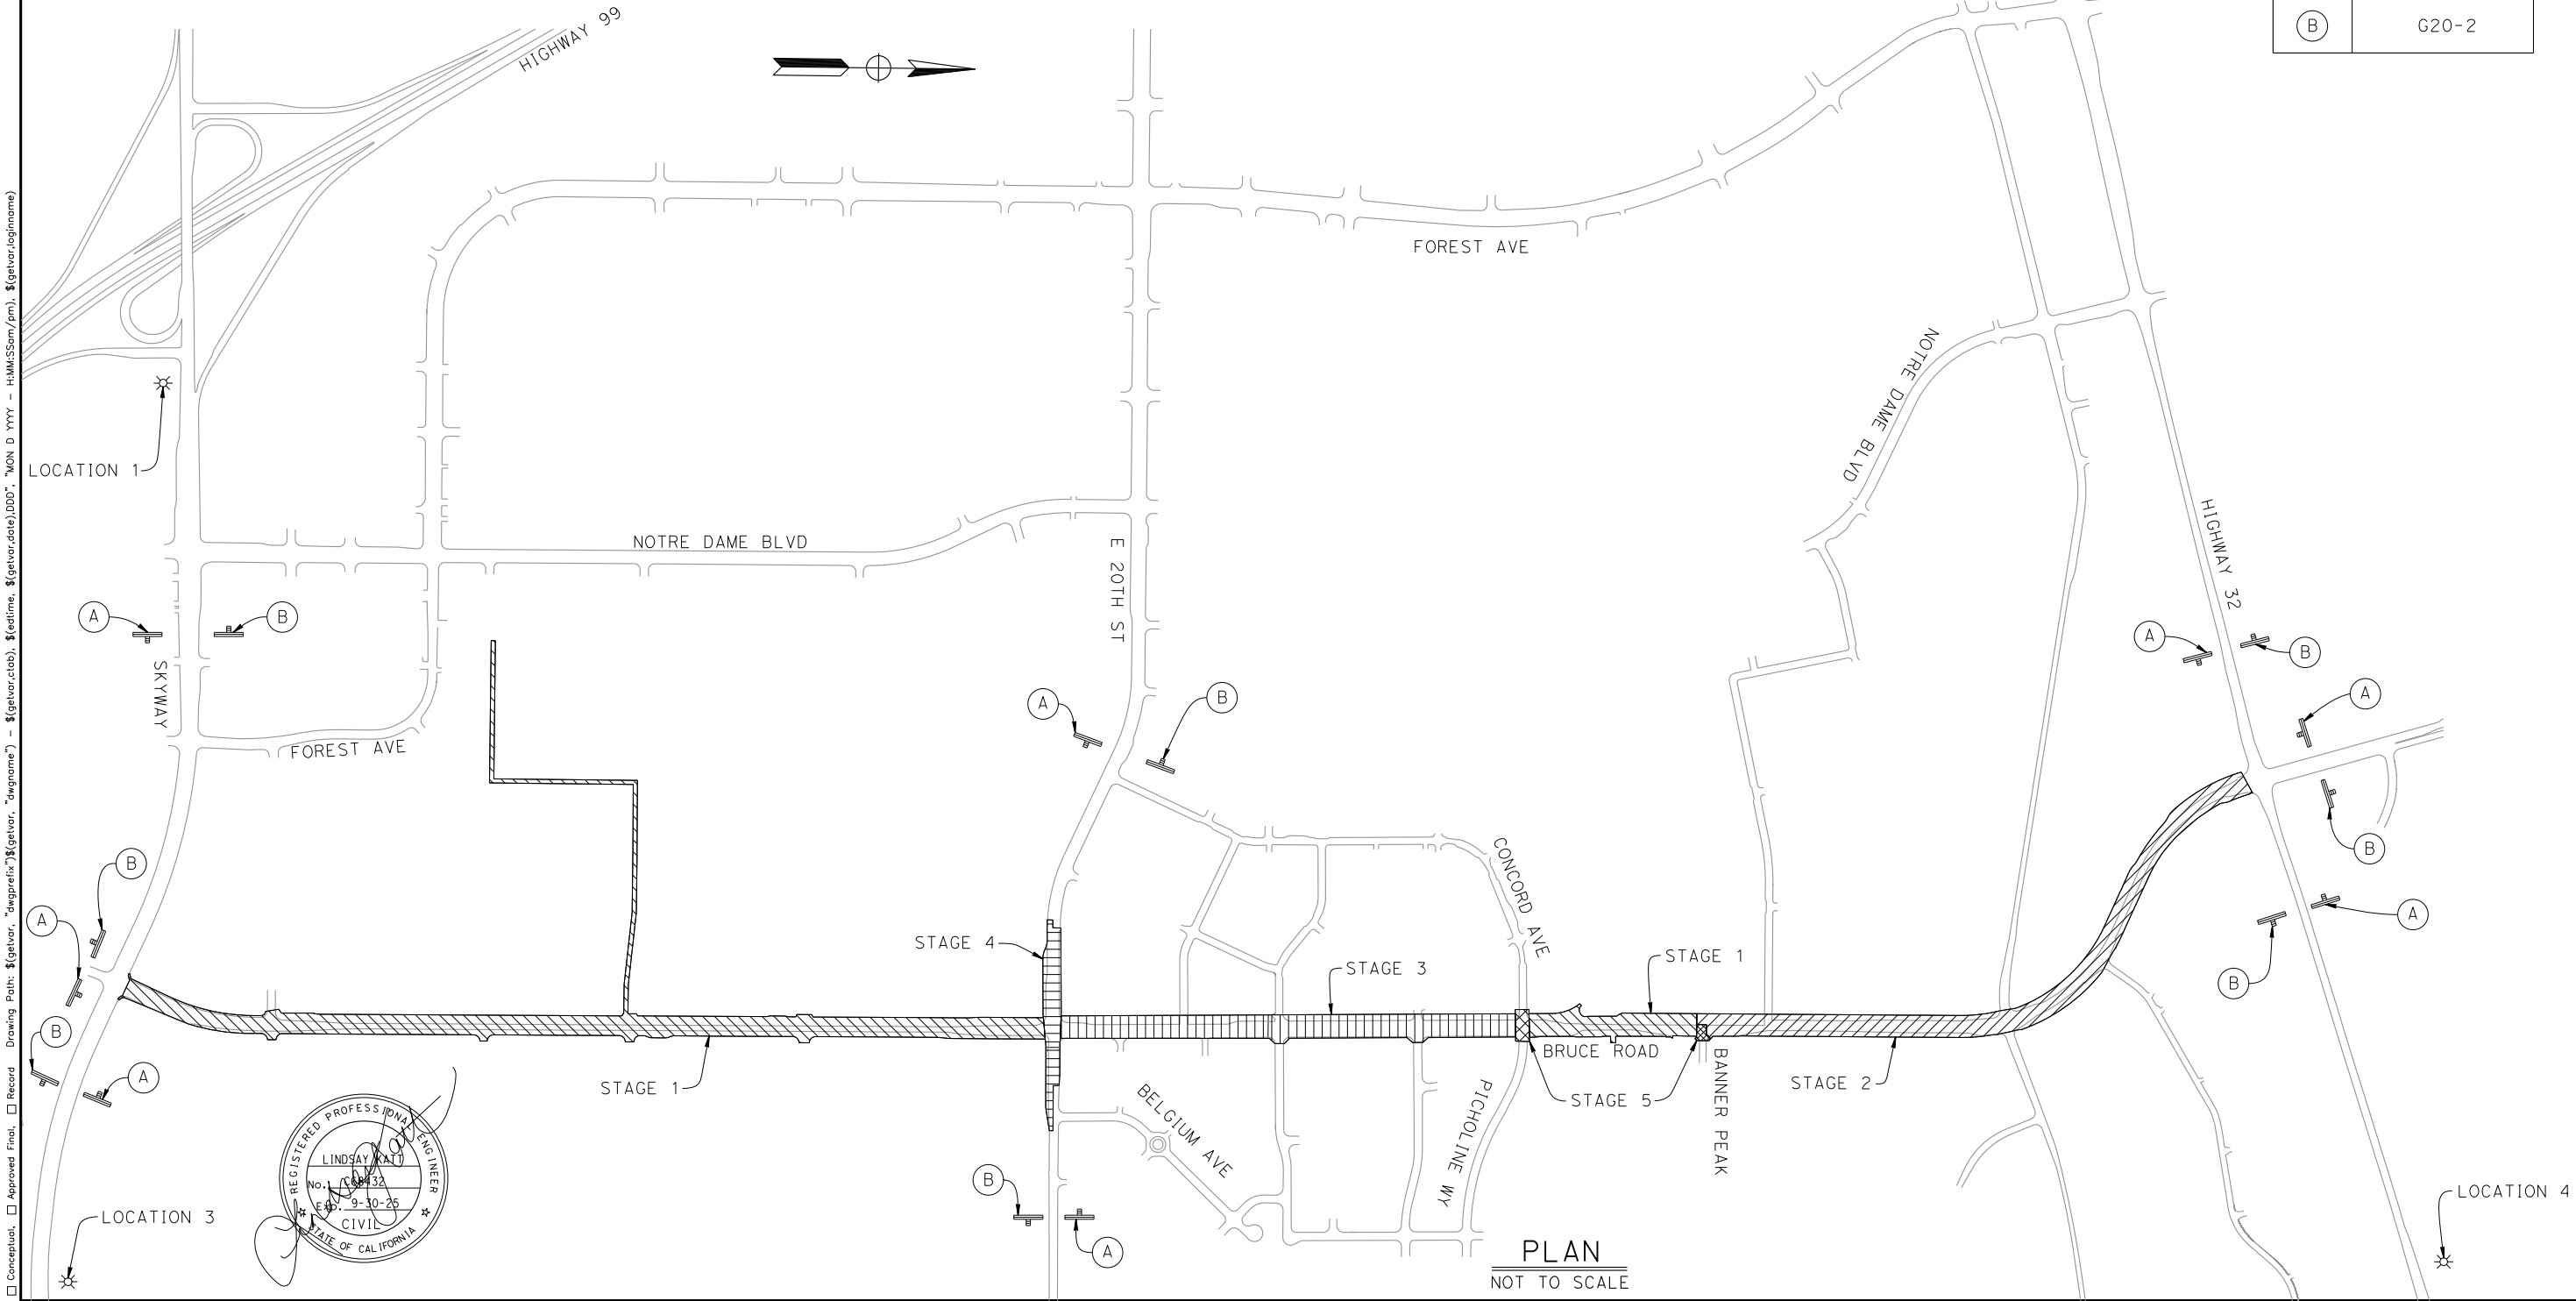

Designed: L. KATT	Approved:	Revision	Date	By
Drawn By: A. DANG	Date:			
Checked:				

CITY OF CHICO
PUBLIC WORKS DEPARTMENT



BRUCE ROAD RECONSTRUCTION
STAGE CONSTRUCTION


Project Number: 16038	Drawing Number SC-1
Scale: AS NOTED	Sheet <u>4</u> of <u>18</u>

STAGE 1 CONSTRUCTION

1. CONSTRUCT SOUTH PORTION OF BRUCE RD.
2. CONSTRUCT STRUCTURE AND APPROACHES.
3. CONSTRUCT WATERLINE.
4. TRAFFIC TO BE MAINTAINED VIA LOCAL ROUTES.
5. ACCESS TO BANNER PEAK NEIGHBORHOOD TO BE MAINTAINED.

NOTES:

1. LEAVE PORTION OF CONCRETE MEDIAN UNCONSTRUCTED TO ALLOW FOR STAGE 3 MEDIAN CROSSOVER. SEE STAGE 3 TRAFFIC HANDLING SHEETS FOR MORE DETAILS.
2. LOCATIONS OF SIGNS AND PCMS ARE APPROXIMATE. EXACT LOCATIONS TO BE APPROVED BY RESIDENT ENGINEER.
3. RECOMMENDED TRAFFIC HANDLING SHOWN. FINAL TRAFFIC CONTROL PLAN TO BE APPROVED BY RESIDENT ENGINEER.

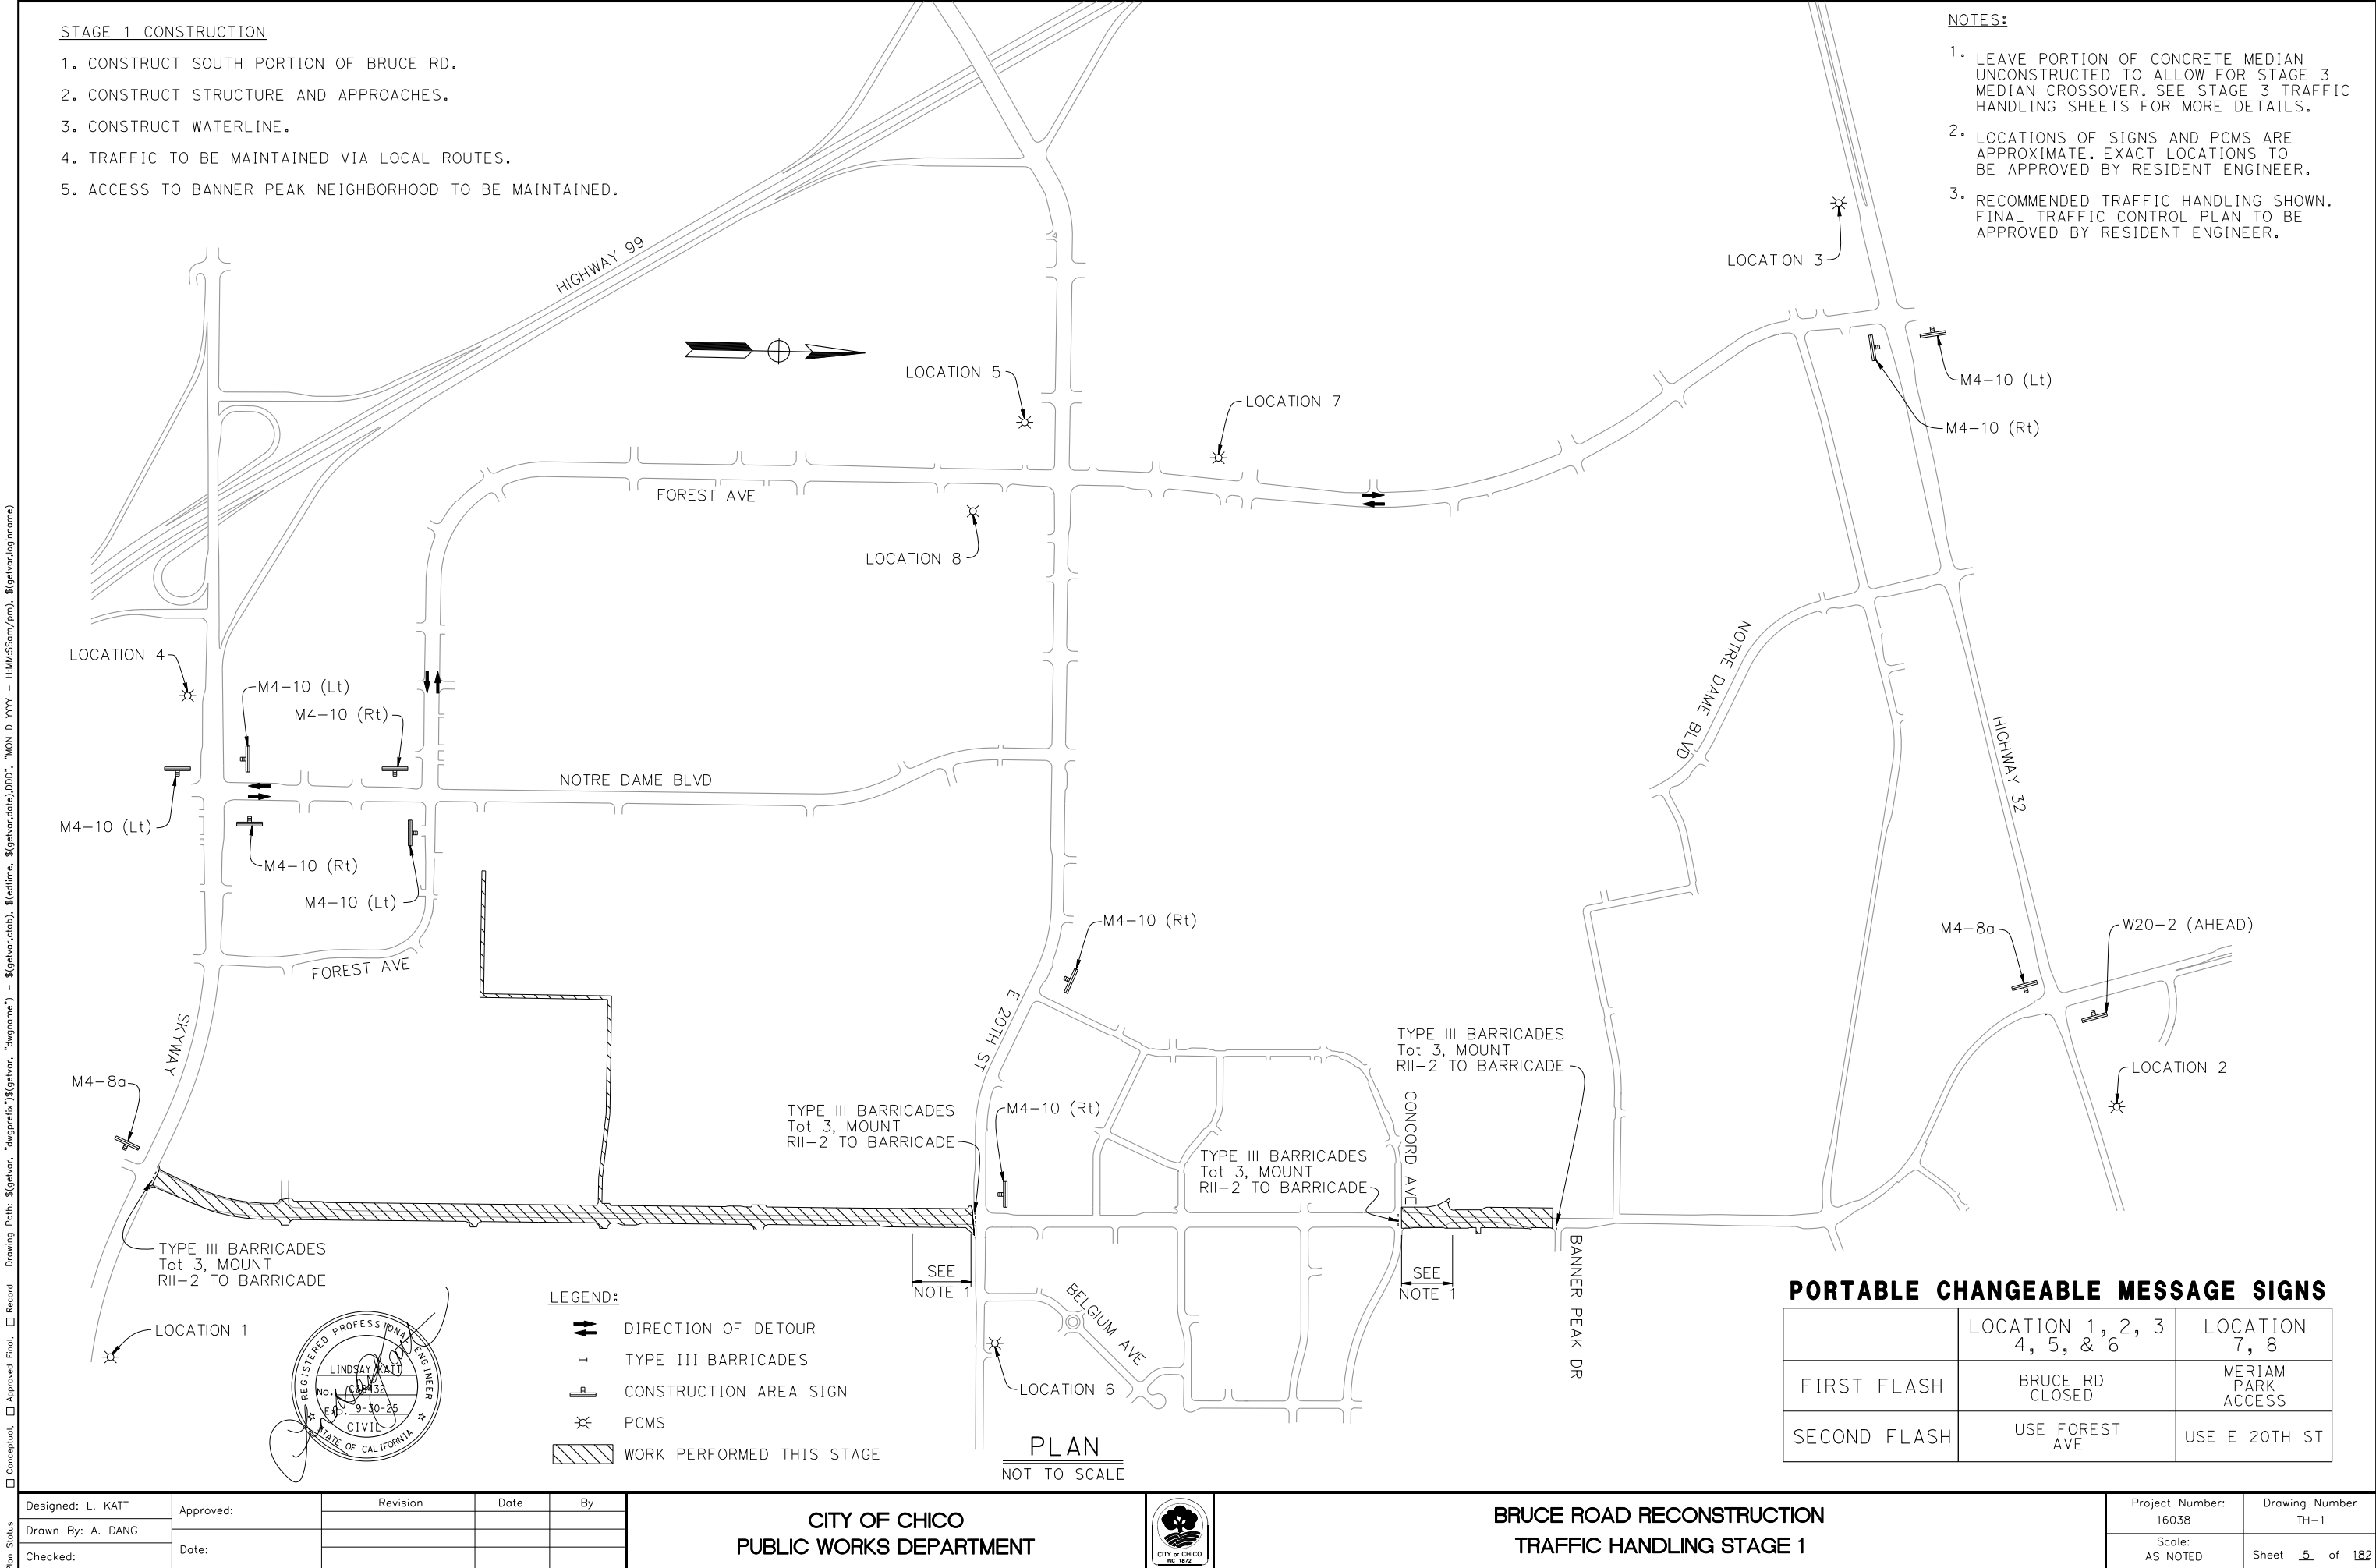

Designed: L. KATT	Approved:	Revision	Date	By
Drawn By: A. DANG	Date:			
Checked:				

CITY OF CHICO
PUBLIC WORKS DEPARTMENT




BRUCE ROAD RECONSTRUCTION
TRAFFIC HANDLING STAGE 1

Project Number: 16038	Drawing Number TH-1
Scale: AS NOTED	Sheet <u>5</u> of <u>182</u>

STAGE 2 CONSTRUCTION

1. CLOSE NORTH PORTION OF BRUCE RD.
2. CONSTRUCT NORTH PORTION OF BRUCE RD INCLUDING PORTION OF BANNER PEAK INTERSECTION.
3. MAINTAIN ACCESS TO BANNER PEAK NEIGHBORHOOD DURING CONSTRUCTION.
4. MAINTAIN CROSS TRAFFIC ACCESS AT HUMBOLDT RD WHEN CHICO UNIFIED SCHOOL DISTRICT (CUSD) IS IN SESSION.

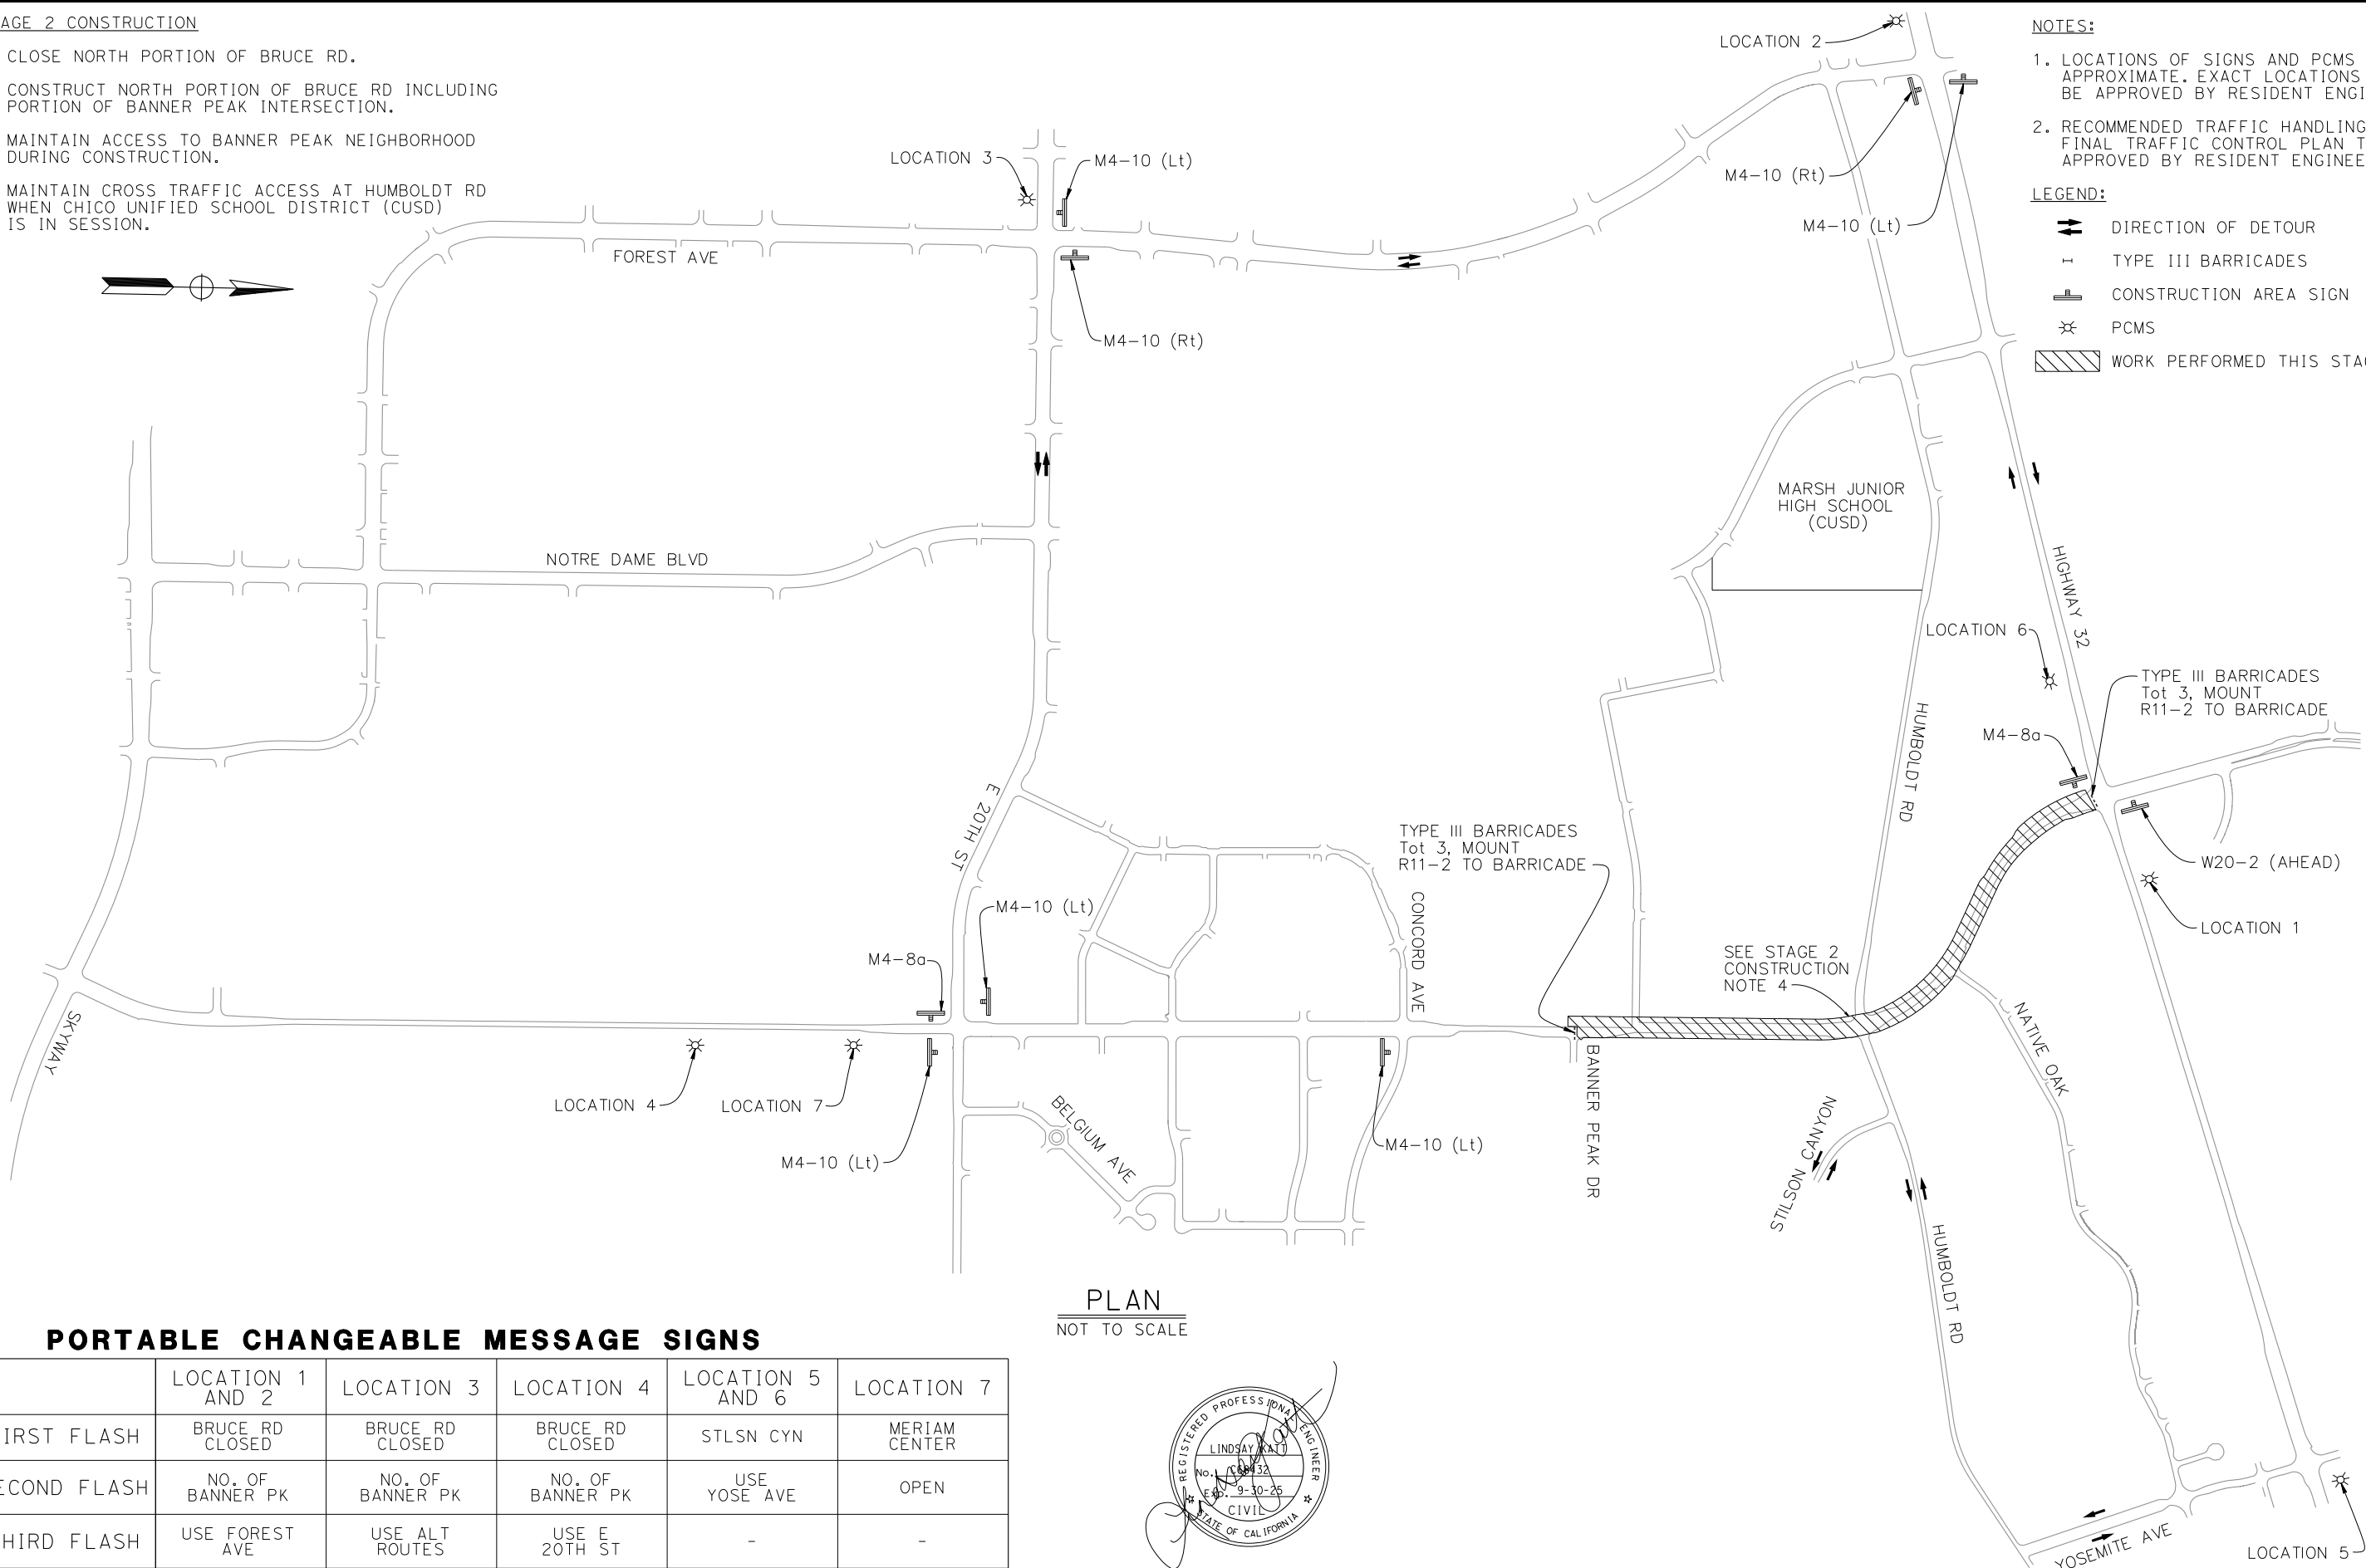

NOTES:

1. LOCATIONS OF SIGNS AND PCMS ARE APPROXIMATE. EXACT LOCATIONS TO BE APPROVED BY RESIDENT ENGINEER.
2. RECOMMENDED TRAFFIC HANDLING SHOWN. FINAL TRAFFIC CONTROL PLAN TO BE APPROVED BY RESIDENT ENGINEER.


LEGEND:

- DIRECTION OF DETOUR
- TYPE III BARRICADES
- CONSTRUCTION AREA SIGN
- PCMS
- WORK PERFORMED THIS STAGE

PORTABLE CHANGEABLE MESSAGE SIGNS

	LOCATION 1 AND 2	LOCATION 3	LOCATION 4	LOCATION 5 AND 6	LOCATION 7
FIRST FLASH	BRUCE RD CLOSED	BRUCE RD CLOSED	BRUCE RD CLOSED	STLSN CYN	MERIAM CENTER
SECOND FLASH	NO. OF BANNER PK	NO. OF BANNER PK	NO. OF BANNER PK	USE YOSE AVE	OPEN
THIRD FLASH	USE FOREST AVE	USE ALT ROUTES	USE E 20TH ST	-	-

PLAN
NOT TO SCALE

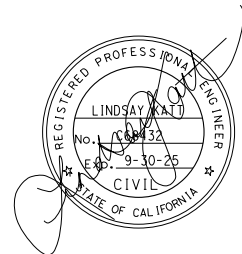

Designed: L. KATT	Approved:	Revision ADDENDUM 1	Date 12/20/23	By
Drawn By: A. DANG	Date:			
Checked:				

CITY OF CHICO
PUBLIC WORKS DEPARTMENT



BRUCE ROAD RECONSTRUCTION
TRAFFIC HANDLING STAGE 2


Project Number: 16038	Drawing Number TH-2
Scale: AS NOTED	Sheet <u>6</u> of <u>182</u>

- NOTES:**
1. LOCATIONS OF SIGNS AND PCMS ARE APPROXIMATE. EXACT LOCATIONS TO BE APPROVED BY RESIDENT ENGINEER.
 2. FOR DETAILS, SEE TEMPORARY SIGNAL PLANS.
 3. RECOMMENDED TRAFFIC HANDLING SHOWN. FINAL TRAFFIC CONTROL PLAN TO BE APPROVED BY RESIDENT ENGINEER.

- STAGE 3 - PHASE 1 CONSTRUCTION**
1. PLACE TEMPORARY TRAFFIC SIGNALS AND SHIFT TRAFFIC TO EAST SIDE OF BRUCE RD.
 2. CONSTRUCT WEST SIDE OF BRUCE RD INCLUDING CONCRETE MEDIAN.
 3. DO NOT PLACE FINAL PAVEMENT DELINEATION UNTIL ENTIRETY OF STAGE 3 IS COMPLETE.


PORTABLE CHANGEABLE MESSAGE SIGNS

	LOCATION 1	LOCATION 2
FIRST FLASH	MERIAM PARK ACCESS	MERIAM PARK ACCESS
SECOND FLASH	USE E20TH TO CONCORD	USE CONCORD AVE

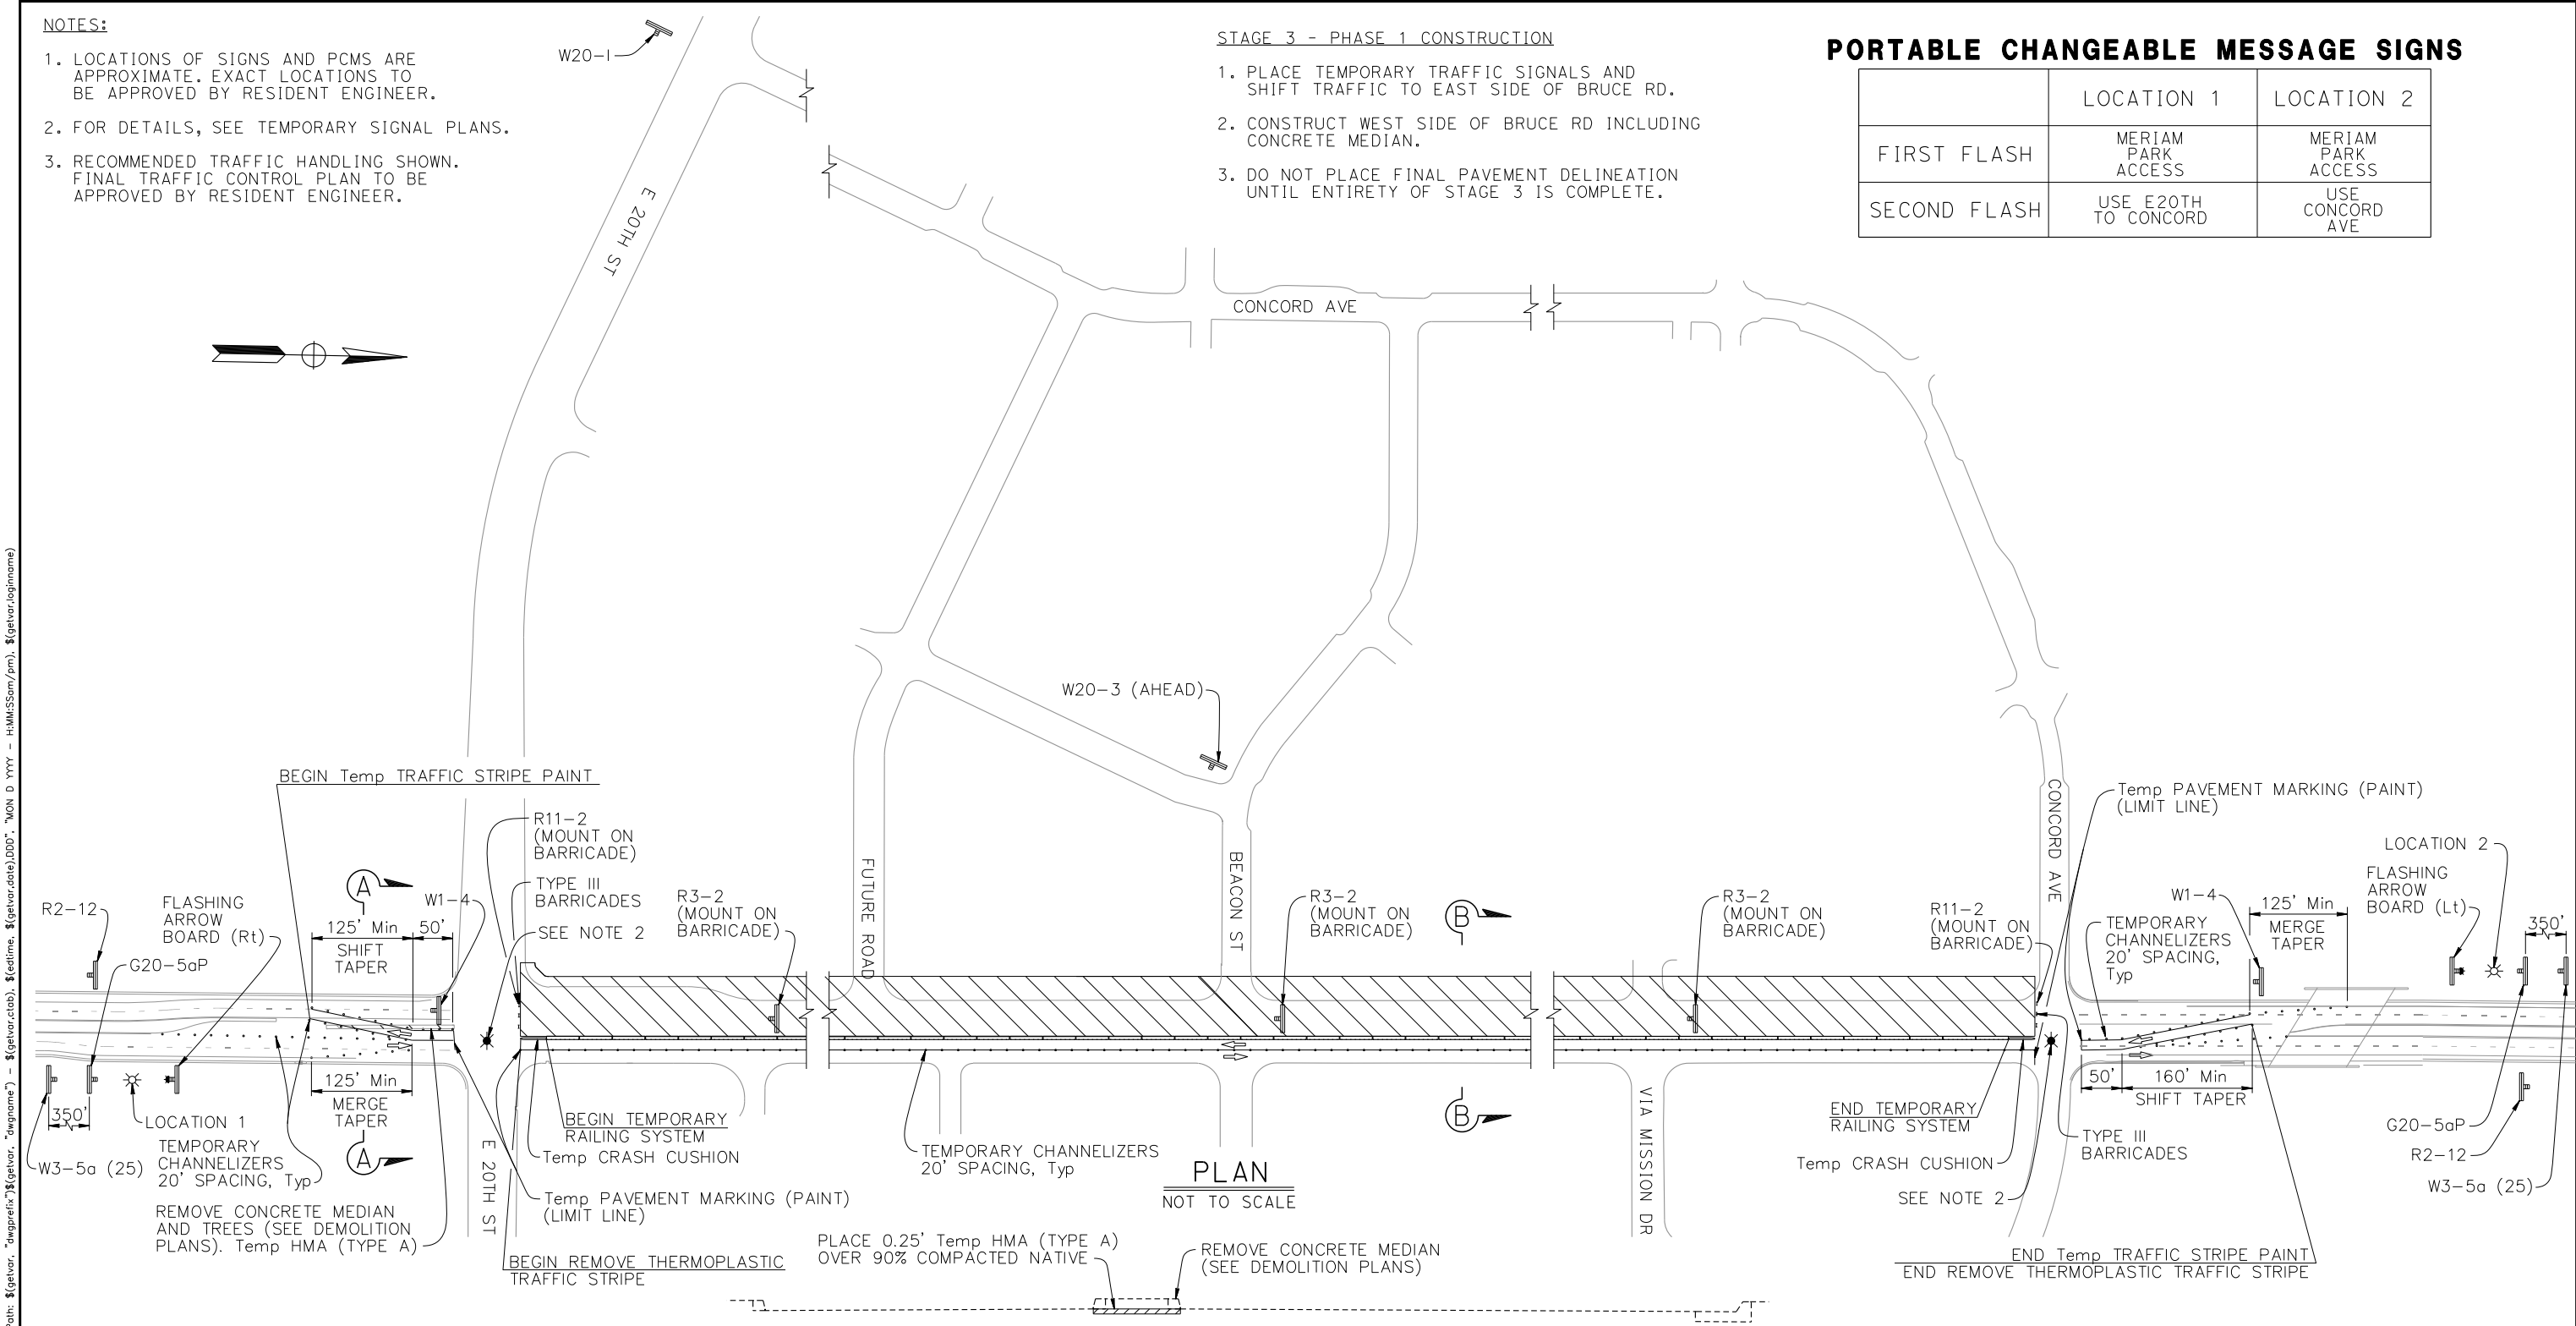


PLAN
NOT TO SCALE

**MEDIAN CROSSOVER
SECTION A-A**
NOT TO SCALE

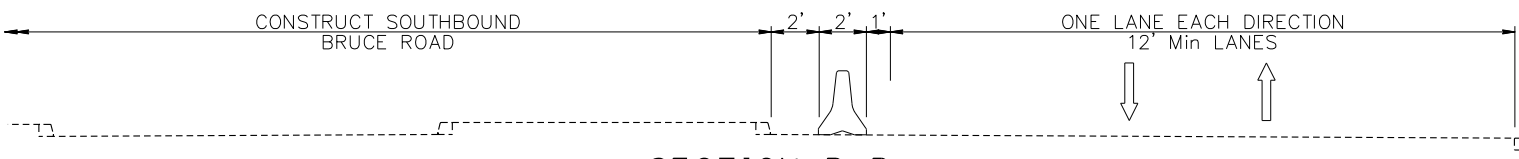

SECTION B-B
NOT TO SCALE

- LEGEND:**
- DIRECTION OF TRAFFIC
 - TYPE III BARRICADES
 - FLASHING ARROW BOARD
 - CONSTRUCTION AREA SIGN
 - PCMS
 - TEMPORARY TRAFFIC SIGNAL
 - WORK PERFORMED THIS STAGE

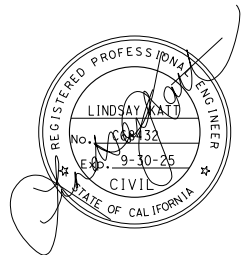

Designed: L. KATT	Approved:	Revision	Date	By
Drawn By: A. DANG	Date:			
Checked:				

**CITY OF CHICO
PUBLIC WORKS DEPARTMENT**



**BRUCE ROAD RECONSTRUCTION
TRAFFIC HANDLING STAGE 3 PHASE 1**


Project Number: 16038	Drawing Number TH-3
Scale: AS NOTED	Sheet <u>7</u> of <u>182</u>

NOTES:


1. LOCATIONS OF SIGNS AND PCMS ARE APPROXIMATE. EXACT LOCATIONS TO BE APPROVED BY RESIDENT ENGINEER.
2. FOR DETAILS, SEE TEMPORARY SIGNAL PLANS.
3. MAINTAIN SPEED LIMIT CHANGE SIGNAGE FROM PHASE 1.
4. RECOMMENDED TRAFFIC HANDLING SHOWN. FINAL TRAFFIC CONTROL PLAN TO BE APPROVED BY RESIDENT ENGINEER.

STAGE 3 - PHASE 2 CONSTRUCTION

1. SHIFT TRAFFIC TO NEWLY CONSTRUCTED WEST SIDE OF BRUCE RD.
2. CONSTRUCT EAST SIDE OF BRUCE RD.

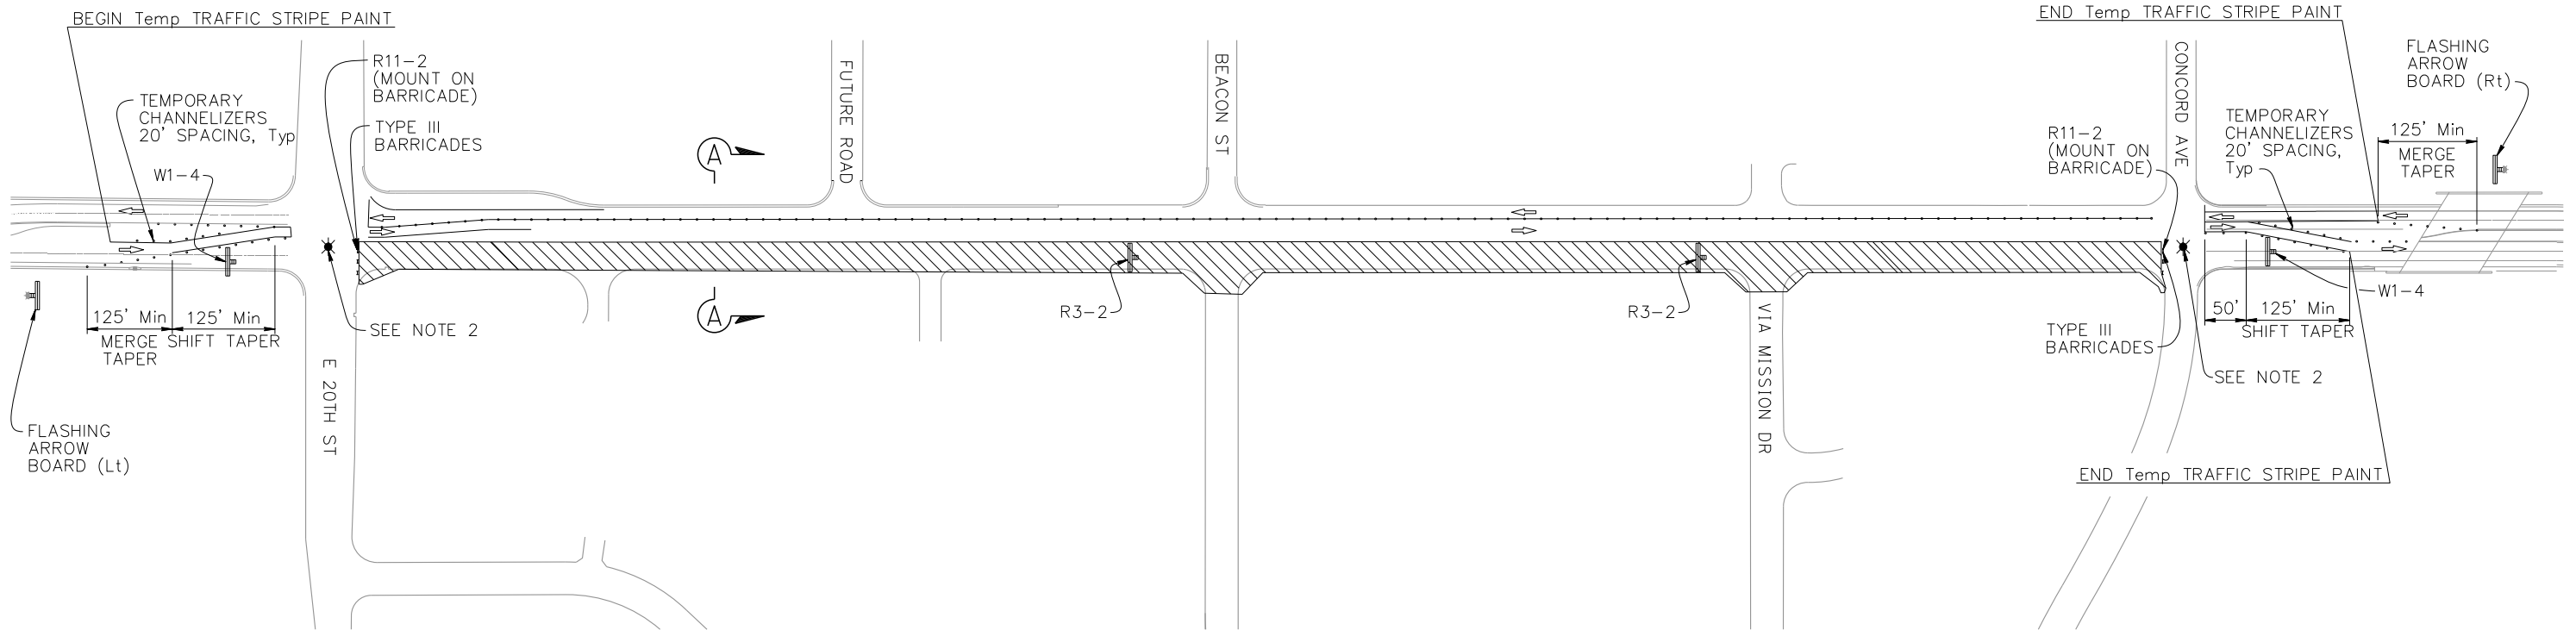


PLAN
NOT TO SCALE

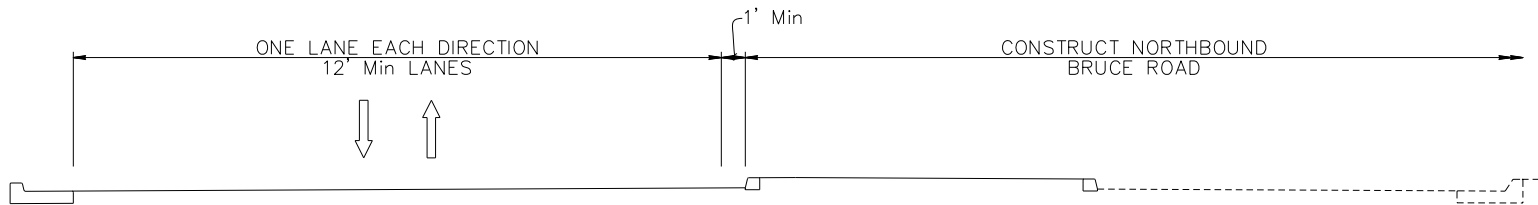

SECTION A-A
NOT TO SCALE

LEGEND:

- DIRECTION OF TRAFFIC
- TYPE III BARRICADES
- FLASHING ARROW BOARD
- CONSTRUCTION AREA SIGN
- TEMPORARY TRAFFIC SIGNAL
- WORK PERFORMED THIS STAGE

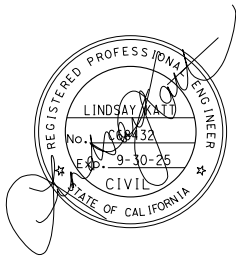

Designed: L. KATT	Approved:	Revision	Date	By
Drawn By: A. DANG	Date:			
Checked:				


CITY OF CHICO
PUBLIC WORKS DEPARTMENT



BRUCE ROAD RECONSTRUCTION
TRAFFIC HANDLING STAGE 3 PHASE 2


Project Number: 16038	Drawing Number TH-4
Scale: AS NOTED	Sheet <u>8</u> of <u>182</u>

 WORK PERFORMED THIS STAGE

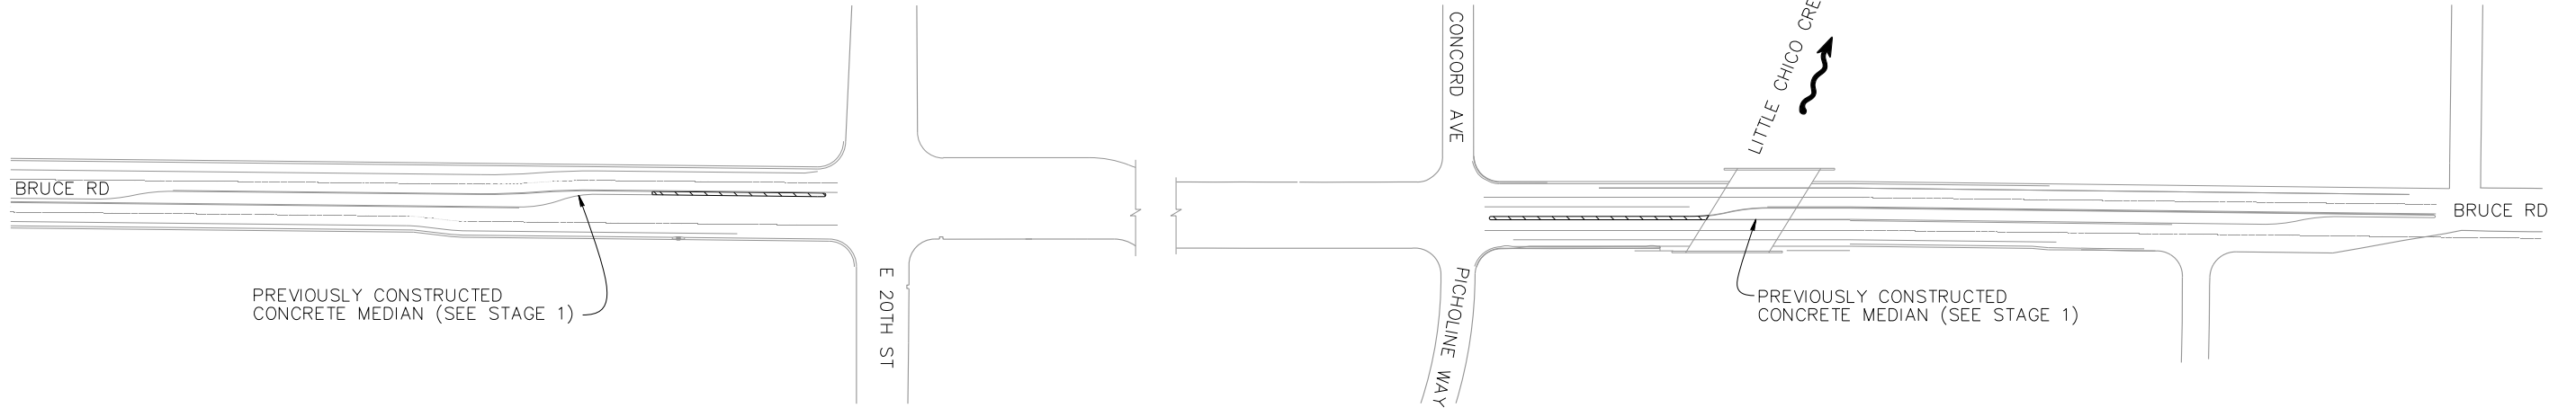

PLAN
NOT TO SCALE

1. CONSTRUCT REMAINING CONCRETE
MEDIANS AT EAST 20TH/BRUCE RD
AND CONCORD AVE/BRUCE RD INTERSECTIONS.
2. MAINTAIN AT LEAST ONE LANE IN EACH DIRECTION
OF BRUCE RD, MINIMUM 12' LANES.

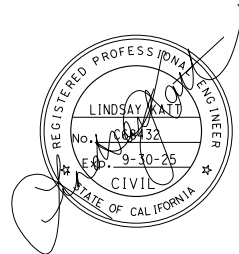

Designed: L. KATT	Approved:	Revision	Date	By
Drawn By: A. DANG				
Checked:	Date:			

CITY OF CHICO
PUBLIC WORKS DEPARTMENT



BRUCE ROAD RECONSTRUCTION
TRAFFIC HANDLING STAGE 3 PHASE 3

Project Number: 16038	Drawing Number TH-5
Scale: AS NOTED	Sheet <u>9</u> of <u>182</u>

NOTE:

1. RECOMMENDED TRAFFIC HANDLING SHOWN.
FINAL TRAFFIC CONTROL PLAN TO BE
APPROVED BY RESIDENT ENGINEER.

LEGEND:


- CONSTRUCTION AREA SIGN
- PCMS
- DIRECTION OF DETOUR

STAGE 4 CONSTRUCTION

- CLOSE E 20TH AND BRUCE RD.
- CONSTRUCT E 20TH INTERSECTION AND LEGS

PORTABLE CHANGEABLE MESSAGE SIGNS

	LOCATION 1 AND 2	LOCATION 3 AND 5	LOCATION 4
FIRST FLASH	E 20TH ST CLOSED	E 20TH ST CLOSED	E 20TH ST CLOSED
SECOND FLASH	AT BRUCE RD	AT BRUCE RD	AT BRUCE RD
THIRD FLASH	USE FOREST AVE	USE CONCORD AVE	USE BELGIUM

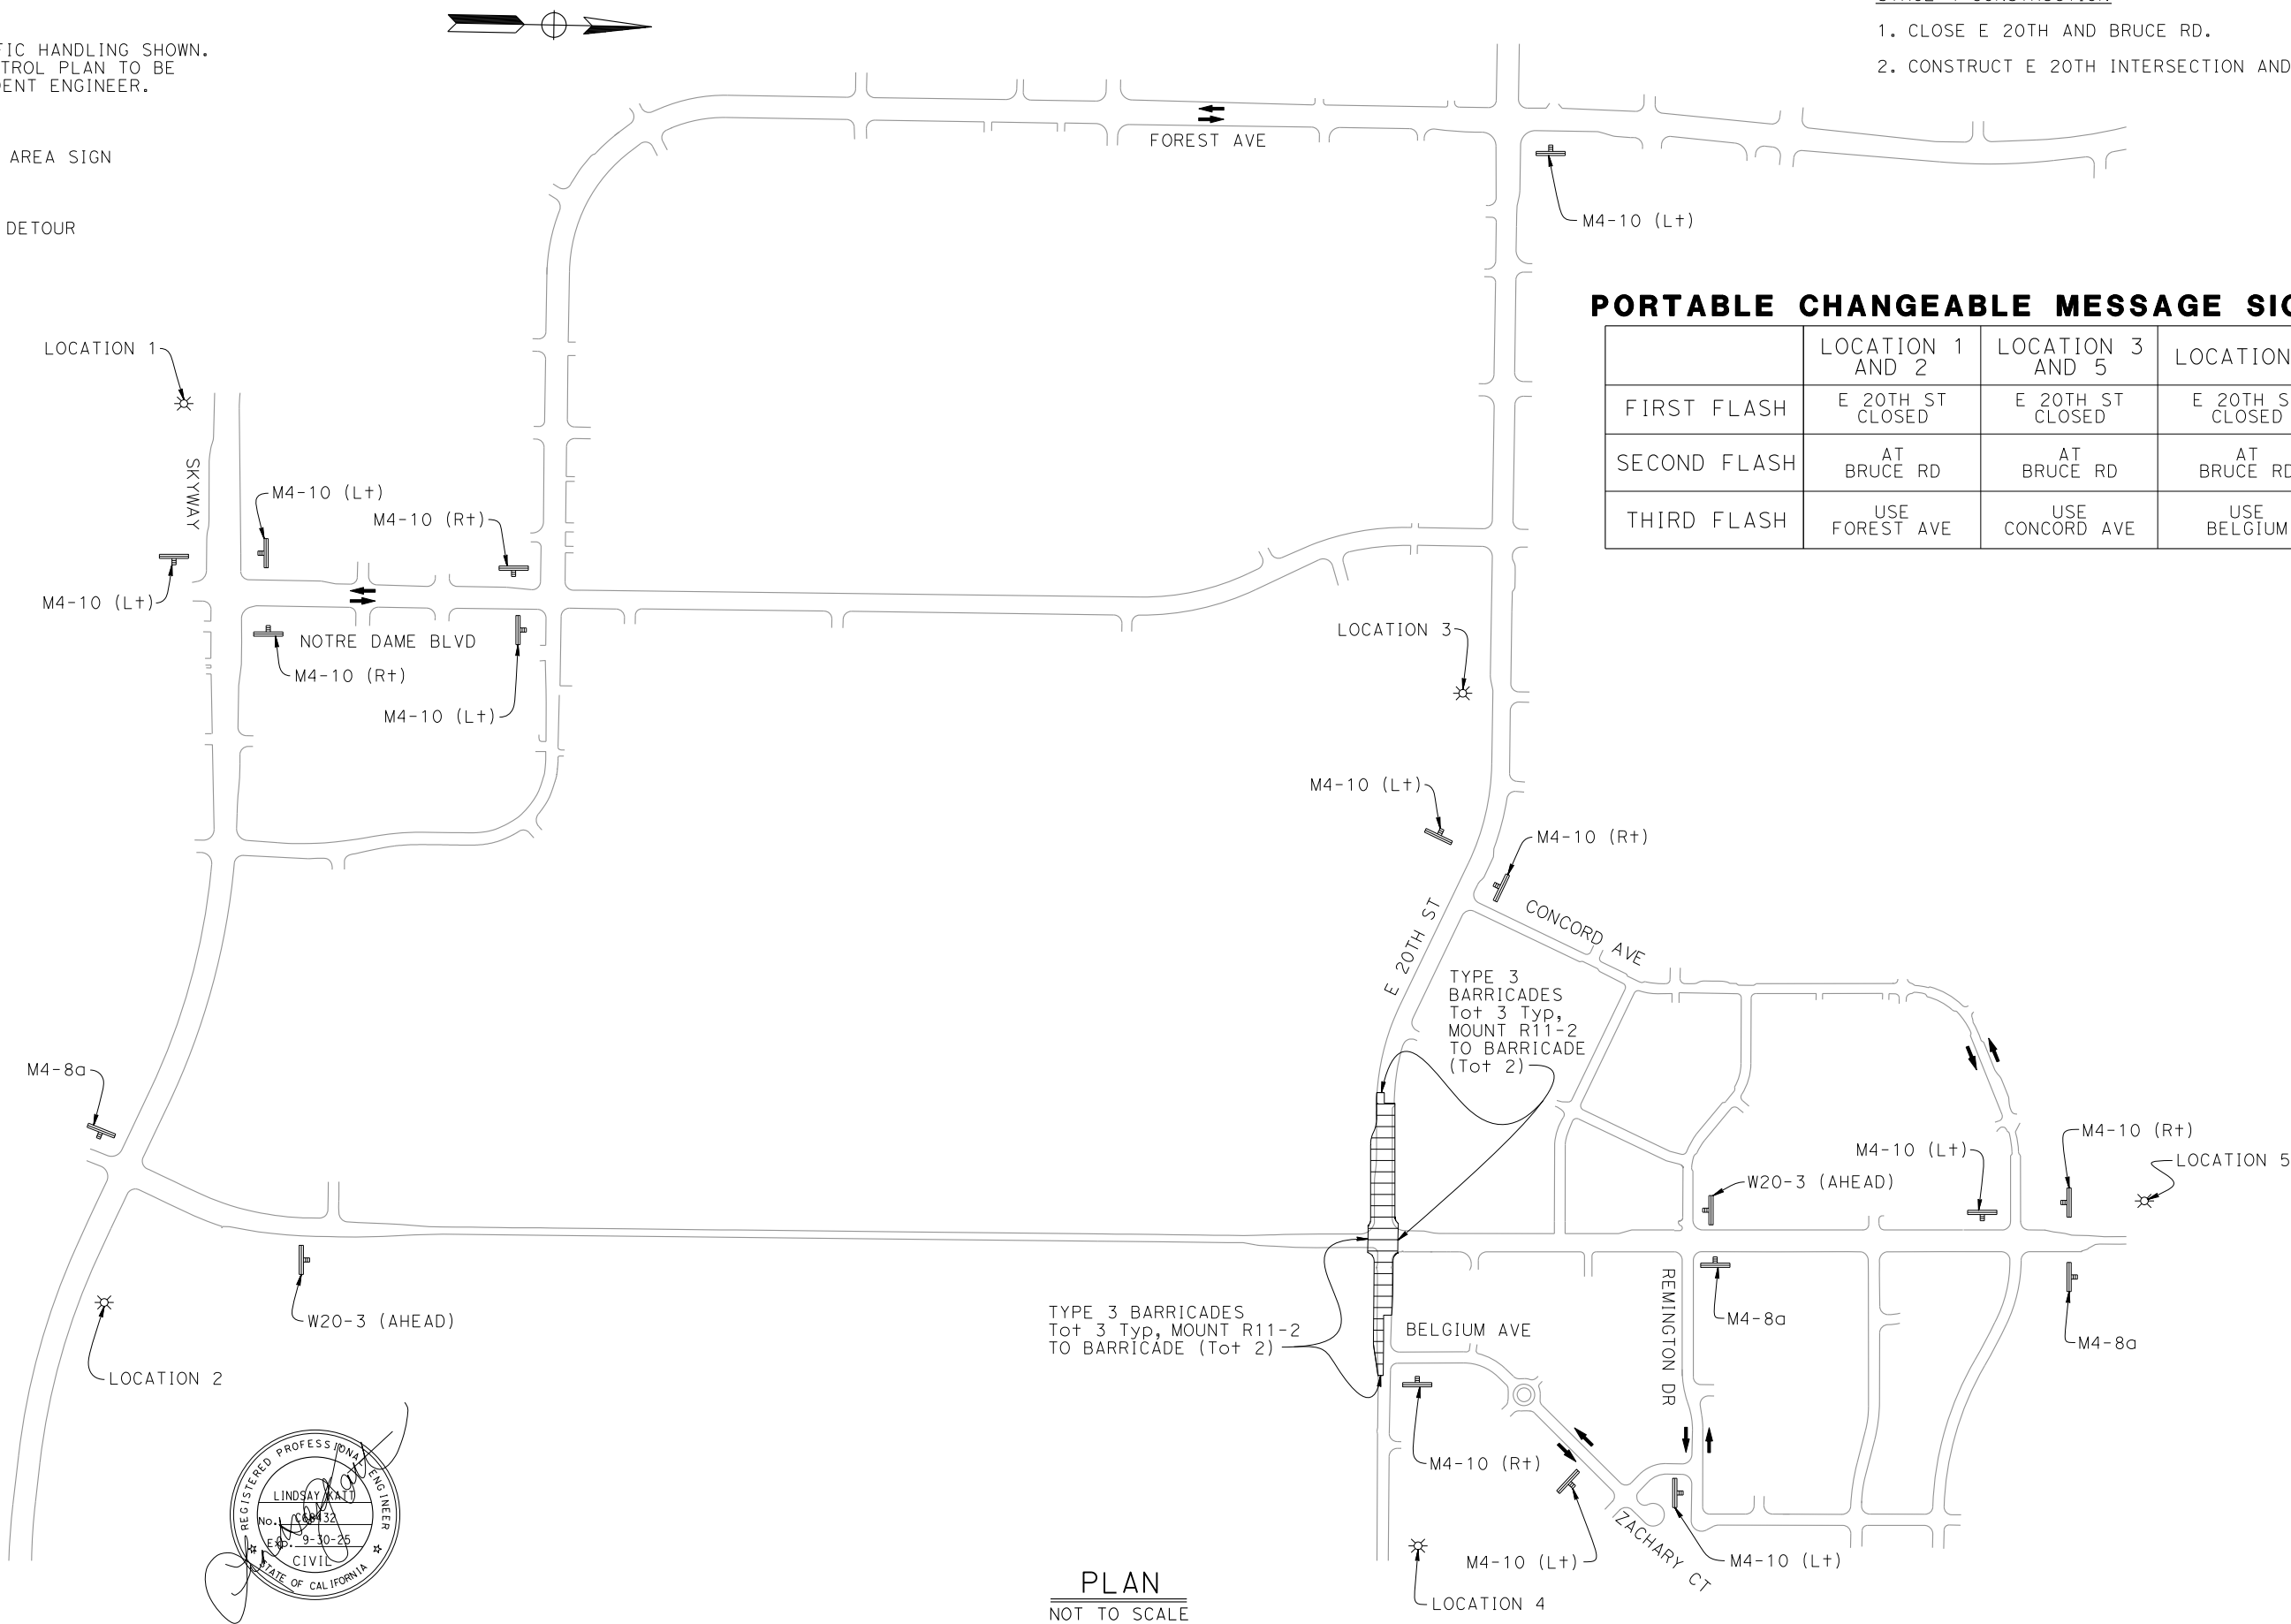

PLAN
NOT TO SCALE


Designed: L. KATT	Approved:	Revision	Date	By
Drawn By: A. DANG	Date:			
Checked:				

CITY OF CHICO
PUBLIC WORKS DEPARTMENT



BRUCE ROAD RECONSTRUCTION
TRAFFIC HANDLING STAGE 4

Project Number: 16038	Drawing Number TH-6
Scale: AS NOTED	Sheet 10 of 18

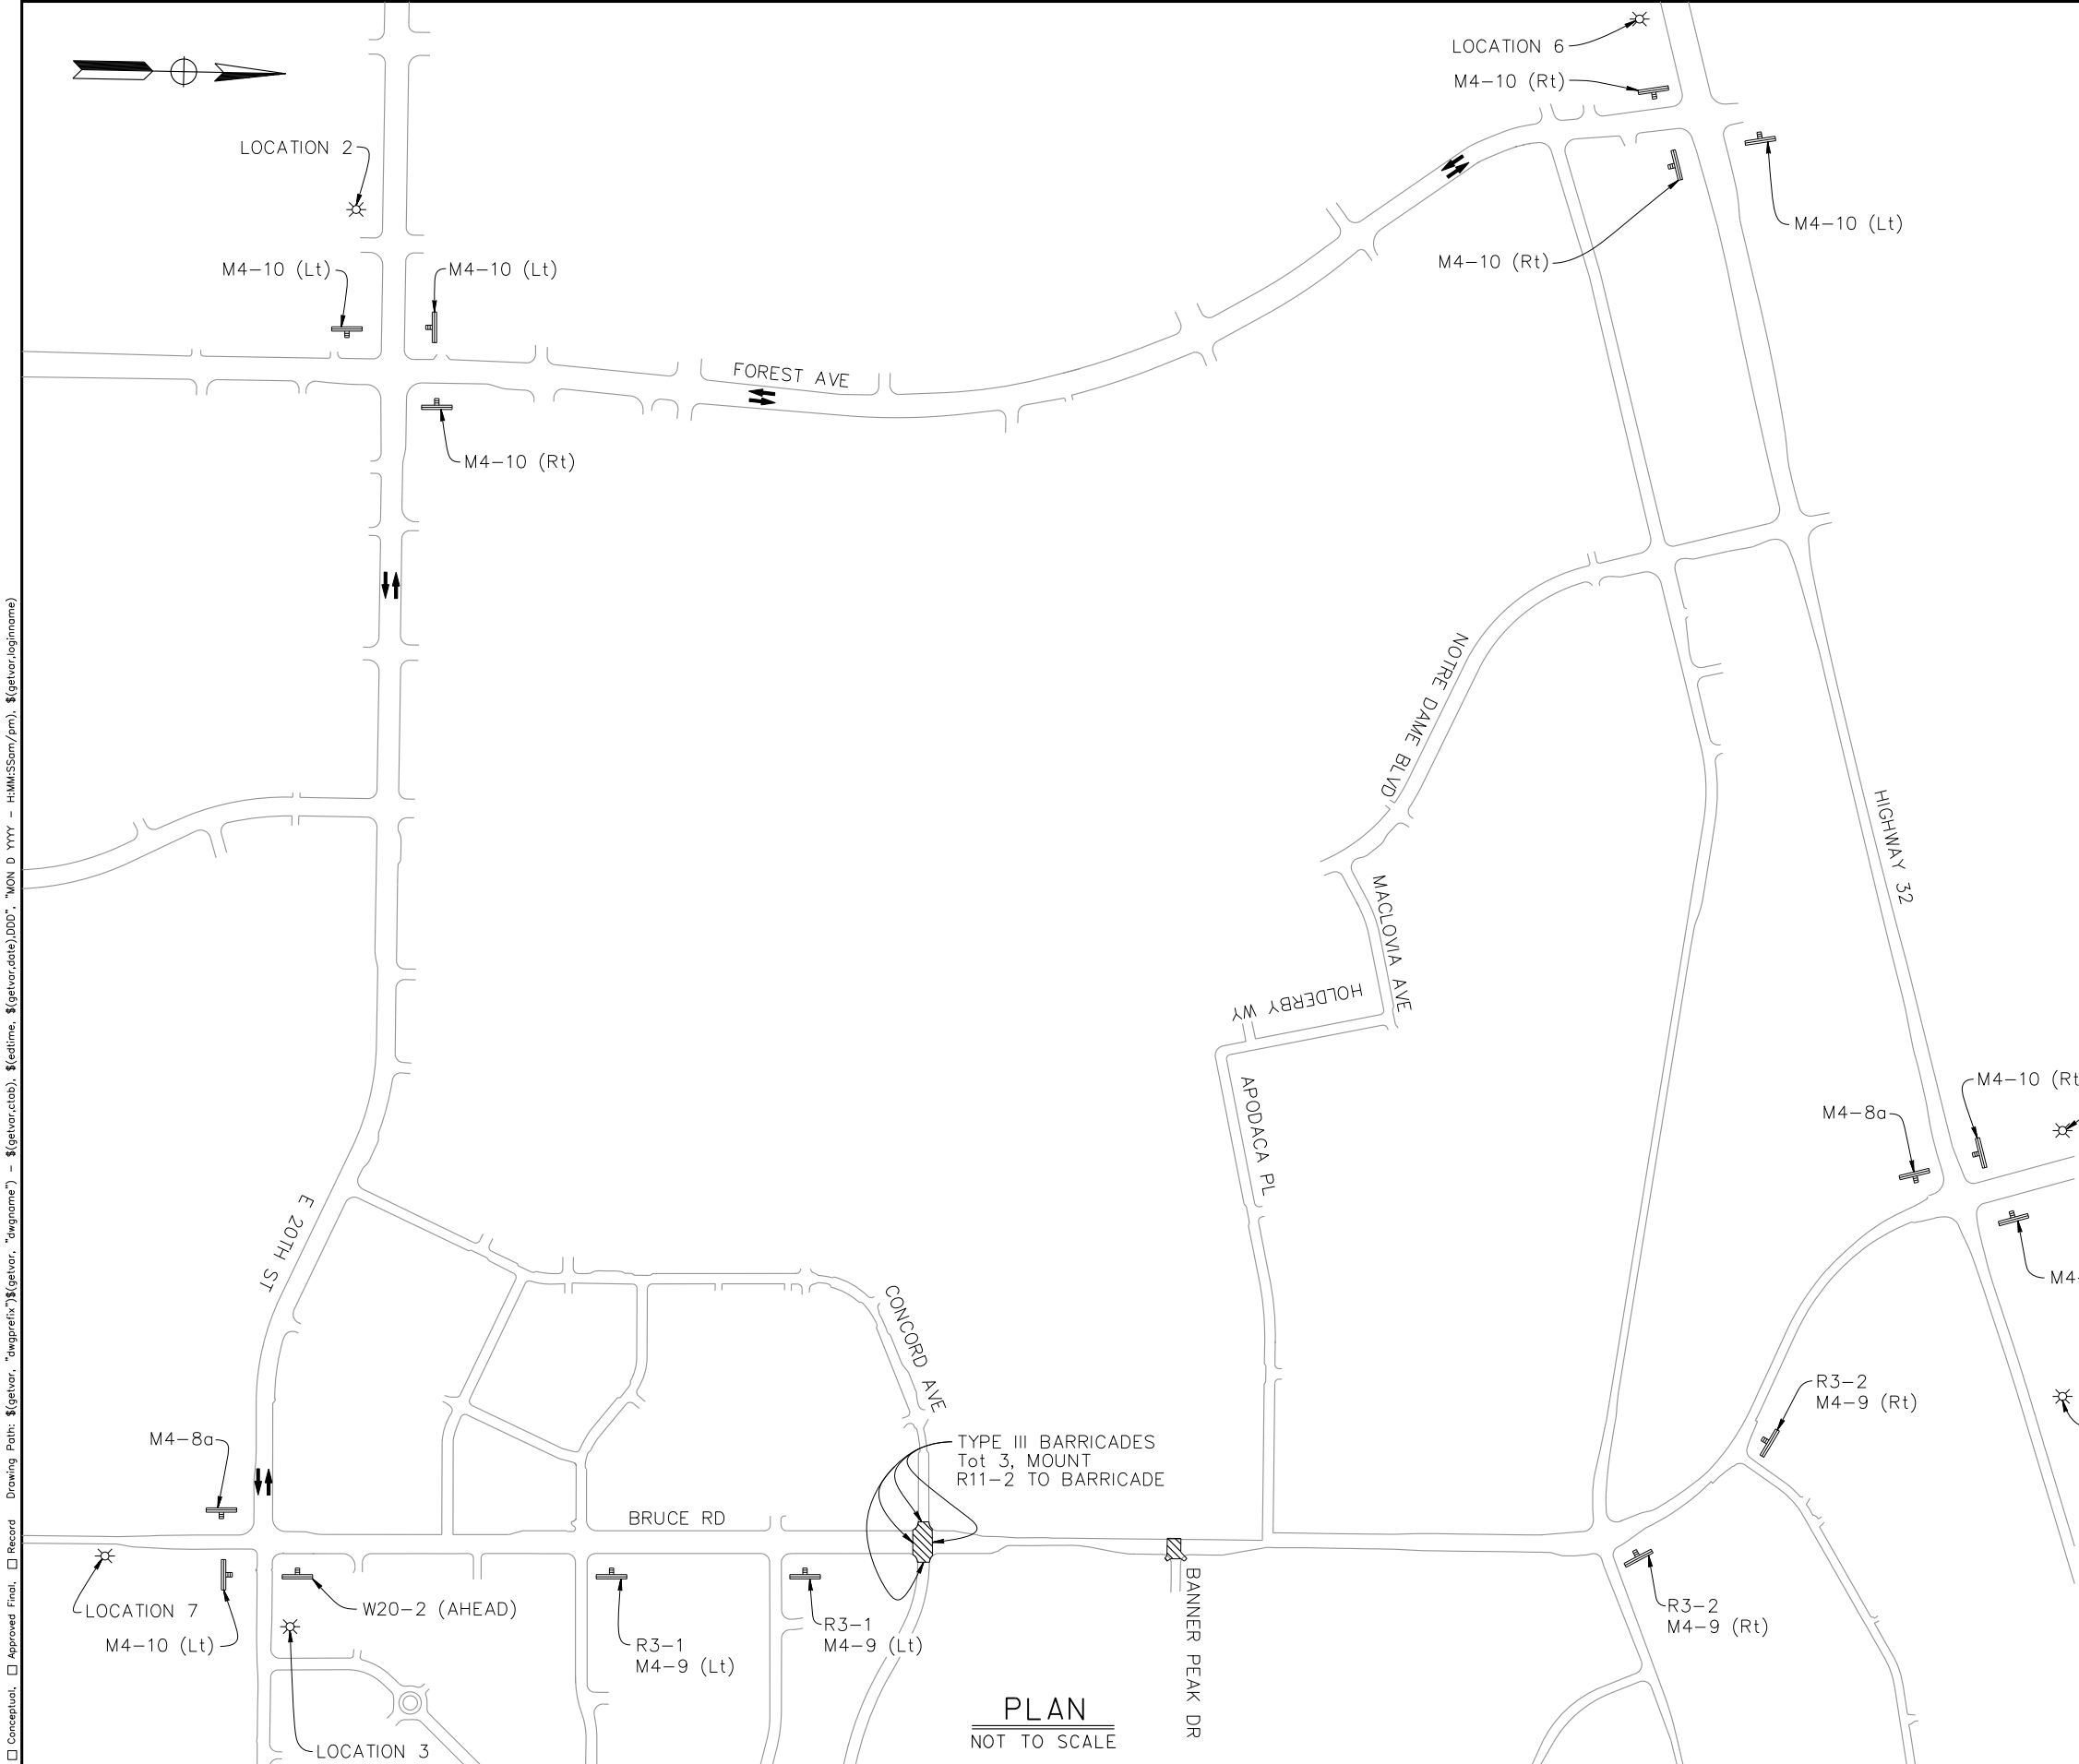


STAGE 5 CONSTRUCTION

1. CLOSE CONCORD AVE/BRUCE RD INTERSECTION.
2. CONSTRUCT CONCORD AVE INTERSECTION.
3. CONSTRUCT REMAINING BANNER PEAK INTERSECTION.
4. MAINTAIN A MINIMUM 11' WIDE ACCESS TO BANNER PEAK NEIGHBORHOOD DURING CONSTRUCTION

PORTABLE CHANGEABLE MESSAGE SIGNS

	LOCATION 1, 2, 3, 4, 5, 6
FIRST FLASH	BRUCE RD CLOSED
SECOND FLASH	AT CONCORD AVE
SECOND FLASH	USE FOREST AVE

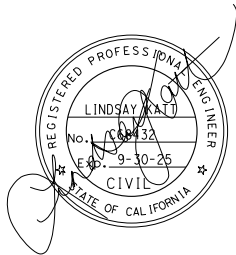

NOTE:
1. RECOMMENDED TRAFFIC HANDLING SHOWN.
FINAL TRAFFIC CONTROL PLAN TO BE
APPROVED BY RESIDENT ENGINEER.

- LEGEND:
- DIRECTION OF DETOUR
 - CONSTRUCTION AREA SIGN
 - PCMS
 - WORK PERFORMED THIS STAGE

Designed: L. KATT	Approved:	Revision	Date	By
Drawn By: A. DANG	Date:			
Checked:				


CITY OF CHICO
PUBLIC WORKS DEPARTMENT



BRUCE ROAD RECONSTRUCTION
TRAFFIC HANDLING STAGE 5

Project Number: 16038	Drawing Number TH-7
Scale: AS NOTED	Sheet 11 of 18

Pin Status: ☐ Conceptual, ☐ Approved Final, ☐ Record Drawing Path: \$(getvar, "dgprefix")\$(getvar, "dwgname") - \$(getvar,ciab), \$(edtime, \$(getvar,date),DDP", "MON D YYY - HMMSSmm/pm), \$(getvar,loginname)

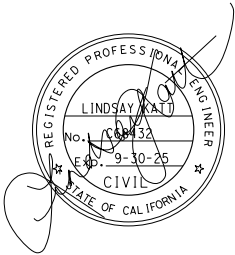

Designed: L. KATT	Approved:	Revision	Date	By
Drawn By: A. DANG	Date:			
Checked:				

CITY OF CHICO
PUBLIC WORKS DEPARTMENT



BRUCE ROAD RECONSTRUCTION
TRAFFIC HANDLING QUANTITIES

Project Number:
16038
Scale:
AS NOTED

Drawing Number
THQ-1
Sheet 12 of 18



TRAFFIC HANDLING QUANTITIES

SHEET	STAGE	REMOVE THERMOPLASTIC TRAFFIC STRIPE	TEMPORARY TRAFFIC STRIPE (PAINT)	TEMPORARY PAVEMENT MARKING (PAINT)	TEMPORARY CRASH CUSHION	TEMPORARY RAILING SYSTEM	CHANNELIZER (SURFACE MOUNTED)	FLASHING ARROW BOARD	PORTABLE CHANGEABLE MESSAGE SIGN	CONSTRUCTION AREA SIGNS	TYPE III BARRICADES	TEMPORARY TRAFFIC SIGNAL	TEMPORARY HMA (TYPE A)
		(N) LF	(N) LF	(N) SQFT	EA	LF	(N) EA	(N) EA	(N) EA	(N) EA	(N) EA	(N) EA	(N) TON
SC-1	ALL								4	16			
TH-1	1								8	16	12		
TH-2	2								7	12	6		
TH-3	3	4312	2960	144	2	2120	183	2	2	14	6	2	13
TH-4	3		3731	167			170	2		4	6	2	
TH-5	3												
TH-6	4								5	22	12		
TH-7	5								6	20	12		
TOTAL		4312	6691	311	2	2120	353	4	32	104	54	4	13

(N) - NOT A PAY ITEM

CONSTRUCTION NOTES (FOR THIS SHEET ONLY):

- 1 PERMANENT TRAFFIC SIGNAL EQUIPMENT PER FINAL PLANS.
- 2 SEE 4-SECTION SIGNAL HEAD DETAIL A THIS SHEET.
- 3 MOUNT SIGNAL HEAD ON SPAN WIRE.
- 4 ADJUST VIDEO DETECTION ZONES FOR NEW TRAFFIC PATTERN AND PHASING.
- 5 EXISTING TRAFFIC SIGNAL EQUIPMENT.
- 6 REPLACE EXISTING TRAFFIC SIGNAL HEAD.
- 7 INSTALL SPAN WIRE.
- 8 INSTALL TYPE VII LEFT TURN ARROW.
- 9 INSTALL 12" LIMIT LINE OR CROSSWALK.

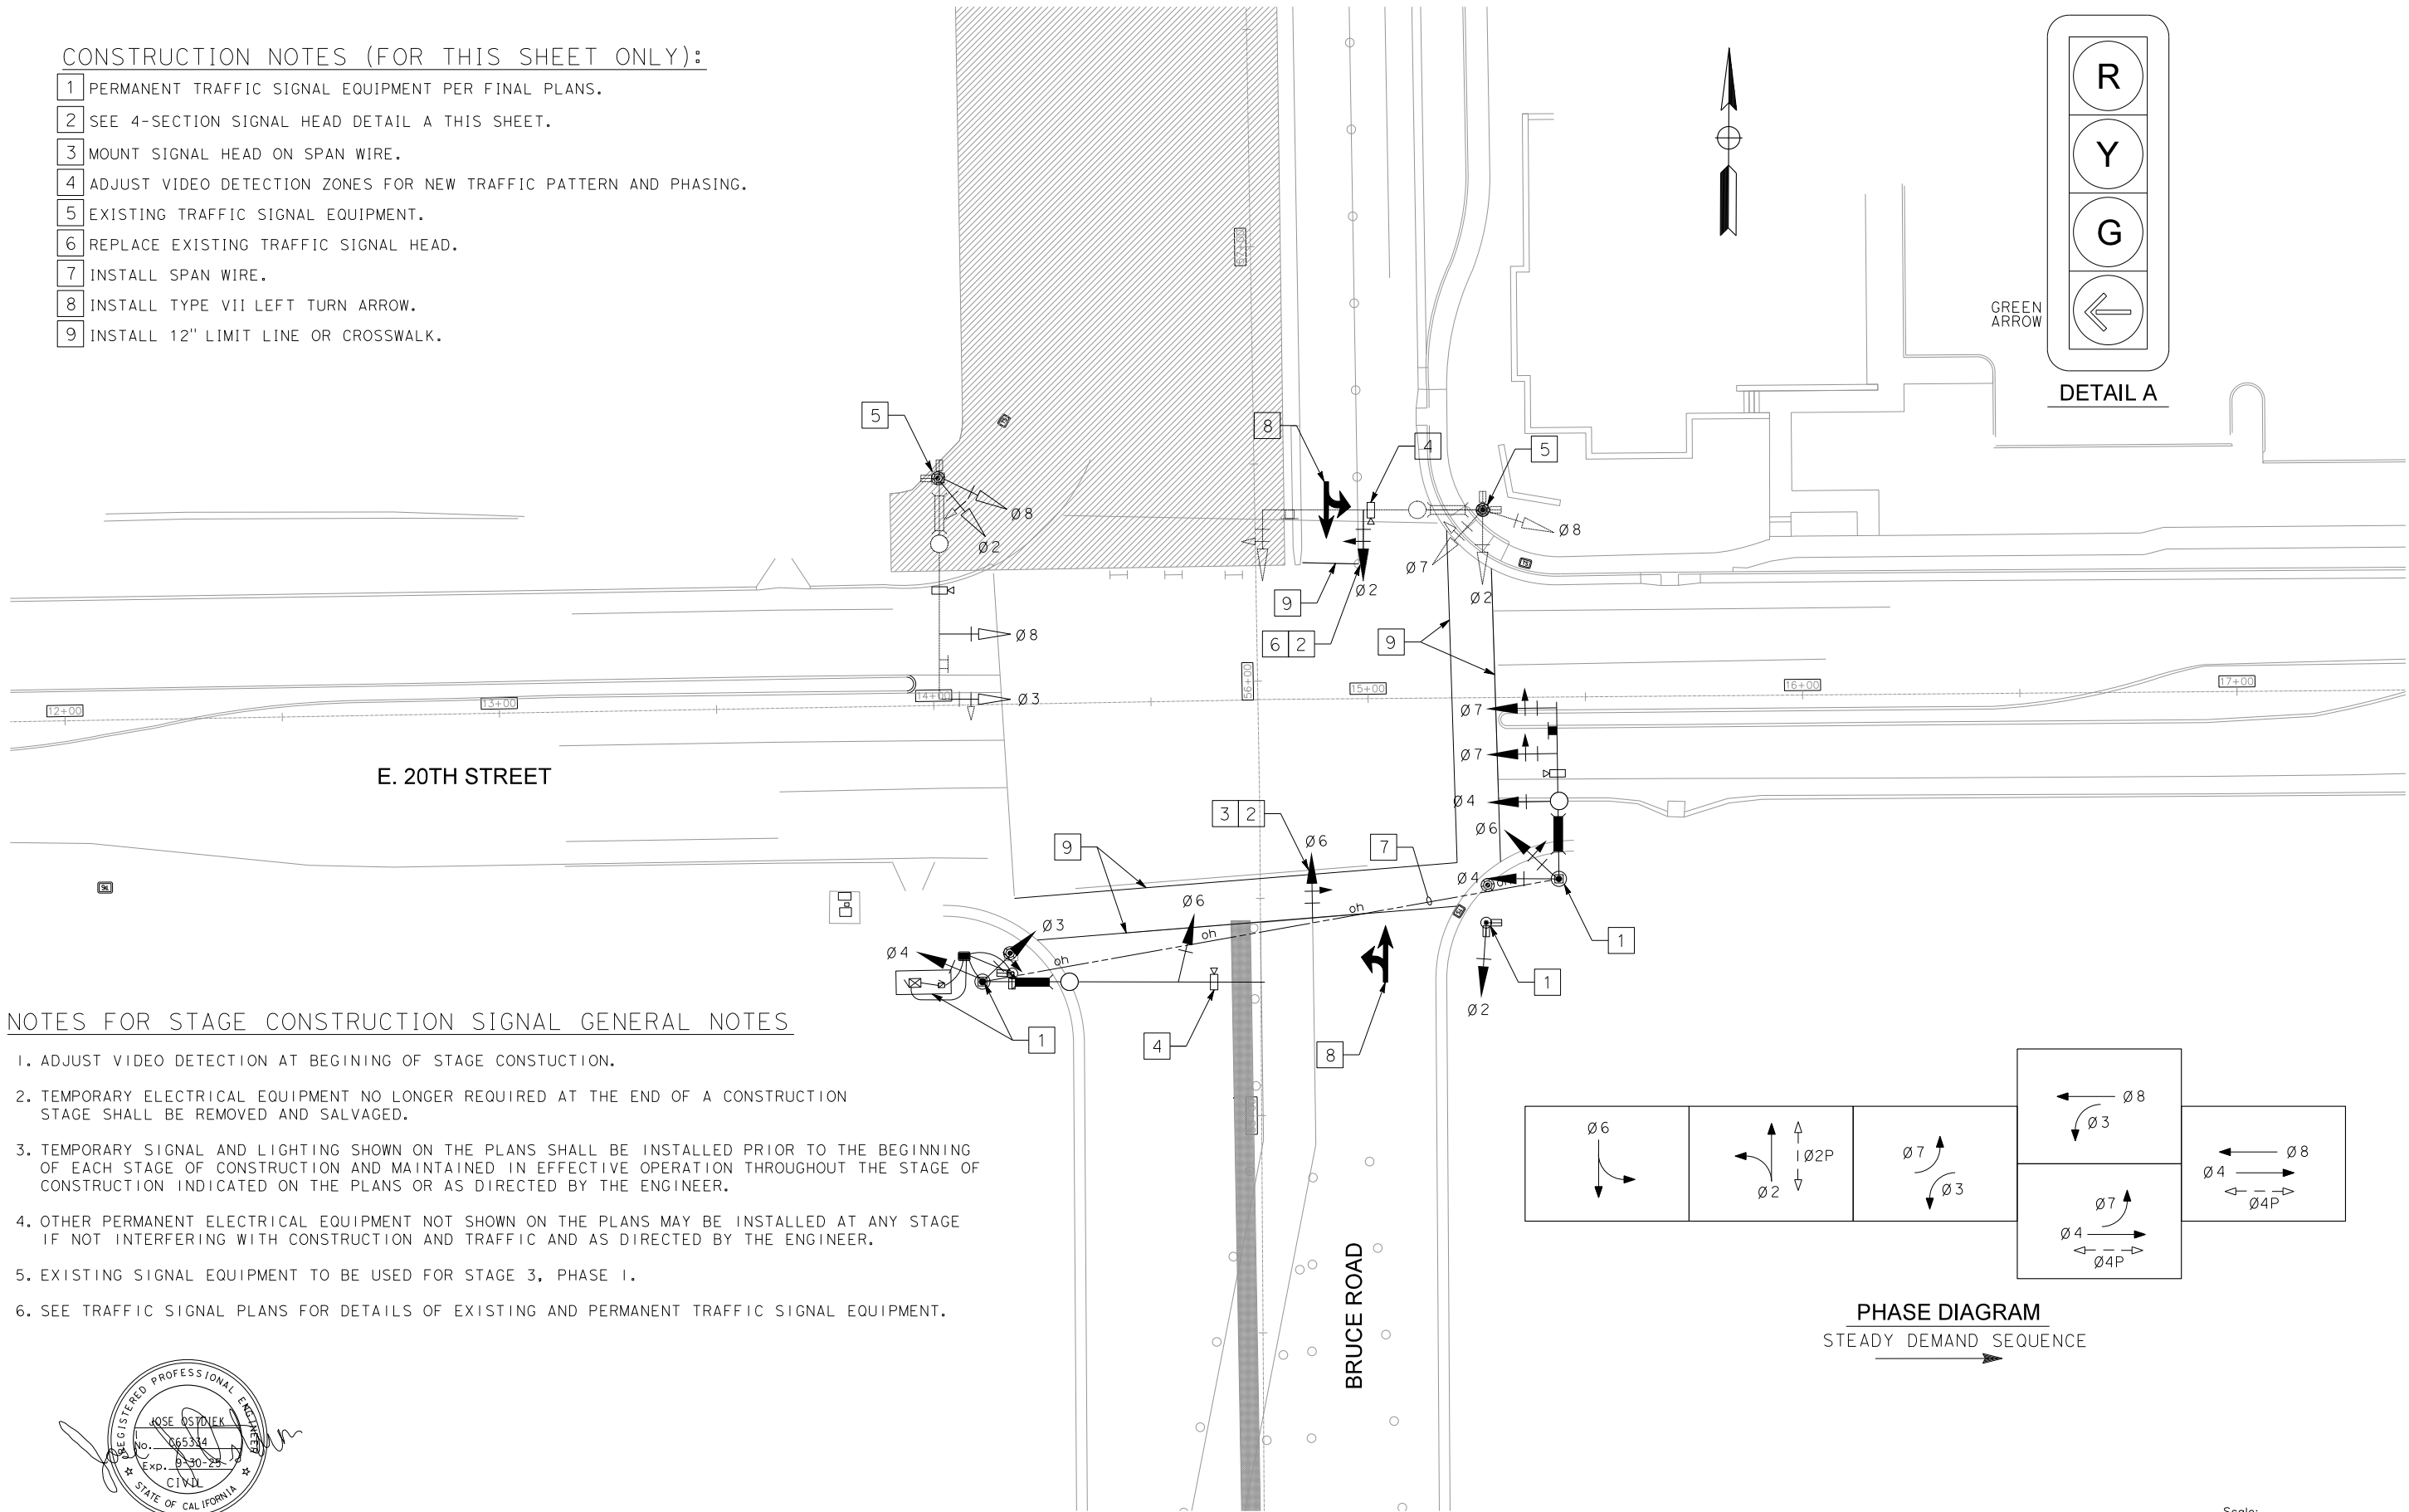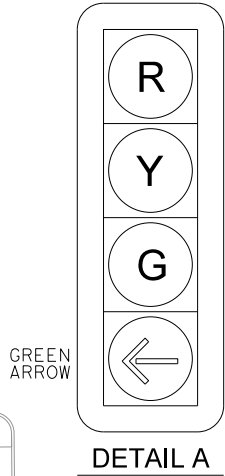

NOTES FOR STAGE CONSTRUCTION SIGNAL GENERAL NOTES

1. ADJUST VIDEO DETECTION AT BEGINING OF STAGE CONSTRUCTION.
2. TEMPORARY ELECTRICAL EQUIPMENT NO LONGER REQUIRED AT THE END OF A CONSTRUCTION STAGE SHALL BE REMOVED AND SALVAGED.
3. TEMPORARY SIGNAL AND LIGHTING SHOWN ON THE PLANS SHALL BE INSTALLED PRIOR TO THE BEGINNING OF EACH STAGE OF CONSTRUCTION AND MAINTAINED IN EFFECTIVE OPERATION THROUGHOUT THE STAGE OF CONSTRUCTION INDICATED ON THE PLANS OR AS DIRECTED BY THE ENGINEER.
4. OTHER PERMANENT ELECTRICAL EQUIPMENT NOT SHOWN ON THE PLANS MAY BE INSTALLED AT ANY STAGE IF NOT INTERFERING WITH CONSTRUCTION AND TRAFFIC AND AS DIRECTED BY THE ENGINEER.
5. EXISTING SIGNAL EQUIPMENT TO BE USED FOR STAGE 3, PHASE 1.
6. SEE TRAFFIC SIGNAL PLANS FOR DETAILS OF EXISTING AND PERMANENT TRAFFIC SIGNAL EQUIPMENT.



THIS PLAN ACCURATE FOR TEMPORARY SIGNAL WORK ONLY

Scale:
1" = 20'

Designed:	J. OSTDIEK	Approved:		Revision	Date	By
Drawn By:	J. OSTDIEK	Date:				
Checked:						

CITY OF CHICO
PUBLIC WORKS DEPARTMENT





BRUCE ROAD RECONSTRUCTION
STAGE CONSTRUCTION TRAFFIC SIGNAL (STAGE 3 PHASE 1)

Project Number: 16038	Drawing Number E-1
Scale: AS NOTED	Sheet 13 of 182

1. SEE SHEET E-1 FOR STAGE CONSTRUCTION SIGNAL GENERAL NOTES.
2. SEE AS-BUILT TRAFFIC SIGNAL PLANS FOR PLAN DETAILS OF EXISTING TRAFFIC SIGNAL EQUIPMENT.
3. USE EXISTING LOOP DETECTORS ON CONCORD AVENUE AND PINCHOLINE WAY.
4. MODIFY EXISTING TRAFFIC SIGNAL AS SHOWN.
5. COVER OR REMOVE ANY TRAFFIC SIGNAL HEAD NOT BEING USED.
6. FOR TEMPORARY STRIPING NOT CALLED OUT SEE TRAFFIC HANDLING SHEETS.

- 1 SEE 4-SECTION SIGNAL HEAD DETAIL A THIS SHEET.
- 2 MOUNT SIGNAL HEAD ON SPAN WIRE.
- 3 ADJUST VIDEO DETECTION ZONES FOR NEW TRAFFIC PATTERN AND PHASING.
- 4 REPLACE EXISTING TRAFFIC SIGNAL HEAD.
- 5 INSTALL SPAN WIRE.
- 6 INSTALL TYPE VII LEFT TURN ARROW.
- 7 INSTALL 12" LIMIT LINE.

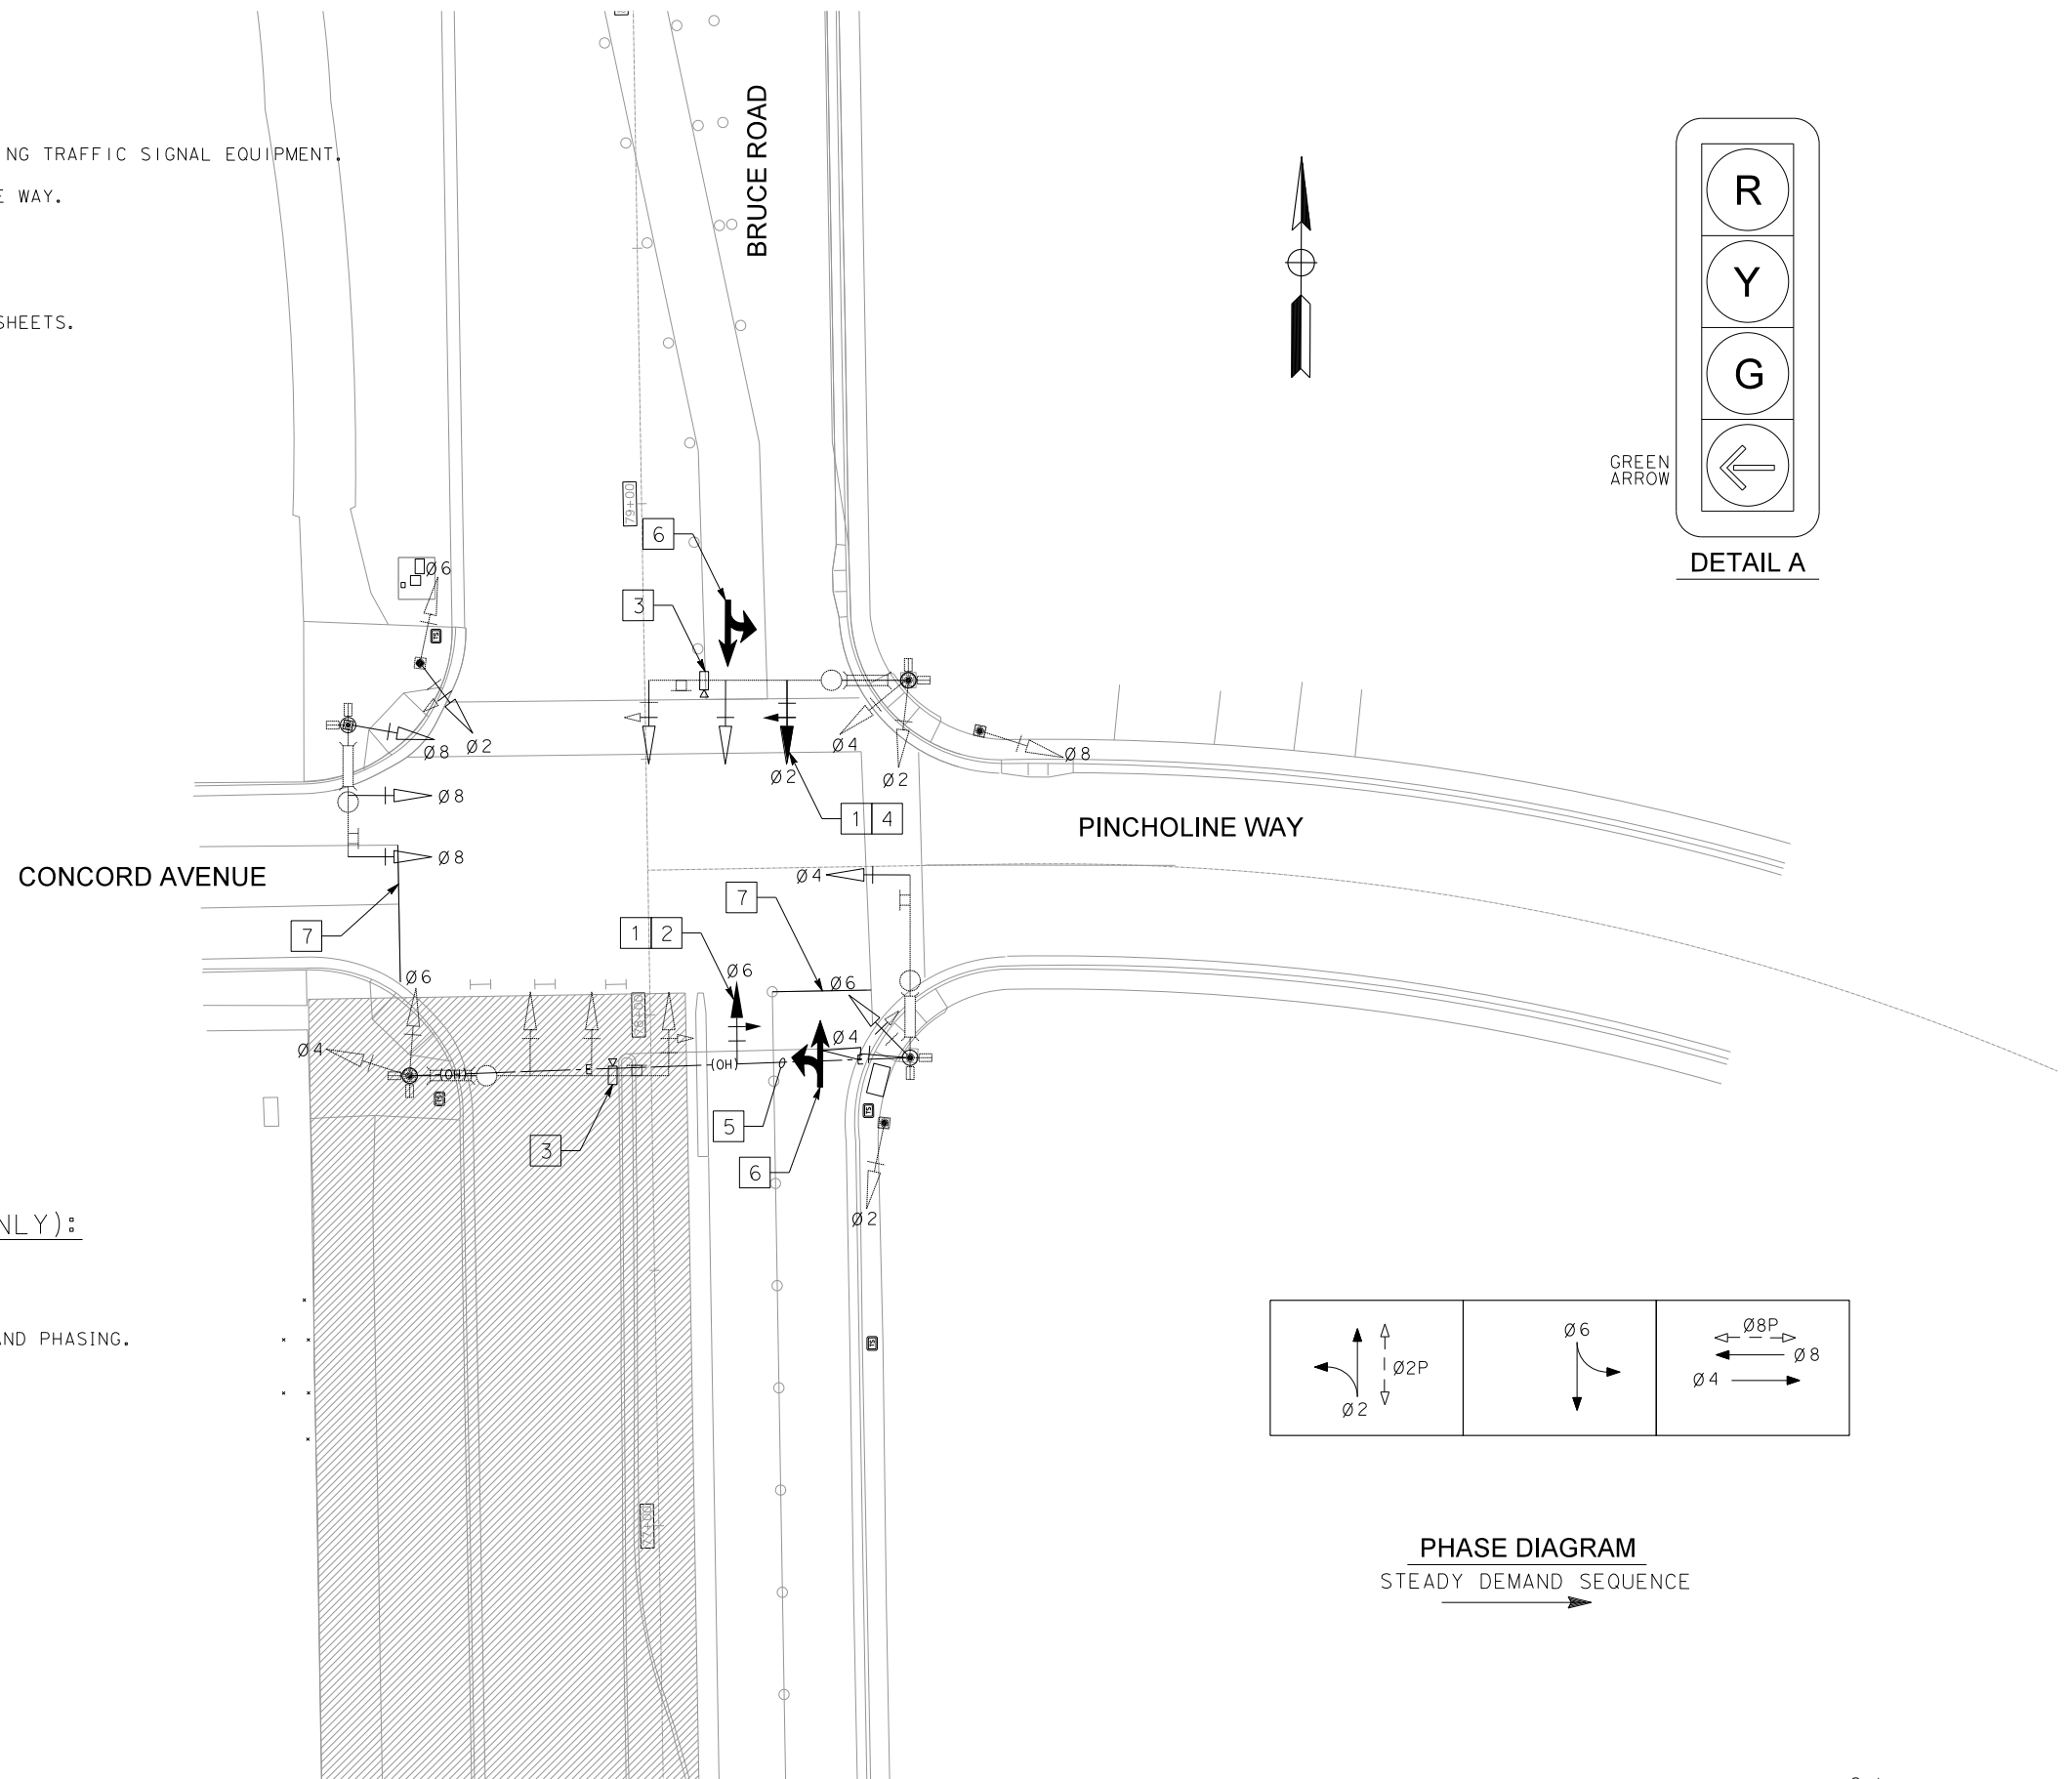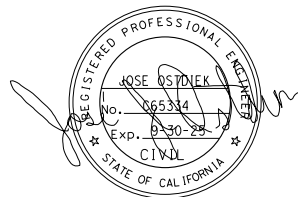



THIS PLAN ACCURATE FOR TEMPORARY SIGNAL WORK ONLY

Scale:
1" = 20'

Designed: J. OSTDIEK	Approved:	Revision	Date	By	 CITY OF CHICO PUBLIC WORKS DEPARTMENT	BRUCE ROAD RECONSTRUCTION STAGE CONSTRUCTION TRAFFIC SIGNAL (STAGE 3 PHASE 1)	Project Number: 16038	Drawing Number E-2
Drawn By: J. OSTDIEK	Date:						Scale: AS NOTED	Sheet 14 of 182
Checked:								


NOTES

1. SEE SHEET E-1 FOR STAGE CONSTRUCTION SIGNAL GENERAL NOTES.
2. SEE TRAFFIC SIGNAL PLANS FOR PLAN DETAILS OF EXISTING AND PROPOSED TRAFFIC SIGNAL EQUIPMENT.
3. MODIFY EXISTING TRAFFIC SIGNAL AS SHOWN.
4. COVER OR REMOVE ANY TRAFFIC SIGNAL HEAD NOT BEING USED.
5. FOR TEMPORARY STRIPING NOT CALLED OUT SEE TRAFFIC HANDLING SHEETS.

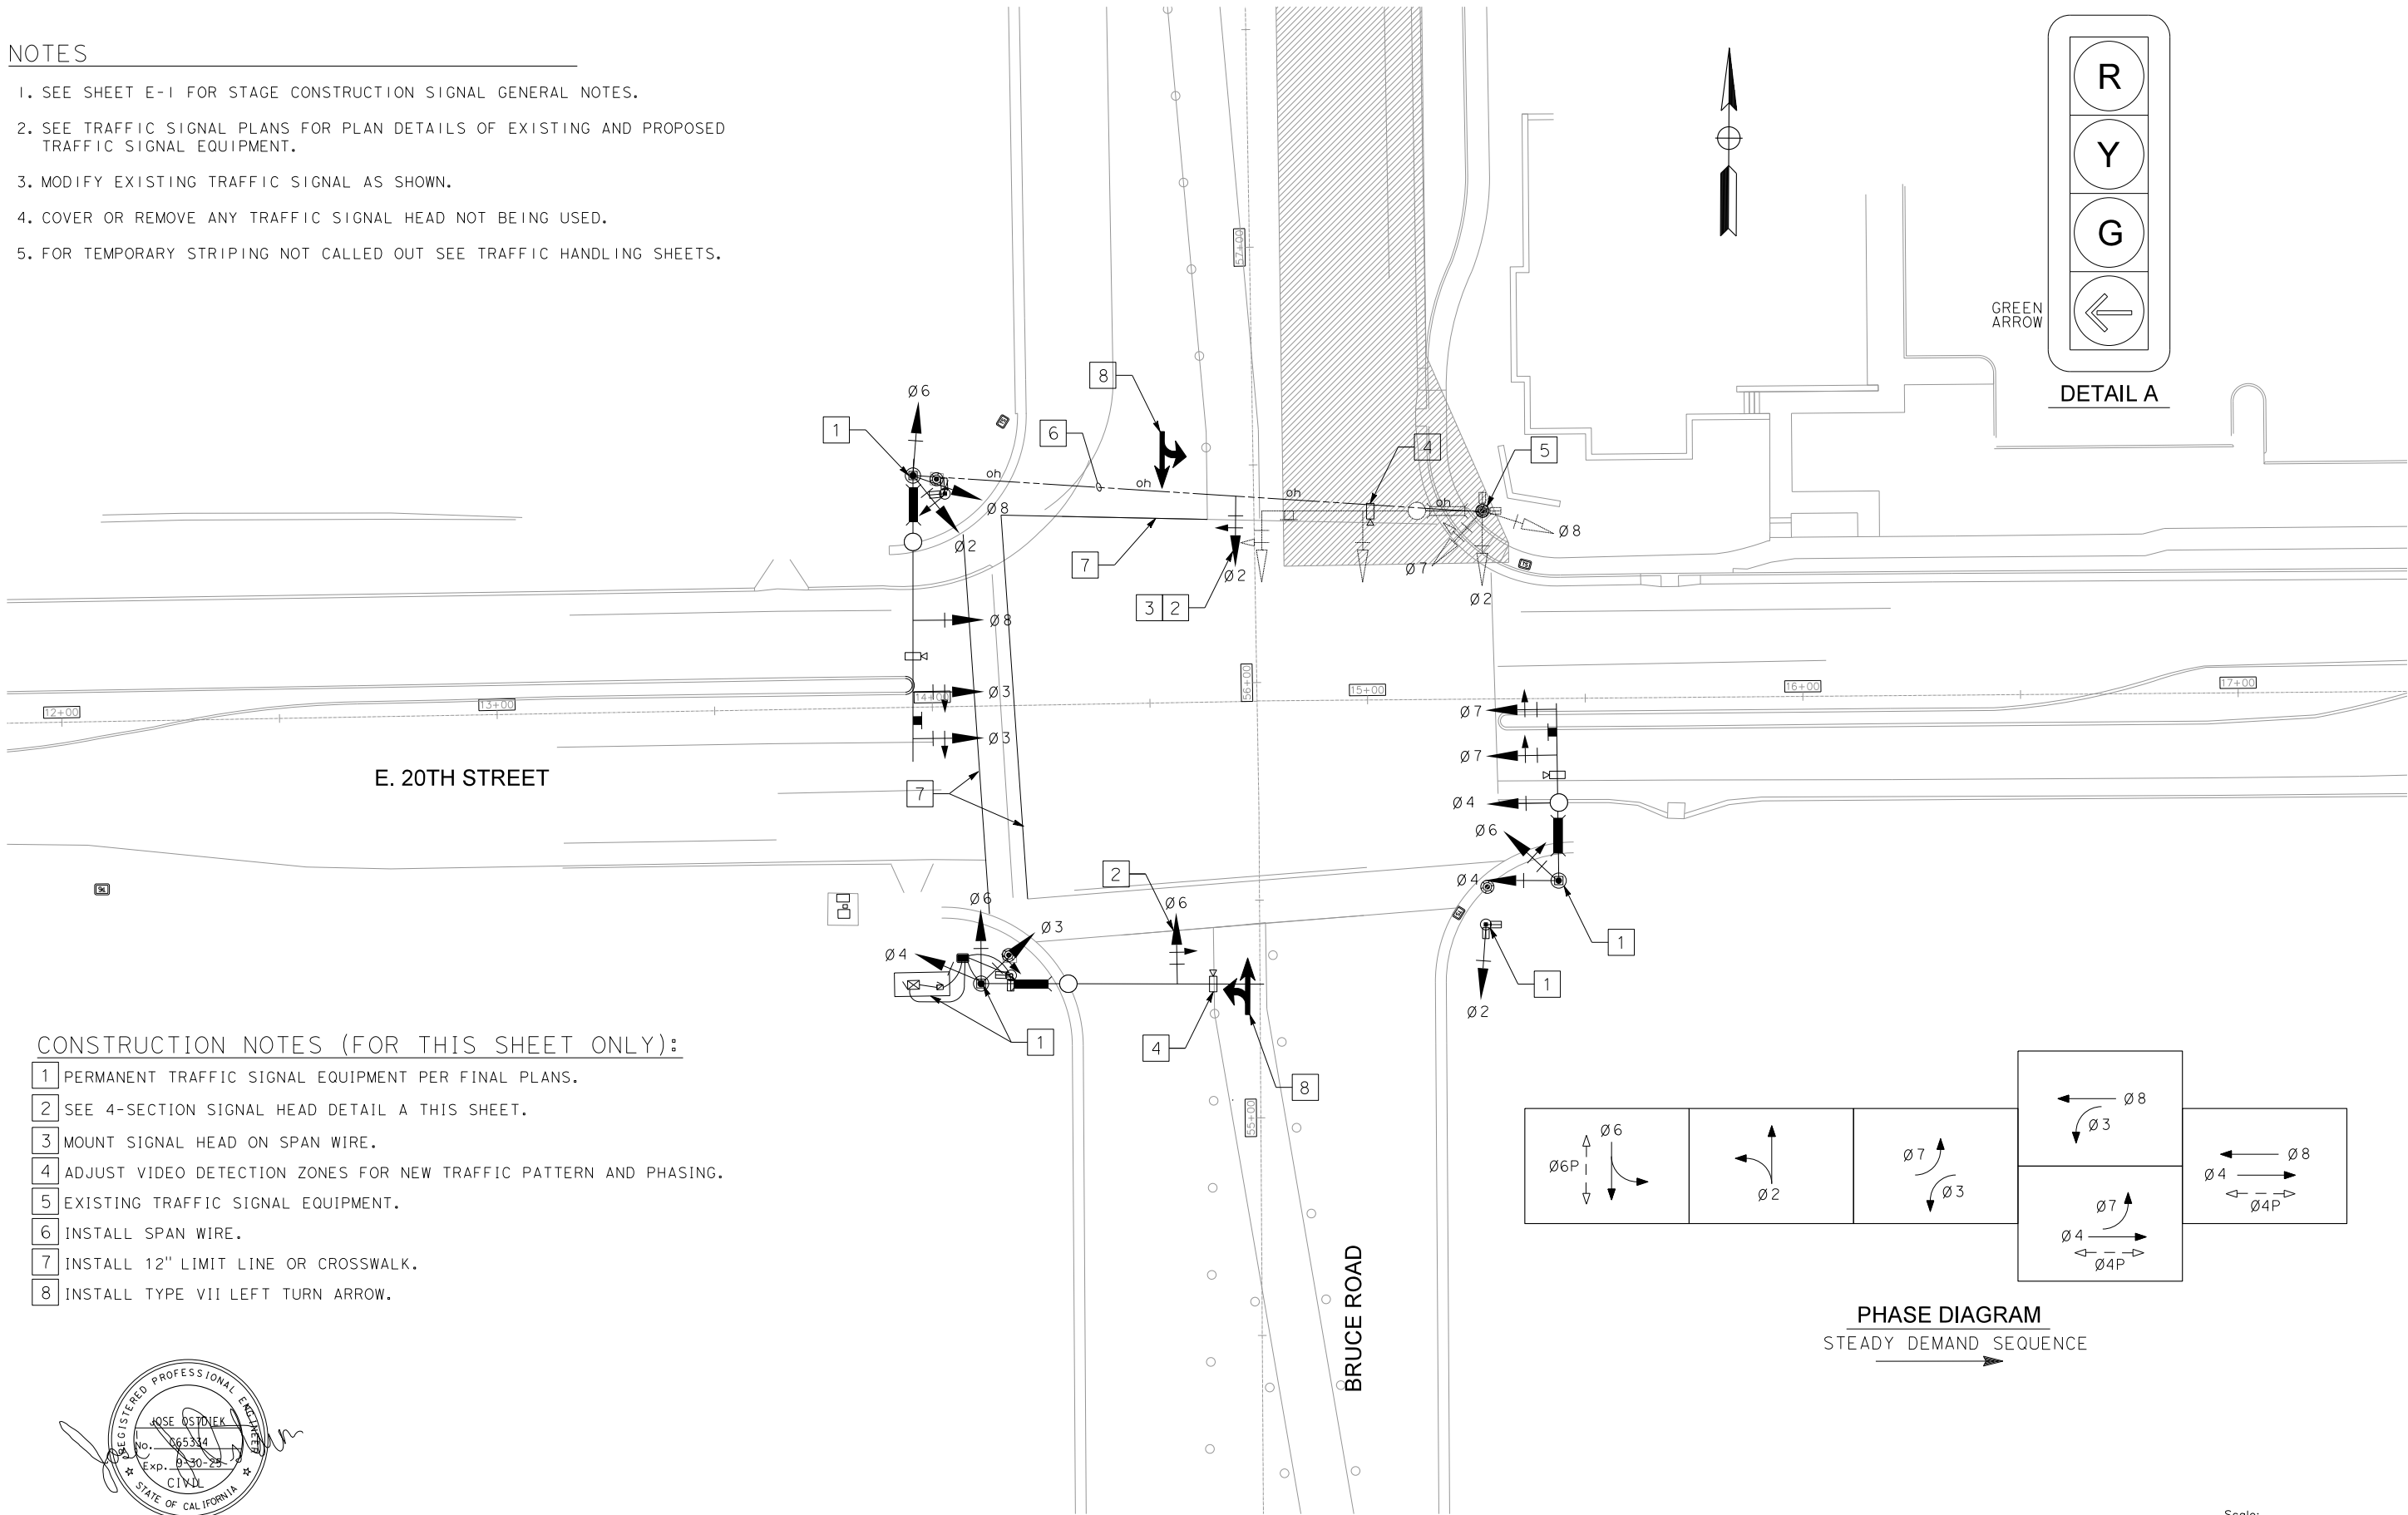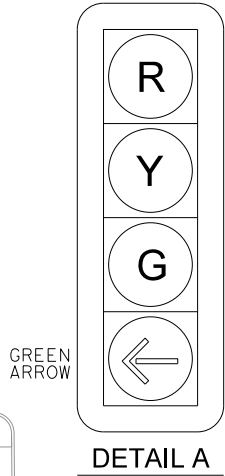


CONSTRUCTION NOTES (FOR THIS SHEET ONLY):

- 1 PERMANENT TRAFFIC SIGNAL EQUIPMENT PER FINAL PLANS.
- 2 SEE 4-SECTION SIGNAL HEAD DETAIL A THIS SHEET.
- 3 MOUNT SIGNAL HEAD ON SPAN WIRE.
- 4 ADJUST VIDEO DETECTION ZONES FOR NEW TRAFFIC PATTERN AND PHASING.
- 5 EXISTING TRAFFIC SIGNAL EQUIPMENT.
- 6 INSTALL SPAN WIRE.
- 7 INSTALL 12" LIMIT LINE OR CROSSWALK.
- 8 INSTALL TYPE VII LEFT TURN ARROW.

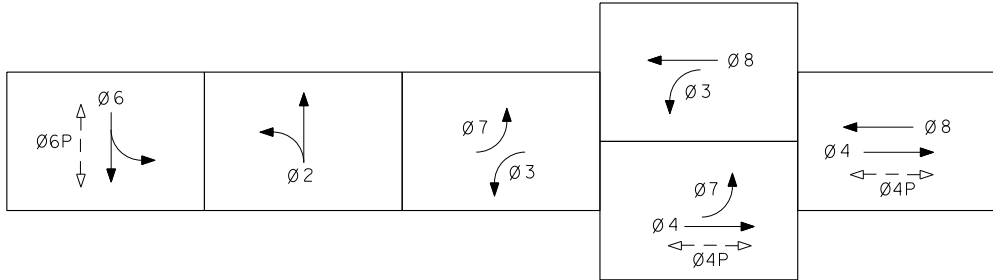

PHASE DIAGRAM
STEADY DEMAND SEQUENCE

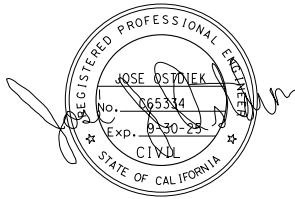

THIS PLAN ACCURATE FOR TEMPORARY SIGNAL WORK ONLY

Scale:
1" = 20'

Designed:	J. OSTDIEK	Approved:		Revision	Date	By
Drawn By:	J. OSTDIEK	Date:				
Checked:						

CITY OF CHICO
PUBLIC WORKS DEPARTMENT



BRUCE ROAD RECONSTRUCTION
STAGE CONSTRUCTION TRAFFIC SIGNAL (STAGE 3 PHASE 2)


Project Number: 16038	Drawing Number E-3
Scale: AS NOTED	Sheet 15 of 182

NOTES

1. SEE SHEET E-1 FOR STAGE CONSTRUCTION SIGNAL GENERAL NOTES.
2. SEE AS-BUILT TRAFFIC SIGNAL PLANS FOR PLAN DETAILS OF EXISTING TRAFFIC SIGNAL EQUIPMENT.
3. USE EXISTING LOOP DETECTORS ON CONCORD AVENUE AND PINCHOLINE WAY.
4. MODIFY EXISTING TRAFFIC SIGNAL AS SHOWN.
5. COVER OR REMOVE ANY TRAFFIC SIGNAL HEAD NOT BEING USED.
6. FOR TEMPORARY STRIPING NOT CALLED OUT SEE TRAFFIC HANDLING SHEETS.

CONSTRUCTION NOTES (FOR THIS SHEET ONLY):



- 1 SEE 4-SECTION SIGNAL HEAD DETAIL A THIS SHEET.
- 2 MOUNT SIGNAL HEAD ON SPAN WIRE.
- 3 ADJUST VIDEO DETECTION ZONES FOR NEW TRAFFIC PATTERN AND PHASING.
- 4 INSTALL SPAN WIRE.
- 5 INSTALL 12" CROSSWALK OR LIMIT LINE.
- 6 INSTALL TYPE VII LEFT TURN ARROW.

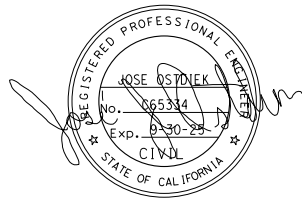

CONCORD AVENUE

BRUCE ROAD

PINCHOLINE WAY

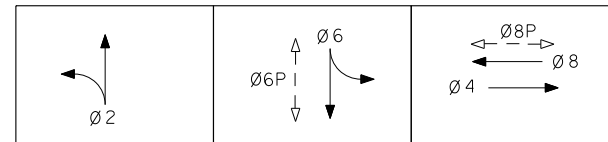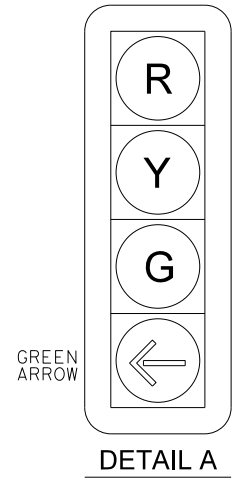

PHASE DIAGRAM
STEADY DEMAND SEQUENCE

THIS PLAN ACCURATE FOR TEMPORARY SIGNAL WORK ONLY

Scale:
1" = 20'

Designed: J. OSTDIEK	Approved:	Revision	Date	By
Drawn By: J. OSTDIEK	Date:			
Checked:				



CITY OF CHICO
PUBLIC WORKS DEPARTMENT



BRUCE ROAD RECONSTRUCTION
STAGE CONSTRUCTION TRAFFIC SIGNAL (STAGE 3 PHASE 2)

Project Number: 16038	Drawing Number E-4
Scale: AS NOTED	Sheet 16 of 182

Plan Status: ☐ Conceptual, ☐ Approved Final, ☐ Record Drawing Path: S:\CIVIL 3D 2018 PROJECTS\19123 COC Bruce Road\16038B_Demo.dwg - D1 (17), Tue, Dec 19 2023 - 10:21:14am, User

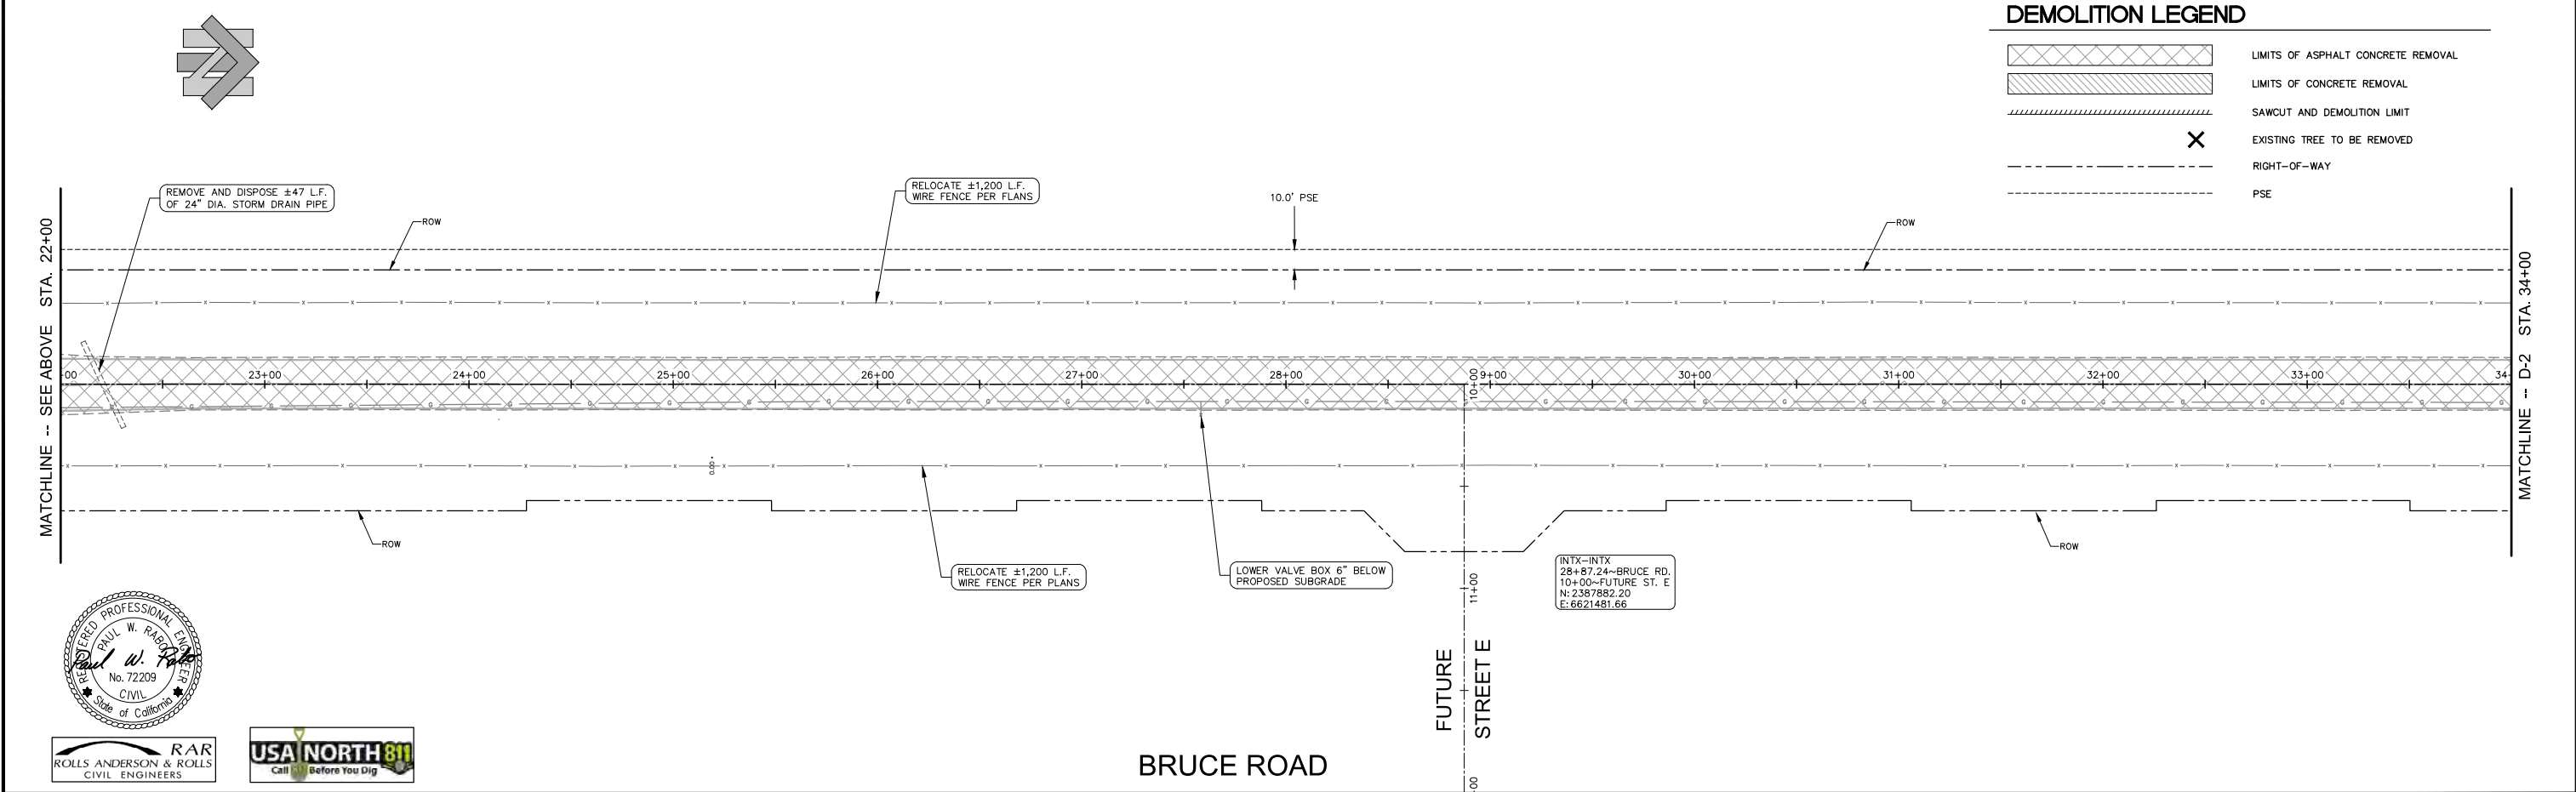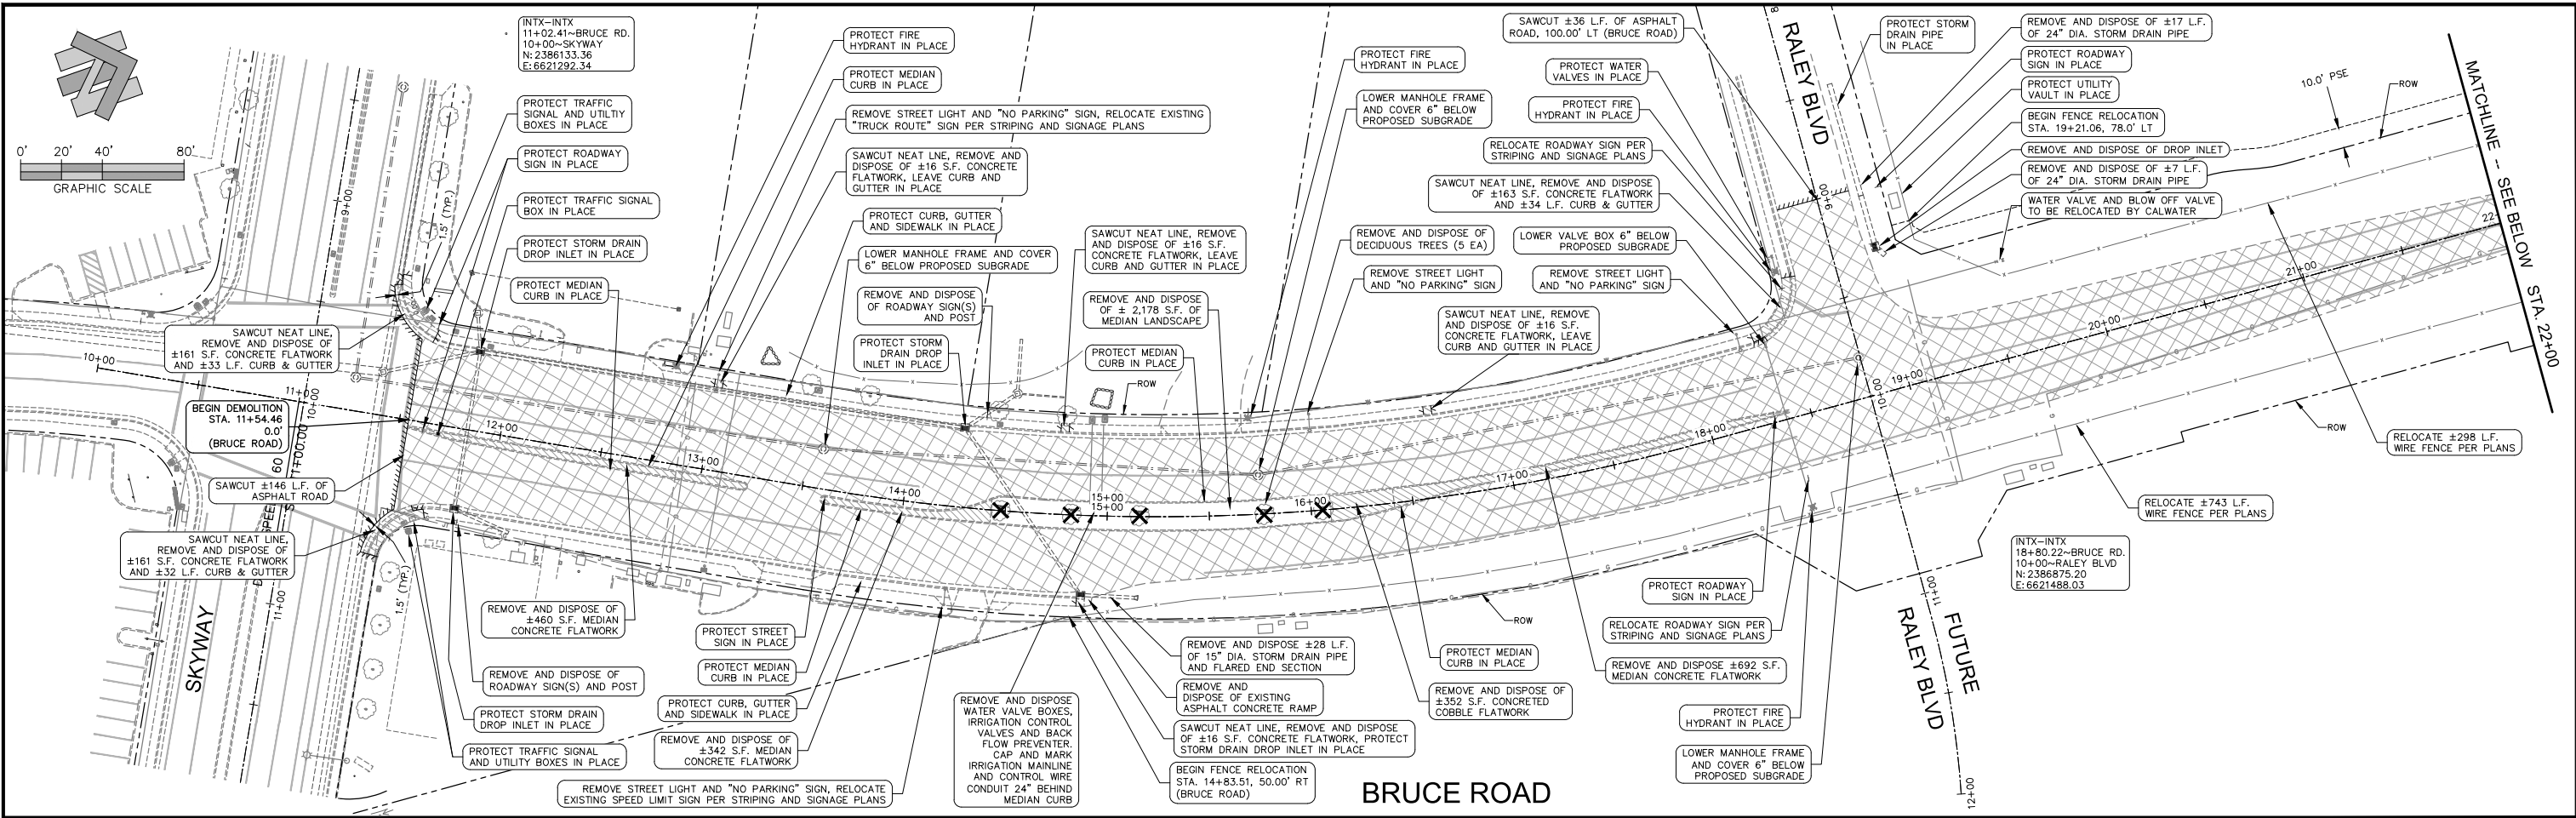

Designed:	JIR	Approved:		Revision	Date	By
Drawn By:	CAD			ADDENDUM #1	12-19-23	PWR
Checked:	PWR	Date: DECEMBER, 2023				



CITY OF CHICO
PUBLIC WORKS DEPARTMENT



BRUCE ROAD RECONSTRUCTION
DEMOLITION PLAN -BRUCE ROAD STA. 10+00 TO 34+00

Project Number: 16038	Drawing Number D-1
Scale: 1"=40'	Sheet 17 of 182

Plan Status: ☐ Conceptual, ☐ Approved Final, ☐ Record Drawing Path: S:\CIVIL 3D 2018 PROJECTS\19123 COC Bruce Road\16038B_Demo.dwg - D2 (18), Tue, Dec 19 2023 - 10:21:38am, User

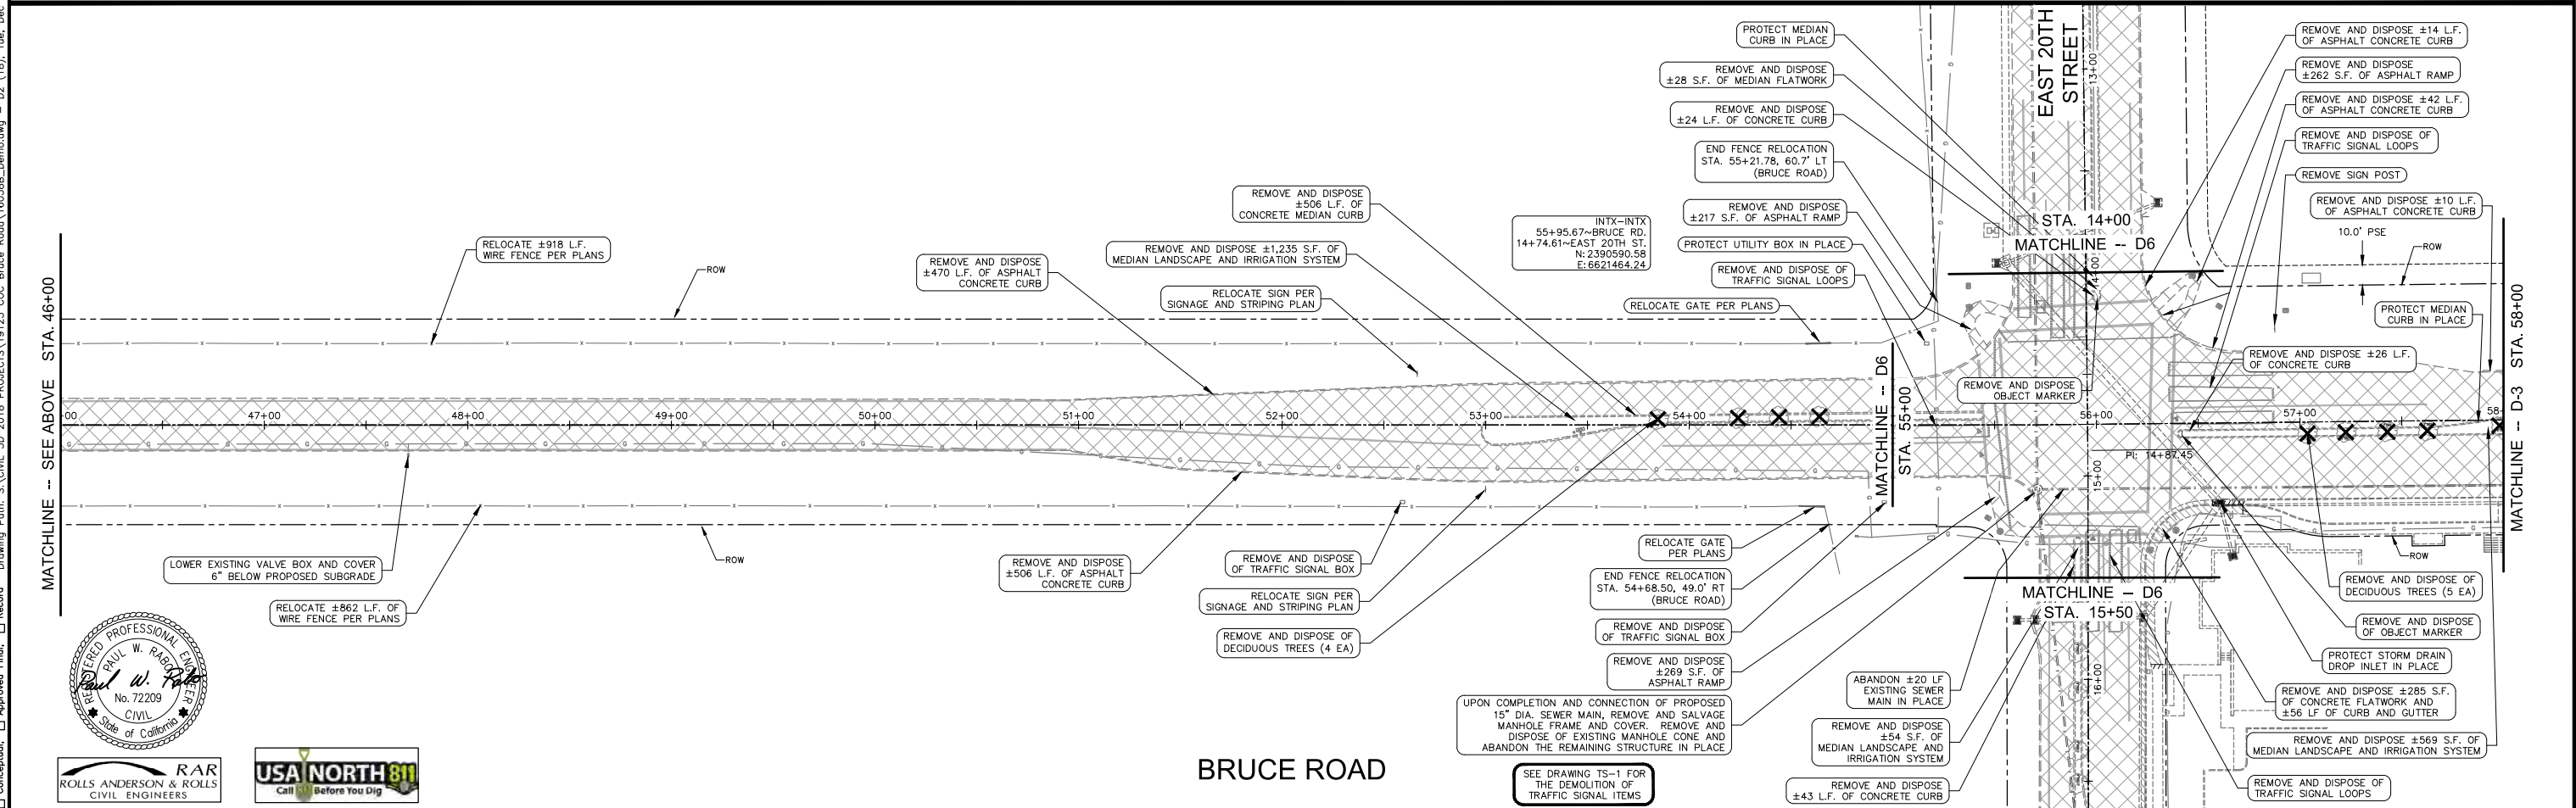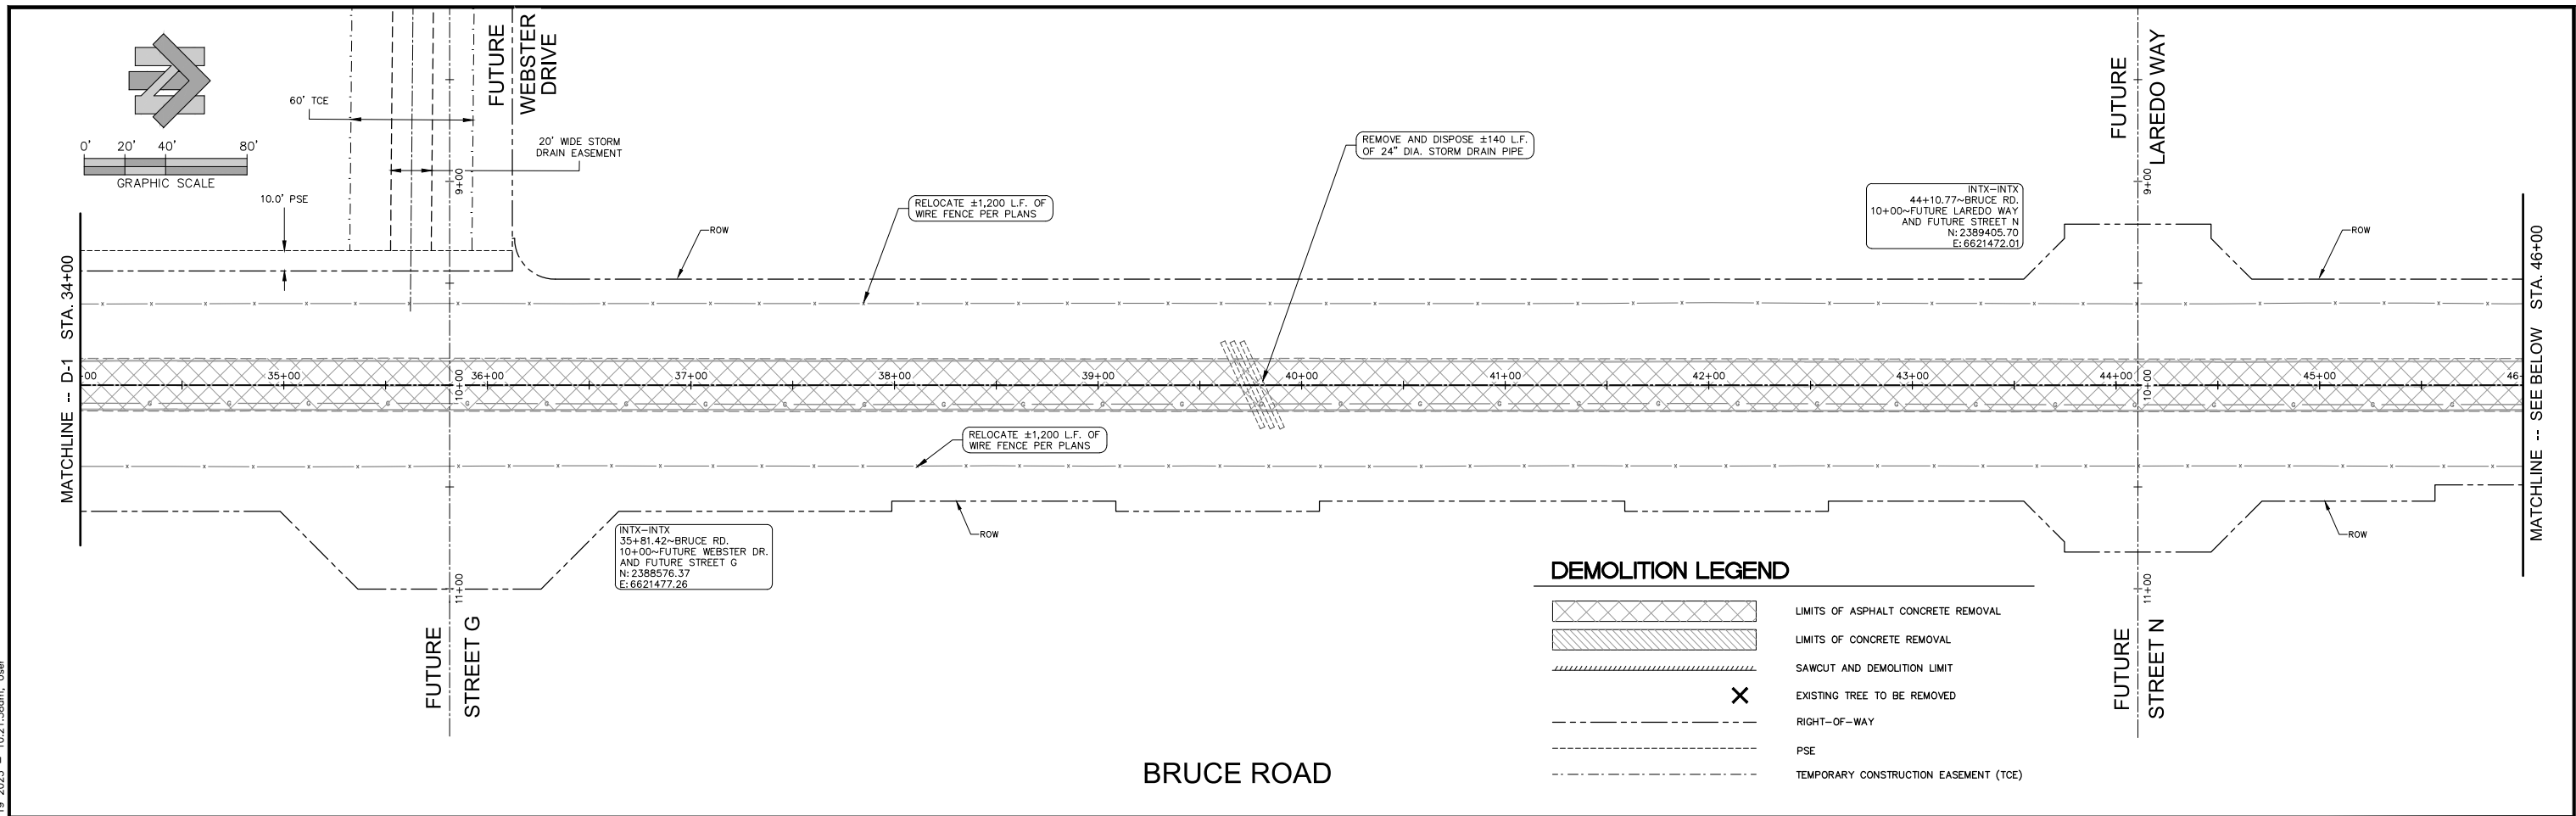

Part 3-00000	Designed: JIR	Approved:	Revision	Date	By
	Drawn By: CAD		ADDENDUM #1	12-19-23	PWR
	Checked: PWR	Date: DECEMBER, 2023			


CITY OF CHICO
PUBLIC WORKS DEPARTMENT



BRUCE ROAD RECONSTRUCTION
DEMOLITION PLAN - BRUCE ROAD STA. 34+00 TO 58+00

Project Number: 16038	Drawing Number D-2
Scale: 1"= 40'	Sheet <u>18</u> of <u>182</u>

Plan Status: ☐ Conceptual, ☐ Approved Final, ☐ Record Drawing Path: C:\Users\W. R. Anderson\OneDrive\Public\Projects\Bruce Road\Bruce Road.dwg - D3 (19), Tue, Feb 20 2024 - 4:08:21pm, User: W. R. Anderson

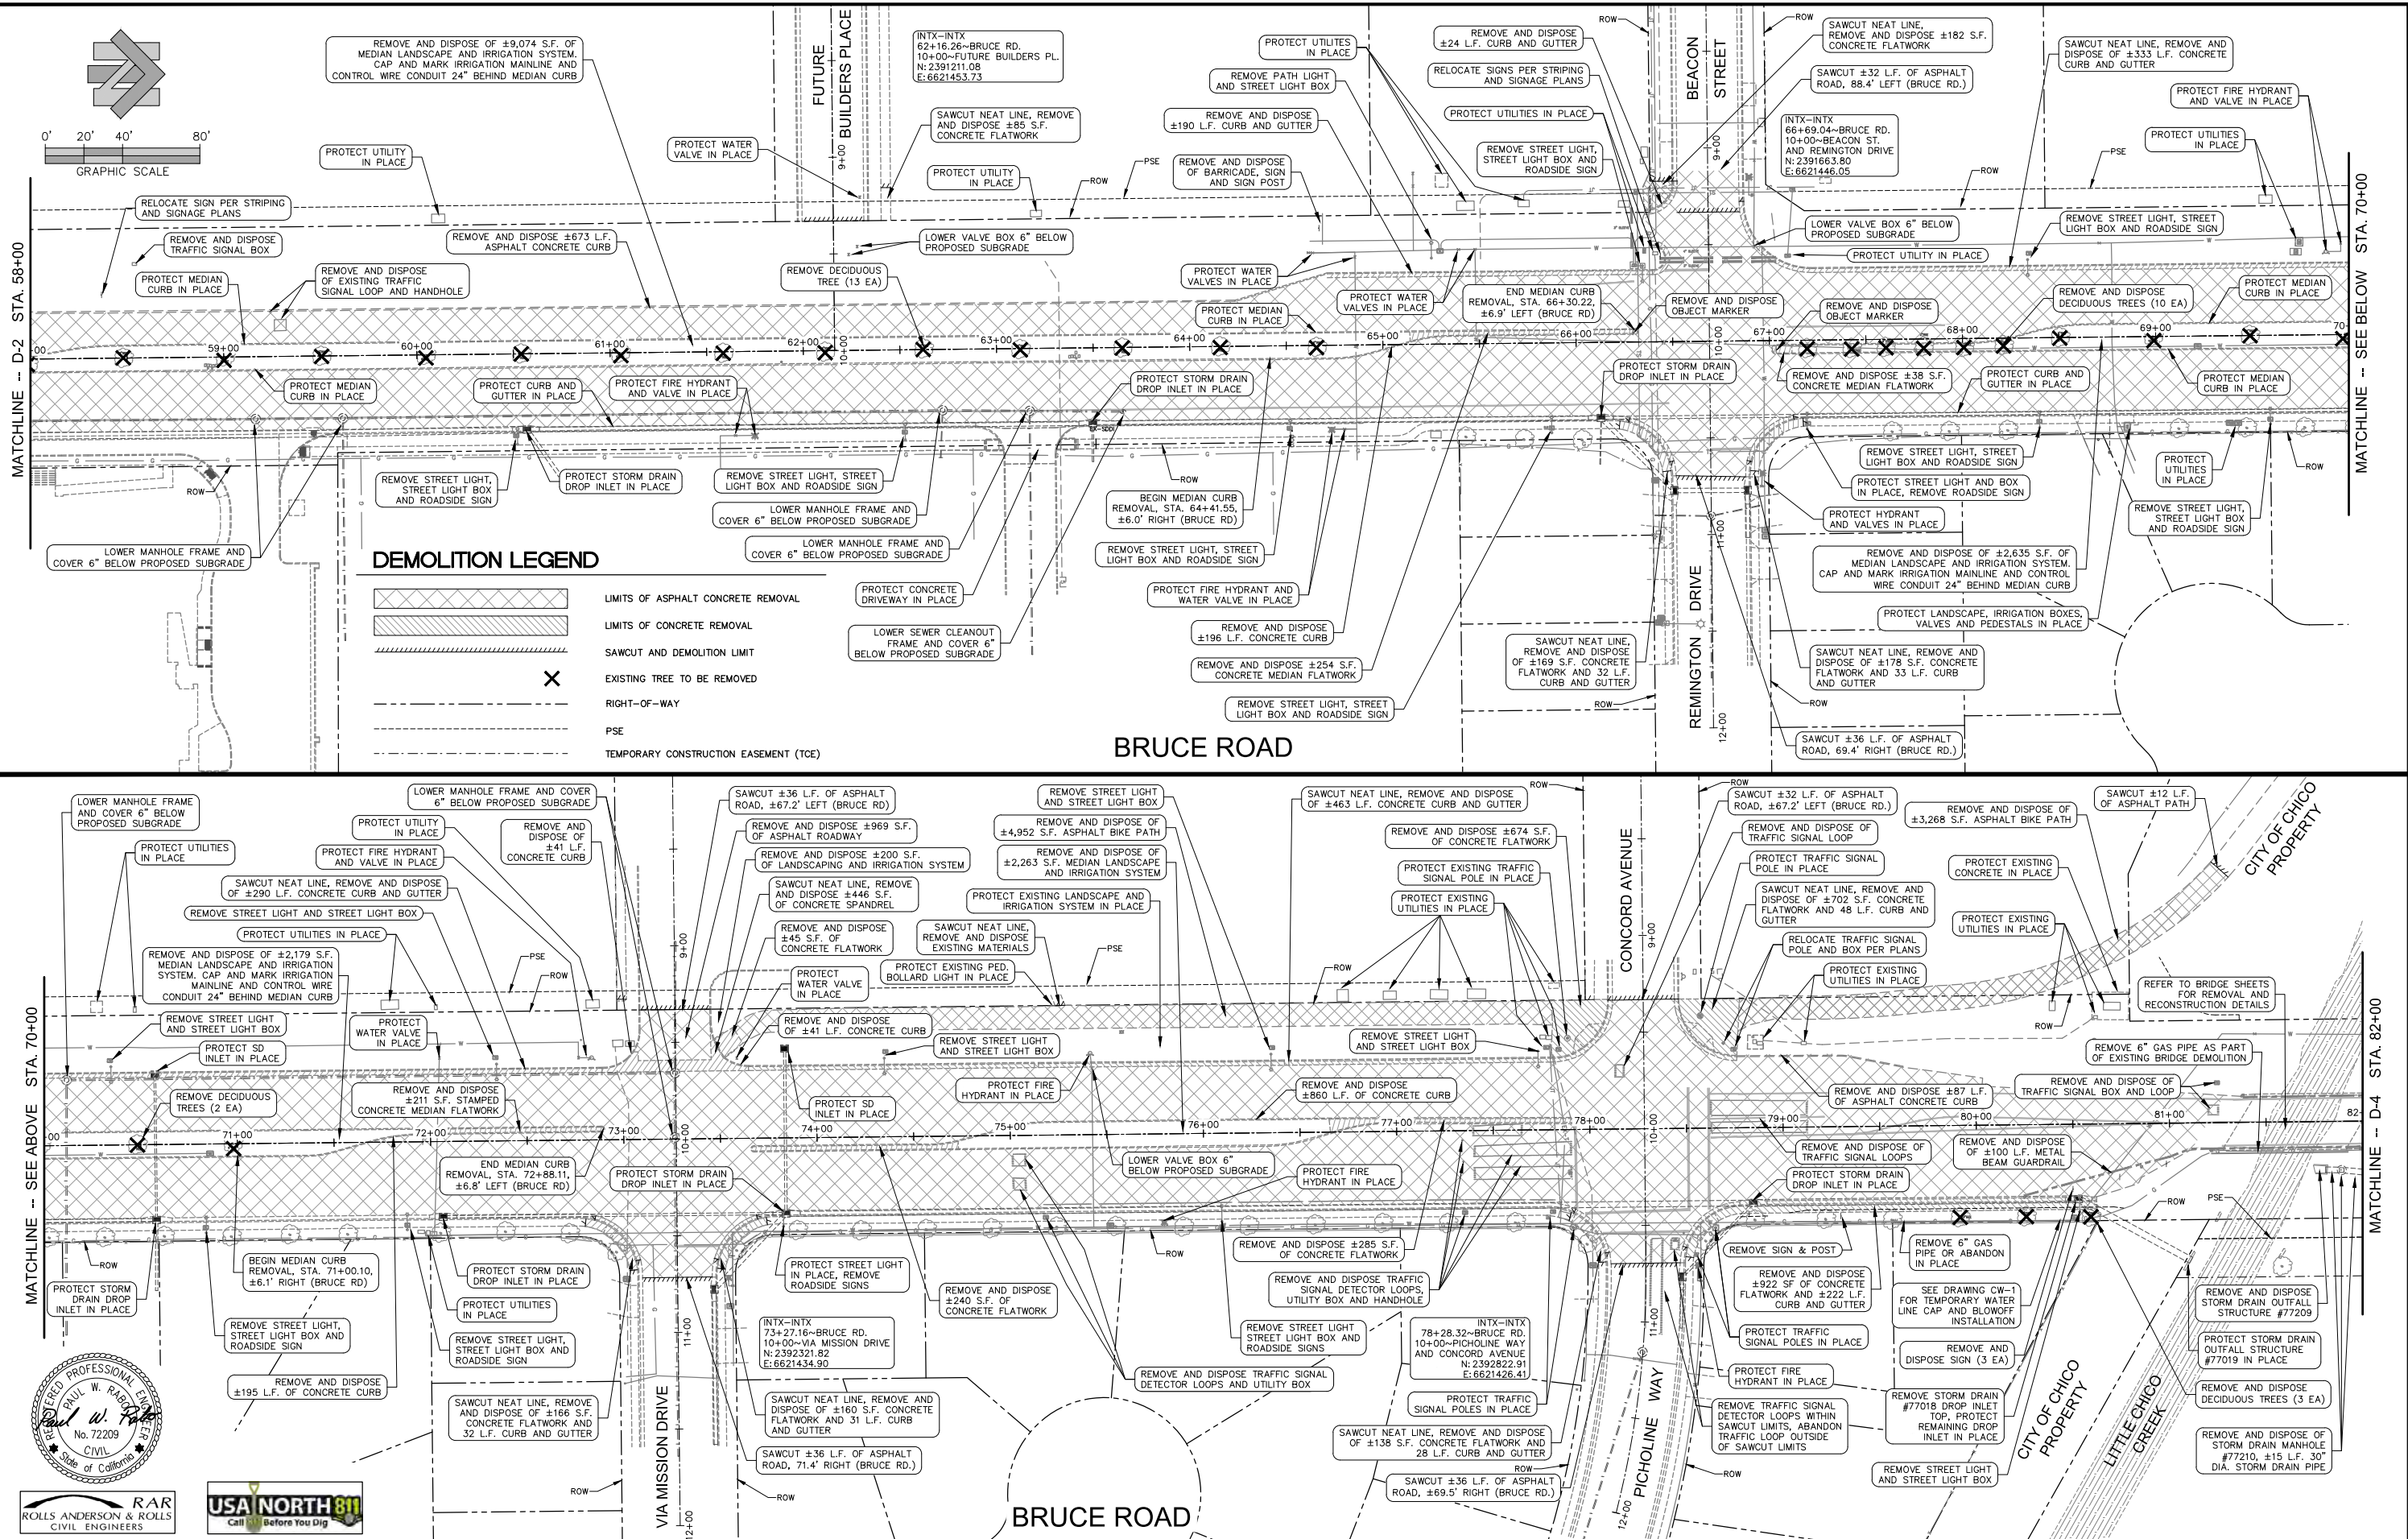

Designed: JIR		Approved: _____		Revision		Date		By	
Drawn By: CAD		Date: DECEMBER, 2023		ADDENDUM #1		12-19-23		PWR	
Checked: PWR				ADDENDUM #2		01-09-24		JIR	
				ADDENDUM #5		1-25-24		RAR	

PAUL W. RANDELL

No. 72209

CIVIL

State of California

RAR

ROLLS ANDERSON & ROLLS

CIVIL ENGINEERS

USA NORTH 811

Call Before You Dig

CITY OF CHICO

INC. 1872

BRUCE ROAD RECONSTRUCTION

DEMOLITION PLAN - BRUCE ROAD STA. 58+00 TO 82+00



Project Number: 16038

Scale: 1" = 40'

Drawing Number D-3

Sheet 19 of 182

Plan Status: ☐ Conceptual, ☐ Approved Final, ☐ Record Drawing Path: C:\Users\User\AppData\Local\Temp\AsPublish_4800\16038B-Demo.dwg - D4 (20), Tue, Feb 20 2024 - 4:08:33pm, User

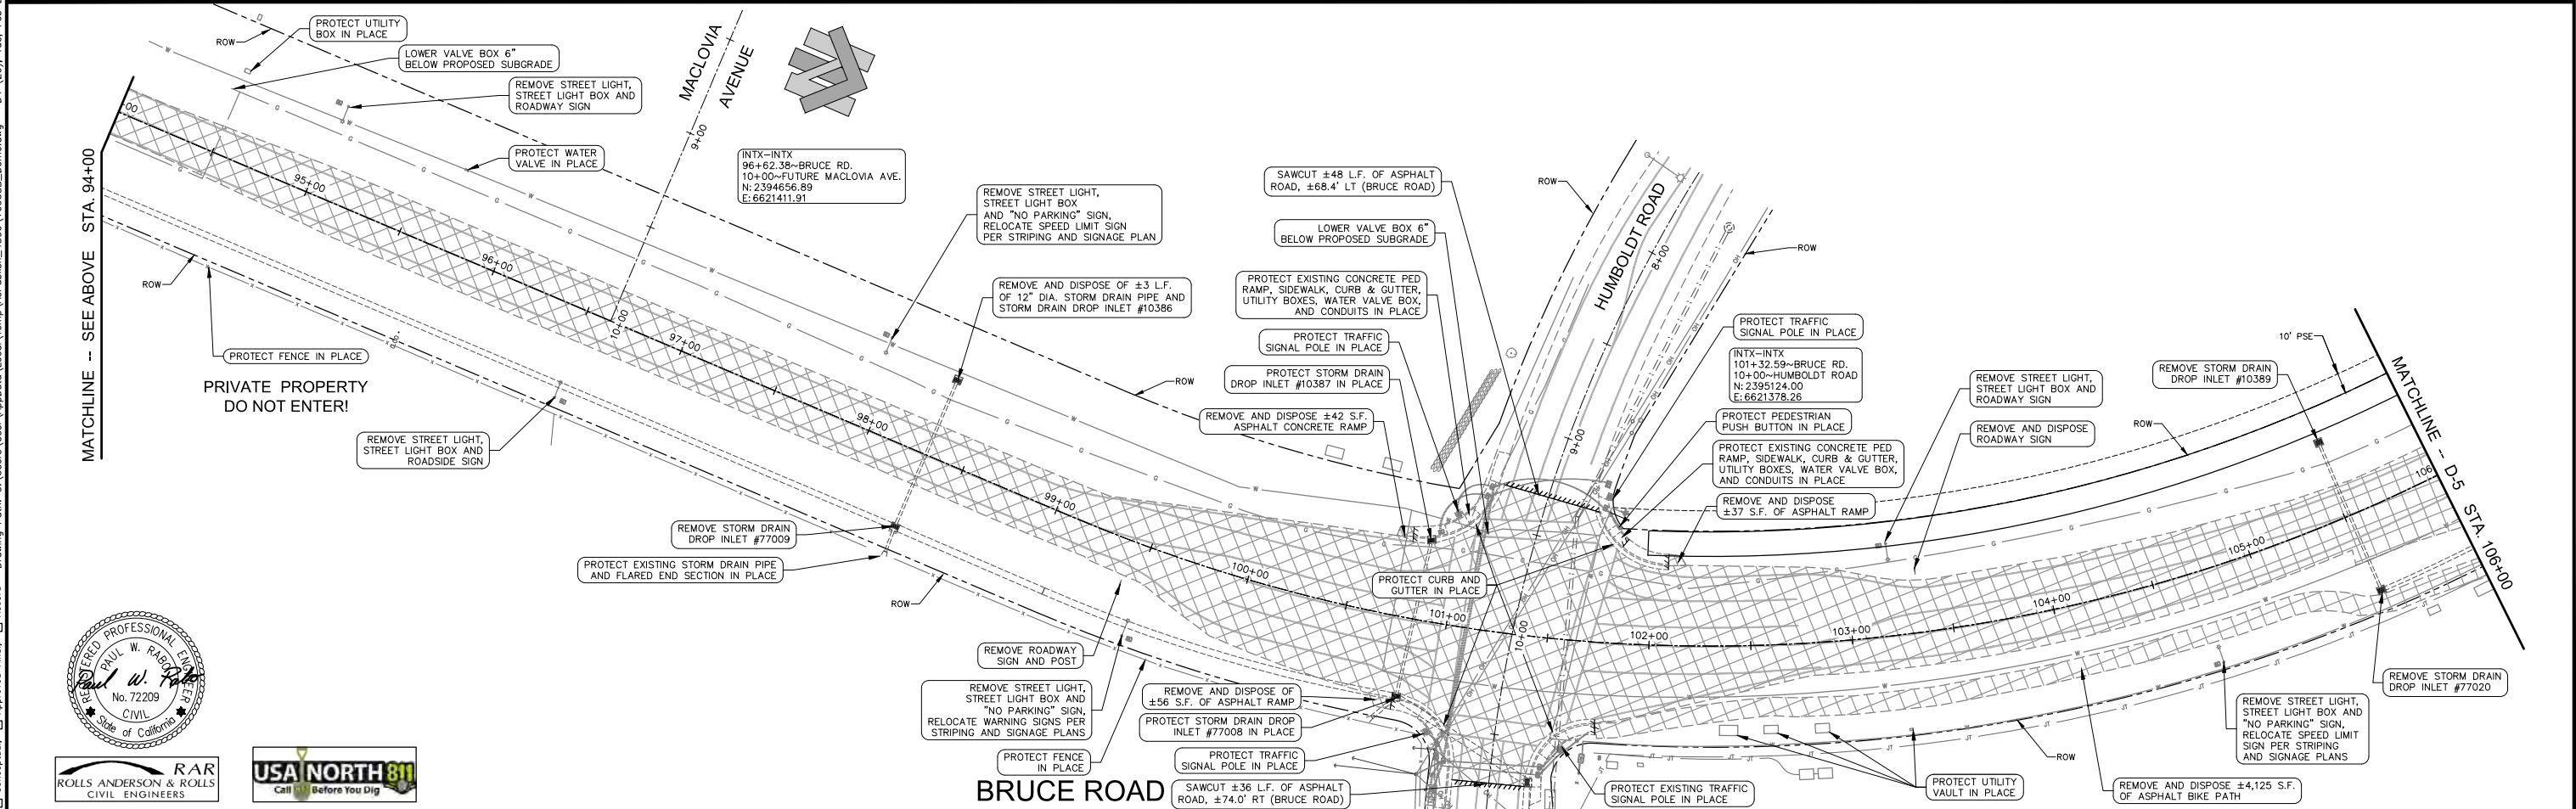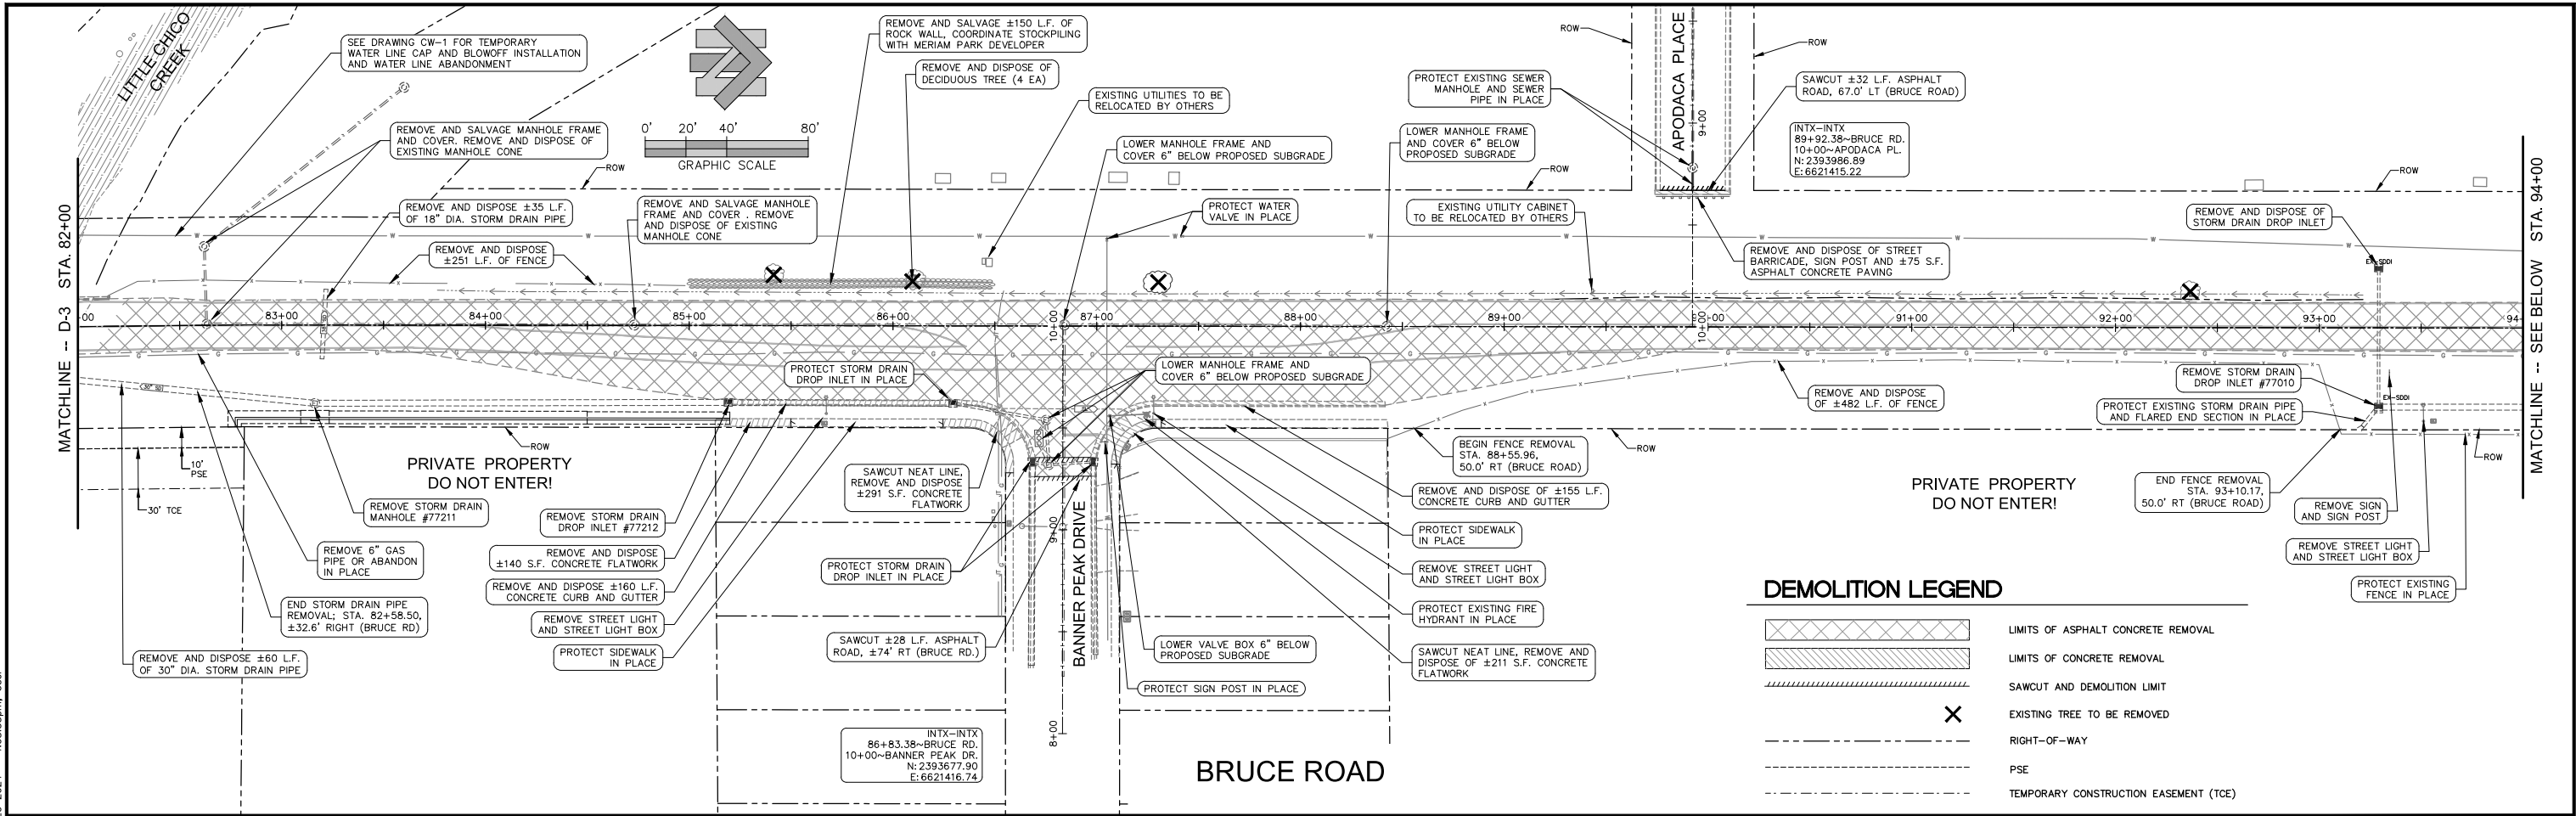

RAR
ROLLS ANDERSON & ROLLS
CIVIL ENGINEERS





**CITY OF CHICO
PUBLIC WORKS DEPARTMENT**

**BRUCE ROAD RECONSTRUCTION
DEMOLITION PLAN - BRUCE ROAD STA. 82+00 TO 106+00**



Designed:	JIR	Approved:		Revision	Date	By
Drawn By:	CAD	Date: DECEMBER, 2023		ADDENDUM #1	12-19-23	PWR
Checked:	PWR			ADDENDUM #2	01-09-24	JIR
				ADDENDUM #5	1-25-24	RAR

Project Number:	16038	Drawing Number	D-4
Scale:	1" = 40'	Sheet	20 of 182

Plan Status: ☐ Conceptual, ☐ Approved Final, ☐ Record Drawing Path: S:\CIVIL_3D 2018 PROJECTS\19123 COC Bruce Road\16038B_Demo.dwg - DS (21), Tue, Dec 19 2023 - 10:22:17am, User

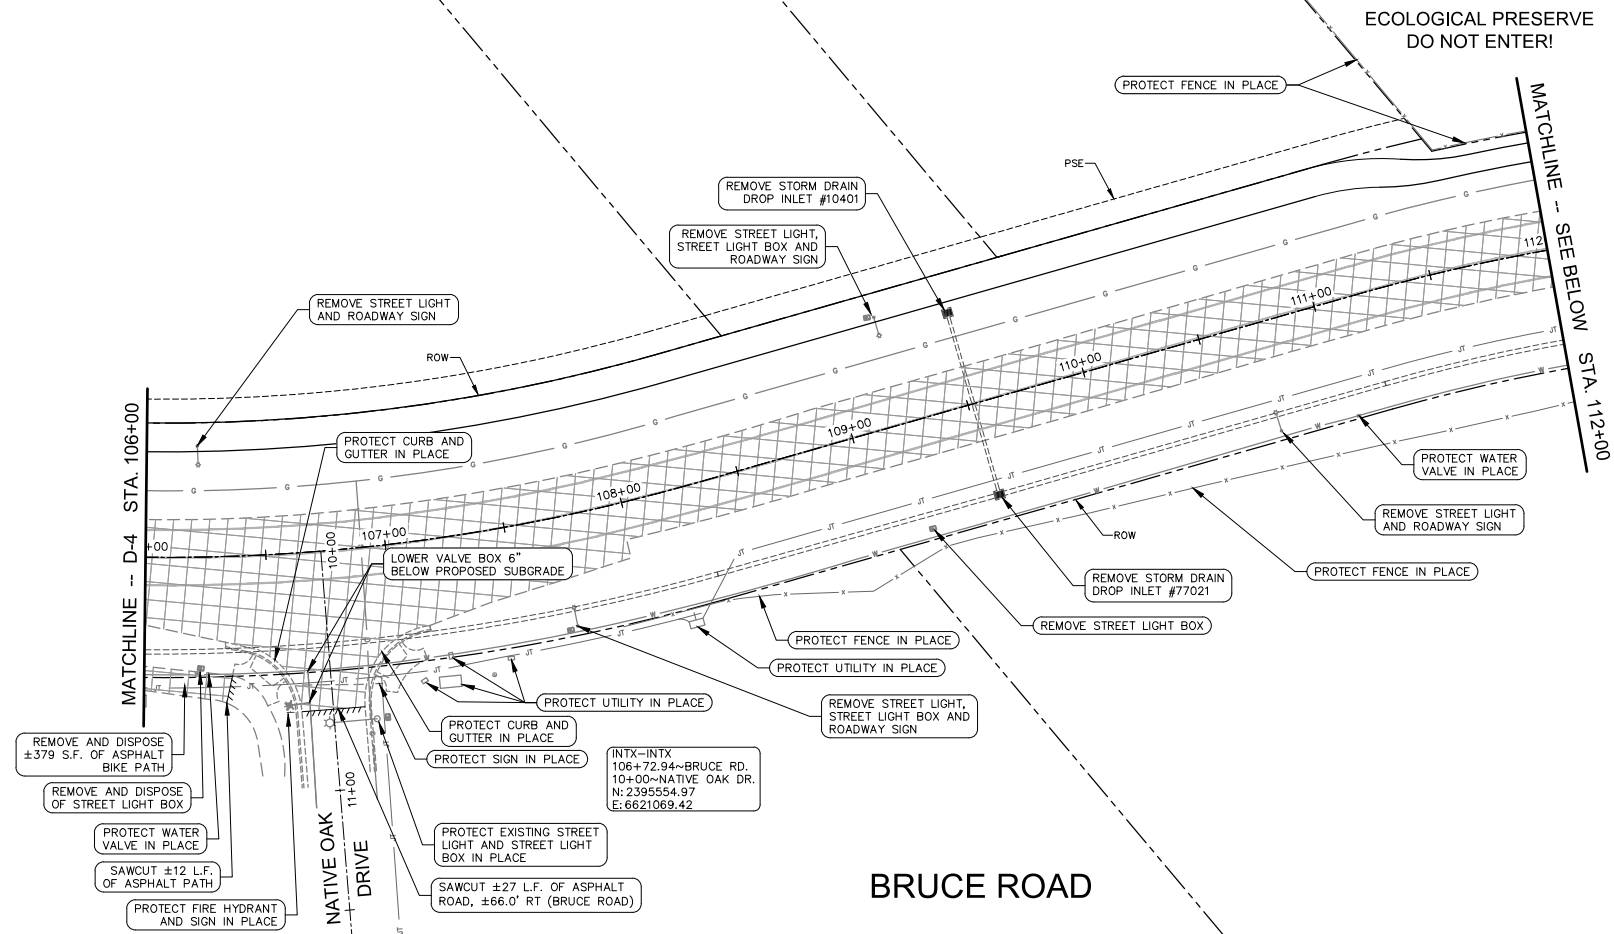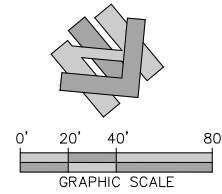

DEMOLITION LEGEND

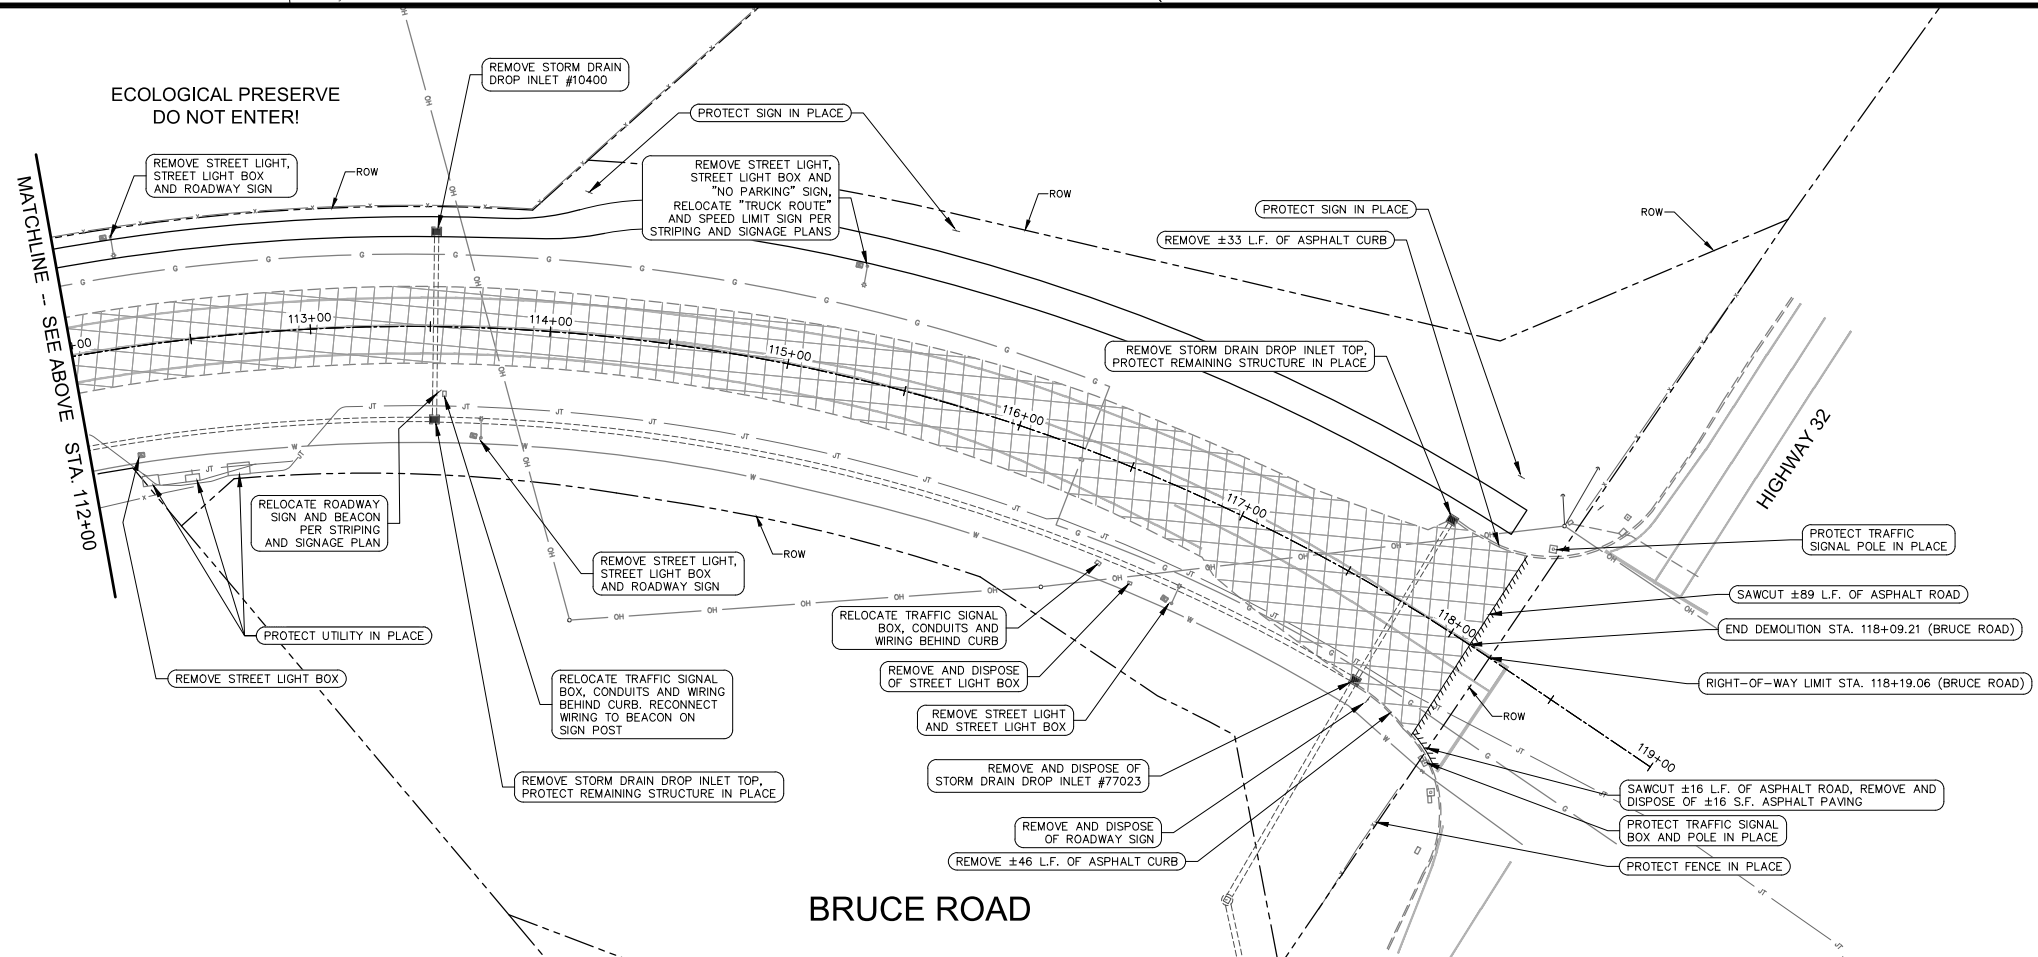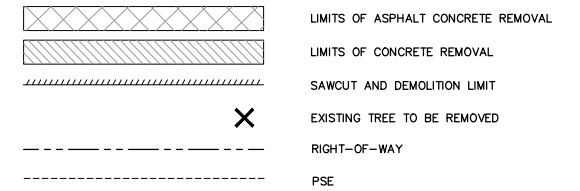

RAR
ROLLS ANDERSON & ROLLS
CIVIL ENGINEERS




CITY OF CHICO
PUBLIC WORKS DEPARTMENT

BRUCE ROAD RECONSTRUCTION
DEMOLITION PLAN - BRUCE ROAD STA. 106+00 TO 118+09

Designed:	JIR	Approved:		Revision	Date	By
Drawn By:	CAD			ADDENDUM #1	12-19-23	PWR
Checked:	PWR	Date: DECEMBER, 2023				

Project Number:	16038	Drawing Number	D-5
Scale:	1"= 40'	Sheet	21 of 182

Plan Status: ☐ Conceptual, ☐ Approved Final, ☐ Record Drawing Path: S:\CIVIL_3D 2018 PROJECTS\19123 COC Bruce Road\16038B_Demo.dwg - D6 (22), Tue, Dec 19 2023 - 10:22:30am, User

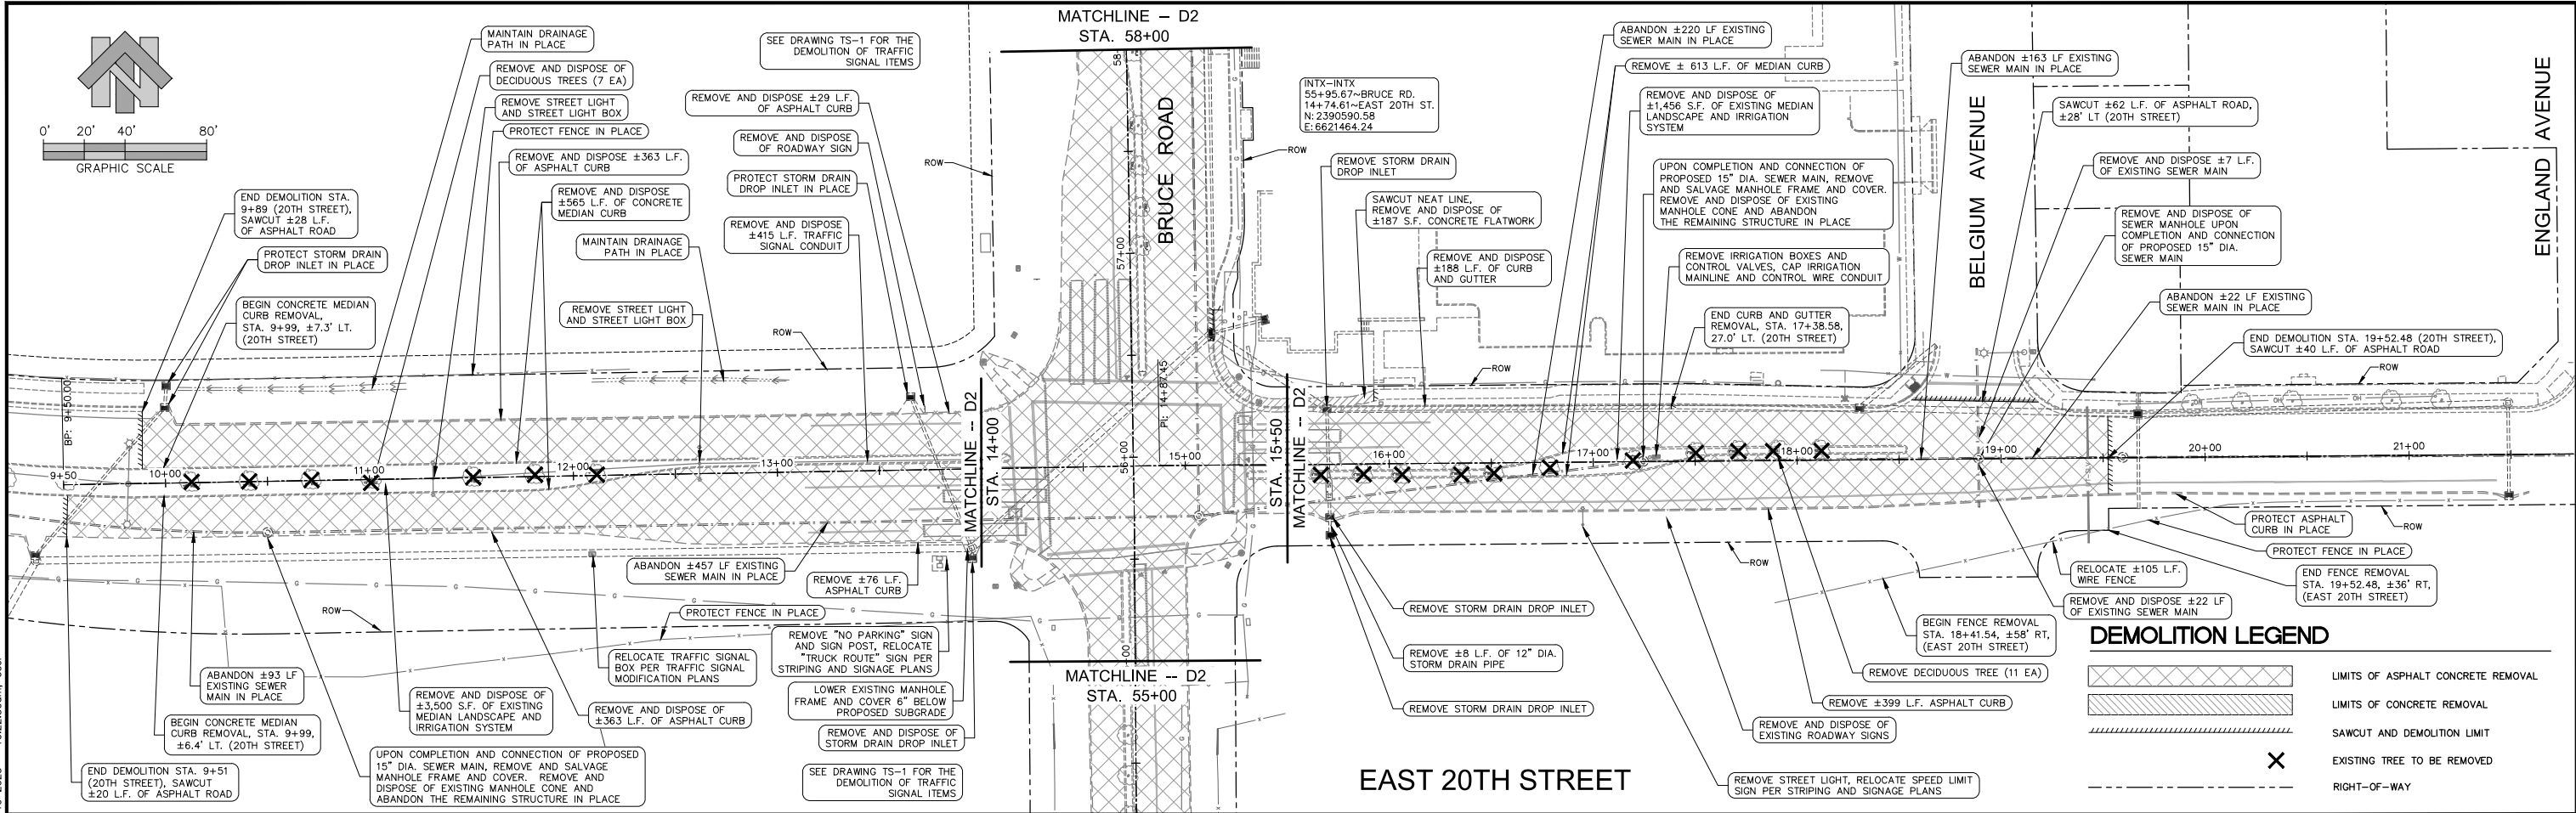

GENERAL DEMOLITION NOTES

- QUANTITIES SHOWN ON THESE PLANS ARE FOR THE CONTRACTORS CONVENIENCE ONLY. CONTRACTOR SHALL VERIFY ALL QUANTITIES AND REFER TO THE QUANTITIES ON THE BID SCHEDULE FOR MORE INFORMATION.
- CONTRACTOR SHALL LOWER ALL EXISTING UTILITIES WITHIN THE PROPOSED ROADWAY 6-INCHES BELOW PROPOSED SUBGRADE.
- CONTRACTOR SHALL SALVAGE TEN (10) EXISTING STREET LIGHTS AND POLES THAT HAVE BEEN IDENTIFIED ON THE PLANS FOR REMOVAL AND DELIVER TO THE CITY OF CHICO OPERATIONS AND MAINTENANCE YARD AT 901 FIR STREET, CHICO, CA. POLES CHOSEN FOR SALVAGE SHALL BE IN GOOD OPERATIONAL CONDITION WITH NO DAMAGE TO THE POLE, POLE BASE OR LIGHT FIXTURE ASSEMBLY. ALL SALVAGED POLES ARE SUBJECT TO ACCEPTANCE INSPECTION BY CITY STAFF PRIOR TO DELIVERY. ALL REMAINING STREET LIGHTS AND STREET LIGHT BOXES SHALL BECOME THE PROPERTY OF THE CONTRACTOR.
- ALL TREES NOT IDENTIFIED FOR REMOVAL SHALL BE PROTECTED IN PLACE.
- ALL LANDSCAPED AND PLANTER AREAS NOT IDENTIFIED FOR REMOVAL SHALL BE PROTECTED IN PLACE, INCLUDING ALL PLANTS, TREES, LANDSCAPE IRRIGATION PIPING, VALVE BOXES, CONTROLLERS AND METERS.
- CONTRACTOR SHALL REMOVE AND DISPOSE OF ALL TRAFFIC SIGNAL LOOPS IDENTIFIED ON THE DEMOLITION PLANS INCLUDING THE REMOVAL AND DISPOSAL OF ALL TRAFFIC SIGNAL LOOPS IN THE LOCALITY OF THE DEMOLITION NOTE AND ALL HAND HOLES, BOXES AND APPURTENANCES RELATIVE TO THE CONNECTION AND OPERATION OF THE SIGNAL LOOPS.
- CONTRACTOR SHALL REFERENCE THE TRAFFIC SIGNAL MODIFICATION PLANS FOR ADDITIONAL DEMOLITION INFORMATION.
- CONTRACTOR SHALL REFERENCE THE BRIDGE PLAN SHEETS FOR ADDITIONAL DEMOLITION INFORMATION.
- CONTRACTOR SHALL REFERENCE THE CALWATER AND PG&E PLANS FOR ADDITIONAL DEMOLITION INFORMATION.
- THE EXISTING ROCK WALL NORTH OF LITTLE CHICO CREEK IS TO BE REMOVED AND STOCKPILED. THE CONTRACTOR SHALL COORDINATE THE STOCKPILE LOCATION WITH THE MERIAM PARK DEVELOPER PRIOR TO REMOVAL.
- CONTRACTOR SHALL SALVAGE ALL UNDAMAGED T-POSTS AND BARBED WIRE FROM EXISTING FENCE REMOVAL THROUGH OUT THE PROJECT FOR RE-USE.
- NO WORK SHALL BE PERFORMED WITHIN CALTRANS RIGHT-OF-WAY WITHOUT PRIOR APPROVAL OF THE CITY OF CHICO AND CALTRANS.
- ALL WORK, EQUIPMENT STAGING, MATERIAL STAGING AND STOCKPILING SHALL BE PERFORMED WITHIN CITY OF CHICO RIGHT-OF-WAYS.





Designed:	JIR	Approved:		Revision	Date	By
Drawn By:	CAD			ADDENDUM #1	12-19-23	PWR
Checked:	PWR	Date: DECEMBER, 2023				

CITY OF CHICO
PUBLIC WORKS DEPARTMENT



BRUCE ROAD RECONSTRUCTION
DEMOLITION PLAN - 20TH STREET STA. 9+50 TO 21+00

Project Number: 16038	Drawing Number D-6
Scale: 1"= 40'	Sheet 22 of 182

Plan Status: ☒ Conceptual, ☐ Approved Final, ☐ Record Drawing Path: S:\CIVIL_3D_2018_PROJECTS\19123_OOC_Bruce Road\16038B_P&P_1.dwg -- PPI (23), Mon, Feb 19 2024 -- 1:42:42pm, User

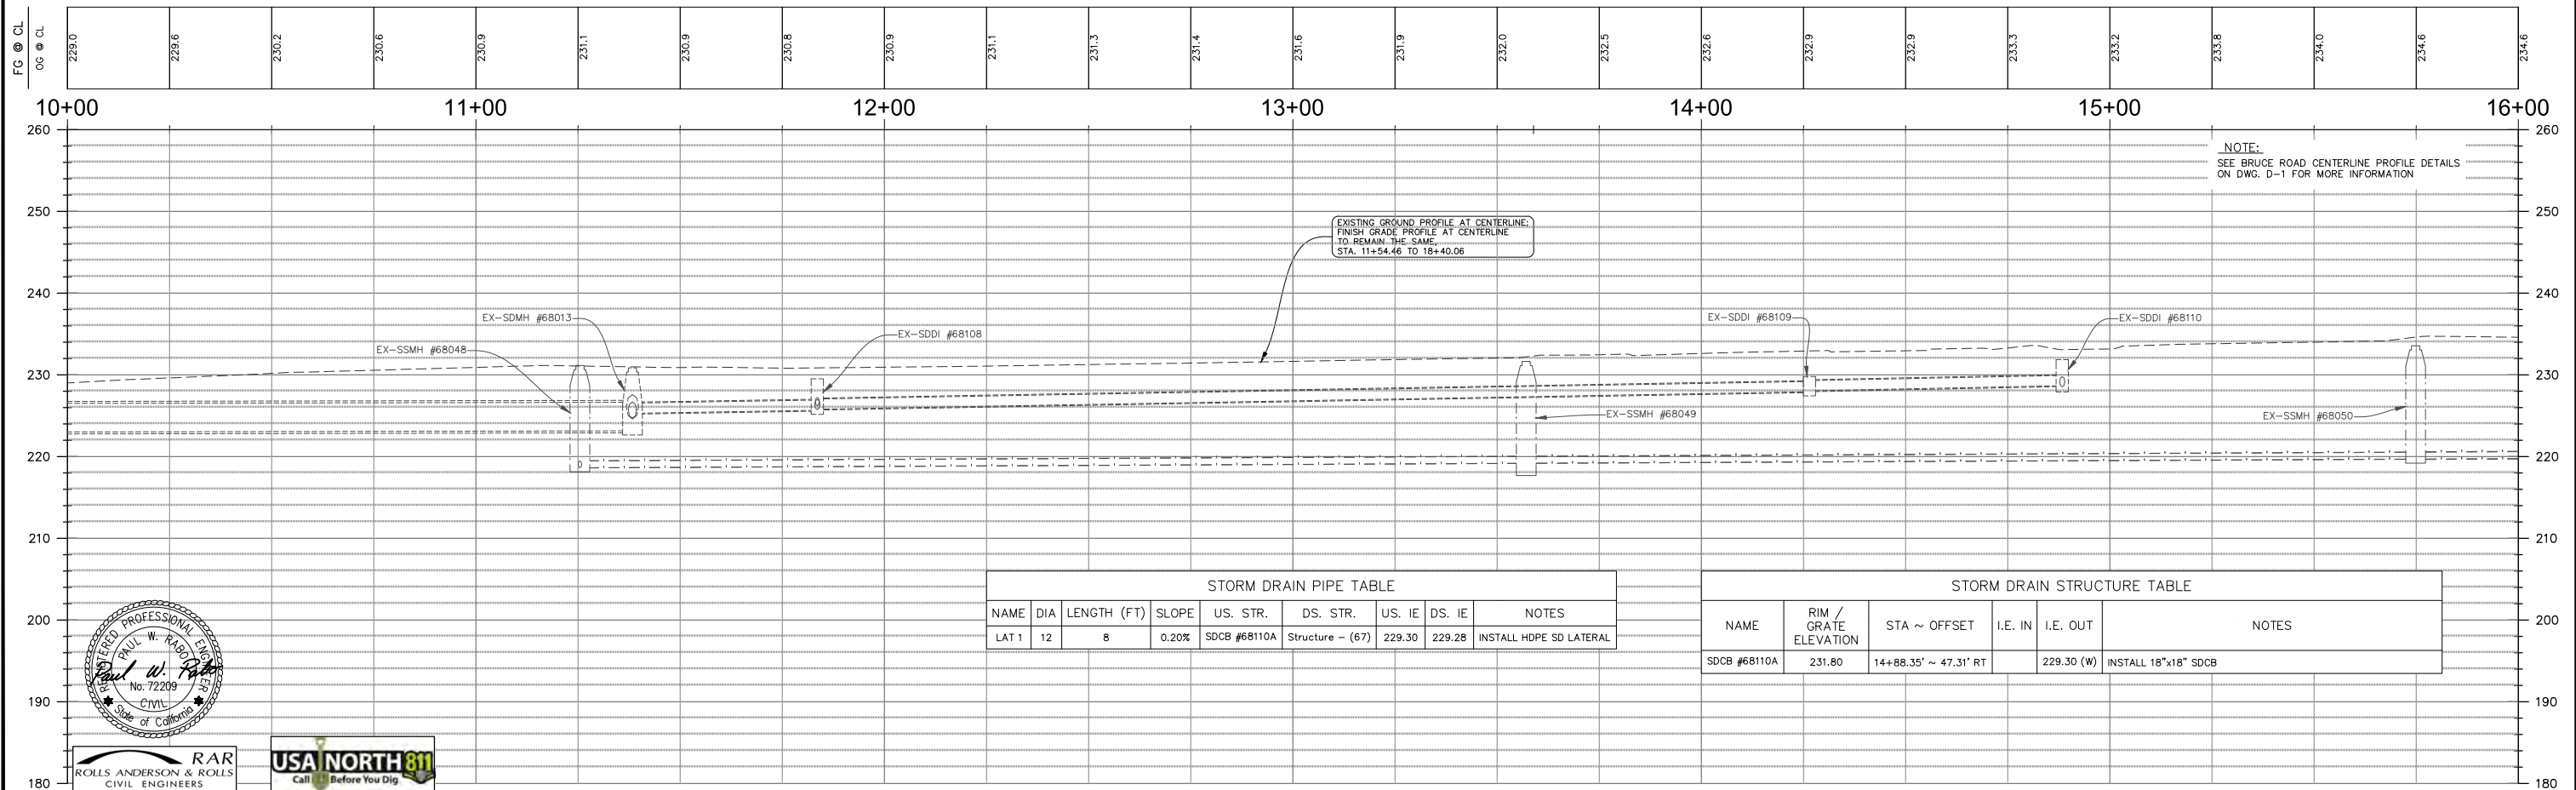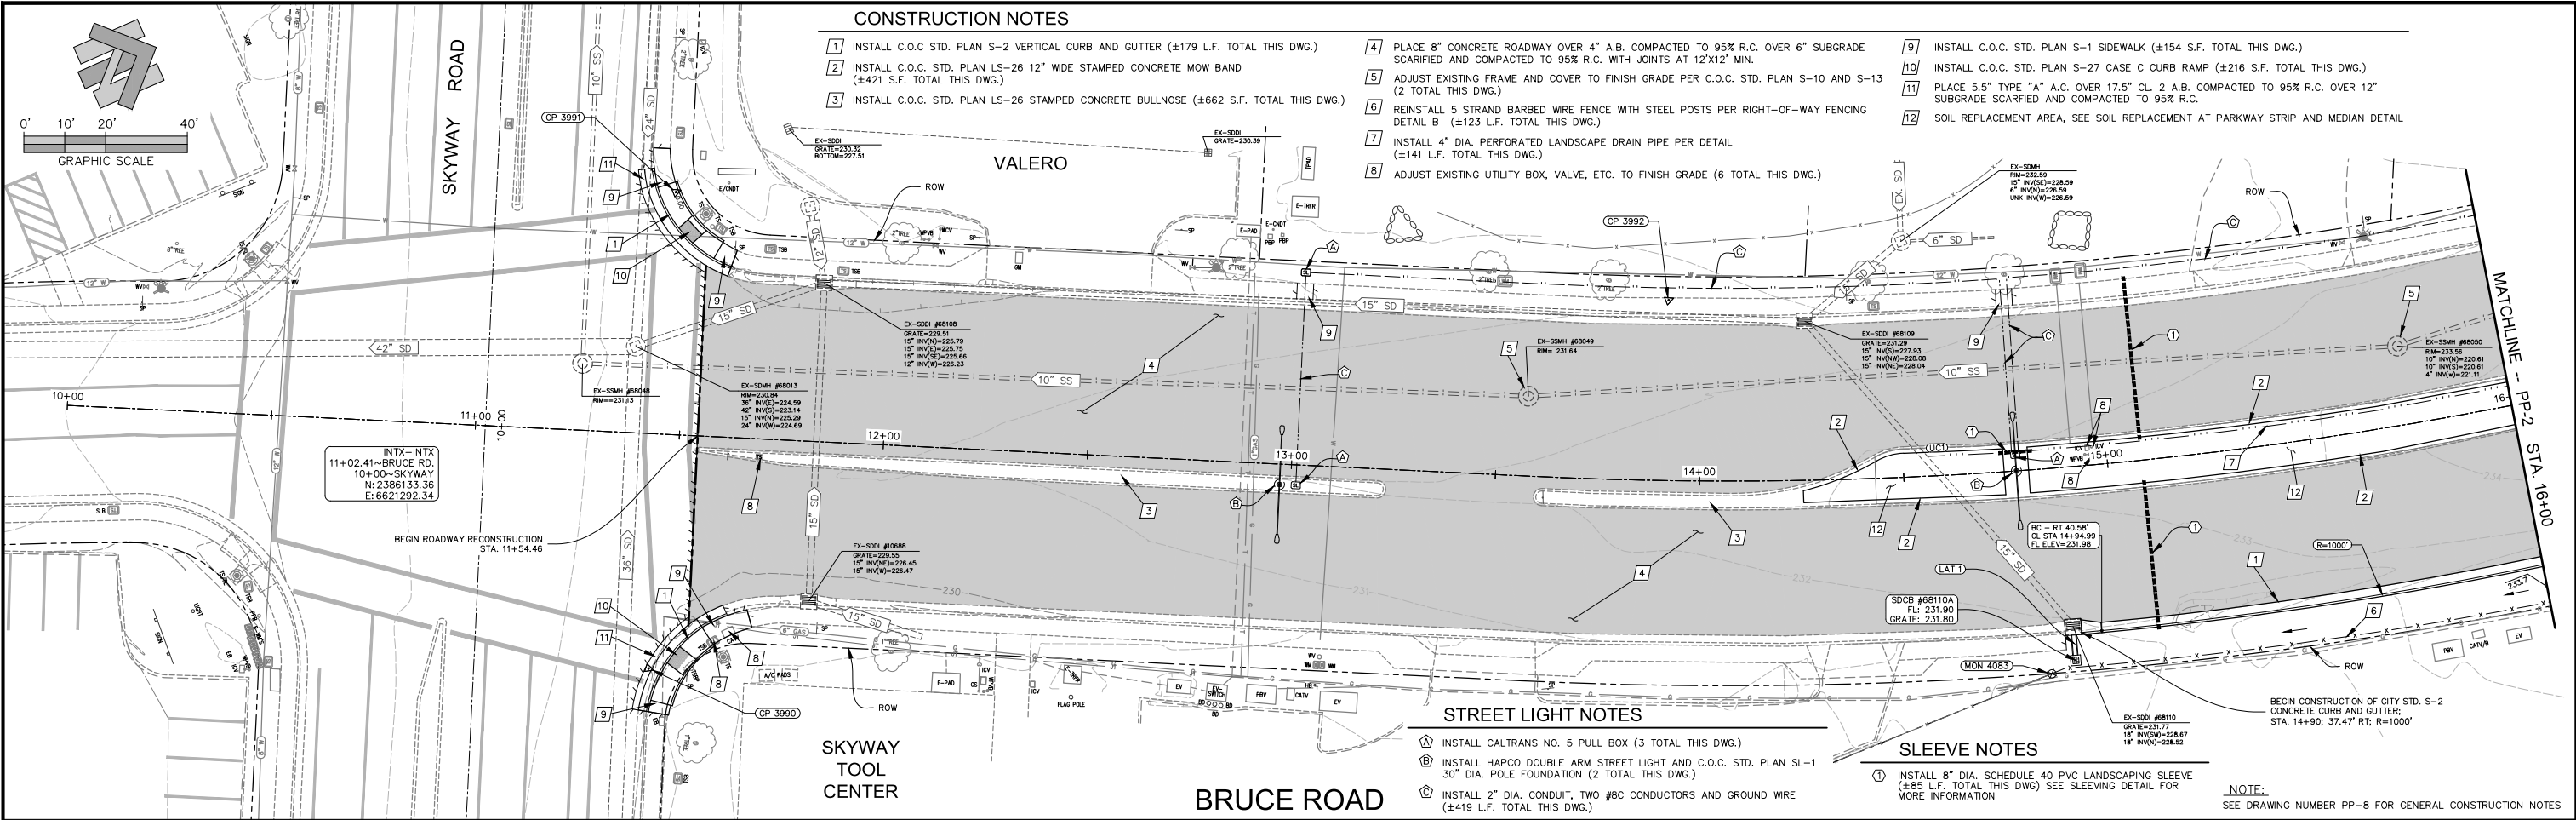

Plan Status: ☒ Conceptual ☐ Approved Final ☐ Record Drawing Path: C:\Users\jir\AppData\Local\Temp\AcPublish_17024\16038B_P&P_1.dwg -- PP2 (24), Thu Jan 25 2024 -- 6:22:54am, User

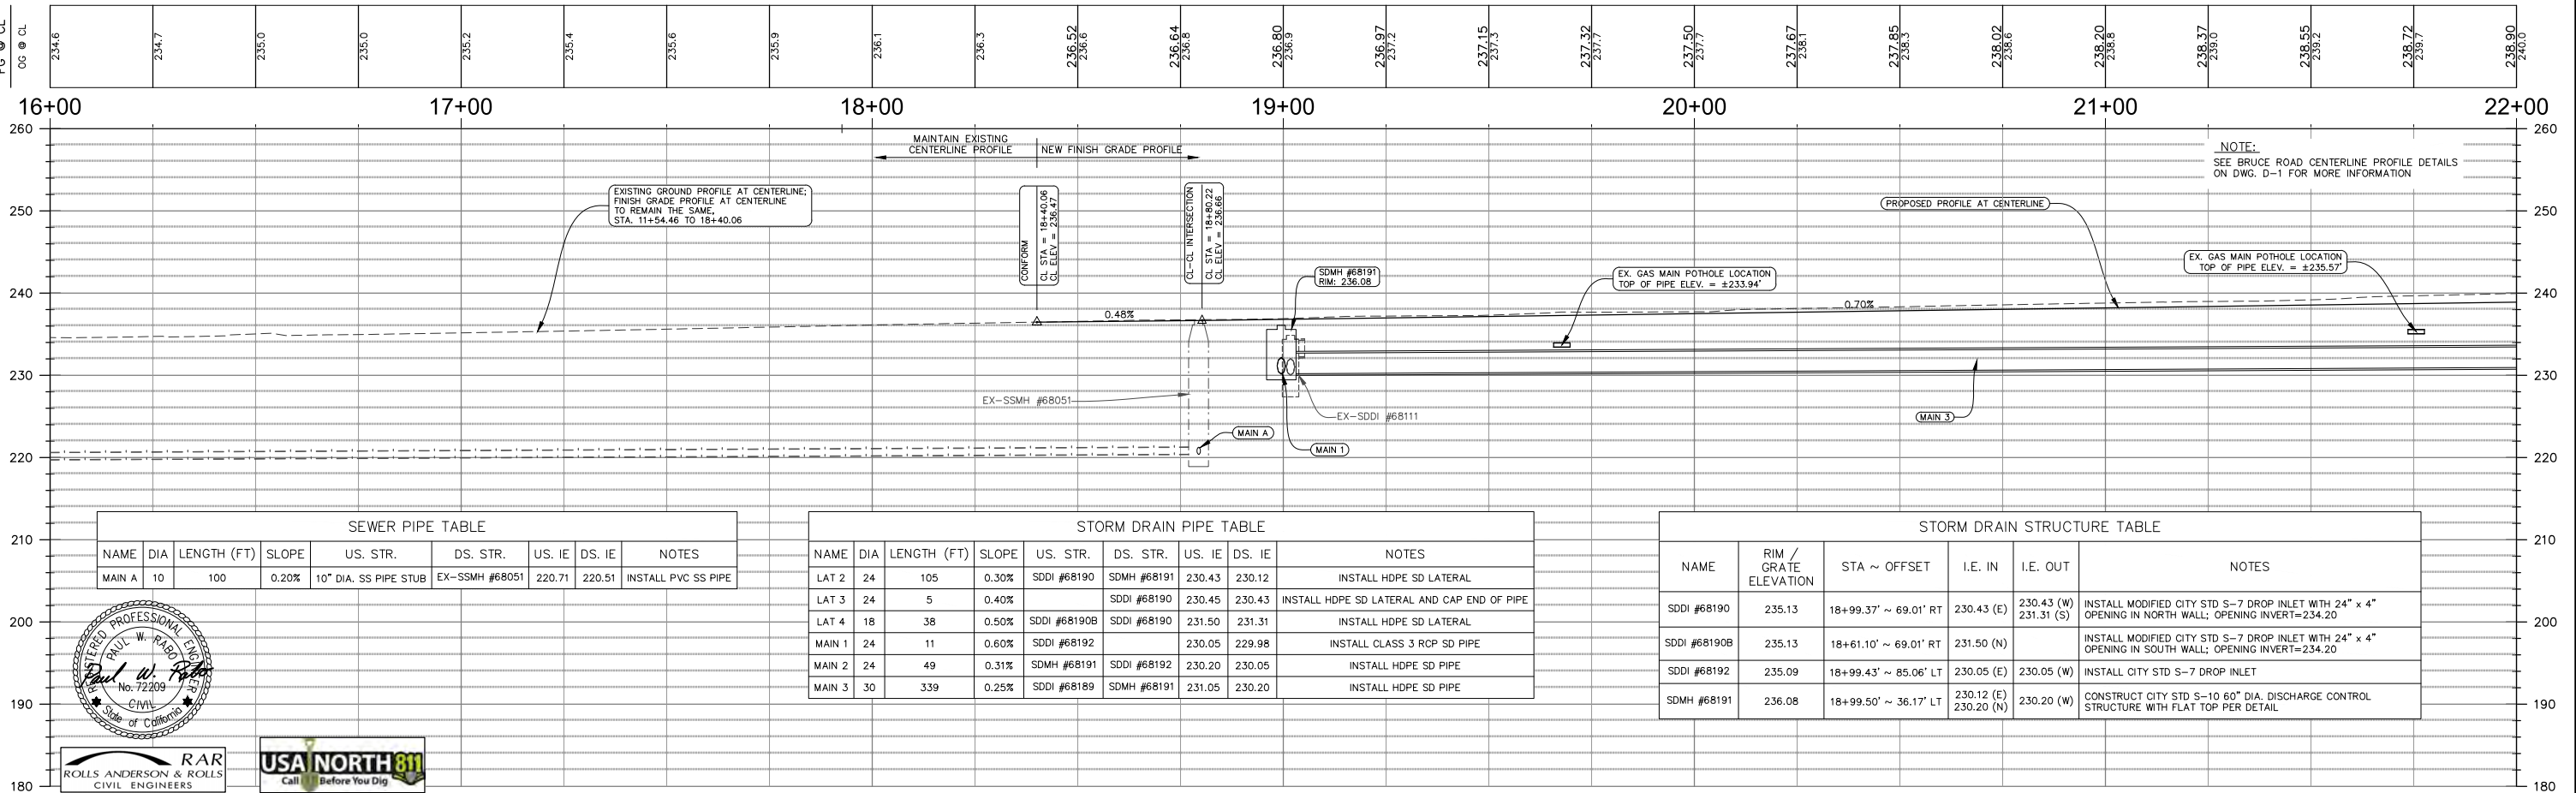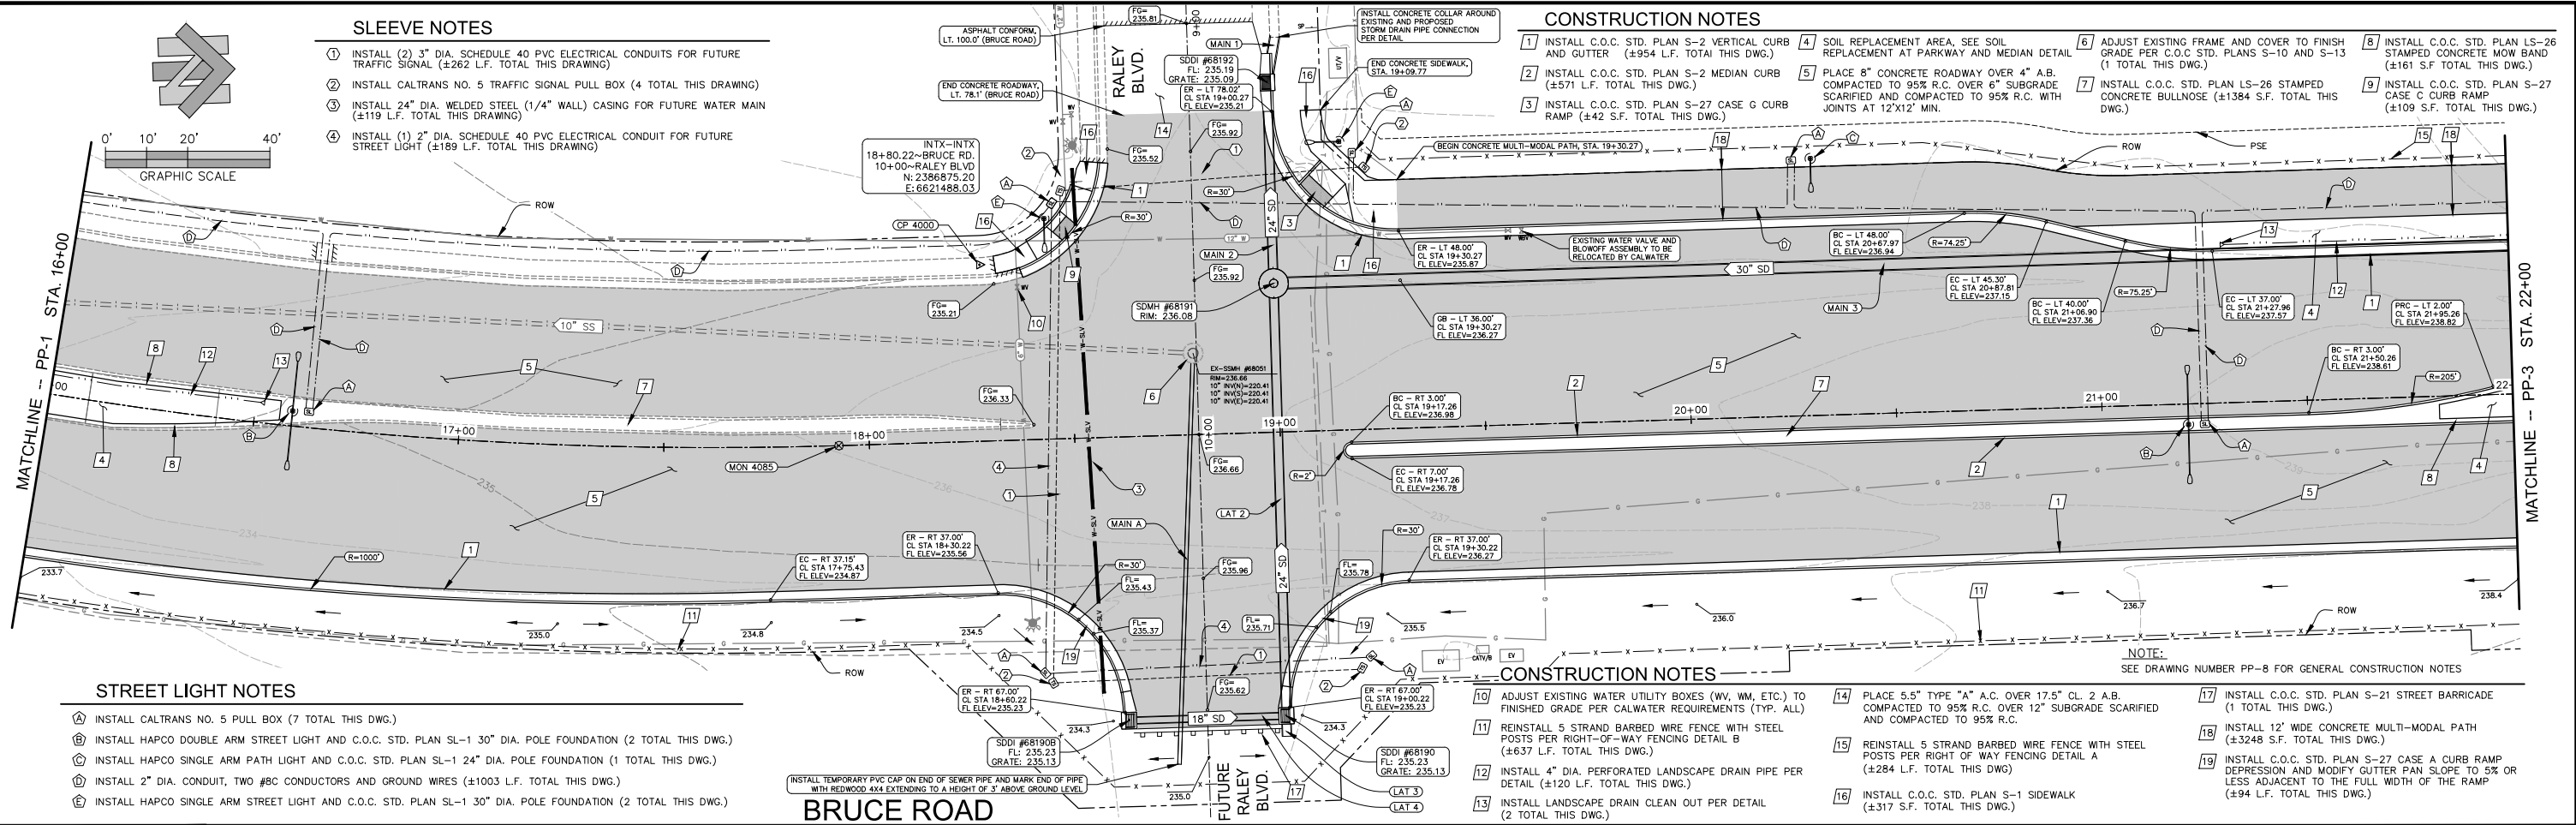

Designed:	JIR	Approved:		Revision		Date	1-25-24	By	RAR
Drawn By:	CAD			ADDENDUM #5					
Checked:	PWR								
		Date:	DECEMBER, 2023						


CITY OF CHICO
PUBLIC WORKS DEPARTMENT



BRUCE ROAD RECONSTRUCTION
PLAN AND PROFILE - BRUCE ROAD STA. 16+00 TO 22+00

Project Number:	16038	Drawing Number	PP-2
Scale:	1" = 20'	Sheet	24 of 182

Plan Status: ☒ Conceptual ☒ Approved Final ☐ Record Drawing Path: S:\CIVIL 3D 2018 PROJECTS\19123 COC Bruce Road\16038B_P&P 1.dwg -- PP-3 (25), Mon, Feb 19 2024 -- 1:43:37pm, User

 

STREET LIGHT NOTES


- Ⓐ INSTALL CALTRANS NO. 5 PULL BOX (7 TOTAL THIS DWG.)
- Ⓑ INSTALL HAPCO DOUBLE ARM STREET LIGHT AND C.O.C. STD. PLAN SL-1 30" DIA. POLE FOUNDATION (3 TOTAL THIS DWG.)
- Ⓒ INSTALL HAPCO SINGLE ARM PATH LIGHT AND C.O.C. STD. PLAN SL-1 24" DIA. POLE FOUNDATION (4 TOTAL THIS DWG.)
- Ⓓ INSTALL 2" DIA. CONDUIT, TWO #8C CONDUCTORS AND GROUND WIRES (±866 L.F. TOTAL THIS DWG.)

SLEEVE NOTES

- ① INSTALL 8" DIA. SCHEDULE 40 PVC LANDSCAPING SLEEVE (±90 L.F. TOTAL THIS DWG.) SEE SLEEVING DETAIL FOR MORE INFORMATION

NOTE:


SEE DRAWING NUMBER PP-8 FOR GENERAL CONSTRUCTION NOTES

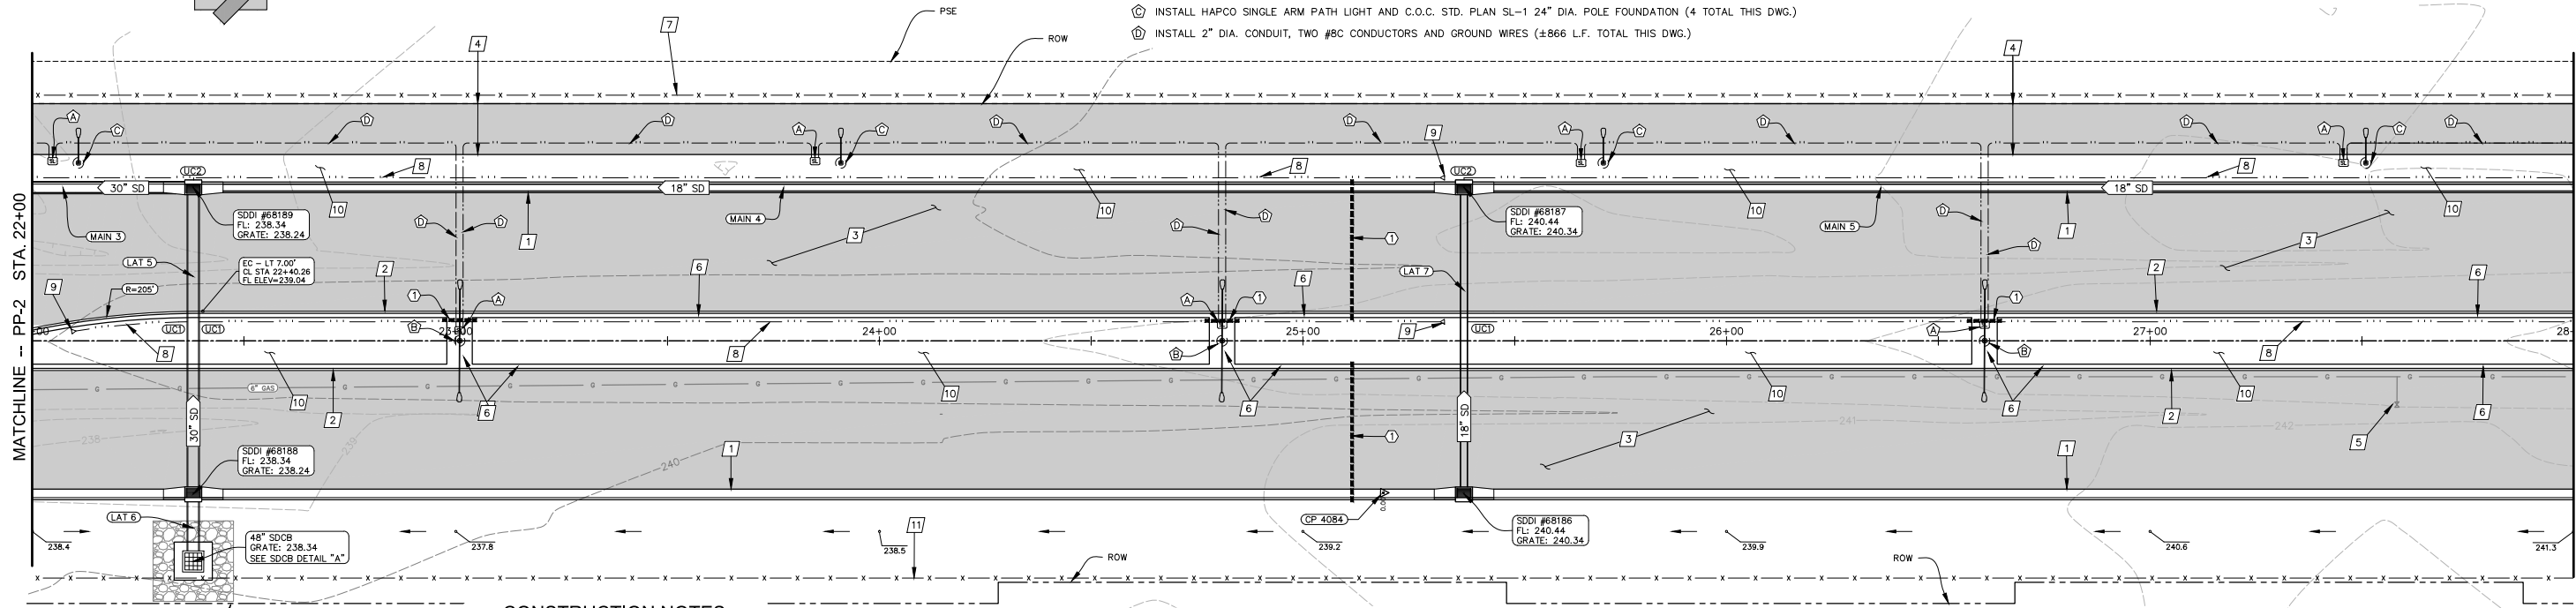

CONSTRUCTION NOTES

- 1. INSTALL C.O.C. STD. PLAN S-2 VERTICAL CURB AND GUTTER (±1185 L.F. TOTAL THIS DWG.)
- 2. INSTALL C.O.C. STD. PLAN S-2 MEDIAN CURB (±1200 L.F. TOTAL THIS DWG.)
- 3. PLACE 8" CONCRETE ROADWAY OVER 4" A.B. COMPACTED TO 95% R.C. OVER 6" SUBGRADE SCARIFIED AND COMPACTED TO 95% R.C. WITH JOINTS AT 12'X12' MIN.
- 4. INSTALL 12' WIDE CONCRETE MULTI-MODAL PATH (±7200 S.F. TOTAL THIS DWG.)
- 5. ADJUST EXISTING GAS VALVE COVER TO FINISH GRADE PER PG&E REQUIREMENTS (1 TOTAL THIS DWG.)
- 6. INSTALL C.O.C. STD. PLAN LS-26 12" WIDE STAMPED CONCRETE MOW BAND (±1399 S.F. TOTAL THIS DWG.)
- 7. REINSTALL 5 STRAND BARBED WIRE FENCE WITH STEEL POSTS PER RIGHT-OF-WAY FENCING DETAIL A (±600 L.F. TOTAL THIS DWG.)
- 8. INSTALL 4" DIA. PERFORATED LANDSCAPE DRAIN PIPE PER DETAIL (±1178 L.F. TOTAL THIS DWG.)
- 9. INSTALL LANDSCAPE DRAIN CLEAN OUT PER DETAIL (3 TOTAL THIS DWG.)
- 10. SOIL REPLACEMENT AREA, SEE SOIL REPLACEMENT AT PARKWAY STRIP AND MEDIAN DETAIL
- 11. REINSTALL 5 STRAND BARBED WIRE FENCE WITH STEEL POSTS PER RIGHT-OF-WAY FENCING DETAIL B (±600 L.F. TOTAL THIS DWG.)

BRUCE ROAD

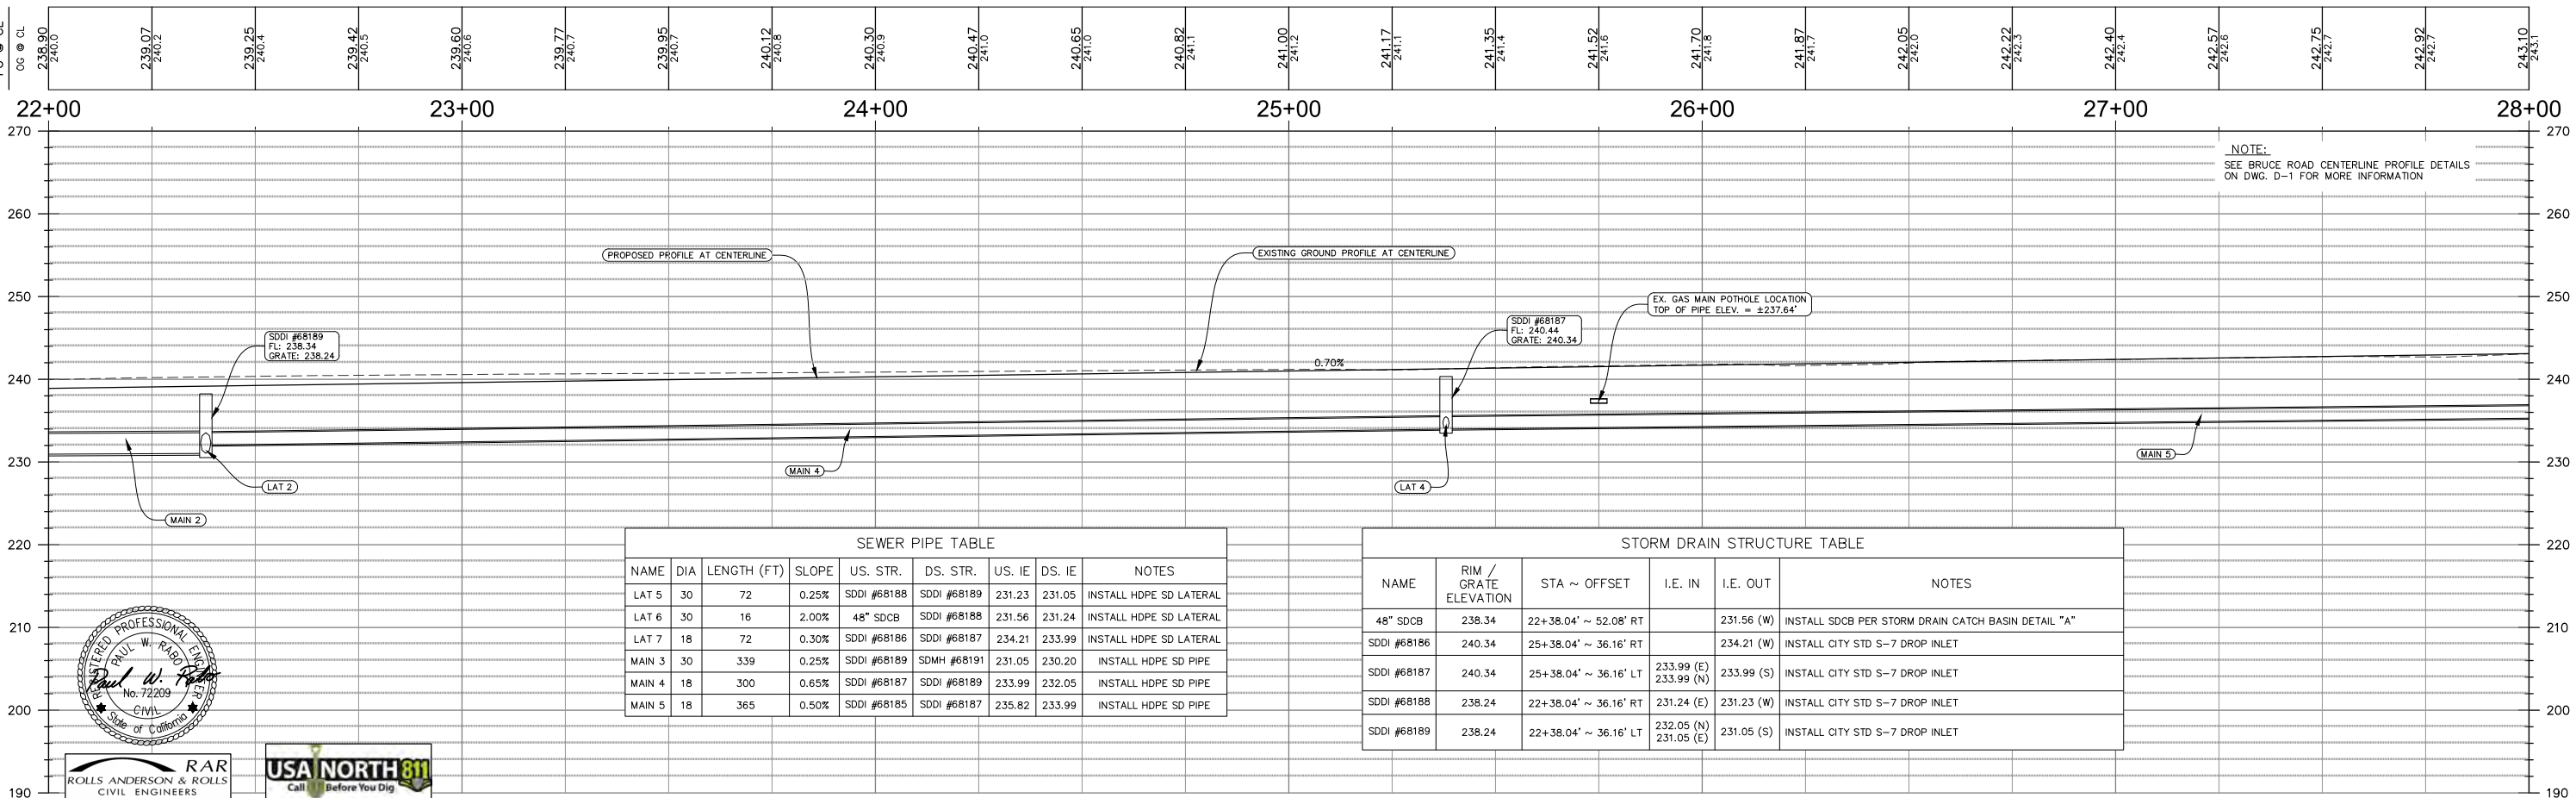

NOTE:

SEE BRUCE ROAD CENTERLINE PROFILE DETAILS ON DWG. D-1 FOR MORE INFORMATION

SEWER PIPE TABLE

NAME	DIA	LENGTH (FT)	SLOPE	US. STR.	DS. STR.	US. IE	DS. IE	NOTES
LAT 5	30	72	0.25%	SDDI #68188	SDDI #68189	231.23	231.05	INSTALL HDPE SD LATERAL
LAT 6	30	16	2.00%	48" SDCB	SDDI #68188	231.56	231.24	INSTALL HDPE SD LATERAL
LAT 7	18	72	0.30%	SDDI #68186	SDDI #68187	234.21	233.99	INSTALL HDPE SD LATERAL
MAIN 3	30	339	0.25%	SDDI #68189	SDMH #68191	231.05	230.20	INSTALL HDPE SD PIPE
MAIN 4	18	300	0.65%	SDDI #68187	SDDI #68189	233.99	232.05	INSTALL HDPE SD PIPE
MAIN 5	18	365	0.50%	SDDI #68185	SDDI #68187	235.82	233.99	INSTALL HDPE SD PIPE

STORM DRAIN STRUCTURE TABLE

NAME	RIM / GRATE ELEVATION	STA ~ OFFSET	I.E. IN	I.E. OUT	NOTES
48" SDCB	238.34	22+38.04' ~ 52.08' RT		231.56 (W)	INSTALL SDCB PER STORM DRAIN CATCH BASIN DETAIL "A"
SDDI #68186	240.34	25+38.04' ~ 36.16' RT		234.21 (W)	INSTALL CITY STD S-7 DROP INLET
SDDI #68187	240.34	25+38.04' ~ 36.16' LT	233.99 (E) 233.99 (N)	233.99 (S)	INSTALL CITY STD S-7 DROP INLET
SDDI #68188	238.24	22+38.04' ~ 36.16' RT	231.24 (E)	231.23 (W)	INSTALL CITY STD S-7 DROP INLET
SDDI #68189	238.24	22+38.04' ~ 36.16' LT	232.05 (N) 231.05 (E)	231.05 (S)	INSTALL CITY STD S-7 DROP INLET



CITY OF CHICO
PUBLIC WORKS DEPARTMENT

BRUCE ROAD RECONSTRUCTION
PLAN AND PROFILE - BRUCE ROAD STA. 22+00 TO STA. 28+00


Project Number:
16038

Scale:
1" = 20'

Drawing Number
PP-3

Sheet 25 of 182

Plan Status: ☒ Conceptual ☐ Approved Final ☐ Record Drawing Path: C:\Users\User\AppData\Local\Temp\AcPublish_17024\16038B_P&P_1.dwg -- RPA (26), Thu Jan 25 2024 -- 6:23:18am, User

 


CONSTRUCTION NOTES

- 1 INSTALL C.O.C. STD. PLAN S-2 VERTICAL CURB AND GUTTER (±1188 L.F. TOTAL THIS DWG.)
- 2 INSTALL C.O.C. STD. PLAN S-2 MEDIAN CURB (±1201 L.F. TOTAL THIS DWG.)
- 3 PLACE 8" CONCRETE ROADWAY OVER 4" A.B. COMPACTED TO 95% R.C. OVER 6" SUBGRADE SCARIFIED AND COMPACTED TO 95% R.C. WITH JOINTS AT 12'X12' MIN.
- 4 INSTALL C.O.C. STD. PLAN LS-26 STAMPED CONCRETE BULLNOSE (±379 S.F. TOTAL THIS DWG.)

- 5 INSTALL 12' WIDE CONCRETE MULTI-MODAL PATH (±7200 S.F. TOTAL THIS DWG.)
- 6 INSTALL C.O.C. STD. PLAN LS-26 12" WIDE STAMPED CONCRETE MOW BAND (±1161 S.F. TOTAL THIS DWG.)
- 7 SOIL REPLACEMENT AREA, SEE SOIL REPLACEMENT AT PARKWAY STRIP AND MEDIAN DETAIL

- 8 REINSTALL 5 STRAND BARBED WIRE FENCE WITH STEEL POSTS PER RIGHT-OF-WAY FENCING DETAIL A (±600 L.F. TOTAL THIS DWG.)
- 9 INSTALL 4" DIA. PERFORATED LANDSCAPE DRAIN PIPE PER DETAIL (±1,048 L.F. TOTAL THIS DWG.)
- 10 INSTALL LANDSCAPE DRAIN CLEAN OUT PER DETAIL (5 TOTAL THIS DWG.)

- 11 REINSTALL 5 STRAND BARBED WIRE FENCE WITH STEEL POSTS PER RIGHT-OF-WAY FENCING DETAIL B (±621 L.F. TOTAL THIS DWG.)
- 12 INSTALL C.O.C. STD. PLAN S-27 CASE A CURB RAMP DEPRESSION AND MODIFY GUTTER PAN SLOPE TO 5% OR LESS ADJACENT TO THE FULL WIDTH OF THE RAMP DEPRESSION
- 13 INSTALL C.O.C. STD. PLAN S-21 STREET BARRICADE (1 TOTAL THIS DWG.)

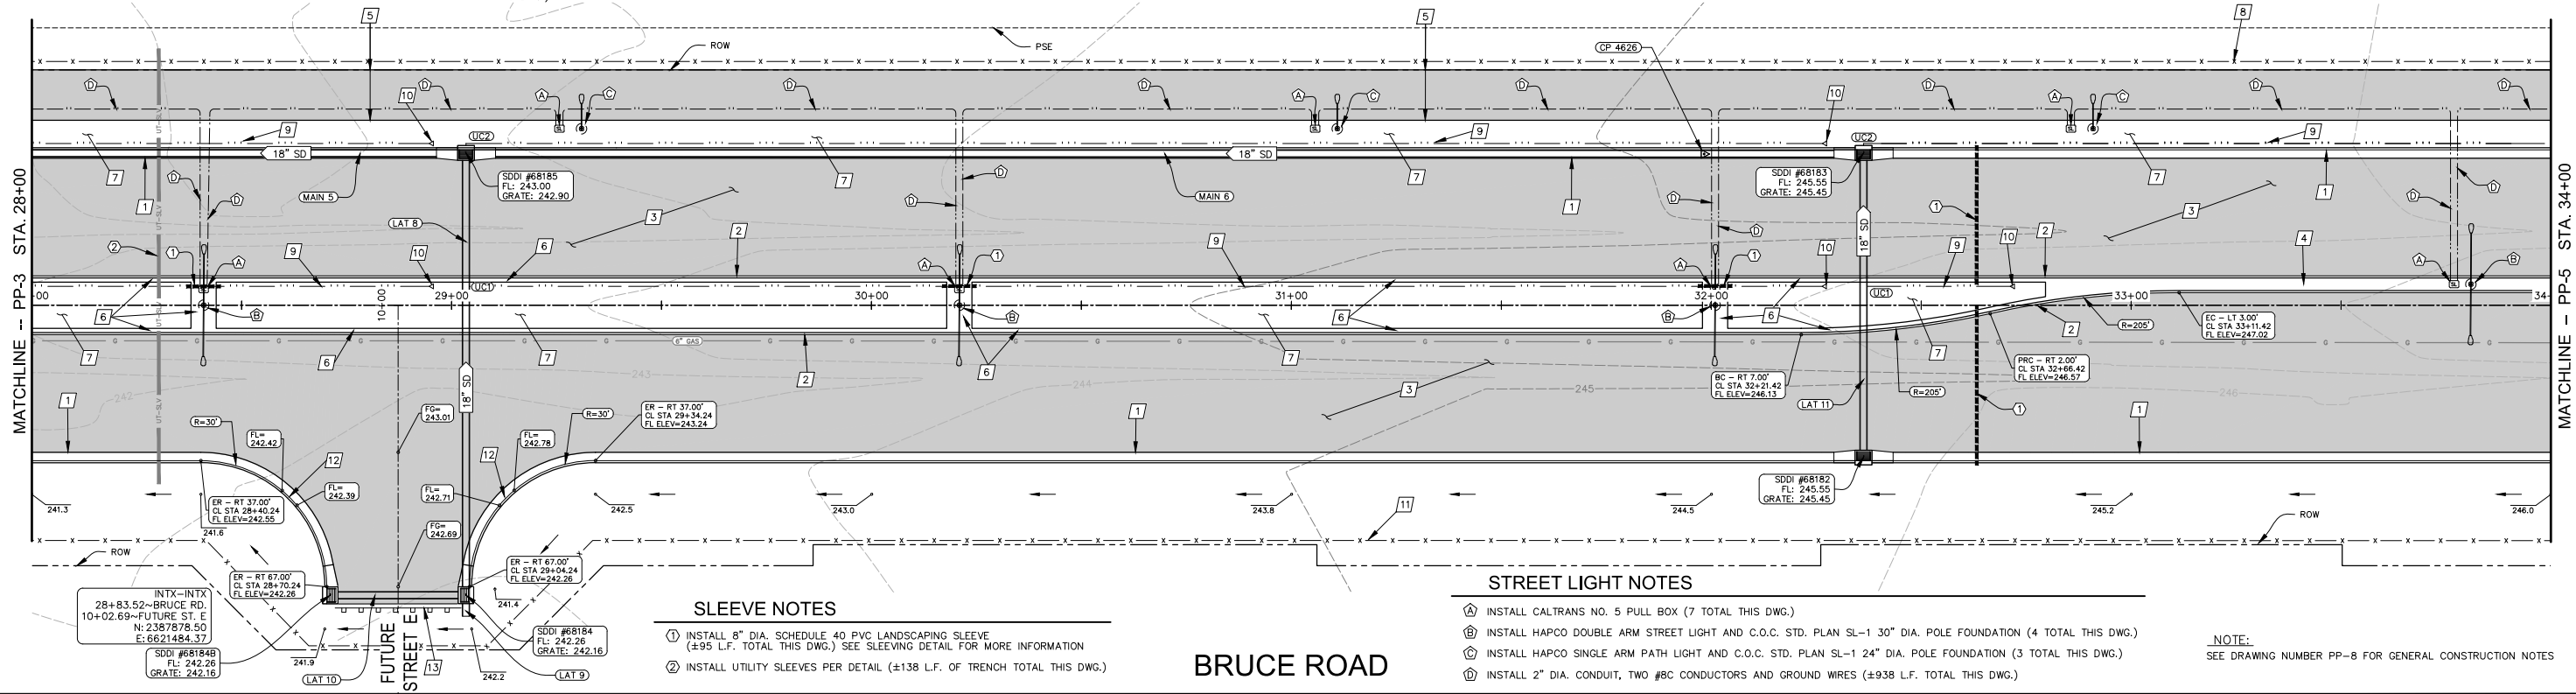

SLEEVE NOTES


- 1 INSTALL 8" DIA. SCHEDULE 40 PVC LANDSCAPING SLEEVE (±95 L.F. TOTAL THIS DWG.) SEE SLEEVING DETAIL FOR MORE INFORMATION
- 2 INSTALL UTILITY SLEEVES PER DETAIL (±138 L.F. OF TRENCH TOTAL THIS DWG.)

STREET LIGHT NOTES

- A INSTALL CALTRANS NO. 5 PULL BOX (7 TOTAL THIS DWG.)
- B INSTALL HAPCO DOUBLE ARM STREET LIGHT AND C.O.C. STD. PLAN SL-1 30" DIA. POLE FOUNDATION (4 TOTAL THIS DWG.)
- C INSTALL HAPCO SINGLE ARM PATH LIGHT AND C.O.C. STD. PLAN SL-1 24" DIA. POLE FOUNDATION (3 TOTAL THIS DWG.)
- D INSTALL 2" DIA. CONDUIT, TWO #8C CONDUCTORS AND GROUND WIRES (±938 L.F. TOTAL THIS DWG.)

NOTE:
SEE DRAWING NUMBER PP-8 FOR GENERAL CONSTRUCTION NOTES

BRUCE ROAD

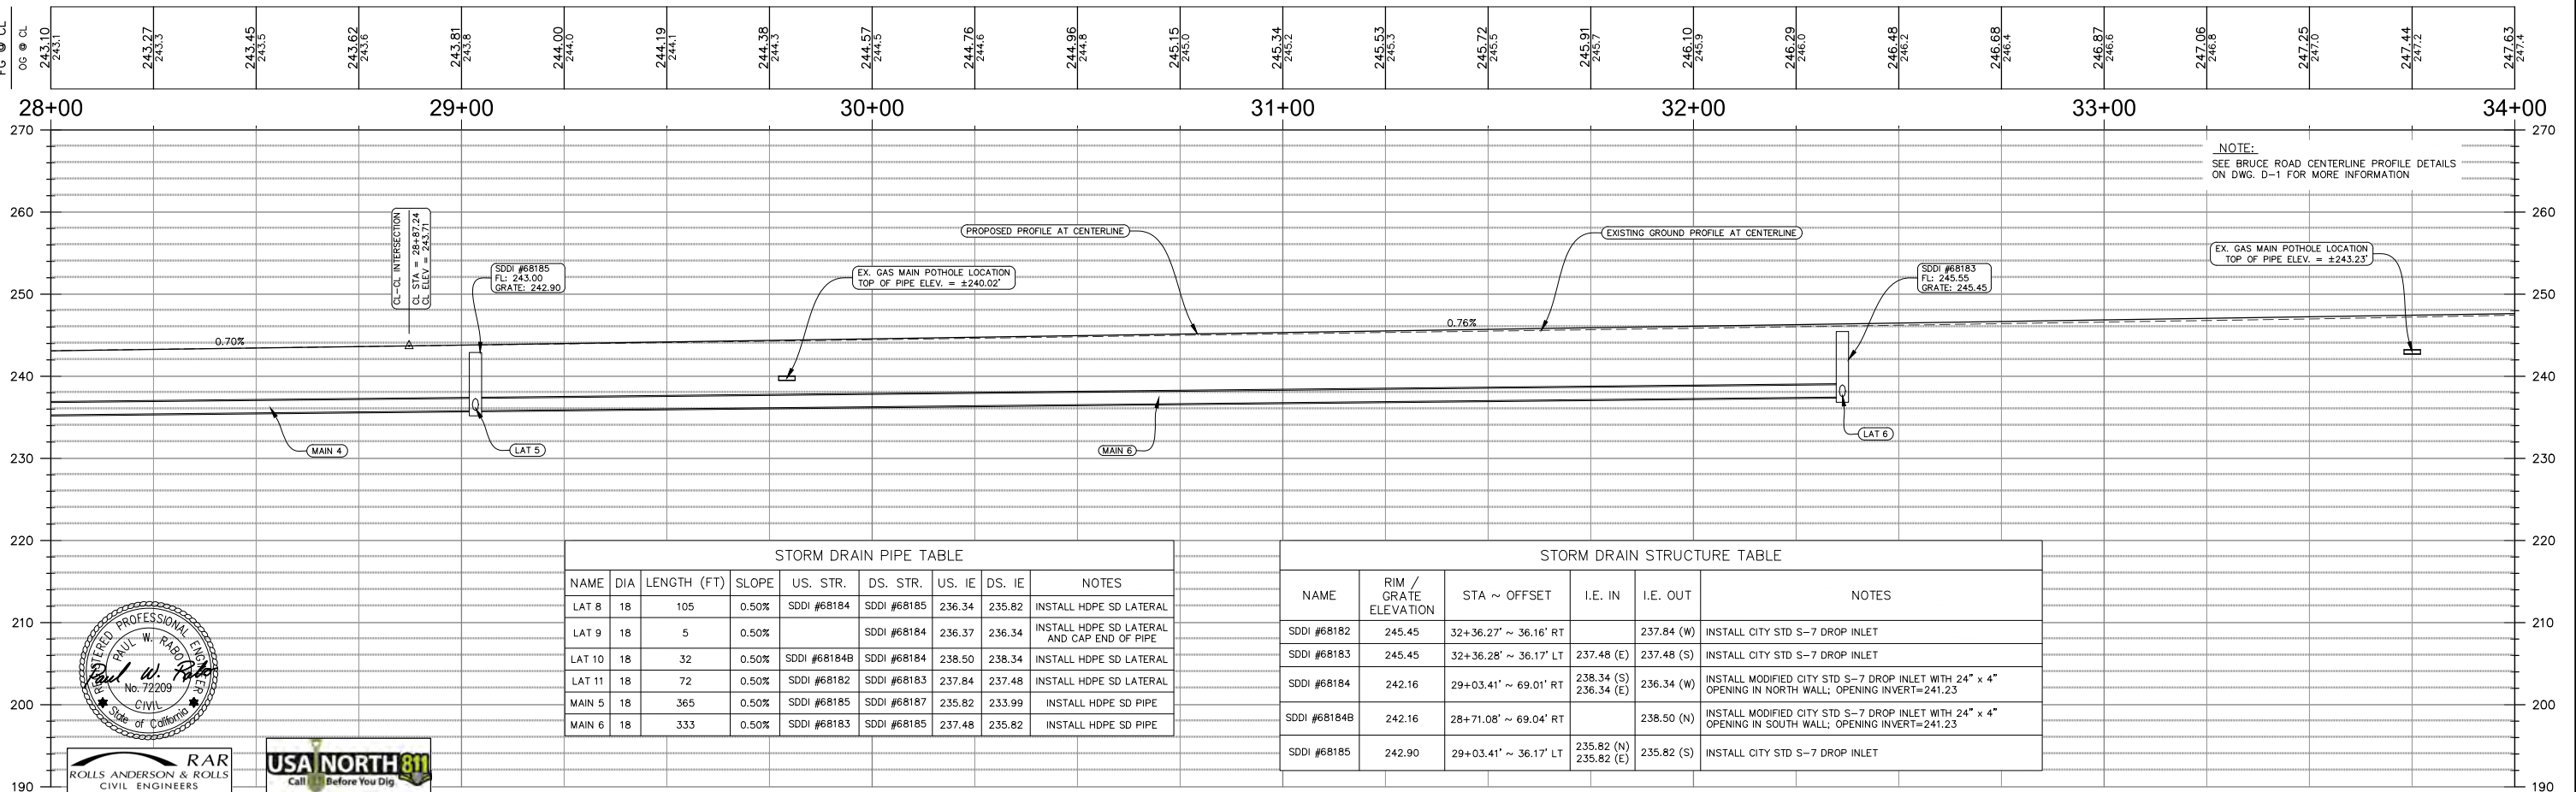

STORM DRAIN PIPE TABLE

NAME	DIA	LENGTH (FT)	SLOPE	US. STR.	DS. STR.	US. IE	DS. IE	NOTES
LAT 8	18	105	0.50%	SDDI #68184	SDDI #68185	236.34	235.82	INSTALL HDPE SD LATERAL
LAT 9	18	5	0.50%		SDDI #68184	236.37	236.34	INSTALL HDPE SD LATERAL AND CAP END OF PIPE
LAT 10	18	32	0.50%	SDDI #68184B	SDDI #68184	238.50	238.34	INSTALL HDPE SD LATERAL
LAT 11	18	72	0.50%	SDDI #68182	SDDI #68183	237.84	237.48	INSTALL HDPE SD LATERAL
MAIN 5	18	365	0.50%	SDDI #68185	SDDI #68187	235.82	233.99	INSTALL HDPE SD PIPE
MAIN 6	18	333	0.50%	SDDI #68183	SDDI #68185	237.48	235.82	INSTALL HDPE SD PIPE

STORM DRAIN STRUCTURE TABLE

NAME	RIM / GRATE ELEVATION	STA ~ OFFSET	I.E. IN	I.E. OUT	NOTES
SDDI #68182	245.45	32+36.27' ~ 36.16' RT		237.84 (W)	INSTALL CITY STD S-7 DROP INLET
SDDI #68183	245.45	32+36.28' ~ 36.17' LT	237.48 (E)	237.48 (S)	INSTALL CITY STD S-7 DROP INLET
SDDI #68184	242.16	29+03.41' ~ 69.01' RT	238.34 (S)	236.34 (W)	INSTALL MODIFIED CITY STD S-7 DROP INLET WITH 24" x 4" OPENING IN NORTH WALL; OPENING INVERT=241.23
SDDI #68184B	242.16	28+71.08' ~ 69.04' RT		238.50 (N)	INSTALL MODIFIED CITY STD S-7 DROP INLET WITH 24" x 4" OPENING IN SOUTH WALL; OPENING INVERT=241.23
SDDI #68185	242.90	29+03.41' ~ 36.17' LT	235.82 (N)	235.82 (S)	INSTALL CITY STD S-7 DROP INLET



CITY OF CHICO
PUBLIC WORKS DEPARTMENT



BRUCE ROAD RECONSTRUCTION
PLAN AND PROFILE - BRUCE ROAD STA. 28+00 TO STA. 34+00



Project Number:
16038

Drawing Number
PP-4


Scale:
1"= 20'

Sheet 26 of 182

Plan Status: ☒ Conceptual ☐ Approved Final ☐ Record Drawing Path: C:\Users\User\AppData\Local\Temp\AcPublish_4800\16038B_P&P.dwg -- PP5 (27), Tue, Feb 20 2024 -- 4:29:50pm, User

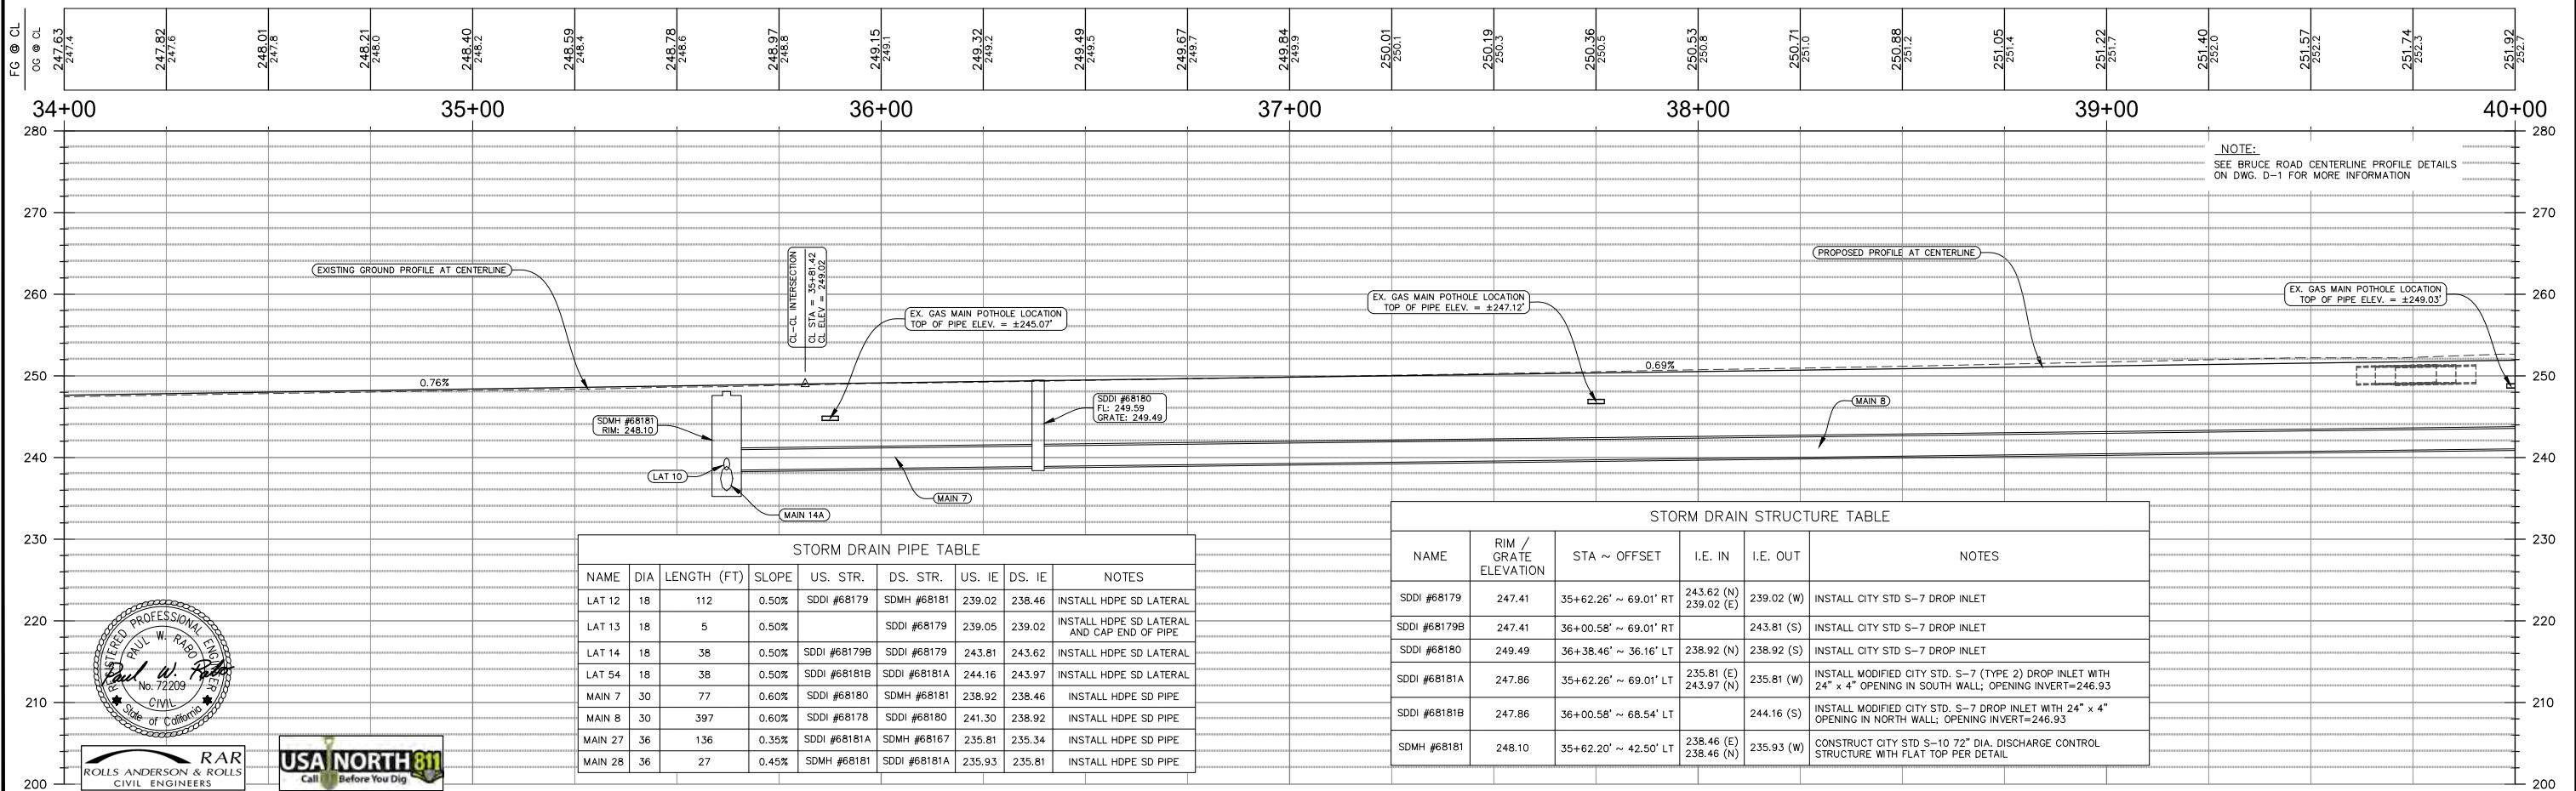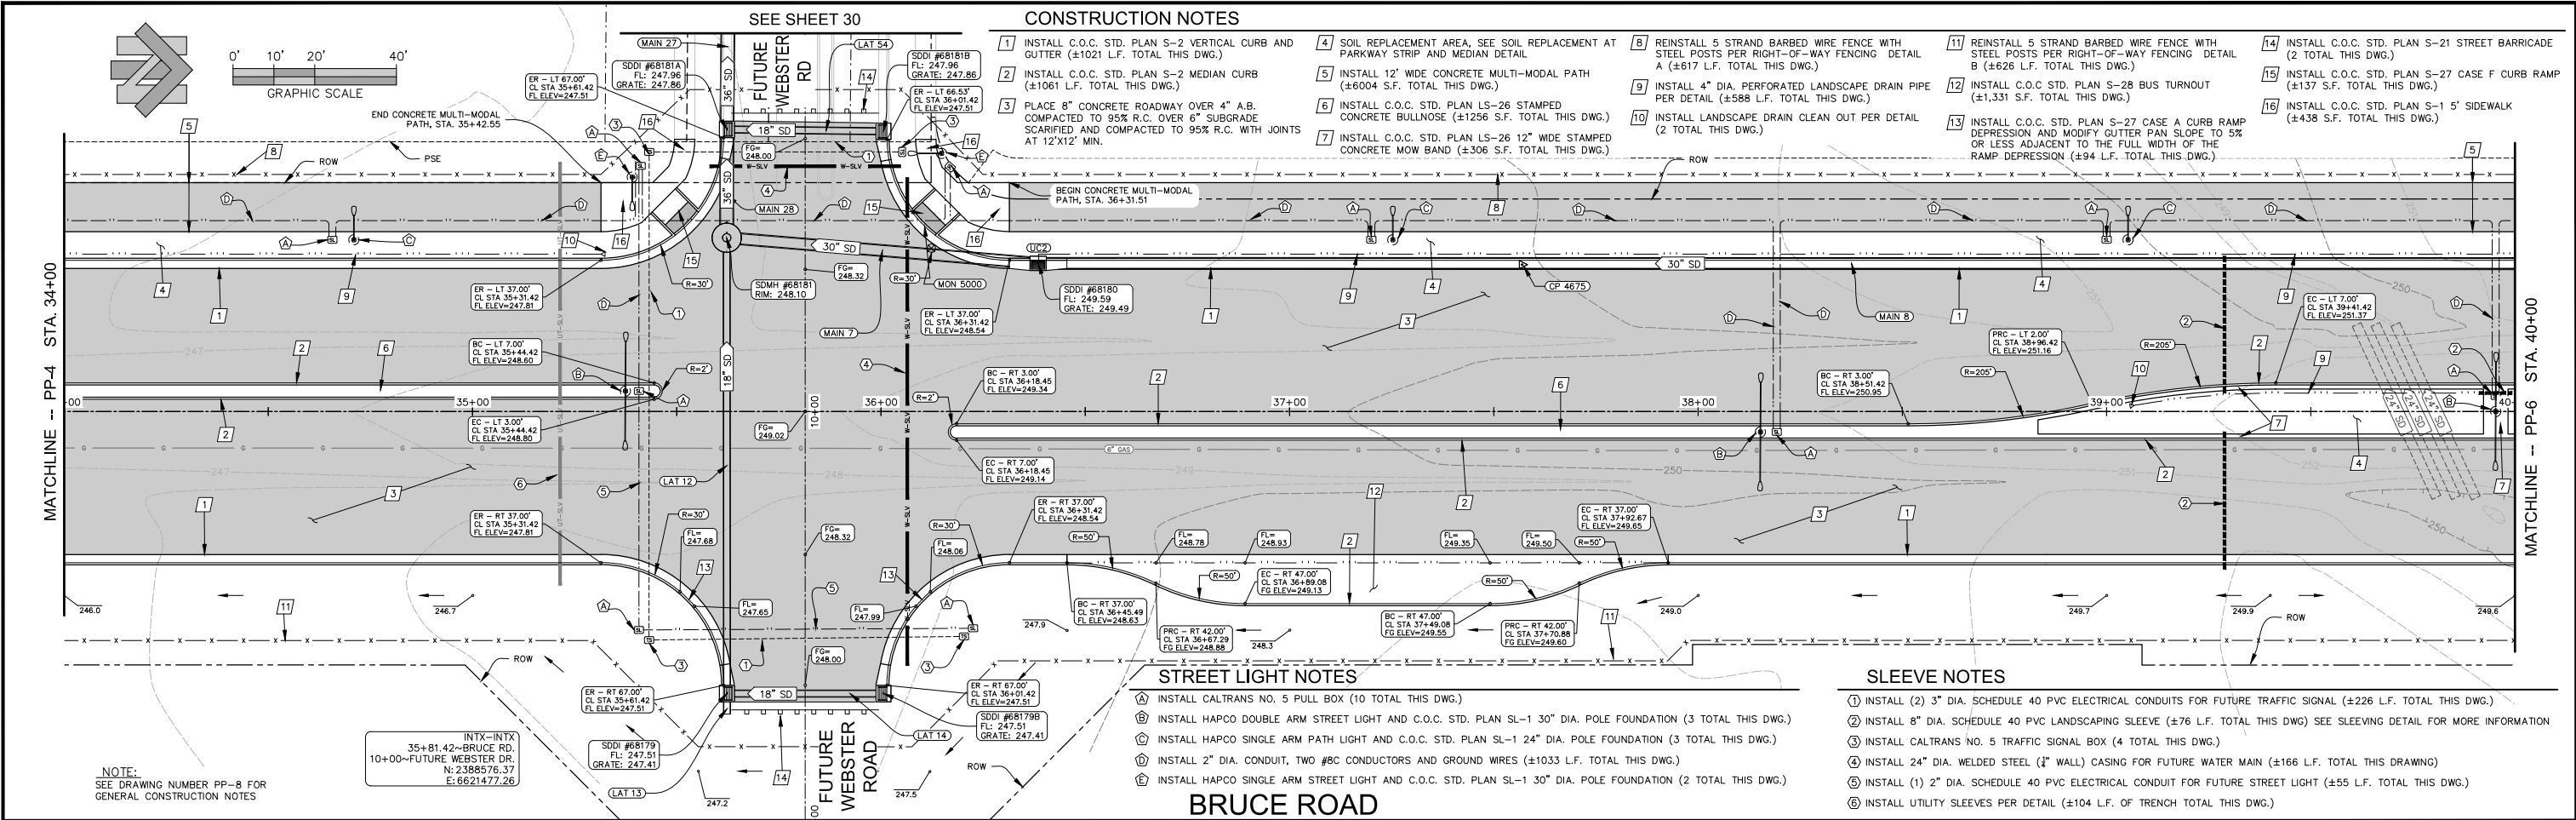

Plan Status: ☒ Conceptual ☐ Approved Final ☐ Record Drawing Path: C:\Users\User\AppData\Local\Temp\AcPublish_4800\16038B_P&P_1.dwg -- PP-6 (28), Tue, Feb 20 2024 -- 4:30:02pm, User

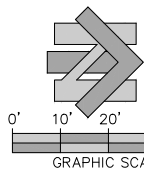

CONSTRUCTION NOTES

1. INSTALL C.O.C. STD. PLAN S-2 VERTICAL CURB AND GUTTER (±1017 L.F. TOTAL THIS DWG.)
2. INSTALL C.O.C. STD. PLAN S-2 MEDIAN CURB (±1065 L.F. TOTAL THIS DWG.)
3. PLACE 8" CONCRETE ROADWAY OVER 4" A.B. COMPACTED TO 95% R.C. OVER 6" SUBGRADE SCARIFIED AND COMPACTED TO 95% R.C. WITH JOINTS AT 12'X12' MIN.
4. INSTALL 12" WIDE CONCRETE MULTI-MODAL PATH (±5918 S.F. TOTAL THIS DWG.)
5. INSTALL C.O.C. STD. PLAN LS-26 12" WIDE STAMPED CONCRETE MOW BAND (±224 S.F. TOTAL THIS DWG.)
6. INSTALL C.O.C. STD. PLAN LS-26 STAMPED CONCRETE BULLNOSE (±1279 S.F. TOTAL THIS DWG.)
7. REINSTALL 5 STRAND BARBED WIRE FENCE WITH STEEL POSTS PER RIGHT-OF-WAY FENCING DETAIL A AND B (±616 L.F. TOTAL THIS DWG.)
8. SOIL REPLACEMENT AREA, SEE SOIL REPLACEMENT AT PARKWAY STRIP AND MEDIAN DETAIL
9. REINSTALL 5 STRAND BARBED WIRE FENCE WITH STEEL POSTS PER RIGHT-OF-WAY FENCING DETAIL B (±624 L.F. TOTAL THIS DWG.)
10. INSTALL LANDSCAPE DRAIN CLEAN OUT PER DETAIL (3 TOTAL THIS DWG.)

CONSTRUCTION NOTES

11. INSTALL 4" DIA. PERFORATED LANDSCAPE DRAIN PIPE PER DETAIL (±463 L.F. TOTAL THIS DWG.)
12. INSTALL C.O.C. STD. PLAN S-21 STREET BARRICADE (2 TOTAL THIS DWG.)
13. INSTALL C.O.C. STD. PLAN S-28 BUS TURNOUT (±1,331 S.F. TOTAL THIS DWG.)
14. INSTALL C.O.C. STD. PLAN S-27 CASE C CURB RAMP DEPRESSION (±94 L.F. TOTAL THIS DWG.)
15. INSTALL C.O.C. STD. PLAN S-27 CASE F CURB RAMP (±138 S.F. TOTAL THIS DWG.)
16. INSTALL C.O.C. STD. PLAN S-1 5' SIDEWALK (±443 S.F. TOTAL THIS DWG.)

MATCHLINE -- PP-5 STA. 40+00

MATCHLINE -- PP-7 STA. 46+00

SLEEVE NOTES

1. INSTALL (2) 3" DIA. SCHEDULE 40 PVC ELECTRICAL CONDUITS FOR FUTURE TRAFFIC SIGNAL (±228 L.F. TOTAL THIS DWG.)
2. INSTALL (1) 2" DIA. SCHEDULE 40 PVC ELECTRICAL CONDUIT FOR FUTURE STREET LIGHT (±55 L.F. TOTAL THIS DWG.)
3. INSTALL CALTRANS NO. 5 TRAFFIC SIGNAL BOX (3 TOTAL THIS DWG.)
4. INSTALL 24" DIA. WELDED STEEL (1/2" WALL) CASING FOR FUTURE WATER MAIN (±184 L.F. TOTAL THIS DRAWING)
5. INSTALL UTILITY SLEEVES PER DETAIL (±104 L.F. OF TRENCH TOTAL THIS DWG.)

STREET LIGHT NOTES


- A. INSTALL CALTRANS NO. 5 STREET LIGHT BOX (9 TOTAL THIS DWG.)
- B. INSTALL HAPCO DOUBLE ARM STREET LIGHT AND C.O.C. STD. PLAN SL-1 30" DIA. POLE FOUNDATION (2 TOTAL THIS DWG.)
- C. INSTALL HAPCO SINGLE ARM PATH LIGHT AND C.O.C. STD. PLAN SL-1 24" DIA. POLE FOUNDATION (2 TOTAL THIS DWG.)
- D. INSTALL 2" DIA. CONDUIT, TWO #8C CONDUCTORS AND GROUND WIRES (±941 L.F. TOTAL THIS DWG.)
- E. INSTALL HAPCO SINGLE ARM STREET LIGHT AND C.O.C. STD. PLAN SL-1 30" DIA. POLE FOUNDATION (2 TOTAL THIS DWG.)


BRUCE ROAD

FUTURE LAREDO WAY


NOTE:

SEE DRAWING NUMBER PP-8 FOR GENERAL CONSTRUCTION NOTES

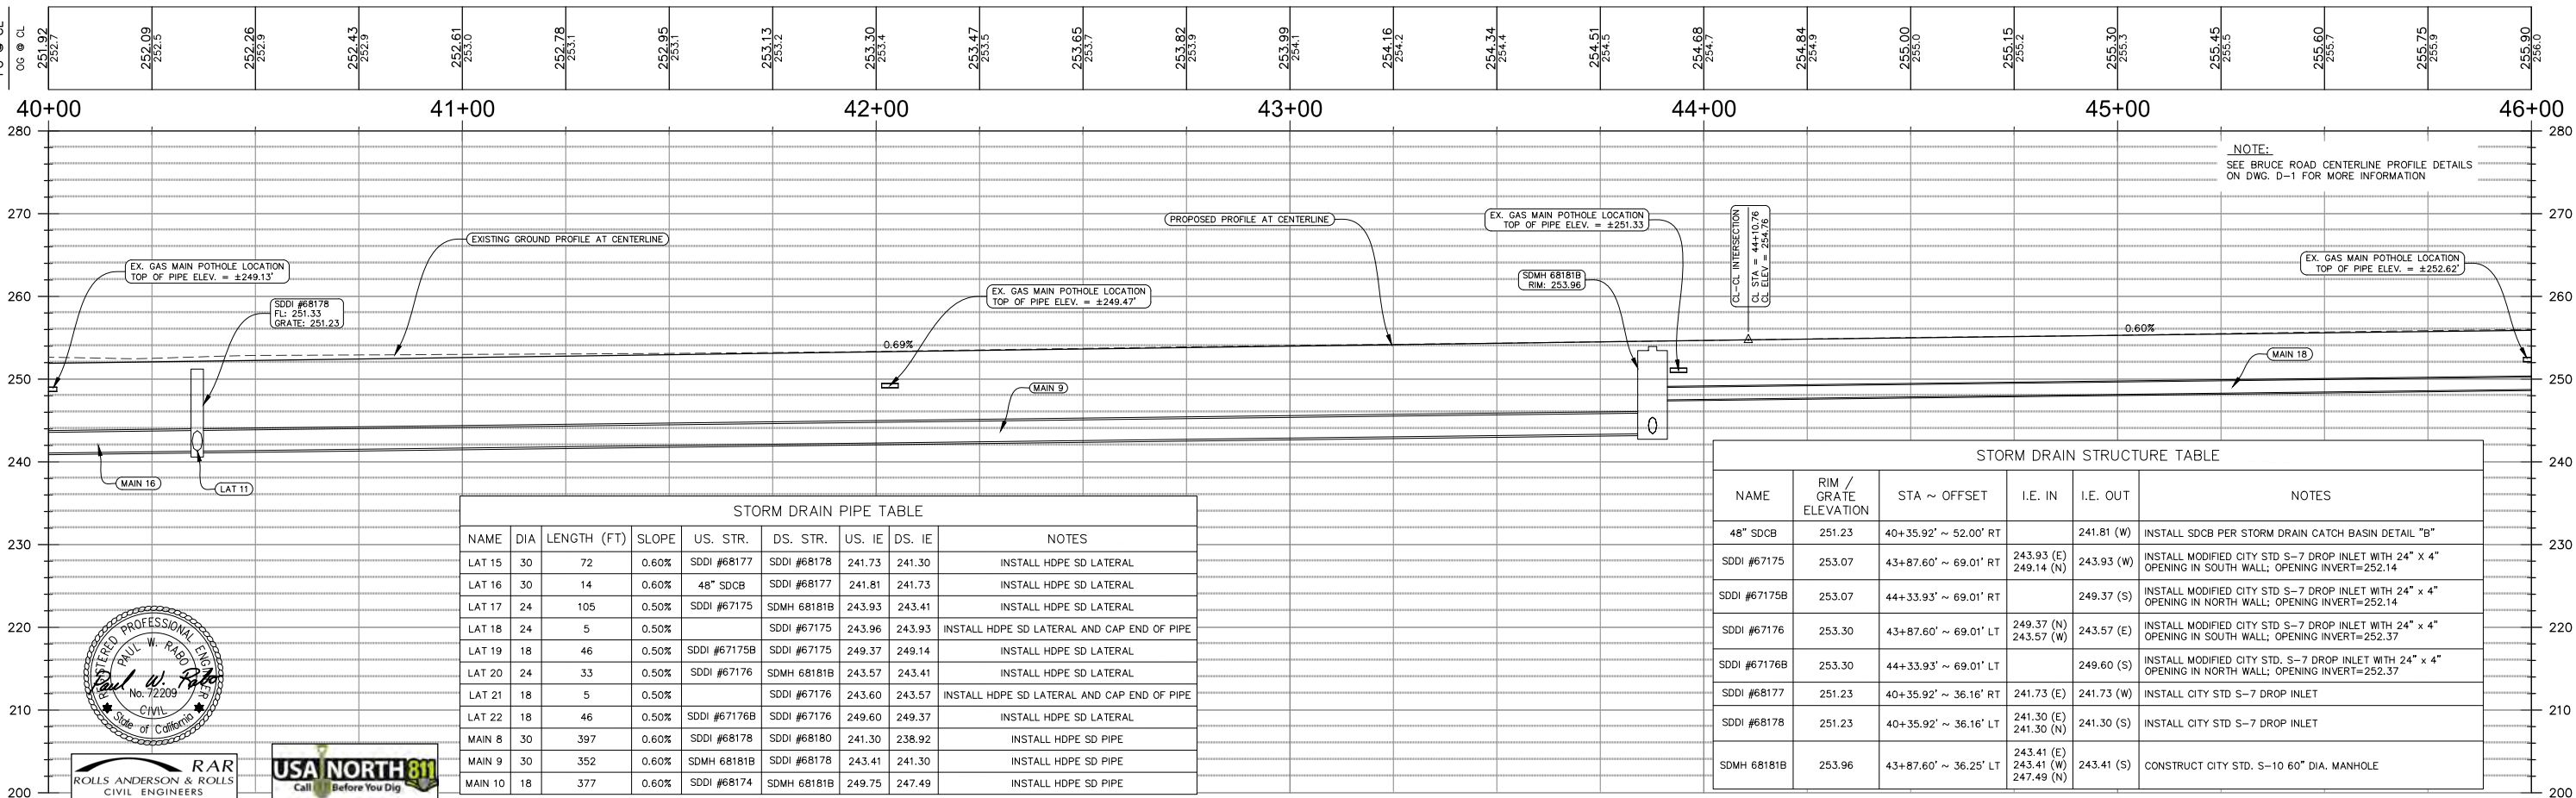

 

Plan Status: ☒ Conceptual, ☐ Approved Final, ☐ Record Drawing Path: C:\Users\User\AppData\Local\Temp\AcPublish_4800\16038B_P&P_1.dwg -- PPS (30), Tue, Feb 20 2024 -- 4:30:14pm, User

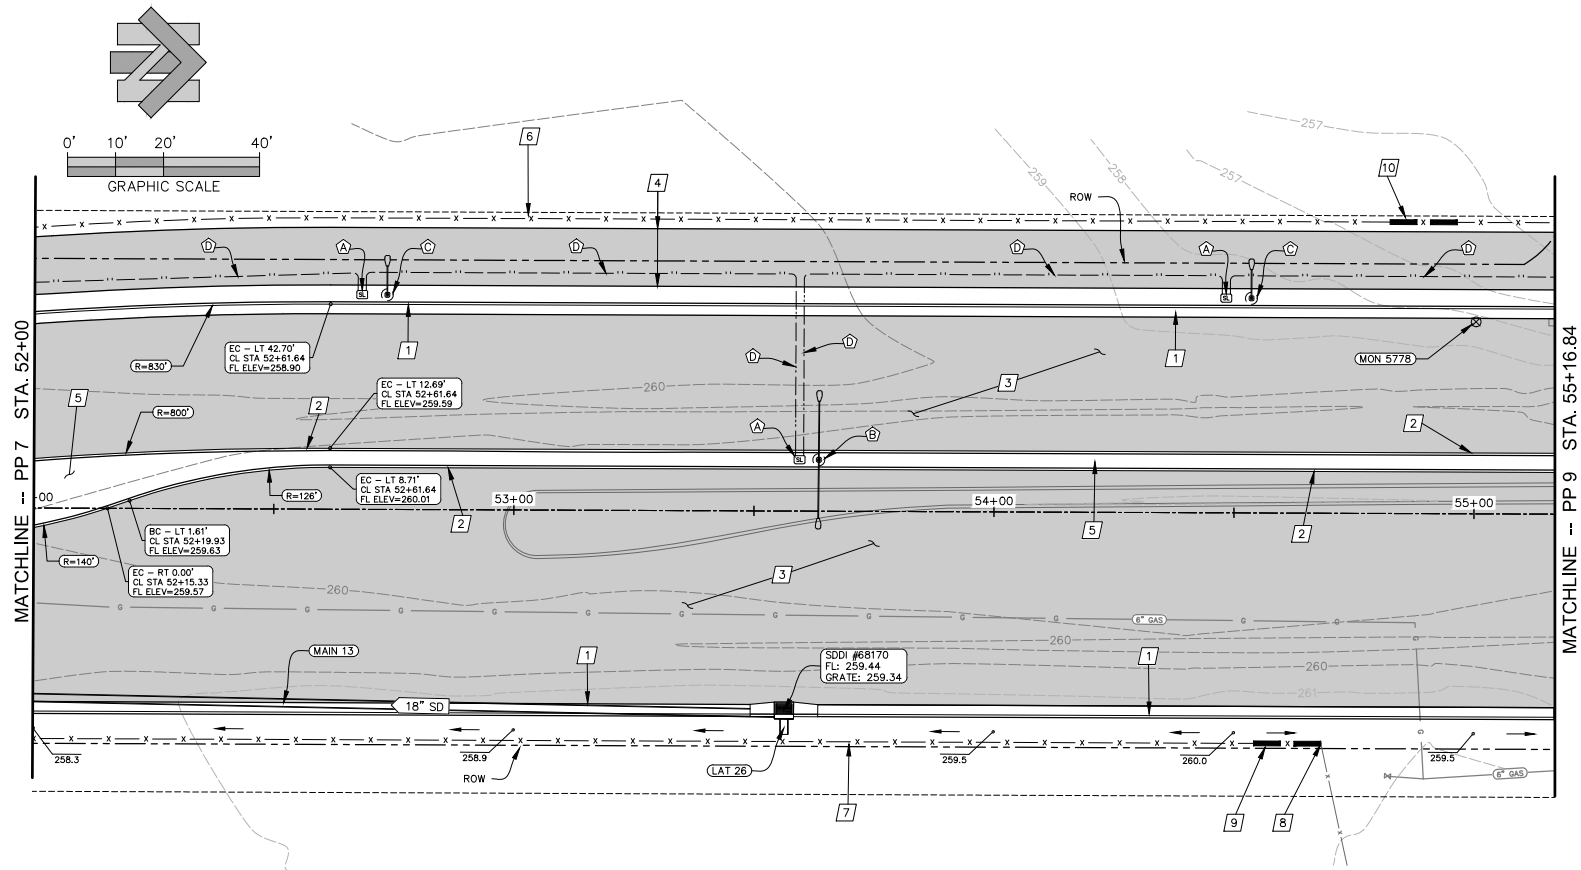

BRUCE ROAD

CONSTRUCTION NOTES


1. INSTALL C.O.C. STD. PLAN S-2 VERTICAL CURB AND GUTTER (±629 L.F. TOTAL THIS DWG.)
2. INSTALL C.O.C. STD. PLAN S-2 MEDIAN CURB (±630 L.F. TOTAL THIS DWG.)
3. PLACE 8" CONCRETE ROADWAY OVER 4" A.B. COMPACTED TO 95% R.C. OVER 6" SUBGRADE SCARIFIED AND COMPACTED TO 95% R.C. WITH JOINTS AT 12'X12' MIN.
4. INSTALL 12' WIDE CONCRETE MULTI-MODAL PATH (±3810 S.F. TOTAL THIS DWG.)
5. INSTALL C.O.C. STD. PLAN LS-26 STAMPED CONCRETE BULLNOSE (±1198 S.F. TOTAL THIS DWG.)
6. REINSTALL 5 STRAND BARBED WIRE FENCE WITH STEEL POSTS PER RIGHT-OF-WAY FENCING DETAIL A (±322 L.F. TOTAL THIS DWG.)
7. REINSTALL 5 STRAND BARBED WIRE FENCE WITH STEEL POSTS PER RIGHT-OF-WAY FENCING DETAIL B (±268 L.F. TOTAL THIS DWG.)
8. CONNECT TO EXISTING BARBED WIRE FENCE
9. INSTALL 14' WIDE CALTRANS STD. PLAN A86 BARBED WIRE GATE WITH METAL POSTS (BRUCE RD. CL STA. 54+61.40, RT 48.0'). SEE CALTRANS STD. PLANS A86A, A86B AND A86C FOR ADDITIONAL INFORMATION
10. INSTALL 14' WIDE CALTRANS STD. PLAN A86 BARBED WIRE GATE WITH METAL POSTS (BRUCE RD. CL STA. 54+89.20, LT 60.7'). SEE CALTRANS STD. PLANS A86A, A86B AND A86C FOR ADDITIONAL INFORMATION

STREET LIGHT NOTES

- A. INSTALL CALTRANS NO. 5 STREET LIGHT BOX (3 TOTAL THIS DWG.)
- B. INSTALL HAPCO DOUBLE ARM STREET LIGHT AND C.O.C. STD. PLAN SL-1 30" DIA. POLE FOUNDATION (1 TOTAL THIS DWG.)
- C. INSTALL HAPCO SINGLE ARM PATH LIGHT AND C.O.C. STD. PLAN SL-1 24" DIA. POLE FOUNDATION (2 TOTAL THIS DWG.)
- D. INSTALL 2" DIA. CONDUIT, TWO #8C CONDUCTORS AND GROUND WIRES (±400 L.F. TOTAL THIS DWG.)

GENERAL CONSTRUCTION NOTES

1. QUANTITIES SHOWN ON THESE PLANS ARE FOR THE CONTRACTORS CONVENIENCE ONLY. CONTRACTOR SHALL VERIFY ALL QUANTITIES AND REFER TO THE QUANTITIES ON THE BID SCHEDULE FOR MORE INFORMATION.
2. EXISTING TOPOGRAPHIC FEATURES ARE SHOWN FOR REFERENCE ONLY. CONTRACTOR SHALL REVIEW DEMOLITION PLANS FOR REMOVAL LIMITS.
3. CONTRACTOR SHALL RAISE AND ADJUST ALL EXISTING MANHOLE FRAME AND COVERS, WATER VALVE FRAME AND COVERS, GAS VALVE FRAME AND COVERS, METER BOXES, IRRIGATION BOXES, TRAFFIC SIGNAL BOXES, STREET LIGHT BOXES, ETC. TO FINISH GRADE.
4. PROPOSED FENCE LOCATIONS ARE SHOWN GRAPHICALLY FOR CLARITY. SEE RIGHT-OF-WAY FENCING DETAILS FOR MORE INFORMATION.
5. ALL TREES NOT IDENTIFIED FOR REMOVAL SHALL BE PROTECTED IN PLACE.
6. ALL LANDSCAPED AND PLANTER AREAS NOT IDENTIFIED FOR REMOVAL SHALL BE PROTECTED IN PLACE, INCLUDING ALL PLANTS, TREES, LANDSCAPE IRRIGATION PIPING, VALVE BOXES, CONTROLLERS AND METERS.
7. CONTRACTOR SHALL REFERENCE THE TRAFFIC SIGNAL MODIFICATION PLANS FOR ADDITIONAL INFORMATION.
8. CONTRACTOR SHALL REFERENCE THE BRIDGE PLAN SHEETS FOR ADDITIONAL INFORMATION
9. CONTRACTOR SHALL REFERENCE THE CALWATER AND PG&E PLANS FOR ADDITIONAL INFORMATION.
10. NO WORK SHALL BE PERFORMED WITHIN CALTRANS RIGHT-OF-WAY WITHOUT PRIOR APPROVAL OF THE CITY OF CHICO AND CALTRANS.
11. ALL WORK, EQUIPMENT STAGING, MATERIAL STAGING AND STOCKPILING SHALL BE PERFORMED WITHIN CITY OF CHICO RIGHT-OF-WAYS.
12. CONTRACTOR SHALL APPLY FOR AND SECURE ALL PERMITS NECESSARY TO PERFORM WORK SHOWN ON THESE PLANS.
13. CONTRACTOR SHALL CONSTRUCT 10-FOOT LONG MINIMUM VERTICAL CURVES IN THE MULTI-MODAL PATH AT POINTS OF GRADE INFLECTION WHERE THE GRADE DIFFERENTIAL EXCEEDS 2%.
14. CONTRACTOR SHALL FURNISH AND INSTALL ALL PIPE FITTINGS AND MATERIALS NECESSARY FOR CONNECTION TO EXISTING AND PROPOSED SANITARY SEWER AND STORM DRAIN SYSTEMS AS SHOWN ON THE PLANS.
15. FINAL LOCATION AND DEPTH OF ALL WATER AND UTILITY SLEEVES SHALL BE COORDINATED WITH RESPECTIVE UTILITY COMPANIES.
16. JOINT TRENCH SHALL CONTAIN 4 (TOTAL) 8" DIA. SCHEDULE 40 PVC SLEEVES (STACKED TWO OVER TWO) WITH 36" MINIMUM COVER. TRENCH WIDTH, BEDDING AND BACKFILL SHALL BE IN ACCORDANCE WITH CITY OF CHICO STANDARDS. CAP AND MARK ENDS OF SLEEVES PER CITY REQUIREMENTS.
17. ALL SUBGRADE WITHIN THE PROJECT GRADING LIMITS SHALL BE SCARIFIED TO A DEPTH OF 6-INCHES, MOISTURE CONDITIONED AND COMPACTED TO 95% RELATIVE COMPACTION PRIOR TO THE PLACEMENT OF ANY FILL MATERIALS, UNLESS OTHERWISE APPROVED BY THE PROJECT GEOTECHNICAL ENGINEER.
18. SUBGRADE AND IMPORT MATERIALS WITHIN 6-FEET OF ALL POLE (E.G. MEDIAN LIGHT, PATH LIGHT, SIGNAL) FOUNDATIONS SHALL BE MOISTURE CONDITIONED AND COMPACTED TO 95% RELATIVE COMPACTION.

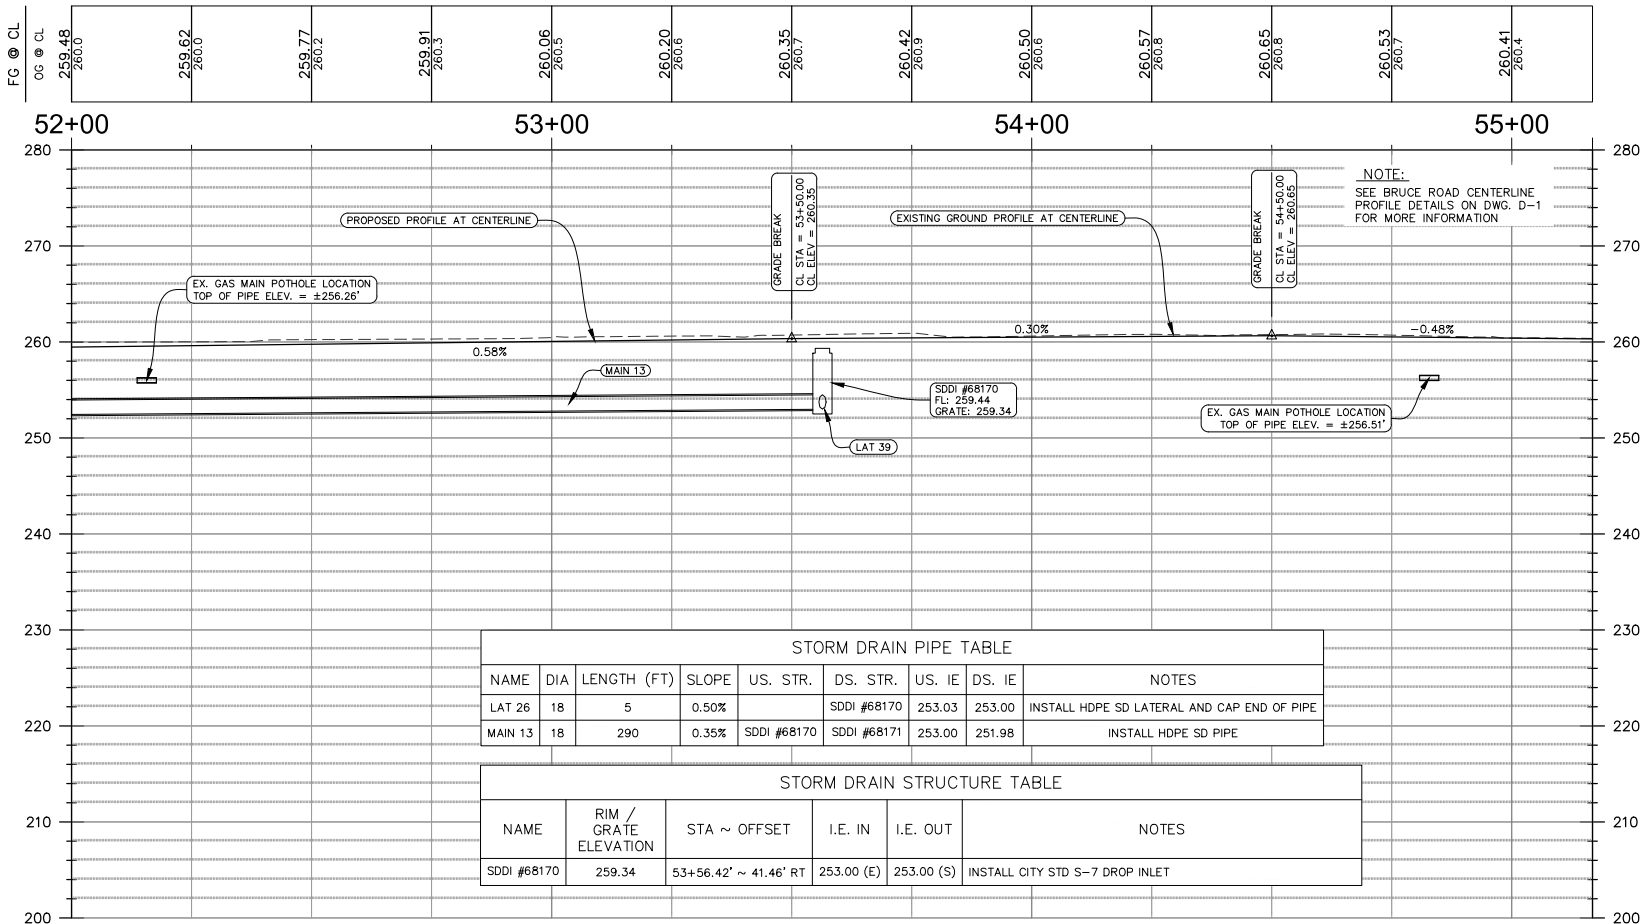

STORM DRAIN PIPE TABLE							
NAME	DIA	LENGTH (FT)	SLOPE	US. STR.	DS. STR.	US. IE	DS. IE
LAT 26	18	5	0.50%		SDDI #68170	253.03	253.00
INSTALL HDPE SD LATERAL AND CAP END OF PIPE							
MAIN 13	18	290	0.35%	SDDI #68170	SDDI #68171	253.00	251.98
INSTALL HDPE SD PIPE							

STORM DRAIN STRUCTURE TABLE					
NAME	RIM / GRATE ELEVATION	STA ~ OFFSET	I.E. IN	I.E. OUT	NOTES
SDDI #68170	259.34	53+56.42' ~ 41.46' RT	253.00 (E)	253.00 (S)	INSTALL CITY STD S-7 DROP INLET

CITY OF CHICO
PUBLIC WORKS DEPARTMENT



BRUCE ROAD RECONSTRUCTION
PLAN AND PROFILE - BRUCE ROAD STA 52+00 TO STA. 55+16.84


Project Number:
16038

Scale:
1"= 20'

Drawing Number
PP-8

Sheet 30 of 182

Plan Status: ☒ Conceptual, ☐ Approved Final, ☐ Record Drawing Path: S:\CIVIL 3D 2018 PROJECTS\19123 C0C Bruce Road\16038B_P&P 2.dwg -- PPS (31), Thu, Jan 25 2024 -- 6:12:28am, User

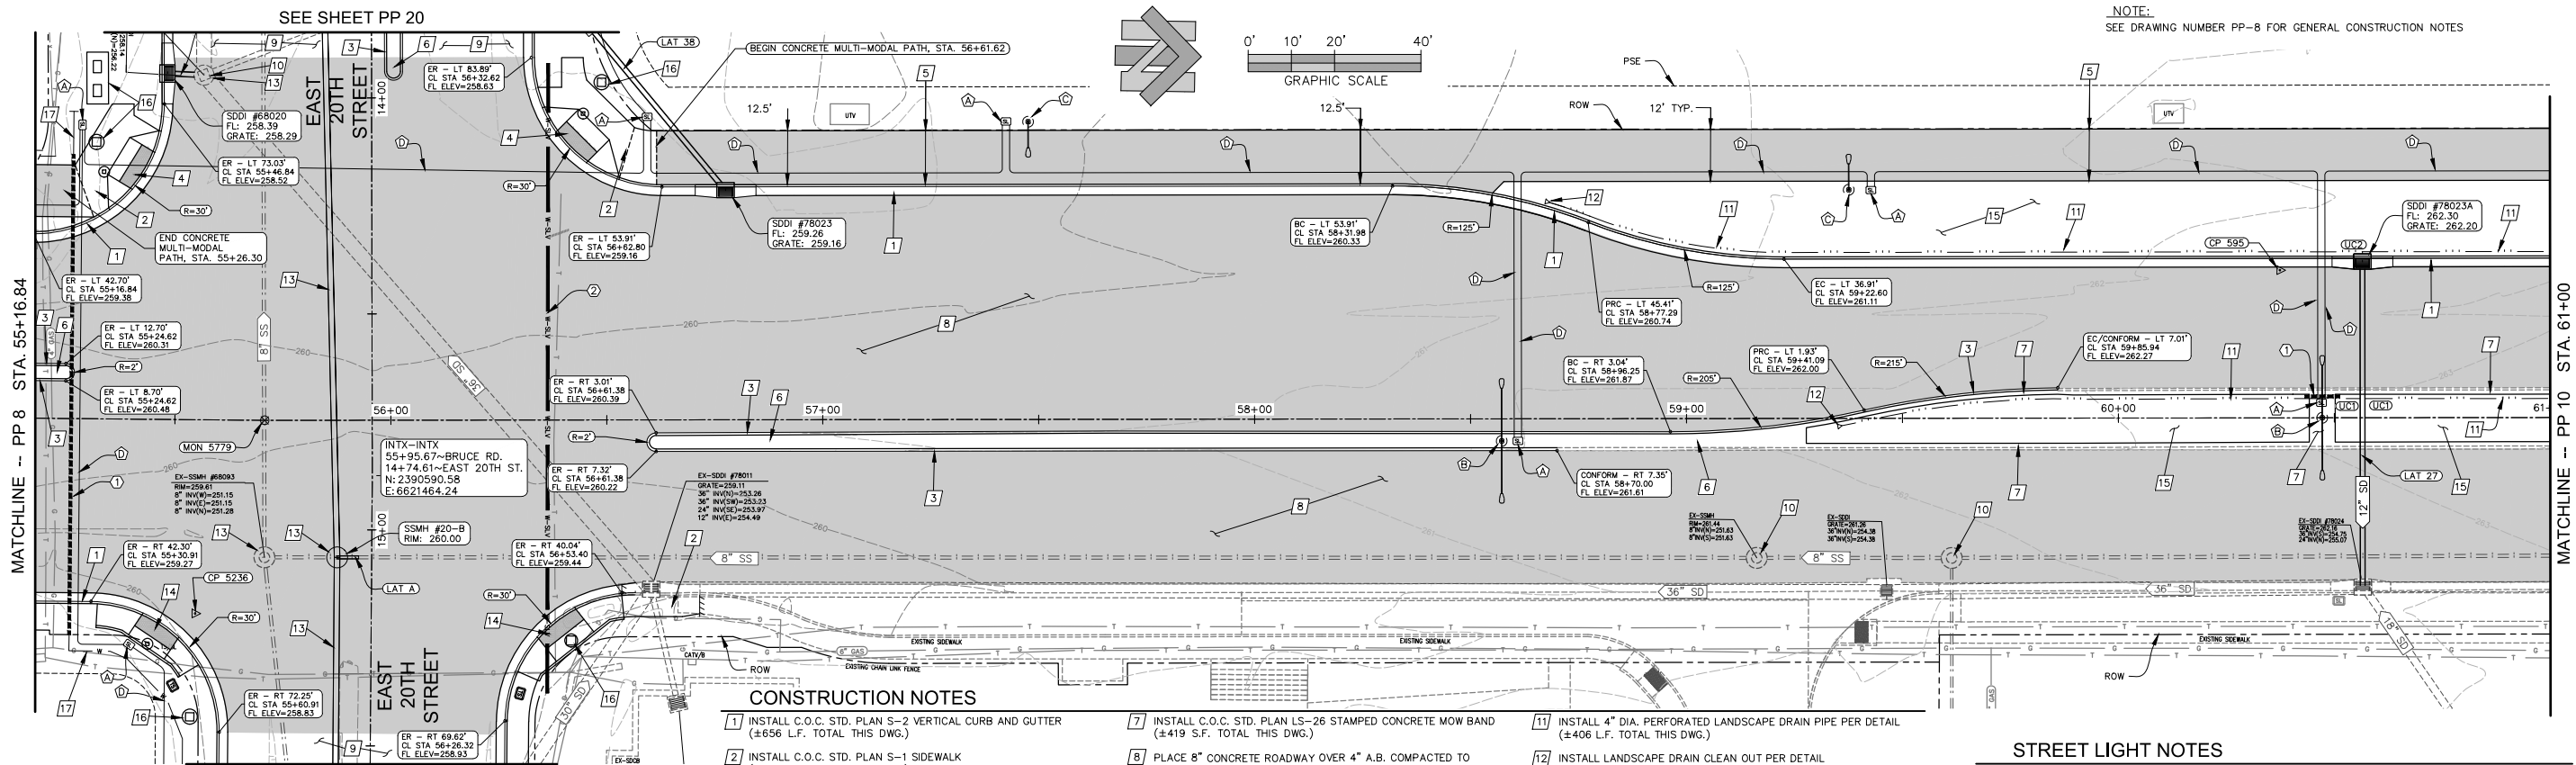

SLEEVE NOTES

1. INSTALL 8" DIA. SCHEDULE 40 PVC LANDSCAPING SLEEVE (±119 L.F. TOTAL THIS DWG.) SEE SLEEVING DETAIL FOR MORE INFORMATION
2. INSTALL 24" DIA. WELDED STEEL (1/4" WALL) CASING FOR FUTURE WATER MAIN (±91 L.F. TOTAL THIS DRAWING)


CONSTRUCTION NOTES

1. INSTALL C.O.C. STD. PLAN S-2 VERTICAL CURB AND GUTTER (±656 L.F. TOTAL THIS DWG.)
2. INSTALL C.O.C. STD. PLAN S-1 SIDEWALK (±661 S.F. TOTAL THIS DWG.)
3. INSTALL C.O.C. STD. PLAN S-2 MEDIAN CURB (±575 L.F. TOTAL THIS DWG.)
4. INSTALL C.O.C. STD. PLAN S-27 CASE A, DETAIL B, 10' WIDE CURB RAMP (±226 S.F. TOTAL THIS DWG.)
5. INSTALL 12" WIDE CONCRETE MULTI-MODAL PATH (±5478 S.F. TOTAL THIS DWG.)
6. INSTALL C.O.C. STD. PLAN LS-26 STAMPED CONCRETE BULLNOSE (±957 S.F. TOTAL THIS DWG.)
7. INSTALL C.O.C. STD. PLAN LS-26 STAMPED CONCRETE MOW BAND (±419 S.F. TOTAL THIS DWG.)
8. PLACE 8" CONCRETE ROADWAY OVER 4" A.B. COMPACTED TO 95% R.C. OVER 6" SUBGRADE SCARIFIED AND COMPACTED TO 95% R.C. WITH JOINTS AT 12'X12' MIN.
9. PLACE 5.5" TYPE "A" A.C. OVER 17.5" CL. 2 A.B. COMPACTED TO 95% R.C. OVER 12" OF SUBGRADE SCARIFIED AND COMPACTED TO 95% R.C.
10. ADJUST EXISTING FRAME AND COVER TO FINISH GRADE PER C.O.C. STD. PLANS S-10 AND S-13 (3 TOTAL THIS DWG.)
11. INSTALL 4" DIA. PERFORATED LANDSCAPE DRAIN PIPE PER DETAIL (±406 L.F. TOTAL THIS DWG.)
12. INSTALL LANDSCAPE DRAIN CLEAN OUT PER DETAIL (2 TOTAL THIS DWG.)
13. SEE SHEET 36 AND 37 FOR CONSTRUCTION NOTES
14. INSTALL C.O.C. STD. PLAN S-27 CASE C 10' WIDE CURB RAMP (±336 S.F. TOTAL THIS DWG.)
15. SOIL REPLACEMENT AREA, SEE SOIL REPLACEMENT AT PARKWAY STRIP AND MEDIAN DETAIL
16. SEE TRAFFIC SIGNAL MODIFICATION PLANS FOR ADDITIONAL INFORMATION
17. INSTALL 3" DIA. WATER SERVICE (±165 L.F. TOTAL THIS DWG.)

STREET LIGHT NOTES

1. INSTALL CALTRANS NO. 5 PULL BOX (5 TOTAL THIS DWG.)
2. INSTALL HAPCO DOUBLE ARM STREET LIGHT AND C.O.C. STD. PLAN SL-1 30" DIA. POLE FOUNDATION (2 TOTAL THIS DWG.)
3. INSTALL HAPCO SINGLE ARM PATH LIGHT AND C.O.C. STD. PLAN SL-1 24" DIA. POLE FOUNDATION (2 TOTAL THIS DWG.)
4. INSTALL 2" DIA. CONDUIT, TWO #8C CONDUCTORS AND GROUND WIRE (±1025 L.F. TOTAL THIS DWG.)

BRUCE ROAD

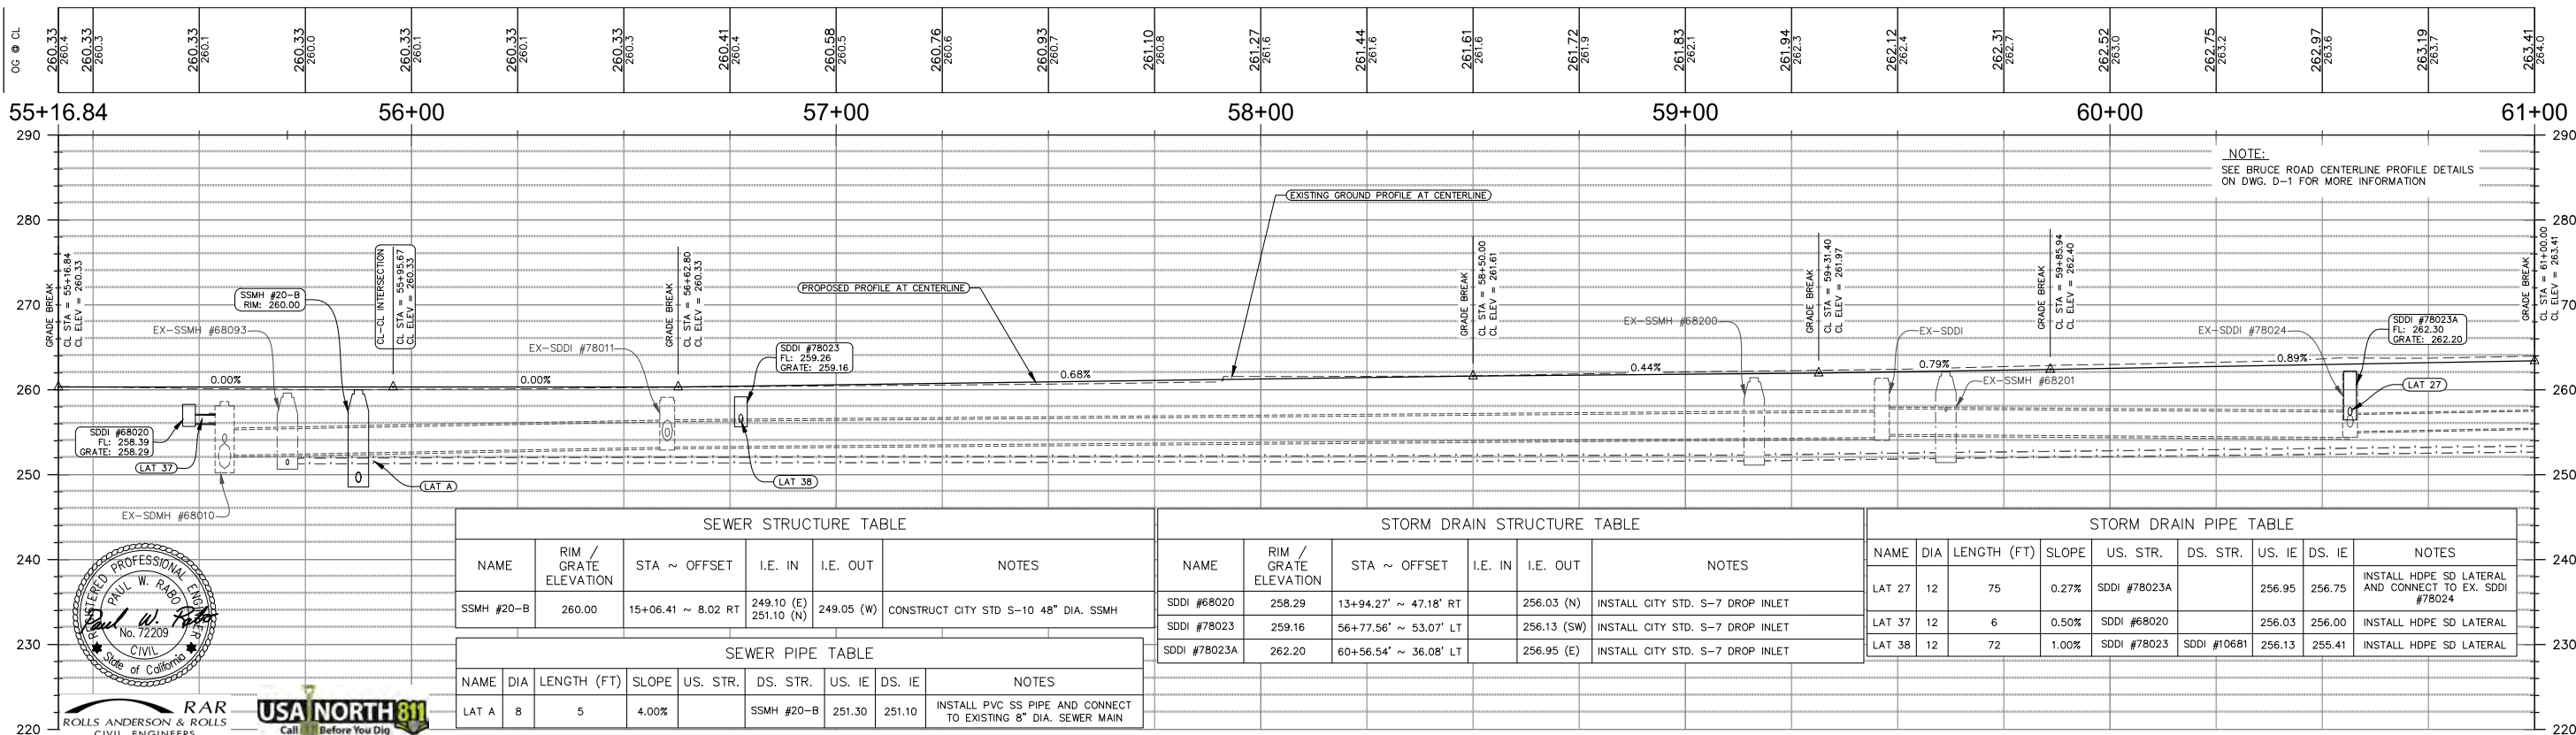


CITY OF CHICO
PUBLIC WORKS DEPARTMENT




BRUCE ROAD RECONSTRUCTION
PLAN AND PROFILE - BRUCE ROAD STA. 55+16.84 TO STA. 61+00

Project Number:
16038
Scale:
1" = 20'
Drawing Number
PP-9
Sheet 31 of 182

 

Project Number: 16038	Drawing Number PP-10
Scale: 1" = 20'	Sheet <u>32</u> of <u>182</u>

Plan Status: ☐ Conceptual, ☐ Approved Final, ☐ Record Drawing Path: S:\CIVIL_3D_2018_PROJECTS\19123_OOC_Bruce_Road\16038B_P&P_2.dwg -- PP11 (33), Thu, Jan 25 2024 -- 6:13:02am, User

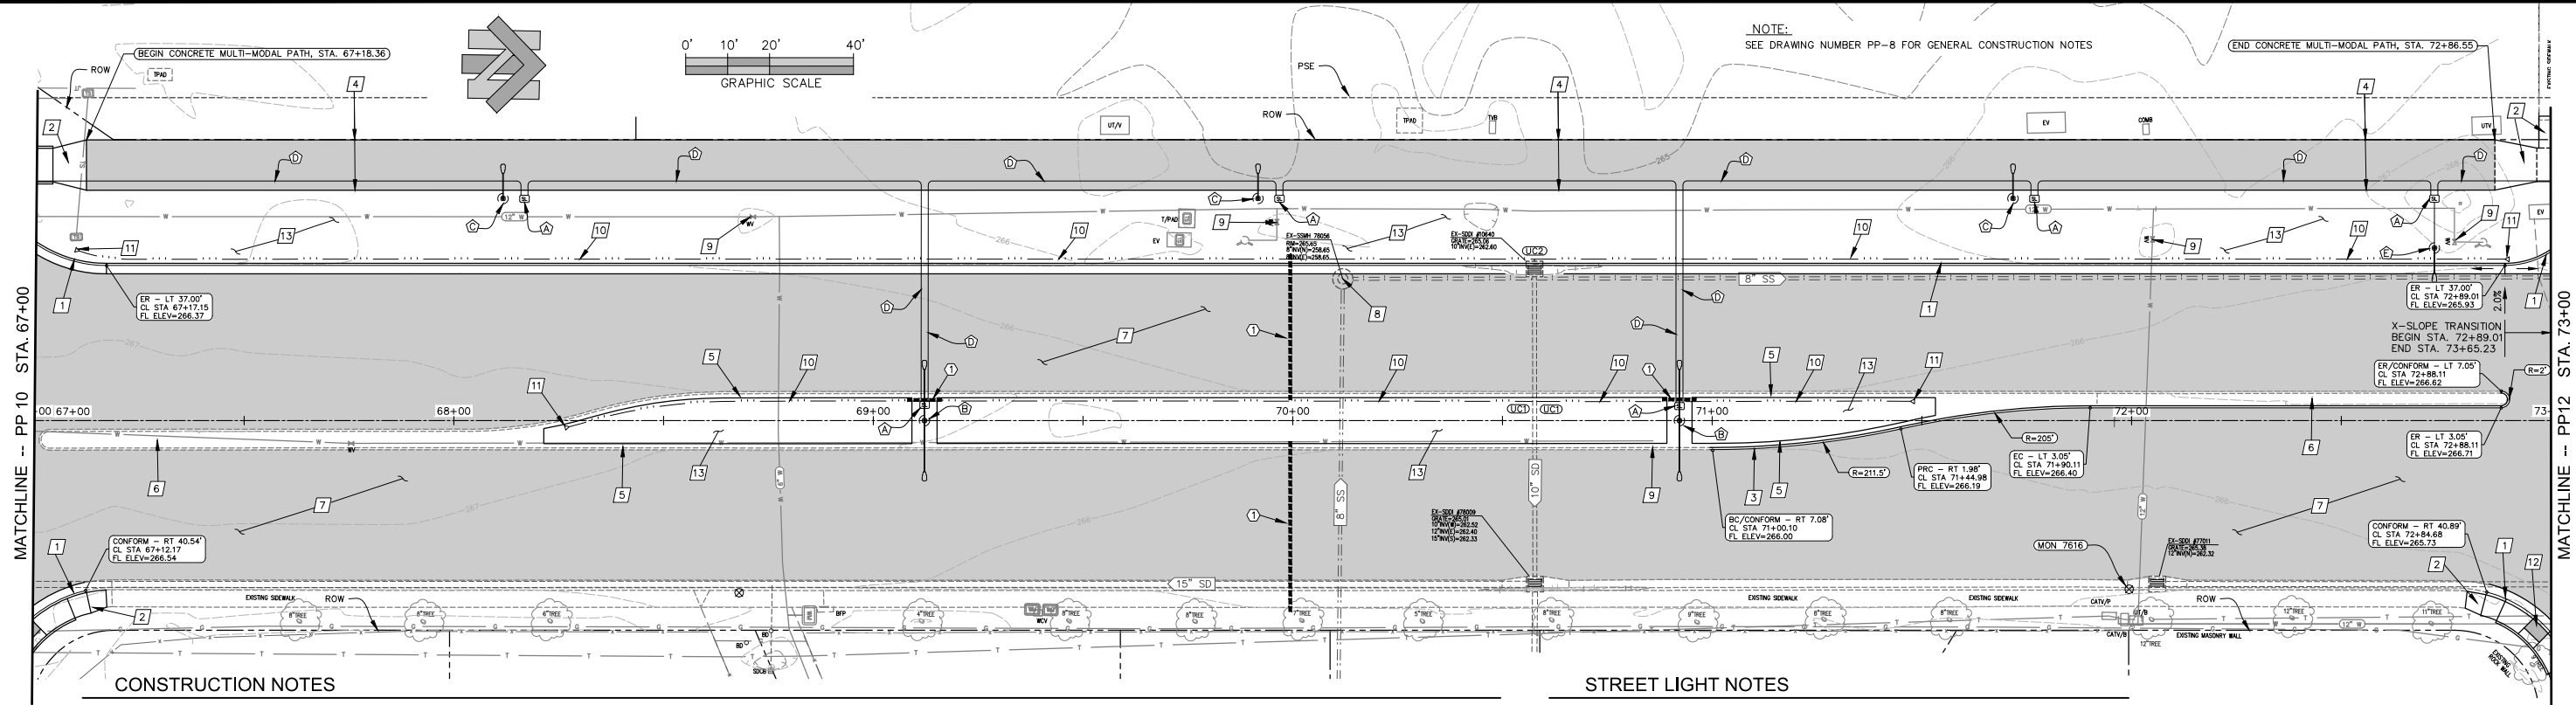

CONSTRUCTION NOTES

1. INSTALL C.O.C. STD. PLAN S-2 VERTICAL CURB AND GUTTER (±628 L.F. TOTAL THIS DWG.)
2. INSTALL C.O.C. STD. PLAN S-1 SIDEWALK (±264 S.F. TOTAL THIS DWG.)
3. INSTALL C.O.C. STD. PLAN S-2 MEDIAN CURB (±195 L.F. TOTAL THIS DWG.)
4. INSTALL 12" WIDE CONCRETE MULTI-MODAL PATH (±6890 S.F. TOTAL THIS DWG.)
5. INSTALL C.O.C. STD. PLAN LS-26 STAMPED CONCRETE MOW BAND (±807 S.F. TOTAL THIS DWG.)
6. INSTALL C.O.C. STD. PLAN LS-26 STAMPED CONCRETE BULLNOSE (±917 S.F. TOTAL THIS DWG.)
7. PLACE 8" CONCRETE ROADWAY OVER 4" A.B. COMPACTED TO 95% R.C. OVER 6" SUBGRADE SCARIFIED AND COMPACTED TO 95% R.C. WITH JOINTS AT 12'X12' MIN.
8. ADJUST EXISTING FRAME AND COVER TO FINISH GRADE PER C.O.C. STD. PLANS S-10 AND S-13 (1 TOTAL THIS DWG.)
9. ADJUST EXISTING WATER UTILITY BOXES (WV, WM, ETC.) TO FINISHED GRADE PER CALWATER REQUIREMENTS (TYP. ALL)
10. INSTALL 4" DIA. PERFORATED LANDSCAPE DRAIN PIPE PER DETAIL (±898 L.F. TOTAL THIS DWG.)
11. INSTALL LANDSCAPE DRAIN CLEAN OUT PER DETAIL (4 TOTAL THIS DWG.)
12. INSTALL C.O.C. STD. PLAN S-27 CASE C CURB RAMP (±109 S.F. TOTAL THIS DWG.)
13. SOIL REPLACEMENT AREA, SEE SOIL REPLACEMENT AT PARKWAY STRIP AND MEDIAN DETAIL


STREET LIGHT NOTES

1. INSTALL C.O.C. STD. PLAN SL-1 STREET LIGHT BOX (6 TOTAL THIS DWG.)
2. INSTALL HAPCO DOUBLE ARM STREET LIGHT AND C.O.C. STD. PLAN SL-1 30" DIA. POLE FOUNDATION (2 TOTAL THIS DWG.)
3. INSTALL HAPCO SINGLE ARM PATH LIGHT AND C.O.C. STD. PLAN SL-1 24" DIA. POLE FOUNDATION (3 TOTAL THIS DWG.)
4. INSTALL 2" DIA. CONDUIT, TWO #8C CONDUCTORS AND GROUND WIRE (±834 L.F. TOTAL THIS DWG.)
5. INSTALL HAPCO SINGLE ARM STREET LIGHT AND C.O.C. STD. PLAN SL-1 30" DIA. POLE FOUNDATION (1 TOTAL THIS DWG.)


SLEEVE NOTES

1. INSTALL 8" DIA. SCHEDULE 40 PVC LANDSCAPING SLEEVE (±92 L.F. TOTAL THIS DWG.) SEE SLEEVING DETAIL FOR MORE INFORMATION

BRUCE ROAD

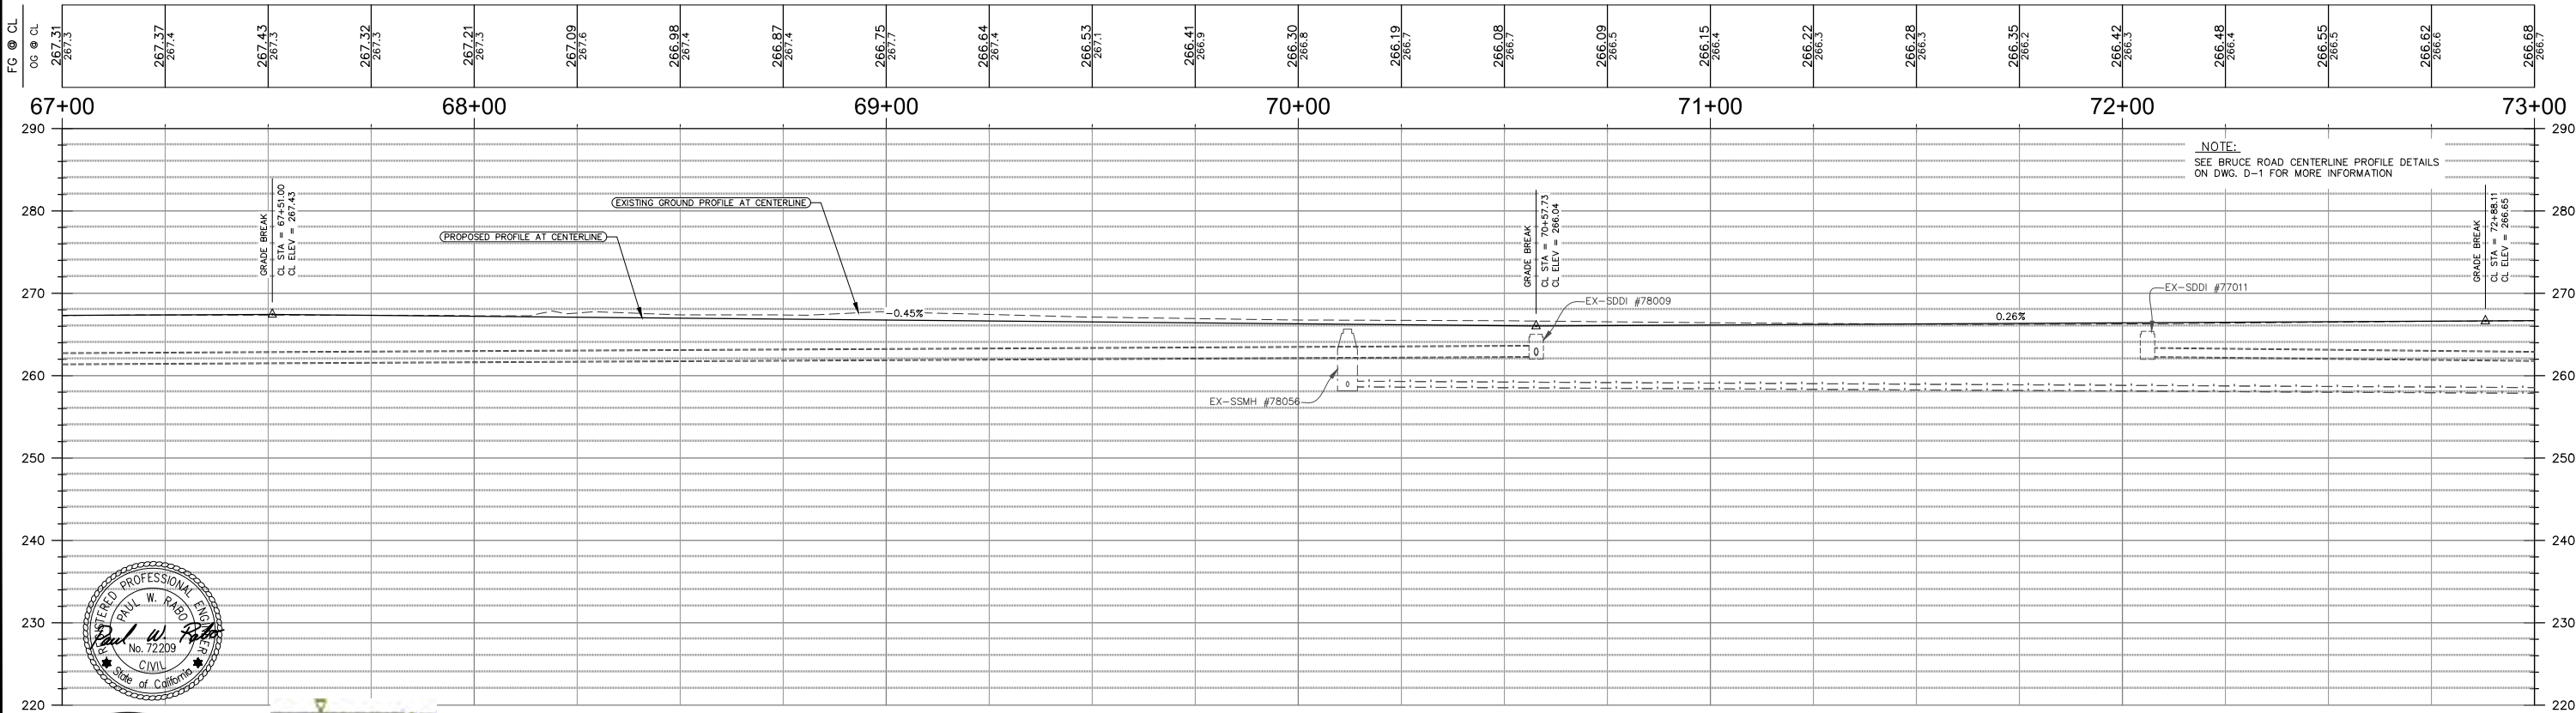

NOTE:
SEE BRUCE ROAD CENTERLINE PROFILE DETAILS
ON DWG. D-1 FOR MORE INFORMATION

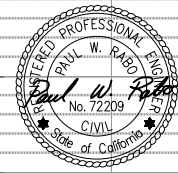

RAR
ROLLS ANDERSON & ROLLS
CIVIL ENGINEERS



CITY OF CHICO
PUBLIC WORKS DEPARTMENT



BRUCE ROAD RECONSTRUCTION
PLAN AND PROFILE - BRUCE ROAD STA. 67+00 TO STA. 73+00

Project Number:
16038
Scale:
1" = 20'

Drawing Number
PP-11
Sheet 33 of 182

Designed:	JIR	Approved:		Revision		Date	1-25-24	By	RAR
Drawn By:	CAD			ADDENDUM #5					
Checked:	PWR								
		Date:	DECEMBER, 2023						

Plan Status: ☒ Conceptual, ☐ Approved Final, ☐ Record Drawing Path: S:\CIVIL 3D 2018 PROJECTS\19123 COC Bruce Road\16038B_P&P - PP12 (34). Thu, Jan 25 2024 - 6:13:17am, User

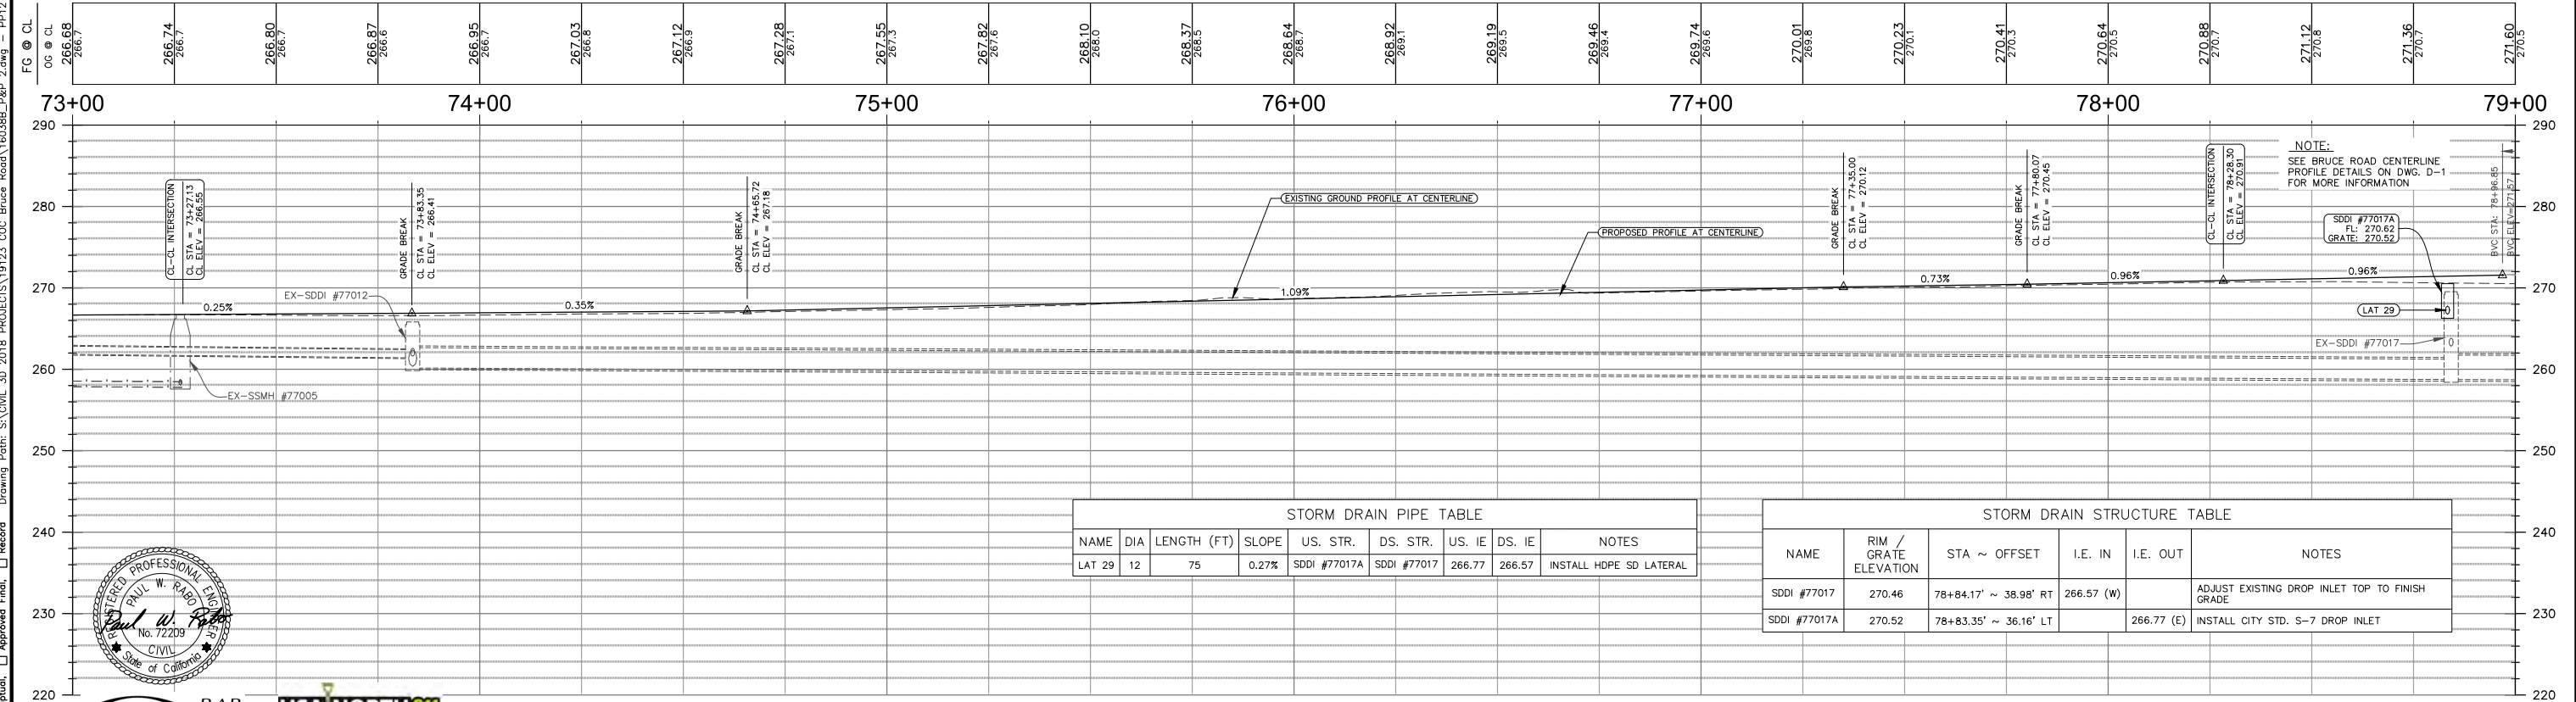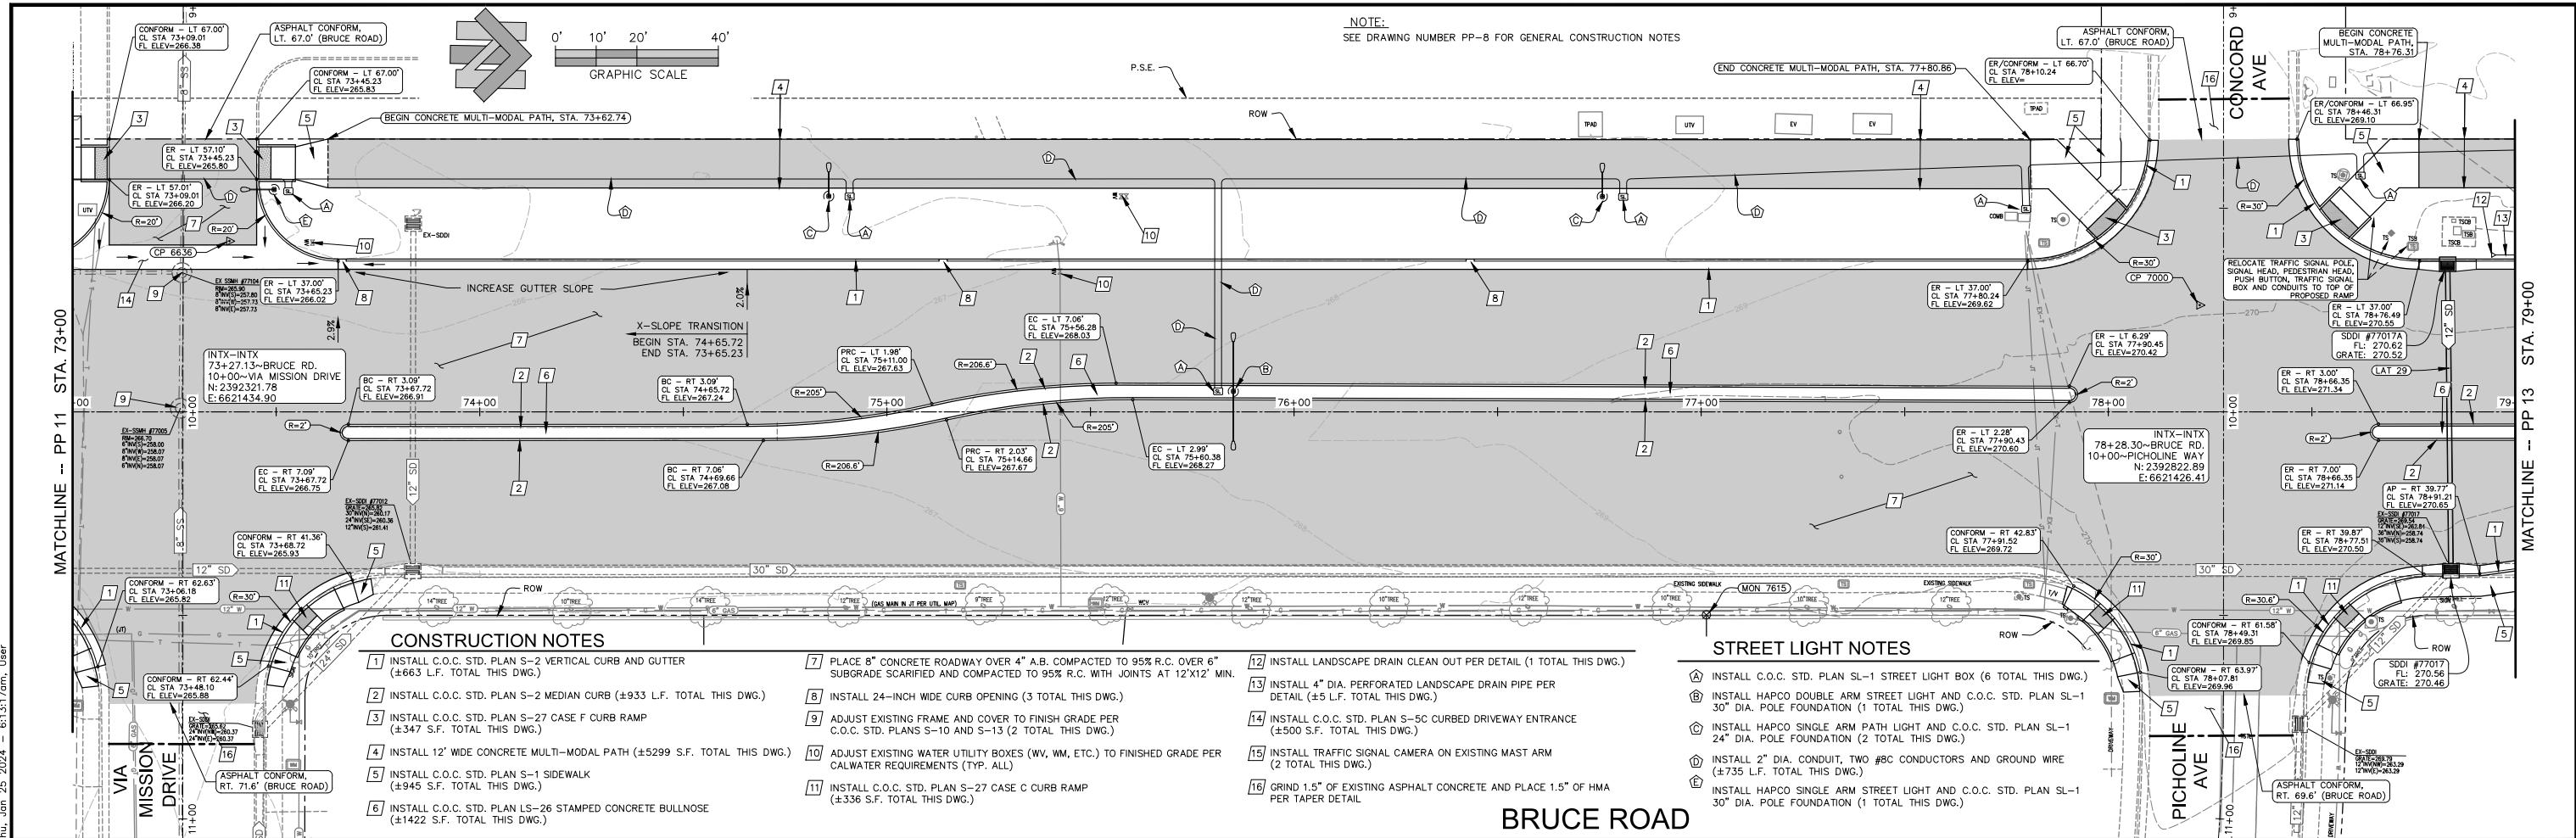

Designed:	JIR	Approved:		Revision	Date	By
Drawn By:	CAD			ADDENDUM #1	12-19-23	PWR
Checked:	PWR	Date: DECEMBER, 2023		ADDENDUM #5	1-25-24	RAR


CITY OF CHICO
PUBLIC WORKS DEPARTMENT




BRUCE ROAD RECONSTRUCTION
PLAN AND PROFILE - BRUCE ROAD STA. 73+00 TO STA. 79+00

Project Number:	16038	Drawing Number	PP-12
Scale:	1" = 20'	Sheet	34 of 182

Plan Status: ☒ Conceptual ☐ Approved Final ☐ Record Drawing Path: S:\CIVIL 3D 2018 PROJECTS\19123 C0C Bruce Road\16038B_P&P - PP13 (35). Tue, Feb 20 2024 - 4:43:26pm, User

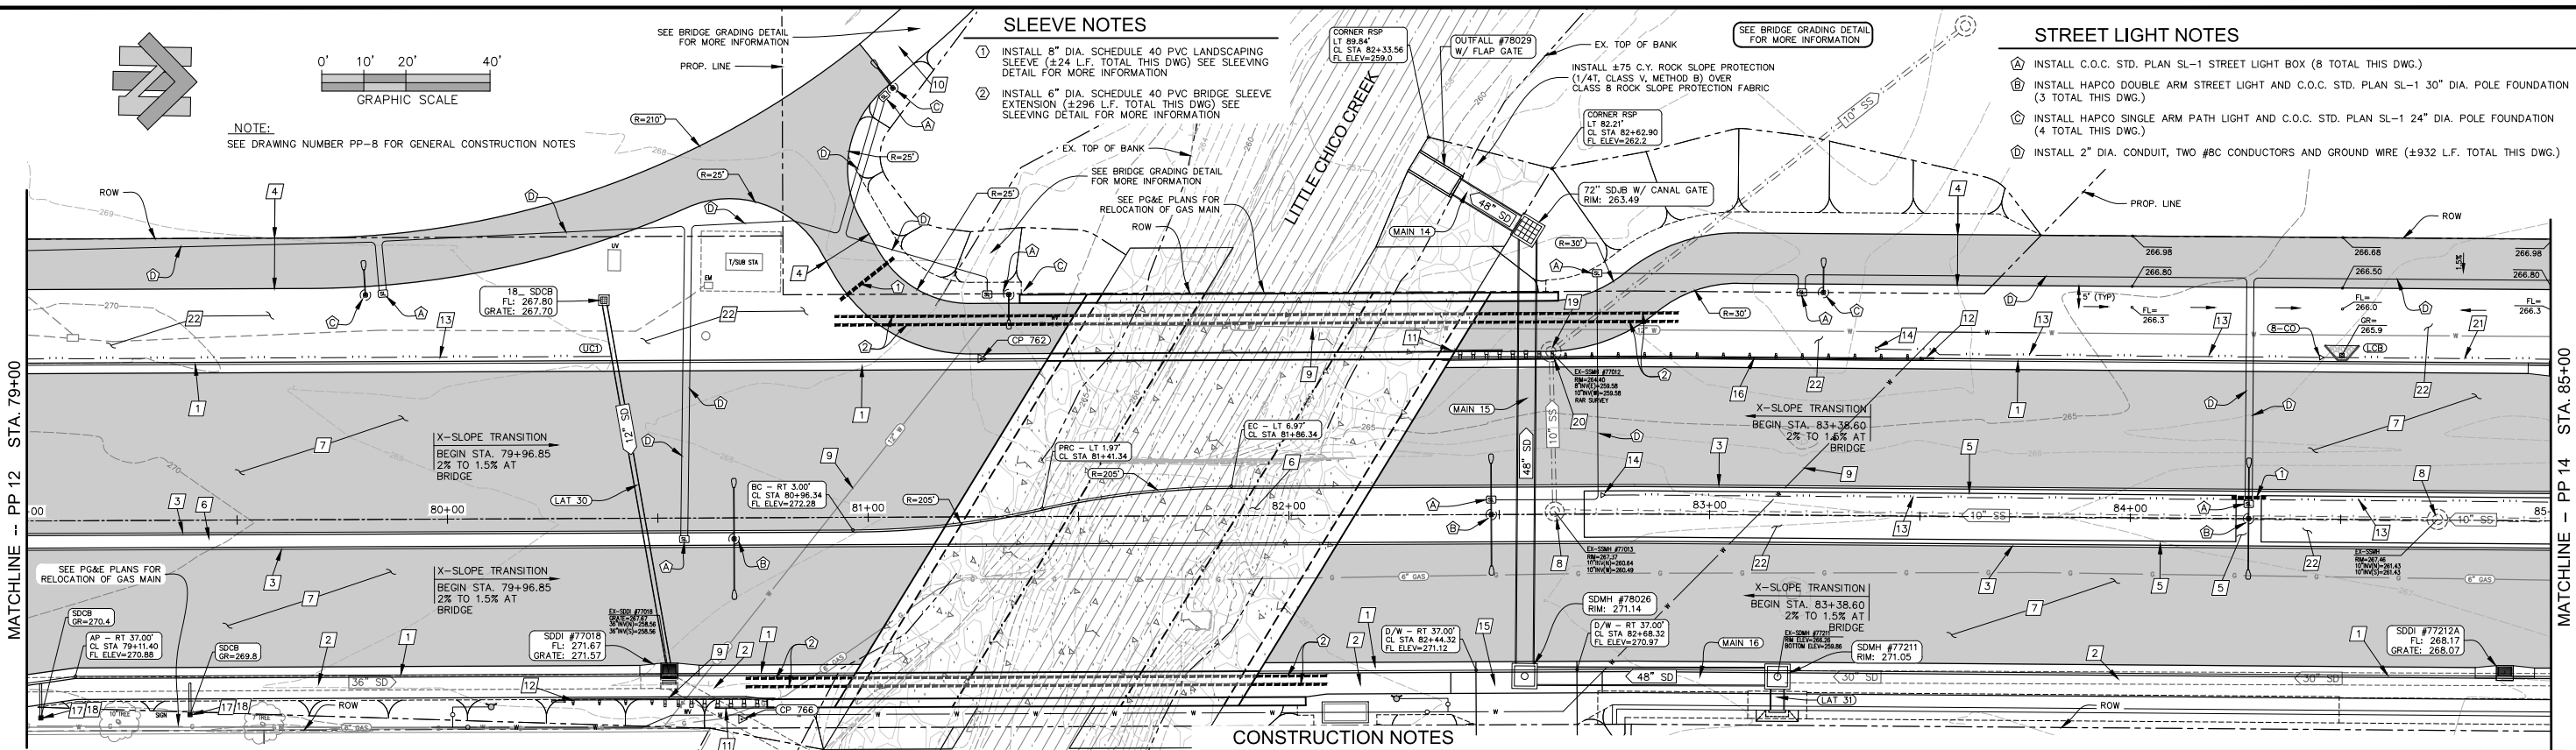




- CONSTRUCTION NOTES**
- INSTALL C.O.C. STD. PLAN S-2 VERTICAL CURB AND GUTTER (±1004 L.F. TOTAL THIS DWG.)
 - INSTALL C.O.C. STD. PLAN S-1 SIDEWALK (±2455 S.F. TOTAL THIS DWG.)
 - INSTALL C.O.C. STD. PLAN S-2 MEDIAN CURB (±1201 L.F. TOTAL THIS DWG.)
 - INSTALL 12" WIDE CONCRETE MULTI-MODAL PATH (±7344 S.F. TOTAL THIS DWG.)
 - INSTALL C.O.C. STD. PLAN LS-26 STAMPED CONCRETE MOW BAND (±539 S.F. TOTAL THIS DWG.)
 - INSTALL C.O.C. STD. PLAN LS-26 STAMPED CONCRETE BULLNOSE (±2386 S.F. TOTAL THIS DWG.)
 - PLACE 8" CONCRETE ROADWAY OVER 4" A.B. COMPACTED TO 95% R.C. OVER 6" SUBGRADE SCARIFIED AND COMPACTED TO 95% R.C. WITH JOINTS AT 12'x12' MIN.
 - INSTALL CONCENTRIC CONE AND BARREL EXTENSIONS AS NEEDED TO ADJUST EXISTING FRAME AND COVER TO FINISH GRADE PER C.O.C. STD. PLANS S-10 AND S-13 (2 TOTAL THIS DWG.)
 - SEE CAL WATER PLAN SHEETS FOR RELOCATION OF WATER MAIN
 - PLACE 3" TYPE "A" A.C. OVER EXISTING SUBGRADE COMPACTED TO 95% R.C.
 - INSTALL MGS TRANSITION RAILING (TYPE WB-31) PER 2018 CALTRANS STD. RSP A77U4
 - INSTALL LINDSAY MAX TENSION TL-3 TERMINAL END SYSTEM
 - INSTALL 4" DIA. PERFORATED LANDSCAPE DRAIN PIPE PER DETAIL (±527 L.F. TOTAL THIS DWG.)
 - PLACE 3" TYPE "A" A.C. OVER EXISTING SUBGRADE COMPACTED TO 95% R.C.
 - INSTALL LANDSCAPE DRAIN CLEAN OUT PER DETAIL (3 TOTAL THIS DWG.)
 - INSTALL C.O.C. STD. PLAN S-5 RESIDENTIAL DRIVEWAY (±180 S.F. TOTAL THIS DWG.)
 - INSTALL MIDWEST GUARDRAIL SYSTEM PER 2018 CALTRANS STD. PLAN A77U (±63 L.F. TOTAL THIS DWG.)
 - INSTALL 6" DIA. SDR 35 PVC SD PIPE, S=0.0050 (±14 L.F. TOTAL THIS DWG.)
 - INSTALL ADS NYLOPLAST UNIVERSAL INLINE DRAIN WITH 12" DOME GRATE
 - INSTALL ECCENTRIC CONE AND BARREL EXTENSIONS AS NEEDED TO ADJUST FRAME AND COVER TO FINISH GRADE PER CITY OF CHICO STD. PLANS S-10 AND S-13. MANHOLE COVER SHALL BE LOCATED ON DOWN STREAM SIDE OF MANHOLE (1 TOTAL THIS DWG.)
 - CONTRACTOR SHALL MODIFY GUARDRAIL AND POSTS PER CALTRANS STANDARDS TO AVOID MANHOLE
 - INSTALL 8" DIA. PERFORATED LANDSCAPE DRAIN PIPE PER DETAIL (±50 L.F. TOTAL THIS DWG.)
 - SOIL REPLACEMENT AREA, SEE SOIL REPLACEMENT AT PARKWAY STRIP AND MEDIAN DETAIL

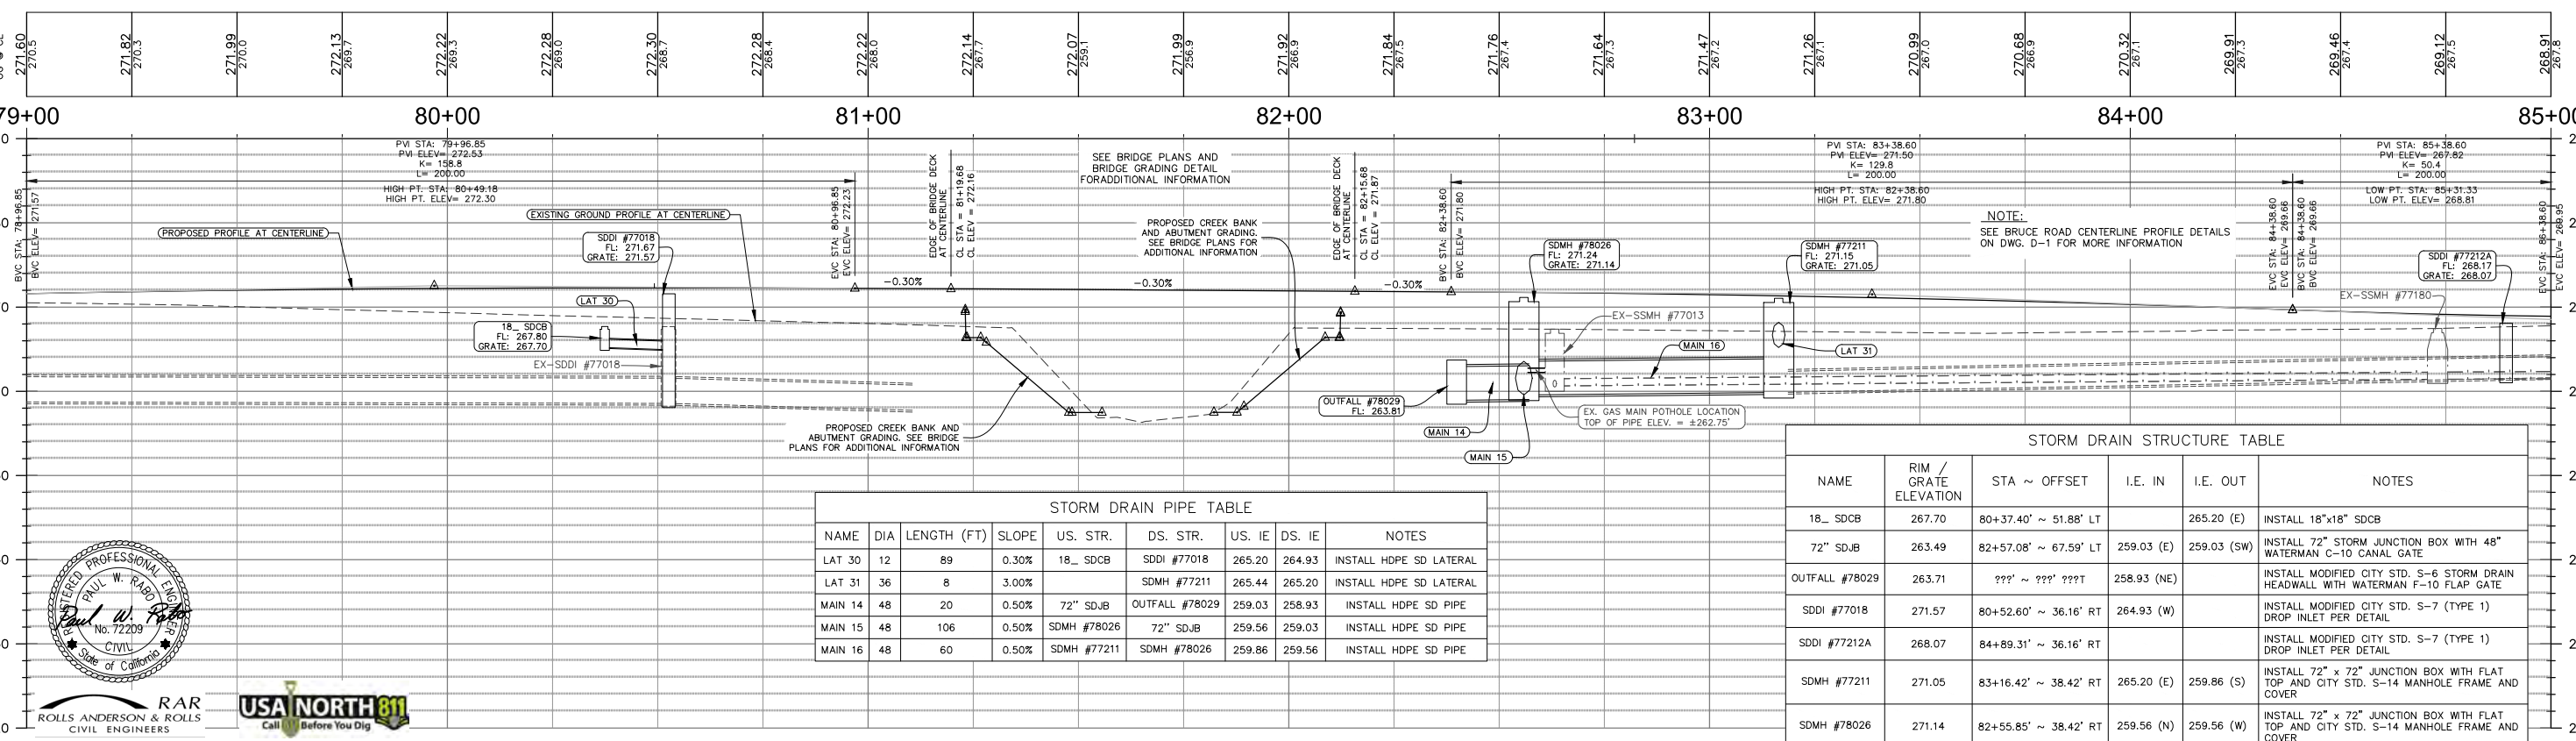

STORM DRAIN PIPE TABLE							
NAME	DIA	LENGTH (FT)	SLOPE	US. STR.	DS. STR.	US. IE	DS. IE
LAT 30	12	89	0.30%	18_ SDCB	SDDI #77018	265.20	264.93
LAT 31	36	8	3.00%		SDMH #77211	265.44	265.20
MAIN 14	48	20	0.50%	72" SDJB	OUTFALL #78029	259.03	258.93
MAIN 15	48	106	0.50%	SDMH #78026	72" SDJB	259.56	259.03
MAIN 16	48	60	0.50%	SDMH #77211	SDMH #78026	259.86	259.56
NOTES							
INSTALL HDPE SD LATERAL							
INSTALL HDPE SD LATERAL							
INSTALL HDPE SD PIPE							
INSTALL HDPE SD PIPE							

STORM DRAIN STRUCTURE TABLE				
NAME	RIM / GRATE ELEVATION	STA ~ OFFSET	I.E. IN	I.E. OUT
18_ SDCB	267.70	80+37.40' ~ 51.88' LT	265.20 (E)	
72" SDJB	263.49	82+57.08' ~ 67.59' LT	259.03 (E)	259.03 (SW)
OUTFALL #78029	263.71	??? ~ ??? ?	258.93 (NE)	
SDDI #77018	271.57	80+52.60' ~ 36.16' RT	264.93 (W)	
SDDI #77212A	268.07	84+89.31' ~ 36.16' RT		
SDMH #77211	271.05	83+16.42' ~ 38.42' RT	265.20 (E)	259.86 (S)
SDMH #78026	271.14	82+55.85' ~ 38.42' RT	259.56 (N)	259.56 (W)
NOTES				
INSTALL 18"x18" SDCB				
INSTALL 72" STORM JUNCTION BOX WITH 48" WATERMAN C-10 CANAL GATE				
INSTALL MODIFIED CITY STD. S-6 STORM DRAIN HEADWALL WITH WATERMAN F-10 FLAP GATE				
INSTALL MODIFIED CITY STD. S-7 (TYPE 1) DROP INLET PER DETAIL				
INSTALL MODIFIED CITY STD. S-7 (TYPE 1) DROP INLET PER DETAIL				
INSTALL 72" x 72" JUNCTION BOX WITH FLAT TOP AND CITY STD. S-14 MANHOLE FRAME AND COVER				
INSTALL 72" x 72" JUNCTION BOX WITH FLAT TOP AND CITY STD. S-14 MANHOLE FRAME AND COVER				

Plan Status: ☒ Conceptual ☐ Approved Final ☐ Record Drawing Path: S:\CIVIL_3D 2018 PROJECTS\19123 COC Bruce Road\16038B_P&P - PP14 (36). Thu, Jan 25 2024 - 6:13:49am, User

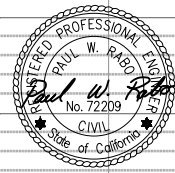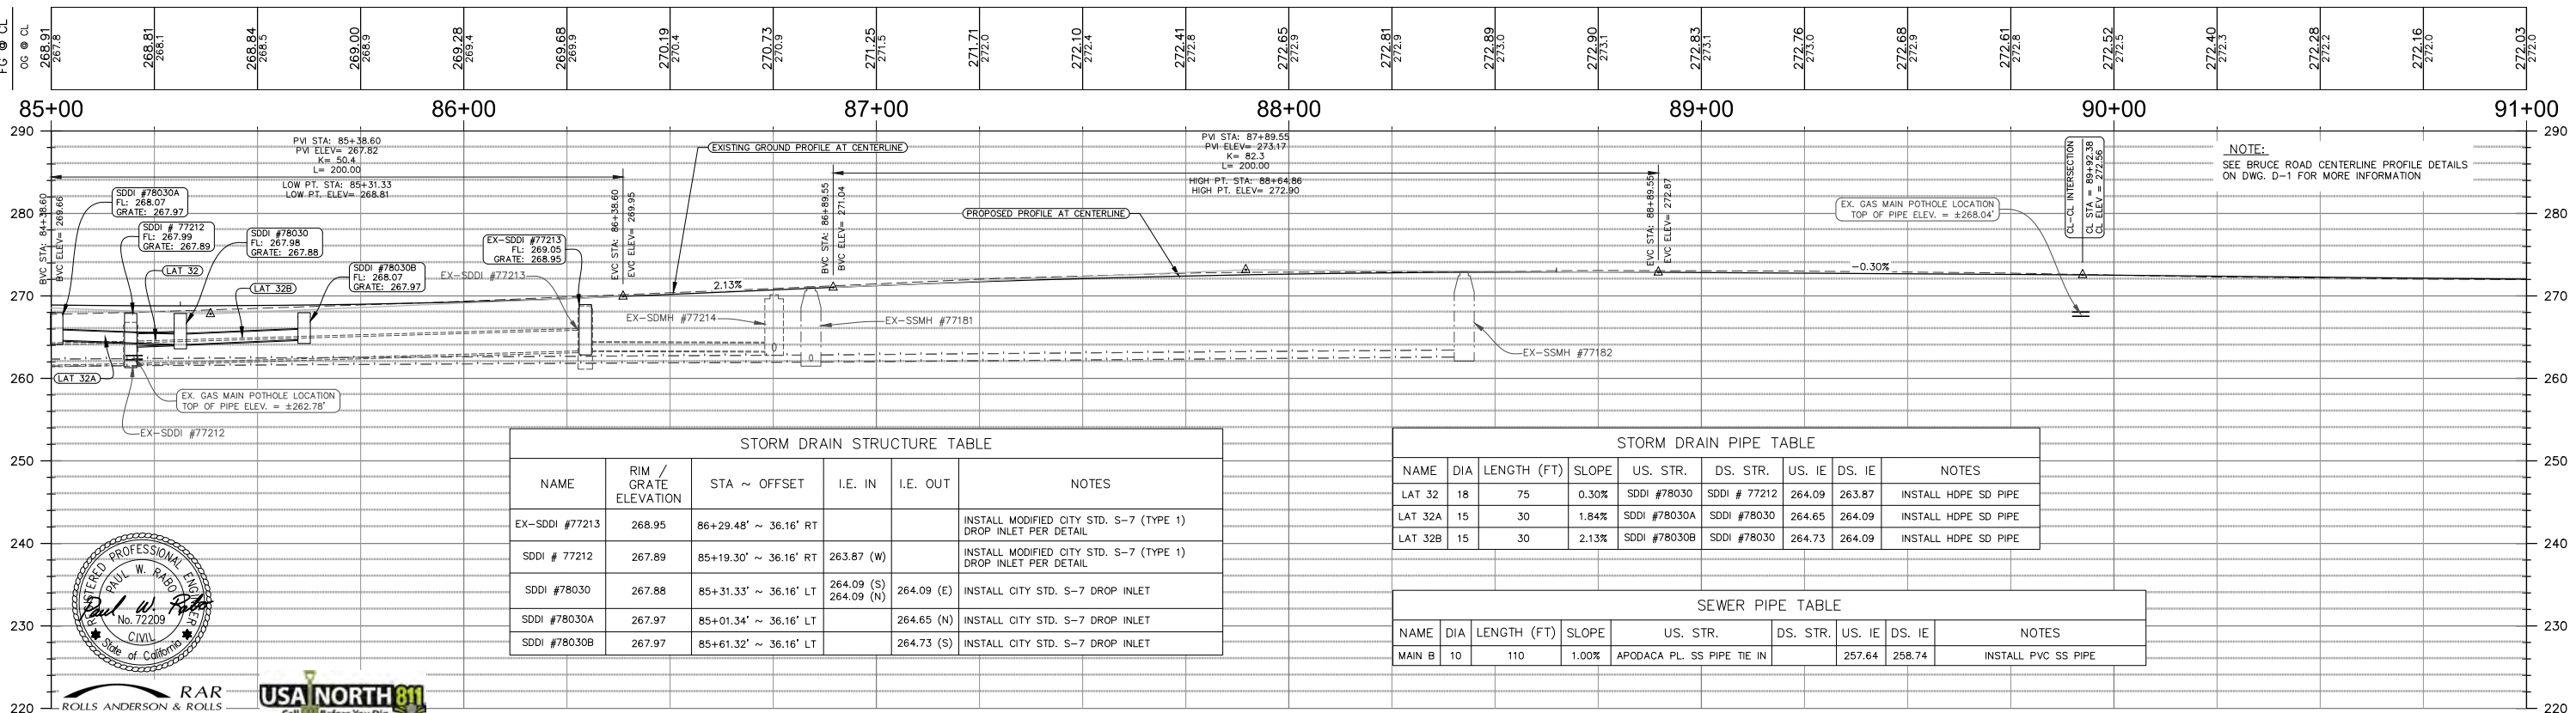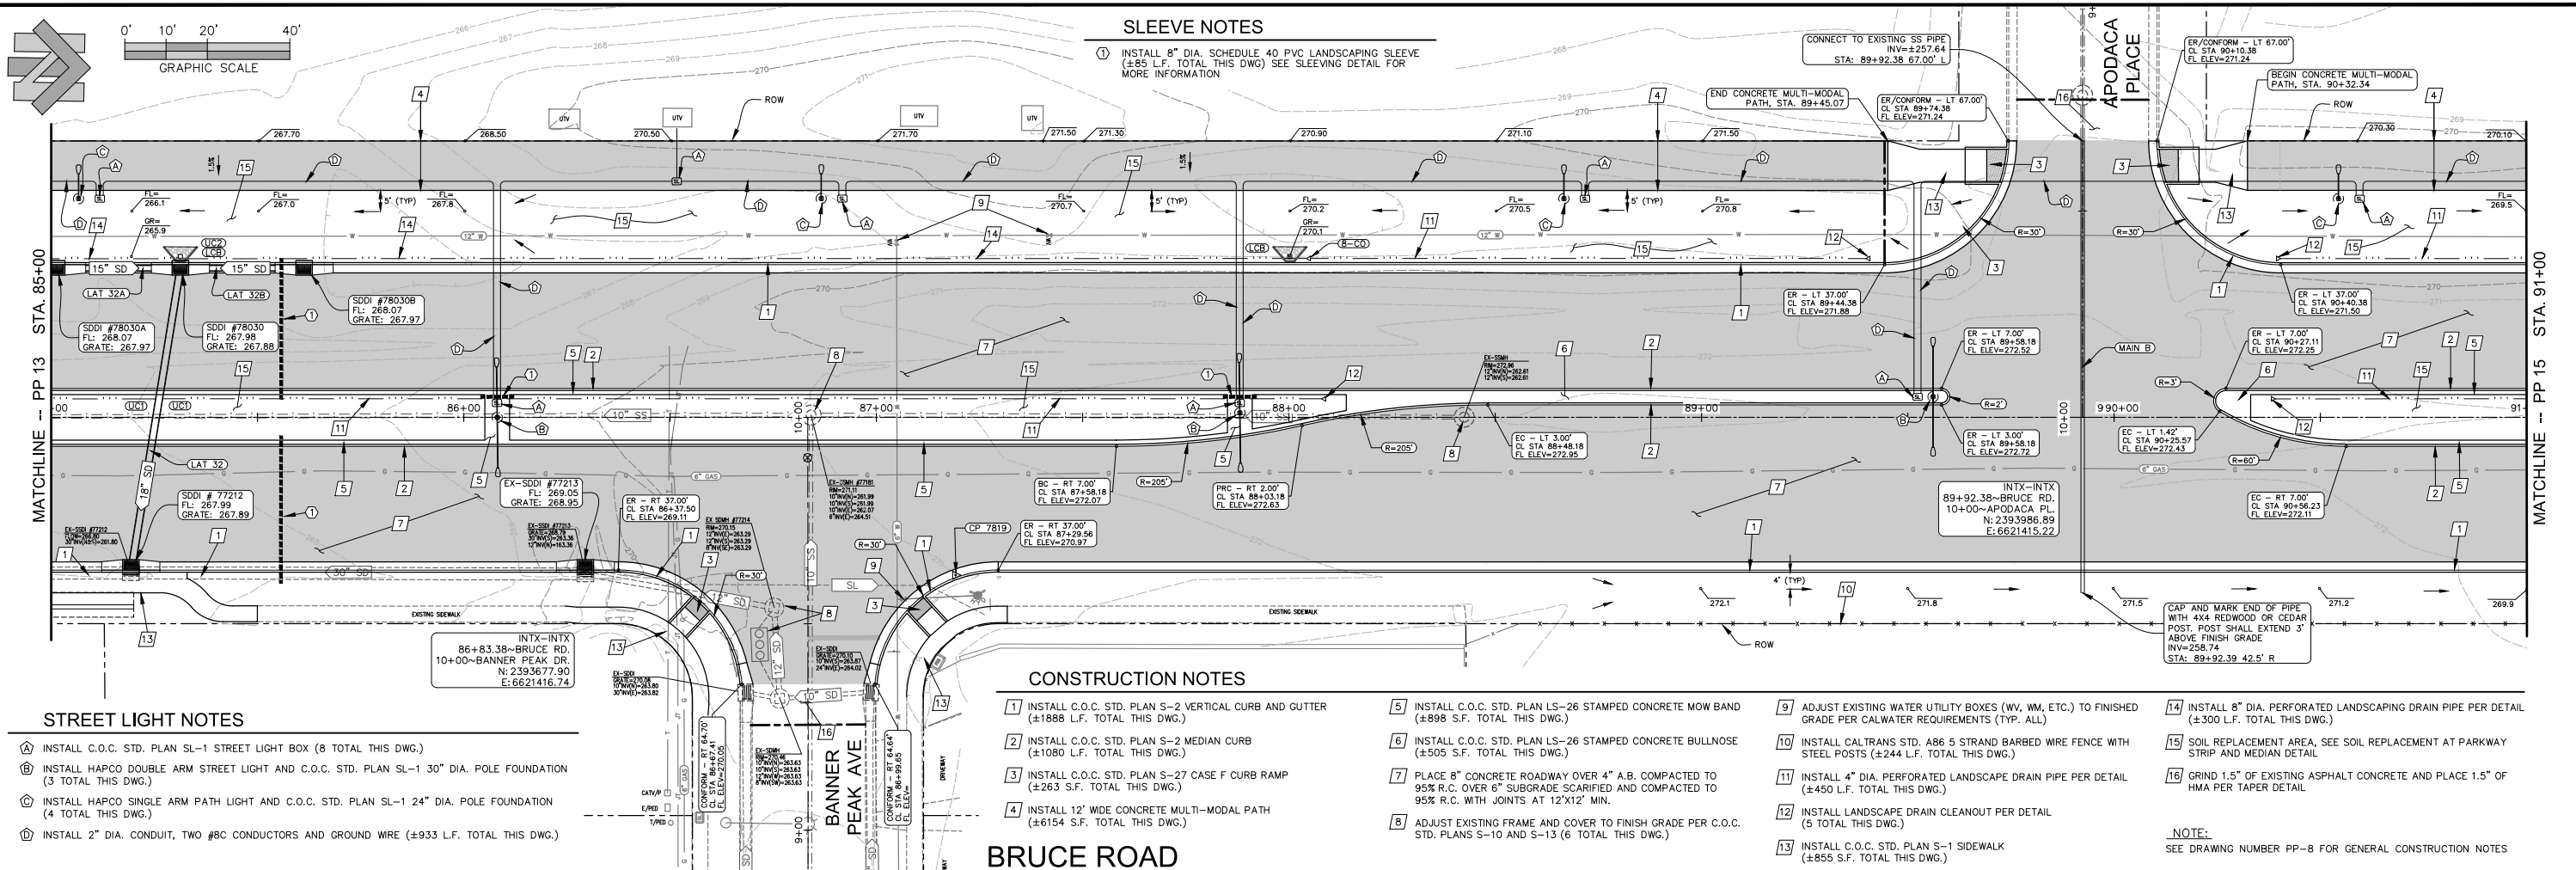

RAR
ROLLS ANDERSON & ROLLS
CIVIL ENGINEERS

USA NORTH 811
Call Before You Dig



CITY OF CHICO
PUBLIC WORKS DEPARTMENT






BRUCE ROAD RECONSTRUCTION
PLAN AND PROFILE - BRUCE ROAD STA. 85+00 TO STA. 91+00

Project Number:
16038
Scale:
1"= 20'
Drawing Number
PP-14
Sheet 36 of 182

Plan Status: ☒ Conceptual, ☒ Approved Final, ☐ Record Drawing Path: S:\CIVIL_3D 2018 PROJECTS\19123 COC Bruce Road\16038B_P&P 2.dwg -- PP15 (37), Thu, Jan 25 2024 -- 6:14:04am, User

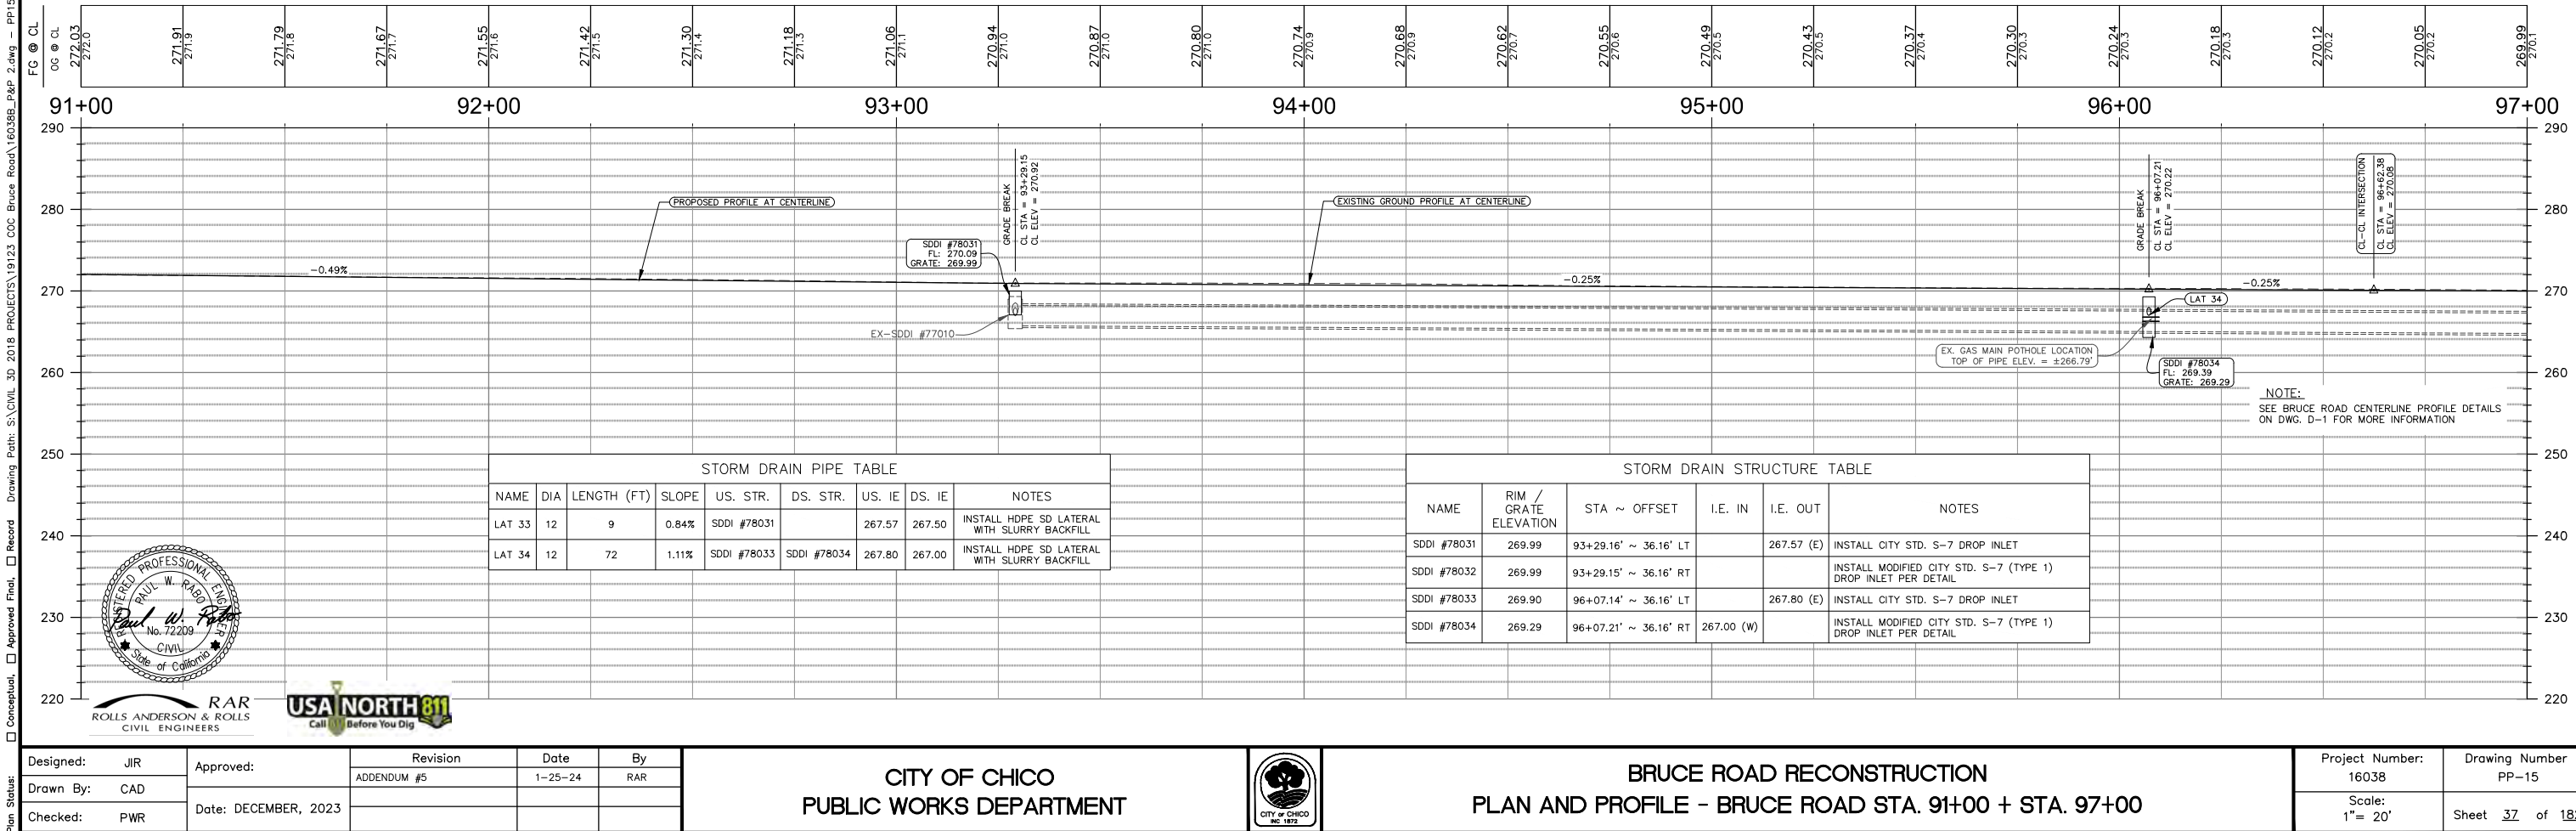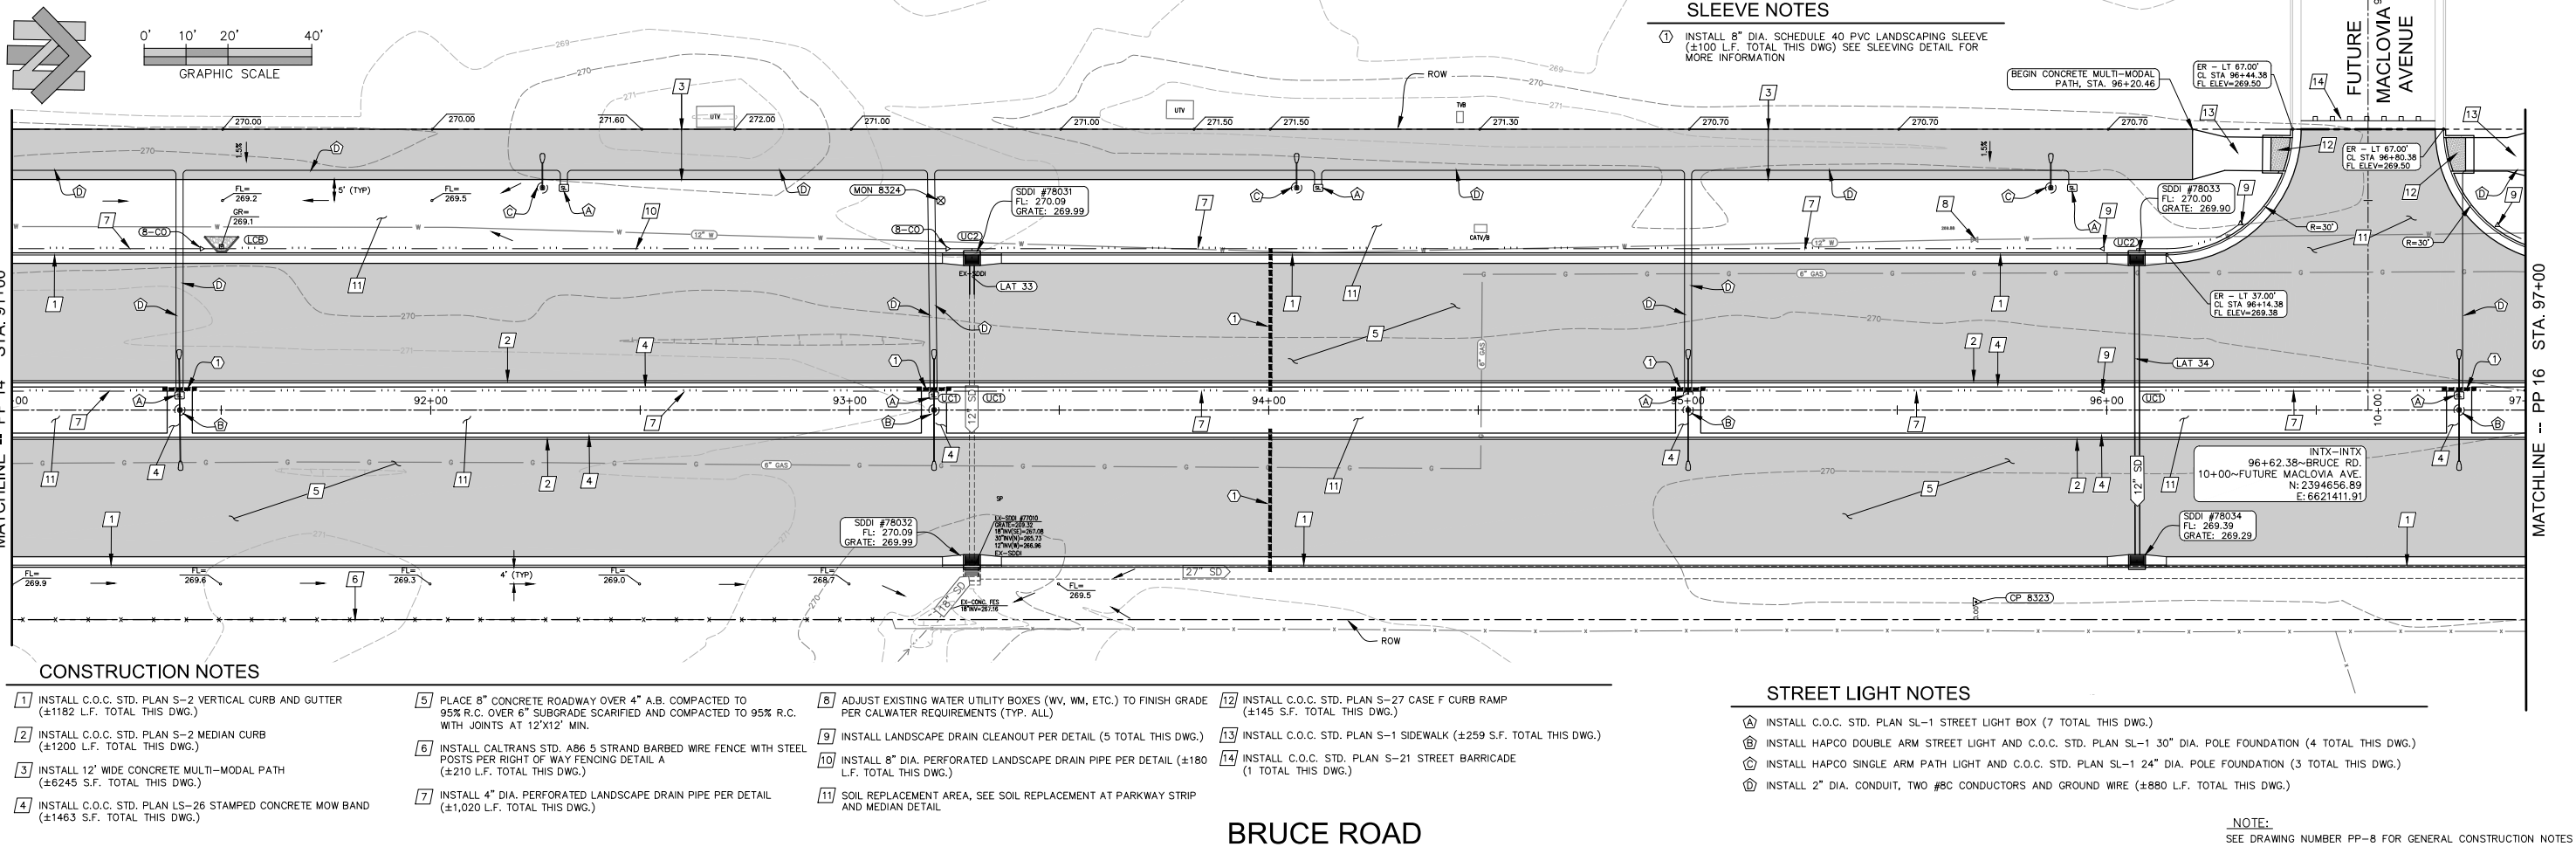

Plan Status: ☒ Conceptual, ☐ Approved Final, ☐ Record Drawing Path: S:\CIVIL 3D 2018 PROJECTS\19123 COC Bruce Road\16038B_P&P - PP16 (38). Tue, Feb 20, 2024 - 4:46:56pm, User

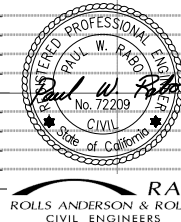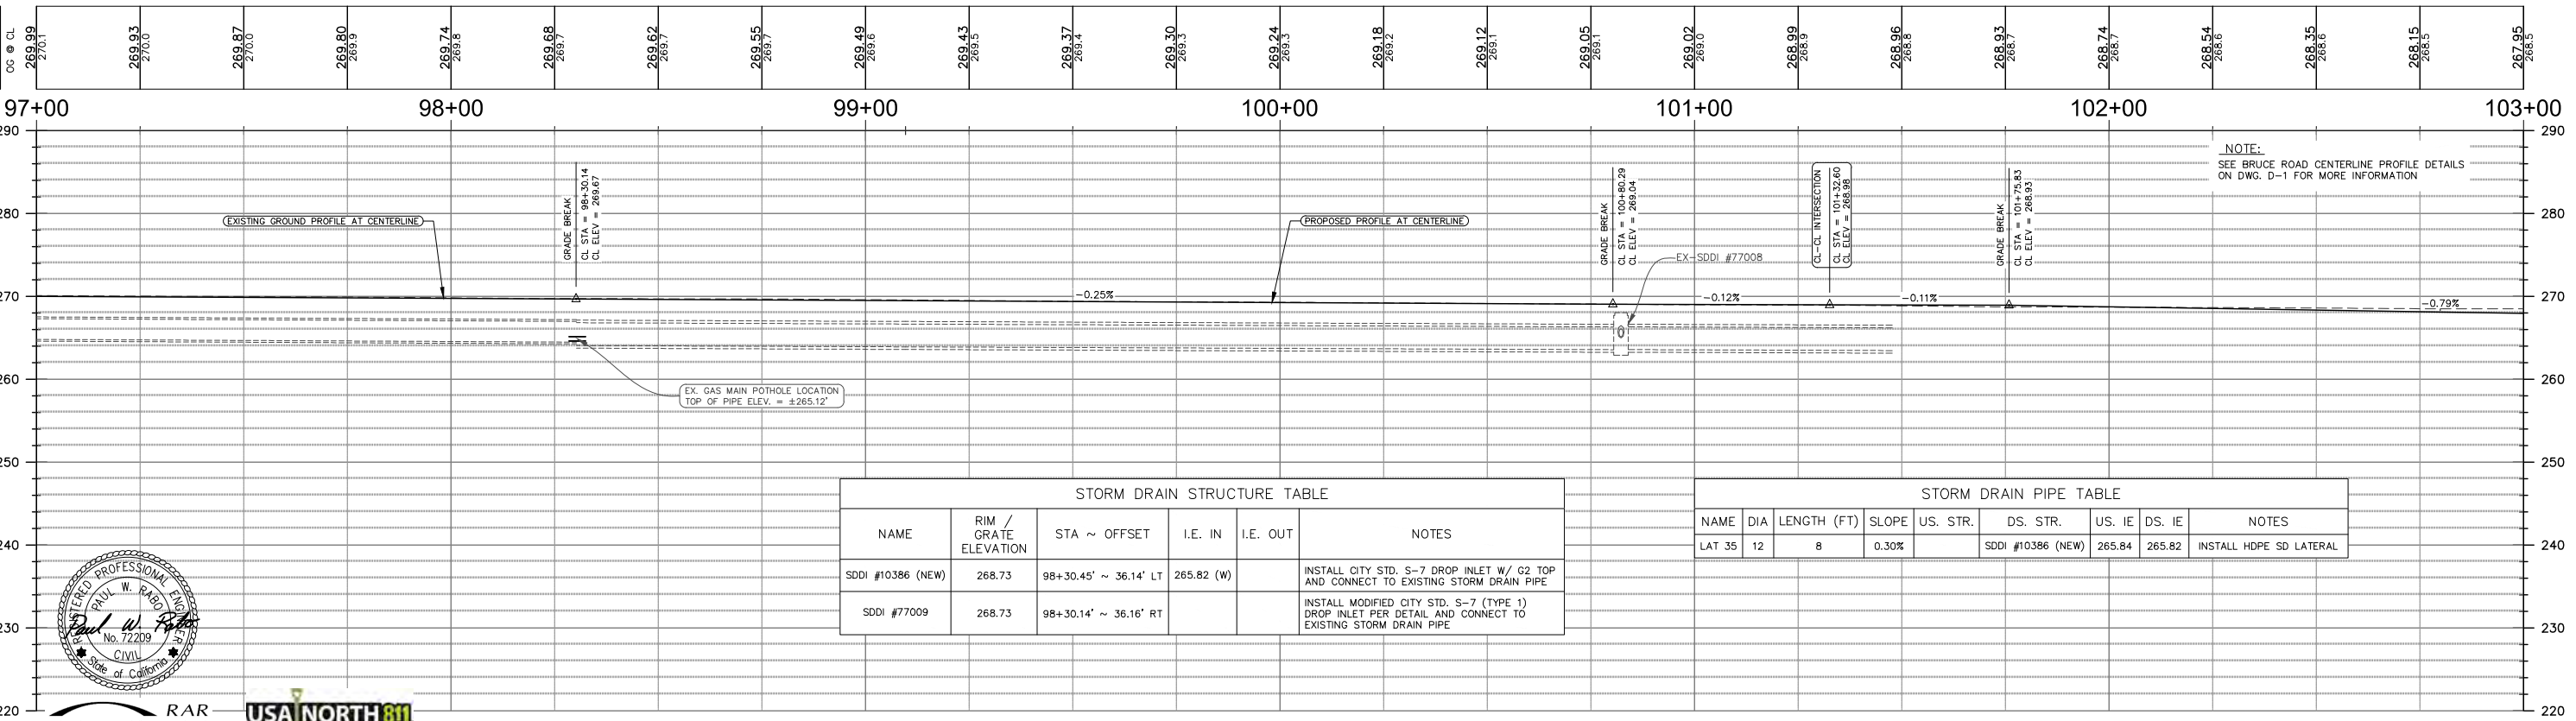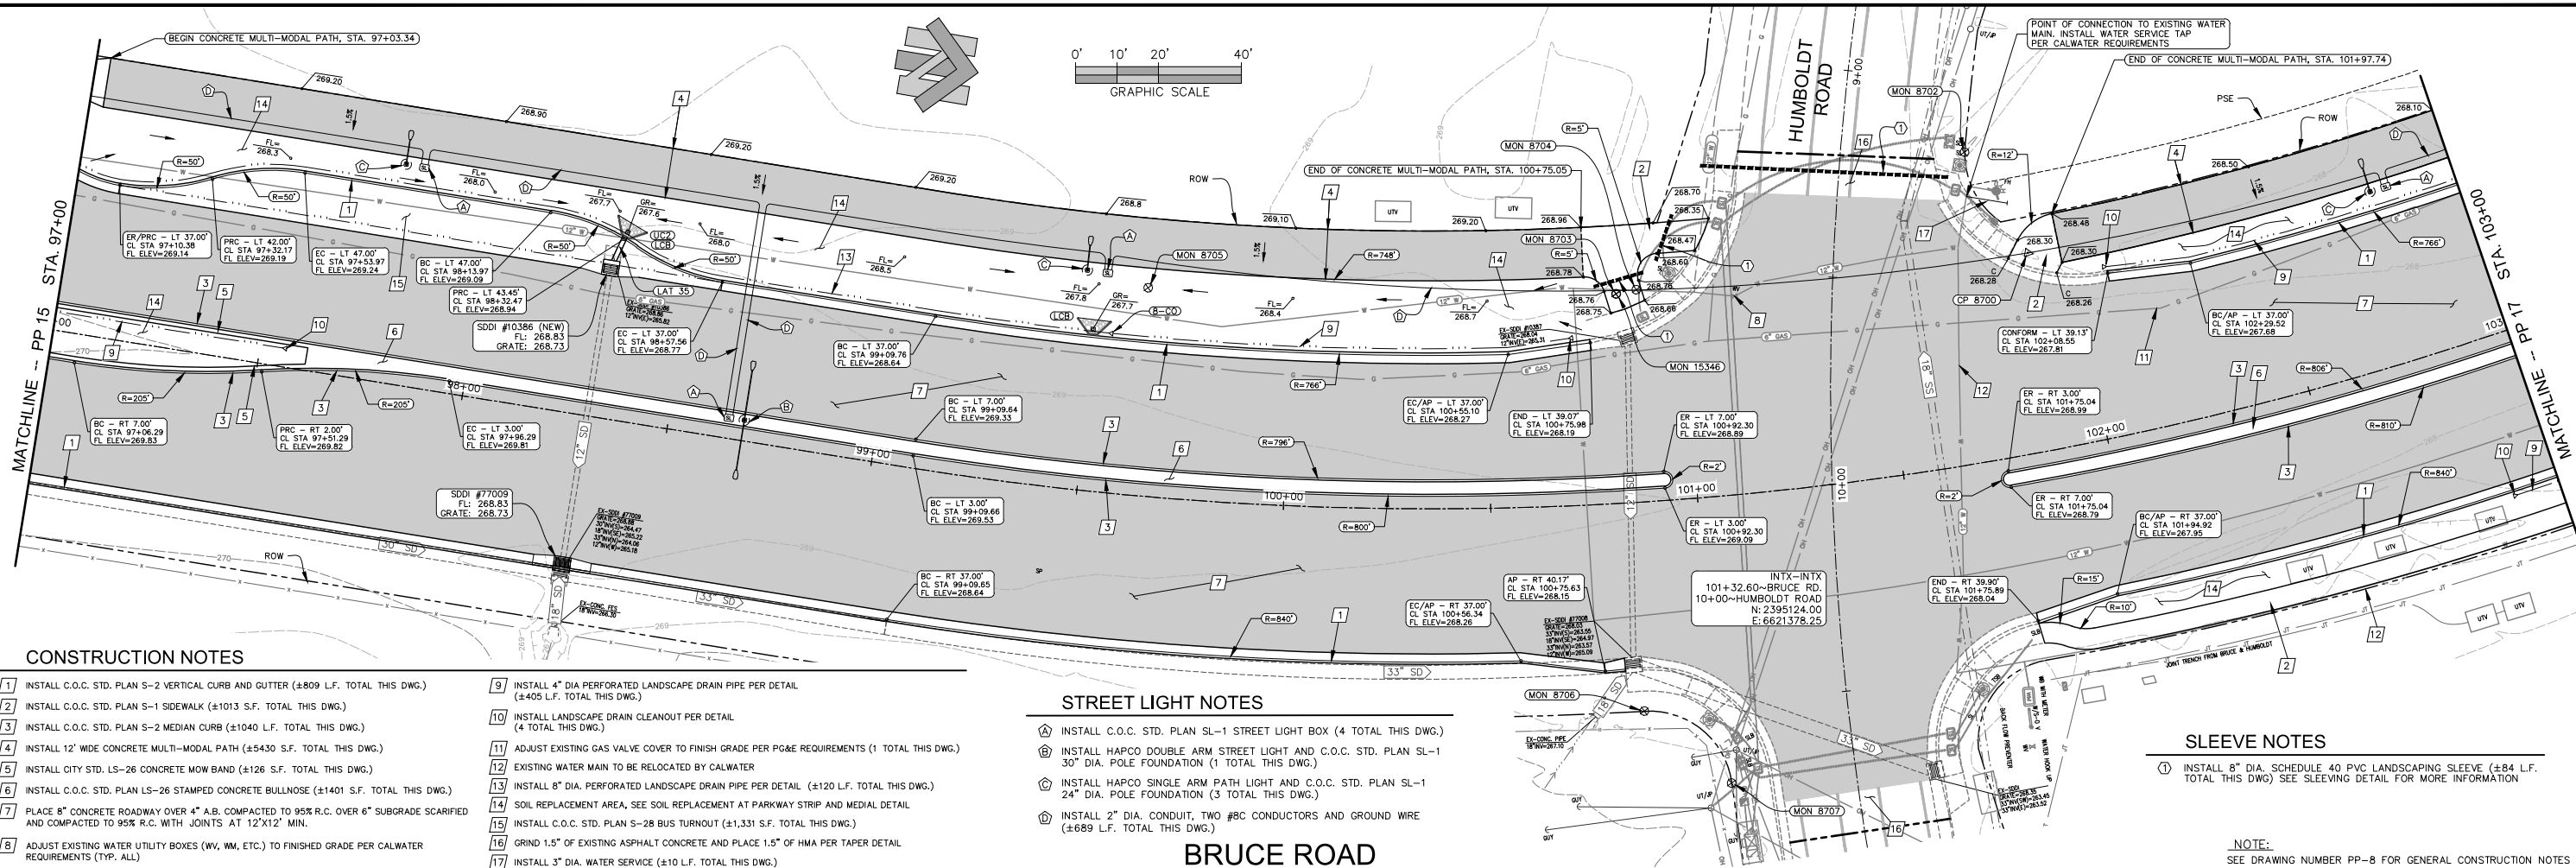

Designed:	JIR	Approved:		Revision	Date	By
Drawn By:	CAD	Date:	DECEMBER, 2023	ADDENDUM #1	12-19-23	PWR
Checked:	PWR			ADDENDUM #2	01-09-24	JIR
				ADDENDUM #5	1-25-24	RAR



CITY OF CHICO
PUBLIC WORKS DEPARTMENT



BRUCE ROAD RECONSTRUCTION
PLAN AND PROFILE - BRUCE ROAD STA. 97+00 TO STA. 103+00

Project Number:	16038	Drawing Number	PP-16
Scale:	1" = 20'	Sheet	38 of 182

Plan Status: ☒ Conceptual, ☒ Approved Final, ☐ Record Drawing Path: S:\CIVIL_3D 2018 PROJECTS\19123 COC Bruce Road\16038B_P&P PP17 (39), Thu, Jan 25 2024 - 6:14:38am, User

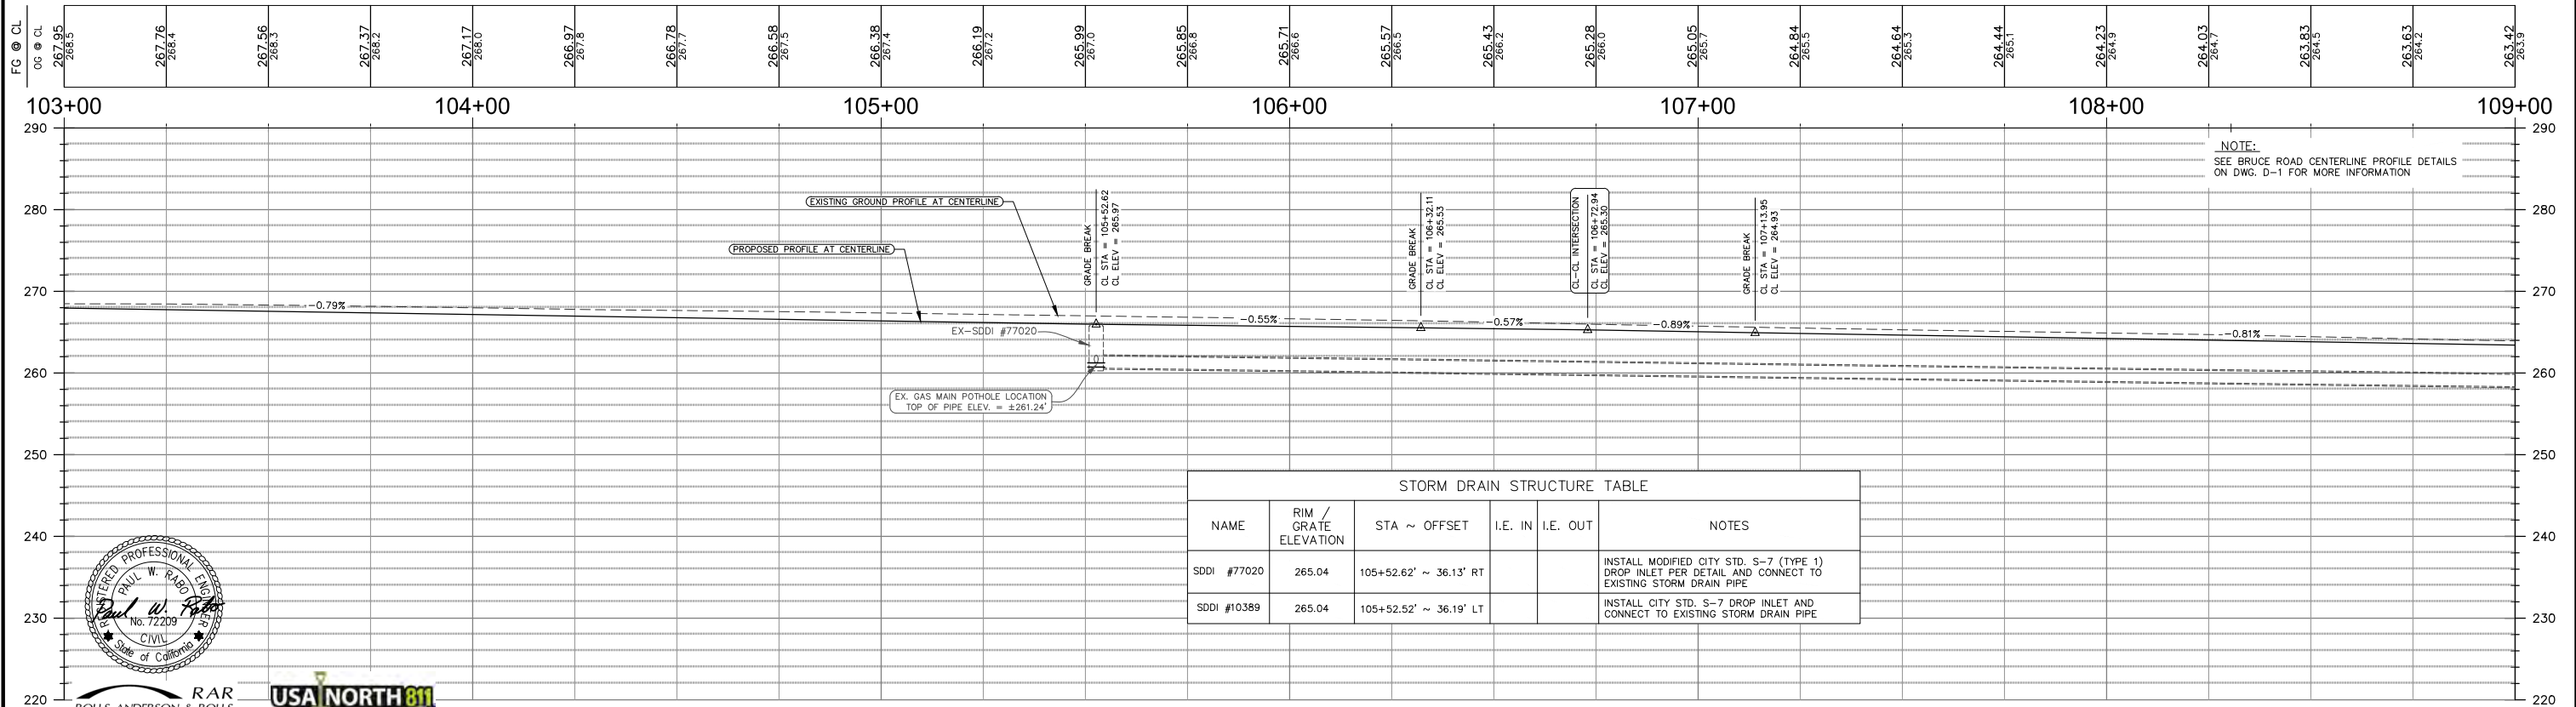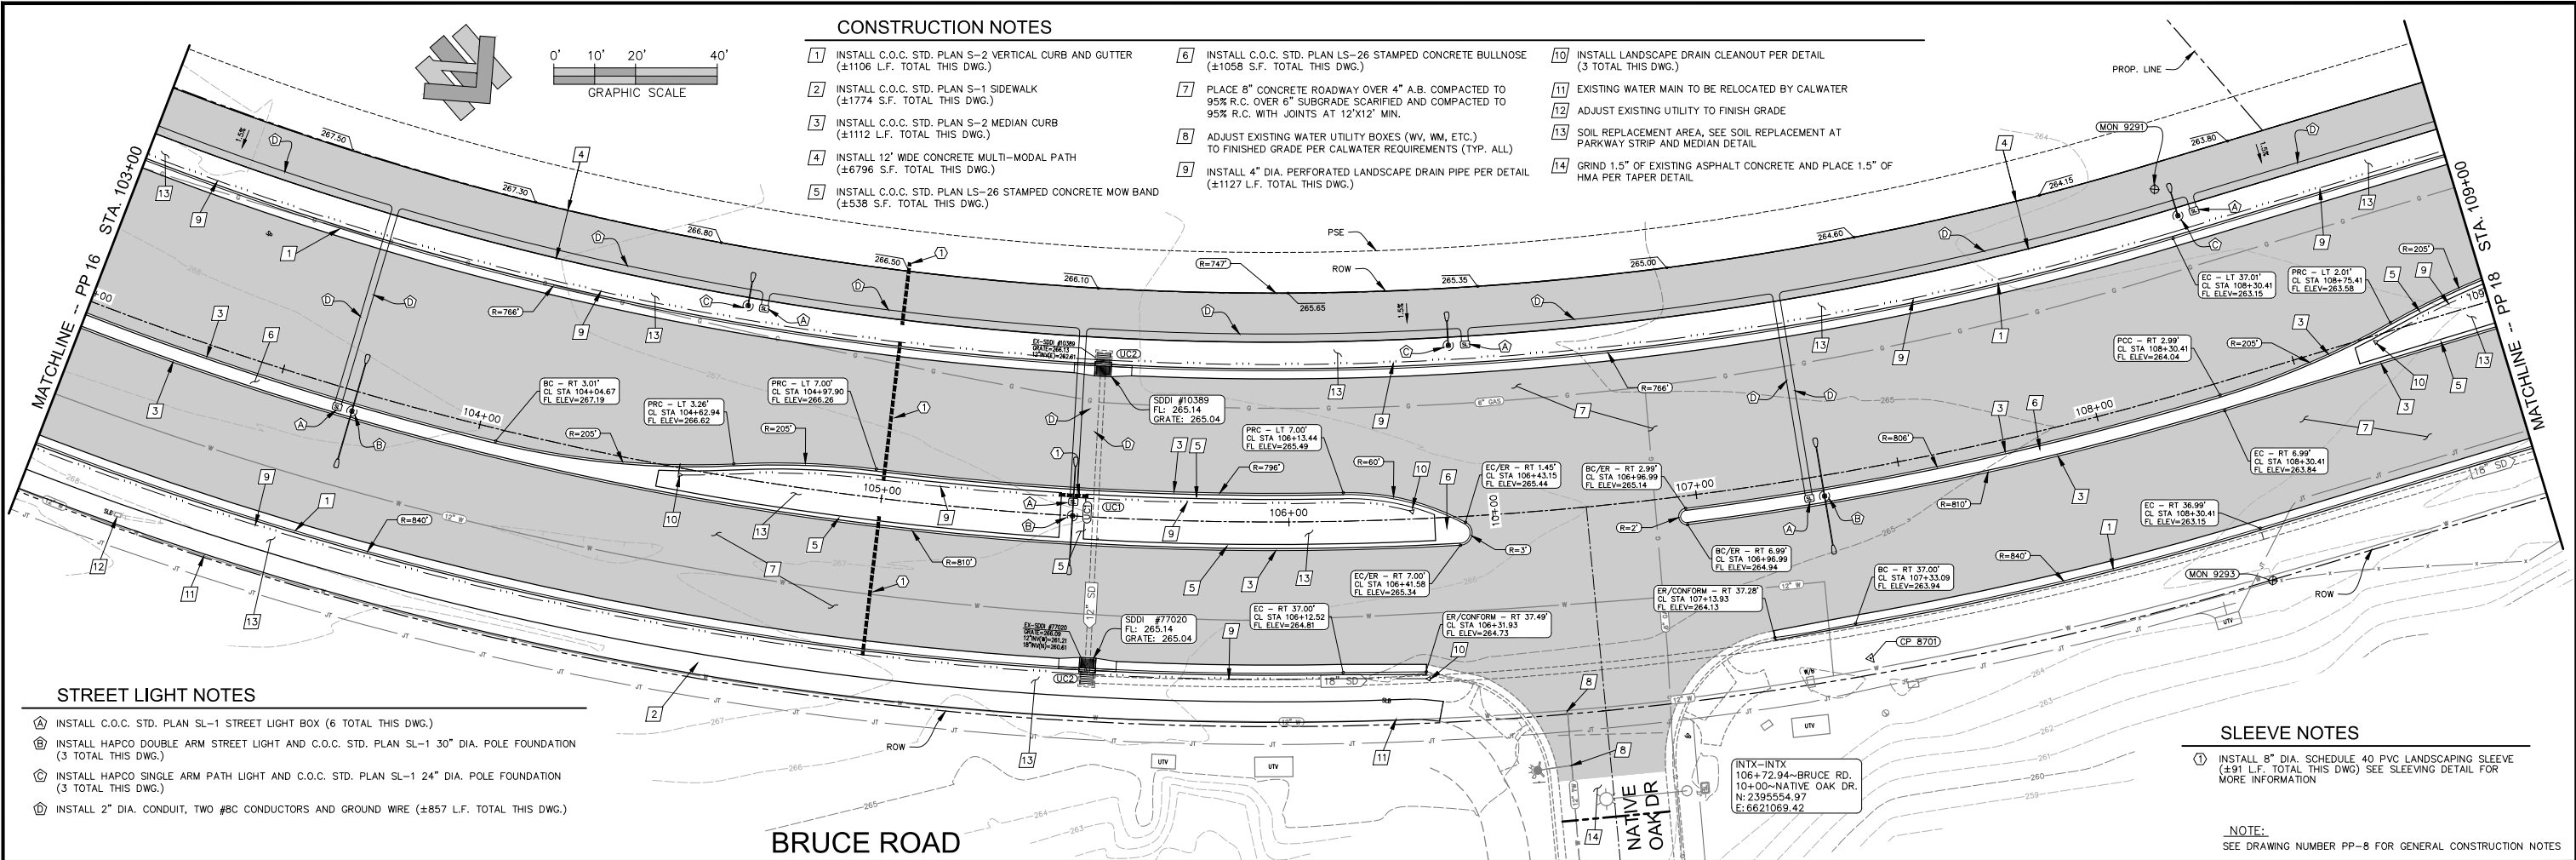

Designed:	JIR	Approved:		Revision	Date	By
Drawn By:	CAD			ADDENDUM #1	12-19-23	PWR
Checked:	PWR	Date: DECEMBER, 2023		ADDENDUM #5	1-25-24	RAR


CITY OF CHICO
PUBLIC WORKS DEPARTMENT



BRUCE ROAD RECONSTRUCTION
PLAN AND PROFILE - BRUCE ROAD STA. 103+00 TO STA. 109+00

Project Number:	16038	Drawing Number	PP-17
Scale:	1" = 20'	Sheet	39 of 182

Plan Status: ☒ Conceptual ☐ Approved Final ☐ Record Drawing Path: S:\CIVIL_3D_2018_PROJECTS\19123 COC Bruce Road\16038B_P&P - PP18 (40). Thu, Jan 25 2024 - 6:14:55am, User

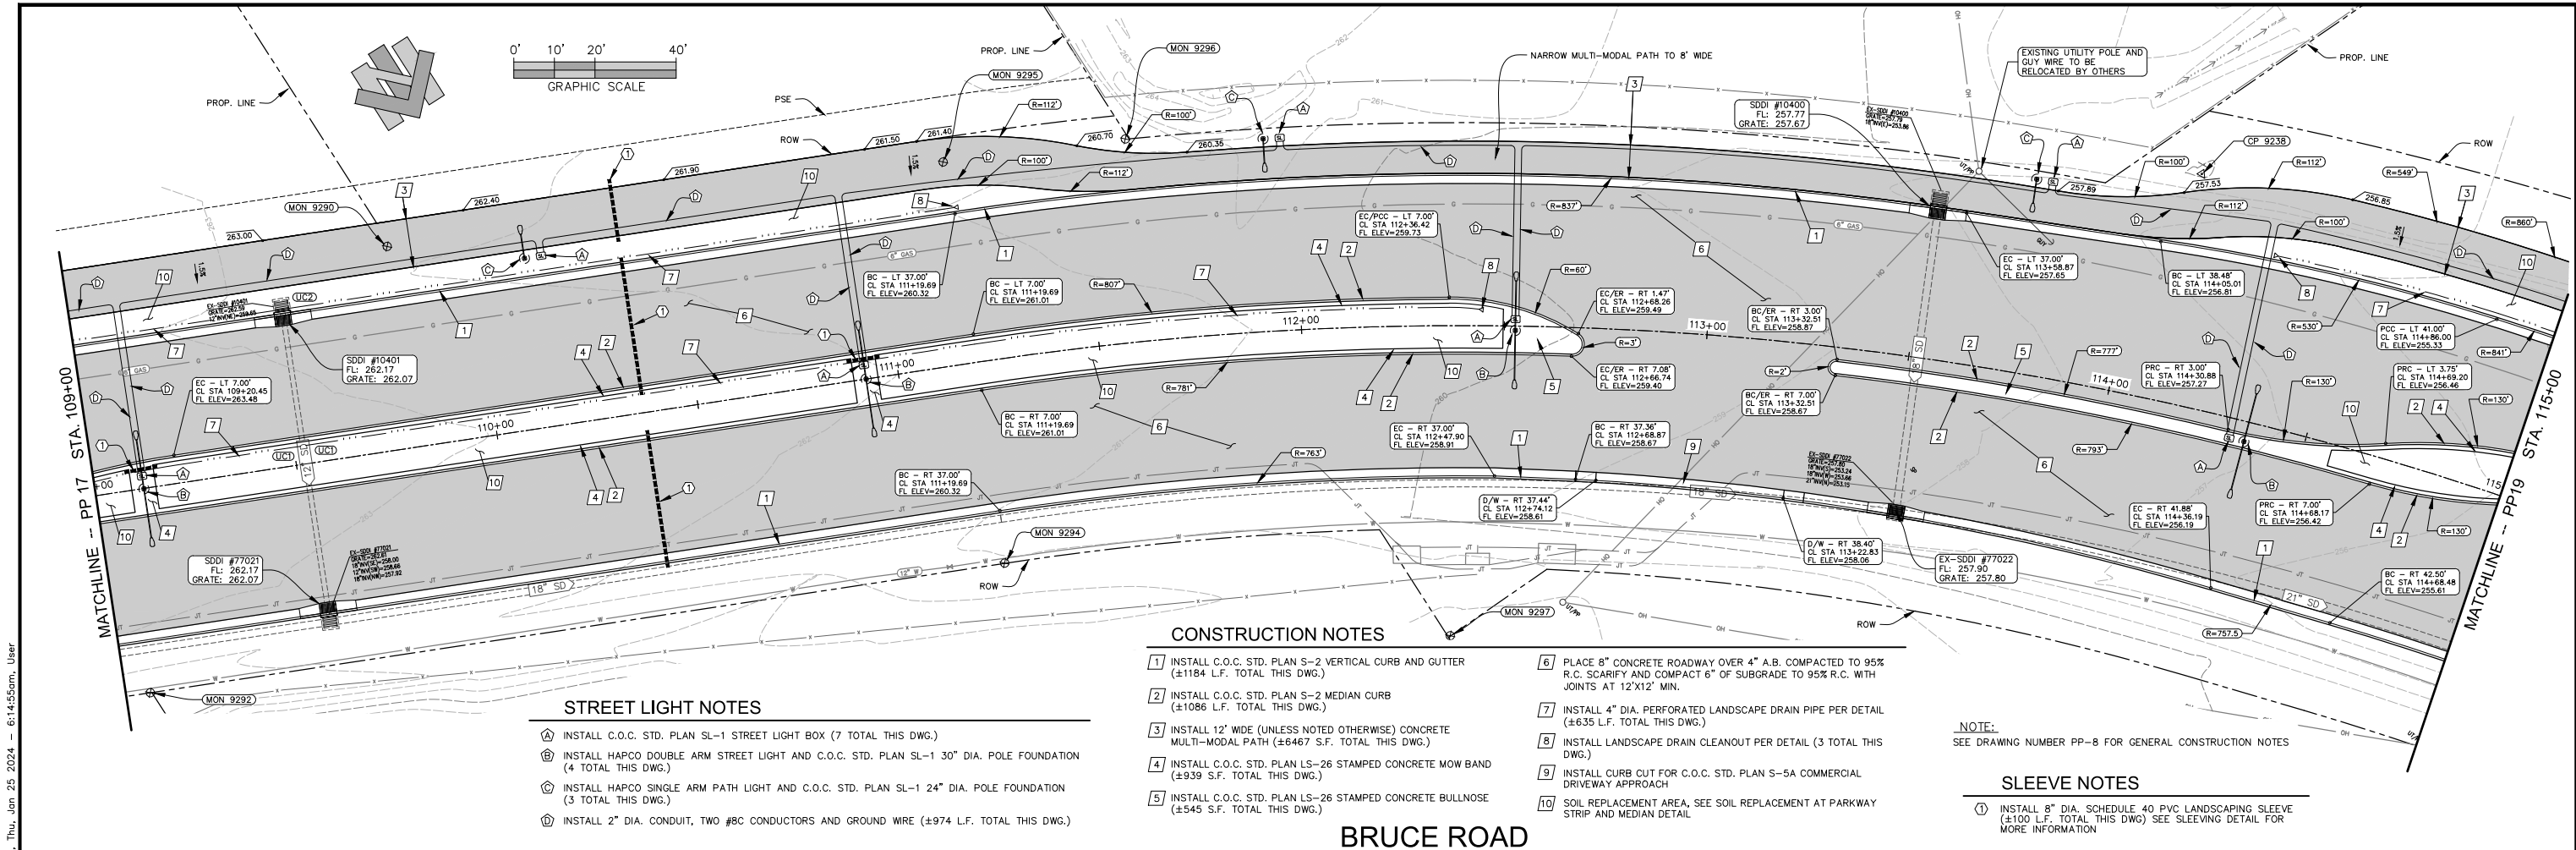

STREET LIGHT NOTES

- 1. INSTALL C.O.C. STD. PLAN SL-1 STREET LIGHT BOX (7 TOTAL THIS DWG.)
- 2. INSTALL HAPCO DOUBLE ARM STREET LIGHT AND C.O.C. STD. PLAN SL-1 30" DIA. POLE FOUNDATION (4 TOTAL THIS DWG.)
- 3. INSTALL HAPCO SINGLE ARM PATH LIGHT AND C.O.C. STD. PLAN SL-1 24" DIA. POLE FOUNDATION (3 TOTAL THIS DWG.)
- 4. INSTALL 2" DIA. CONDUIT, TWO #8C CONDUCTORS AND GROUND WIRE (±974 L.F. TOTAL THIS DWG.)

CONSTRUCTION NOTES


- 1. INSTALL C.O.C. STD. PLAN S-2 VERTICAL CURB AND GUTTER (±1184 L.F. TOTAL THIS DWG.)
- 2. INSTALL C.O.C. STD. PLAN S-2 MEDIAN CURB (±1086 L.F. TOTAL THIS DWG.)
- 3. INSTALL 12" WIDE (UNLESS NOTED OTHERWISE) CONCRETE MULTI-MODAL PATH (±6467 S.F. TOTAL THIS DWG.)
- 4. INSTALL C.O.C. STD. PLAN LS-26 STAMPED CONCRETE MOW BAND (±939 S.F. TOTAL THIS DWG.)
- 5. INSTALL C.O.C. STD. PLAN LS-26 STAMPED CONCRETE BULLNOSE (±545 S.F. TOTAL THIS DWG.)
- 6. PLACE 8" CONCRETE ROADWAY OVER 4" A.B. COMPACTED TO 95% R.C. SCARIFY AND COMPACT 6" OF SUBGRADE TO 95% R.C. WITH JOINTS AT 12'X12' MIN.
- 7. INSTALL 4" DIA. PERFORATED LANDSCAPE DRAIN PIPE PER DETAIL (±635 L.F. TOTAL THIS DWG.)
- 8. INSTALL LANDSCAPE DRAIN CLEANOUT PER DETAIL (3 TOTAL THIS DWG.)
- 9. INSTALL CURB CUT FOR C.O.C. STD. PLAN S-5A COMMERCIAL DRIVEWAY APPROACH
- 10. SOIL REPLACEMENT AREA, SEE SOIL REPLACEMENT AT PARKWAY STRIP AND MEDIAN DETAIL

NOTE:
SEE DRAWING NUMBER PP-8 FOR GENERAL CONSTRUCTION NOTES

SLEEVE NOTES

- 1. INSTALL 8" DIA. SCHEDULE 40 PVC LANDSCAPING SLEEVE (±100 L.F. TOTAL THIS DWG.) SEE SLEEVING DETAIL FOR MORE INFORMATION


BRUCE ROAD

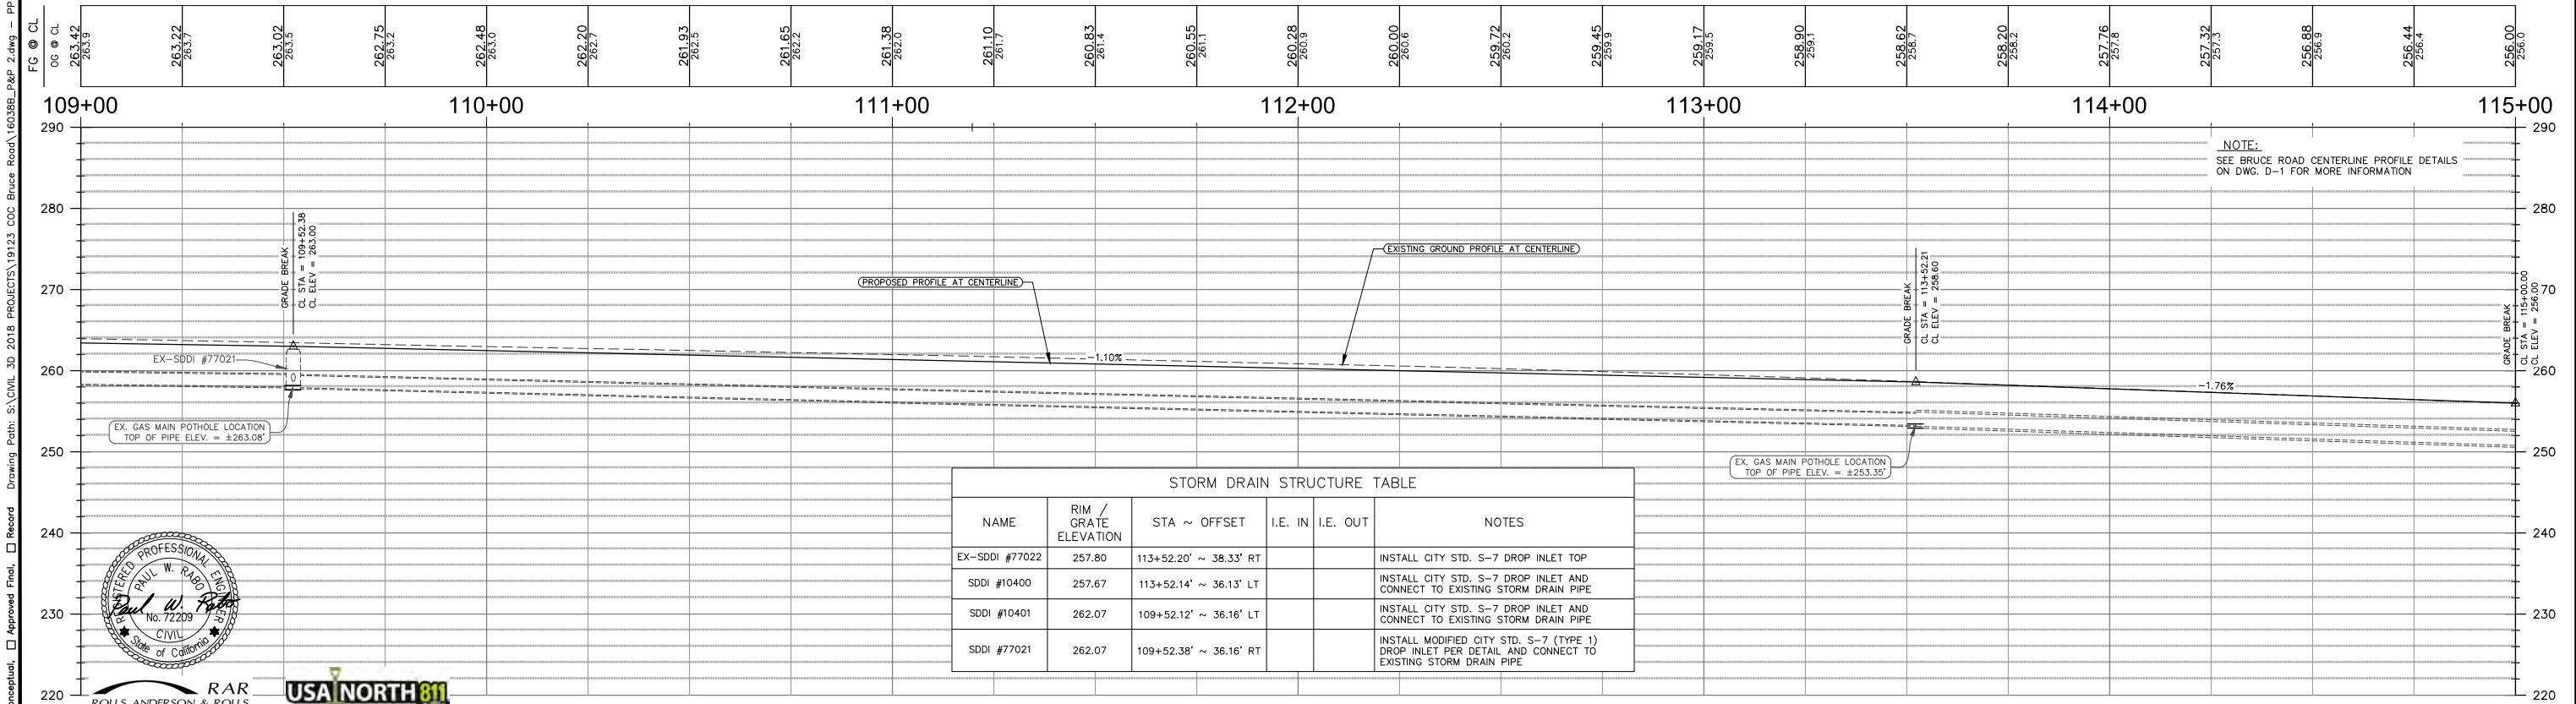

STORM DRAIN STRUCTURE TABLE

NAME	RIM / GRATE ELEVATION	STA ~ OFFSET	I.E. IN	I.E. OUT	NOTES
EX-SDDI #77022	257.80	113+52.20' ~ 38.33' RT			INSTALL CITY STD. S-7 DROP INLET TOP
SDDI #10400	257.67	113+52.14' ~ 36.13' LT			INSTALL CITY STD. S-7 DROP INLET AND CONNECT TO EXISTING STORM DRAIN PIPE
SDDI #10401	262.07	109+52.12' ~ 36.16' LT			INSTALL CITY STD. S-7 DROP INLET AND CONNECT TO EXISTING STORM DRAIN PIPE
SDDI #77021	262.07	109+52.38' ~ 36.16' RT			INSTALL MODIFIED CITY STD. S-7 (TYPE 1) DROP INLET PER DETAIL AND CONNECT TO EXISTING STORM DRAIN PIPE

NOTE:
SEE BRUCE ROAD CENTERLINE PROFILE DETAILS
ON DWG. D-1 FOR MORE INFORMATION

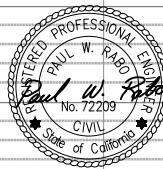

RAR
ROLLS ANDERSON & ROLLS
CIVIL ENGINEERS




CITY OF CHICO
PUBLIC WORKS DEPARTMENT



BRUCE ROAD RECONSTRUCTION
PLAN AND PROFILE - BRUCE ROAD STA. 109+00 TO STA. 115+00

Project Number:
16038
Scale:
1" = 20'
Drawing Number
PP-18
Sheet 40 of 182

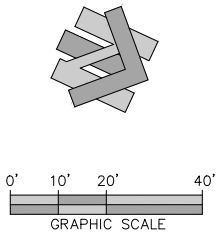


- 1 INSTALL C.O.C. STD. PLAN S-2 VERTICAL CURB AND GUTTER
(±593 L.F. TOTAL THIS DWG.)
- 2 INSTALL C.O.C. STD. PLAN S-2 MEDIAN CURB
(±619 L.F. TOTAL THIS DWG.)
- 3 INSTALL CALTRANS STD. A87B TYPE "A" H.M.A. DIKE
(±35 L.F. TOTAL THIS DWG.)
- 4 INSTALL 12" WIDE CONCRETE MULTI-MODAL PATH
(±3834 S.F. TOTAL THIS DWG.)
- 5 INSTALL C.O.C. STD. PLAN LS-26 STAMPED CONCRETE MOW BAND
(±65 S.F. TOTAL THIS DWG.)
- 6 INSTALL C.O.C. STD. PLAN LS-26 STAMPED CONCRETE BULLNOSE
(±858 S.F. TOTAL THIS DWG.)
- 7 PLACE 8" CONCRETE ROADWAY OVER 4" A.B. COMPACTED TO 95% R.C. OVER 6" SUBGRADE SCARIFIED AND COMPACTED TO 95% R.C. WITH JOINTS AT 12'X12' MIN.
- 8 PLACE 5.5" TYPE "A" AC ON 15" S.L. CL. 2 A.B. COMPACTED TO 95% R.C. SCARIFY AND COMPACT TOP 12" OF SUBGRADE TO 95% R.C.
- 9 INSTALL 4" DIA. PERFORATED LANDSCAPE DRAIN PIPE PER DETAIL
(±292 L.F. TOTAL THIS DWG.)
- 10 SOIL REPLACEMENT AREA, SEE SOIL REPLACEMENT AT PARKWAY
TRIP AND MEDIAN DETAIL.

① INSTALL 8" DIA. SCHEDULE 40 PVC LANDSCAPING SLEEVE (±78 L.F. TOTAL THIS DWG, SEE SLEEVING DETAIL FOR MORE INFORMATION)



- ## STREET LIGHT NOTES
- ① INSTALL C.O.C. STD. PLAN SL-1 STREET LIGHT BOX (3 TOTAL THIS DWG.)
 - ② INSTALL HAPCO DOUBLE ARM STREET LIGHT AND C.O.C. STD. PLAN SL-1 30" DIA. POLE FOUNDATION (1 TOTAL THIS DWG.)
 - ③ INSTALL HAPCO SINGLE ARM PATH LIGHT AND C.O.C. STD. PLAN SL-1 24" DIA. POLE FOUNDATION (2 TOTAL THIS DWG.)
 - ④ INSTALL 2" DIA. CONDUIT, TWO #8C CONDUCTORS AND GROUND WIRE (±338 L.F. TOTAL THIS DWG.)

NOTE:
SEE DRAWING NUMBER PP-8 FOR GENERAL CONSTRUCTION NOTES

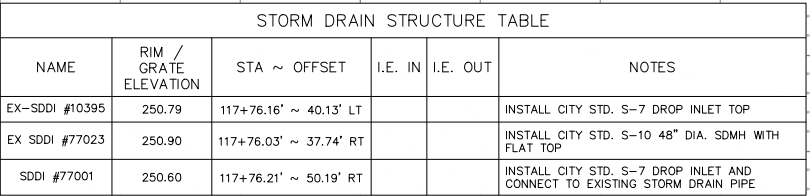

Project Number: 16038	Drawing Number PP-19
Scale: 1" = 20'	Sheet <u>41</u> of <u>182</u>

Plan Status: ☒ Conceptual, ☐ Approved Final, ☐ Record Drawing Path: S:\CIVIL 3D 2018 PROJECTS\19123 COC Bruce Road\16038B_P&P 2.dwg - PP20 (42), Thu, Jan 25 2024 - 6:15:29am, User

  


SLEEVE NOTES

- ① INSTALL 24" DIA. WELDED STEEL (1/4" WALL) CASING FOR FUTURE WATER MAIN (±91 L.F. TOTAL THIS DRAWING)

NOTE:

SEE DRAWING NUMBER PP-8 FOR GENERAL CONSTRUCTION NOTES

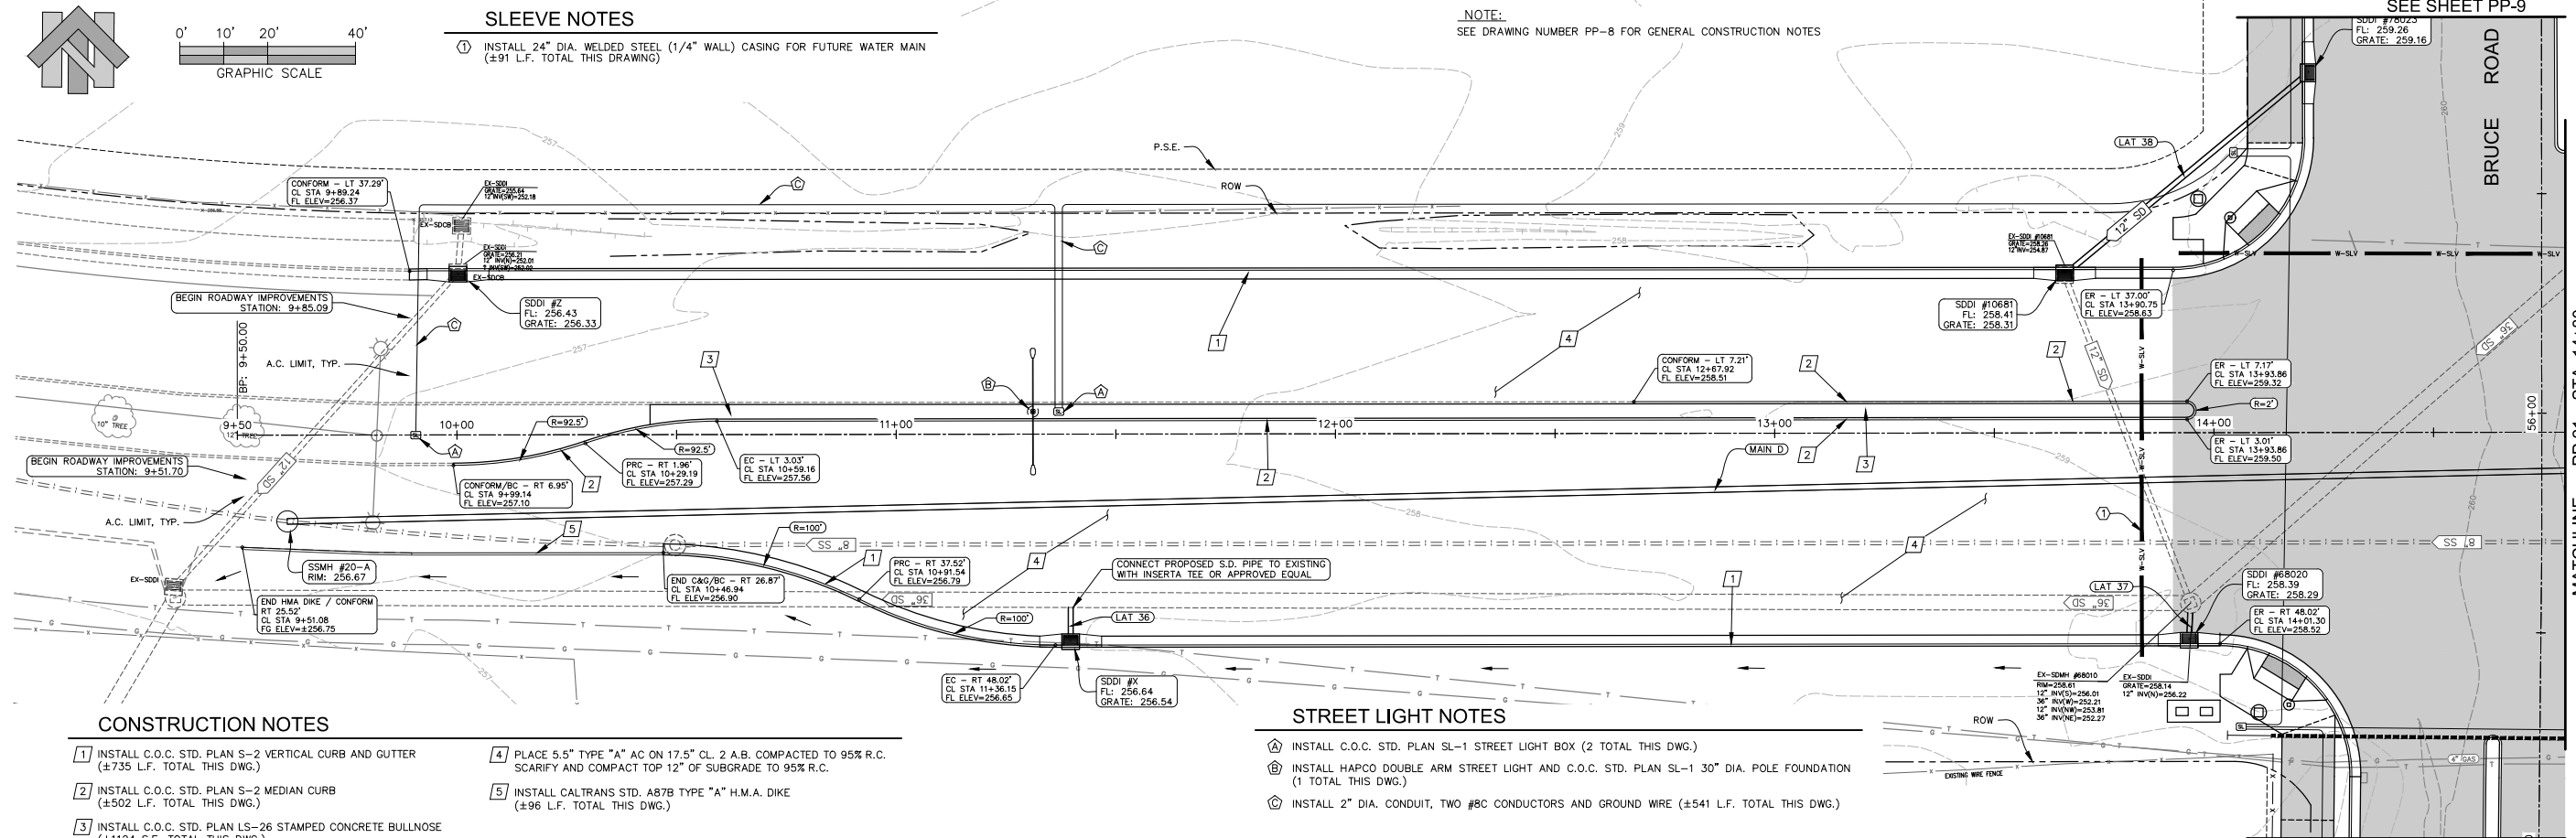


CONSTRUCTION NOTES

- ① INSTALL C.O.C. STD. PLAN S-2 VERTICAL CURB AND GUTTER (±735 L.F. TOTAL THIS DWG.)
- ② INSTALL C.O.C. STD. PLAN S-2 MEDIAN CURB (±502 L.F. TOTAL THIS DWG.)
- ③ INSTALL C.O.C. STD. PLAN LS-26 STAMPED CONCRETE BULLNOSE (±1124 S.F. TOTAL THIS DWG.)
- ④ PLACE 5.5" TYPE "A" AC ON 17.5" CL. 2 A.B. COMPACTED TO 95% R.C. SCARIFY AND COMPACT TOP 12" OF SUBGRADE TO 95% R.C.
- ⑤ INSTALL CALTRANS STD. A878 TYPE "A" H.M.A. DIKE (±96 L.F. TOTAL THIS DWG.)

STREET LIGHT NOTES

- ① INSTALL C.O.C. STD. PLAN SL-1 STREET LIGHT BOX (2 TOTAL THIS DWG.)
- ② INSTALL HAPCO DOUBLE ARM STREET LIGHT AND C.O.C. STD. PLAN SL-1 30" DIA. POLE FOUNDATION (1 TOTAL THIS DWG.)
- ③ INSTALL 2" DIA. CONDUIT, TWO #8C CONDUCTORS AND GROUND WIRE (±541 L.F. TOTAL THIS DWG.)

EAST 20TH STREET

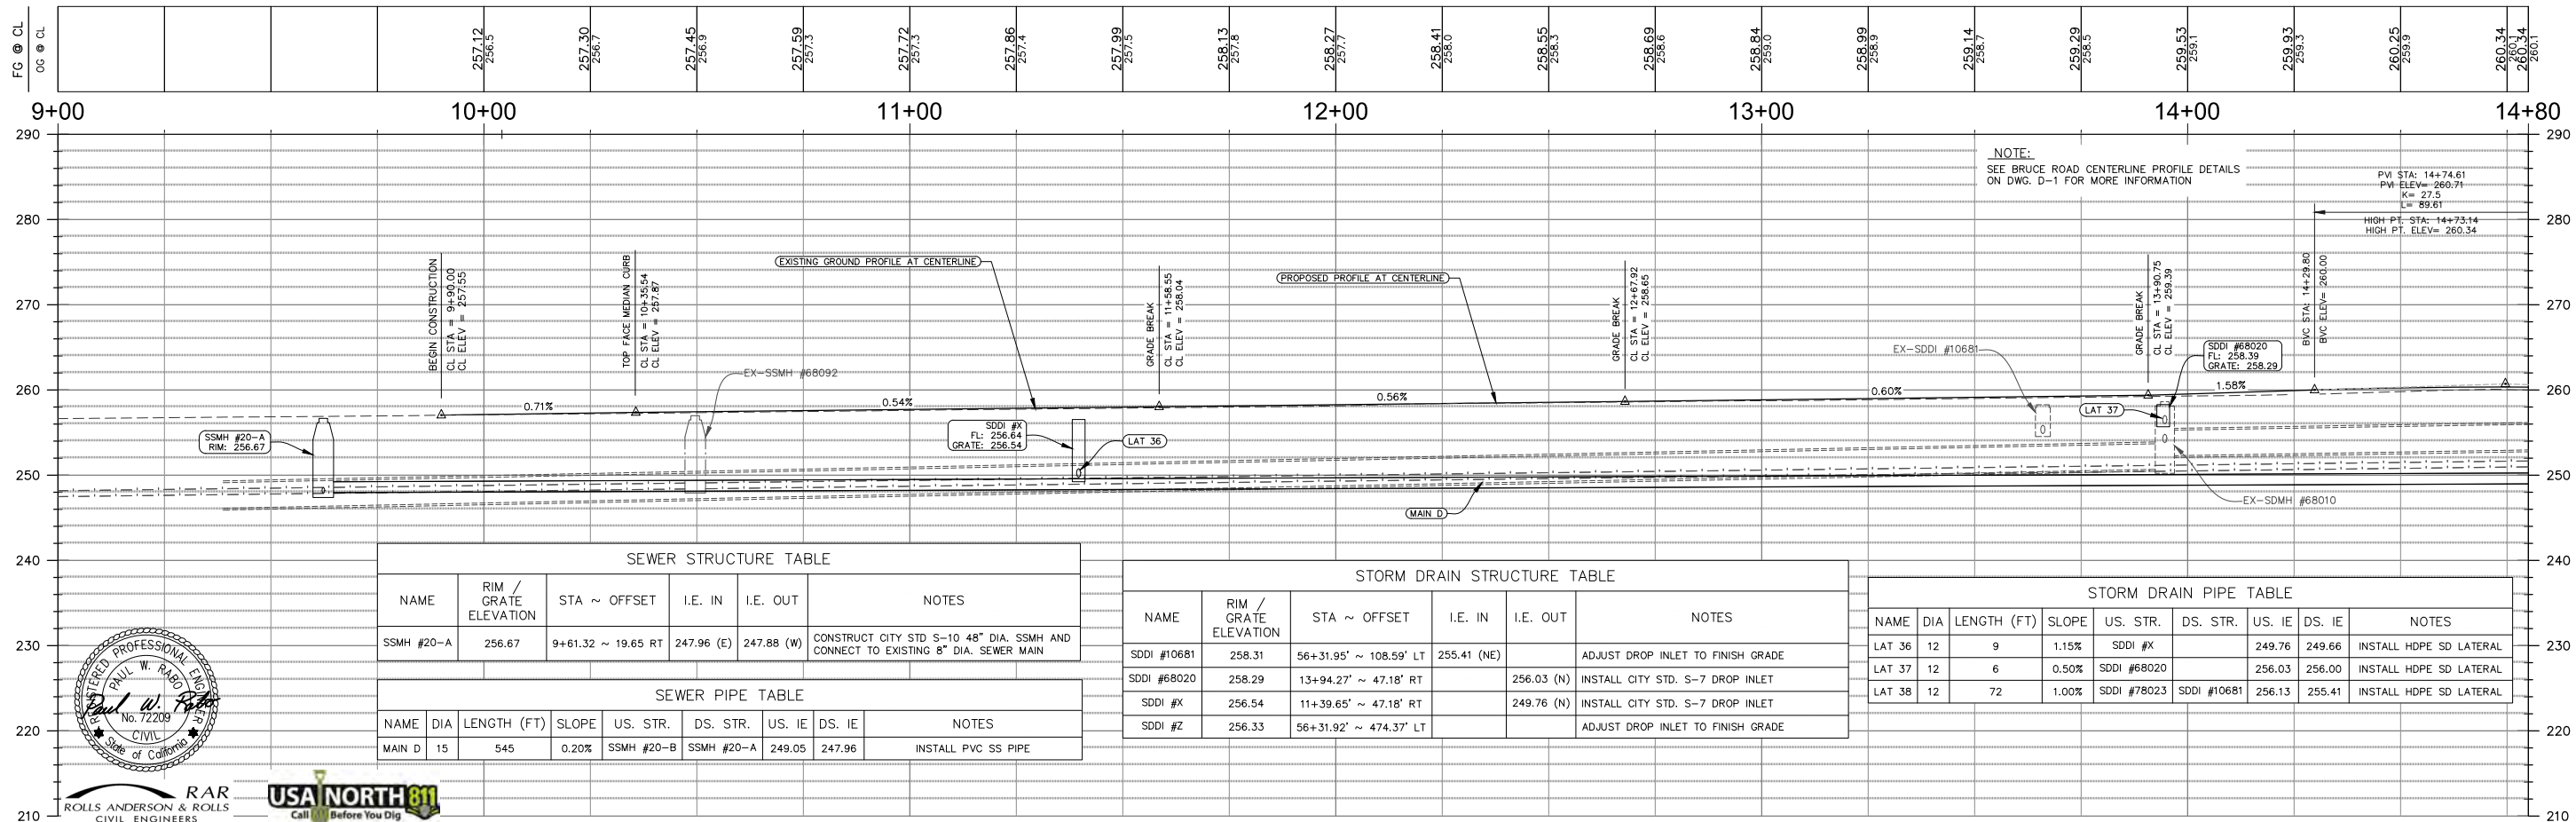

SEWER STRUCTURE TABLE

NAME	RIM / GRATE ELEVATION	STA ~ OFFSET	I.E. IN	I.E. OUT	NOTES
SSMH #20-A	256.67	9+61.32 ~ 19.65 RT	247.96 (E)	247.88 (W)	CONSTRUCT CITY STD S-10 48" DIA. SSMH AND CONNECT TO EXISTING 8" DIA. SEWER MAIN

SEWER PIPE TABLE


NAME	DIA	LENGTH (FT)	SLOPE	US. STR.	DS. STR.	US. IE	DS. IE	NOTES
MAIN D	15	545	0.20%	SSMH #20-B	SSMH #20-A	249.05	247.96	INSTALL PVC SS PIPE

STORM DRAIN STRUCTURE TABLE

NAME	RIM / GRATE ELEVATION	STA ~ OFFSET	I.E. IN	I.E. OUT	NOTES
SDDI #10681	258.31	56+31.95' ~ 108.59' LT	255.41 (NE)		ADJUST DROP INLET TO FINISH GRADE
SDDI #68020	258.29	13+94.27' ~ 47.18' RT		256.03 (N)	INSTALL CITY STD. S-7 DROP INLET
SDDI #X	256.54	11+39.65' ~ 47.18' RT		249.76 (N)	INSTALL CITY STD. S-7 DROP INLET
SDDI #Z	256.33	56+31.92' ~ 474.37' LT			ADJUST DROP INLET TO FINISH GRADE

STORM DRAIN PIPE TABLE

NAME	DIA	LENGTH (FT)	SLOPE	US. STR.	DS. STR.	US. IE	DS. IE	NOTES
LAT 36	12	9	1.15%	SDDI #X		249.76	249.66	INSTALL HDPE SD LATERAL
LAT 37	12	6	0.50%	SDDI #68020		256.03	256.00	INSTALL HDPE SD LATERAL
LAT 38	12	72	1.00%	SDDI #78023	SDDI #10681	256.13	255.41	INSTALL HDPE SD LATERAL

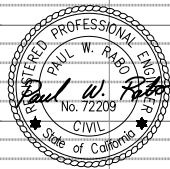

RAR
ROLLS ANDERSON & ROLLS
CIVIL ENGINEERS



CITY OF CHICO
PUBLIC WORKS DEPARTMENT



BRUCE ROAD RECONSTRUCTION
PLAN AND PROFILE - 20TH STREET STA. 9+00 STA. 14+80



Project Number:
16038

Scale:
1" = 20'

Drawing Number
PP-20

Sheet 42 of 182

Plan Status: ☒ Conceptual ☒ Approved Final ☐ Record Drawing Path: S:\CIVIL 3D 2018 PROJECTS\19123 COC Bruce Road\16038B_P&P 2.dwg -- PP21 (43), Thu, Jan 25 2024 -- 6:15:44am, User

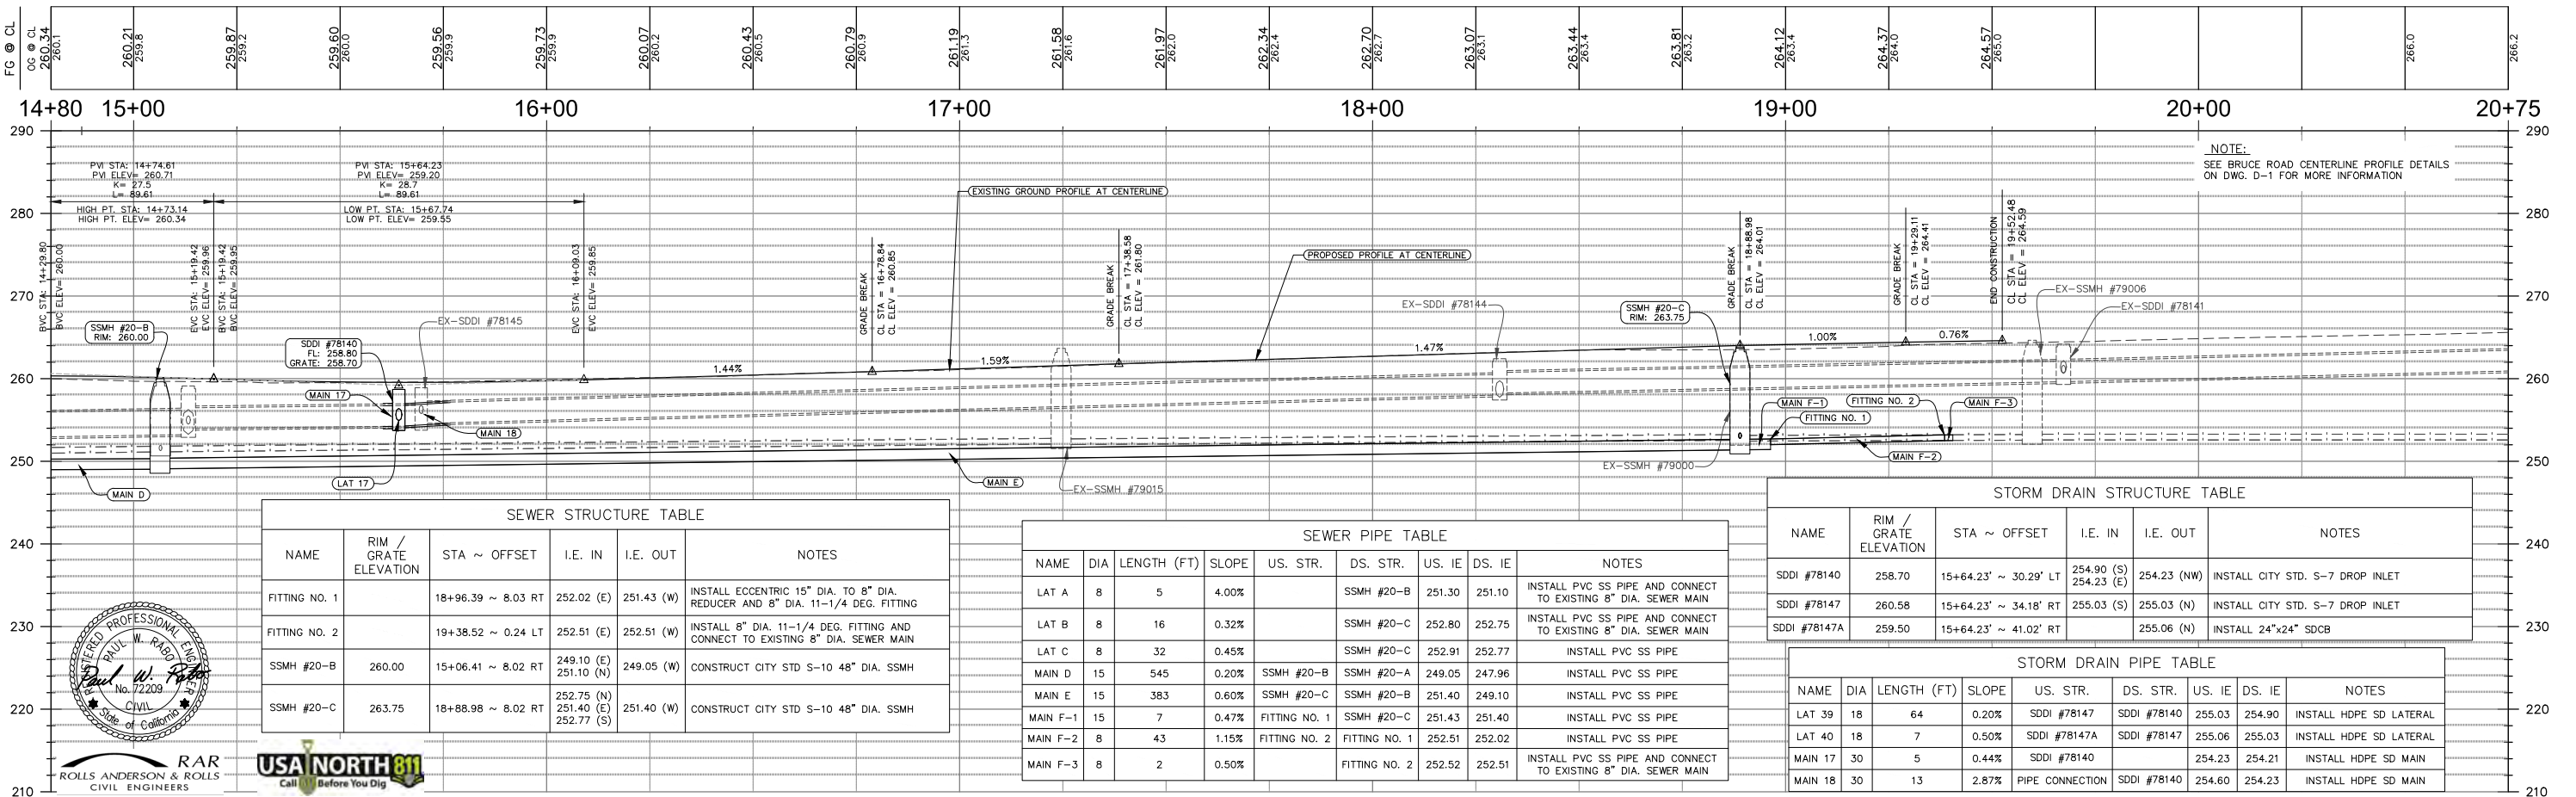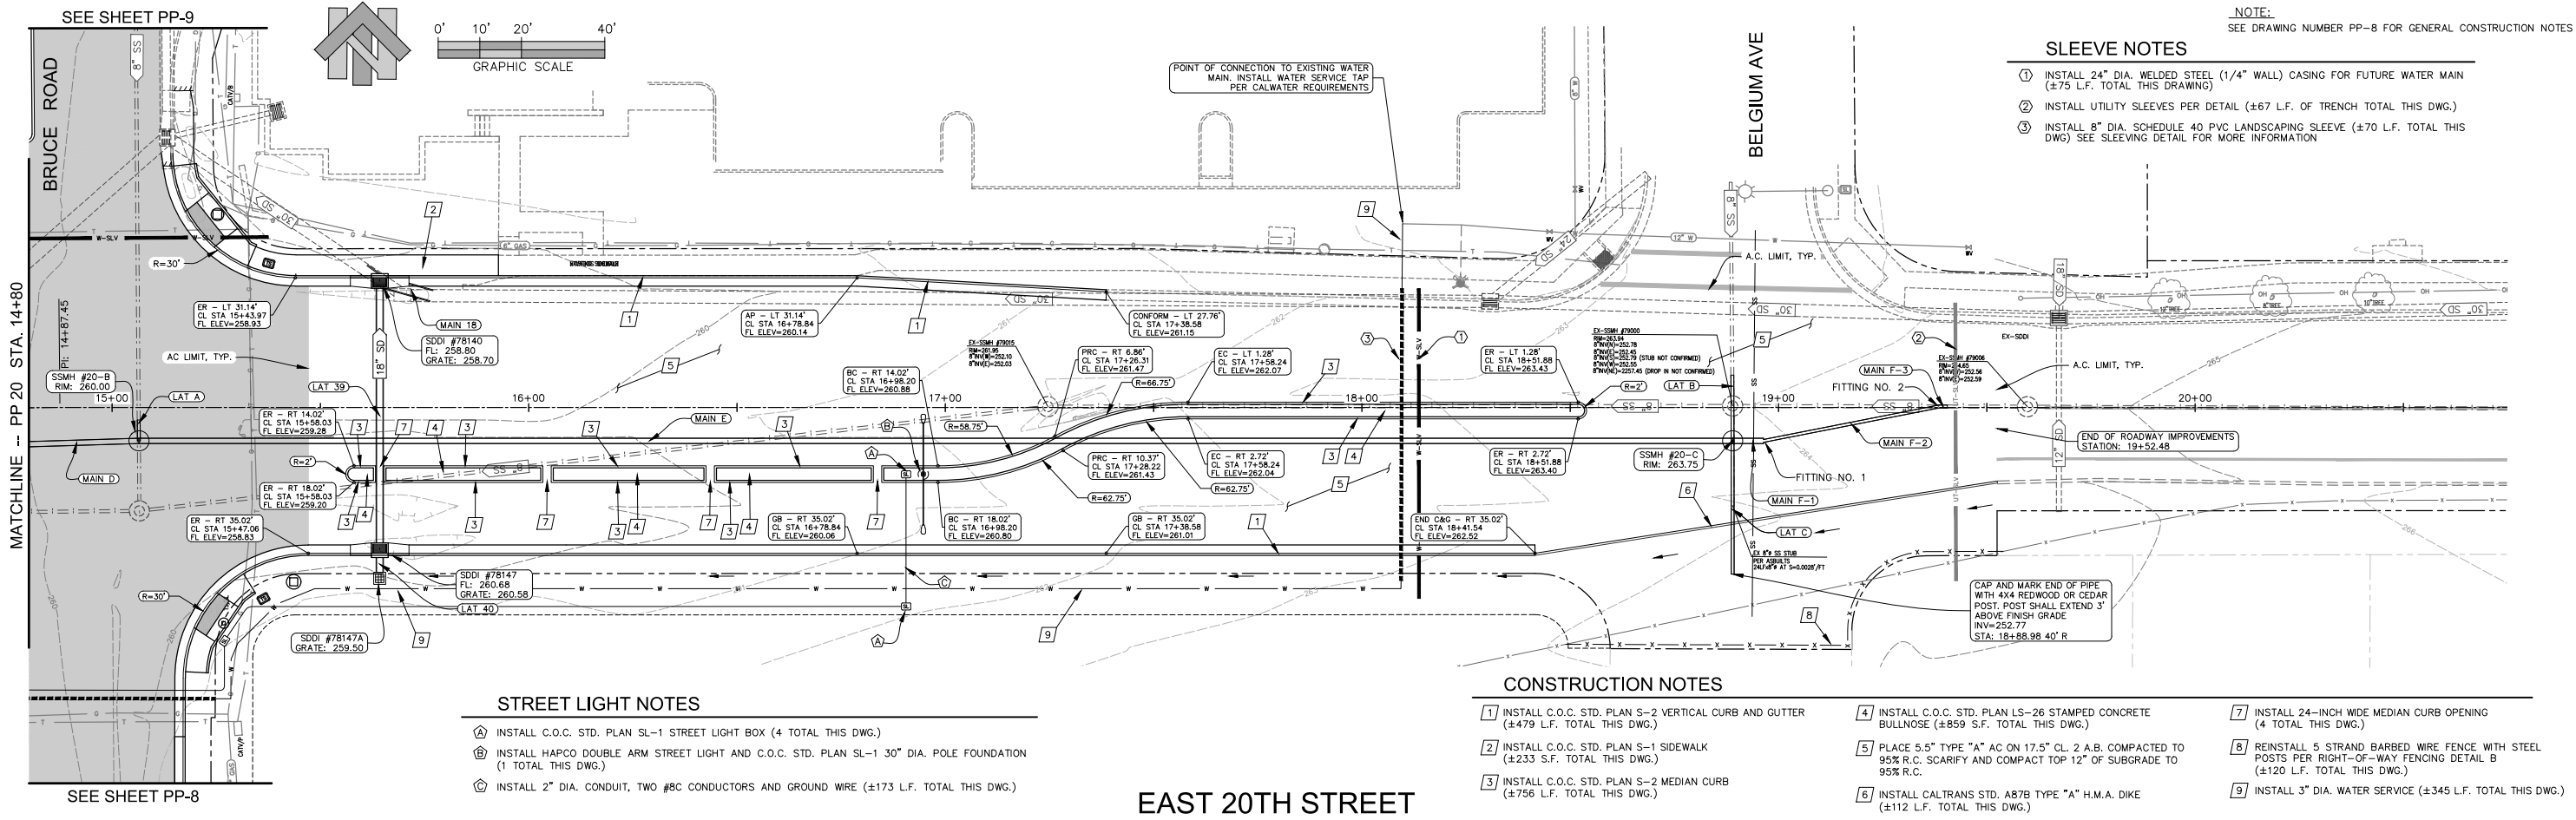

Designed:	JIR	Approved:		Revision	Date	By
Drawn By:	CAD			ADDENDUM #1	12-19-23	PWR
Checked:	PWR	Date: DECEMBER, 2023		ADDENDUM #5	1-25-24	RAR



CITY OF CHICO
PUBLIC WORKS DEPARTMENT



BRUCE ROAD RECONSTRUCTION
PLAN AND PROFILE - 20TH STREET STA. 14+80 TO STA. 19+52

Project Number:	16038	Drawing Number	PP-21
Scale:	1" = 20'	Sheet	43 of 182

Plan Status: ☐ Conceptual ☐ Approved Final ☐ Record Drawing Path: S:\CIVIL_3D_2018 PROJECTS\19123 COC Bruce Road\16038B_P&P 3.dwg -- PP22 (44), Fri, Dec 8 2023 -- 1:01:41pm, User

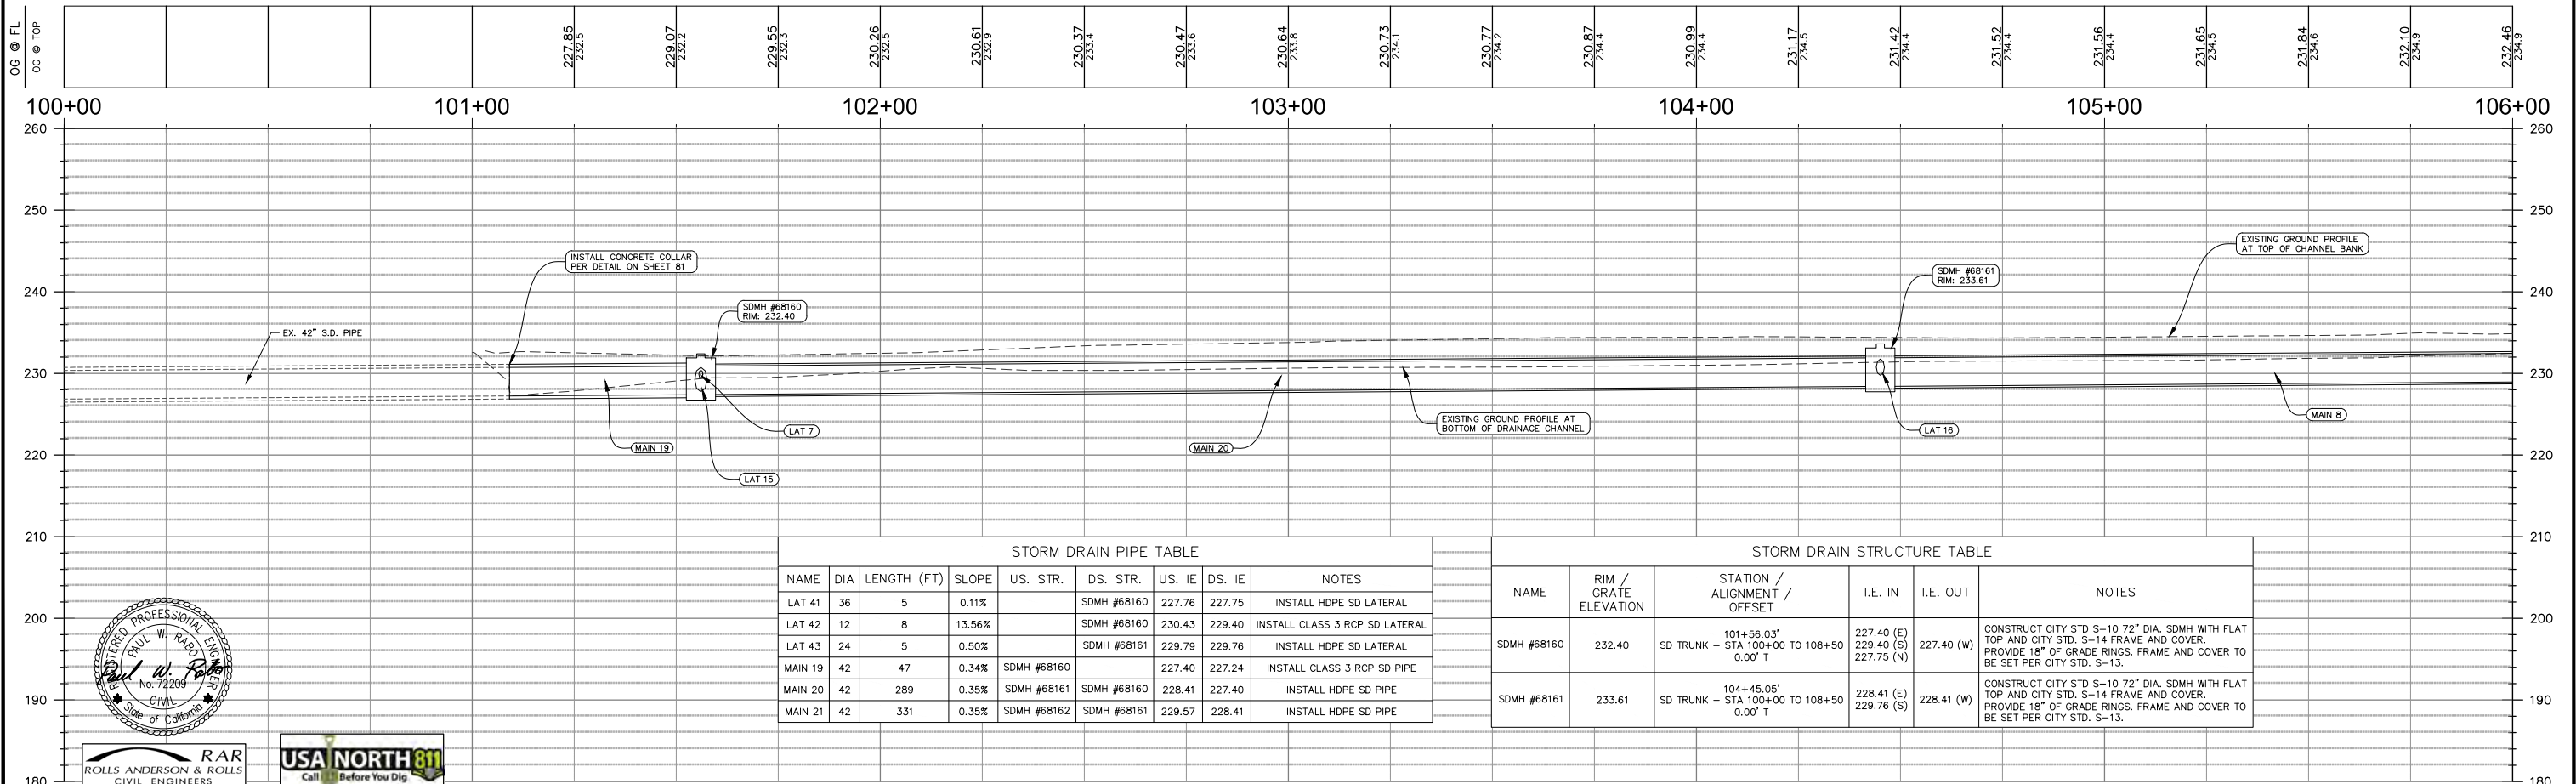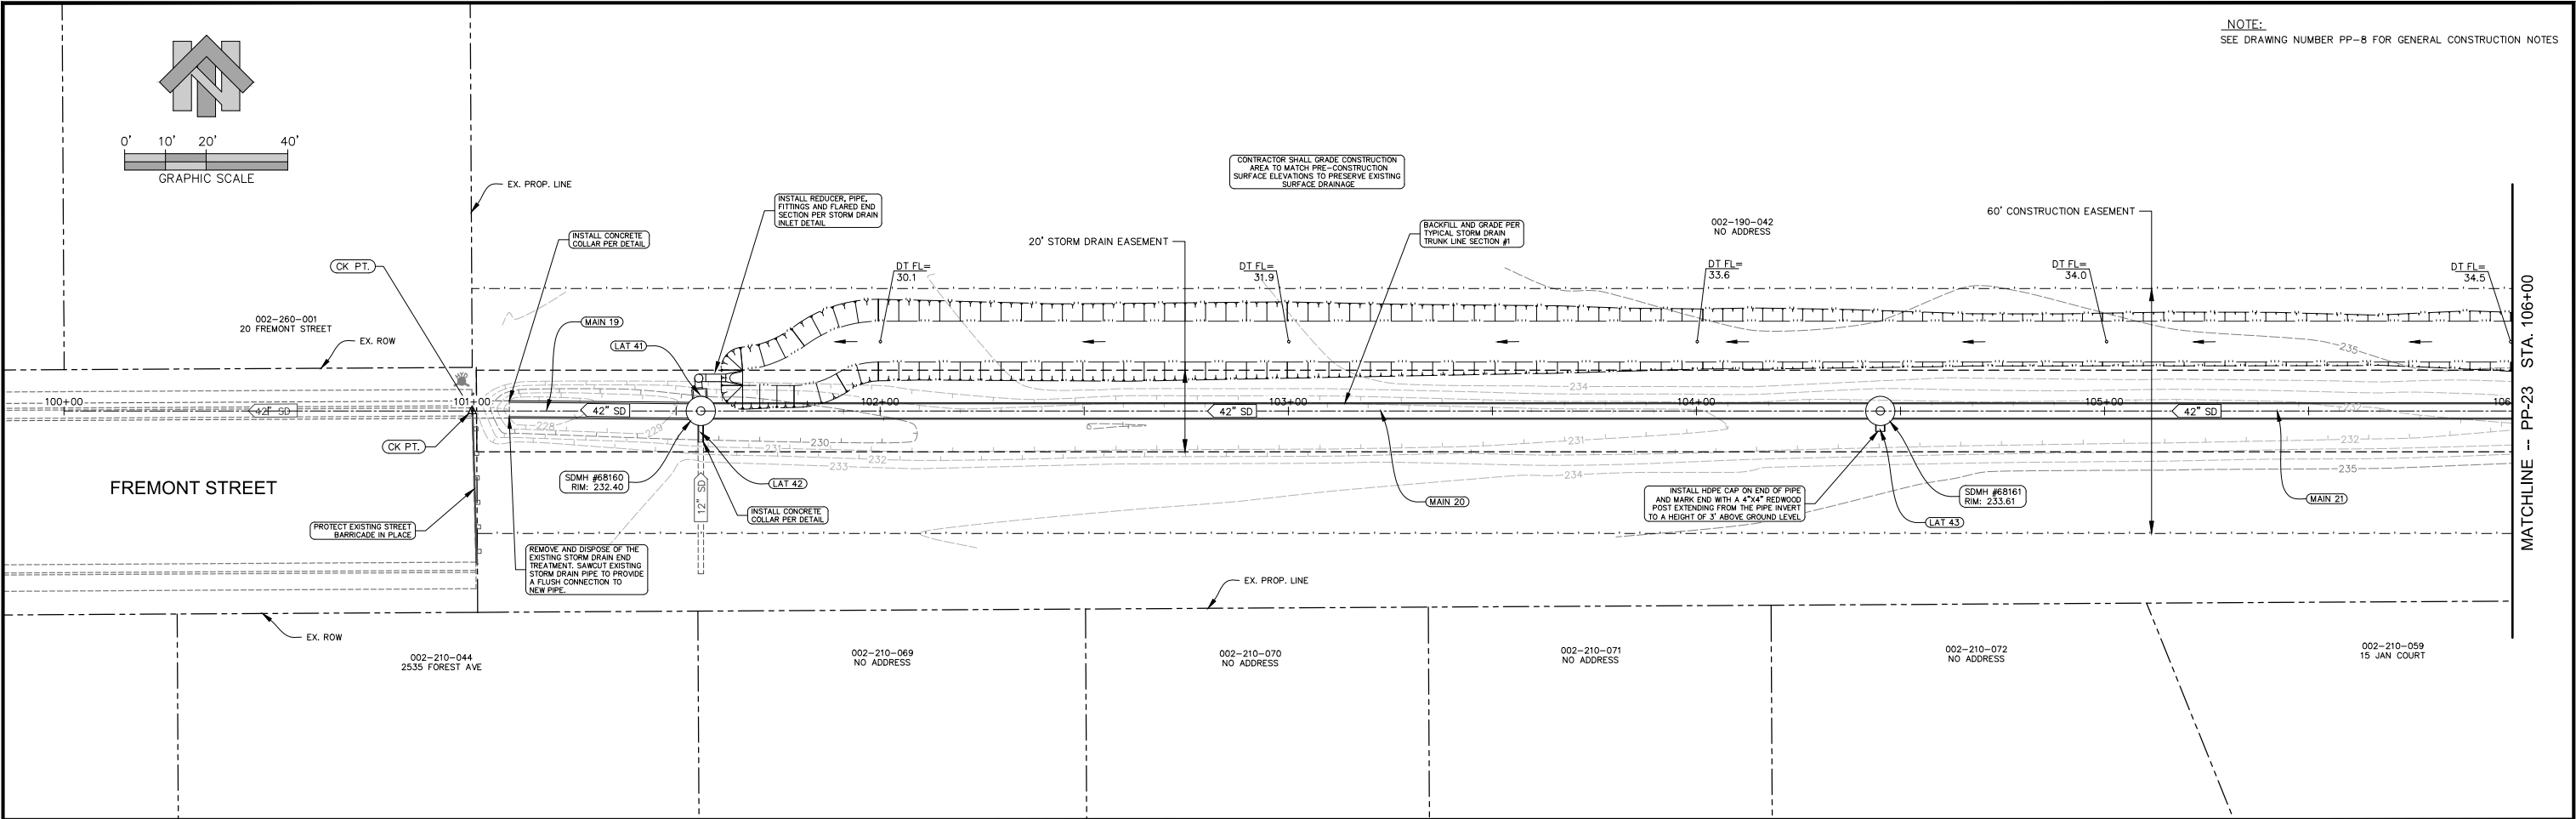

Designed:	JIR	Approved:		Revision	Date	By
Drawn By:	CAD	Date: DECEMBER, 2023				
Checked:	PWR					

CITY OF CHICO
PUBLIC WORKS DEPARTMENT



BRUCE ROAD RECONSTRUCTION
PLAN AND PROFILE - SD TRUNK LINE STA. 100+00 TO STA. 106+00

Project Number:	Drawing Number PP-22
Scale: 1" = 20'	Sheet 44 of 182

Plan Status: ☐ Conceptual, ☐ Approved Final, ☐ Record Drawing Path: S:\CIVIL_3D 2018 PROJECTS\19123 COC Bruce Road\16038B_P&P_3.dwg -- PP23 (45), Fri, Dec 8 2023 -- 1:01:51pm, User





Designed:	JIR	Approved:		Revision	Date	By
Drawn By:	CAD					
Checked:	PWR	Date: DECEMBER, 2023				

CITY OF CHICO
PUBLIC WORKS DEPARTMENT




BRUCE ROAD RECONSTRUCTION
PLAN AND PROFILE - SD TRUNK LINE STA. 106+00 TO STA. 108+50

Project Number: 16038	Drawing Number PP-23
Scale: 1"= 20'	Sheet 45 of 182

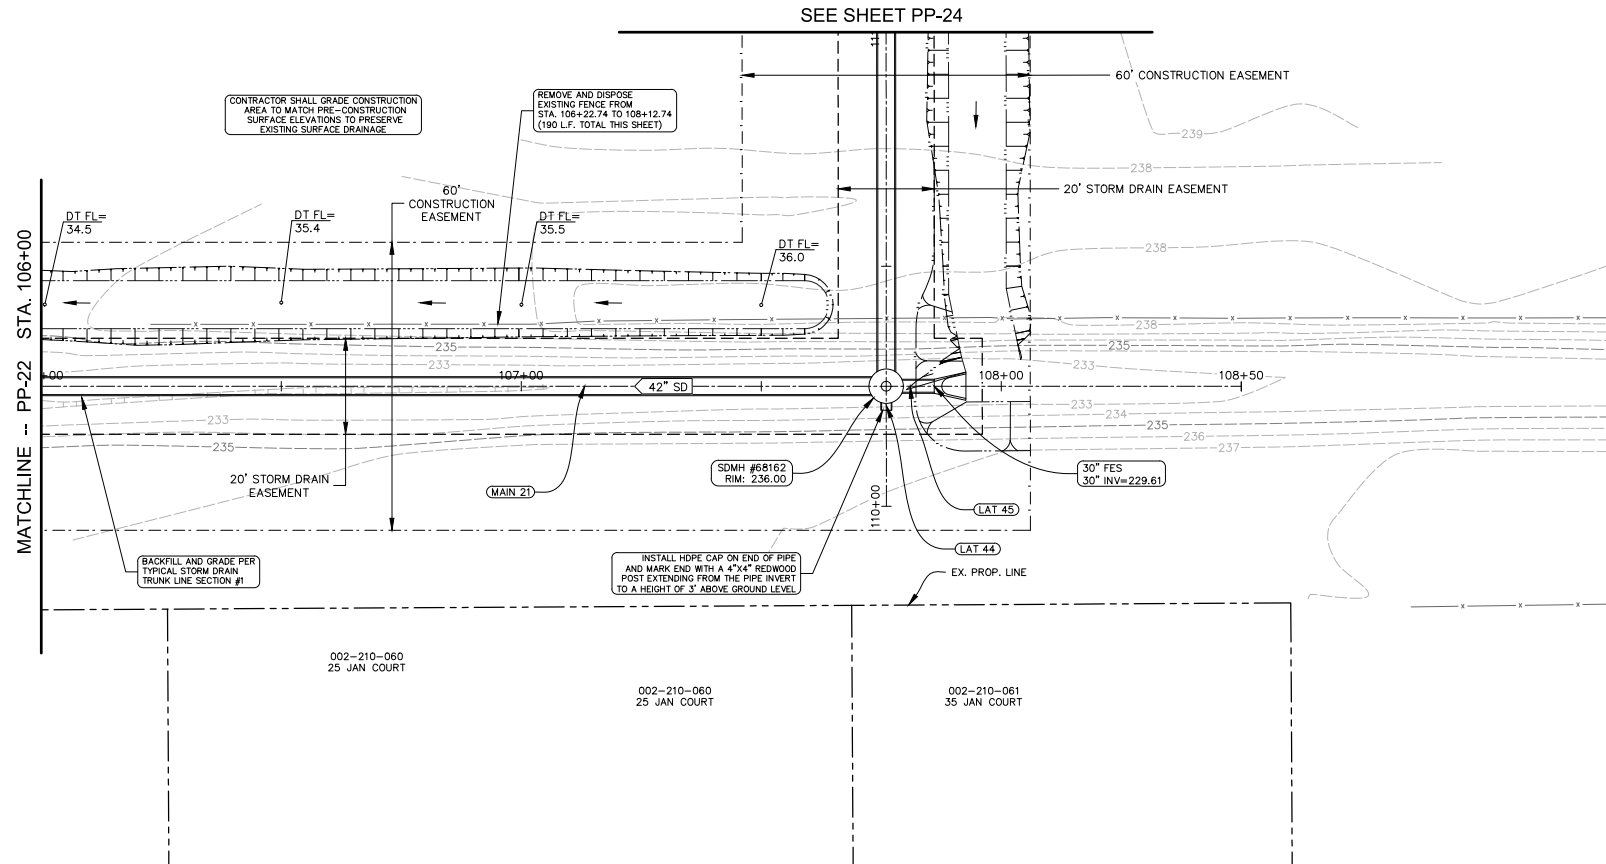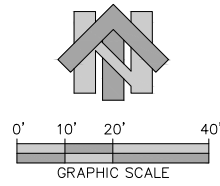



NOTE:
SEE DRAWING NUMBER PP-8 FOR GENERAL CONSTRUCTION NOTES

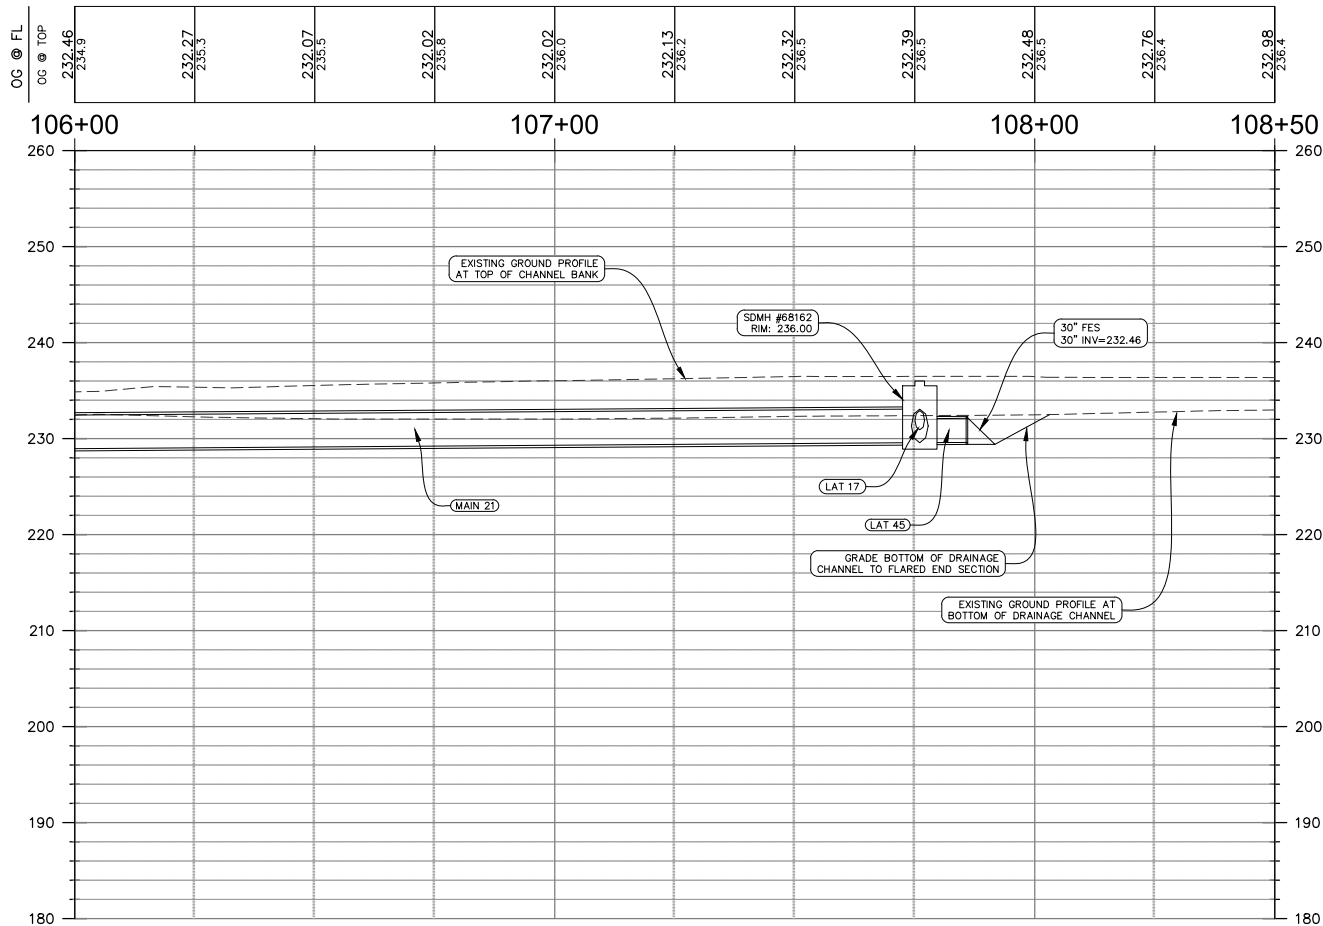

STORM DRAIN STRUCTURE TABLE					
NAME	RIM / GRATE ELEVATION	STATION / ALIGNMENT / OFFSET	I.E. IN	I.E. OUT	NOTES
30 FES	232.46	107+86.04' SD TRUNK - STA 100+00 TO 108+50 0.00' T		229.61 (W)	INSTALL 30" FLARED END SECTION
SDMH #68162	236.00	107+86.04' SD TRUNK - STA 100+00 TO 108+50 0.00' T	230.91 (S) 229.57 (N) 229.57 (E)	229.57 (W)	CONSTRUCT CITY STD S-10 72" DIA. SDMH WITH FLAT TOP AND CITY STD. S-14 FRAME AND COVER. PROVIDE 18" OF GRADE RINGS. FRAME AND COVER TO BE SET PER CITY STD. S-13.

STORM DRAIN PIPE TABLE								
NAME	DIA	LENGTH (FT)	SLOPE	US. STR.	DS. STR.	US. IE	DS. IE	NOTES
LAT 44	24	5	0.50%		SDMH #68162	230.93	230.91	INSTALL HDPE SD LATERAL AND CAP END OF PIPE
LAT 45	30	10	0.35%	30 FES	SDMH #68162	229.61	229.57	INSTALL HDPE SD LATERAL
MAIN 21	42	331	0.35%	SDMH #68162	SDMH #68161	229.57	228.41	INSTALL HDPE SD PIPE

Plan Status: ☐ Conceptual, ☐ Approved Final, ☐ Record Drawing Path: S:\CIVIL 3D 2018 PROJECTS\19123 COC Bruce Road\16038B_P&P 3.dwg - PP24 (46), Fri, Dec 8 2023 - 1:02:00pm, User

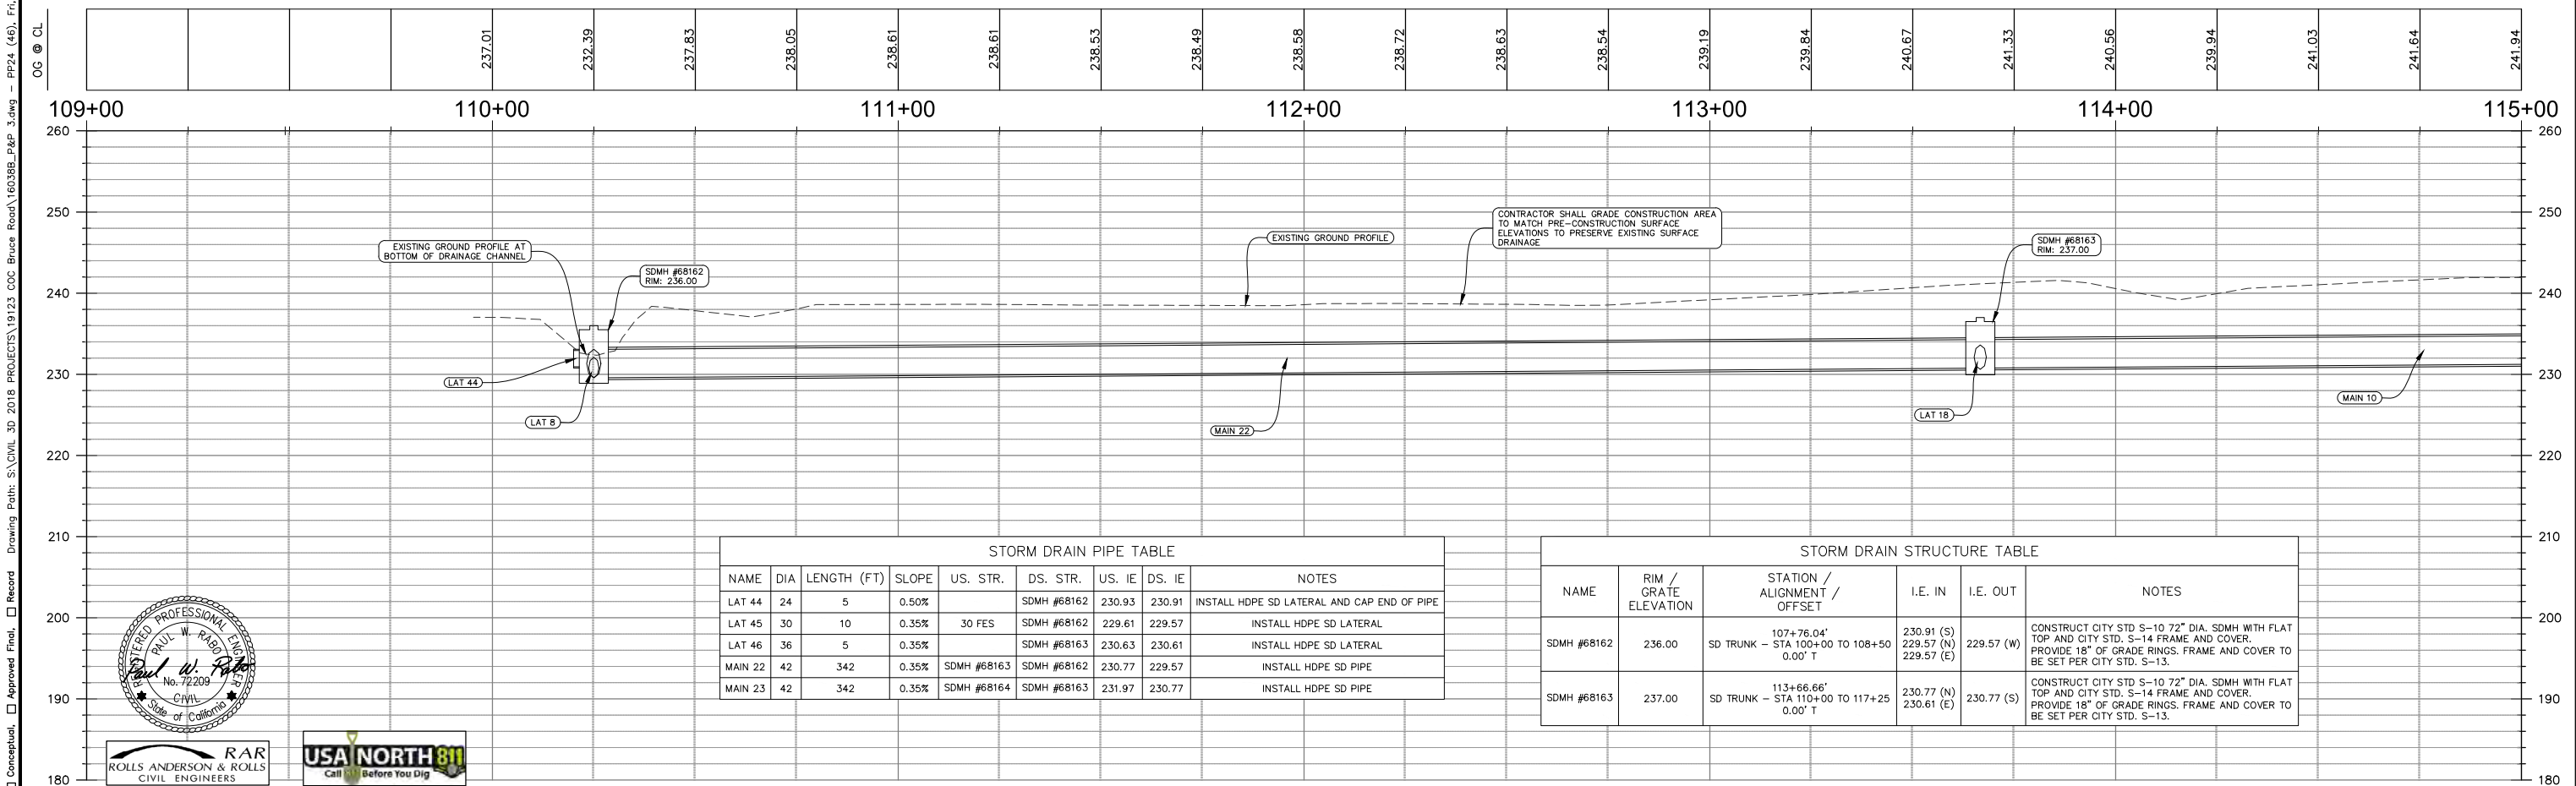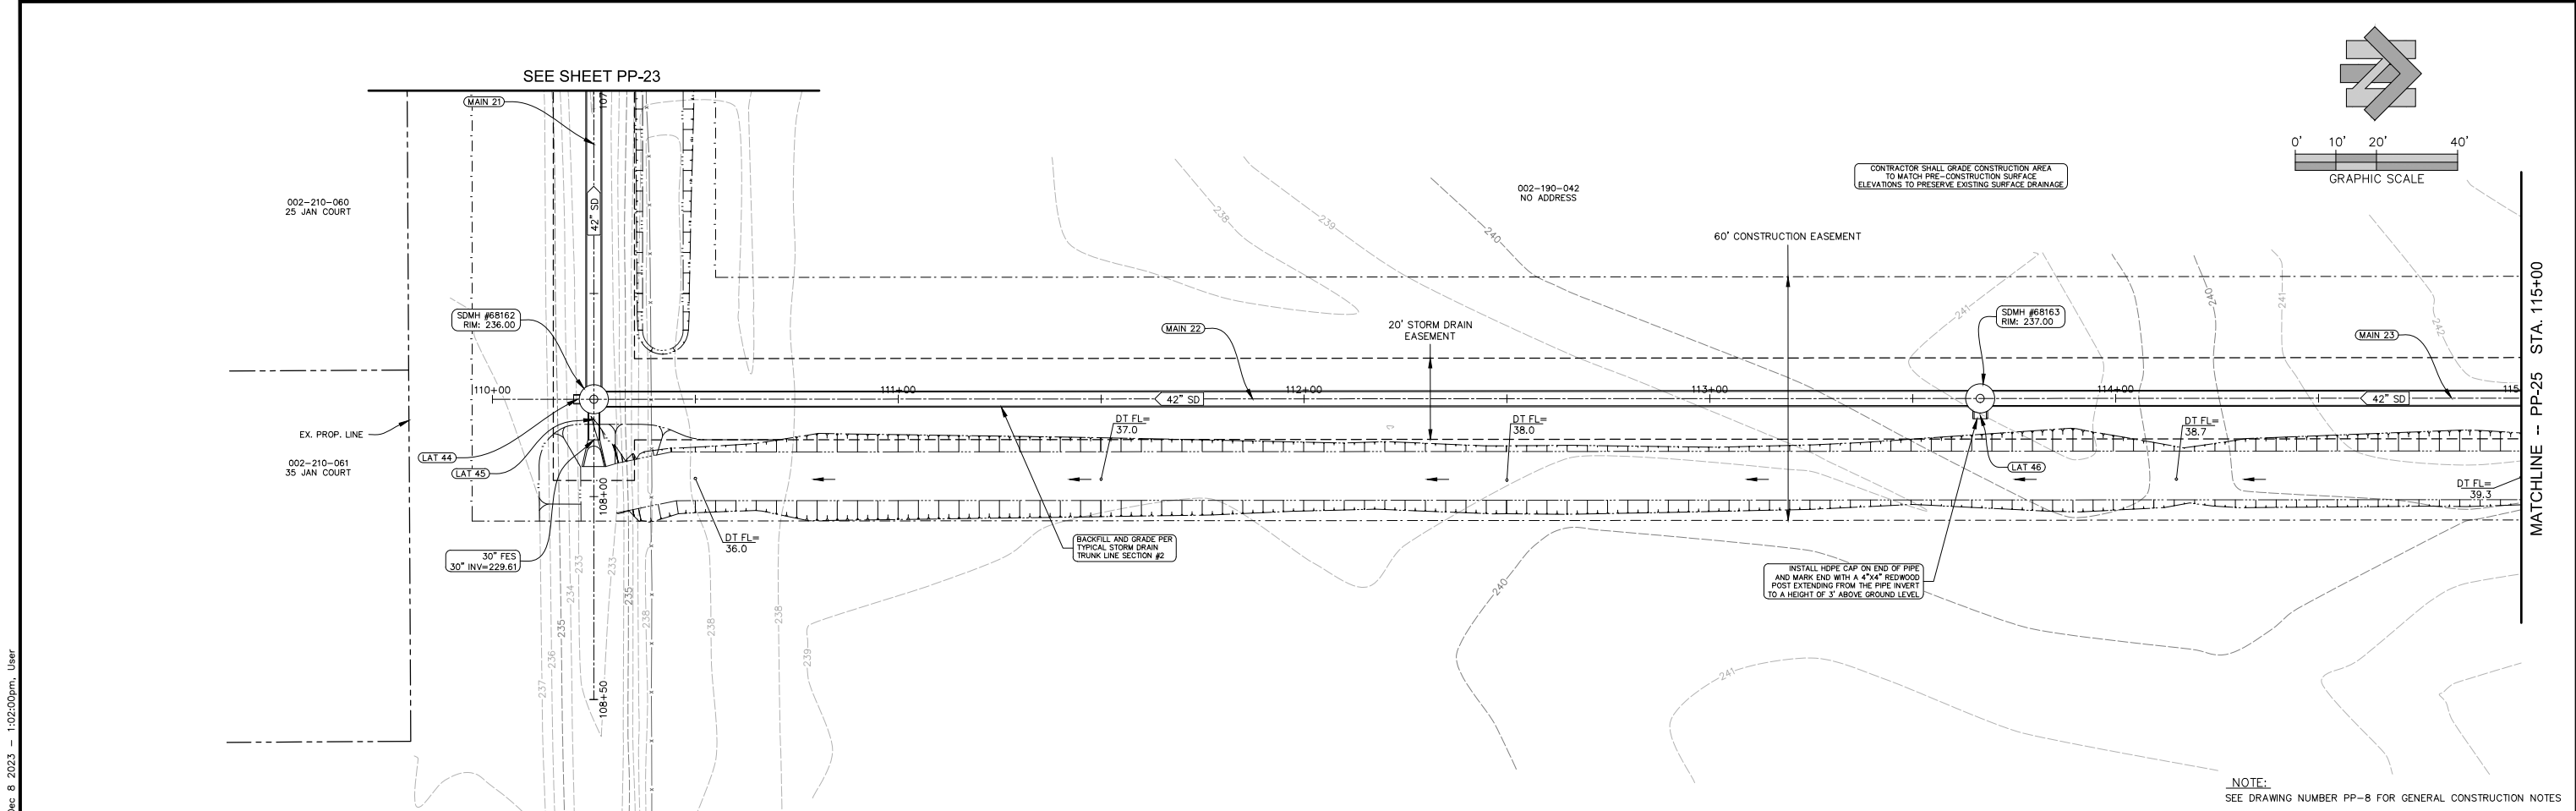

Designed:	JIR	Approved:		Revision	Date	By
Drawn By:	CAD					
Checked:	PWR	Date: DECEMBER, 2023				


CITY OF CHICO
PUBLIC WORKS DEPARTMENT



BRUCE ROAD RECONSTRUCTION
PLAN AND PROFILE - SD TRUNK LINE STA. 110+00 TO STA. 115+00

Project Number: 16038	Drawing Number PP-24
Scale: 1"= 20'	Sheet 46 of 182

Plan Status: ☐ Conceptual, ☐ Approved Final, ☐ Record Drawing Path: S:\CIVIL 3D 2018 PROJECTS\19123 COC Bruce Road\16038B_P&P 3.dwg -- PP25 (47), Fri, Dec 8 2023 -- 1:02:08pm, User

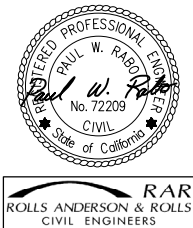


Designed:	JIR	Approved:		Revision	Date	By
Drawn By:	CAD					
Checked:	PWR	Date: DECEMBER, 2023				

CITY OF CHICO
PUBLIC WORKS DEPARTMENT




BRUCE ROAD RECONSTRUCTION
PLAN AND PROFILE - SD TRUNK LINE STA. 115+00 TO STA. 117+25

Project Number: 16038	Drawing Number PP-25
Scale: 1"= 20'	Sheet 47 of 182

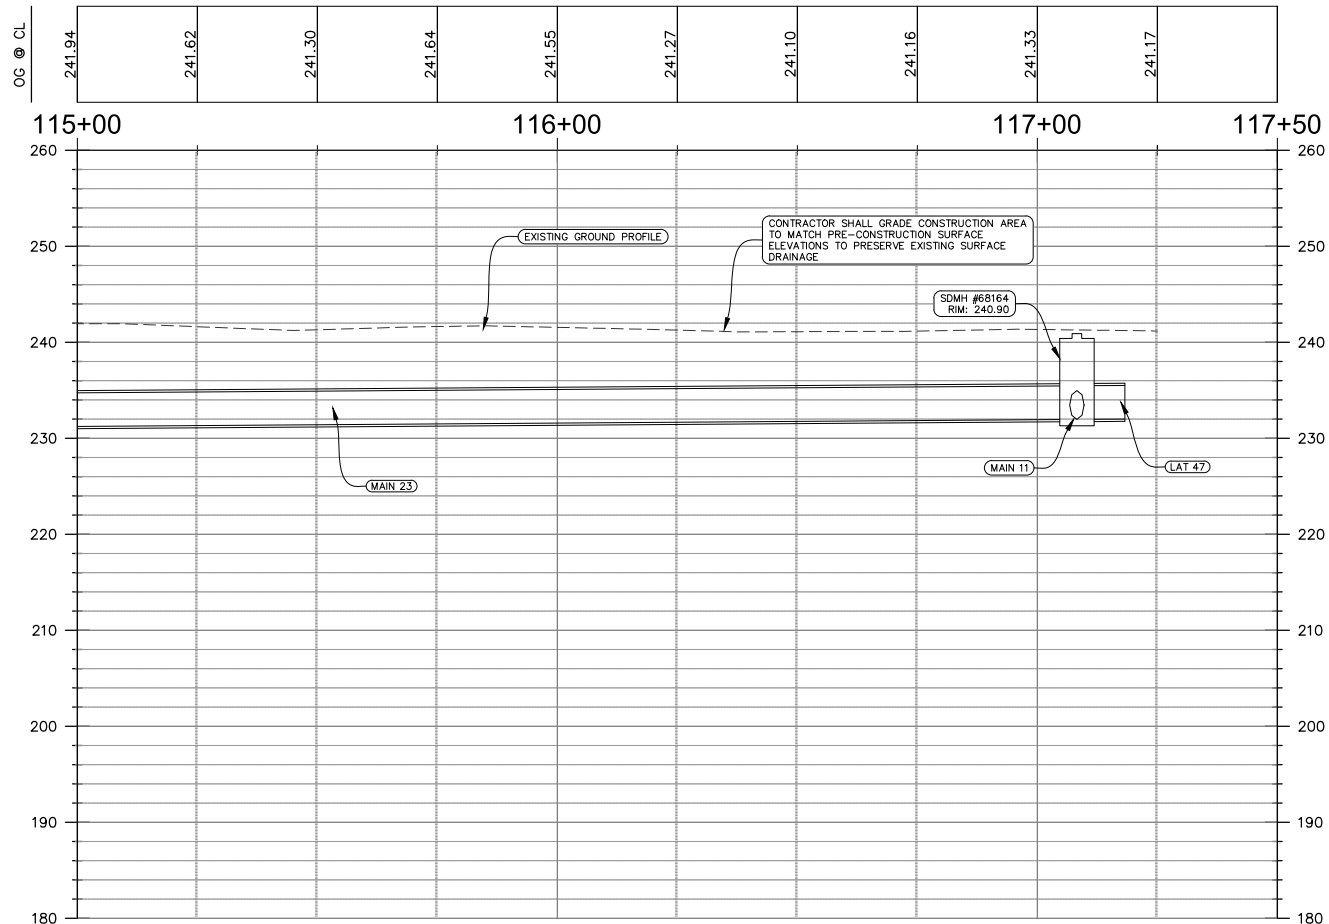


STORM DRAIN STRUCTURE TABLE					
NAME	RIM / GRATE ELEVATION	STATION / ALIGNMENT / OFFSET	I.E. IN	I.E. OUT	NOTES
SDMH #68164	240.90	117+08.23' SD TRUNK - STA 110+00 TO 117+25 0.00' T	231.97 (E) 231.97 (N)	231.97 (S)	CONSTRUCT CITY STD S-10 72" DIA. SDMH WITH FLAT TOP AND CITY STD. S-14 FRAME AND COVER. PROVIDE 18" OF GRADE RINGS. FRAME AND COVER TO BE SET PER CITY STD. S-13.

STORM DRAIN PIPE TABLE							
NAME	DIA	LENGTH (FT)	SLOPE	US. STR.	DS. STR.	US. IE	DS. IE
LAT 47	42	10	0.35%		SDMH #68164	232.00	231.97
MAIN 23	42	342	0.35%	SDMH #68164	SDMH #68163	231.97	230.77
MAIN 24	36	343	0.35%	SDMH #68165	SDMH #68164	233.16	231.97

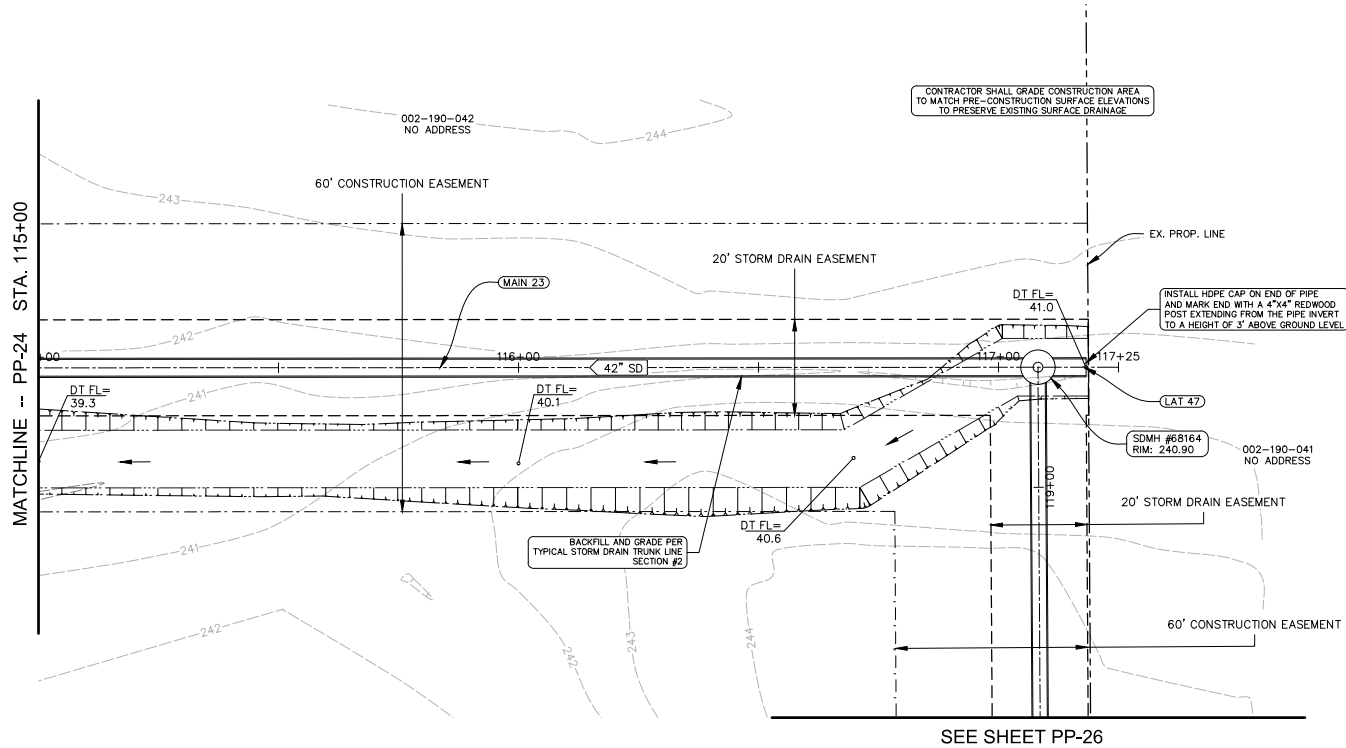


NOTE:
SEE DRAWING NUMBER PP-8 FOR GENERAL CONSTRUCTION NOTES

Plan Status: ☐ Conceptual, ☐ Approved Final, ☐ Record Drawing Path: S:\CIVIL 3D 2018 PROJECTS\19123 COC Bruce Road\16038B_P&P 3.dwg - PP26 (48), Fri, Dec 8 2023 - 1:02:17pm, User: OC @ CL

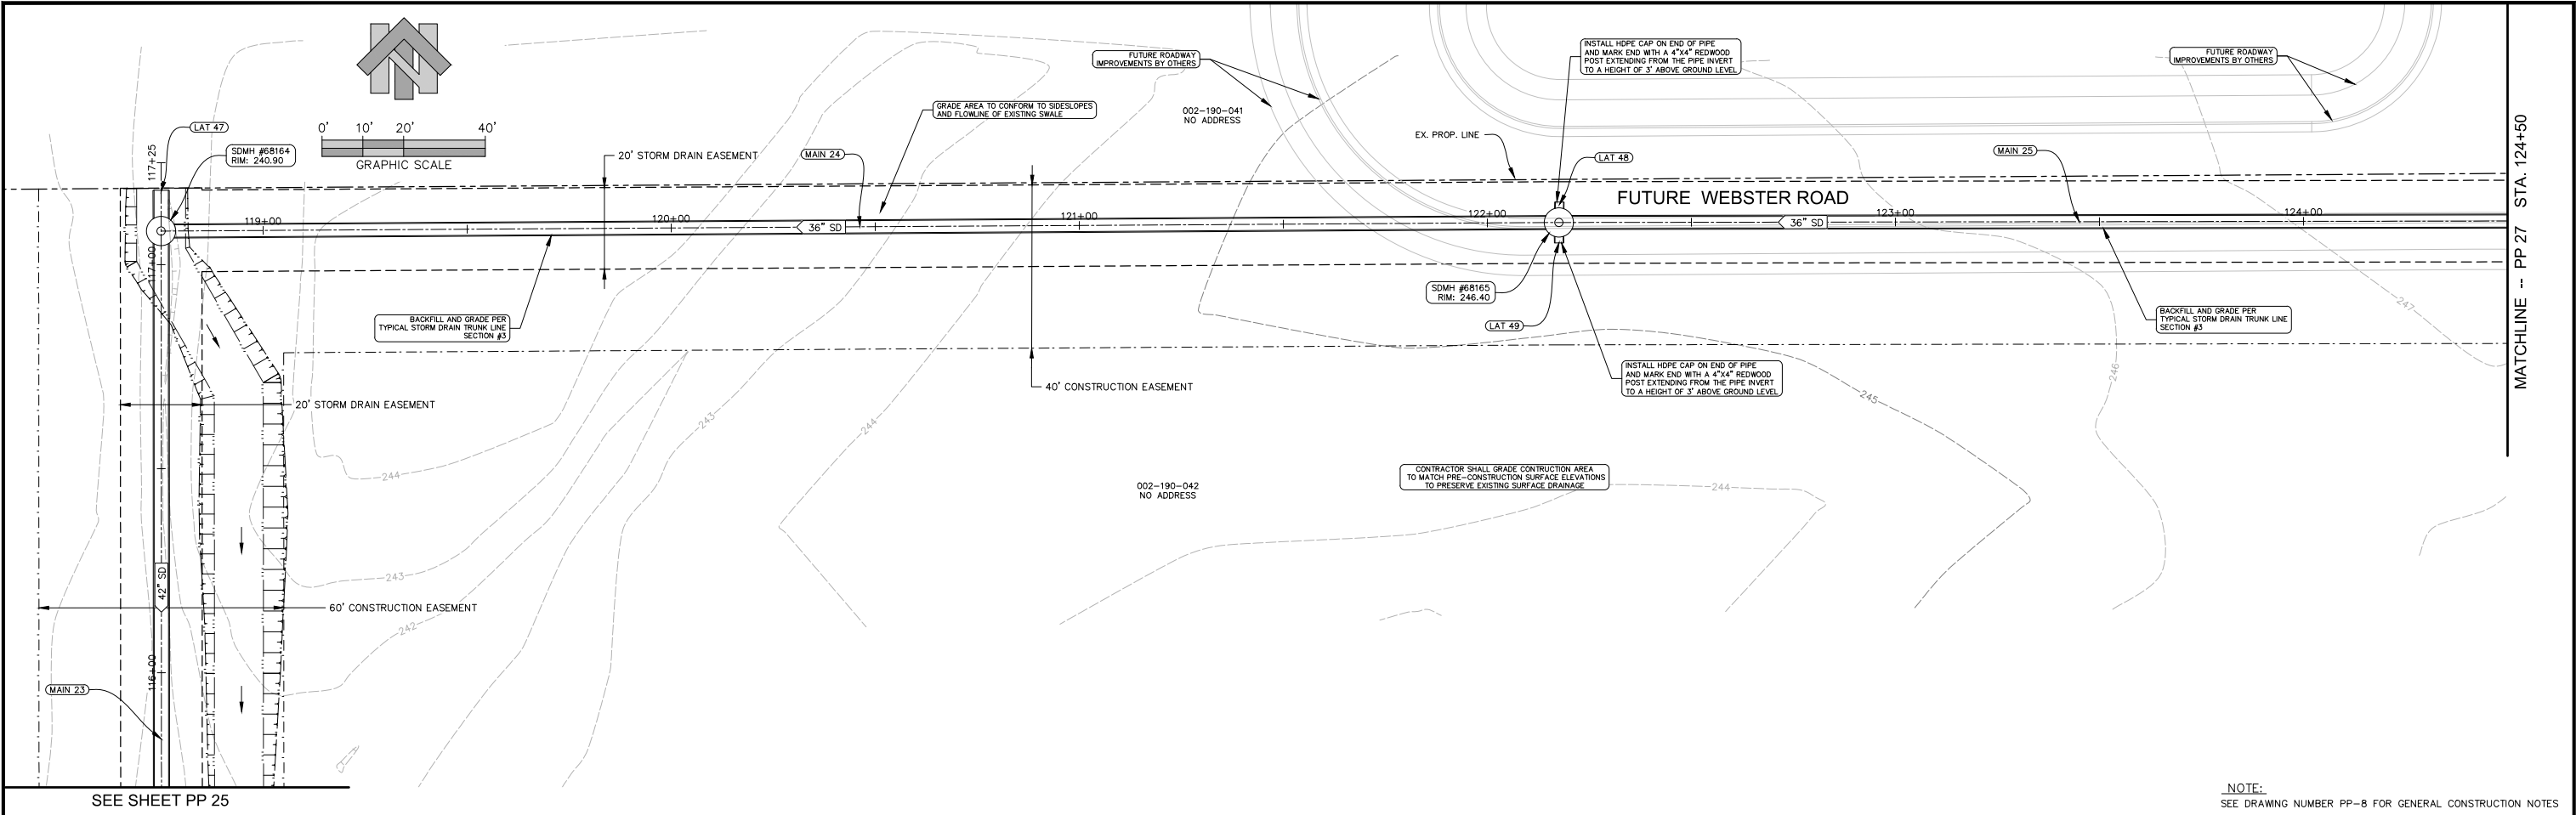

SEE SHEET PP 25

NOTE:
SEE DRAWING NUMBER PP-8 FOR GENERAL CONSTRUCTION NOTES

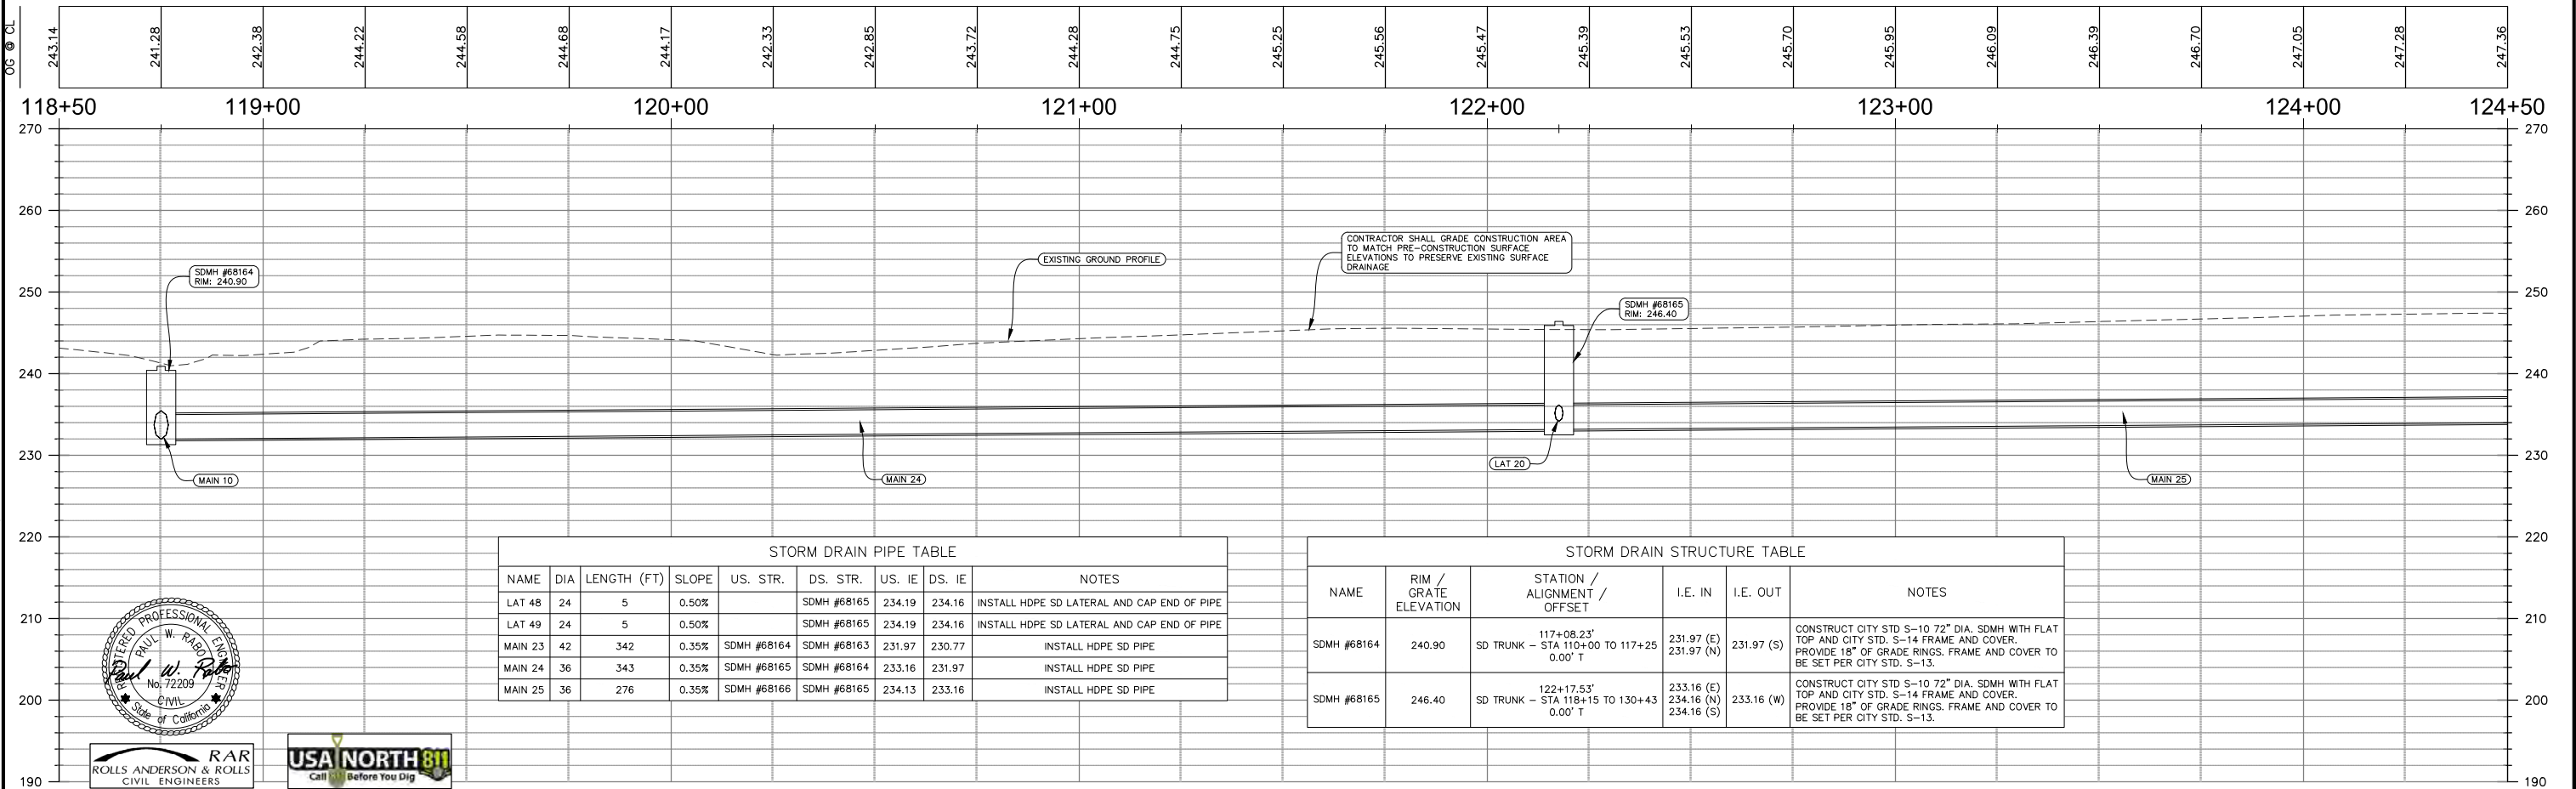

STORM DRAIN PIPE TABLE								NOTES
NAME	DIA	LENGTH (FT)	SLOPE	US. STR.	DS. STR.	US. IE	DS. IE	
LAT 48	24	5	0.50%		SDMH #68165	234.19	234.16	INSTALL HDPE SD LATERAL AND CAP END OF PIPE
LAT 49	24	5	0.50%		SDMH #68165	234.19	234.16	INSTALL HDPE SD LATERAL AND CAP END OF PIPE
MAIN 23	42	342	0.35%	SDMH #68164	SDMH #68163	231.97	230.77	INSTALL HDPE SD PIPE
MAIN 24	36	343	0.35%	SDMH #68165	SDMH #68164	233.16	231.97	INSTALL HDPE SD PIPE
MAIN 25	36	276	0.35%	SDMH #68166	SDMH #68165	234.13	233.16	INSTALL HDPE SD PIPE

STORM DRAIN STRUCTURE TABLE						NOTES
NAME	RIM / GRATE ELEVATION	STATION / ALIGNMENT / OFFSET	I.E. IN	I.E. OUT		
SDMH #68164	240.90	117+08.23' SD TRUNK - STA 110+00 TO 117+25 0.00' T	231.97 (E) 231.97 (N)	231.97 (S)		CONSTRUCT CITY STD S-10 72" DIA. SDMH WITH FLAT TOP AND CITY STD. S-14 FRAME AND COVER. PROVIDE 18" OF GRADE RINGS. FRAME AND COVER TO BE SET PER CITY STD. S-13.
SDMH #68165	246.40	122+17.53' SD TRUNK - STA 118+15 TO 130+43 0.00' T	233.16 (E) 234.16 (N) 234.16 (S)	233.16 (W)		CONSTRUCT CITY STD S-10 72" DIA. SDMH WITH FLAT TOP AND CITY STD. S-14 FRAME AND COVER. PROVIDE 18" OF GRADE RINGS. FRAME AND COVER TO BE SET PER CITY STD. S-13.





CITY OF CHICO
PUBLIC WORKS DEPARTMENT

BRUCE ROAD RECONSTRUCTION
PLAN AND PROFILE - SD TRUNK LINE STA. 118+50 TO STA. 124+50

Project Number: 16038	Drawing Number PP-26
Scale: 1"= 20'	Sheet 48 of 182

Plan Status: ☒ Conceptual, ☐ Approved Final, ☐ Record Drawing Path: S:\CIVIL 3D 2018 PROJECTS\19123 CCG Bruce Road\16038B_P&P 3.dwg -- PP27 (49), Fri, Dec 8 2023 -- 1:02:25pm, User

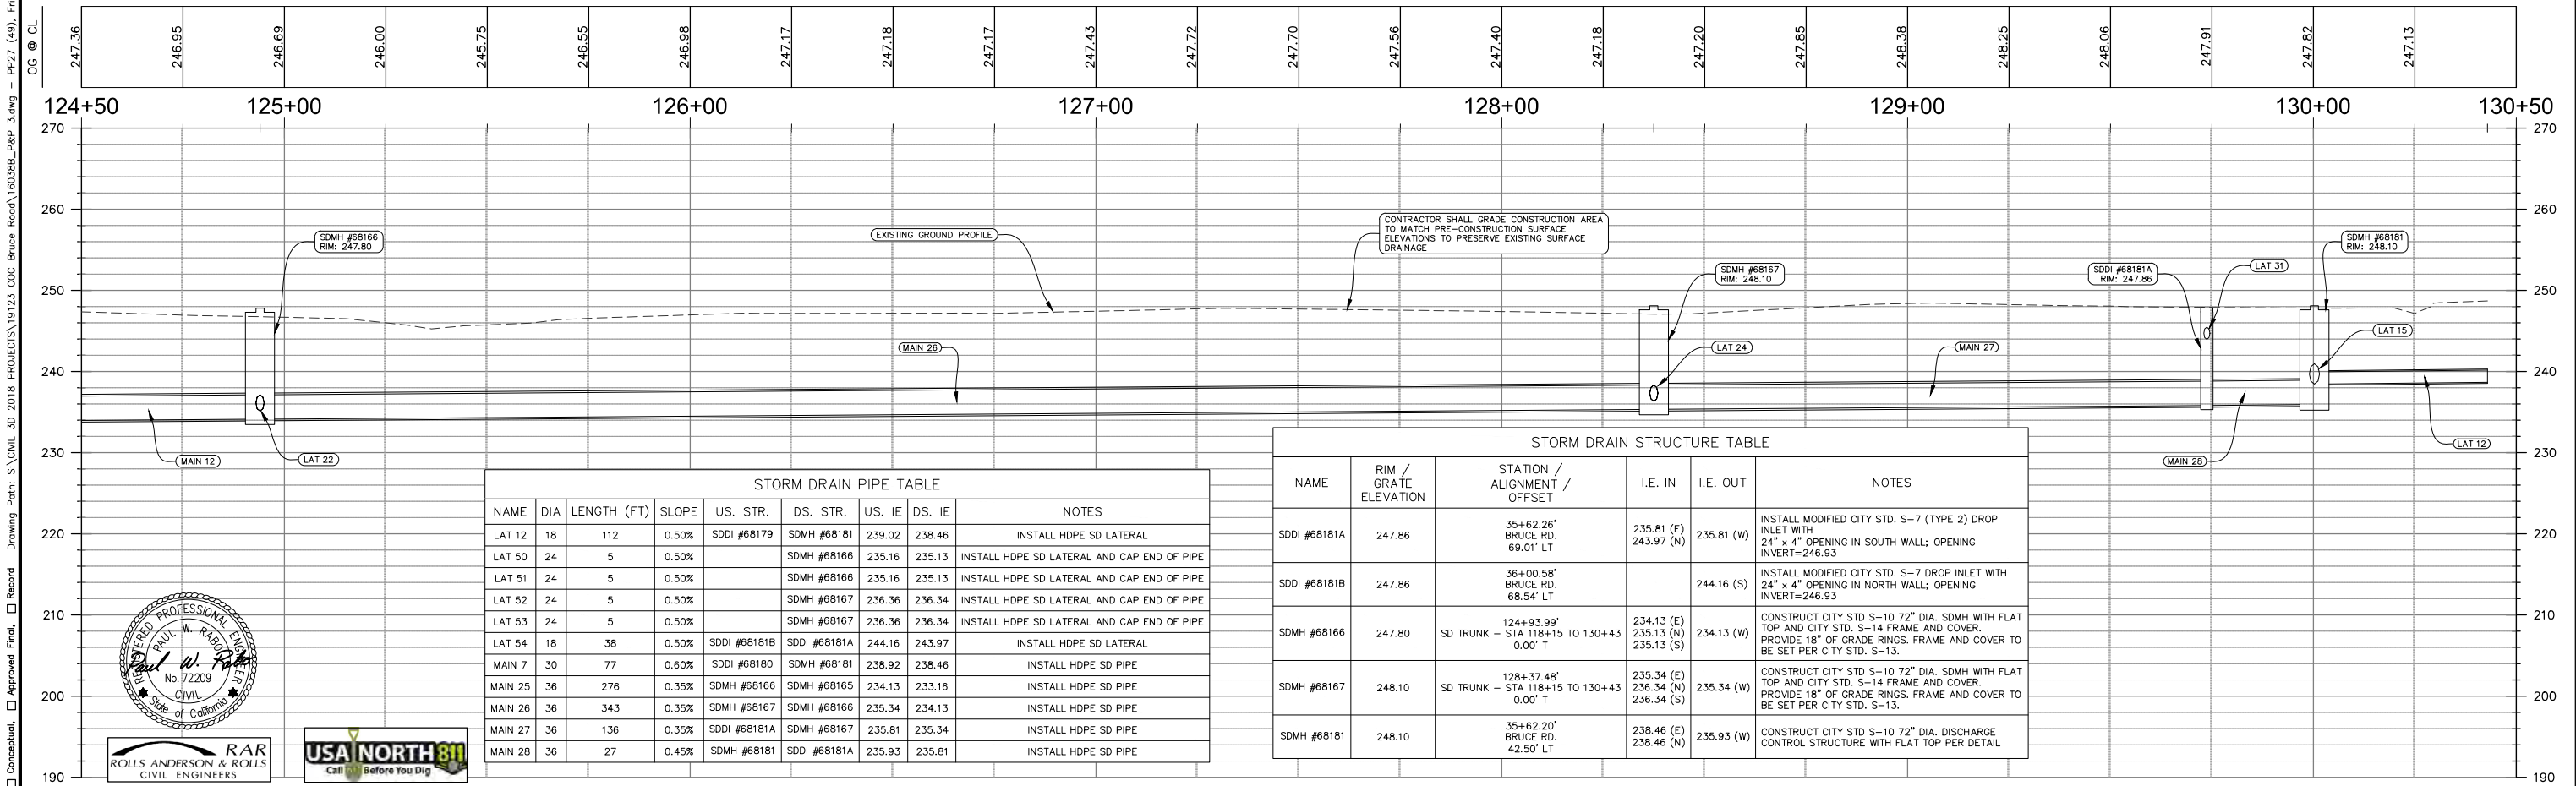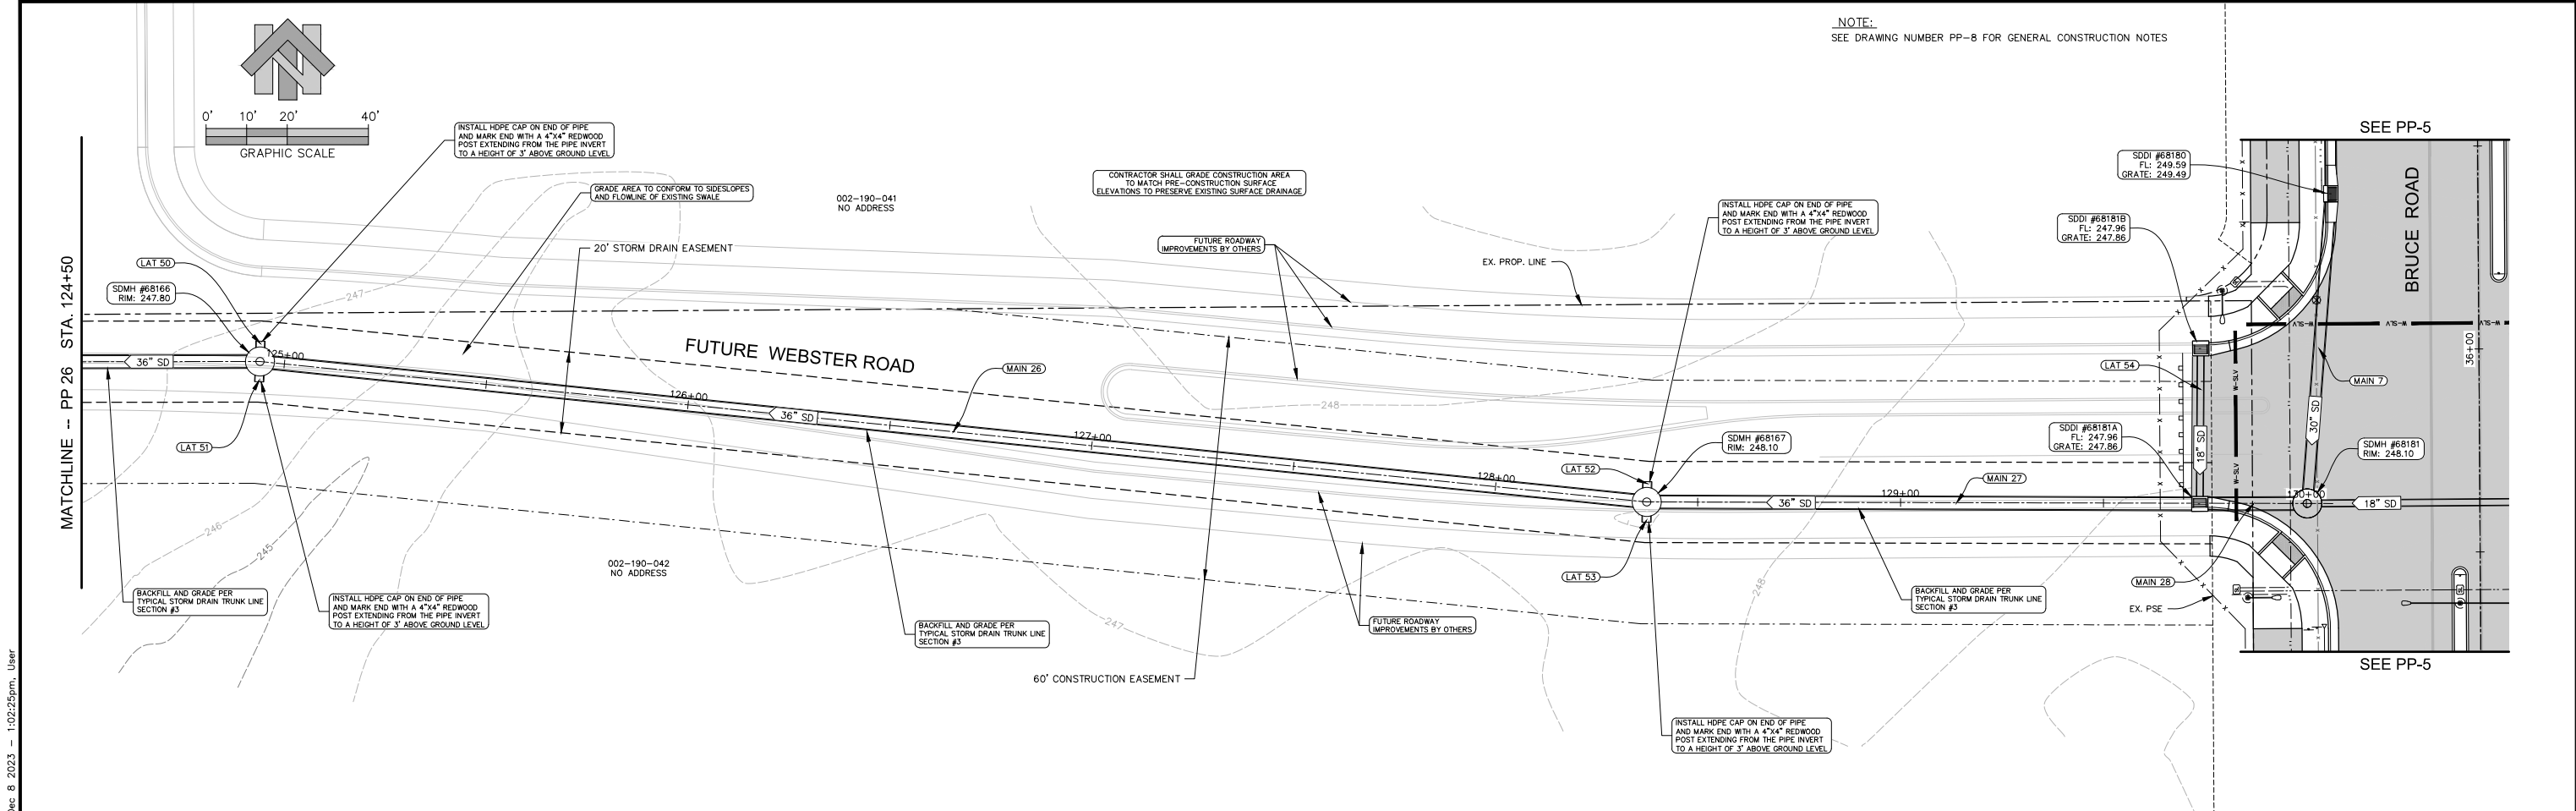

STORM DRAIN PIPE TABLE								
NAME	DIA	LENGTH (FT)	SLOPE	US. STR.	DS. STR.	US. IE	DS. IE	NOTES
LAT 12	18	112	0.50%	SDDI #68179	SDMH #68181	239.02	238.46	INSTALL HDPE SD LATERAL
LAT 50	24	5	0.50%		SDMH #68166	235.16	235.13	INSTALL HDPE SD LATERAL AND CAP END OF PIPE
LAT 51	24	5	0.50%		SDMH #68166	235.16	235.13	INSTALL HDPE SD LATERAL AND CAP END OF PIPE
LAT 52	24	5	0.50%		SDMH #68167	236.36	236.34	INSTALL HDPE SD LATERAL AND CAP END OF PIPE
LAT 53	24	5	0.50%		SDMH #68167	236.36	236.34	INSTALL HDPE SD LATERAL AND CAP END OF PIPE
LAT 54	18	38	0.50%	SDDI #68181B	SDDI #68181A	244.16	243.97	INSTALL HDPE SD LATERAL
MAIN 7	30	77	0.60%	SDDI #68180	SDMH #68181	238.92	238.46	INSTALL HDPE SD PIPE
MAIN 25	36	276	0.35%	SDMH #68166	SDMH #68165	234.13	233.16	INSTALL HDPE SD PIPE
MAIN 26	36	343	0.35%	SDMH #68167	SDMH #68166	235.34	234.13	INSTALL HDPE SD PIPE
MAIN 27	36	136	0.35%	SDDI #68181A	SDMH #68167	235.81	235.34	INSTALL HDPE SD PIPE
MAIN 28	36	27	0.45%	SDMH #68181	SDDI #68181A	235.93	235.81	INSTALL HDPE SD PIPE

STORM DRAIN STRUCTURE TABLE					
NAME	RIM / GRATE ELEVATION	STATION / ALIGNMENT / OFFSET	I.E. IN	I.E. OUT	NOTES
SDDI #68181A	247.86	35+62.26' BRUCE RD. 69.01' LT	235.81 (E) 243.97 (N)	235.81 (W)	INSTALL MODIFIED CITY STD. S-7 (TYPE 2) DROP INLET WITH 24" x 4" OPENING IN SOUTH WALL; OPENING INVERT=246.93
SDDI #68181B	247.86	36+00.58' BRUCE RD. 68.54' LT		244.16 (S)	INSTALL MODIFIED CITY STD. S-7 DROP INLET WITH 24" x 4" OPENING IN NORTH WALL; OPENING INVERT=246.93
SDMH #68166	247.80	124+93.99' SD TRUNK - STA 118+15 TO 130+43 0.00' T	234.13 (E) 235.13 (N) 235.13 (S)	234.13 (W)	CONSTRUCT CITY STD S-10 72" DIA. SDMH WITH FLAT TOP AND CITY STD. S-14 FRAME AND COVER. PROVIDE 18" OF GRADE RINGS. FRAME AND COVER TO BE SET PER CITY STD. S-13.
SDMH #68167	248.10	128+37.48' SD TRUNK - STA 118+15 TO 130+43 0.00' T	235.34 (E) 236.34 (N) 236.34 (S)	235.34 (W)	CONSTRUCT CITY STD S-10 72" DIA. SDMH WITH FLAT TOP AND CITY STD. S-14 FRAME AND COVER. PROVIDE 18" OF GRADE RINGS. FRAME AND COVER TO BE SET PER CITY STD. S-13.
SDMH #68181	248.10	35+62.20' BRUCE RD. 42.50' LT	238.46 (E) 238.46 (N)	235.93 (W)	CONSTRUCT CITY STD S-10 72" DIA. DISCHARGE CONTROL STRUCTURE WITH FLAT TOP PER DETAIL


Designed:	JIR	Approved:		Revision		Date		By	
Drawn By:	CAD	Date:	DECEMBER, 2023						
Checked:	PWR								


CITY OF CHICO
PUBLIC WORKS DEPARTMENT




BRUCE ROAD RECONSTRUCTION
PLAN AND PROFILE - SD TRUNK LINE STA. 124+50 TO STA. 130+50

Project Number: 16038	Drawing Number PP-27
Scale: 1"= 20'	Sheet 49 of 182

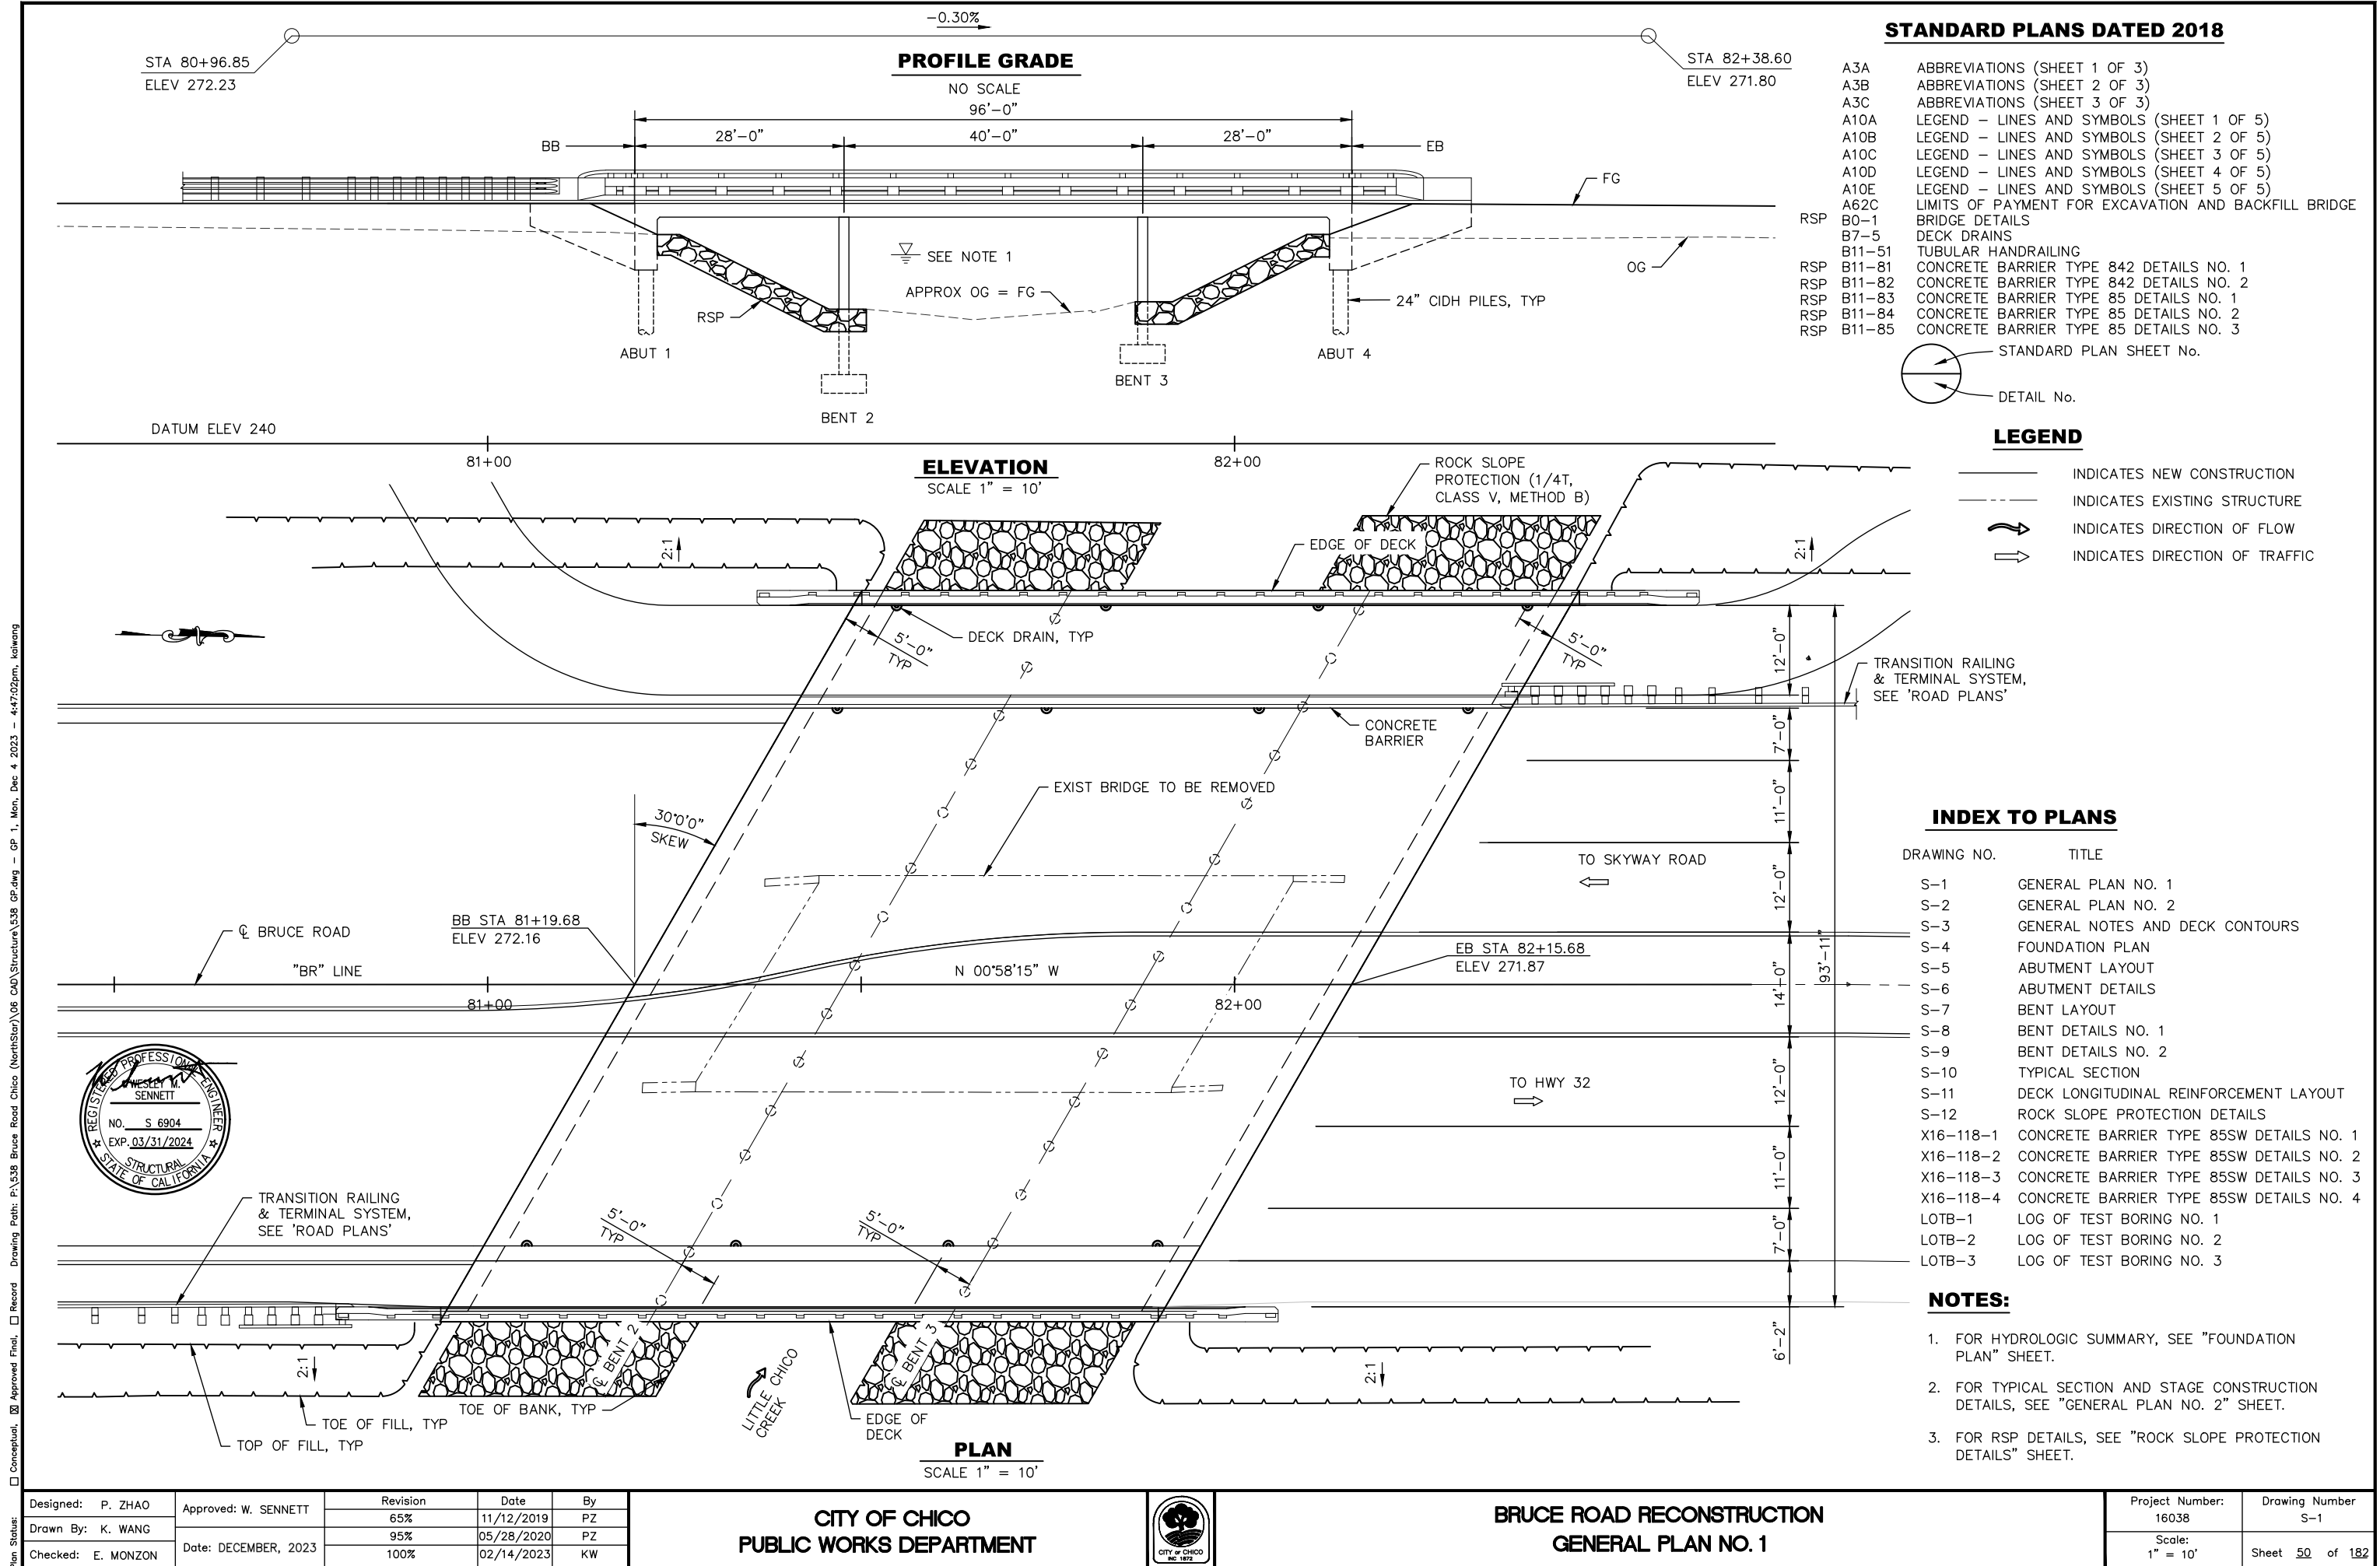

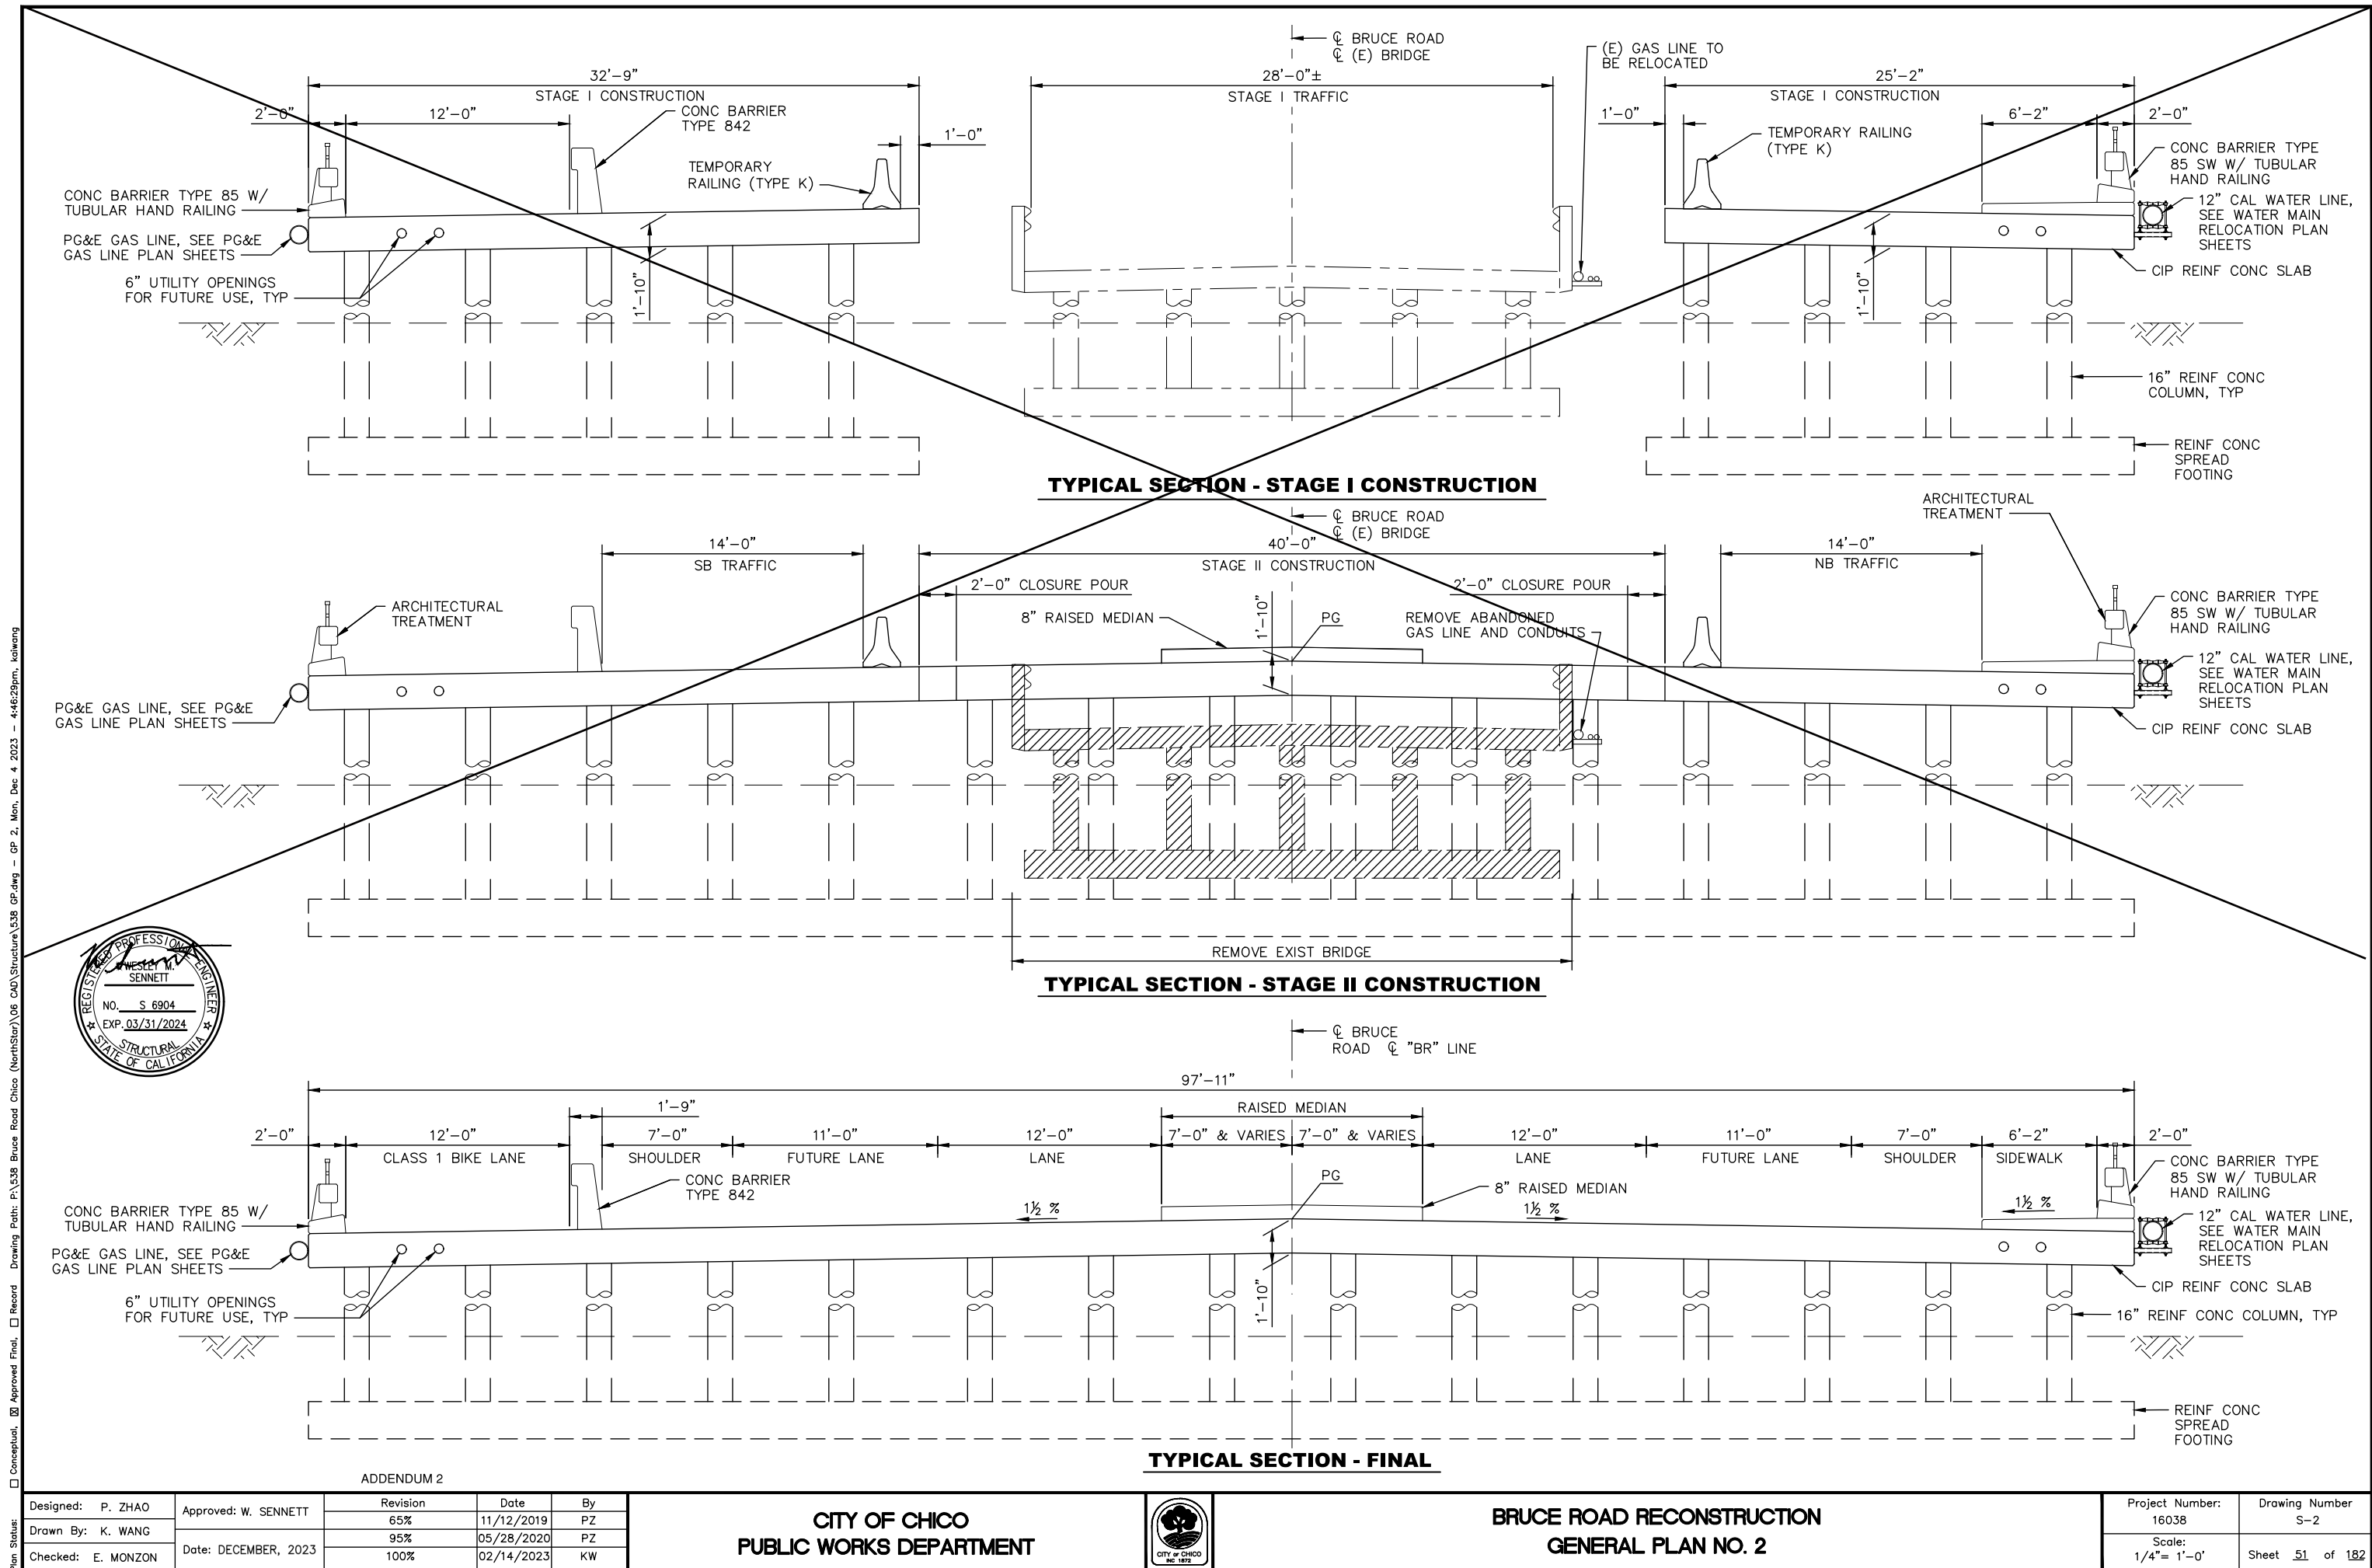

Plan Status: ☐ Conceptual, ☒ Approved Final, ☐ Record Drawing Path: F:\338 Bruce Road Chico (NorthStar)\06 CAD\Structure\338 DETAILS.dwg - GN, Mon, Dec 4 2023 - 4:46:01pm, kolwang

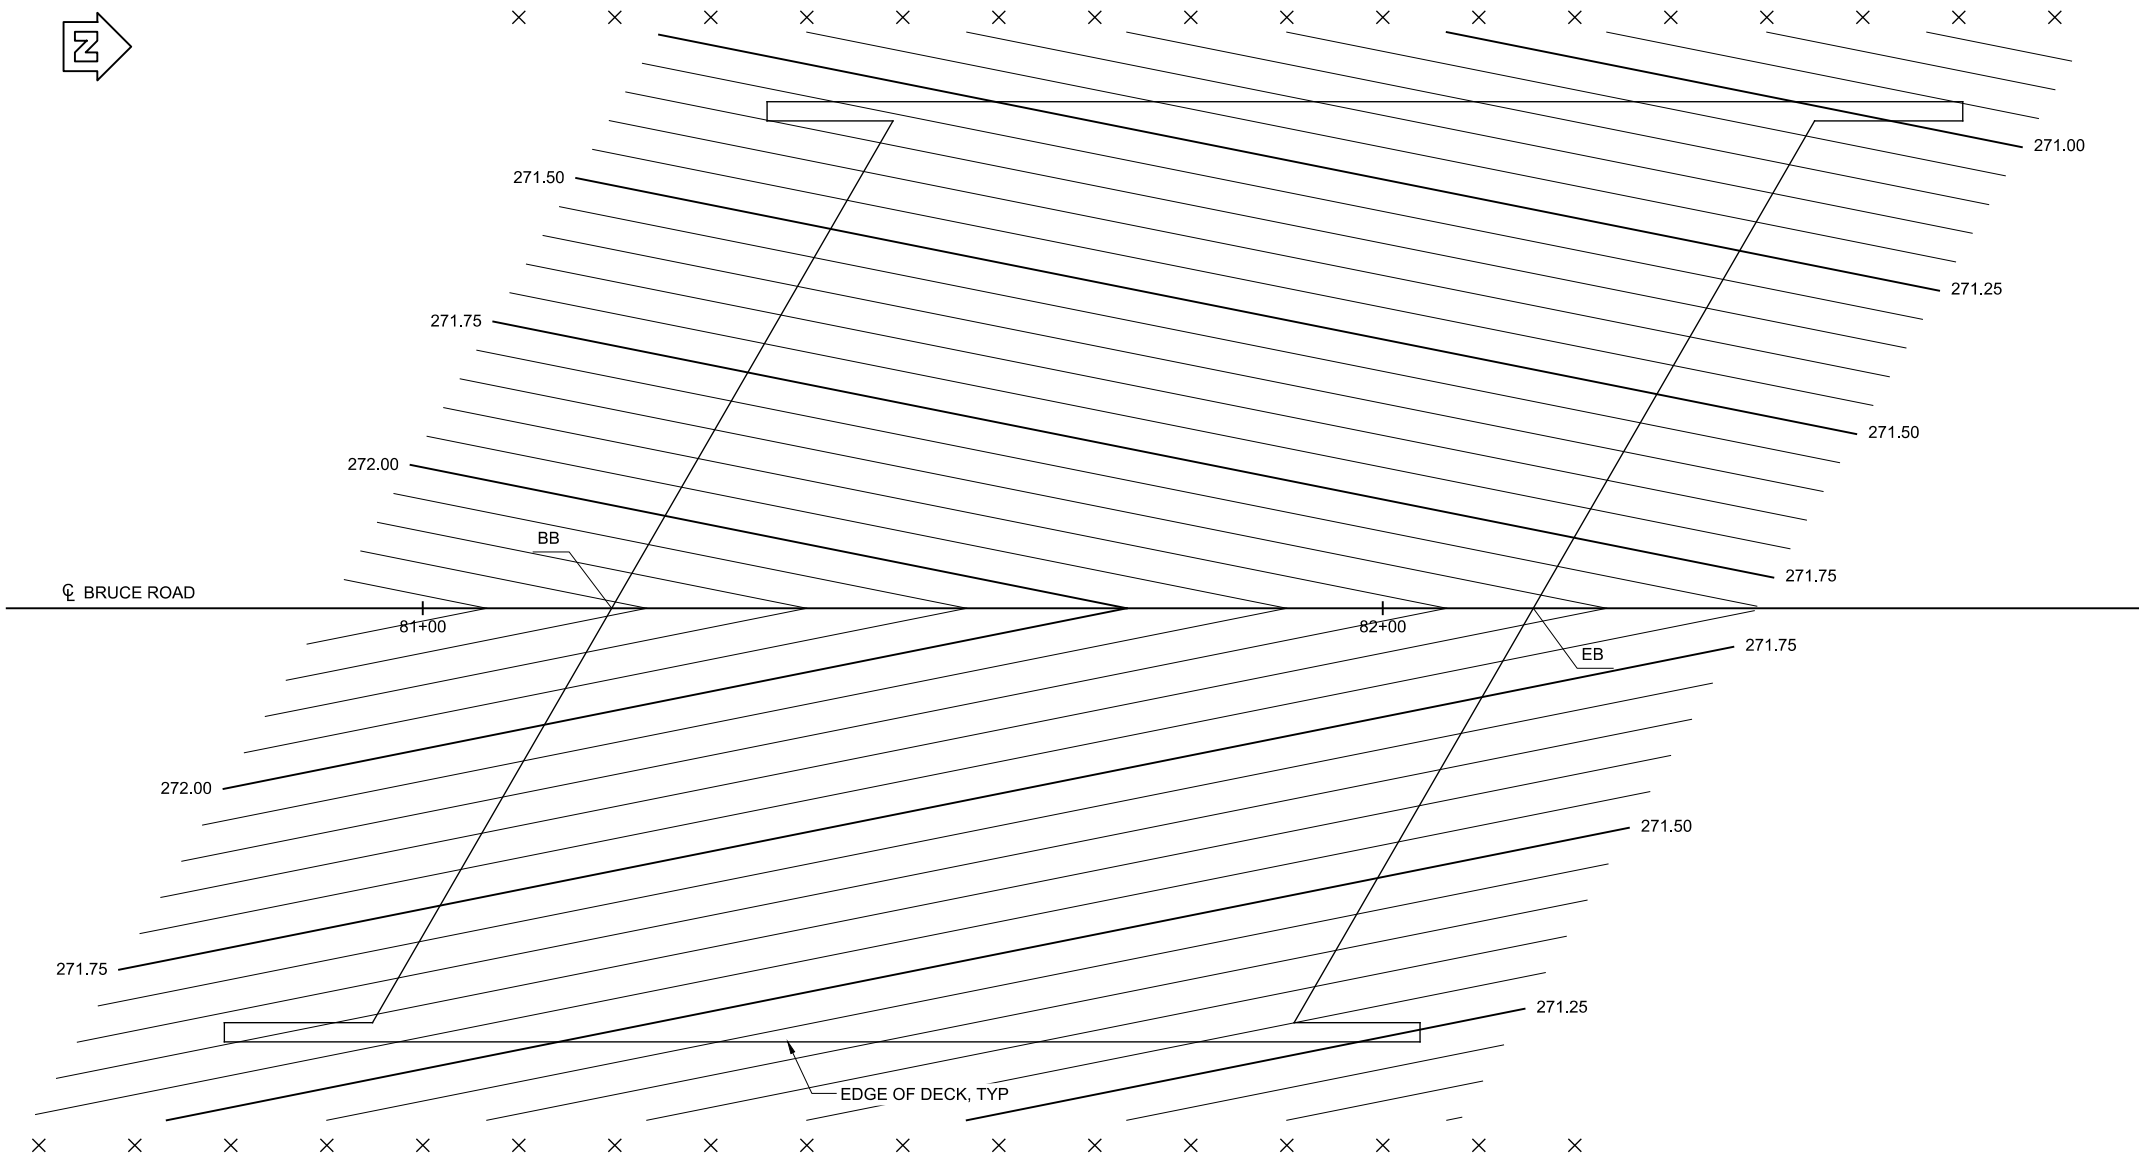

GENERAL NOTES
LOAD AND RESISTANCE FACTOR DESIGN

DESIGN: AASHTO LRFD BRIDGE DESIGN SPECIFICATIONS, 8TH EDITION AND THE CALTRANS AMENDMENTS, PREFACE DATED SEPTEMBER 2017


SEISMIC DESIGN: CALTRANS SEISMIC DESIGN CRITERIA (SDC) VERSION 2.0, APRIL, 2019

DEAD LOAD: INCLUDES 35 PSF FOR FUTURE WEARING SURFACE.

LIVE LOAD: HL93 AND PERMIT DESIGN VEHICLE

SEISMIC LOAD: SHEAR WAVE VELOCITY, $V_{S30} = 270$ M/S
MAXIMUM MAGNITUDE = 6.7
PEAK GROUND ACCELERATION = 0.24g


REINFORCED CONCRETE: $f_y = 60,000$ PSI
 $f'_c =$ SEE 'CONCRETE STRENGTH AND TYPE LIMITS'
 $n = 8$

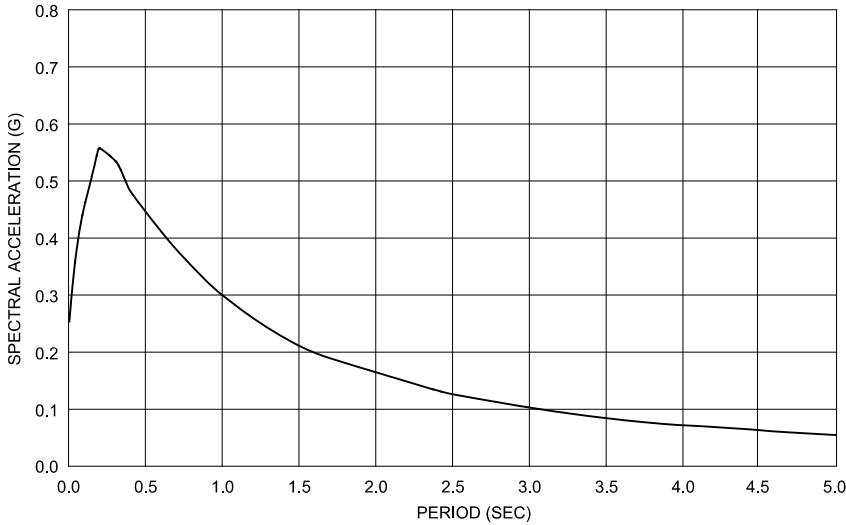

RESPONSE SPECTRA

- NOTES:**
1. CONTOUR INTERVAL = 0.05 FT
 2. CONTOURS DO NOT INCLUDE CAMBER
 3. X INDICATES 10' STATION INTERVALS ALONG CENTER LINE

DECK CONTOURS
1" = 10'

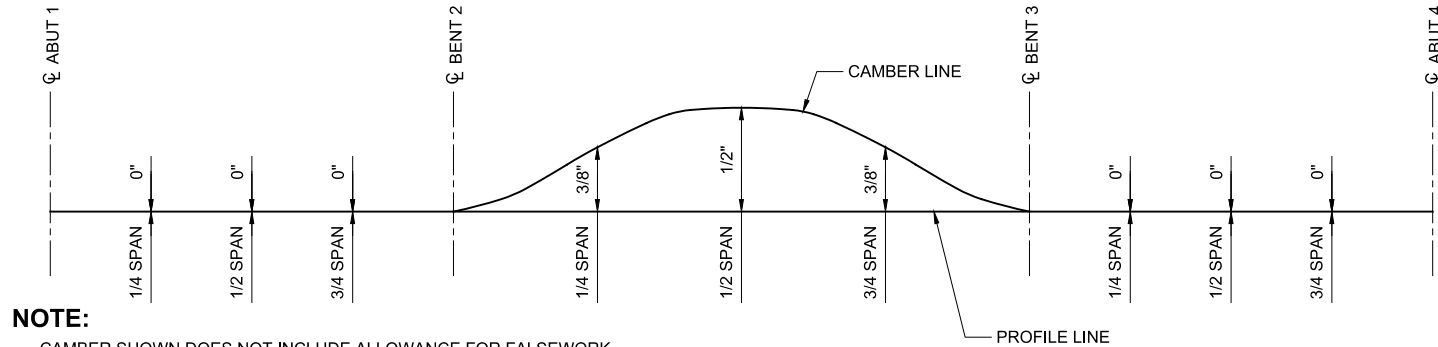

NOTE:
CAMBER SHOWN DOES NOT INCLUDE ALLOWANCE FOR FALSEWORK SETTLEMENT. CAMBER VALUES ARE SHOWN IN INCHES.


CAMBER DIAGRAM
NO SCALE



CONCRETE STRENGTH AND TYPE LIMITS
NO SCALE

LEGEND

- STRUCTURAL CONCRETE, BRIDGE
 $f'_c = 3.6$ KSI AT 28 DAYS
- STRUCTURAL CONCRETE, BRIDGE FOOTING
 $f'_c = 3.6$ KSI AT 28 DAYS
- CIDH CONCRETE PILE
 $f'_c = 3.6$ KSI AT 28 DAYS

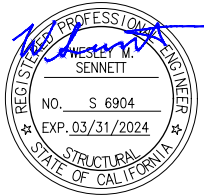

Designed: P. ZHAO	Approved: W. SENNETT	Revision	Date	By
Drawn By: K. WANG	Date: DECEMBER, 2023	65%	11/12/2019	PZ
Checked: E. MONZON		95%	05/28/2020	PZ
		100%	02/14/2023	KW



CITY OF CHICO
PUBLIC WORKS DEPARTMENT



BRUCE ROAD RECONSTRUCTION
GENERAL NOTES AND DECK CONTOURS

Project Number: 16038	Drawing Number S-3
Scale: AS SHOWN	Sheet 52 of 182

Plan Status: ☐ Conceptual, ☒ Approved Final, ☐ Record Drawing Path: P:\538 Bruce Road Chico (NorthStar)\06 CAD\Structure\538 Foundation.dwg - FN, Mon, Dec 4 2023 - 4:47:35pm, koiwang

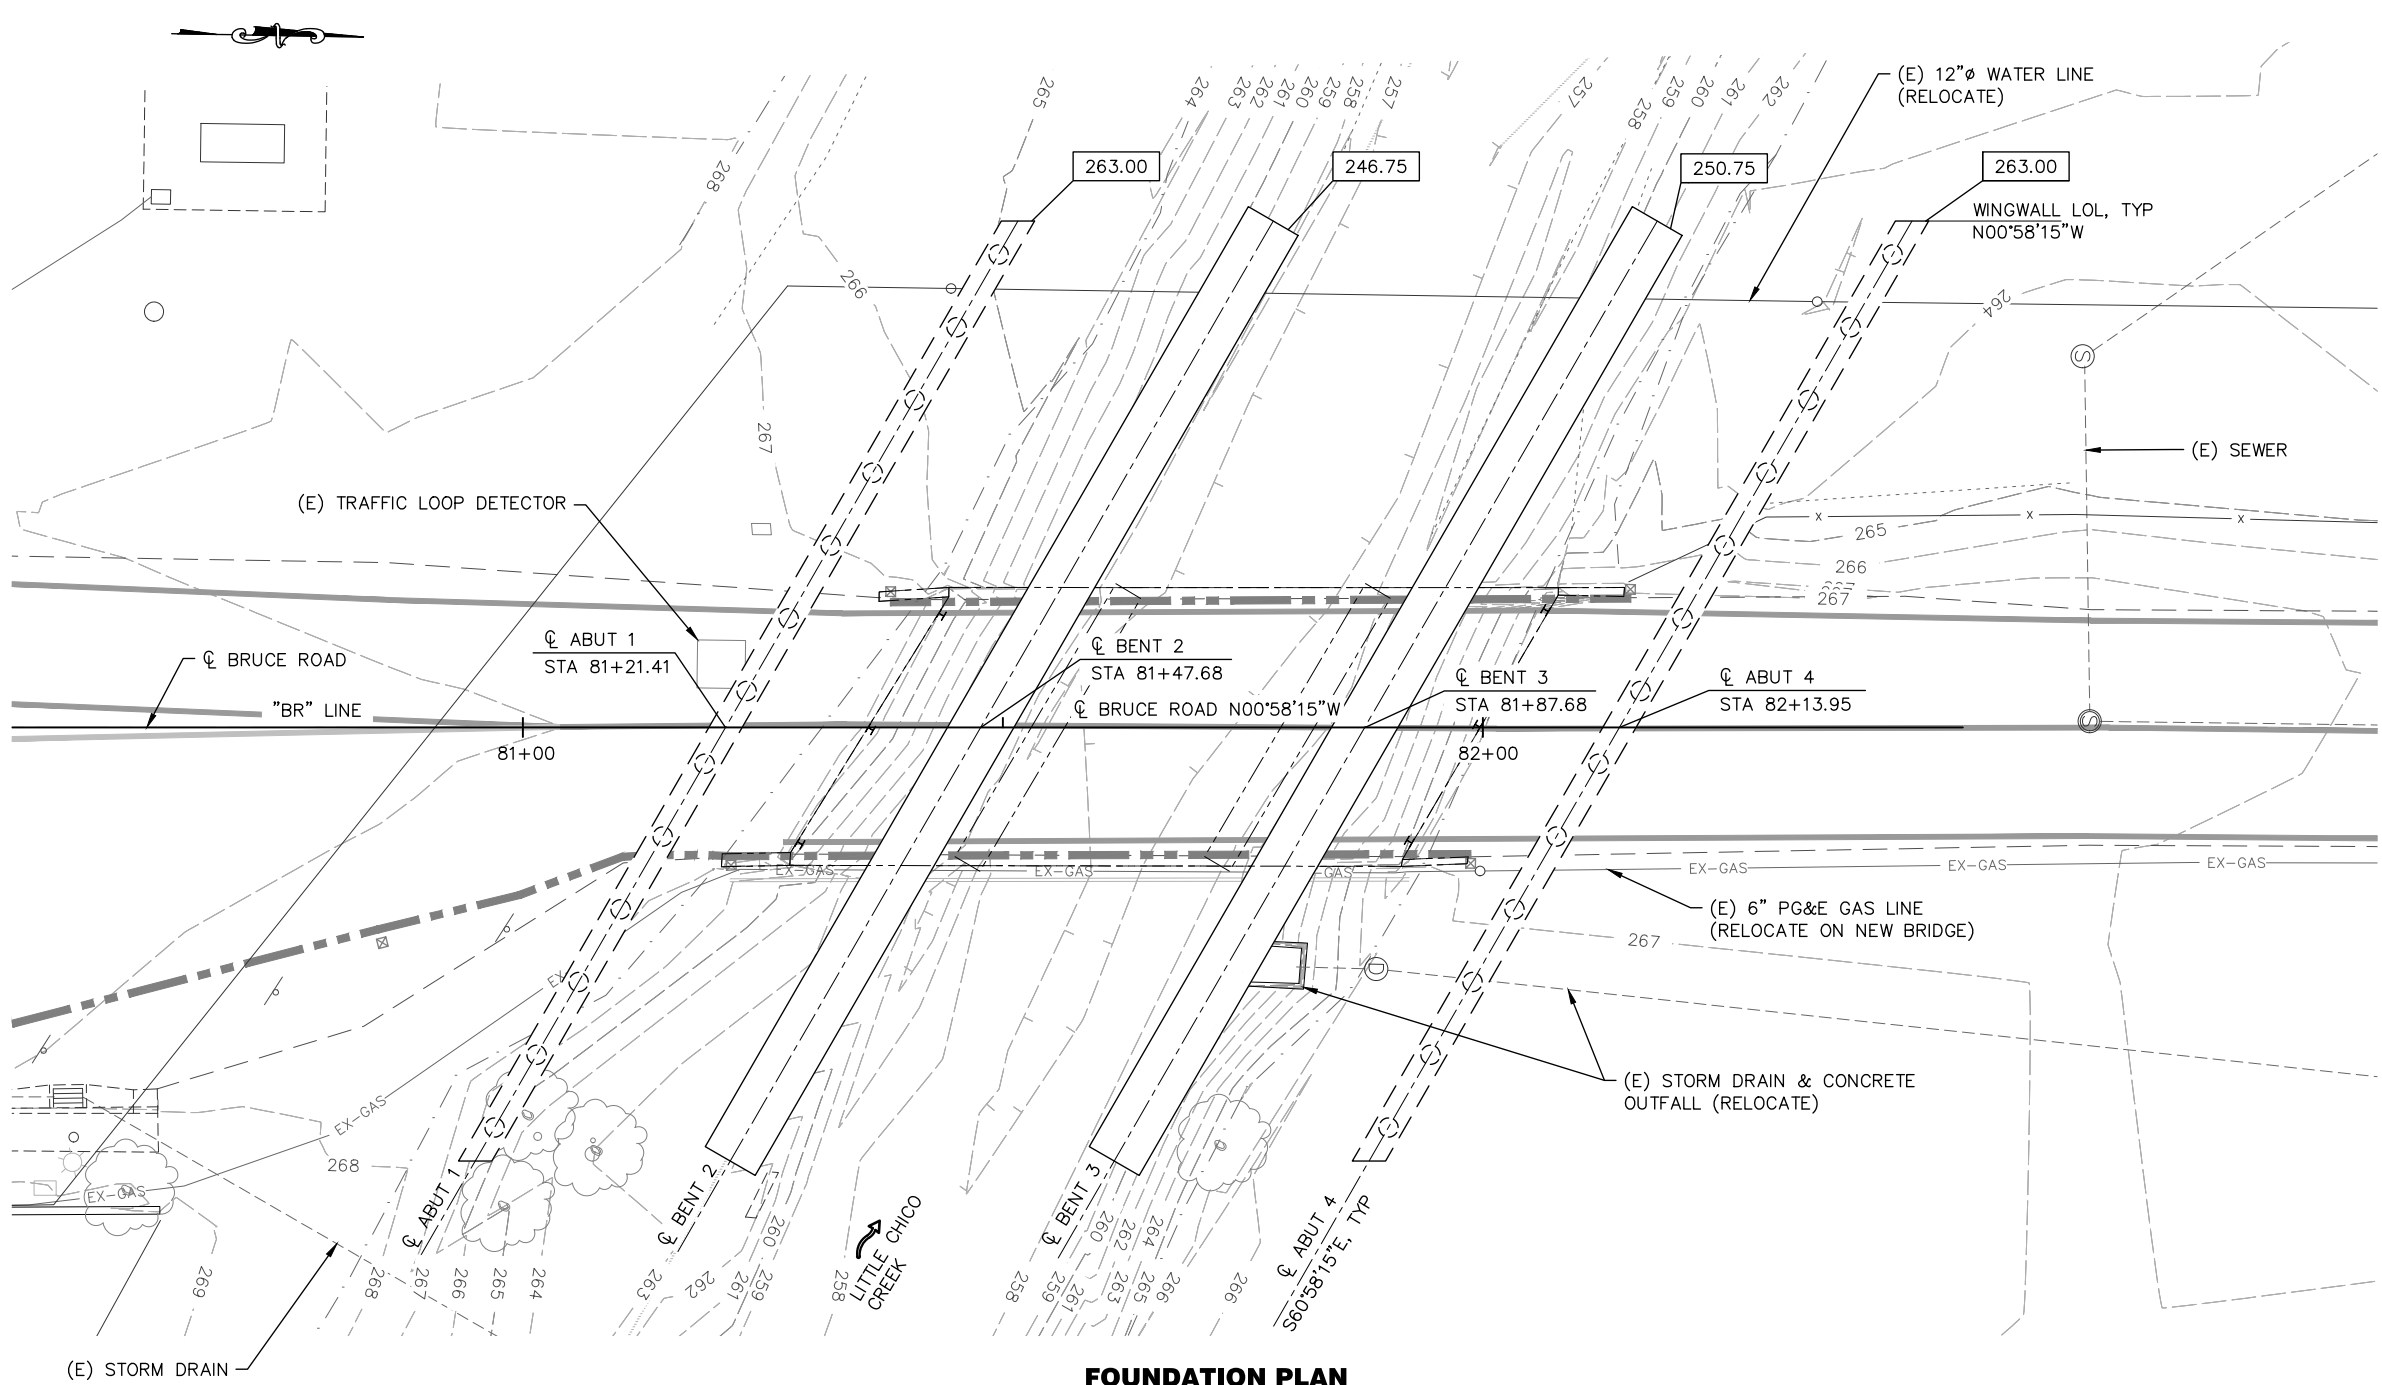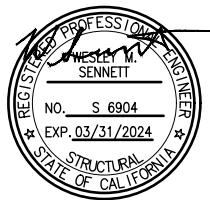

FOUNDATION PLAN
SCALE 1" = 10'

LEGEND

- INDICATES 24" CIDH PILE
- INDICATES BOTTOM OF FOOTING / BOTTOM OF DIAPHRAGM ELEVATION
- INDICATES EXISTING HP PILE
- INDICATES EXISTING STRUCTURE

HYDROLOGIC SUMMARY

DRAINAGE AREA:	132.80	SQUARE MILES
FREQUENCY (YEARS)	200	DESIGN
DISCHARGE (CUBIC FEET PER SECOND)	2,400	
WATER SURFACE (ELEVATION AT BRIDGE)	266.43	

SCOUR DATA TABLE

SUPPORT NO.	LONG TERM (DEGRADATION AND CONTRACTION) SCOUR ELEVATION (FT)	SHORT TERM (LOCAL) SCOUR DEPTH (FT)
ABUT 1	264.00	N/A
BENT 2	246.75	0.5
BENT 3	250.75	0.5
ABUT 4	260.00	N/A

SPREAD FOOTING DATA TABLE

SUPPORT NO.	SERVICE PERMISSIBLE NET CONTACT STRESS (SETTLEMENT) (KSF)	STRENGTH /CONSTRUCTION FACTORED GROSS NOMINAL BEARING RESISTANCE $\phi_b=0.45$ (KSF)	EXTREME EVENT FACTORED GROSS NOMINAL BEARING RESISTANCE $\phi_b=1.00$ (KSF)
BENT 2	4.2	5.6	12.5
BENT 3	4.2	5.6	12.5

PILE FOOTING DATA TABLE

SUPPORT NO.	PILE TYPE	CUT-OFF ELEVATION (ft)	NOMINAL RESISTANCE (kips)	SPECIFIED TIP ELEVATION (ft)
ABUT 1	24" CIDH	263.25	270	232.08
ABUT 4	24" CIDH	263.25	270	232.08





CITY OF CHICO
PUBLIC WORKS DEPARMENT

BRUCE ROAD RECONSTRUCTION
FOUNDATION PLAN

Designed: P. ZHAO	Approved: W. SENNETT	Revision	Date	By
Drawn By: K. WANG	Date: DECEMBER, 2023	65%	11/12/2019	PZ
Checked: E. MONZON		95%	05/28/2020	PZ
		100%	02/14/2023	KW


Project Number: 16038	Drawing Number S-4
Scale: AS SHOWN	Sheet 53 of 182

Plan Status: ☐ Conceptual, ☒ Approved Final, ☐ Record Drawing Path: F:\538 Bruce Road Chico (NorthStar)\06 CAD\Structure\538 DETAILS.dwg - ABUT LAYOUT, Mon, Dec 4 2023 - 4:48:19pm, kawang

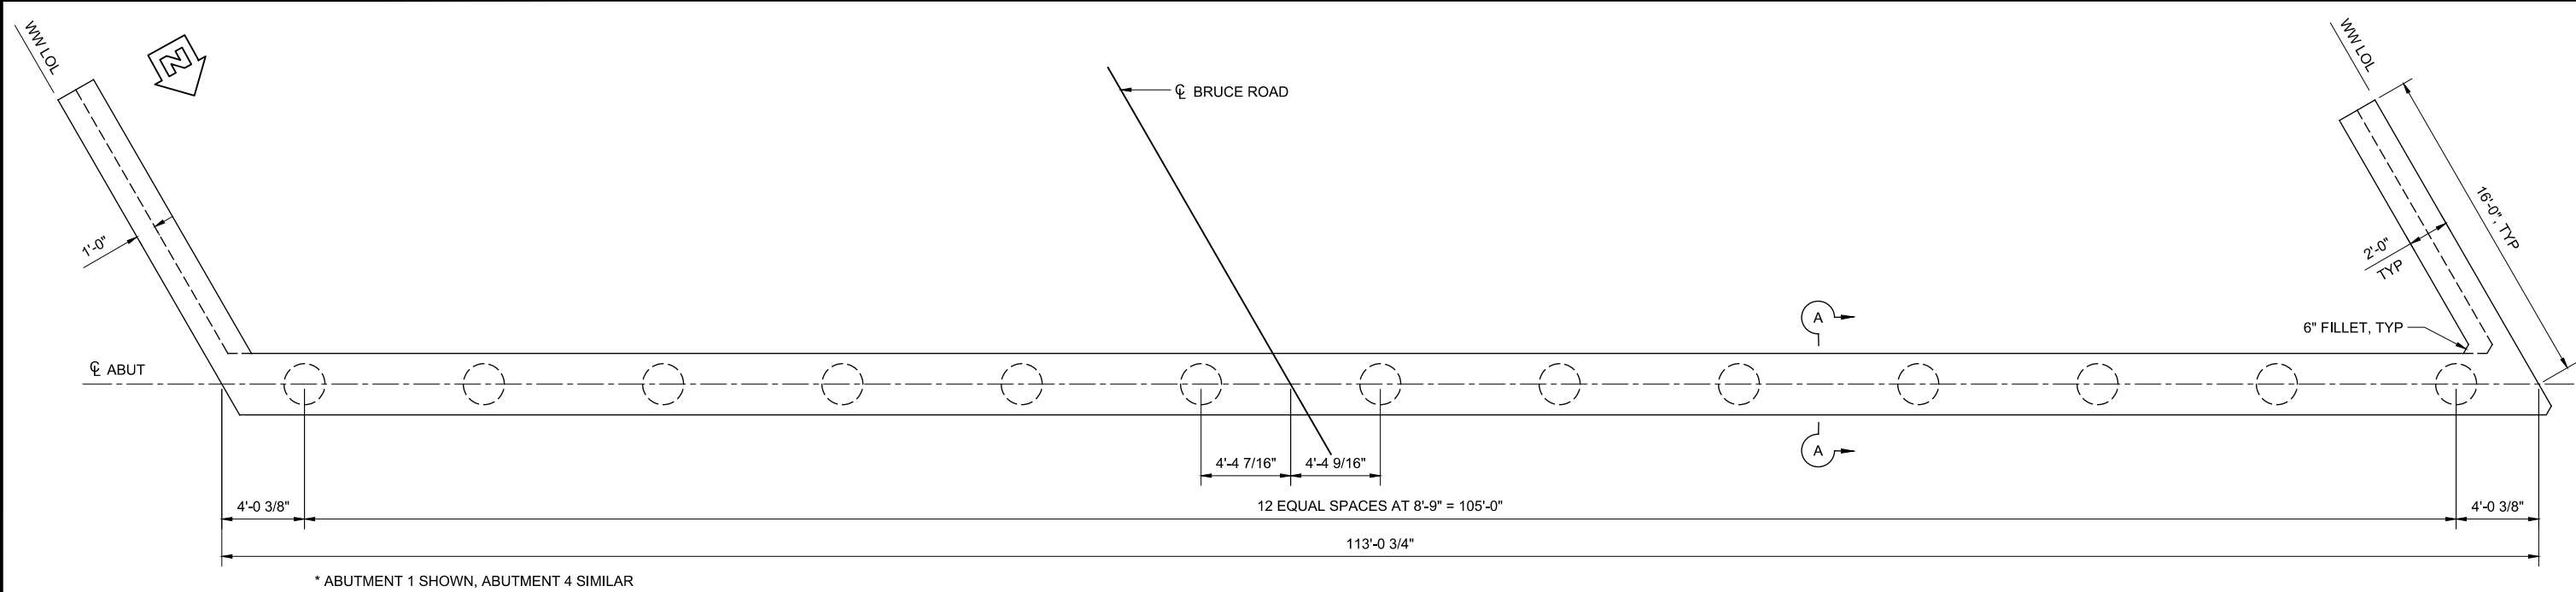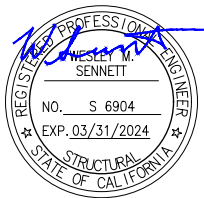

ABUTMENT PLAN

1/4" = 1'-0"

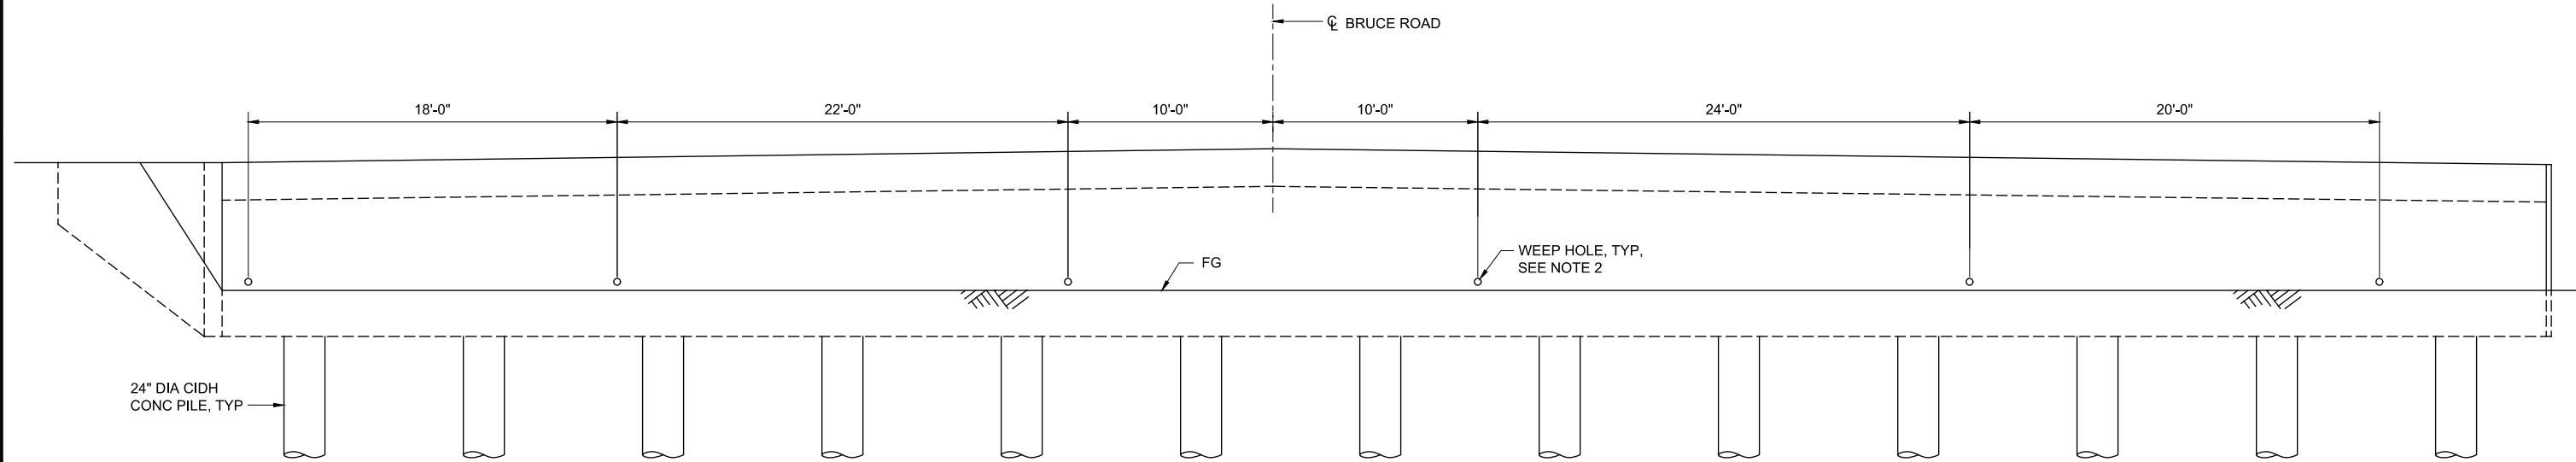

ABUTMENT ELEVATION

1/4" = 1'-0"

NOTES:

- FOR SECTION A-A, SEE "ABUTMENT DETAILS" SHEET.
- WEEP HOLES SHALL BE LOCATED 3" ABOVE FINISHED GRADE.

Designed: P. ZHAO	Approved: W. SENNETT	Revision	Date	By
Drawn By: K. WANG		65%	11/12/2019	PZ
Checked: E. MONZON	Date: DECEMBER, 2023	95%	05/28/2020	PZ
		100%	02/14/2023	KW


CITY OF CHICO
PUBLIC WORKS DEPARTMENT




BRUCE ROAD RECONSTRUCTION
ABUTMENT LAYOUT

Project Number: 16038	Drawing Number S-5
Scale: AS SHOWN	Sheet 54 of 182


Plan Status: ☐ Conceptual, ☒ Approved Final, ☐ Record
Drawing Path: F:\338 Bruce Road Chico (NorthStar)\06 CAD\Structure\338 DETAILS.dwg - ABUT DETAILS, Men, Dec 4 2023 - 4:48:44pm, kawang

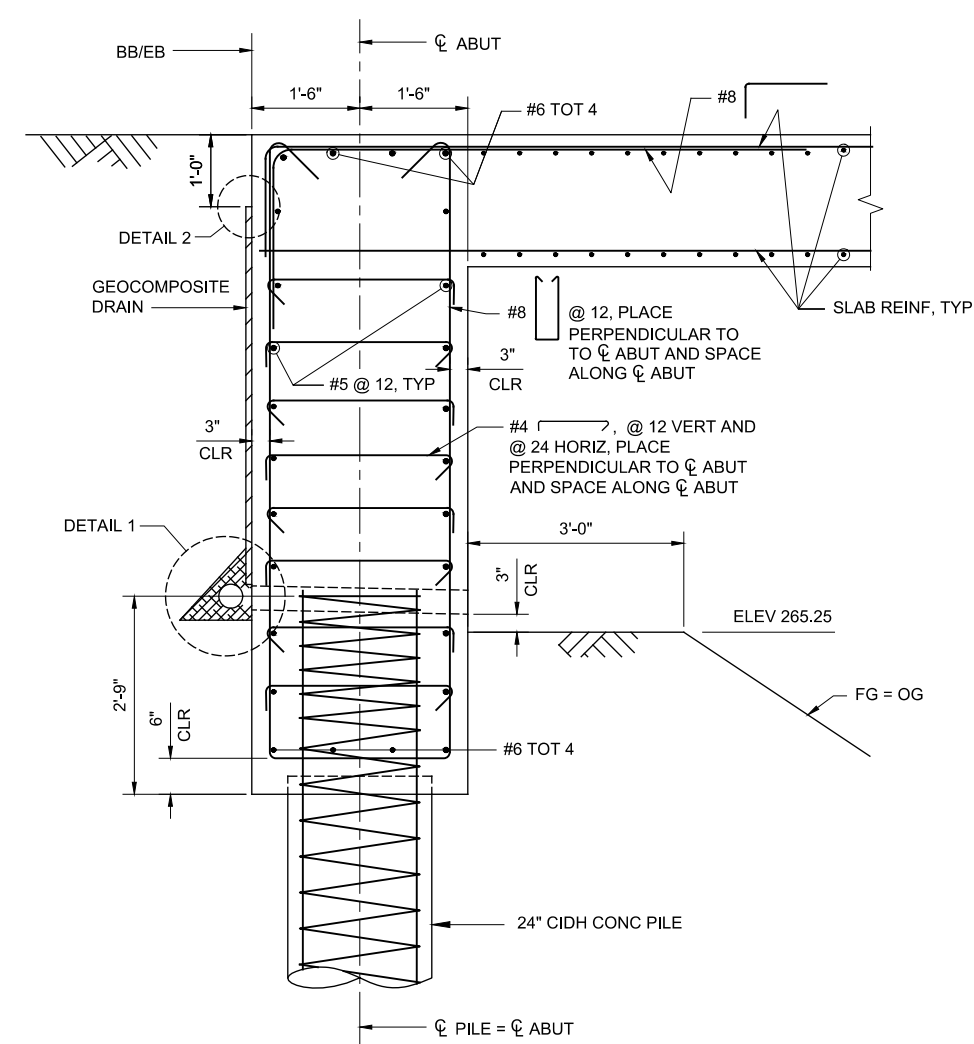

SECTION A-A
3/4" = 1'-0"

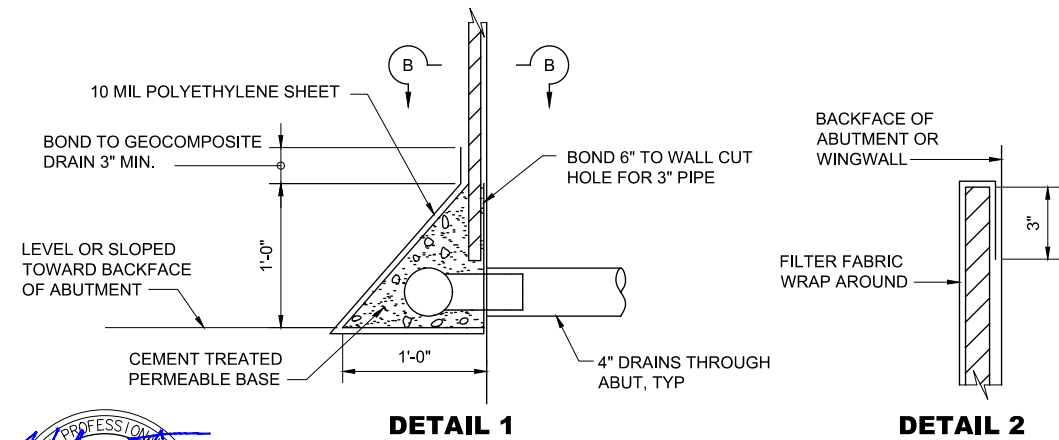


DETAIL 1

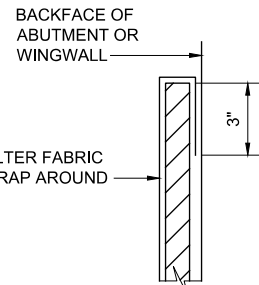


DETAIL 2


WEEP HOLE AND GEOCOMPOSITE DRAIN
NO SCALE

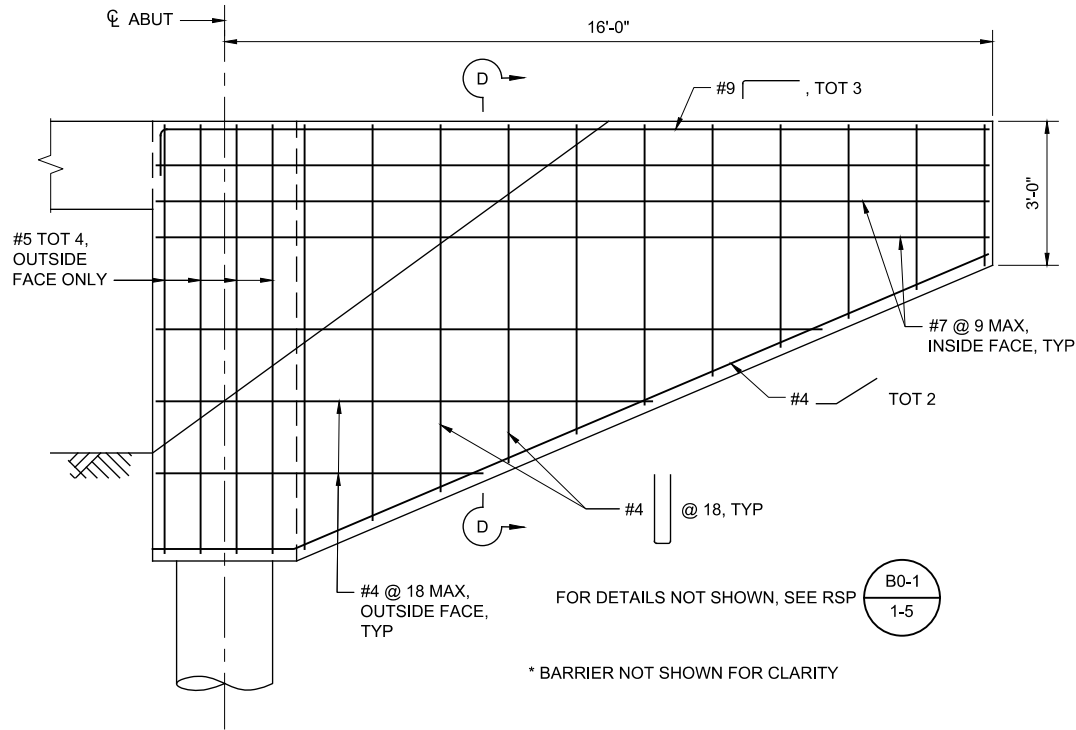


WINGWALL ELEVATION
1/2" = 1'-0"

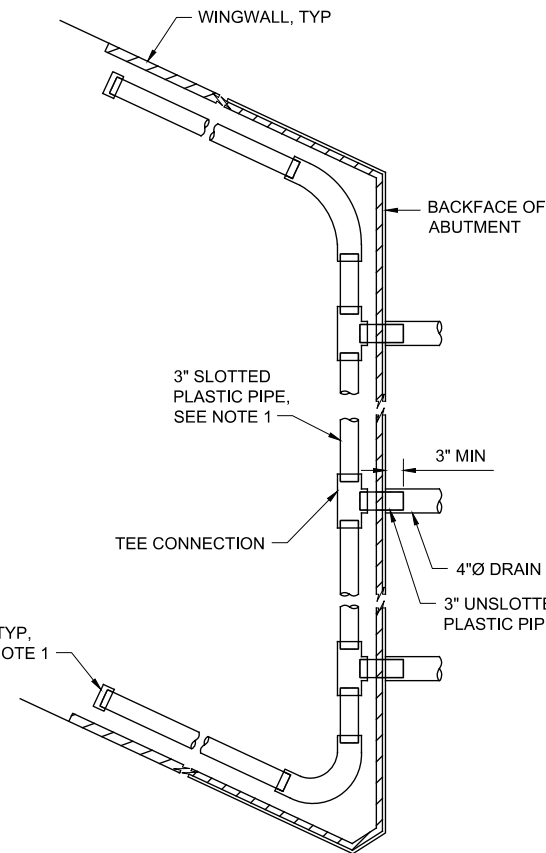


SECTION B-B
3/4" = 1'-0"

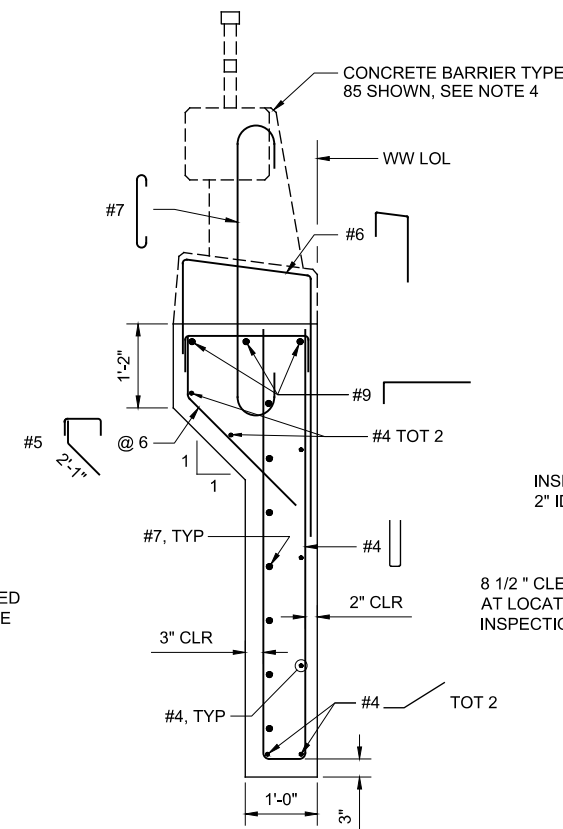

SECTION D-D
3/4" = 1'-0"

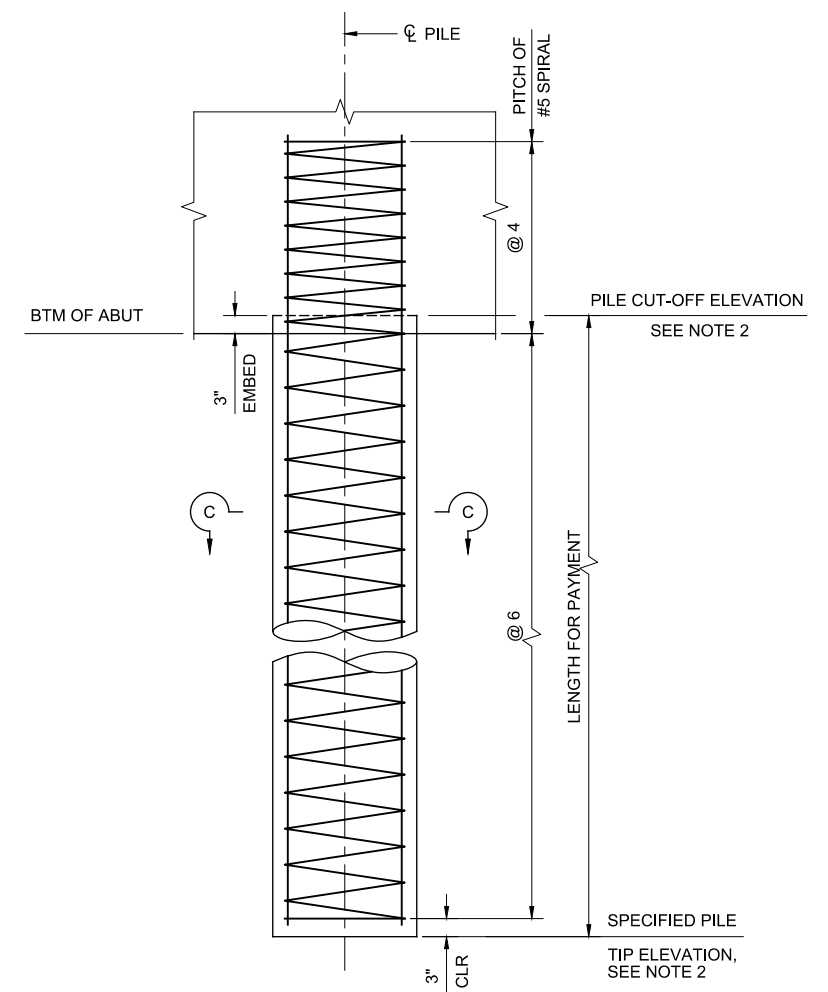

PILE ELEVATION
3/4" = 1'-0"

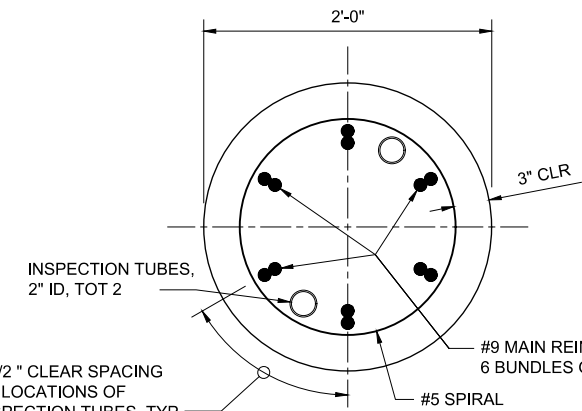

SECTION C-C
1 1/2" = 1'-0"

NOTES:

1. GEOCOMPOSITE DRAIN, CEMENT TREATED PERMEABLE BASE, AND 3"Ø SLOTTED PLASTIC PIPE CONTINUOUS BEHIND ABUTMENT & WINGWALLS. CAP ENDS OF PIPE, PROVIDE "TEE" CONNECTION AT EACH 4"Ø DRAIN.
2. SEE "FOUNDATION PLAN" SHEET FOR SPECIFIED TIP AND CUT OFF ELEVATIONS.
3. FOR LOCATION OF SECTION A-A, SEE "ABUTMENT LAYOUT" SHEET.
4. SEE "CONCRETE BARRIER TYPE 85SW DETAILS NO.1", "CONCRETE BARRIER TYPE 85SW DETAILS NO.2", AND "CONCRETE BARRIER TYPE 85SW DETAILS NO.3" SHEETS FOR CONCRETE BARRIER TYPE 85SW DETAILS NOT SHOWN.



Designed: P. ZHAO	Approved: W. SENNETT	Revision	Date	By
Drawn By: K. WANG	Date: DECEMBER, 2023	65%	11/12/2019	PZ
Checked: E. MONZON		95%	05/28/2020	PZ
		100%	02/14/2023	KW

CITY OF CHICO
PUBLIC WORKS DEPARTMENT



BRUCE ROAD RECONSTRUCTION
ABUTMENT DETAILS

Project Number: 16038	Drawing Number S-6
Scale: AS SHOWN	Sheet 55 of 182

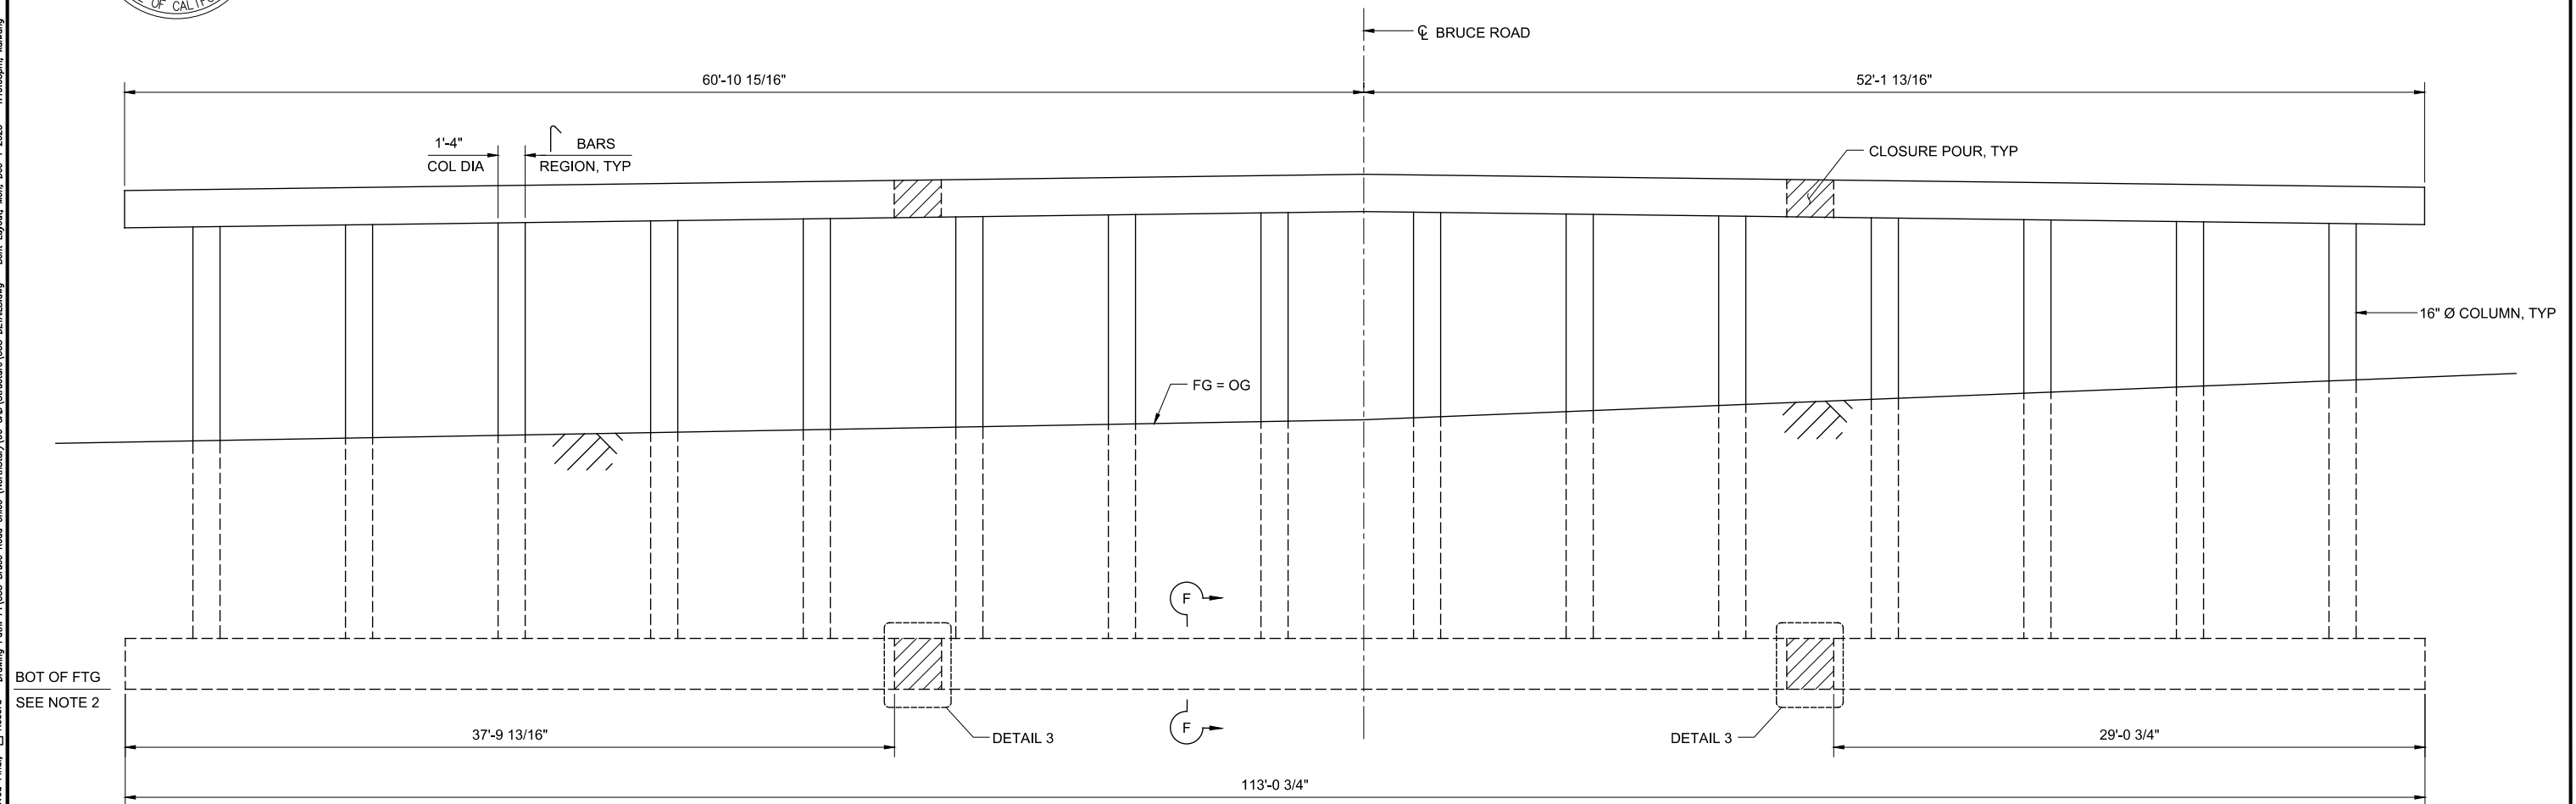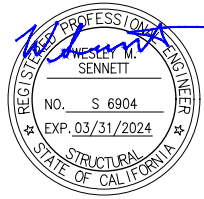

NOTES:

1. FOR SECTION E-E, SECTION E'-E' AND DETAIL 3, SEE "BENT DETAILS NO. 1" SHEET.
2. FOR SECTION F-F AND FOOTING PLAN, SEE "BENT DETAILS NO. 2" SHEET.
3. SEE "FOUNDATION PLAN" SHEET FOR BOTTOM OF FOOTING ELEVATIONS.



Designed: P. ZHAO	Approved: W. SENNETT	Revision	Date	By
Drawn By: K. WANG		65%	11/12/2019	PZ
Checked: E. MONZON		95%	05/28/2020	PZ
	Date: DECEMBER, 2023	100%	02/14/2023	KW



BRUCE ROAD RECONSTRUCTION BENT LAYOUT


Project Number: 16038	Drawing Number S-7
Scale: AS SHOWN	Sheet <u>56</u> of <u>182</u>

Plan Status: ☐ Conceptual, ☒ Approved Final, ☐ Record Drawing Path: P:\538 Bruce Road Chico (NorthStar)\06 CAD\Structure\538 DETAILS.dwg - Bent Details No. 1, Mon, Dec 4 2023 - 4:49:22pm, kwlwang

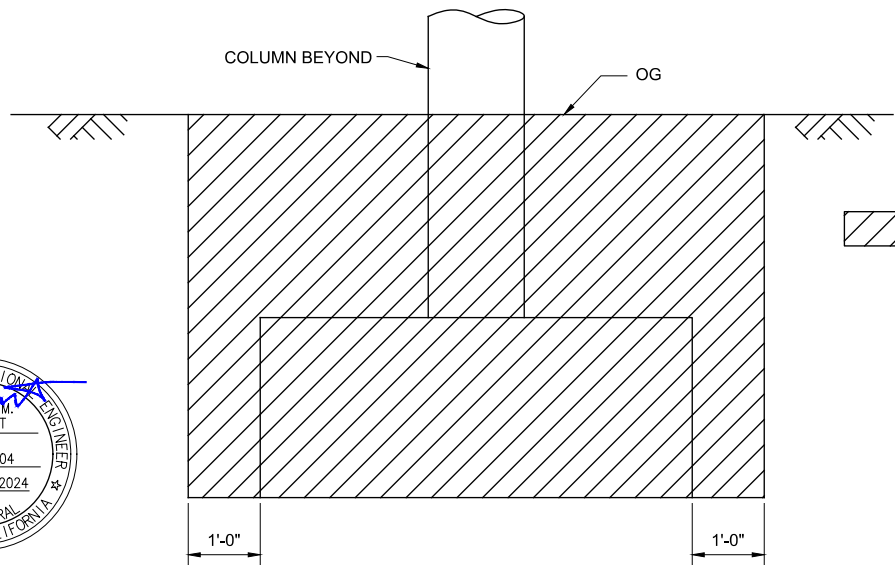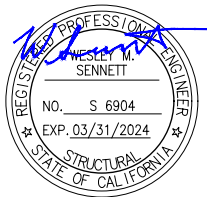


LIMITS OF PAYMENT - STRUCTURE EXCAVATION (TYPE D)

NO SCALE

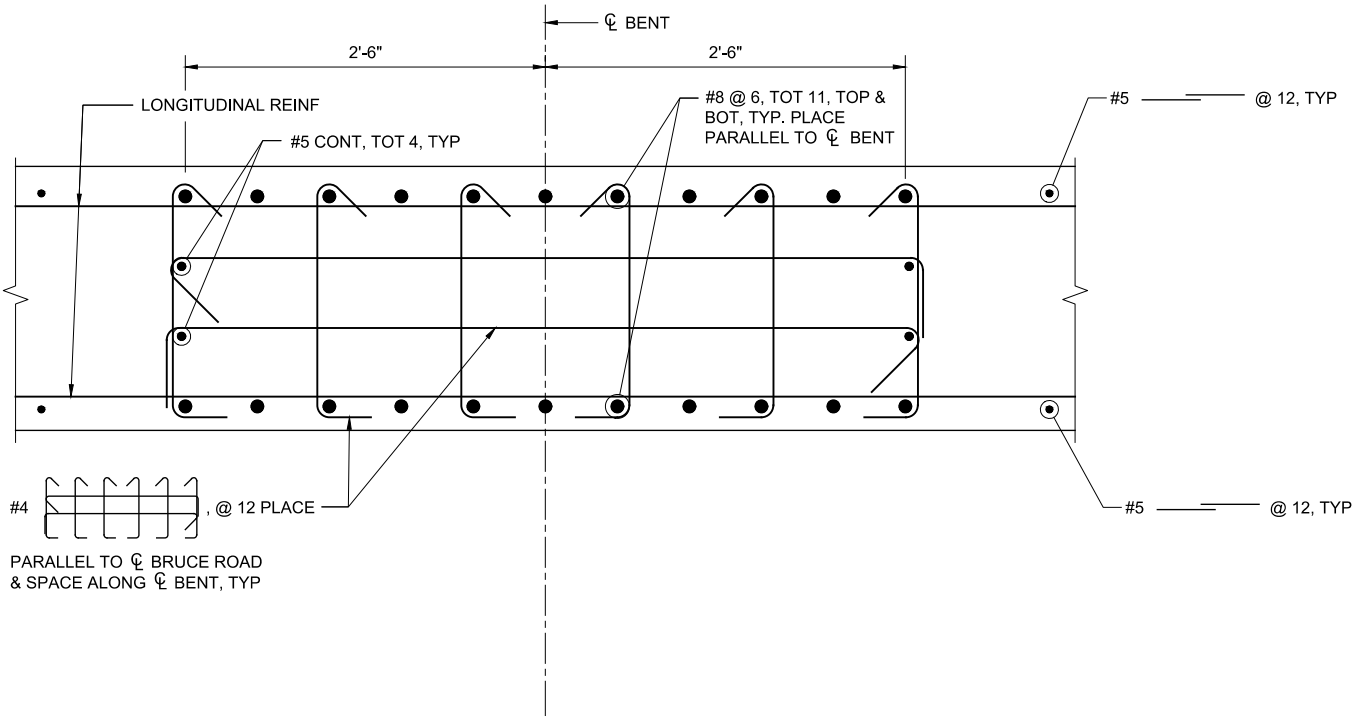


SECTION E-E

1 1/2" = 1'-0'

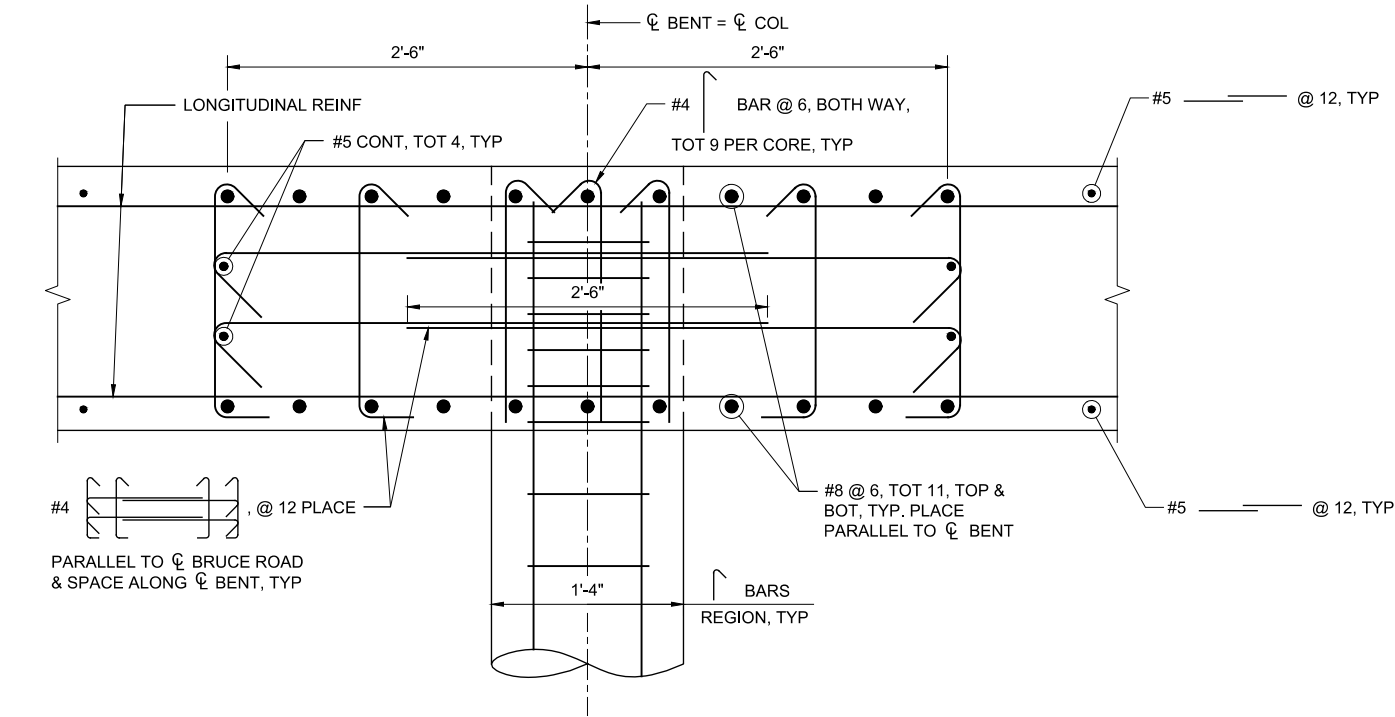

SECTION E'-E'

1 1/2" = 1'-0'

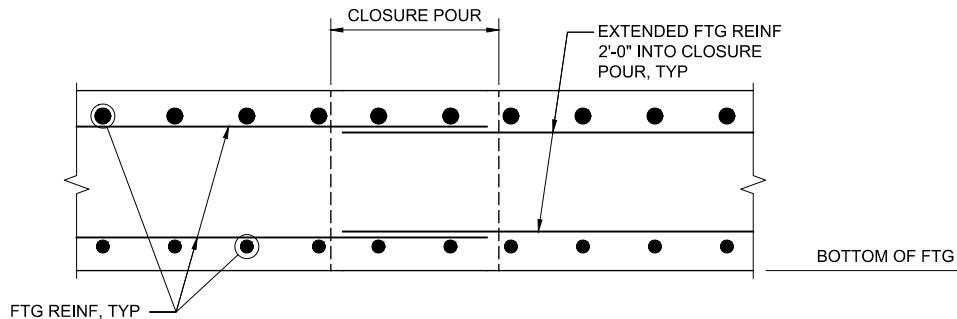

DETAIL 3

3/4" = 1'-0'

Designed:	P. ZHAO	Approved:	W. SENNETT	Revision	Date	By
Drawn By:	K. WANG			65%	11/12/2019	PZ
Checked:	E. MONZON	Date:	DECEMBER, 2023	95%	05/28/2020	PZ
				100%	02/14/2023	KW



CITY OF CHICO
PUBLIC WORKS DEPARTMENT



BRUCE ROAD RECONSTRUCTION
BENT DETAILS NO. 1


Project Number:	16038	Drawing Number	S-8
Scale:	AS SHOWN	Sheet	57 of 182

Plan Status: ☐ Conceptual, ☒ Approved Final, ☐ Record Drawing Path: F:\338 Bruce Road Chico (NorthStar)\06 CAD\Structure\338 DETAILS.dwg - Bent Details No. 2, Mon, Dec 4 2023 - 4:46:38pm, kaikwang

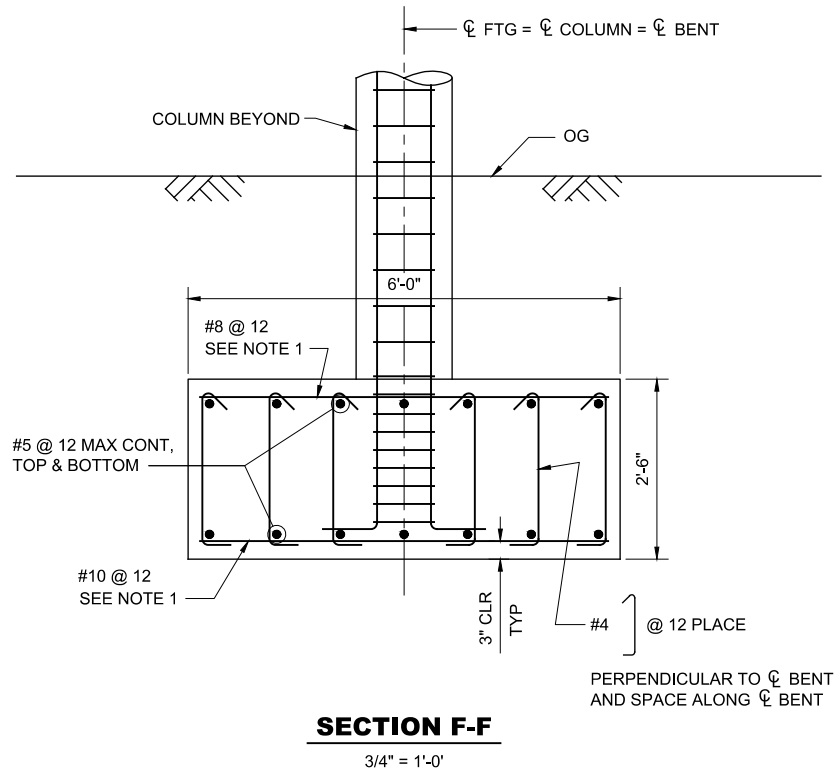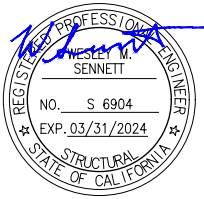


SECTION F-F

3/4" = 1'-0"

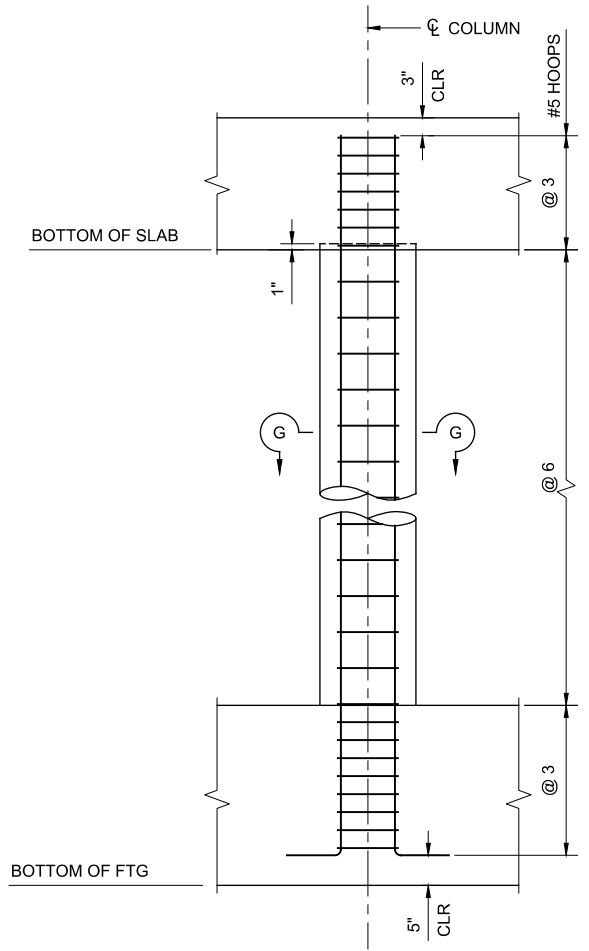

COLUMN ELEVATION

3/4" = 1'-0"

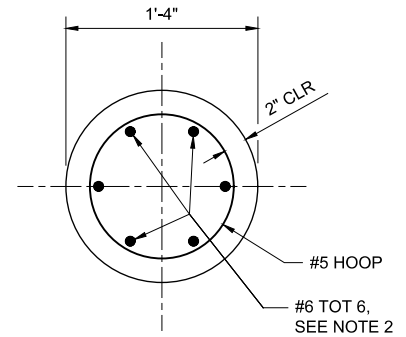

SECTION G-G

1 1/2" = 1'-0"

NOTE: BENT 2 SHOWN, BENT 3 SIMILAR.

FOOTING PLAN

3/16" = 1'-0"

NOTES:

1. PLACE REINF PERPENDICULAR TO $\varnothing$ BENT.
2. NO SPLICES ALLOWED.


Designed:	P. ZHAO	Approved:	W. SENNETT	Revision	Date	By
Drawn By:	K. WANG			65%	11/12/2019	PZ
Checked:	E. MONZON	Date:	DECEMBER, 2023	95%	05/28/2020	PZ
				100%	02/14/2023	KW

CITY OF CHICO
PUBLIC WORKS DEPARTMENT





BRUCE ROAD RECONSTRUCTION
BENT DETAILS NO. 2

Project Number:	16038	Drawing Number	S-9
Scale:	AS SHOWN	Sheet	58 of 182

 


Project Number: 16038	Drawing Number S-10
Scale: AS SHOWN	Sheet <u>59</u> of <u>182</u>

Plan Status: ☐ Conceptual, ☒ Approved Final, ☐ Record Drawing Path: F:\338 Bruce Road Chico (NorthStar)\06 CAD\Structure\338 DETAILS.dwg -- Deck Reinf. Mon, Dec 4, 2023 -- 4:50:17pm, kaawang

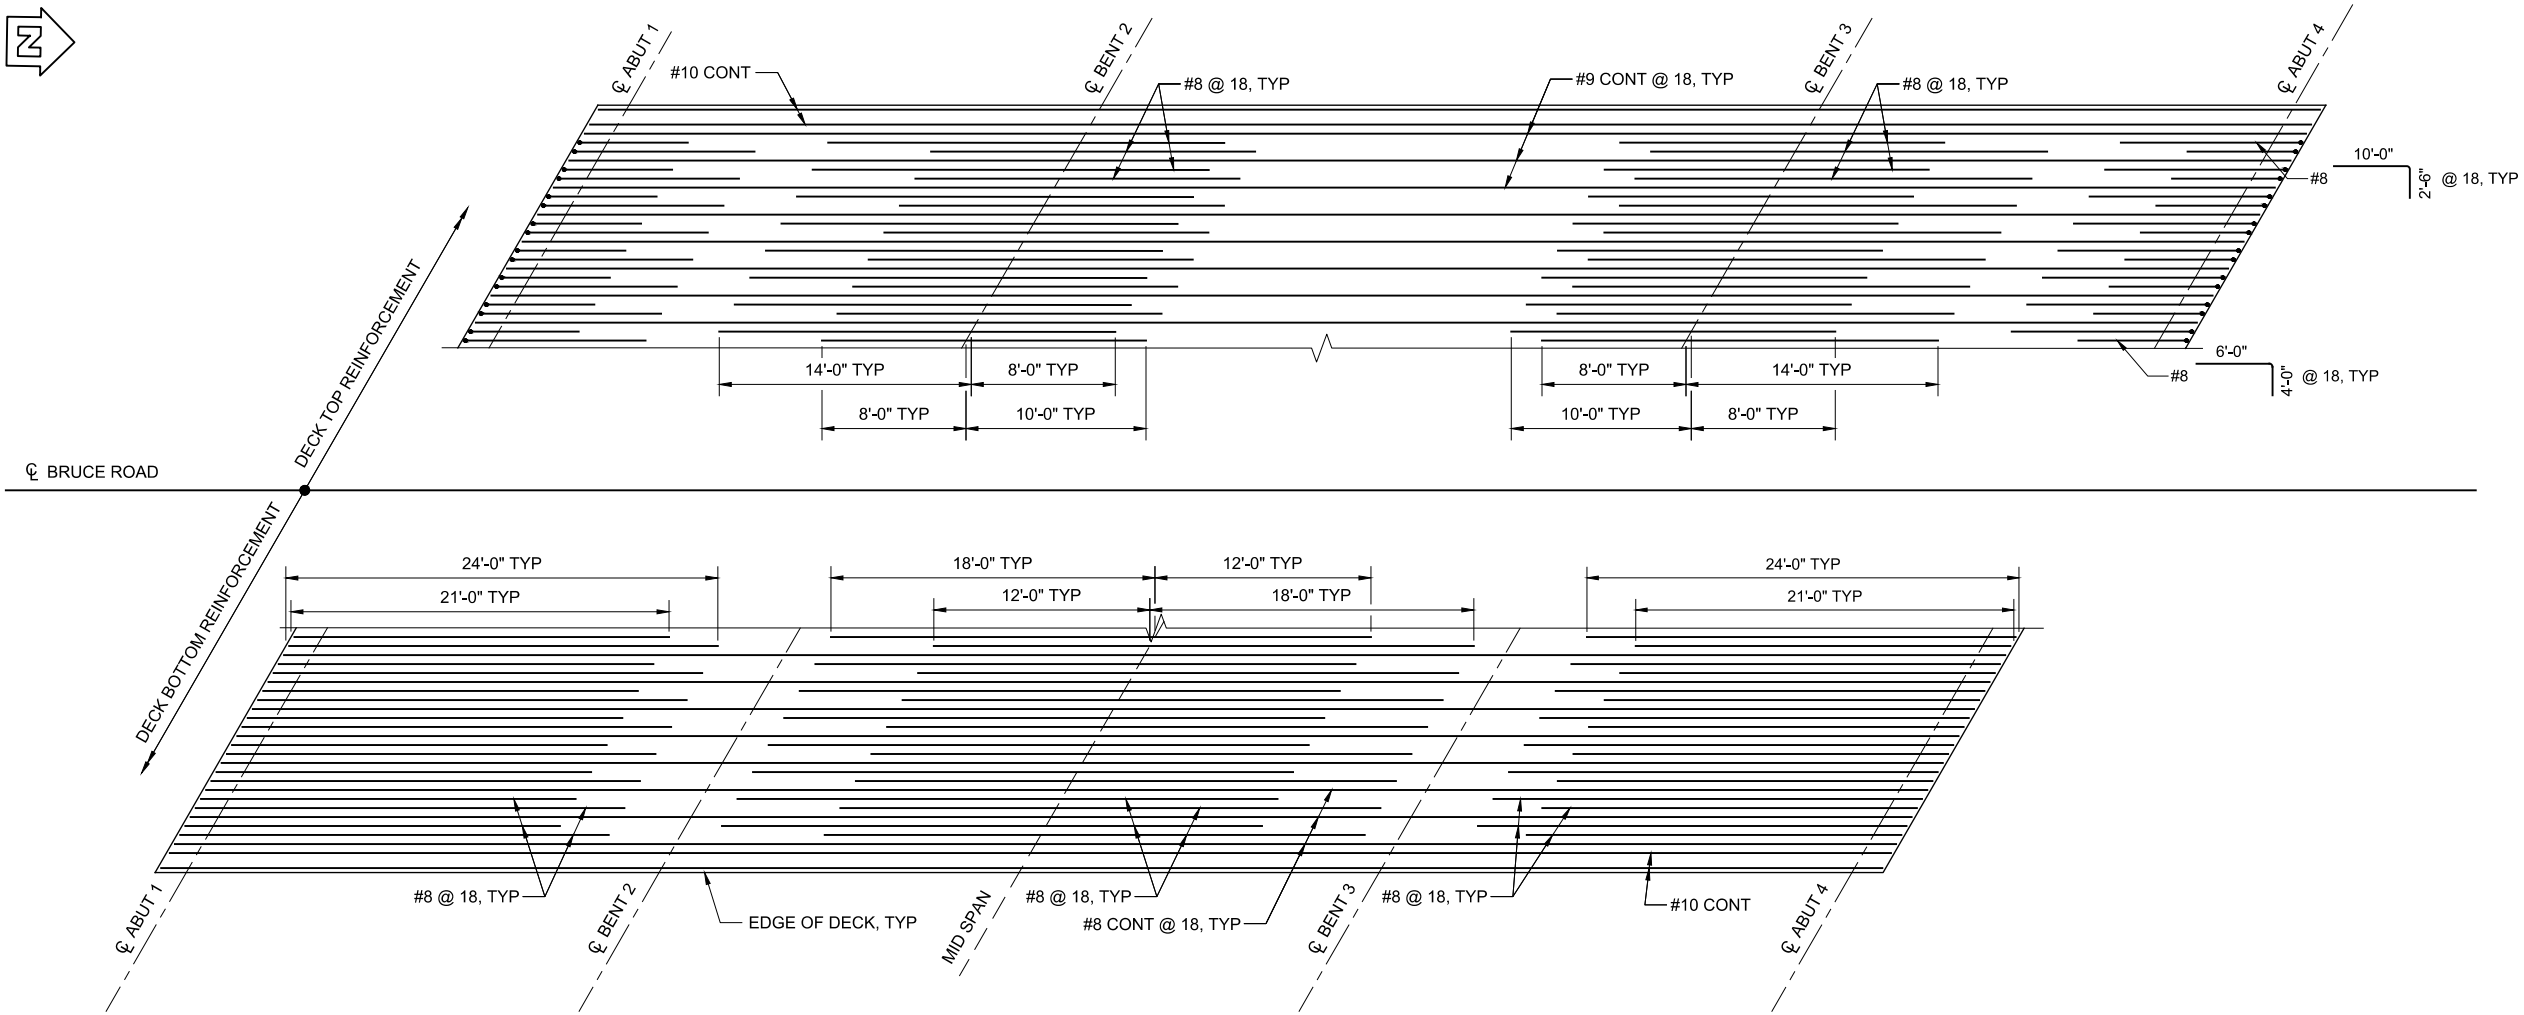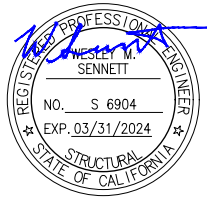

DECK LONGITUDINAL REINFORCEMENT LAYOUT

3/16" = 1'-0"

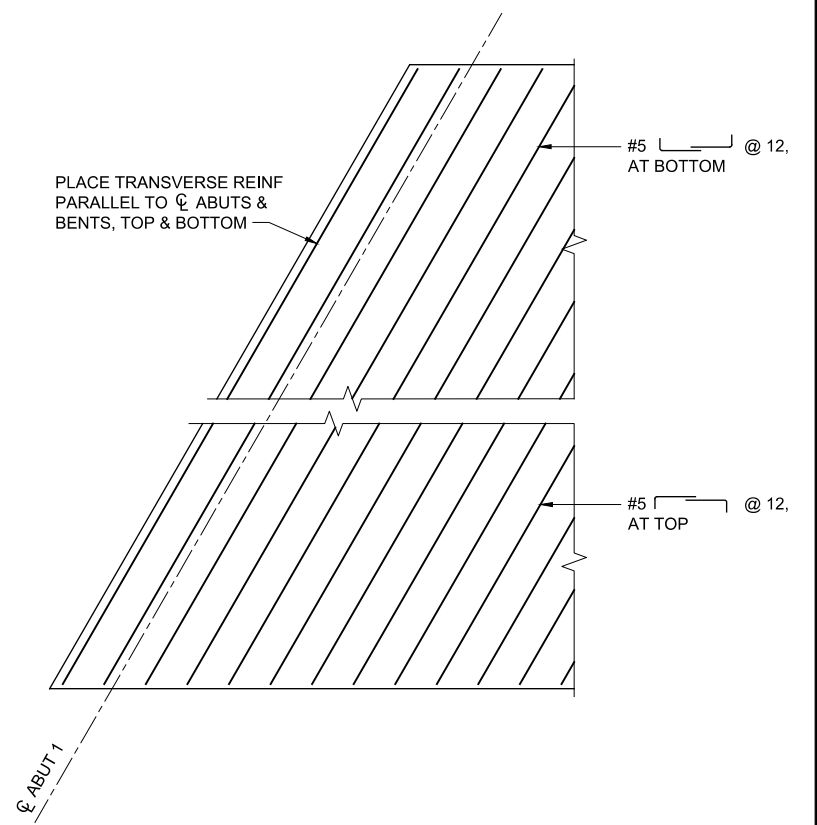

TRANSVERSE REINFORCEMENT LAYOUT

NO SCALE

Designed: P. ZHAO	Approved: W. SENNETT	Revision	Date	By
Drawn By: K. WANG	Date: DECEMBER, 2023	65%	11/12/2019	PZ
Checked: E. MONZON		95%	05/28/2020	PZ
		100%	02/14/2023	KW



CITY OF CHICO
PUBLIC WORKS DEPARTMENT



BRUCE ROAD RECONSTRUCTION
DECK LONGITUDINAL REINFORCEMENT LAYOUT


Project Number: 16038	Drawing Number S-11
Scale: AS SHOWN	Sheet 60 of 182

Plan Status: ☐ Conceptual, ☒ Approved Final, ☐ Record Drawing Path: P:\538 Bruce Road Chico (NorthStar)\06 CAD\Structure\538 DETAILS.dwg - RSP, Mon, Dec 4, 2023 - 4:50:41pm, kaawang

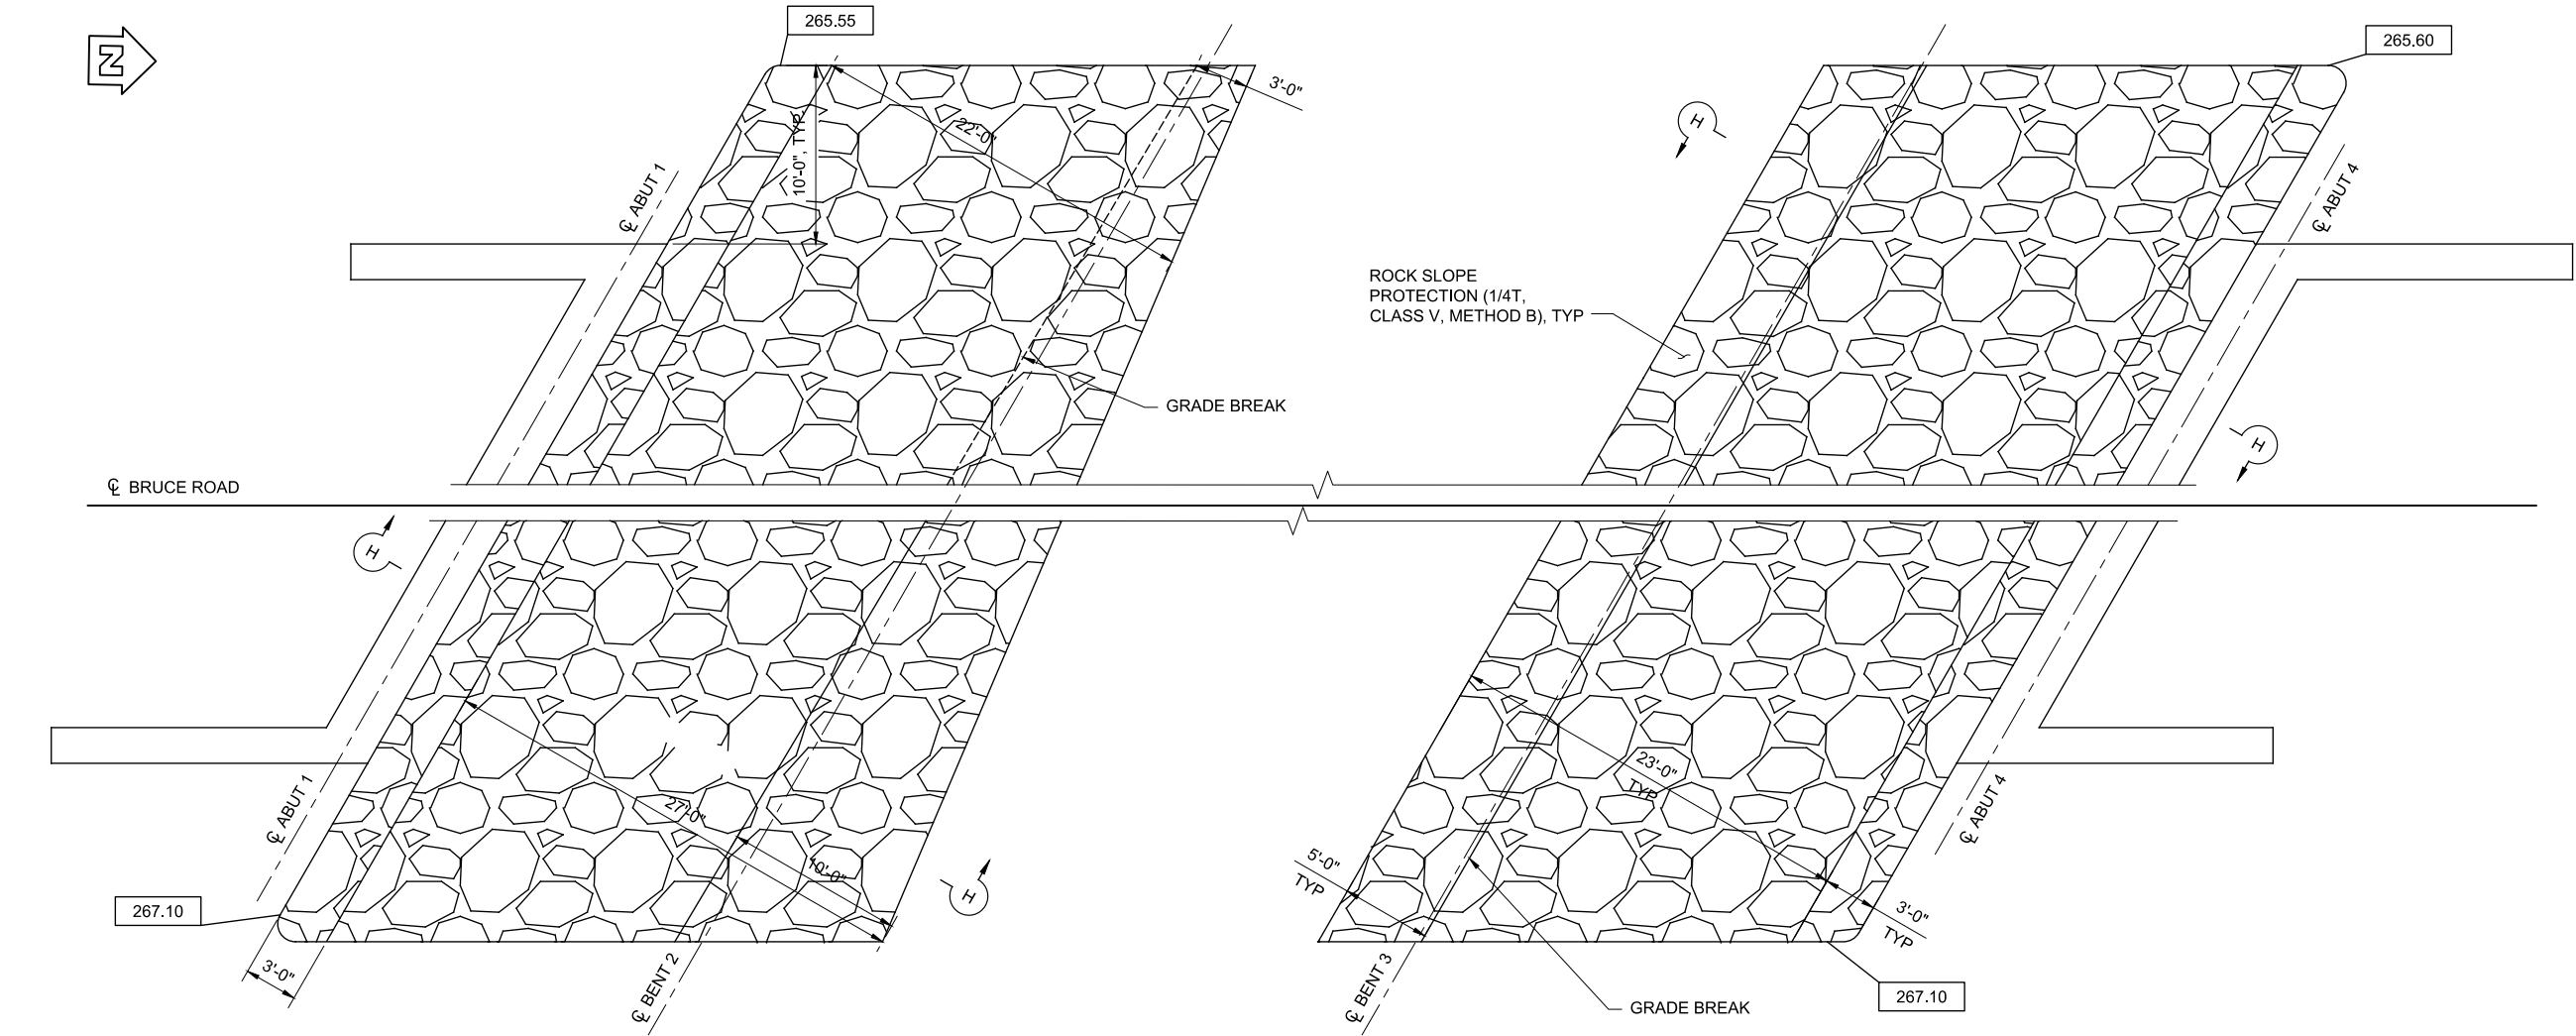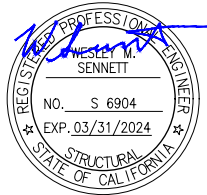

PLAN VIEW

3/16" = 1'-0"

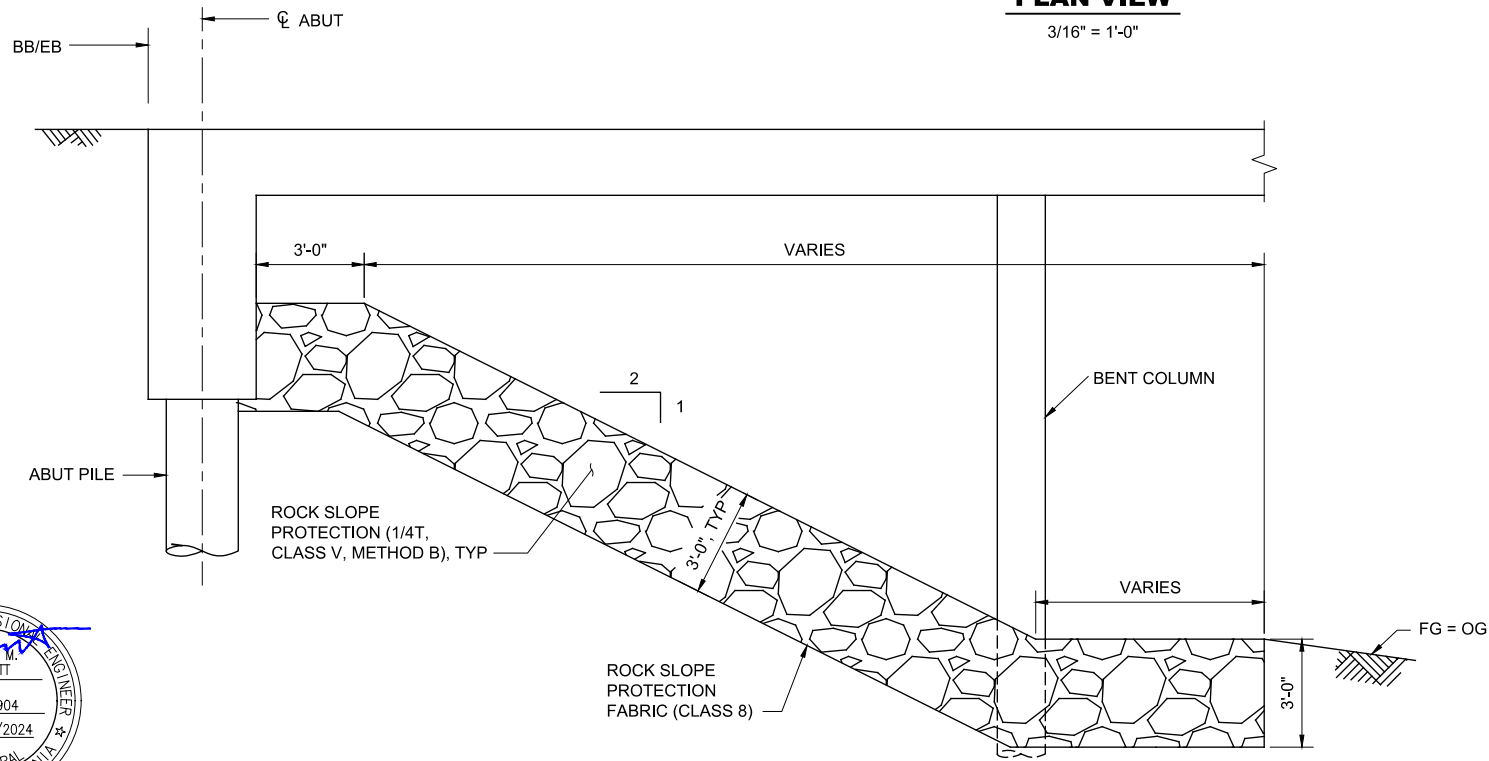

SECTION H-H

3/8" = 1'-0"

LEGEND

XXXX.XX INDICATES BOTTOM OF RSP ELEVATION

Designed: P. ZHAO	Approved: W. SENNETT	Revision	Date	By
Drawn By: K. WANG	Date: DECEMBER, 2023	65%	11/12/2019	PZ
Checked: E. MONZON		95%	05/28/2020	PZ
		100%	02/14/2023	KW





CITY OF CHICO
PUBLIC WORKS DEPARTMENT



BRUCE ROAD RECONSTRUCTION
ROCK SLOPE PROTECTION DETAILS

Project Number: 16038	Drawing Number S-12
Scale: AS SHOWN	Sheet 61 of 182

TUBULAR HAND RAILING. SEE NOTE 10 AND "CONCRETE BARRIER TYPE 85SW DETAILS No. 4" SHEET

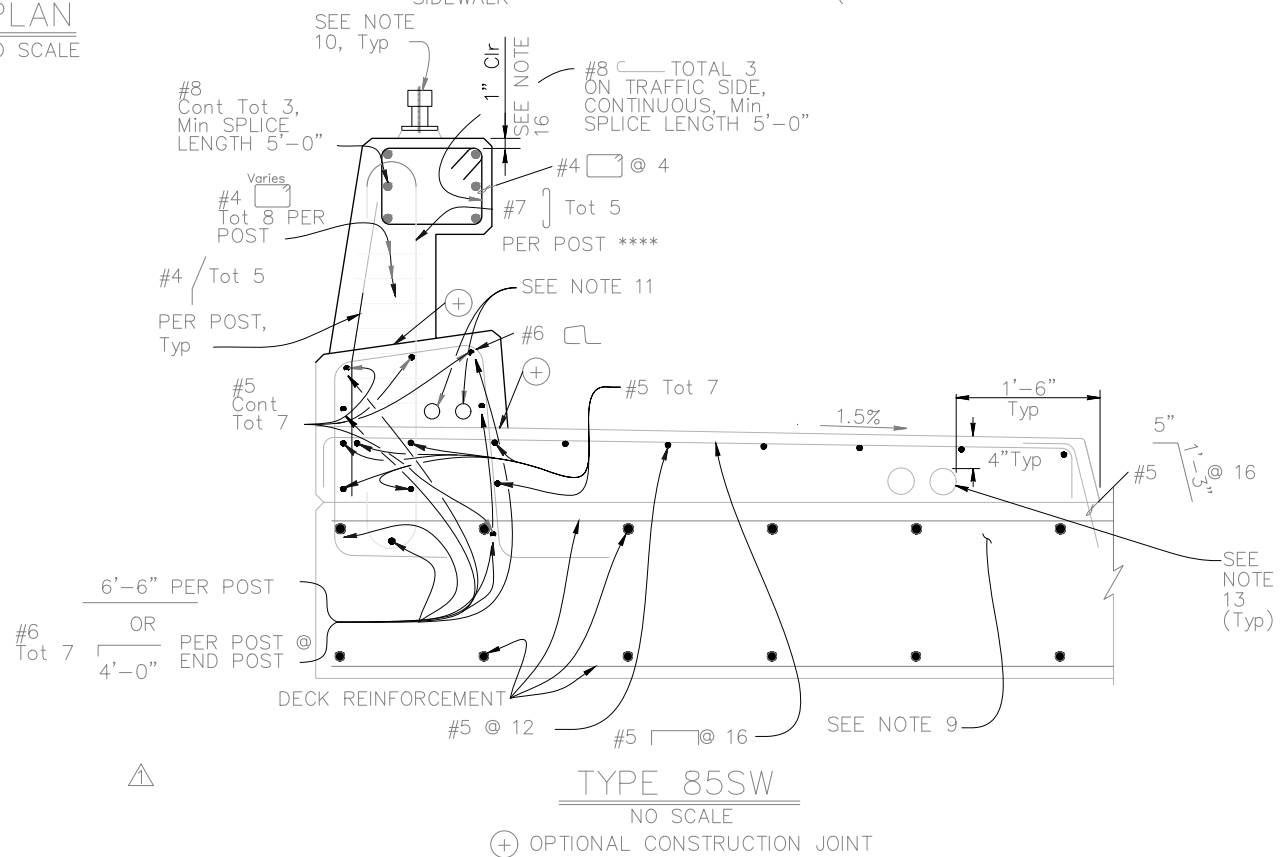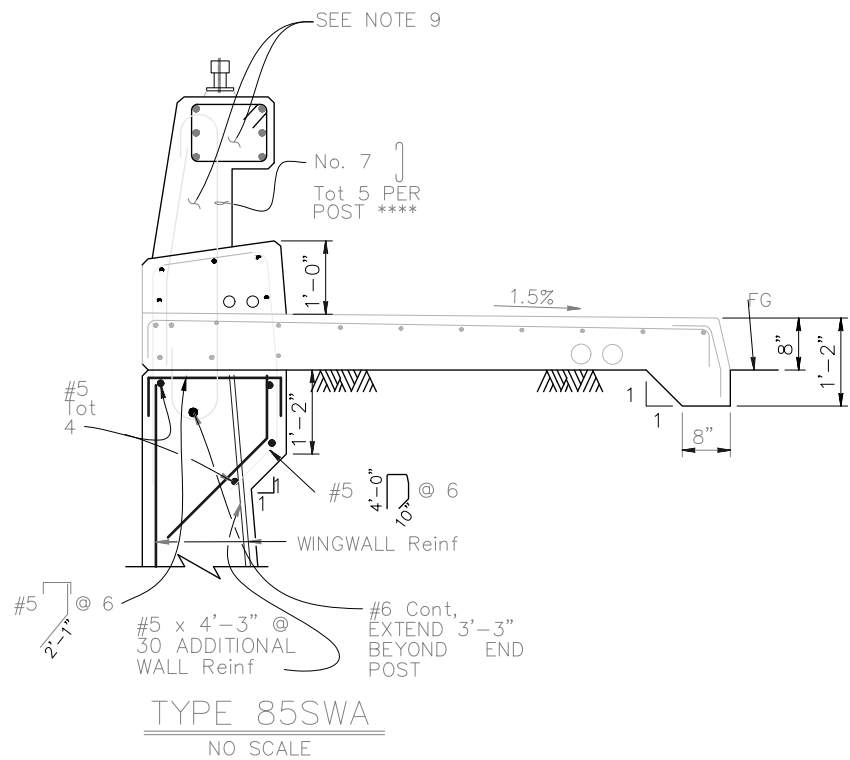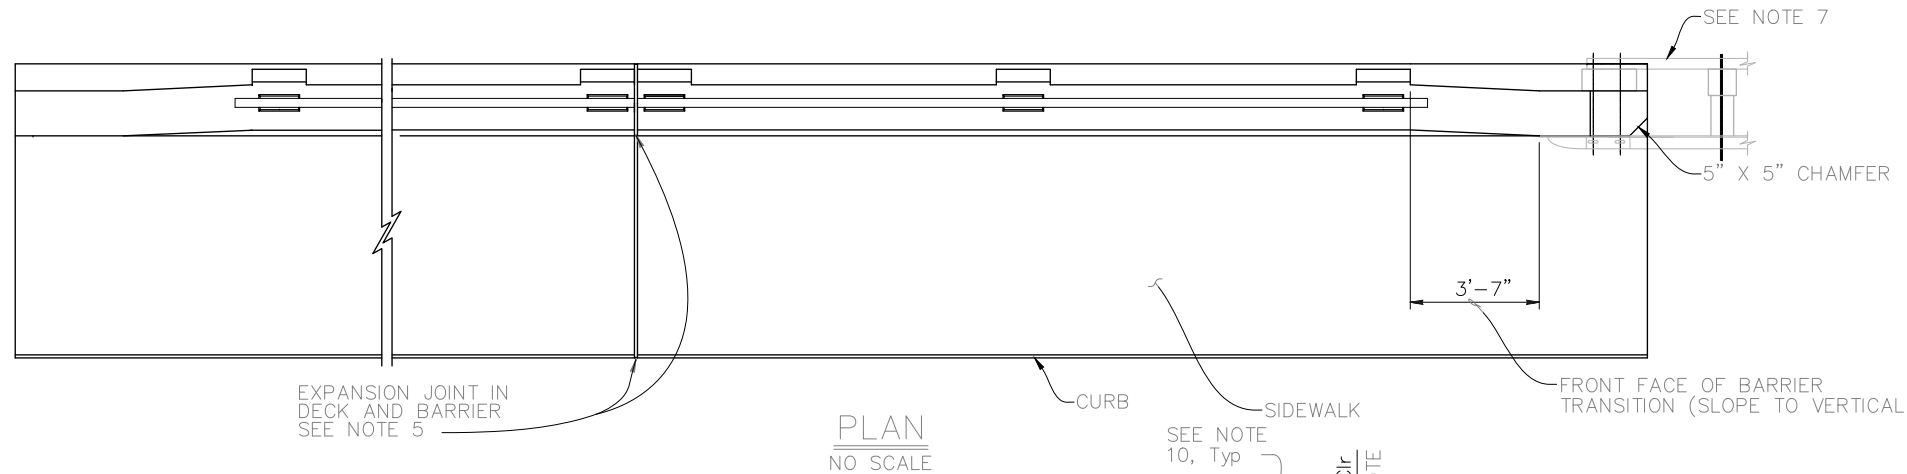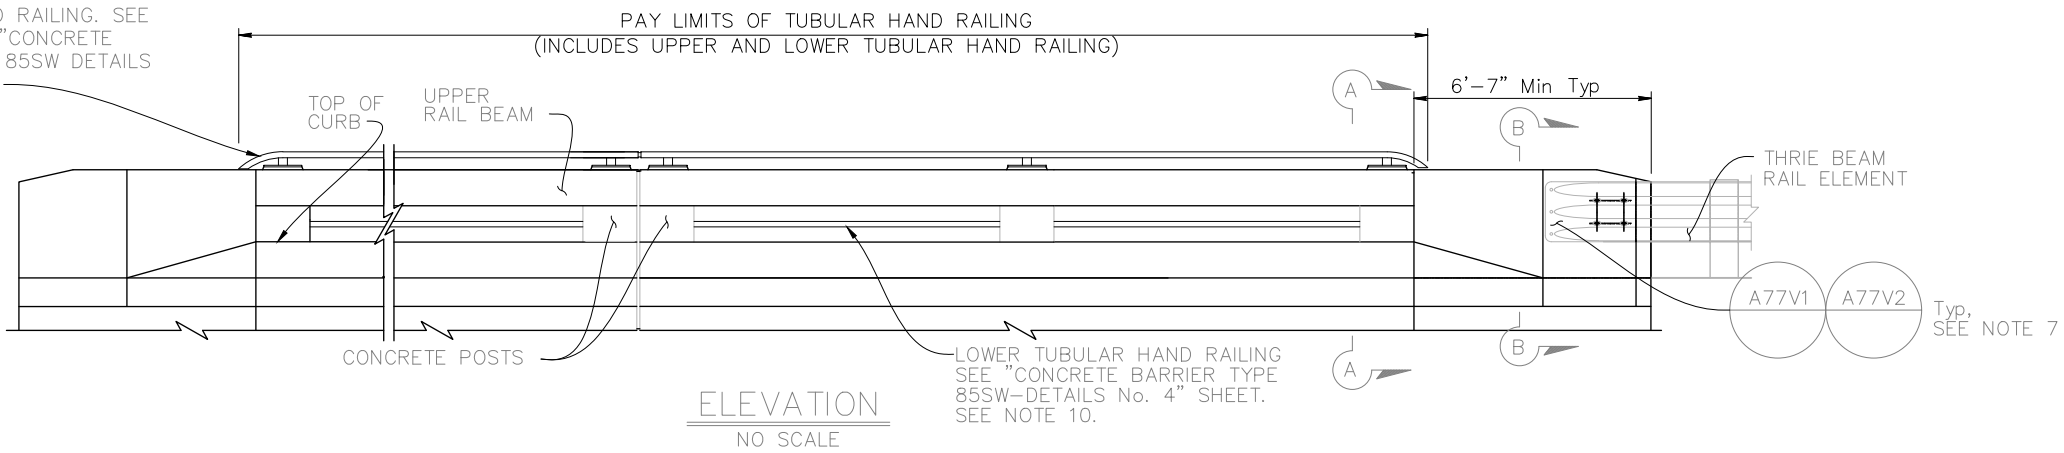

- NOTES:
- This barrier is to be used only for posted speeds of 45 MPH or less.
 - Walls are to be backfilled before the barrier is placed.
 - Longitudinal reinforcing steel to stop at all expansion joints.
 - The front face dimensions are to be constant above the finish roadway profile, but the overall height will vary with certain thicknesses of surfacing and roadway cross slopes.
 - Expansion joint to match deck joint.
 - Splicing in longitudinal rail reinforcing must be staggered.
 - For typical metal railing connection details not shown, see Standard Plans A77V1 and A77V2.
 - Chain link railing is not allowed on Type 85 Barriers.
 - For additional reinforcement details, see "CONCRETE BARRIER TYPE 85SW DETAILS No. 2" and "CONCRETE BARRIER TYPE 85SW DETAILS No. 3" sheets.
 - Upper tubular hand railing to extend to where level bench elevation along exterior face of wing wall is within 1'-0" of roadway shoulder FG.
 - The maximum number of conduits is limited to two 1" Dia and must be placed in front half of the lower beam/curb.
 - For reinforcement not shown, see other details.
 - A minimum of two 4" round openings for future utilities and a maximum of six 4" round openings for a 6'-2" sidewalk. One 4" round opening can be added for each additional 1'-0" of sidewalk width. Utility opening must be a minimum of 6" from face of barrier parapet. Openings are to be sealed at ends and extended 8" minimum past end of sidewalk if not used. Duct forms are to be tied down. For exact number and placement of utility openings see other details. Minimum 2" clear between conduits.
 - For dimensions not shown, see "CONCRETE BARRIER TYPE 85SW DETAILS No. 2 and "CONCRETE BARRIER TYPE 85SW DETAILS No. 3 sheets.
 - For sections A-A and B-B, see "CONCRETE BARRIER TYPE 85SW DETAILS No. 2" sheet.
 - 1" clearance, typical for bridge rail except for 2" clearance at traffic face and back side of lower beam (curb).

Dist	COUNTY	ROUTE	POST MILES TOTAL PROJECT	SHEET No.	TOTAL SHEETS
			REGISTERED STRUCTURAL ENGINEER		
08/12/2022			PLANS APPROVAL DATE		
THE STATE OF CALIFORNIA OR ITS OFFICERS OR AGENTS SHALL NOT BE RESPONSIBLE FOR THE ACCURACY OR COMPLETENESS OF SCANNED COPIES OF THIS PLAN SHEET.					
THE REGISTERED CIVIL ENGINEER FOR THE PROJECT IS RESPONSIBLE FOR THE SELECTION AND PROPER APPLICATION OF THE COMPONENT DESIGN AND ANY MODIFICATIONS SHOWN.					

Dist

COUNTY

ROUTE

POST MILES
TOTAL PROJECT

SHEET
No.

TOTAL
SHEETS

REGISTERED STRUCTURAL ENGINEER

08/12/2022
PLANS APPROVAL DATE

THE STATE OF CALIFORNIA OR ITS OFFICERS OR AGENTS
SHALL NOT BE RESPONSIBLE FOR THE ACCURACY OR
COMPLETENESS OF SCANNED COPIES OF THIS PLAN SHEET.

THE REGISTERED CIVIL ENGINEER FOR THE PROJECT IS RESPONSIBLE FOR THE SELECTION
AND PROPER APPLICATION OF THE COMPONENT DESIGN AND ANY MODIFICATIONS SHOWN.

REGISTERED PROFESSIONAL ENGINEER


WESLEY M.
SENNETT

No. S 6904

Exp. 03/31/2024




STRUCTURAL

STATE OF CALIFORNIA

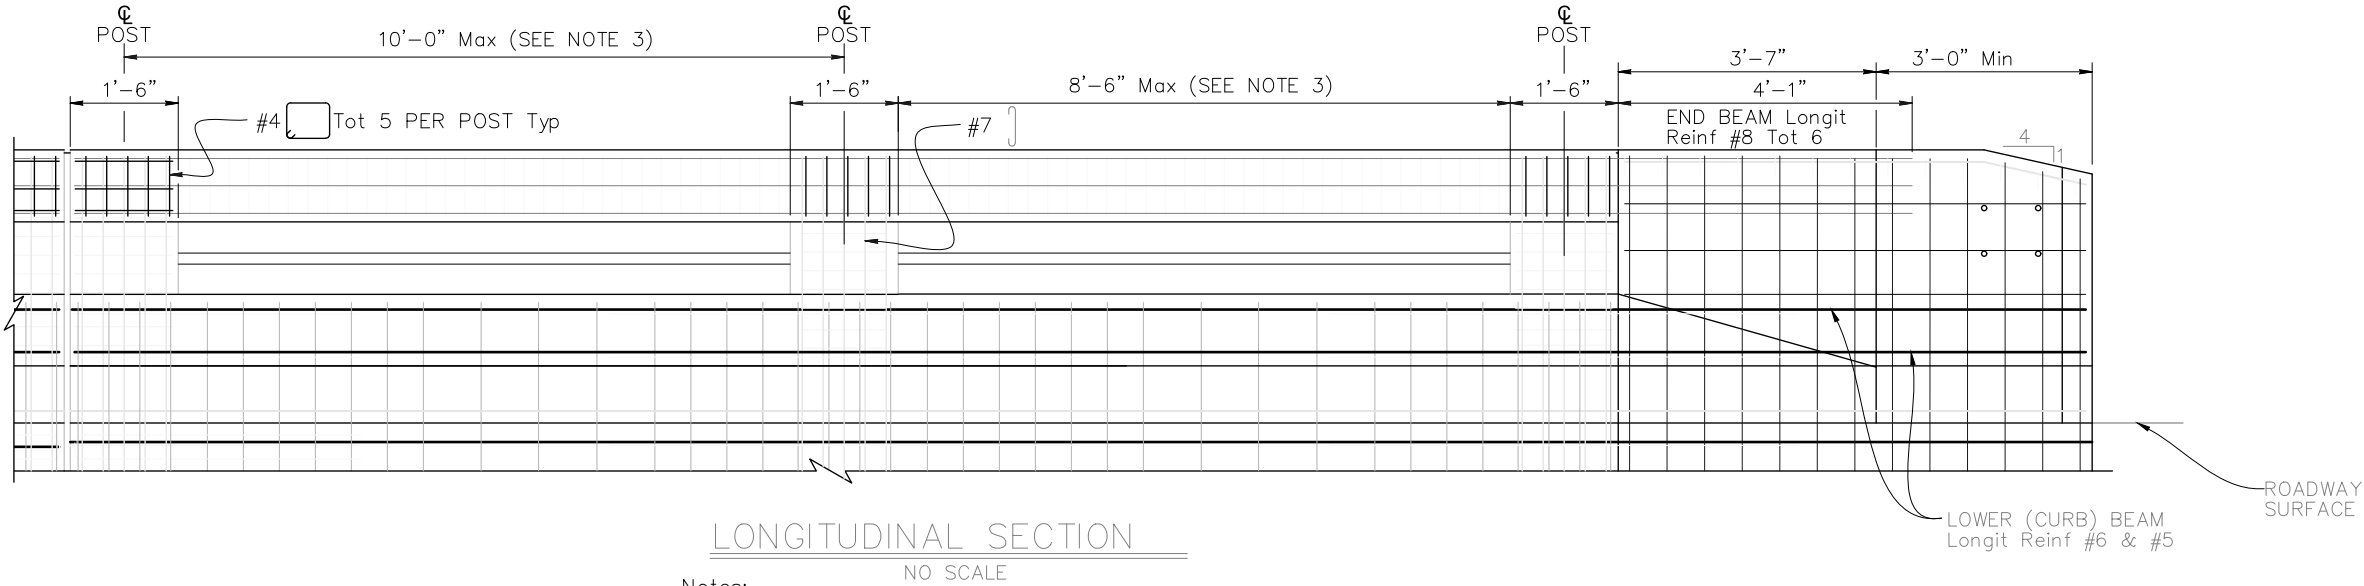

- Notes:
- Deck or wingwall reinforcing not shown.
 - Upper Tubular Hand Railing not shown for clarity.

- NOTES:
- For Sections A-A and B-B, see "CONCRETE TYPE 85SW DETAILS No. 1" sheet.
 - Expansion joint to match deck joint.
 - Posts to be spaced equally, typically 10'-0" spacing. Post spacing may be reduced where location of expansion joints or the length of wingwalls will not accommodatethe 10'-0" spacing. Maximum see-through availability is to be strived for, where 10'-0" post spacing cannot be achieved.
 - For reinforcement not shown, see other details.
 - For locations of Section A-A and B-B, see "CONCRETE BARRIER TYPE 85SW DETAILS No. 1" sheet.

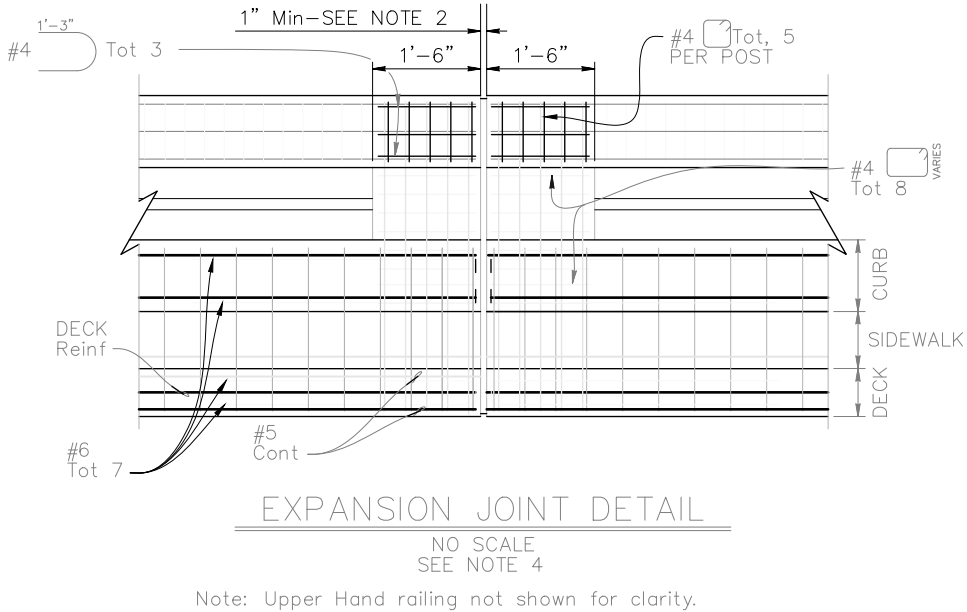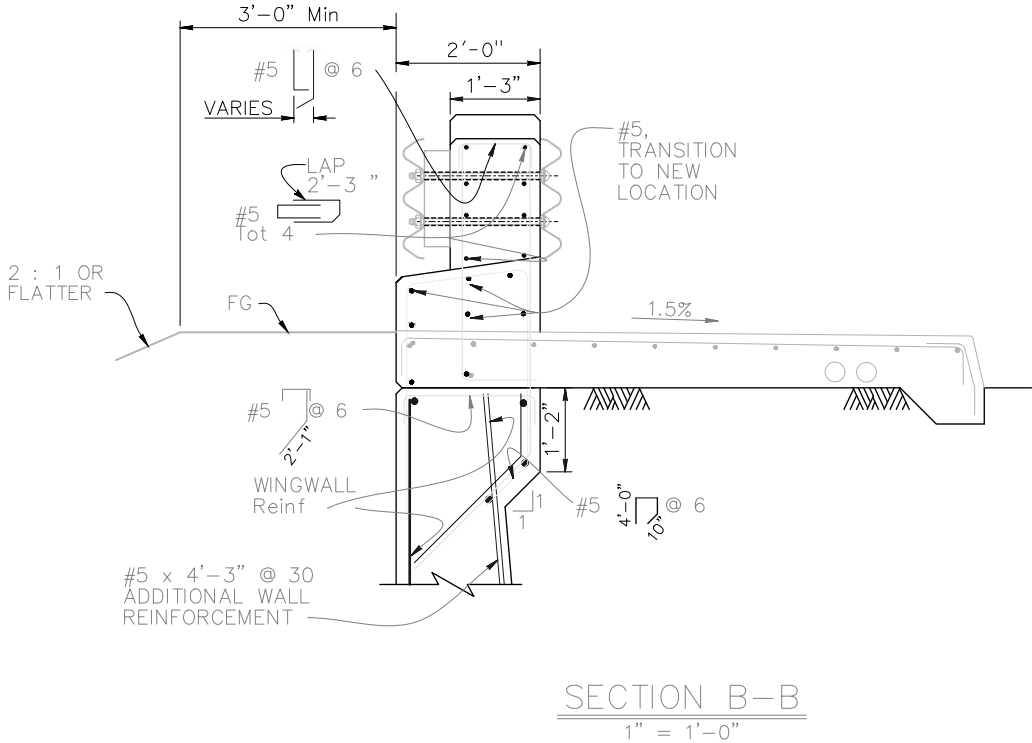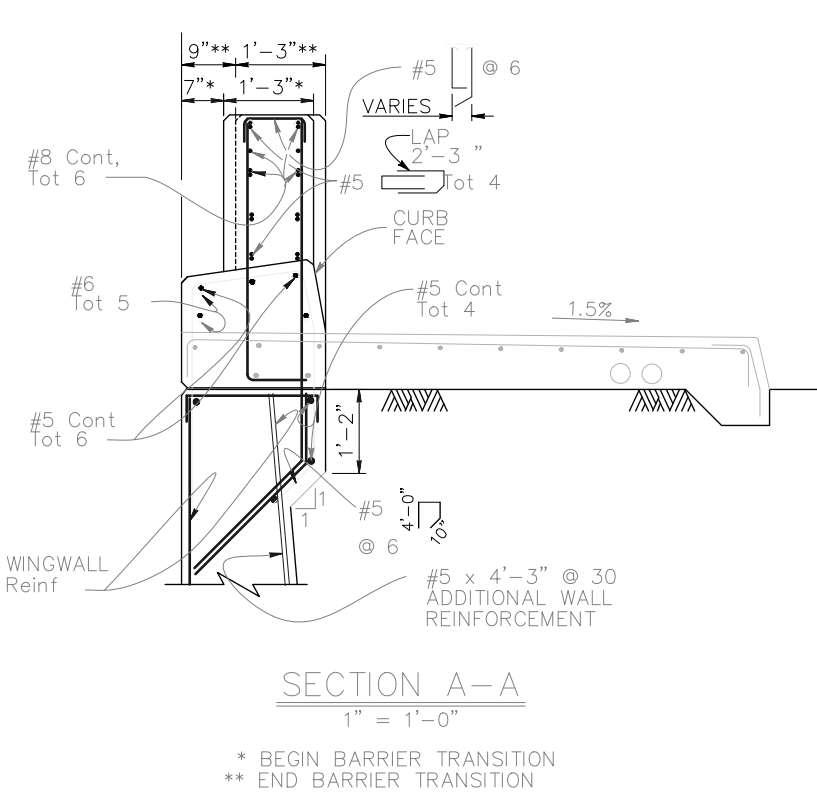

Dist

COUNTY

ROUTE

POST MILES
TOTAL PROJECT

SHEET
No.

TOTAL
SHEETS

W. Sennett

REGISTERED STRUCTURAL ENGINEER

08/12/2022

PLANS APPROVAL DATE

THE STATE OF CALIFORNIA OR ITS OFFICERS OR AGENTS
SHALL NOT BE RESPONSIBLE FOR THE ACCURACY OR
COMPLETENESS OF SCANNED COPIES OF THIS PLAN SHEET.

THE REGISTERED CIVIL ENGINEER FOR THE PROJECT IS RESPONSIBLE FOR THE SELECTION
AND PROPER APPLICATION OF THE COMPONENT DESIGN AND ANY MODIFICATIONS SHOWN.

REGISTERED PROFESSIONAL ENGINEER



WESLEY M.
SENNETT

No. S 6904

Exp. 03/31/2024

STRUCTURAL

STATE OF CALIFORNIA

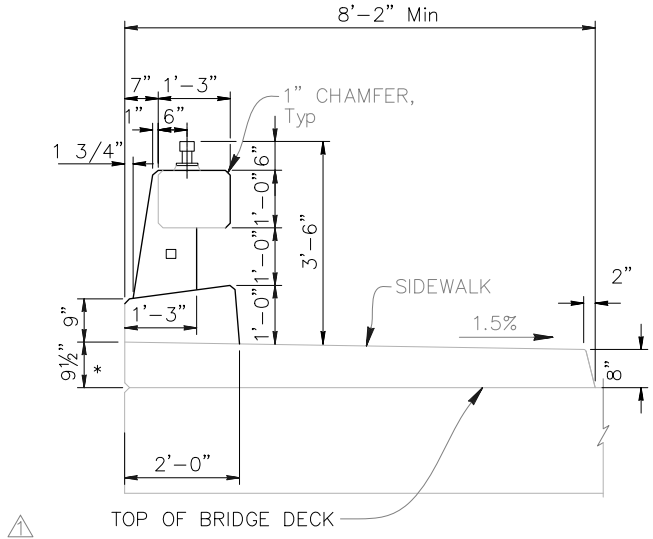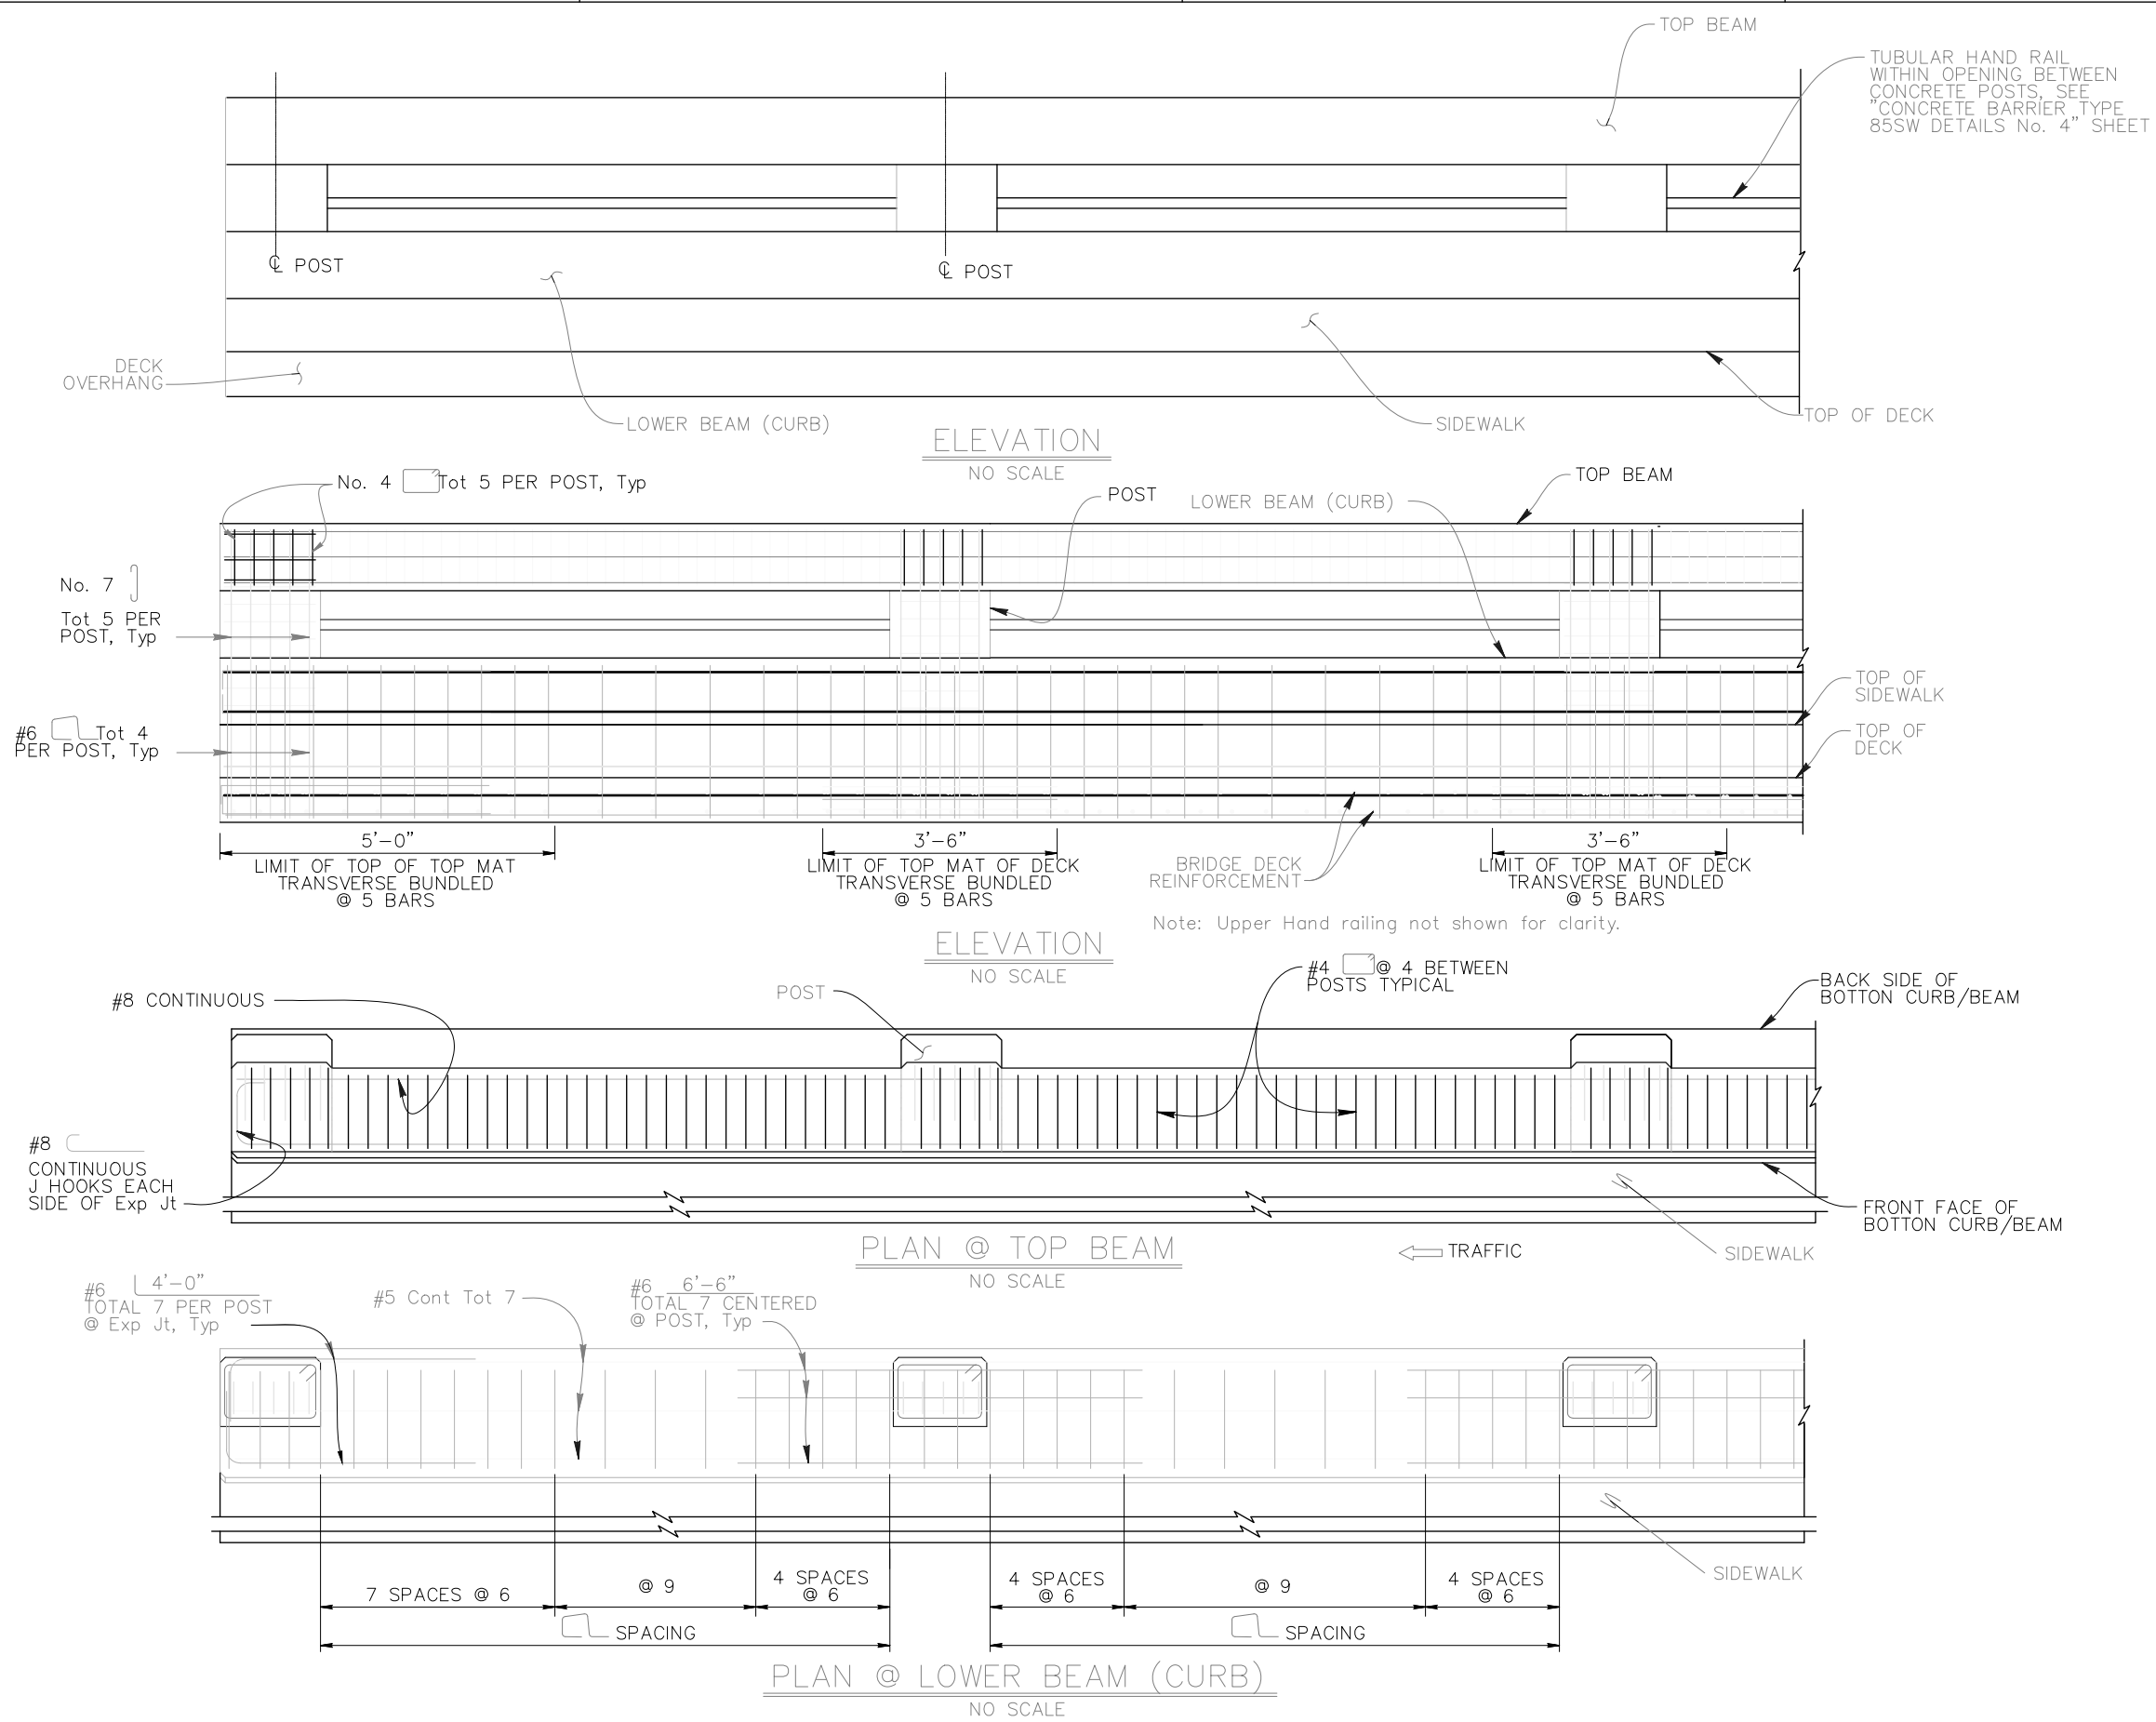

TYPICAL SECTION

*Dimension may vary with bridge cross-slope and with certain thickness of surfacing. See Structural Plans.

Dist

COUNTY

ROUTE

POST MILES
TOTAL PROJECT

SHEET
No.


TOTAL
SHEETS

08/12/2022
PLANS APPROVAL DATE

REGISTERED STRUCTURAL ENGINEER
WESLEY M. SENNETT
No. S 6904
Exp. 03/31/2024
STRUCTURAL
STATE OF CALIFORNIA


THE STATE OF CALIFORNIA OR ITS OFFICERS OR AGENTS
SHALL NOT BE RESPONSIBLE FOR THE ACCURACY OR
COMPLETENESS OF SCANNED COPIES OF THIS PLAN SHEET.

THE REGISTERED CIVIL ENGINEER FOR THE PROJECT IS RESPONSIBLE FOR THE SELECTION
AND PROPER APPLICATION OF THE COMPONENT DESIGN AND ANY MODIFICATIONS SHOWN.

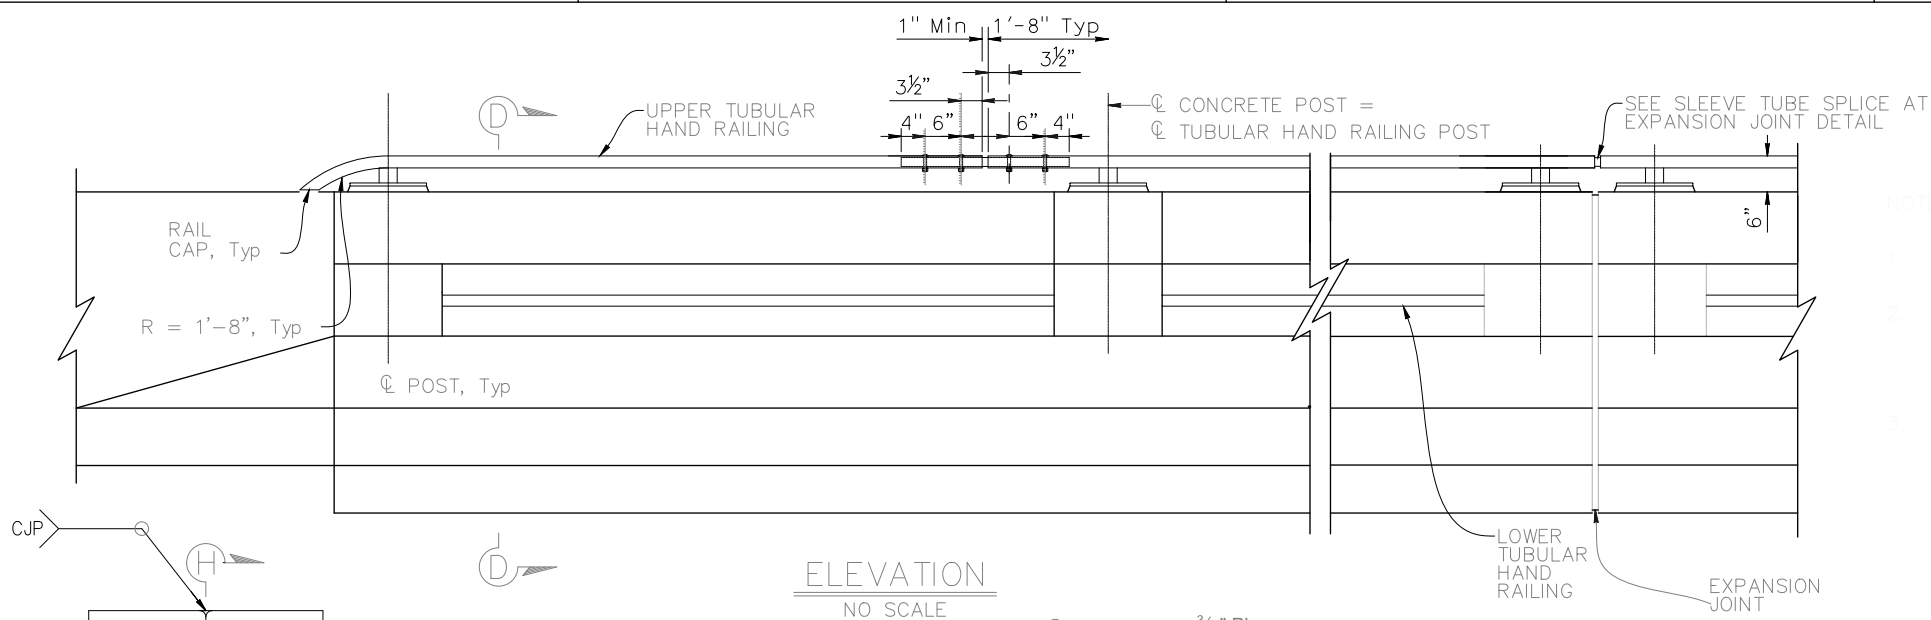


NOTES:

- Tubular railing posts shall be normal to railing.
- Tube splices shall be located in the tubes spanning deck or wall joints. Increase joint width in tubes to match expansion joint width and increase sleeve length accordingly.
- Top rail tube shall be continuous over not less than two posts.

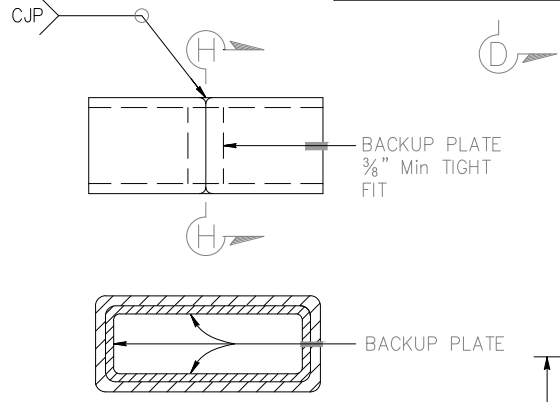


SECTION H-H

ALTERNATIVE TUBE
WELDED STANDARD SPLICE
FOR SPLICES NOT AT EXPANSION JOINTS
NO SCALE

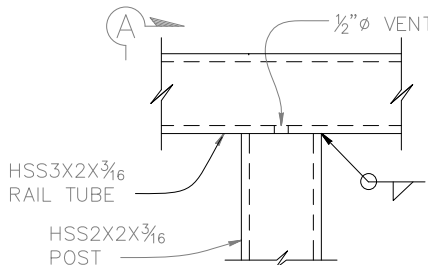


ELEVATION
NO SCALE

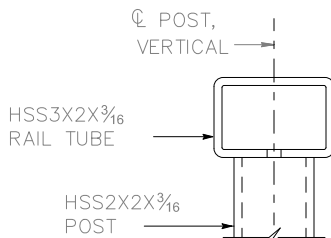


SECTION A-A

NO SCALE

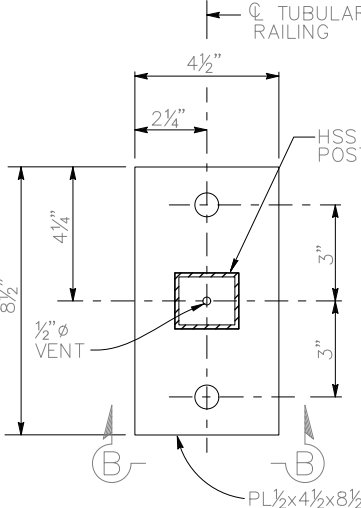

PLAN


NO SCALE

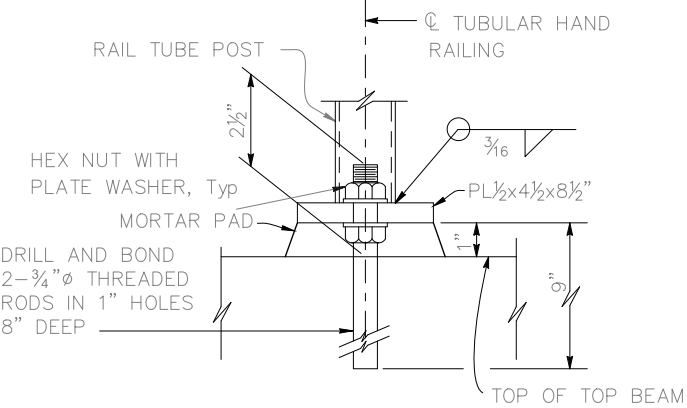


ELEVATION
SECTION B-B

TUBULAR HAND RAILING DETAILS


NO SCALE

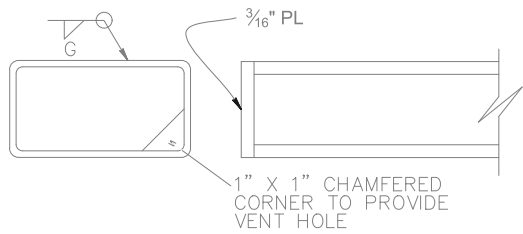


RAIL CAP
NO SCALE

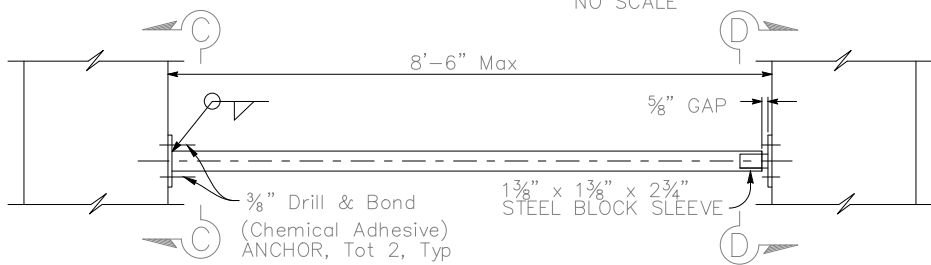


LOWER HAND RAIL DETAIL
NO SCALE

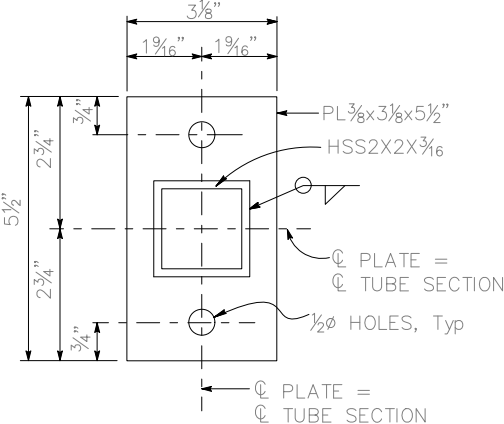

SECTION C-C

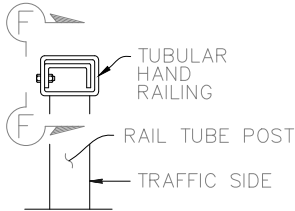


SECTION
NO SCALE

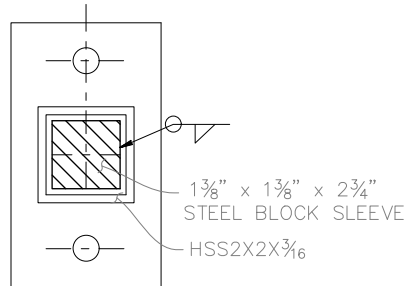


SECTION D-D


See Section C-C for details not shown
NO SCALE

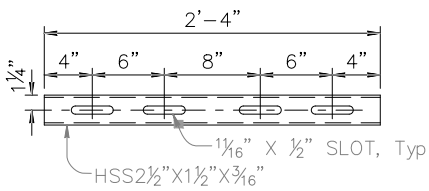


STANDARD SLEEVES
DETAILS
NO SCALE

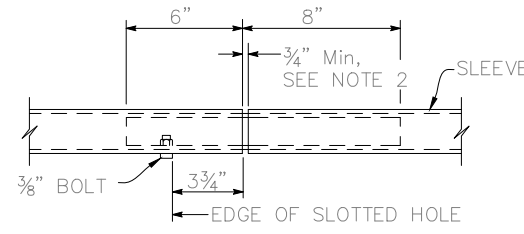


VIEW G-G
NO SCALE

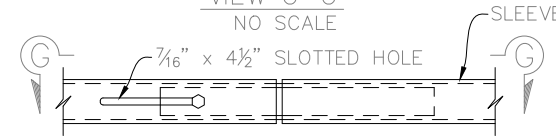

VIEW F-F
NO SCALE

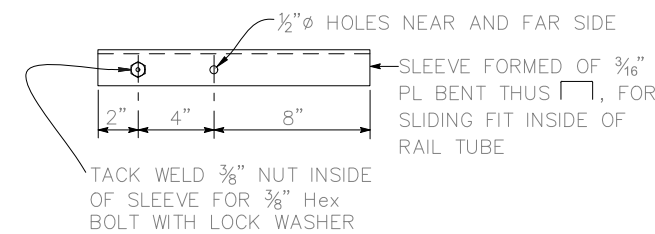



SLEEVE TUBE SPLICE
AT EXPANSION JOINT DETAIL
NO SCALE

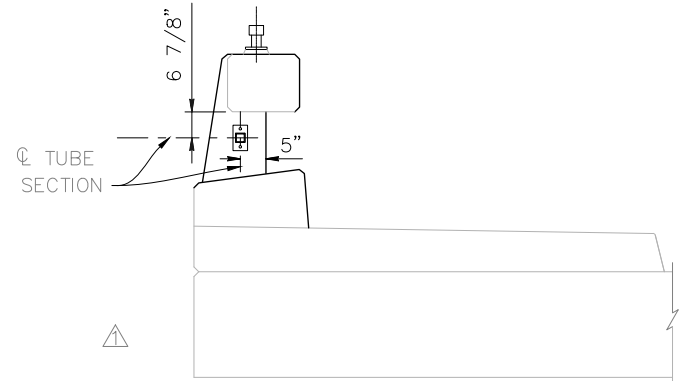


SECTION E-E
NO SCALE

BRIDGE STANDARD DETAILS			MODIFICATIONS SHOWN:		STATE OF CALIFORNIA		DIVISION OF ENGINEERING SERVICES		BRUCE ROAD RECONSTRUCTION	
xs16-118-4	July 2021	The components of the Bridge Standard Details have been prepared under the responsible charge of the Technical Owner, a registered civil engineer in the State of California.	MODIFIED DETAIL		DEPARTMENT OF TRANSPORTATION		CONCRETE BARRIER TYPE 85SW		DETAILS No. 4	
FILE NO.	APPROVAL DATE									
Refer to: http://www.dot.ca.gov/hq/esc/techpubs/manual/bridgemanuals/bridge-standard-detail-sheets/index.html			DATE PLOTTED ==> \$DATE FILE ==> \$REQUEST	TIME PLOTTED ==> \$TIME USERNAME ==> \$USER	ORIGINAL SCALE IN INCHES FOR REDUCED PLANS	0	1	2	3	UNIT: XXXX PROJECT NUMBER & PHASE: XXXXXXXXXX1
							COUNTY/ROUTE: XXX/XXX CONTRACT No.: XX-XXXXXX4		DISREGARD PRINTS BEARING EARLIER REVISION DATES	
									REVISION DATES	
									4-13-21	
									7-3-21	
									7-9-21	
									65	
									182	

Plan Status: ☐ Conceptual, ☐ Approved Final, ☐ Record Drawing Path:

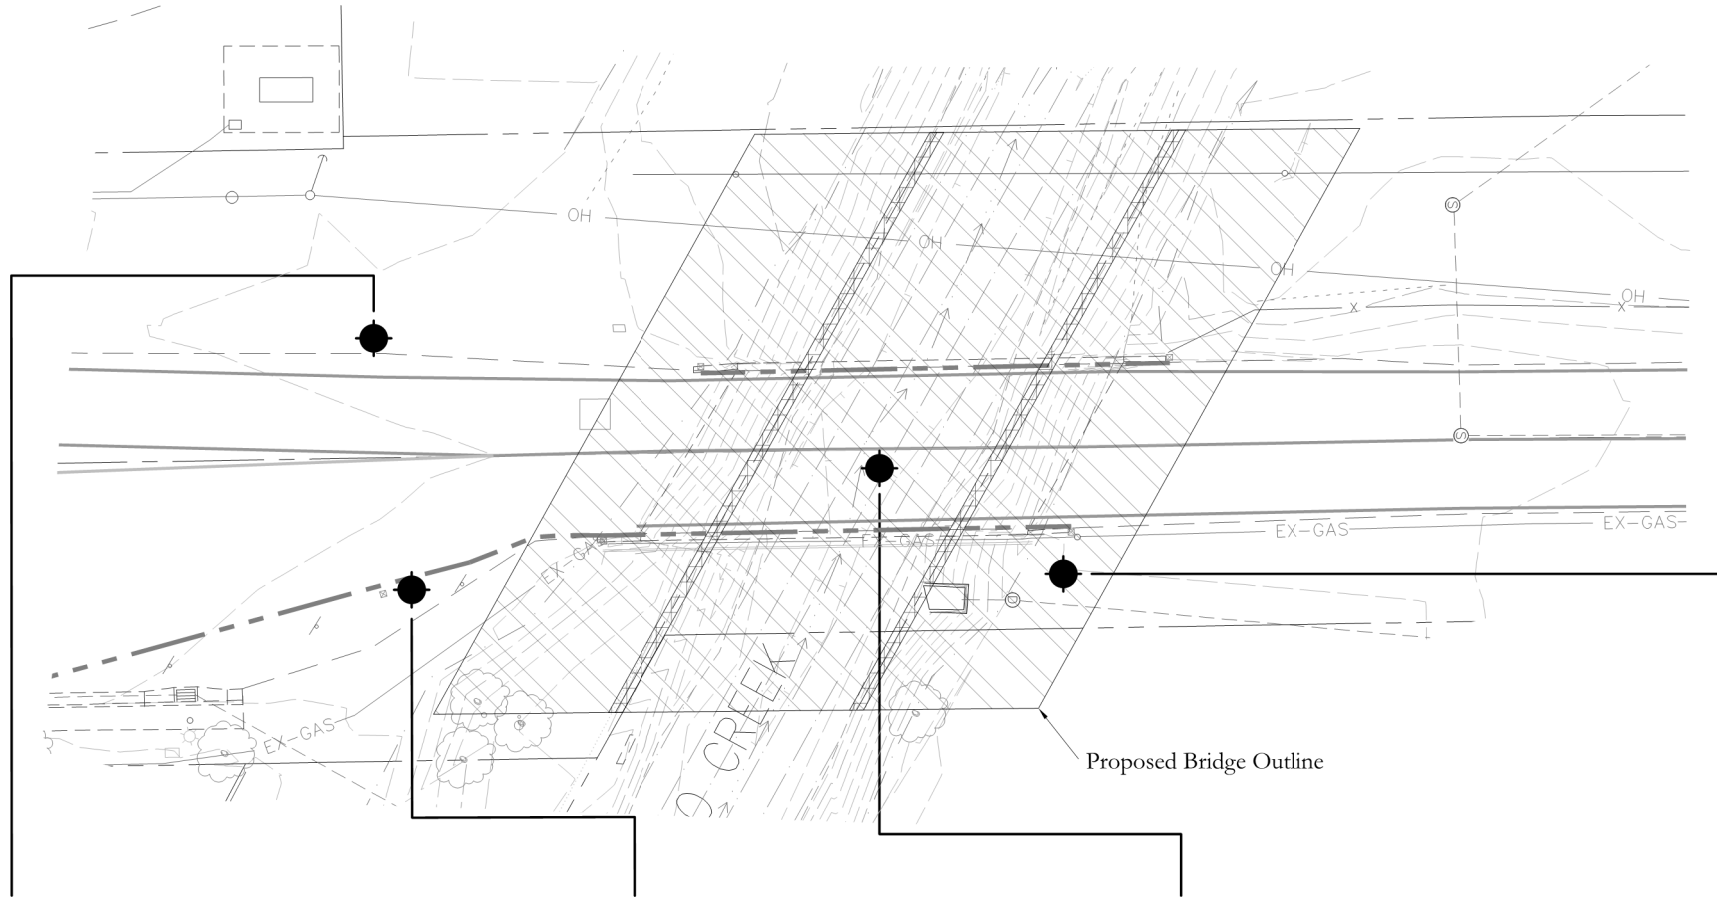 


PLAN
1"=60'

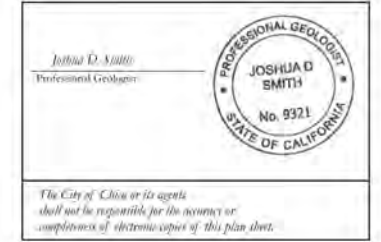

1. This LOTB for DH-2 was prepared in accordance with the Caltrans Soil & Rock Logging, Classification, and Presentation Manual (2010 Edition), for Borings B-1 (1957), B-2 & B-3 (1996) refer to Legend of Boring Operations.
2. Field classification of soils was in accordance with ASTM D2488;
3. Standard Penetration tests were performed in accordance with ASTM D1586 using a 140-pound hammer with a 30" drop. Standard Penetration test sampler: ID=1.4"; OD=2". Modified California sampler: ID=2.5"; OD=3";
4. Groundwater surface (GWS) elevations on borings indicated on the Log of Test Boring sheets reflect the fluid levels in the borings on the specified date. Groundwater surfaces are subject to seasonal fluctuation and may occur at higher elevations depending on the conditions at any particular time;
5. Electronic media was provided by NorthStar Structures (2016).

Elevation Reference:
NAVD 88 Vertical Datum
NAD 83 Horizontal Datum

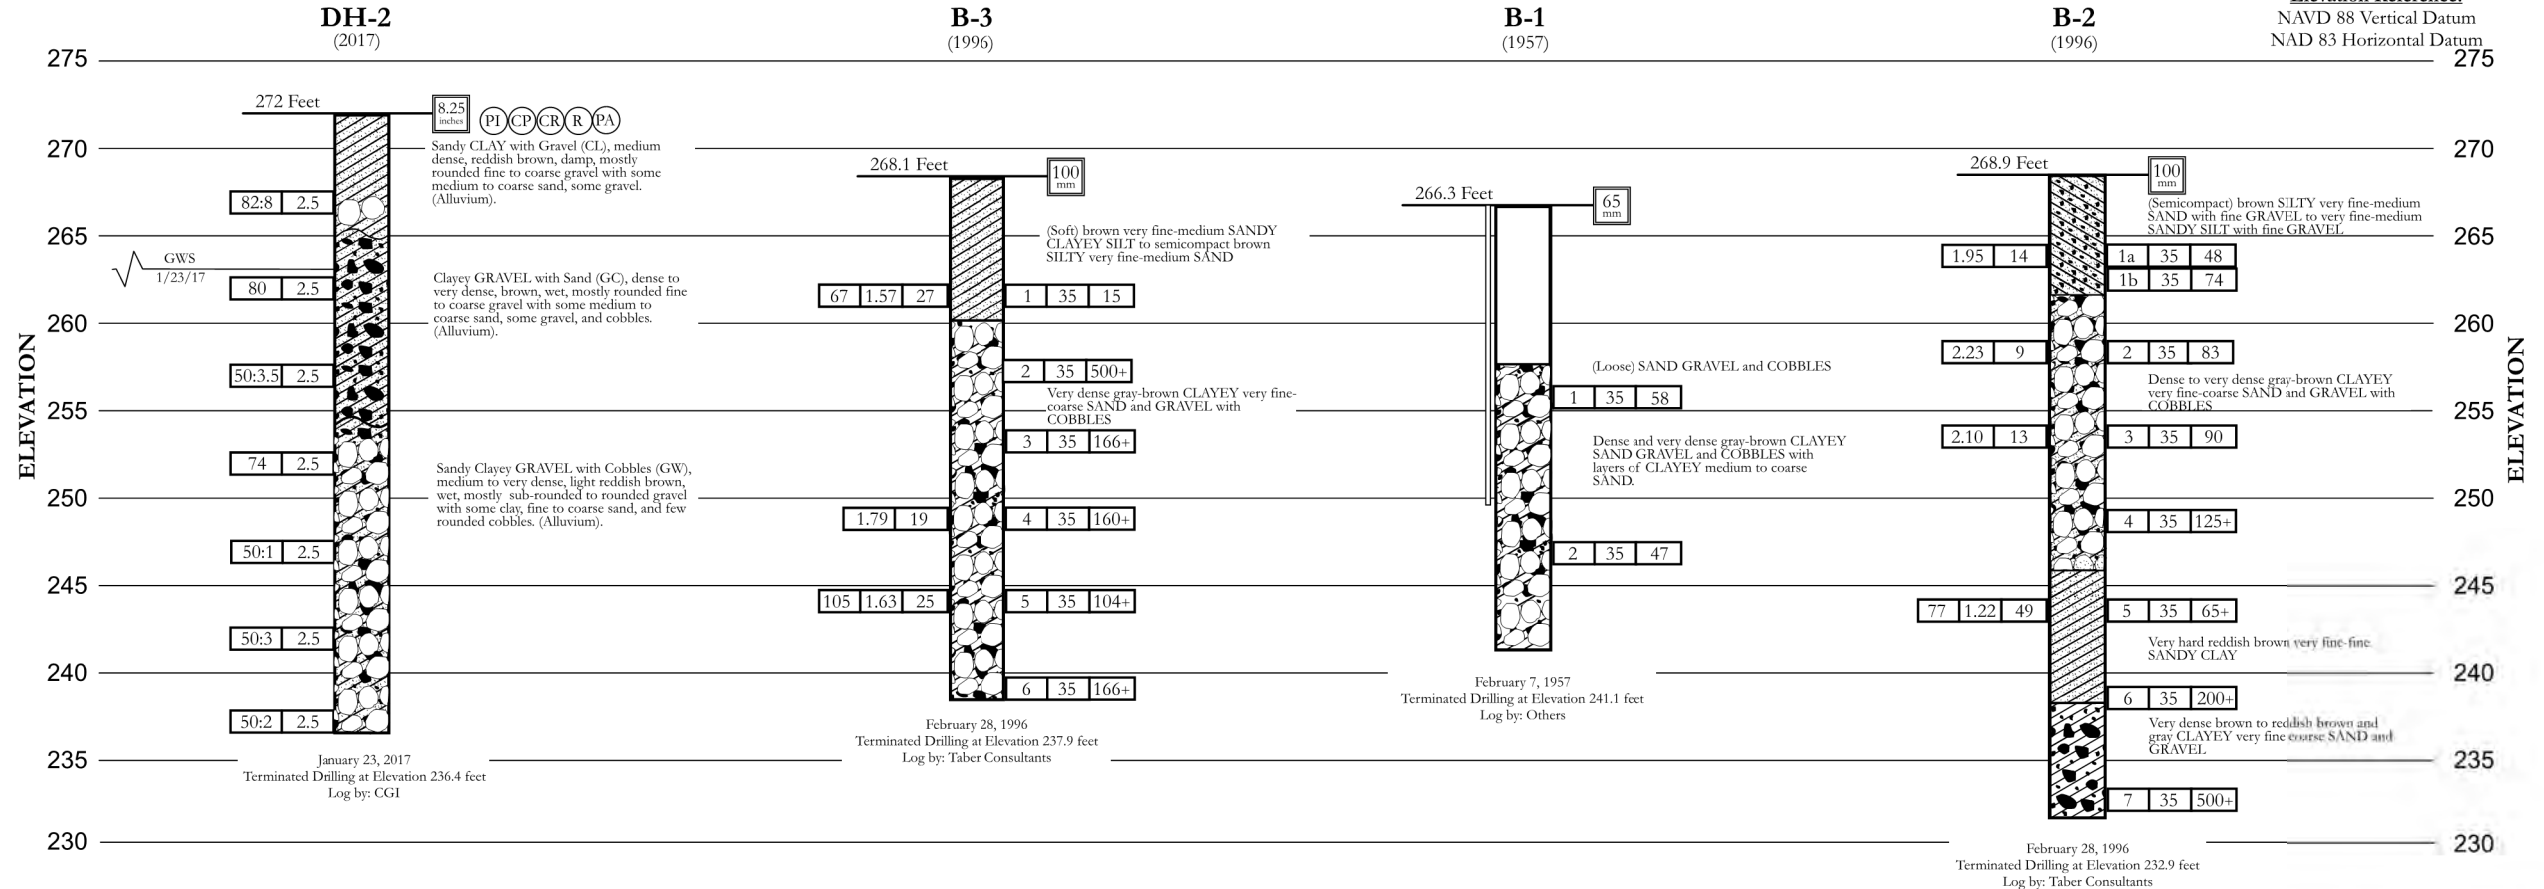

2/16/2023
DATE



Designed:	Approved:	Revision	Date	By
Drawn By: JS				
Checked: AB	Date: DECEMBER, 2023			

CITY OF CHICO
PUBLIC WORKS DEPARTMENT



BRUCE ROAD RECONSTRUCTION - LOG OF TEST BORING NO. 1

Project Number: 16038	Drawing Number LOTB 1
Scale: AS NOTED	Sheet 60 of 182

REFERENCE: CALTRANS SOIL & ROCK LOGGING, CLASSIFICATION, AND PRESENTATION MANUAL (2010)

GROUP SYMBOLS AND NAMES					
Graphic/Symbol		Group Names		Graphic/Symbol	
	GW	Well-graded GRAVEL			Lean CLAY
		Well-graded GRAVEL with SAND			Lean CLAY with SAND
	GP	Poorly graded GRAVEL			Lean CLAY with GRAVEL
		Poorly graded GRAVEL with SAND			SANDY lean CLAY
	GW-GM	Well-graded GRAVEL with SILT			SILTY CLAY
		Well-graded GRAVEL with SILT and SAND			SILTY CLAY with SAND
	GW-GC	Well-graded GRAVEL with CLAY			SILTY CLAY with GRAVEL
		Well-graded GRAVEL with CLAY and SAND			SANDY SILTY CLAY
	GP-GM	Poorly graded GRAVEL with SILT			SANDY SILTY CLAY with GRAVEL
		Poorly graded GRAVEL with SILT and SAND			GRAVELLY SILTY CLAY
	GP-GC	Poorly graded GRAVEL with CLAY			GRAVELLY SILTY CLAY with SAND
		Poorly graded GRAVEL with CLAY and SAND			
	GM	SILTY GRAVEL			ORGANIC lean CLAY
		SILTY GRAVEL with SAND			ORGANIC lean CLAY with SAND
	GC	CLAYEY GRAVEL			ORGANIC lean CLAY with GRAVEL
		CLAYEY GRAVEL with SAND			SANDY ORGANIC lean CLAY
	GC-GM	SILTY, CLAYEY GRAVEL			SANDY ORGANIC lean CLAY with GRAVEL
		SILTY, CLAYEY GRAVEL with SAND			GRAVELLY ORGANIC lean CLAY
	SW	Well-graded SAND			GRAVELLY ORGANIC lean CLAY with SAND
		Well-graded SAND with GRAVEL			
	SP	Poorly graded SAND			Fat CLAY
		Poorly graded SAND with GRAVEL			Fat CLAY with SAND
	SW-SM	Well-graded SAND with SILT			SANDY fat CLAY
		Well-graded SAND with SILT and GRAVEL			SANDY fat CLAY with GRAVEL
	SW-SC	Well-graded SAND with CLAY			GRAVELLY fat CLAY
		Well-graded SAND with CLAY and GRAVEL			GRAVELLY fat CLAY with SAND
	SP-SM	Poorly graded SAND with SILT			Elastic SILT
		Poorly graded SAND with SILT and GRAVEL			Elastic SILT with SAND
	SP-SC	Poorly graded SAND with CLAY			Elastic SILT with GRAVEL
		Poorly graded SAND with CLAY and GRAVEL			SANDY elastic SILT
	SM	SILTY SAND			SANDY elastic SILT with GRAVEL
		SILTY SAND with GRAVEL			GRAVELLY elastic SILT
	SC	CLAYEY SAND			GRAVELLY elastic SILT with SAND
		CLAYEY SAND with GRAVEL			
	SC-SM	SILTY, CLAYEY SAND			ORGANIC fat CLAY
		SILTY, CLAYEY SAND with GRAVEL			ORGANIC fat CLAY with SAND
	PT	PEAT			ORGANIC fat CLAY with GRAVEL
		COBBLES			SANDY ORGANIC fat CLAY
		COBBLES and BOULDERS			GRAVELLY ORGANIC fat CLAY
		BOULDERS			GRAVELLY ORGANIC fat CLAY with SAND

FIELD AND LABORATORY TESTING	
(C)	Consolidation (ASTM D 2435)
(CL)	Collapse Potential (ASTM D 5333)
(CP)	Compaction Curve (CTM 216)
(CR)	Corrosivity Testing (CTM 643, CTM 422, CTM 417)
(CU)	Consolidated Undrained Triaxial (ASTM D 4767)
(DS)	Direct Shear (ASTM D 3080)
(EI)	Expansion Index (ASTM D 4829)
(M)	Moisture Content (ASTM D 2216)
(OC)	Organic Content-% (ASTM D 2974)
(P)	Permeability (CTM 220)
(PA)	Particle Size Analysis (ASTM D 422)
(PI)	Plasticity Index (AASHTO T 90) Liquid Limit (AASHTO T 89)
(PL)	Point Load Index (ASTM D 5731)
(PM)	Pressure Meter
(PP)	Pocket Penetrometer
(R)	R-Value (CTM 301)
(SE)	Sand Equivalent (CTM 217)
(SG)	Specific Gravity (AASHTO T 100)
(SL)	Shrinkage Limit (ASTM D 427)
(SW)	Swell Potential (ASTM D 4546)
(TV)	Pocket Torvane
(UC)	Unconfined Compression-Soil (ASTM D 2166)
	Unconfined Compression-Rock (ASTM D 2938)
(UU)	Unconsolidated Undrained Triaxial (ASTM D 2850)
(UW)	Unit Weight (ASTM D 4767)
(VS)	Vane Shear (AASHTO T 223)

APPARENT DENSITY OF COHESIONLESS SOILS	
Description	SPT N ₆₀ (Blows / 12 inches)
Very loose	0 - 4
Loose	5 - 10
Medium Dense	11 - 30
Dense	31 - 50
Very Dense	> 50

MOISTURE	
Description	Criteria
Dry	Absence of moisture, dusty, dry to the touch
Moist	Damp but no visible water
Wet	Visible free water, usually soil is below water table

PERCENT OR PROPORTION OF SOILS	
Description	Criteria
Trace	Particles are present but estimated to be less than 5%
Few	5 to 10%
Little	15 to 25%
Some	30 to 45%
Mostly	50 to 100%

PARTICLE SIZE		
Description		Size
Boulder		> 12"
Cobble		3" to 12"
Gravel	Coarse	3/4" to 3"
	Fine	No. 4 to 3/4"
Sand	Coarse	No. 10 to No. 4
	Medium	No. 40 to No. 10
	Fine	No. 200 to No. 40



Plan Status: ☐ Conceptual, ☐ Approved Final, ☐ Record Drawing Path:

Designed:	Approved:	Revision	Date	By
Drawn By: JS				
Checked: AB	Date: DECEMBER, 2023			

CITY OF CHICO
PUBLIC WORKS DEPARTMENT



BRUCE ROAD RECONSTRUCTION - LOG OF TEST BORING NO. 2

Project Number: 16038	Drawing Number LOTB 2
Scale:	Sheet 67 of 182







REFERENCE: CALTRANS SOIL & ROCK LOGGING, CLASSIFICATION, AND PRESENTATION MANUAL (2010)

CEMENTATION	
Description	Criteria
Weak	Crumbles or breaks with handling or little finger pressure.
Moderate	Crumbles or breaks with considerable finger pressure.
Strong	Will not crumble or break with finger pressure.

CONSISTENCY OF COHESIVE SOILS				
Description	Unconfined Compressive Strength (tsf)	Pocket Penetrometer Measurement (tsf)	Torvane Measurement (tsf)	Field Approximation
Very Soft	< 0.25	< 0.25	< 0.12	Easily penetrated several inches by fist
Soft	0.25 to 0.50	0.25 to 0.50	0.12 to 0.25	Easily penetrated several inches by thumb
Medium Stiff	0.50 to 1.0	0.50 to 1.0	0.25 to 0.50	Penetrated several inches by thumb with moderate effort
Stiff	1 to 2	1 to 2	0.50 to 1.0	Readily indented by thumb but penetrated only with great effort
Very Stiff	2 to 4	2 to 4	1.0 to 2.0	Readily indented by thumbnail
Hard	> 4.0	> 4.0	> 2.0	Indented by thumbnail with difficulty

BOREHOLE IDENTIFICATION		
Symbol	Hole Type	Description
	A	Auger Boring
	R	Rotary drilled boring
	P	Rotary percussion boring (air)
	R	Rotary drilled diamond core
	HD	Hand driven (1-inch soil tube)
	HA	Hand Auger
	D	Dynamic Cone Penetration Boring
	CPT	Cone Penetration Test (ASTM D 5778-95)
	O	Other
Note: Size in Inches.		

PLASTICITY OF FINE-GRAINED SOILS	
Description	Criteria
Nonplastic	A 1/8-inch thread cannot be rolled at any water content.
Low	The thread can barely be rolled and the lump cannot be formed when drier than the plastic limit.
Medium	The thread is easy to roll and not much time is required to reach the plastic limit. The thread cannot be rerolled after reaching the plastic limit. The lump crumbles when drier than the plastic limit.
High	It takes considerable time rolling and kneading to reach the plastic limit. The thread can be rerolled several times after reaching the plastic limit. The lump can be formed without crumbling when drier than the plastic limit.

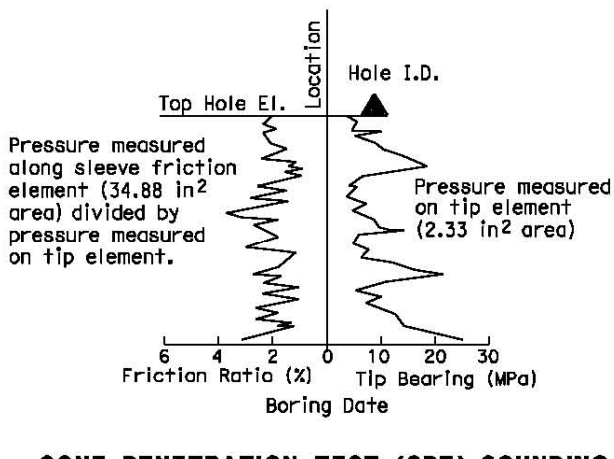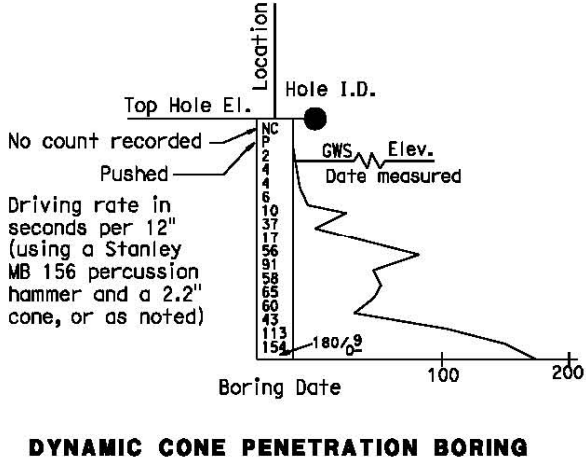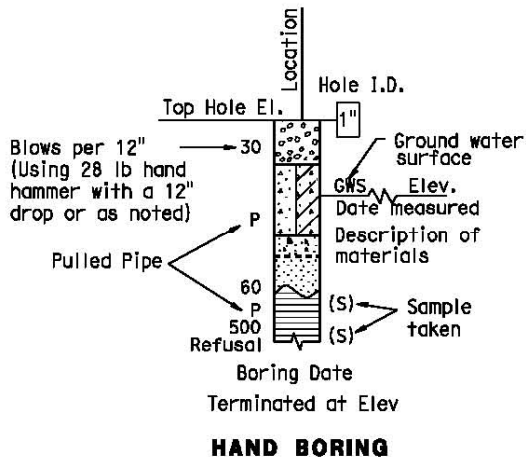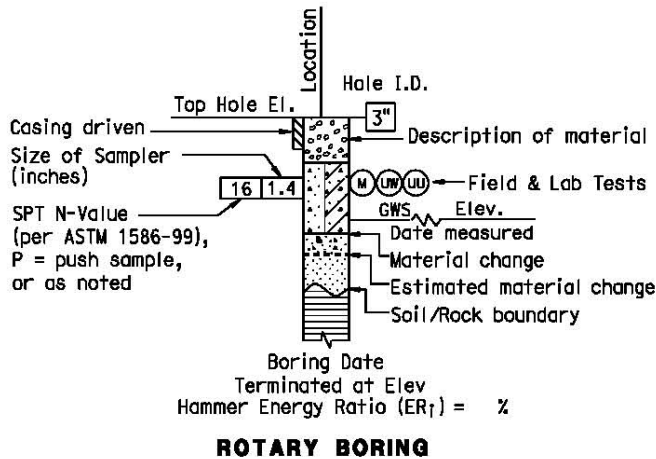

2/16/2023
DATE

USA NORTH 811
Call Before You Dig

Designed:	Approved:	Revision	Date	By
Drawn By: JS				
Checked: AB	Date: DECEMBER, 2023			

CITY OF CHICO
PUBLIC WORKS DEPARTMENT



BRUCE ROAD RECONSTRUCTION - LOG OF TEST BORING NO. 3

Project Number: 16038	Drawing Number LOTB 3
Scale:	Sheet 68 of 182

CALIFORNIA WATER SERVICE


CHICO DISTRICT BRUCE ROAD BRIDGE AT LITTLE CHICO CREEK WATER MAIN RELOCATION PLANS CHICO, CA 95928

BASIS OF BEARINGS
THE BASIS OF BEARING FOR THIS SURVEY IS CALIFORNIA COORDINATE SYSTEM ZONE 2, NAD83 (EPOCH 2004.69) AS DETERMINED LOCALLY BY A LINE BETWEEN REFERENCE STATIONS DH6531 (EAST) AND K51893 (HUMBUG) TAKEN AS SOUTH 42°47'16" EAST AS DERIVED FROM PUBLISHED NGS DATA SHEETS. TO OBTAIN GROUND DISTANCES, DIVIDE GRID DISTANCES BY 0.99997612.

BENCH MARK
CITY OF CHICO B.M. # 1C-1 BRASS DISK IN TOP OF CURB ON THE WEST SIDE OF NOTRE DAME BOULEVARD 200'± NORTH OF MORROW LANE, ELEV. 218.01

DATE OF SURVEY
JUNE, 2008

UTILITY STATEMENTS
THE SURVEYOR MAKES NO GUARANTEE THAT THE UNDERGROUND UTILITIES SHOWN COMPRISE ALL SUCH UTILITIES IN THE AREA, EITHER IN SERVICE OR ABANDONED. THE SURVEYOR FURTHER DOES NOT WARRANT THAT THE UNDERGROUND UTILITIES SHOWN ARE IN THE EXACT LOCATION INDICATED ALTHOUGH HE DOES CERTIFY THAT THEY ARE LOCATED AS ACCURATELY AS POSSIBLE FROM THE INFORMATION AVAILABLE. THE SURVEYOR HAS NOT PHYSICALLY LOCATED THE UNDERGROUND UTILITIES.

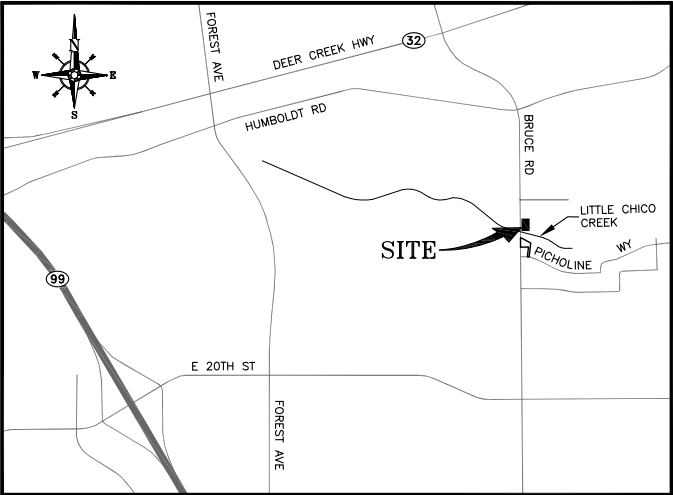

VICINITY MAP
N.T.S.
CHICO - DISTRICT

BILL OF MATERIALS (SUPPLIED BY OWNER)

QUANTITY	DESCRIPTION
250'±	12" DUCTILE IRON PIPE
115'±	12.75" O.D. CL&C STEEL PIPE (PIECE MARKED "A"; 23'-0" LONG)
2	12.75" O.D. CL&C STEEL SINGLE OFFSET (PIECE MARKED "B")
2	12" EBAA FORGE BALANCED FLEXTEND, FLANGED
2	12" GATE VALVE, PO W/ RESTRAINED GASKETS
2	12" ELL 45°, PO W/ RESTRAINED GASKETS
2	12" ELL 22.5°, PO W/ RESTRAINED GASKETS
2	12" RESTRAINED FLANGE ADAPTER
2	12" SLIP ON WELDED FLANGE
4	12" FLEX COUPLING, DI x AC
3	12" SOLID SLEEVE, MJ (10" SLEEVE)
1	48" x 96" FRP VAULT W/ TORSION ASSIST LID
2	2" AIR RELEASE VALVE ASSEMBLY
2	12"x6" TEE, PO X FLG W/ RESTRAINED GASKETS
20'±	6" DUCTILE IRON PIPE
2	6" GATE VALVE, FLG
2	6" 90° ELBOW, FLG X PO W/ RESTRAINED GASKETS
2	6" FIRE HYDRANT ASSEMBLY (SEE CWT-380 FOR BALANCE OF MATERIALS)
4	FIRE HYDRANT BARRICADE (PER CW-822-R1)
4	VALVE CAN AND COVER ASSEMBLY
6	STEEL BUTT STRAP ASSEMBLY
AS REQ'D	RING GASKETS, MACHINE BOLTS, & FLANGES
AS REQ'D	TRACER WIRE #12AWG SOLID COPPER
AS REQ'D	LINEGAURD TAPE
AS REQ'D	POLYWRAP TUBING
AS REQ'D	PVC TAPE
AS REQ'D	METAL GUARD #301
AS REQ'D	RES-BIT WRAP
REFERENCE LIST ONLY - CONTRACTOR TO VERIFY AND OBTAIN ANY ADDITIONAL MATERIAL REQUIRED TO COMPLETE THE PROJECT.	

DRAWING INDEX

DWG. NUMBER	SHEET	REV	DRAWING TITLE	CAD FILE NO.
CW-1	63 OF 94	-	TITLE SHEET, DRAWING INDEX & VICINITY MAP - CIVIL	CH-6042-G-01
CW-2	64 OF 94	-	GENERAL CIVIL NOTES	CH-6042-G-02
CW-3	65 OF 94	-	CALLOUTS & LEGENDS	CH-6042-G-03
CW-4	66 OF 94	-	PIPING PLAN AND DETAILS	CH-6038-C-04
CW-5	67 OF 94	-	PIPING DETAILS I	CH-6038-C-05
CW-6	68 OF 94	-	PIPING DETAILS II	CH-6038-C-06
CW-7	69 OF 94	-	PIPING DETAILS III	CH-6038-C-07
CW-8	70 OF 94	-	PIPING DETAILS IV	CH-6038-C-08
CW-9	71 OF 94	-	PIPE SUPPORT DETAILS	CH-6036-S-01

SUMMARY

INSTALL:
140' - 12.75" CL&C STEEL PIPE
250' - 12" DUCTILE IRON PIPE
2 - AIR RELEASE VALVE ASSEMBLIES
1 - EXPANSION JOINT ASSEMBLY BURIED
1 - EXPANSION JOINT ASSEMBLY IN VAULT
2 - FIRE HYDRANT ASSEMBLIES
ABANDON:
300' - 12" AC PIPE
60' - 14" CL&C STEEL PIPE
2 - 1" AIR RELEASE ASSEMBLIES



Plan Status: ☐ Conceptual, ☐ Approved Final, ☐ Record Drawing Path: G:\Capital_Projects\CAD Team Files\104_Chico\00125631_CH_BRUCE-RD_BRIDGE_MRP\WIP\CH-6042-G.dwg - Layout-01, Fri, Feb 17 2023 - 3:15:40pm, jnorthrop

Title: BRUCE ROAD RECONSTRUCTION

Drawing Number
CW-1

Designed: J.N.	Approved: J.T.G.	Revision	Date	By
Drawn By: L.A./R.L.	Date: FEBRUARY 2023			
Checked: J.T.G.				

CITY OF CHICO
PUBLIC WORKS DEPARTMENT



BRUCE ROAD RECONSTRUCTION
WATER MAIN INSTALLATION - TITLE SHEET

Project Number: 16038	Drawing Number CW-1
Scale: AS NOTED	Sheet 69 of 182

Plan Status: ☐ Conceptual, ☐ Approved Final, ☐ Record Drawing Path: G:\Capital_Projects\CAD Team Files\104_Chico\00125631_CHL BRUCE-RD_BRUCE-MRP\WIP\CH-6042-G.dwg - Layout-02, Fri, Feb 17 2023 - 3:16:44pm, jnorthrop

GENERAL NOTES:

- CONTRACTOR SHALL BECOME FAMILIAR WITH PROJECT SURROUNDINGS, WORKING CONDITIONS, AND SITE LIMITATIONS AND SHALL INCLUDE ALLOWANCES IN THEIR BID TO COVER ANY PROJECT CONSTRAINTS.
- CONTRACTOR SHALL BE RESPONSIBLE FOR ADHERING TO AND COMPLYING WITH LOCAL GOVERNING AGENCY PERMIT RESTRICTIONS, WHICH MAY AFFECT ALLOWABLE WORKING HOURS AND NOISE LEVELS.
- CONTRACTOR SHALL PROVIDE TRAFFIC CONTROL AS REQUIRED BY APPLICABLE LOCAL GOVERNING AGENCY AND SHALL SUBMIT A TRAFFIC CONTROL PLAN PER CALTRANS STANDARDS TO GOVERNING AGENCY (AS REQUIRED) PRIOR TO CONSTRUCTION.
- WORK REQUIRING TRAFFIC CONTROL SHALL BE CONDUCTED BETWEEN THE HOURS OF 8:30 A.M. AND 3:30 P.M., MONDAY THRU FRIDAY, OR AS OTHERWISE AUTHORIZED BY LOCAL GOVERNING AGENCY REPRESENTATIVE.
- CONTRACTOR SHALL APPLY NPDES BEST MANAGEMENT PRACTICES TO PREVENT CHLORINATED WATER AND SEDIMENT FROM ENTERING NAVIGABLE WATERWAYS. CONTRACTOR TO SUBMIT A STORM WATER POLLUTION PREVENTION PLAN (SWPPP), INCLUDING DUST CONTROL, TO OWNER FOR APPROVAL WITHIN 5 WORKING DAYS OF AWARD OF CONTRACT AND PRIOR TO ANY SOIL DISTURBANCE. SEE SPECIFICATIONS FOR DETAILS.
- CONTRACTOR TO CONTACT "UNDERGROUND SERVICE ALERT" 48 HOURS PRIOR TO ANY EXCAVATION.
- IT SHALL BE THE RESPONSIBILITY OF THE CONTRACTOR TO VERIFY THE EXACT LOCATION AND DEPTH OF ALL EXISTING UTILITIES.
- TRENCHES TO BE SHORED IN ACCORDANCE WITH CALIFORNIA OSHA REGULATIONS.
- PLACE A CONTINUOUS WIRE AND STRIP OF DETECTOR TAPE OVER ALL PIPES AND EXTEND UP INTO ALL VALVE BOXES. TRACER WIRE IS REQUIRED ON ALL PIPE. (SEE DWG. CW-850-R4).
- SEE DWG. CW-435-R4 FOR TYPICAL THRUST BLOCK INSTALLATION.
- FACILITIES SEPARATION:
 - WATER MAIN SHALL BE INSTALLED AT LEAST 10 FEET HORIZONTALLY FROM AND ONE FOOT VERTICALLY ABOVE ANY PIPELINE CONVEYING SEWAGE (UNTREATED, PRIMARY, OR SECONDARY), DISINFECTED SECONDARY RECYCLED WATER, OR HAZARDOUS FLUIDS.
 - WATER MAIN SHALL BE INSTALLED 4 FEET HORIZONTALLY FROM AND ONE FOOT VERTICALLY ABOVE ANY PIPELINE CONVEYING TERTIARY RECYCLED WATER OR STORM DRAINAGE.
 - AT CROSSINGS, WATER MAIN SHALL BE CONSTRUCTED NO LESS THAN 45 DEGREES TO AND AT LEAST ONE FOOT VERTICALLY ABOVE ANY PIPELINES INDICATED IN 11.A AND 11.B.
 - NO CONNECTION JOINTS SHALL BE MADE IN THE WATER MAIN WITHIN EIGHT HORIZONTAL FEET OF CROSSING OF ANY PIPELINES INDICATED IN 11.A AND 11.B (OR 10 FEET IF CROSSING UNDER).
 - WATER MAIN SHALL NOT BE INSTALLED WITHIN 100 HORIZONTAL FEET OF ANY SANITARY LANDFILL, WASTEWATER DISPOSAL POND, OR HAZARDOUS WASTE DISPOSAL SITE.
 - WATER MAIN SHALL NOT BE INSTALLED WITHIN 25 HORIZONTAL FEET OF ANY CESSPOOL, SEPTIC TANK, SEWAGE LEACH FIELD, SEEPAGE PIT, UNDERGROUND HAZARDOUS MATERIAL STORAGE TANK, OR GROUNDWATER RECHARGE PROJECT SITE.
 - ALL SEPARATION DISTANCES ARE BASED FROM EDGE TO EDGE OF PIPES.
 - PROPOSED MAIN SHALL BE INSTALLED ABOVE EXISTING HOUSE SEWER LATERALS. IF BELOW FOLLOW NOTE 11D.
- WHEN ASSEMBLING A PVC C-900 PIPE TO AN IRON FITTING (PUSH-ON OR MECHANICAL JOINT), REMOVE ALL BUT $\frac{1}{4}$ INCH OF THE FACTORY-MADE BEVEL FROM THE SPIGOT END OF THE PIPE PRIOR TO INSTALLATION.
- USE PVC ± 1 DEGREE AND ± 5 DEGREES HIGH DEFLECTION CPLGS TO ACHIEVE PROPER RADIUS FOR CURVES. DO NOT DEFLECT PIPE AT FITTINGS.
- VALVE CANS AND COVERS SHALL BE PLACED OVER ALL VALVES. COVERS SHALL BE SET TO EXISTING FINISHED GRADE AND RESET IF NECESSARY ONCE THE STREET IS AT FINAL GRADE. (SEE DWGS. CW-14-R6 & CW-439-R6).
- NO VALVE COVERS ARE TO LIE IN SIDEWALKS, CROSS GUTTER, CURB OR DRIVEWAYS. EACH SERVICE SHOULD ALSO BE LOCATED TO PROVIDE PROTECTION TO THE METER BOX FROM VEHICLE TRAFFIC AND PARKING.
- PROTECT UNDERGROUND FLEXIBLE COUPLINGS, BARE STEEL, MJ x MJ SLEEVES, AND ALL BOLTS (INCLUDING STAINLESS STEEL) AS FOLLOWS:
 - THE ENTIRE AREA OF THE FITTING MUST BE DRY AND FREE OF DUST, DIRT, AND OTHER FOREIGN MATTER. RUST OR OTHER FOREIGN MATTER MUST BE REMOVED BY SCRAPING OR WIRE BRUSHING. WIPING WITH A DRY CLEAN CLOTH MAY BE NECESSARY TO REMOVE THE PARTICLES FROM BRUSH CLEANING. ANY OIL OR GREASE MUST BE REMOVED BY USING A LOS RESIDUE, VOLATILE PETROLEUM SOLVENT BEFORE APPLICATION OF GREASE AND WRAPPING.
 - THE EXPOSED AREA SHOULD BE COATED WITH A HEAVY COATING OF METAL COATING OF METALGUARD 301 GREASE BY THE GLOVE METHOD TO A THICKNESS OF AT LEAST 1/4 INCH.
 - FIRMLY WRAP THE ENTIRE GREASE AREA WITH ONE LAYER, HALF-LAPPED, OF A WOVEN GLASS FILAMENT MESH (RES OR BIT WRAP, 4 INCHES WIDE).
 - APPLY A SECOND LAYER OF METALGUARD 301 GREASE ON TOP OF THE GLASS FILAMENT BY THE GLOVE METHOD TO A THICKNESS OF AT LEAST 1/4 INCH.
 - FIRMLY WRAP THE ENTIRE GREASE AREA WITH A SECOND LAYER, HALF-LAPPED, OF THE WOVEN GLASS FILAMENT MESH.
 - COVER THE ENTIRE MESH WRAPPED AREA OF THE FITTING WITH A THIRD AND FINAL COATING AT LEAST 1/4 INCH THICK OF METALGUARD 301 GREASE BY THE GLOVE METHOD.
 - FIRMLY APPLY 2 LAYERS OF POLYWRAP, HALF-LAPPED, OVER ALL AREAS OF THE COATED AND WRAPPED FITTING. BACKFILLING MAY FOLLOW IMMEDIATELY AFTER THIS WRAPPING.
- TRENCH BACKFILL AND PAVING SHALL CONFORM TO TRENCH SECTION DETAILS AND ALL GOVERNING AGENCY REQUIREMENTS.
- NEW PIPELINE SHALL BE INSTALLED WITH 4 FEET OF COVER, EXCEPT WHERE SPECIFIED OTHERWISE.
- CONTRACTOR SHALL LIMIT DAILY TRENCHING OPERATIONS TO THE LENGTH OF PIPE THAT CAN BE INSTALLED AND BACKFILLED THAT DAY. RESTORE TRAFFIC LANES AT THE END OF EACH WORKDAY.
- CONTRACTOR SHALL INSTALL NEW MAIN AND ADJUST FROM NOMINAL LINE AND GRADE TO MATCH THE EXISTING FACILITIES AT ALL LOCATIONS. THE CONTRACTOR SHALL INSTALL A TEMPORARY CAP, BLOWOFF AND BACKFILL DEVICE AT TIE-IN LOCATIONS FOR TESTING (SEE DWGS. CW-122-R5 & CW-638-R1). CONTRACTOR WILL TIE THE NEW MAIN FROM THIS LOCATION.
- THE NEW PIPELINE SHALL BE TESTED AT 150 PSI FOR A PERIOD OF 4 HOURS. SEE SPECIFICATIONS TO DETERMINE EXACT TESTING REQUIREMENTS.

- TIE-INS TO BE MADE AT A TIME THAT IS CONVENIENT TO CALIFORNIA WATER SERVICE COMPANY AND IN COMPLIANCE WITH THE LOCAL GOVERNING AGENCY PERMIT GUIDELINES. THE ADDITIONAL COST DUE TO OVERTIME PAY SHALL BE AT CALIFORNIA WATER SERVICE COMPANY'S EXPENSE.
- CONTRACTOR SHALL PROVIDE MISC. MATERIAL REQUIRED TO COMPLETE THE TIE-IN SUCH AS, BUT NOT LIMITED TO: PROTECTION COATING MATERIAL FOR PIPE AND FITTINGS, LINEGUARD TAPE, CONCRETE FOR THRUST BLOCKS, EMBEDMENT BACKFILL AROUND AND OVER THE PIPE, FINAL BACKFILL TO MEET COMPACTION REQUIREMENTS, AND PAVEMENT REPLACEMENT.
- CONTRACTOR SHALL BE RESPONSIBLE TO ABANDON ALL PIPE ENDS BY PLUGGING WITH BRICK AND MORTAR. ABANDON ALL GATE VALVES BY REMOVING COVER, CUT CASING DOWN TO SUBGRADE, AND BACKFILL VALVE CASING WITH CONCRETE SLURRY TO REMOVE VOIDS. REPLACE BASE ROCK AND PERMANENT PAVEMENT AS NECESSARY. WHEN REMOVING EXISTING FITTINGS, CONTRACTOR SHALL ALSO REMOVE EXISTING CONCRETE THRUST BLOCK.
- SPOILS SHALL NOT REMAIN ON-SITE. DISPOSAL OF ALL PROJECT-GENERATED SPOILS SHALL BE AT A FACILITY LICENSED AND CLASSIFIED TO ACCEPT THE MATERIALS. CONTRACTOR TO PROVIDE OWNER WITH A FORMAL RECEIPT FROM THE ACCEPTING FACILITY. ALL MATERIALS THAT WILL REQUIRE TESTING PRIOR TO DISPOSAL SHALL BE SAMPLED AND TESTED IN ACCORDANCE WITH THE REQUIREMENTS OF THE DISPOSAL FACILITY IN ADVANCE OF THE NEED FOR DISPOSAL.
- THE LIST OF MATERIALS FOR THIS PROJECT IS FOR CALIFORNIA WATER SERVICE COMPANY ESTIMATING AND REFERENCE PURPOSES ONLY, AND IS NOT INTENDED AS A FULL TAKE-OFF OF ALL MATERIALS REQUIRED TO COMPLETE THE PROJECT PER CALIFORNIA WATER SERVICE COMPANY STANDARD SPECIFICATIONS.
- AT TIE-INS, CONTRACTOR SHALL SPRAY OR SWAB ALL FITTINGS WITH CHLORINE SOLUTION FOR DISINFECTION PRIOR TO FINAL CONNECTIONS.
- CONTRACTOR TO ENSURE AIR IN THE PIPELINE IS REMOVED USING EXISTING OUTLETS SUCH AS FIRE HYDRANTS AND BLOW-OFF. CONTRACTOR IS RESPONSIBLE FOR INSTALLING AIR RELEASES IF EXISTING OUTLETS ARE INSUFFICIENT.
- ALL WORK SHALL COMPLY WITH CAL WATER SPECIFICATIONS FOR MATERIALS, INSTALLATION AND DE-CHLORINATION PER LATEST REVISION OF DRAWING CW-863-R6.
-  = INDICATED FIRE HYDRANT (DISTRICT)
- CONTRACTOR IS RESPONSIBLE TO PROVIDE ALL SURVEYING AND STAKING REQUIRED TO INSTALL THE PIPELINE/EQUIPMENT AT THE LINE AND GRADE ESTABLISHED IN THE PROJECT PLANS.
- REMOVAL AND PROPER DISPOSAL OF MATERIAL SHALL COMPLY WITH CURRENT FEDERAL AND STATE REGULATIONS. CONTRACTOR SHALL TAKE PRECAUTIONS FOR WORKER SAFETY AND ENSURE PROPER LEGAL DISPOSAL OF ALL MATERIALS OFF-SITE.
- CONTRACTOR SHALL PREPARE AND MAINTAIN A COMPLETE SET OF RECORD DRAWINGS (AS-BUILTS) AND MUST SHOW ALL FIELD CHANGES AND WORK PERFORMED IN ITS ENTIRETY. CONTRACTOR SHALL MARK THE AS-BUILTS TO SHOW THE ACTUAL INSTALLATION WHERE THE INSTALLATION VARIES FROM THE PLANS, AS ORIGINALLY SHOWN. SUITABILITY OF AS-BUILTS WILL BE DETERMINED BY THE ENGINEER AT THE COMPLETION OF THE PROJECT.

PIPELINE CROSSING INFORMATION:

NOTE:

AT WATER MAIN CROSSINGS IN CONFLICT WITH OTHER FACILITIES: WHEN THE WATER MAIN IS IN CONFLICT WITH EXISTING FACILITIES OR PROPOSED FACILITIES THAT REQUIRE MORE THAN A 2 FOOT ADJUSTMENT FROM THE NOMINAL 4 FEET OF COVER, A FABRICATED STEEL CEMENT MORTAR LINED AND CEMENT MORTAR COATED OFFSET SHALL BE INSTALLED AT THE CROSSING PER CWS CO. STANDARDS.

- EXISTING 36" STORM DRAIN
FINISHED GRADE = 271.66'
INV. = 258.39'

FIELD VERIFY DEPTH AND LOCATION OF THE EXISTING 36" STORM DRAIN PRIOR TO INSTALLATION. INSTALL 12" DUCTILE IRON PIPE OVER THE EXISTING STORM DRAIN WITH A MINIMUM 1' OF VERTICAL SEPARATION AND 8" MINIMUM HORIZONTAL JOINT SEPARATION.
- PROP. 36" STORM DRAIN
FINISHED GRADE = 271.00'
INV. = 259.66'

FIELD VERIFY DEPTH AND LOCATION OF THE EXISTING 36" STORM DRAIN PRIOR TO INSTALLATION. INSTALL 12" DUCTILE IRON PIPE OVER THE EXISTING STORM DRAIN WITH A MINIMUM 1' OF VERTICAL SEPARATION AND 8" MINIMUM HORIZONTAL JOINT SEPARATION.
- EX. 10" SEWER
FINISHED GRADE = 271.50'
INV. = 260.88'

FIELD VERIFY DEPTH AND LOCATION OF THE EXISTING 10" SEWER PRIOR TO INSTALLATION. INSTALL 12" DUCTILE IRON PIPE OVER THE EXISTING SEWER WITH A MINIMUM 1' OF VERTICAL SEPARATION AND 8" MINIMUM HORIZONTAL JOINT SEPARATION.

SITE AND GRADING NOTES:

- CONTRACTOR SHALL BE RESPONSIBLE FOR ADHERING TO AND COMPLYING WITH LOCAL GOVERNING AGENCY PERMIT RESTRICTIONS, WHICH MAY AFFECT ALLOWABLE WORKING HOURS AND NOISE LEVELS.
- CONTRACTOR SHALL BECOME FAMILIAR WITH PROJECT SURROUNDINGS, WORKING CONDITIONS, AND SITE LIMITATIONS AND WILL INCLUDE ALLOWANCES IN THEIR BID TO COVER ANY PROJECT CONSTRAINTS.
- CONTRACTOR SHALL APPLY CALIFORNIA STORMWATER QUALITY ASSOCIATION (CASQA) BEST MANAGEMENT PRACTICES TO PREVENT WATER AND SEDIMENT FROM ENTERING NAVIGABLE WATERWAYS. THE CONTRACTOR IS RESPONSIBLE FOR IDENTIFYING AND INSTALLING THE APPLICABLE AND APPROPRIATE BMP'S IDENTIFIED IN THE CASQA - STORMWATER BEST MANAGEMENT PRACTICES HANDBOOK AVAILABLE ONLINE AT WWW.CASQA.HANDBOOKS.COM. SOME OF THE REQUIRED PRACTICES MAY OR MAY NOT BE SHOWN ON THIS SITE PLAN. SEE NOTES 15 AND 16.
- CONTRACTOR TO CONTACT "UNDERGROUND SERVICES ALERT" 48 HOURS PRIOR TO ANY EXCAVATION.
- IT SHALL BE THE RESPONSIBILITY OF THE CONTRACTOR TO VERIFY THE EXACT LOCATION AND DEPTH OF ALL EXISTING UTILITIES.
- THE LIST OF MATERIALS FOR THIS PROJECT IS FOR REFERENCE PURPOSES ONLY, AND IS NOT INTENDED AS A FULL TAKE-OFF OF ALL MATERIALS REQUIRED TO COMPLETE THE PROJECT AS PER CWS CO. STANDARD SPECIFICATIONS.
- ASPHALT CONCRETE TO BE TYPE III, CLASS C2, GRADE PG 64-10 PER PWSI (PUBLIC WORKS STANDARDS, INC.) STANDARD SPECIFICATIONS (THE "GREENBOOK"). PLACE ASPHALT ON CL 2 AGGREGATE BASE (AB) COMPACTED TO 95% RELATIVE COMPACTION.
- THERE SHALL BE MINIMUM OF 8" OF CLASS 2 AGGREGATE BASE (AB) UNDER ANY PROPOSED FOUNDATION OR PAVEMENT COMPACTED TO 95% RELATIVE COMPACTION.
- MAINTENANCE AREA SHALL BE GRADED TO 4" BELOW PROPOSED FINAL ELEVATIONS AND THEN SCARIFIED, WATERED AND COMPACTED TO 85% RELATIVE COMPACTION PER ASTM D1557. PLACE 4" OF CLASS 2 A.B. COMPACTED TO 90% RELATIVE COMPACTION. THE ENTIRE SITE, EXCEPT STEEP SLOPES AND EQUIPMENT AREAS, IS TO BE CONSIDERED MAINTENANCE AREA.
- CONTRACTOR SHALL GRADE THE SITE TO FINAL ELEVATIONS SHOWN FOR PROPER SURFACE DRAINAGE. FINAL GRADING SHALL ALLOW SURFACE DRAINAGE TO AVOID DRAINAGE TO THE ADJACENT PROPERTIES. FINAL GRADES MAY BE ADJUSTED AS NEEDED IN THE FIELD TO BALANCE CUTS AND FILLS.
- IMPORT FILL:
 - IMPORTED FILL MATERIAL FOR BUILDING AND DRIVEWAY SHALL CONSIST OF ESSENTIALLY GRANULAR, SILTY SANDS WITH LOW EXPANSION. POTENTIAL FREE OF GRASSES, WEEDS, ROCKS, DEBRIS AND SOLUBLE SULFATES IN EXCESS OF 1,000 PARTS PER MILLION. IMPORT SOIL SHALL MEET THE FOLLOWING CRITERIA:
MAXIMUM % PASSING #200 SIEVE 50
MAXIMUM LIQUID LIMIT 14
MINIMUM P-VALUE 50
MAXIMUM EXPANSION PRESSURE 10PSF (TEST METHOD: CALIFORNIA TEST 301)
 - IMPORT FILL FOR REMAINING PORTION OF SITE SHALL BE SANDY LOAM SUITABLE FOR PLANTING.
 - IMPORTED FILL SHOULD BE FREE OF ORGANIC MATERIAL AND IT SHOULD CONTAIN NO MATERIAL LARGER THAN 4 INCHES AND HAVE A PLASTICITY INDEX OF LESS THAN 16.
- THE EXCAVATED ON-SITE MATERIAL IS SUITABLE AS COMPACTED FILL PROVIDED IT IS FREE OF ORGANIC MATTER AND MATERIAL LARGER THAN 4 INCHES IN DIAMETER.
- FILL SHOULD BE PLACED IN HORIZONTAL LIFTS NOT EXCEEDING 8 INCHES IN LOOSE THICKNESS, MOISTURE CONDITIONED TO AT LEAST OPTIMUM CONTENT, AND COMPACTED TO AT LEAST 95 PERCENT RELATIVE COMPACTION BENEATH ALL STRUCTURES, AND 90 PERCENT RELATIVE COMPACTION ELSEWHERE. A SITE SPECIFIC GEOTECHNICAL REPORT, IF AVAILABLE SHALL OVERRIDE/AMEND SUCH REQUIREMENTS.
- CONSTRUCTION OPERATIONS DUST SHALL BE CONTROLLED. WASTEWATER GENERATED DURING CONSTRUCTION SHALL NOT BE DISCHARGED TO THE STORM DRAIN SYSTEM. THIS INCLUDES WASTE FROM PAINTING, SAW CUTTING, CONCRETE WORK ETC. THE CONTRACTOR SHALL MAKE ARRANGEMENTS TO ELIMINATE DISCHARGES TO THE STORM DRAIN SYSTEM AND THE EXISTING SUMP. IF NECESSARY, PROVIDE AN AREA FOR ON-SITE WASHING ACTIVITIES DURING CONSTRUCTIONS. MATERIALS THAT COULD CONTAMINATE STORM RUNOFF SHALL BE STORED IN AREAS WHICH ARE DESIGNATED TO PREVENT EXPOSURE TO RAINFALL AND TO NOT ALLOW STORM WATER TO RUN ONTO THE AREA.
- PAVEMENT CLEANING-FLUSHING OF STREETS/PARKING LOTS TO REMOVE DIRT AND CONSTRUCTION DEBRIS IS PROHIBITED UNLESS SEDIMENT CONTROLS ARE USED. PREFERABLY, AREAS REQUIRED CLEANING SHOULD BE SWEEPED.
- SPOILS SHALL NOT REMAIN ON-SITE. DISPOSAL OF ALL PROJECT GENERATED SPOILS SHALL BE AT A FACILITY LICENSED AND CLASSIFIED TO ACCEPT THE MATERIALS. CONTRACTOR TO PROVIDE OWNER WITH A FORMAL RECEIPT FROM THE ACCEPTING FACILITY. ALL MATERIALS THAT WILL REQUIRE TESTING PRIOR TO DISPOSAL SHALL BE SAMPLED AND TESTED IN ACCORDANCE WITH THE REQUIREMENTS OF THE DISPOSAL FACILITY IN ADVANCE OF THE NEED FOR DISPOSAL.
- ALL CONSTRUCTION TO BE IN ACCORDANCE WITH 2018 C.B.C., 2018 C.F.C., AND MOST CURRENT NFPA AND NEC AWWA E101 & C600.
- SITE CONTRACTOR MUST SHARE THE SITE WITH OWNER'S OTHER CONTRACTORS.

FOUNDATION NOTES:

1. GENERAL

THE CONTRACTOR SHALL COMPARE THIS DRAWING WITH EXISTING CONDITIONS AT THE SITE, AND WITH ALL OTHER APPLICABLE DRAWINGS. HE SHALL VERIFY MEASUREMENTS OF ALL EXISTING FEATURES AFFECTING HIS WORK, AND SHALL REPORT ANY DISCREPANCIES TO THE CALIFORNIA WATER SERVICE COMPANY ENGINEER FOR CLARIFICATION AND ADJUSTMENT BEFORE PROCEEDING WITH THE WORK. THE CONTRACTOR SHALL BE SOLELY RESPONSIBLE FOR VERIFICATION OF ALL DIMENSIONS SHOWN ON THIS DRAWING WITH THE REQUIREMENTS OF EXISTING CONDITIONS AND ALL RELATED NEW EQUIPMENT.

FOUNDATION PREPARATION: AREAS TO RECEIVE FILL SHALL BE SCARIFIED TO A DEPTH OF SIX INCHES AND WATERED TO PROVIDE A MOISTURE CONTENT COMMENSURATE WITH EFFICIENT DENSIFICATION, AND COMPACTED TO 95% OF THE MAXIMUM DRY DENSITY PER ASTM D1557. THERE SHALL BE A MINIMUM OF 8" CLASS 2 AGGREGATE BASE (AB) UNDER ANY PROPOSED FOUNDATION COMPACTED TO 95% MDD.

THE AGGREGATE BASE, FORMS AND SUBGRADE SHALL BE THOROUGHLY WETTED BEFORE PLACEMENT OF CONCRETE.

2. CONCRETE

ALL CONCRETE SHALL DEVELOP A MINIMUM ULTIMATE COMPRESSIVE STRENGTH OF 2500 PSI AT 28 DAYS OF AGE. MINIMUM CEMENT SHALL BE 5-1/2 SACKS PER CUBIC YARD. MAXIMUM SLUMP SHALL BE 3". UNLESS OTHERWISE NOTED, ALL EXPOSED HORIZONTAL AND VERTICAL EDGES AND CORNERS SHALL HAVE 3/4" x 3/4" CHAMFERS. ALL REINFORCING BARS, ANCHOR BOLTS, INSERTS, AND OTHER EMBEDDED HARDWARE SHALL BE ACCURATELY SET AND SECURELY HELD IN PLACE TO MAINTAIN POSITIONS DURING PLACEMENT OF CONCRETE. THE LEVEL BEARING AREA AT THE TOP OF THE FOUNDATION SHALL RECEIVE A HARD STEEL TROWEL FINISH, SMOOTH AND LEVEL. THE APRON SHALL HAVE A LIGHT BROOM FINISH.

CONCRETE PAD SHALL BE WATER CURED CONTINUOUSLY FOR 7 DAYS. UNLESS OTHERWISE NOTED.

NO ALUMINUM CONDUIT OR PRODUCTS CONTAINING ALUMINUM OR ANY OTHER MATERIAL INJURIOUS TO THE CONCRETE SHALL BE EMBEDDED IN THE CONCRETE.

CONCRETE INSPECTION TO BE PERFORMED BY CWS CO.

3. REINFORCING STEEL

ALL BARS SHALL BE GRADE 40 DEFORMED BARS CONFORMING TO ASTM A615. REINFORCING BAR BENDS AND STANDARD HOOKS SHALL CONFORM TO ACI 318, LATEST EDITION. ALL BENDS SHALL BE STANDARD HOOKS UNLESS OTHERWISE SHOWN. BARS 20 FEET AND SHORTER IN LENGTH SHALL BE IN SINGLE LENGTH RUNS WITHOUT SPLICES. BARS LONGER THAN 20 FEET IN LENGTH SHALL BE IN SINGLE LENGTH RUNS OR MAY BE SPLICED WITH 48 BAR DIAMETER LAPS (2'-0" FOR #4 BARS). SPLICES IN ADJACENT BAR RUNS SHALL BE WELL STAGGERED.

4. SPECIAL INSPECTION


PERIODIC SPECIAL INSPECTION MUST BE PERFORMED WHERE REQUIRED FOR CONCRETE AND ANCHOR BOLTS IN ACCORDANCE WITH SECTIONS 1704.4 AND 1704.13 OF THE 2006 IBC, WHEREBY SPECIAL INSPECTION IS DEFINED IN SECTION 1702.1 OF THE 2006 IBC.

SPECIAL NOTE

THE FOUNDATION MUST BE SQUARE, AND THE ANCHOR BOLTS MUST BE ACCURATELY PLACED PLUMB. THE GENERAL CONTRACTOR SHALL BE RESPONSIBLE FOR THE FOUNDATION. THE ELECTRICAL CONTRACTOR SHALL BE RESPONSIBLE FOR ANCHORING THE EQUIPMENT AND ENSURING PROPER POSITIONING OF THE ANCHOR BOLTS IN THE FOUNDATION.

CROSSING (TYPICAL)

- USE SOLID STICK OF PIPE, CENTERED.
- NO CONNECTION JOINTS SHALL BE MADE IN THE WATER MAIN WITHIN EIGHT (8) HORIZONTAL FEET OF THE CROSSING.
- MINIMUM ONE FOOT (1') VERTICAL SEPARATION BETWEEN BOTTOM OF MAIN AND TOP OF SEWER.

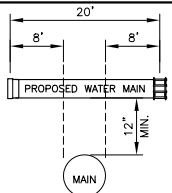

TYP. SEWER & STORM DRAIN CROSSINGS

SCALE: N.T.S.



CITY OF CHICO
PUBLIC WORKS DEPARTMENT

BRUCE ROAD RECONSTRUCTION
WATER MAIN INSTALLATION - GENERAL NOTES



Designed: J.N.	Approved: J.T.G.	Revision	Date	By
Drawn By: L.A./R.L.	Date: FEBRUARY 2023			
Checked: J.T.G.				

Project Number: 16038	Drawing Number CW-2
Scale: AS NOTED	Sheet 70 of 182


Plan Status: ☐ Conceptual, ☐ Approved Final, ☐ Record Drawing Path: C:\Users\jnorthrop\Desktop\CH-6042-G.dwg - Layout-C3, Fri, Feb 17 2023 - 3:58:17pm, jnorthrop

ABBREVIATIONS					
AB	-	AGGREGATE BASE	IPS	-	IRON PIPE SIZE
ABAND	-	ABANDONED			
ABM	-	AIR BLOWN MORTAR	JT	-	JOINT TRENCH
ABS	-	ACRYLONITRILE-BUTADIENE-STYRENE			
AC	-	ASPHALT CONCRETE	KV	-	KILO VOLT
ACP	-	ASBESTOS CEMENT PIPE			
AISI	-	AMERICAN IRON & STEEL INSTITUTE	L	-	LENGTH
ALIGN	-	ALIGNMENT	LB	-	CONDUIT FITTING ELBOW
AMP	-	AMPERES	LG	-	LONG
ANSI	-	AMERICAN NATIONAL STANDARDS INSTITUTE	LLV	-	LONG LEG VERTICAL
APN	-	ASSESSORS PARCEL NUMBER	LT	-	LEFT
APPROX	-	APPROXIMATE			
ARV	-	AIR RELEASE VALVE	MAINT	-	MAINTENANCE
ASA	-	AMERICAN STANDARD ASSOCIATION	MAX	-	MAXIMUM
ASTM	-	AMERICAN SOCIETY FOR TESTING MATERIALS	MCD	-	MULTIPLE CONDUITS
AWG	-	AMERICAN WIRE GAGE	MH	-	MANHOLE
AWWA	-	AMERICAN WATER WORKS ASSOCIATION	MIP	-	MALE IRON PIPE
			MIN	-	MINIMUM
BC	-	BEGIN CURVE	MJ	-	MECHANICAL JOINT
BM	-	BENCH MARK	MON	-	MONUMENT
BOC	-	BACK OF CURB	MPT	-	MALE PIPE THREAD
BT	-	BACKHOE TRENCH	MW	-	MONITORING WELL
BW	-	BOTH WAYS			
			(N)	-	NEW/PROPOSED
C	-	CENTERLINE	N	-	NEW/PROPOSED
CB	-	CATCH BASIN (INLET)	N	-	NITROGEN
CCCL	-	CEMENT MORTAR COATED & LINED STEEL PIPE	N/A	-	NOT APPLICABLE
CCEM	-	CEMENT CONDUIT	NC	-	NORMALLY CLOSED
CCTL	-	CORROSION CONTROL TEST LEADS	NCS	-	NATIONAL CAD STANDARD
CCP	-	CONCRETE CYLINDER PIPE	NE	-	NORTHEAST
CFM	-	CUBIC FEET PER MINUTE	NEC	-	NATIONAL ELECTRIC CODE
CI	-	CAST IRON	NEMA	-	NATIONAL ELECTRICAL MANUFACTURERS ASSOC
CIP	-	CAST IRON PIPE	NO	-	NORMALLY OPEN
CL	-	CENTERLINE	NO.	-	NUMBER
CL	-	CLEARANCE	NPT	-	NATIONAL PIPE THREAD
CL&C	-	CEMENT LINED AND COATED	NRS	-	NON-RISING STEM
CLR	-	CLEAR	NTS	-	NOT TO SCALE
CMC	-	CEMENT MORTAR COAT	N.T.S.	-	NOT TO SCALE
CML	-	CEMENT MORTAR LINE	NW	-	NORTHWEST
CMP	-	CORRUGATED METAL PIPE			
CMU	-	CONCRETE MASONRY UNIT	OC	-	ON CENTER
CO	-	CLEAN OUT	O.C.	-	ON CENTER
CONC	-	CONCRETE	OD	-	OUTSIDE DIAMETER/DIMENSION
CONT	-	CONTINUOUS	O.D.	-	OUTSIDE DIAMETER/DIMENSION
CP	-	CEMENT PIPE	OF	-	OUTSIDE FACE
CPC	-	PLASTIC CONDUIT	OH	-	OVERHEAD
CPLG	-	COUPLING	OHE	-	OVERHEAD ELECTRIC
CSP	-	CORRUGATED STEEL PIPE	OIL	-	OIL/PETROLEUM LINE
CTP	-	CABLE TELEVISION POLE	OTO	-	OUT TO OUT (OUTSIDE DIA)
CTV	-	CABLE TV	OW	-	OBSERVATION WELL
CU FT	-	CUBIC FEET			
CU YD	-	CUBIC YARD	R	-	PROPERTY LINE
CWS	-	CALIFORNIA WATER SERVICE	PBC	-	PORTABLE BOOSTER CONNECTION
CYL	-	CYLINDER	PBE	-	PLAIN BOTH ENDS
CIPP	-	CAST-IN-PLACE PIPE	PCC	-	PORTLAND CEMENT CONCRETE
			PCCP	-	PRESTRESSED CONCRETE CYLINDER PIPE
			PE	-	PLAIN END
DDW	-	DEPARTMENT OF DRINKING WATER	PG&E	-	PACIFIC GAS AND ELECTRIC
DET	-	DETAIL	PI	-	POINT OF INTERSECTION
Ø	-	DIAMETER	PK	-	PARKER-KALON SURVEY NAIL
DIA	-	DIAMETER	PL	-	PLASTIC LINE
DICL	-	DUCTILE IRON CEMENT LINED	PL	-	PROPERTY LINE
DI	-	DUCTILE IRON PIPE	PO	-	PUSH-ON
DIP	-	DUCTILE IRON PIPE	POE	-	PLAIN ON END
DPDT	-	DOUBLE POLE DOUBLE THROW	POT	-	POINT ON TANGENT
D/S	-	DOWNSTREAM	PP	-	POWER POLE
DWG	-	DRAWING	PRC	-	POINT OF REVERSE CURVE
DWR	-	DEPARTMENT OF WATER RESOURCES	PRV	-	PRESSURE REDUCING VALVE
			PRV	-	PRESSURE RELIEF VALVE
(E)	-	EXISTING	PSI	-	POUND PER SQUARE INCH
EC	-	END CURVE	PT&T	-	PACIFIC TELEPHONE AND TELEGRAPH
EL	-	ELEVATION	PUE	-	PUBLIC UTILITY EASEMENT
ELEC	-	ELECTRICAL	PV	-	PRECAST VAULT
ELEV	-	ELEVATION	PVC	-	POLYVINYL CHLORIDE (PIPE)
ELL	-	ELBOW JOINT	PVMT	-	PAVEMENT
EOP	-	EDGE OF PAVEMENT	PW	-	PUMPING WELL
EP	-	ELECTRICAL PANEL			
EX	-	EXISTING	R	-	RADIUS
EXIST	-	EXISTING	RCB	-	REINFORCED CONCRETE BOX
			RCP	-	REINFORCED CONCRETE PIPE
FBE	-	FLANGE BOTH END	RE	-	REDUCER
FF	-	FACE OF FLANGE	RE	-	REFERENCE ELECTRODE
FF	-	FINISHED FLOOR	REBAR	-	REINFORCING BAR
FG	-	FINISH GRADE	REINF	-	REINFORCED
FF	-	FULL FORCE	REQ'D	-	REQUIRED
FH	-	FIRE HYDRANT	RR	-	RAILROAD
FIP	-	FEMALE IRON PIPE	RRT	-	RAILROAD TIES
FKCL	-	FIBERGLASS-KRAFT WRAP CEMENT LINED	RT	-	RIGHT
FL	-	FLOWLINE	RTU	-	REMOTE TERMINAL UNIT
FLG	-	FLANGE	R/W	-	RIGHT OF WAY
FOC	-	FACE OF CURB			
FOE	-	FLANGE ON END	S	-	SLOPE
FOF	-	FACE OF FLANGE	SCHED	-	SCHEDULE
FP	-	FEEDER PRESSURE	SCVWD	-	SANTA CLARA VALLEY WATER DISTRICT
FPT	-	FEMALE PIPE THREAD	SD	-	STORM DRAIN
FS	-	FINISH SURFACE	SDMH	-	STORM DRAIN MANHOLE
FT	-	FEET	SE	-	SOUTHEAST
			SF	-	SQUARE FEET
GA	-	GAGE	SHT	-	SHEET
GALV	-	GALVANIZED	SJMW	-	SAN JOSE MUNICIPAL WATER
GB	-	GRADE BREAK	SJWC	-	SAN JOSE WATER COMPANY
GFI	-	GROUND FAULT INTERRUPTER	SOMCL	-	STANDARD OIL MASTIC CEMENT LINED
GPM	-	GALLONS PER MINUTE	SPECS	-	SPECIFICATIONS
			SPRR	-	SOUTHERN PACIFIC RAILROAD
H	-	HEIGHT	SQ	-	SQUARE
HC	-	HOUSE CONNECTION (SANITARY)	SQ FT	-	SQUARE FEET
HMW/PE	-	HIGH MOLECULAR WEIGHT POLYETHYLENE	SOW	-	SLIP-ON WELD FLANGE
HORIZ	-	HORIZONTAL	SS	-	SANITARY SEWER
HP	-	HORSEPOWER	SSMH	-	SANITARY SEWER MANHOLE
			SSTL	-	STAINLESS STEEL
IBC	-	INTERNATIONAL BUILDING CODE	ST	-	STREET
ID	-	INSIDE DIAMETER	STA	-	STATION
IF	-	INSIDE FACE	STD	-	STANDARD
IL	-	INDUCTIVE LOOP	STD BLK	-	STANDARD STEEL PIPE
IN	-	INCH	STL	-	STEEL
INSUL	-	INSULATION	STRD	-	STRANDED
INV	-	INVERT			
IP	-	IRON PIPE			

CAL WATER BLOCKS

 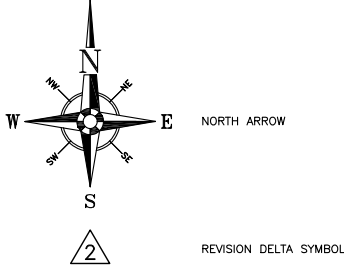

HATCHES

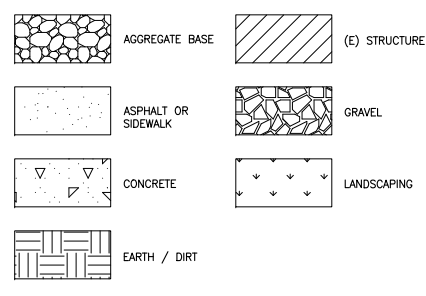

SYMBOLS LEGEND

PIPELINE		
EXISTING		PROPOSED
	AIR RELIEF VALVE	
	ALTITUDE VALVE	
	BLOWOFF	
	BUTTERFLY VALVE	
	WELL	
	CATCH BASIN	
	CHLORINE	
	CLEANOUT	
	CHECK VALVE	
	COUPLING - FLEX	
	COUPLING - FLEX	
	COUPLING - PVC CLOSURE	
	COUPLING - SOLID SLEEVE	
	FLEX EXPANSION JOINT	
	FLEX-TEND EXPANSION JOINT	
	FLOW METER/MAG METER	
	GATE VALVE	
	GATE VALVE NORMALLY CLOSED	
	HYDRANT	
	ORIFICE PLATE	
	PIPE CAP	
	PIPE CROSS	
	PIPE ELBOW - 11.25'	
	PIPE ELBOW - 22.5'	
	PIPE ELBOW - 45'	
	PIPE ELBOW - 90'	
	PIPE TEE	
	PLUG	
	PORTABLE BOOSTER CONNECTION	
	PRESSURE REDUCING/RELIEF VALVE	
	REDUCER	
	SINGLE POST SIGN	
	STATIC MIXER	
	SURGE VALVE	
	TERMINATION	
	WATER QUALITY TAP	


CONTROL POINTS

CP#	NORTHING	EASTING	ELEV	DESCRIPTION
CPXX	0000.00	0000.00	00.00'	EXAMPLE
CPXX	0000.00	0000.00	00.00'	EXAMPLE

MONUMENT NOTES

MON#	DESCRIPTION
MXXX	EXAMPLE: FD. IRON SPIKE IN ___ CONC. MON., PER TRACT NO. ___, VOL. __.
MXXX	EXAMPLE: FD. CONC. MON. PER CALTRANS ___.

SURVEY



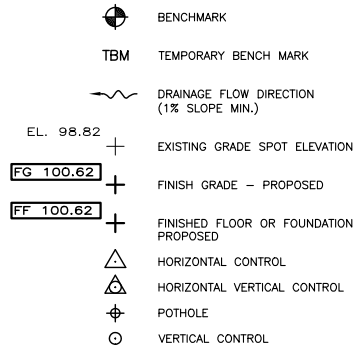


LINETYPE LEGEND

EXISTING		PROPOSED
	BLOCK WALL	
	BUILDING	
	CCTV	
	CONCRETE	
	CONTOURS - MAJOR	
	CONTOURS - MINOR	
	EASEMENT	
	ELEC CONDUIT	
	ELEC EQUIPMENT	
	ELEC OVERHEAD LINES	
	ELEC UNDERGROUND	
	ELEC WIRES	
	FENCE - BARBED WIRE	
	FENCE - ALUMINIM	
	FENCE - CHAIN LINK	
	FENCE - PRIVACY	
	FENCE - WOOD	
	FENCE - WROUGHT IRON	
	FIBER OPTIC LINE	
	FIRE SERVICE LINE	
	GRADE BREAKLINES	
	NATURAL GAS UNDERGROUND	
	PROPERTY LINE	
	RAILROAD TRACK	
	RIGHT-OF-WAY	
	ROAD - CENTERLINE	
	SS PIPE	
	SS REINFORCED PIPE	
	SLOPE	
	SD PIPE	
	SD REINFORCED PIPE	
	STRUCTURE	
	TANK	
	TELEPHONE	
	TOE OF SLOPE	
	TOP OF SLOPE	
	TRAFFIC STRIPE	
	WATER LINE	
	WATER LINE - CENTERLINE	

DETAIL AND SECTION DESIGNATION

* IF SECTION OR DETAIL APPEARS ON THE SAME DRAWING AS THE CALLOUT, THE DRAWING REFERENCE IN REPLACED WITH A DASH (-)

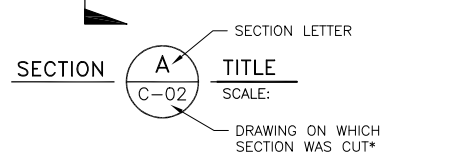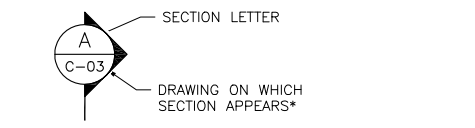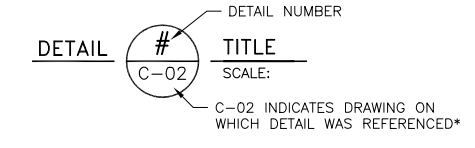


CITY OF CHICO
PUBLIC WORKS DEPARTMENT



BRUCE ROAD RECONSTRUCTION
WATER MAIN INSTALLATION - CALLOUTS AND LEGEND

Project Number: 16038	Drawing Number CW-3
Scale: AS NOTED	Sheet 71 of 182



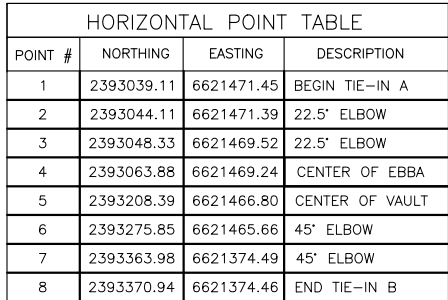

1. INSTALL 190 LF OF 12" DI PIPE AND ASSOCIATED FITTINGS ON THE NORTH SIDE OF THE EXISTING BRIDGE FROM THE TEMPORARY BLOWOFF SHOWN IN DETAIL C ON SHEET CW-5 TO THE TEMPORARY BLOWOFF ASSEMBLY SHOWN IN DETAIL D ON SHEET CW-5. PIPE TO BE PRESSURE TESTED AND DISINFECTED.
2. INSTALL 6" FIRE HYDRANT ASSEMBLY AND 12" ISOLATION GATE VALVE ON SOUTH SIDE OF THE EXISTING BRIDGE PER DETAIL C ON SHEET CW-5.
3. INSTALL TIE-IN DETAIL B ON SHEET CW-5 AND CAP 12" AC LINE TO CW-5. BE ABANDONED.
4. INSTALL TEMPORARY BLOWOFF SHOWN IN DETAIL A ON SHEET CW-5 AND CAP 12" AC LINE TO BE ABANDONED.
5. INSTALL CL&C STEEL PIPE ALONG SIDE OF BRIDGE WITH PIPE HANGARS.
6. INSTALL VERTICAL CL&C STEEL OFFSETS, AIR RELEASE ASSEMBLIES, SEISMIC EXPANSION ASSEMBLIES, VAULTS, 12" DUCTILE IRON PIPE, AND TEMPORARY BLOWOFFS SHOWN IN DETAIL C & D ON SHEET CW-4. PIPE TO BE PRESSURE TESTED AND DISINFECTED.
7. INSTALL TIE IN DETAIL A ON SHEET CW-5.
8. CONNECT 12" DI PIPING ON NORTH SIDE OF THE BRIDGE PER TIE-IN DETAIL D ON SHEET CW-5.

- ① INSTALL AIR RELEASE VALVE ASSEMBLY PER DETAIL B ON SHEET CW-5.
(TYPICAL OF 2)
- ② INSTALL SEISMIC EXPANSION ASSEMBLY IN CONCRETE UTILITY VAULT PER DETAIL D ON SHEET CW-4.
- ③ INSTALL 12" 45° ELBOW, PO W/ RESTRAINED GASKETS AND THRUST BLOCK
- ④ INSTALL SEISMIC EXPANSION ASSEMBLY AND BACKFILL WITH PEA GRAVEL PER DETAIL C ON SHEET CW-4.

1. 12.75" O.D. CL&C STEEL PIPE TO BE CONNECTED AT EACH JOINT USING A BUTT STRAP ASSEMBLY PER DETAIL 7 ON SHEET CW-5.
2. BUTT STRAP ASSEMBLIES ON CL&C STEEL PIPE TO BE CEMENT MORTAR COATED PER THE DETAIL 6 ON SHEET CW-5.
3. CONTRACTOR TO INSTALL AIR RELEASE VALVE ASSEMBLY(S) AT HIGH POINT OF THE OFFSET TRANSITION PIPING ON EACH SIDE OF THE PROPOSED BRIDGE PER DETAIL 8 ON SHEET CW-5. AIR RELEASE VALVE ASSEMBLIES TO HAVE PROTECTIVE LOCKABLE ENCLOSURES TO PREVENT VANDALISM TO ASSEMBLY COMPONENTS.
4. CONTRACTOR TO FURNISH AND INSTALL PIPE SUPPORTS ALONG BRIDGE PER DETAILED ON THE PIPE SUPPORT DRAWING. REFERENCE DWG. CW-9 (BY ZFA STRUCTURAL ENGS.)
5. ALL BELOW GROUND FITTINGS REQUIRE THRUST BLOCKS TO BE CONSTRUCTED PER C&M WATER STANDARD DRAWING CW-435-R4. SEE DETAIL 15 ON SHEET CW-7.
6. ALL PIPING, FITTINGS, VALVES, AND OTHER MATERIALS SHALL COMPLY WITH SPECIFICATIONS ESTABLISHED IN C&M WATER STANDARD DRAWING CW-563-R7.
7. CONTRACTOR SHALL PROVIDE: MISC. MATERIAL REQUIRED TO COMPLETE THE WORK, SUCH AS, BUT NOT LIMITED TO: PROTECTION COATING MATERIAL FOR PIPE & FITTINGS, UNLECAUGU TAPE, CONCRETE FOR THRUST BLOCKS, EMBEDMENT BACKFILL AROUND AND OVER THE PIPE, FINAL BACKFILL TO MEET COMPACTION REQUIREMENTS, AND PAVEMENT REPLACEMENT.
8. CONTRACTOR SHALL FURNISH THE OWNER A COMPLETE SET OF RECORD DRAWINGS SHOWING DIMENSIONS OF ALL PIPING AND ASSOCIATED APPURTENANCES INSTALLED PER THIS PLAN.
9. CONTRACTOR TO INSTALL TEMPORARY BLOW-OFF ASSEMBLIES AT EACH END OF THE BRIDGE FOR PRESSURE TESTING AND DISINFECTION PURPOSES. BLOW-OFFS NOT SHOWN FOR CLARITY.

CITY OF CHICO BM # C19 - BRASS DISK IN TOP OF CURB ON THE WEST SIDE OF NOTRE DAME BOULEVARD 200'± NORTH OF MORROW LANE. ELEV. 218.064 (FORMER BM # 1C-1, 218.01)

Designed: J.N.	Approved: J.T.G. Date: FEBRUARY 2023	Revision	Date	By
Drawn By: L.A./R.L.				
Checked: J.T.G.				

CITY OF CHICO
PUBLIC WORKS DEPARTMENT




**BRUCE ROAD RECONSTRUCTION
WATER MAIN INSTALLATION - PIPING PLAN AND DETAILS**


Project Number: 16038	Drawing Number CW-4
Scale: AS NOTED	Sheet <u>72</u> of <u>182</u>




Plan Status: ☐ Conceptual, ☐ Approved Final, ☐ Record Drawing Path: G:\Capital Projects\CAD Team Files\04_Chico\00125631_CH_BRUCE-RD_BRIDGE_MRP\WIP\CH-6038-C.dwg - Sht C5, Fri, Feb 17 2023 - 3:03:26pm, Inorthrop

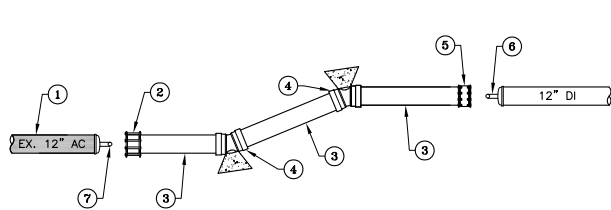


- 1 EXISTING MAIN, 12" AC PIPE
2 1 - 12" FLEX COUPLING (ACRB X DI)
3 15' - 12" DUCTILE IRON PIPE (3 PIECES, CUT TO FIT)
4 2 - 12" ELL 22.5", PO W/ RESTRAINED GASKETS
5 1 - 12" SOLID SLEEVE, MJ (10" SLEEVE)
6 1 - TEMPORARY CAP AND BLOW OFF ASSEMBLY
7 1 - TEMPORARY CAP AND BLOW OFF ASSEMBLY TO BE INSTALLED DURING PIPE ABANDONMENT AND REMOVED FOR FINAL TIE-IN.

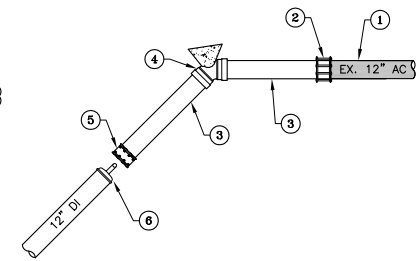

- 1 EXISTING MAIN, 12" AC PIPE
2 1 - 12" FLEX COUPLING (ACRB X DI)
3 15' - 12" DUCTILE IRON PIPE (2 PIECES, CUT TO FIT)
4 1 - 12" ELL 45", PO W/ RESTRAINED GASKETS
5 1 - 12" SOLID SLEEVE, MJ (10" SLEEVE)
6 1 - TEMPORARY CAP AND BLOW OFF ASSEMBLY

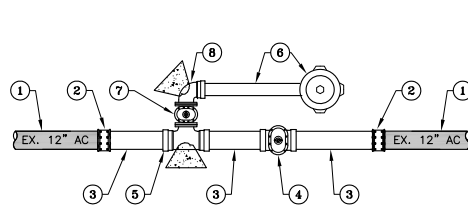


- 1 EXISTING MAIN, 12" AC PIPE
2 2 - 12" FLEX COUPLING (ACRB X DI)
3 10' - 12" DUCTILE IRON PIPE (3 PIECES, CUT TO FIT)
4 1 - 12" GATE VALVE, PO W/ RESTRAINED GASKETS
5 1 - 12"x6" TEE, PO X FLG W/ RESTRAINED GASKETS
6 1 - 6" FIRE HYDRANT ASSEMBLY AND ASSOCIATED APPURTENANCES PER CW380
7 1 - 6" GATE VALVE, FLG
8 1 - 6" ELL, 90', FLG X PO W/ RESTRAINED GASKETS

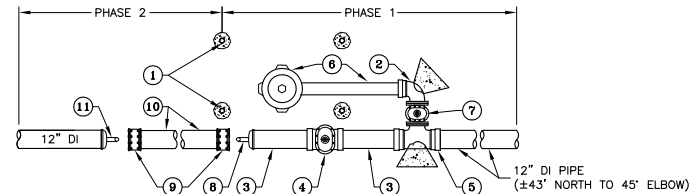


- PHASE 1:
1 4 - PROTECTIVE BOLLARDS PER CW822
2 1 - 6" ELL, 90' FLG X PO W/ RESTRAINED GASKETS
3 20' - 12" DUCTILE IRON PIPE (2 PIECES, CUT TO FIT)
4 1 - 12" GATE VALVE, PO W/ RESTRAINED GASKETS
5 1 - 12"x6" TEE, PO X FLG W/ RESTRAINED GASKETS
6 1 - 6" FIRE HYDRANT ASSEMBLY AND ASSOCIATED APPURTENANCES PER CW380
7 1 - 6" GATE VALVE, FLG
8 1 - TEMPORARY CAP AND BLOW OFF ASSEMBLY (TO BE REMOVED WITH PH. 2 TIE-IN)
- PHASE 2:
9 2 - 12" SOLID SLEEVE, MJ (10" SLEEVE)
10 10' - 12" DI PIPE (CUT TO FIT)
11 1 - TEMPORARY CAP AND BLOW OFF ASSEMBLY TO BE INSTALLED WITH BRIDGE PIPING INSTALLATION AND REMOVED FOR FINAL TIE-IN

DETAIL A TIE-IN DETAIL
CW-4 N.T.S.

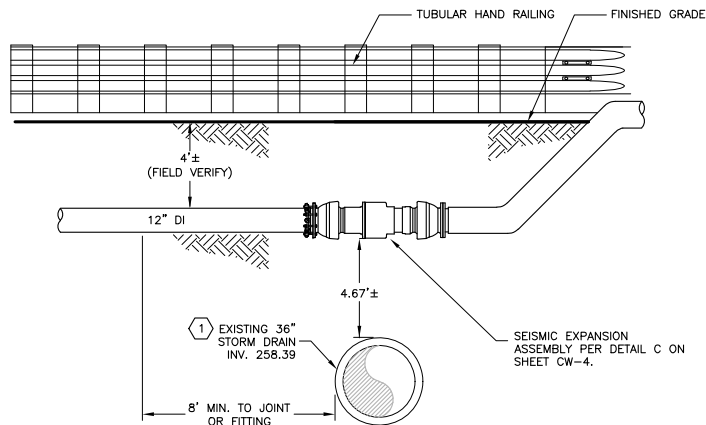


ELEVATION 1 CROSSING
CW-4 STA 00+70.9
N.T.S.

DETAIL B TIE-IN DETAIL
CW-4 N.T.S.

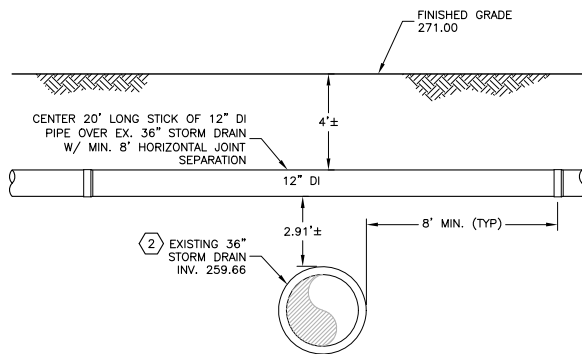


ELEVATION 2 CROSSING
CW-4 STA 3+00
N.T.S.

DETAIL C VALVE CUT IN DETAIL
CW-4 N.T.S.

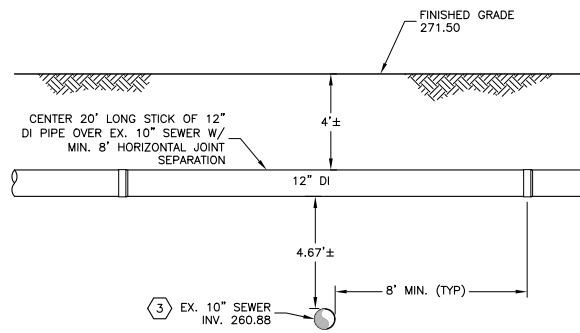


ELEVATION 3 CROSSING
CW-4 STA 3+50
N.T.S.

DETAIL D TIE-IN WITH FH
CW-4 N.T.S.

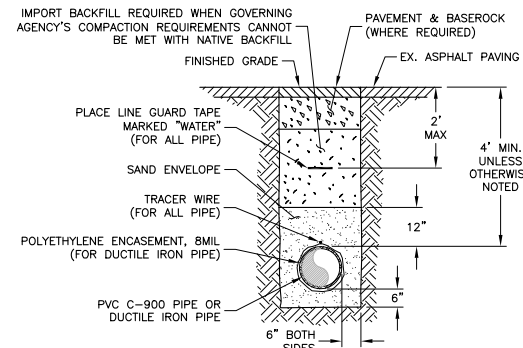


- NOTE:
1. ALL EXCESS SPOIL IN TRACT IS TO REMAIN TRENCHSIDE AND ALL EXCESS SPOIL OFF TRACT IS TO BE REMOVED.
2. ALL VALVE CASINGS AND COVERS SHALL BE RAISED TO FINISHED GRADE AFTER PERMANENT PAVEMENT HAS BEEN PLACED.

CWS STD 4 TRENCH SECTION DETAIL
DETAIL - CWS STD-DD 1.3-1
N.T.S.

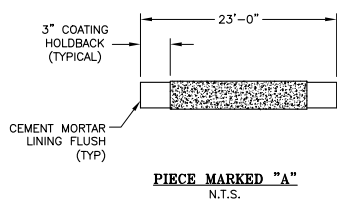


PIPE					
PIECE "MARKED"	QTY	STEEL CYL.(OD)	SCH.	CML	CMC
A	5	12.75"	20	1/2"	3/4"

CEMENT MORTAR LINING, CML
CEMENT MORTAR COATING, CMC

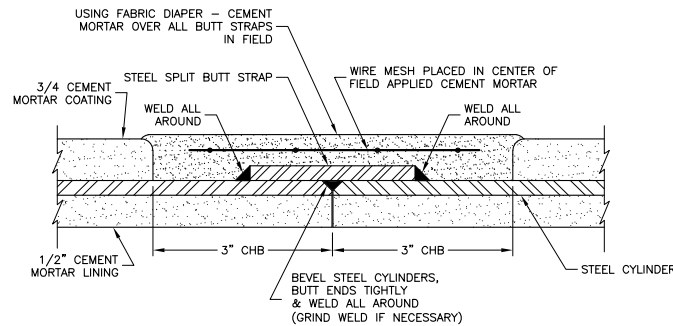

- WELDING NOTES:
1. ALL WELDING TO BE DONE PER AWWA C208 WHICH REFERENCES AWS D1.1 WELDERS AND WELDING OPERATORS TO BE QUALIFIED BY TESTS AS PRESCRIBED BY AWS D1.1.
2. FILLET WELDS TO BE THE MAXIMUM SIZE ALLOWED BY AWS D1.1 SECTION 2.4.2.9.
3. GROOVE WELDS TO BE SIZED PER AWS D1.1 FIGURE 3.3.

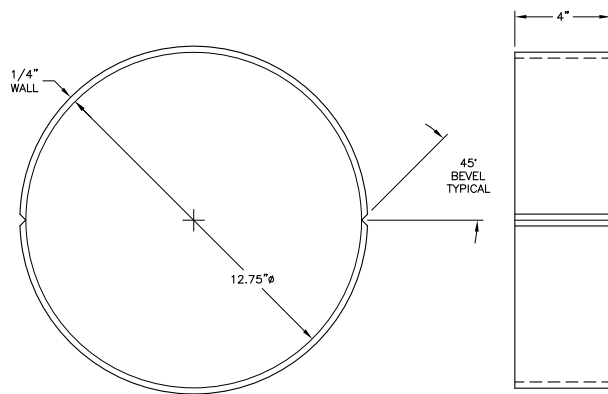


NOTE:
STEEL SPLIT BUTT STRAP FOR 12.75" OD STEEL PIPE

CWS STD 5 CL&C FABRICATION DETAIL
DETAIL - CWS STD DD 1.1-6
N.T.S.

CWS STD 6 CEMENT MORTAR COATED ABOVE GROUND BUTT STRAPS
DETAIL - CWS STD DD 1.1-6
N.T.S.

CWS STD 7 STEEL SPLIT BUTT STRAP
DETAIL - CWS STD DD 1.2-3
N.T.S.

CWS STD 8 2" COMBINATION AIR RELIEF
DETAIL - CWS STD-950.R3
N.T.S.

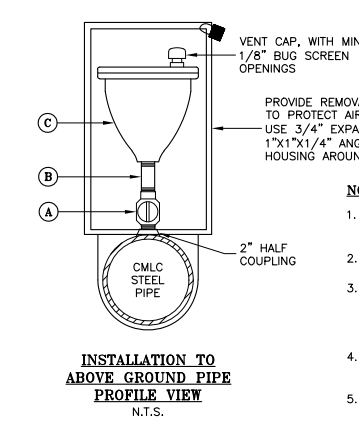

- NOTES
1. ALL PIPE FITTINGS IN CONTACT WITH POTABLE WATER SHALL BE LEAD FREE AND COMPLIANT TO NSF-61/SECTION 8.
2. LOCATE ASSEMBLY OUTSIDE OF EXISTING OR PROPOSED TRAVELED WAYS.
3. FIRE HYDRANT BARRICADES ARE OPTIONAL FOR INSTALLATIONS BEHIND IMPROVED CURBS. (TO BE DETERMINED BY CWS). SEE LATEST REVISION OF DRAWING CW-822.
4. A VENTED COVER MAY BE PLACED OVER VALVE IF REQUIRED FOR AESTHETICS OR SAFETY.
5. IF MAIN IS UNDER CATHODIC PROTECTION, AN INSULATOR IS REQUIRED.

PARTS LIST (ABOVE GROUND INSTALLATION)		
ITEM#	QTY.	DESCRIPTION
(A)	1	2" BALL VALVE, F.I.P. x M.I.P. MUELLER B-20285N, FORD B81-77-NL, A.Y. McDONALD 76109
(B)	1	2" x 6" NIPPLE LEAD FREE BRASS (ADJUST LENGTH OF NIPPLES ACCORDINGLY)
(C)	1	2" APCO COMBINATION AIR VALVE MODEL 145C, OPERATING PRESSURE 80 PSI, WITH MUSHROOM VENT CAP INCLUDING BUG SCREEN WITH MIN. 1/8" OPENINGS

CITY OF CHICO
PUBLIC WORKS DEPARTMENT





BRUCE ROAD RECONSTRUCTION
WATER MAIN INSTALLATION - PIPING DETAILS I

Project Number: 16038
Drawing Number: CW-5
Scale: AS NOTED
Sheet: 73 of 182









Plan Status: ☐ Conceptual, ☐ Approved Final, ☐ Record Drawing Path: G:\Capital Projects\CAD Team Files\04_Chico\00125631_CH_BRUCE-RO_BRIDGE-MRP\WP\CH-6038-C.dwg - Sht C6, Fri, Feb 17 2023 - 3:04:14pm, Inorthrop

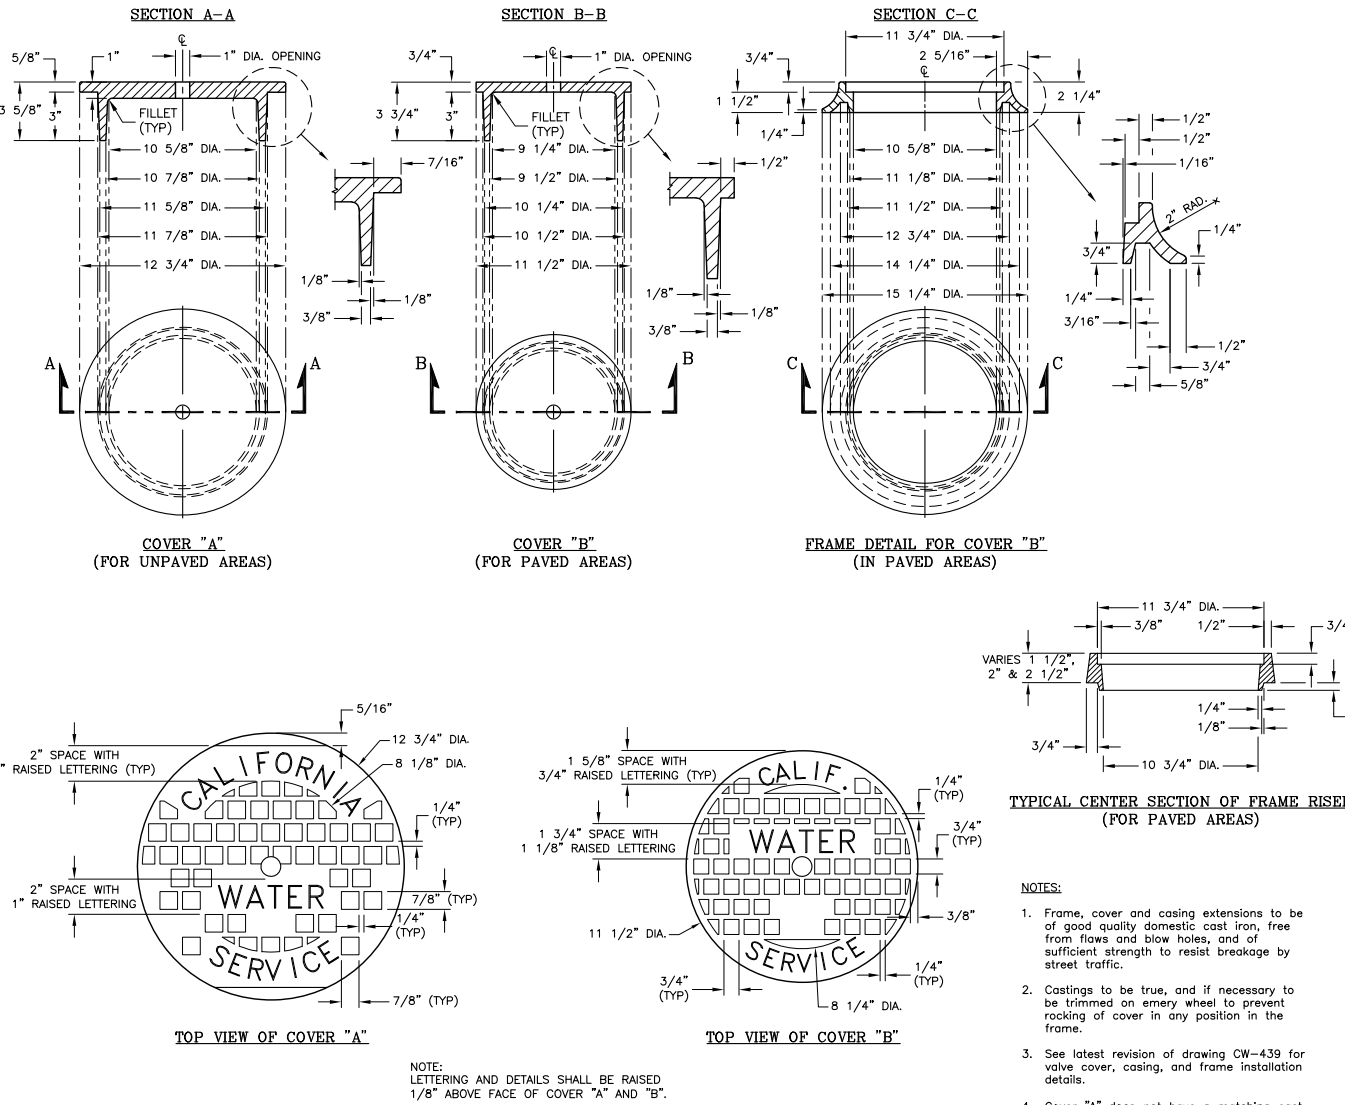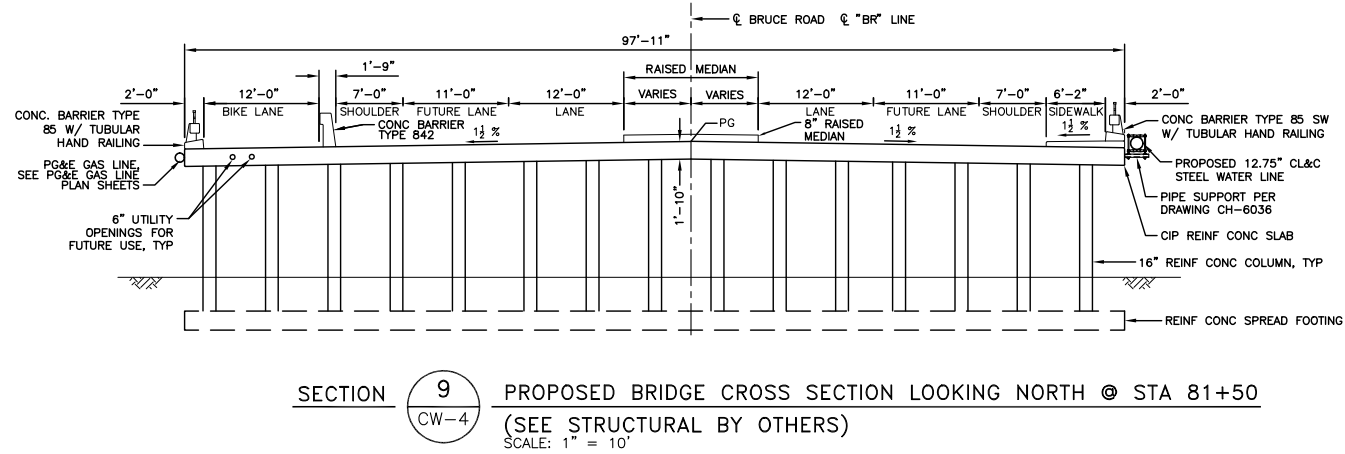

CWS STD
DETAIL
CW-14-R6

10
—

VALVE COVER AND FRAME FABRICATION DETAILS
FOR PAVED AND UNPAVED AREAS
N.T.S.

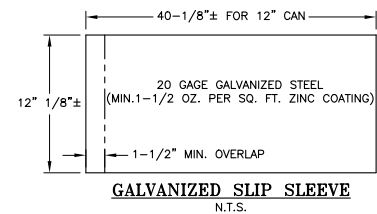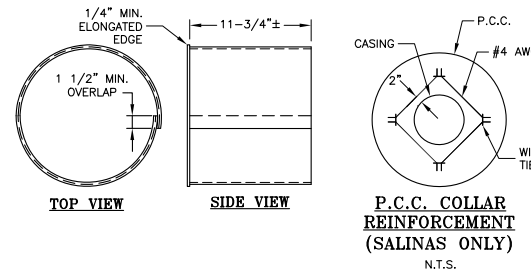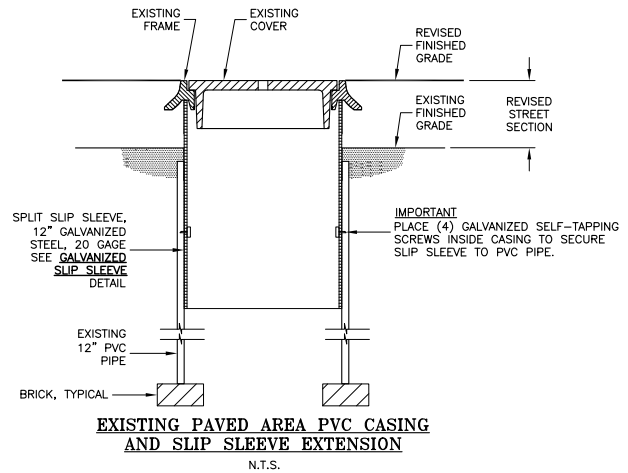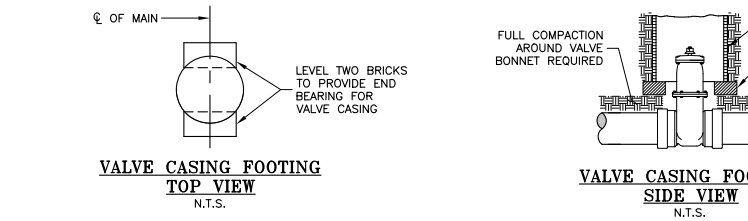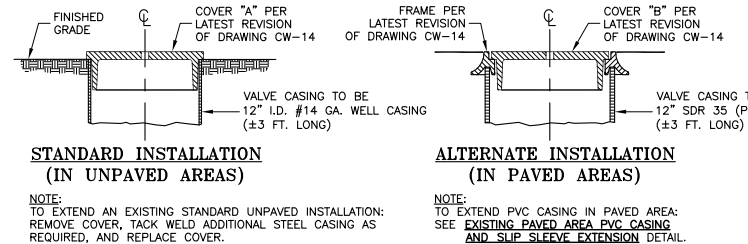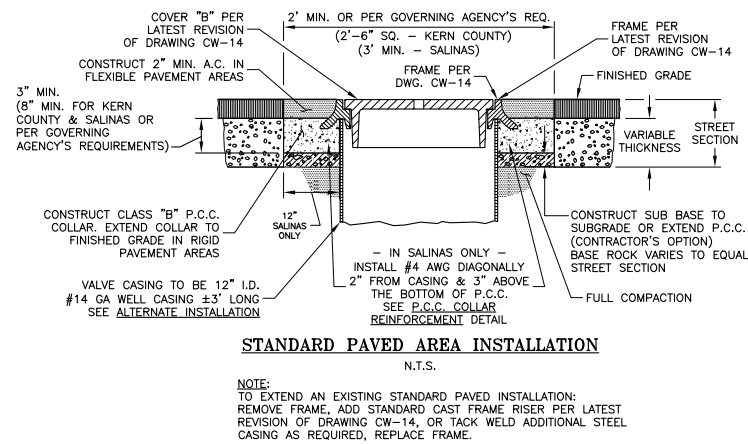

CWS STD
DETAIL
CW-439-R6

11
—

VALVE CASING, COVER AND FRAME
INSTALLATION DETAILS
N.T.S.

CITY OF CHICO
PUBLIC WORKS DEPARTMENT



BRUCE ROAD RECONSTRUCTION
WATER MAIN INSTALLATION - PIPING DETAILS II

Project Number:
16038


Drawing Number
CW-6

Scale:
AS NOTED

Sheet
74 of 182



Plan Status: ☐ Conceptual, ☐ Approved Final, ☐ Record Drawing Path: G:\Capital Projects\CAD Team Files\104_Chico\00125631_CH_BRUCE-RO_BRIDGE-MRP\WP\CH-6038-C.dwg - Sht C7, Fri, Feb 17 2023 - 3:09:44pm, jnorthrop

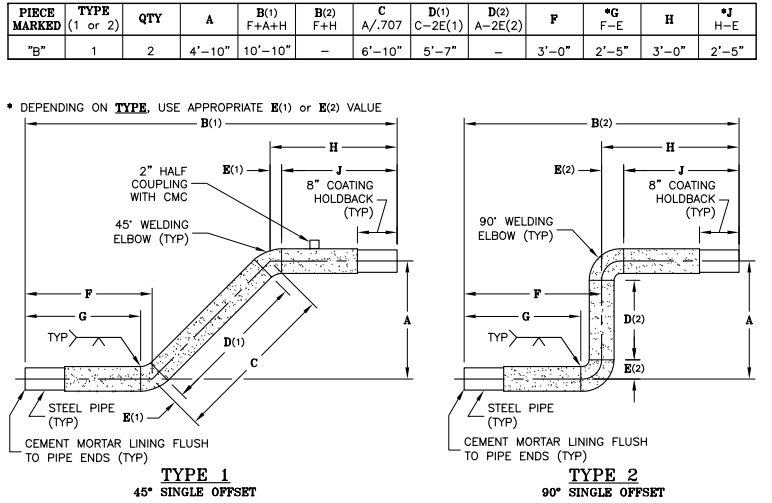

NOTES:

- STEEL CYLINDER PER A.S.A. WITH ASTM A53 TEST PRESSURE AND ASTM A36 PHYSICAL PROPERTIES.
- COATING SHALL BE REINFORCED WITH 14 GAUGE WIRE MESH OR 14 GAUGE WIRE SPIRALLY WOUND IN CENTER OF COATING PER LATEST REVISION OF AWWA STANDARD C205.
- WELDING FITTINGS SHALL BE ASTM A234 GRADE B.
- STEEL PIPE WITH 25.75" OD SHALL BE MANUFACTURED & TESTED PER LATEST REVISION OF AWWA STANDARD C200.

PIECE MARKED	QTY.	PIPE				ELBOW			
		STEEL CYL. (OD)	SCHED.	CML	CMC	SCHED.	45° ELBOW E(1)	90° ELBOW E(2)	
		6.63"	40	3/8"	3/4"	40	3.75"	6.0"	
		8.63"	20	3/8"	3/4"	40	5.00"	8.0"	
		10.75"	20	1/2"	3/4"	40	6.25"	10.0"	
"B"	2	12.75"	20	1/2"	3/4"	.375"	7.50"	12.0"	
		14.0"	10	1/2"	3/4"	.30	8.75"	14.0"	
		16.0"	10	1/2"	3/4"	.30	10.00"	16.0"	
		18.0"	10	1/2"	3/4"	.375"	11.25"	18.0"	
		20.0"	10	1/2"	3/4"	.20	12.50"	20.0"	
		25.75"	.25"	1/2"	3/4"	.375"	**	**	

** FABRICATE MITER WELDED ELBOW PER AWWA C-208

CML = CEMENT MORTAR LINING


CMC = CEMENT MORTAR COATING

CWS STD 12 CEMENT MORTAR LINED & COATED STEEL
DETAIL CW-4 SINGLE OFFSET WITH 45° & 90° ELBOWS (CWT-579-R5)
N.T.S.


PIPE SIZE	FITTING	THRUST BLOCK SCHEDULE							
		TYPE OF SOIL							
		SOFT CLAY (1000 P.S.F.)		SAND (2000 P.S.F.)		ROCK (3000 P.S.F.)			
		MIN. BEARING AREA (SQ. FT.)	DIMENSION (FEET)	MIN. BEARING AREA (SQ. FT.)	DIMENSION (FEET)	MIN. BEARING AREA (SQ. FT.)	DIMENSION (FEET)	MIN. BEARING AREA (SQ. FT.)	DIMENSION (FEET)
6"	PLUG, CAP	6	3	2	3	2	1.5	2	1
	90° ELL	8	3.2	2.5	4.1	2.7	1.5	3	2
	45° ELL	4.4	2.2	2	2.3	1.5	1.5	1.5	1
	22 1/2" ELL	2.3	1.5	1.5	1	1	1	1	1
	TEE W/ 6" OUTLET	6	3	2	3	2	1.5	2	1
12"	PLUG, CAP	24	6	4	12	4	3	7.5	3
	90° ELL	32.5	6.5	5	16.1	4.6	3.5	10.8	3
	45° ELL	17.5	5	3.5	5.8	3.5	2.5	6	3
	22 1/2" ELL	9	3.6	2.5	4.6	2.3	2	3	2
	TEE W/12" OUTLET	24	6	4	12	4	3	7.5	3

NOTE:


- THRUST BLOCKS DESIGNED FOR A MAXIMUM OF 150 PSI WATER PRESSURE.
- ALL CONCRETE SHALL CONTAIN 6 SACKS OF CEMENT PER CUBIC YARD.
- THRUST BLOCKS SHALL BE POURED AGAINST UNDISTURBED SOIL.
- KEEP ALL CONCRETE CLEAR OF THE JOINTS ON ALL FITTINGS.
- FORMS ARE REQUIRED ON ALL THRUST BLOCKS AND TO BE SUPPLIED BY CONTRACTOR. ALL FITTINGS TO BE WRAPPED WITH POLYETHYLENE PRIOR TO POURING THRUST BLOCKS.

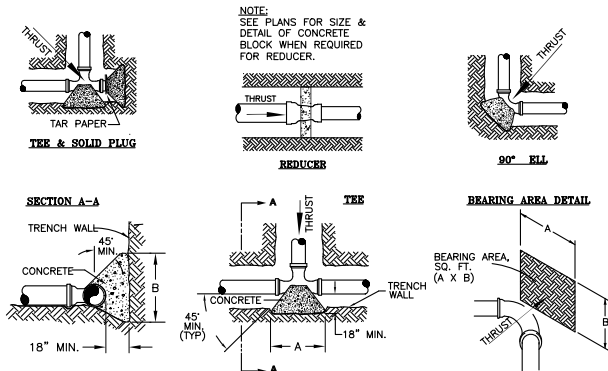

CWS STD 15 TYPICAL THRUST BLOCK INSTALLATION
DETAIL CW-4 CWT-435-R4
N.T.S.

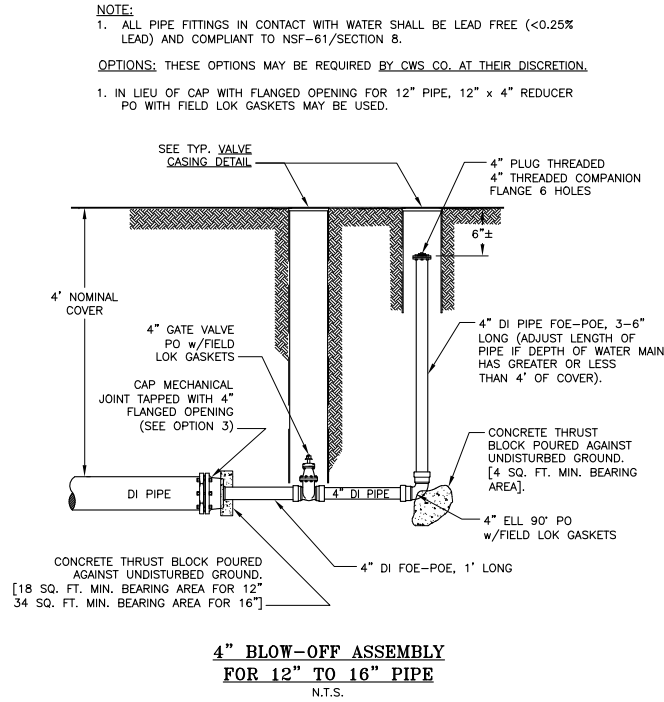


CWS STD 13 STANDARD BLOWOFF
DETAIL CW-4 ASSEMBLY
N.T.S.

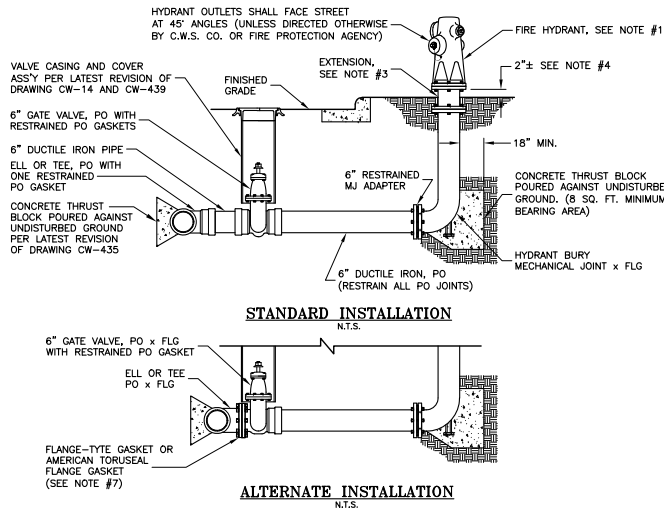


- NOTES:
- FIRE HYDRANT SHALL BE CLOW 960 WITH 4-1/2" AND 2-1/2" OUTLETS.
 - ALL FIRE HYDRANT MATERIALS SHALL COMPLY WITH LATEST C.W.S. CO. MATERIAL SPECIFICATIONS.
 - A HYDRANT EXTENSION MAY BE REQUIRED TO ADJUST FOR FINISHED GRADE.
 - FOR WET BARREL HYDRANTS THIS DIMENSION IS FROM FINISHED GRADE TO BURY'S FLANGE OR EXTENSION'S FLANGE WHEN AN EXTENSION IS REQUIRED.
 - PUSH-ON, FLANGED FITTING JOINTS, AND/OR THREADED-FLANGED RISERS MAY BE REQUIRED IN CERTAIN FIRE PROTECTION DISTRICTS. VERIFY WITH C.W.S. CO. REPRESENTATIVE ALL FIRE HYDRANT MATERIAL PRIOR TO THE INSTALLATION. (IN STOCKTON VERIFY WITH THE FIRE PROTECTION AGENCY THAT HAS JURISDICTION.)
 - FIRE HYDRANT BARRICADES SHALL BE REQUIRED WHEN A VERTICAL OR ROLLED CURB DOES NOT EXIST, OR WHEN THE FIRE HYDRANT NEEDS TO BE PROTECTED FROM MOVING VEHICLES, PER LATEST REVISION OF DRAWING CW-822.
 - ALL MACHINE BOLTS AND NUTS SHALL BE 304 STAINLESS STEEL, EXCEPT FOR BREAK-OFF BOLTS.
 - A 90° ELBOW WITH RESTRAINED PUSH ON JOINTS MAY BE REQUIRED FOR THE FIRE HYDRANT INSTALLATION WHEN SPACE IS LIMITED AND THE HYDRANT LEAD MUST RUN PARALLEL TO THE MAIN OR THE LOCATION OF THE FIRE HYDRANT REQUIRES THE BEND.
 - PROTECT ALL UNDERGROUND BOLTS AND NUTS PER C.W.S. CO. STANDARD COATING SPECIFICATION.
 - A BREAK-OFF CHECK VALVE MAY BE REQUIRED IN SLOPED TERRAIN AS SPECIFIED BY DISTRICT PERSONNEL. USE CLOW MODEL LB400 OR APPROVED EQUAL.

CWS STD 16 TYPICAL FIRE HYDRANT INSTALLATION
DETAIL CW-4 CWT-380-R16
N.T.S.

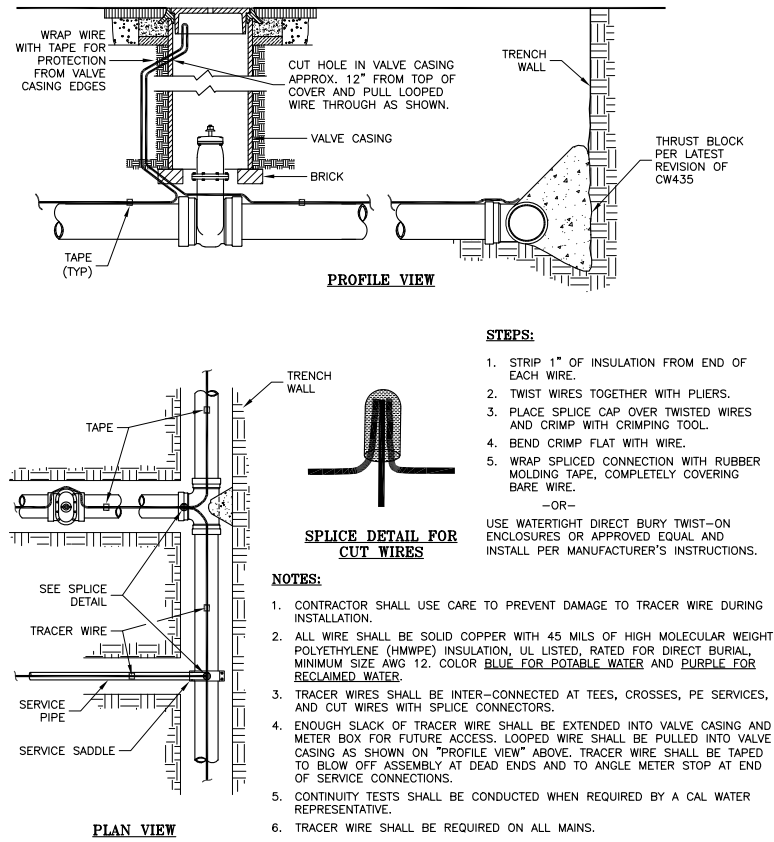

CWS STD 14 STANDARD INSTALLATION DETAILS
DETAIL CW-4 FOR TRACER WIRE ON MAINS
N.T.S.

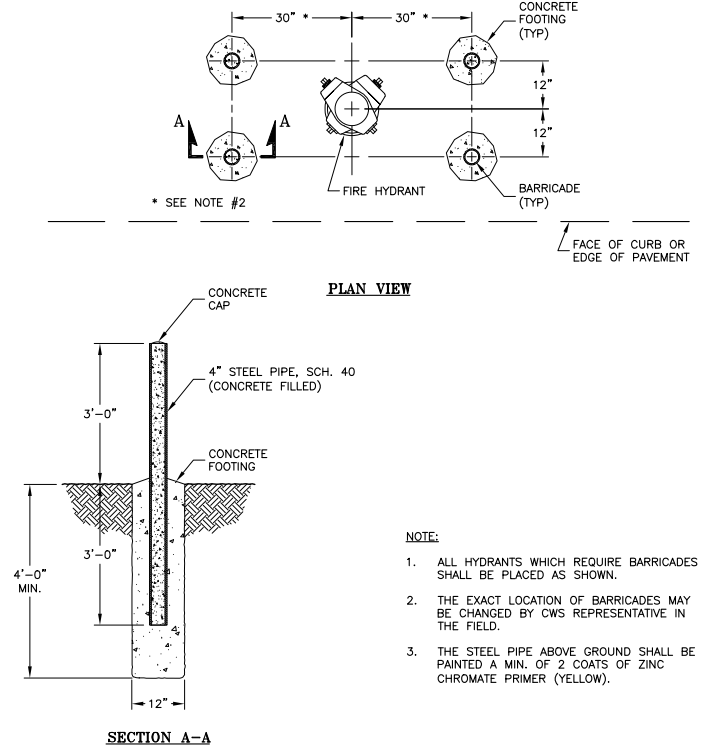

CWS STD 17 FIRE HYDRANT BARRICADE DETAIL
DETAIL CW-4 CW-822-R1
N.T.S.

Designed: J.N.	Approved: J.T.G.	Revision	Date	By
Drawn By: L.A./R.L.	Date: FEBRUARY 2023			
Checked: J.T.G.				

CITY OF CHICO
PUBLIC WORKS DEPARTMENT




BRUCE ROAD RECONSTRUCTION
WATER MAIN INSTALLATION - PIPING DETAILS III

Project Number: 16038	Drawing Number CW-7
Scale: AS NOTED	Sheet 75 of 182




Plan Status: ☐ Conceptual, ☐ Approved Final, ☐ Record Drawing Path: G:\Capital Projects\CAD Team Files\104_Chico\00125631_CH_BRUCE-RD_BRUCE-RO_CH_BRUCE-RO_CH_BRUCE-RO_CH-6038-C.dwg - Sht C8, Fri, Feb 17 2023 - 3:10:18pm, Inorthrop

SPACING REQUIREMENTS FOR VALVES

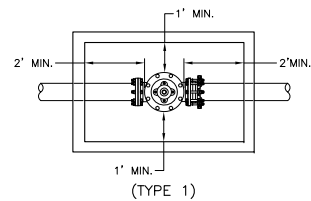

MOUSE HOLE DETAIL

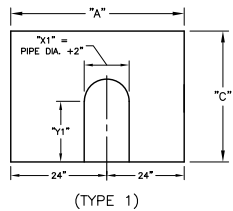

SPECIFY QUANTITY	INSIDE DIMENSIONS		SPECIFY	
	A-WIDTH	B-LENGTH	C-DEPTH	*LOAD RATING
	36"	60"		
	48"	48"		
	48"	60"		
	48"	72"		
	48"	78"		
1	48"	96"	78"	20k

* SPECIFY LOAD RATING REQUIRED
10K--PEDESTRIAN ONLY
20K--INCIDENTAL TRAFFIC

NOTE: CHECK ARMORCAST CATALOG FOR CUSTOM SIZES TO FIT TYPE 2 INSTALLATIONS.

MOUSE HOLE SIZES	
X1	16"
Y1	22"


RECOMMENDED INSTALLATION PROCEDURE

1. COMPACT AND LEVEL THE BOTTOM OF THE EXCAVATION.
2. PLACE 6 TO 8-INCH LAYER OF COMPACTED CRUSHED AGGREGATE BASE.
3. PLACE THE VAULT OVER THE COMPACTED CRUSHED AGGREGATE BASE.
4. BRACE THE INSIDE OF VAULT WITH A 2"x4" WOOD IN THREE PLACES ALONG THE LONGEST SIDEWALLS (SIDE WALL). PLACE THE THREE BRACES PERPENDICULAR TO THE LONGEST WALLS AT THE BOTTOM OF VAULT, CENTER OF VAULT AND TOP OF VAULT.
5. BRACE THE INSIDE OF VAULT WITH A 2"x4" WOOD IN TWO PLACES ALONG THE SHORTEST WALLS (END WALL). PLACE THE TWO BRACES PERPENDICULAR TO END WALLS AT THE BOTTOM OF VAULT, CENTER OF VAULT AND TOP OF VAULT. BRACING CAN BE MOVED TO AVOID CONFLICT WITH SIDEWALL BRACING.
6. BACKFILL AROUND THE VAULT UP TO THE FRAME WITH 12" THICK CONCRETE (MIN 3500 PSI) AND ACHIEVE AT LEAST 95% COMPACTION.
7. BACKFILL IN APPROXIMATELY HORIZONTAL EVENLY DISTRIBUTED LAYERS AND COVER THE FULL LENGTH AND WIDTH OF THE ENTIRE AREA TO BE FILLED BEFORE THE NEXT HIGHER LAYER OF MATERIAL IS PLACED.
8. ALLOW CONCRETE TO CURE FOR A MINIMUM OF THREE DAYS BEFORE REMOVAL OF BRACING AND FINAL PAVING.

THE ABOVE MINIMUM RECOMMENDED INSTALLATION PROCEDURE IS PROVIDED FOR INFORMATION ONLY. CONTRACTORS SHALL FOLLOW THE LOCAL AGENCY'S REQUIREMENTS FOR INSTALLATION AND ALL APPLICABLE CODES.

NOTE:

VAULT MUST BE LOCATED BEHIND THE CURB, OUTSIDE THE TRAVELED WAY. IF VAULT MUST BE LOCATED IN TRAVELED WAY, A CONCRETE UTILITY VAULT WITH MANHOLE COVER SHALL BE USED.

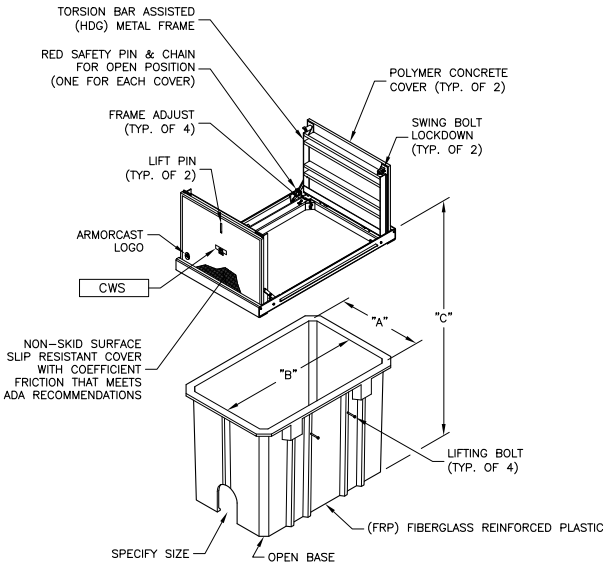

CWS STD
DETAIL

18
CW-4

POLYMER VAULT WITH TORSION ASSITED COVER
CWT-953-R5
N.T.S.



CITY OF CHICO
PUBLIC WORKS DEPARTMENT

BRUCE ROAD RECONSTRUCTION
WATER MAIN INSTALLATION - PIPING DETAILS IV



Project Number:
16038

Scale:
AS NOTED

Drawing Number
CW-8


Sheet 76 of 182



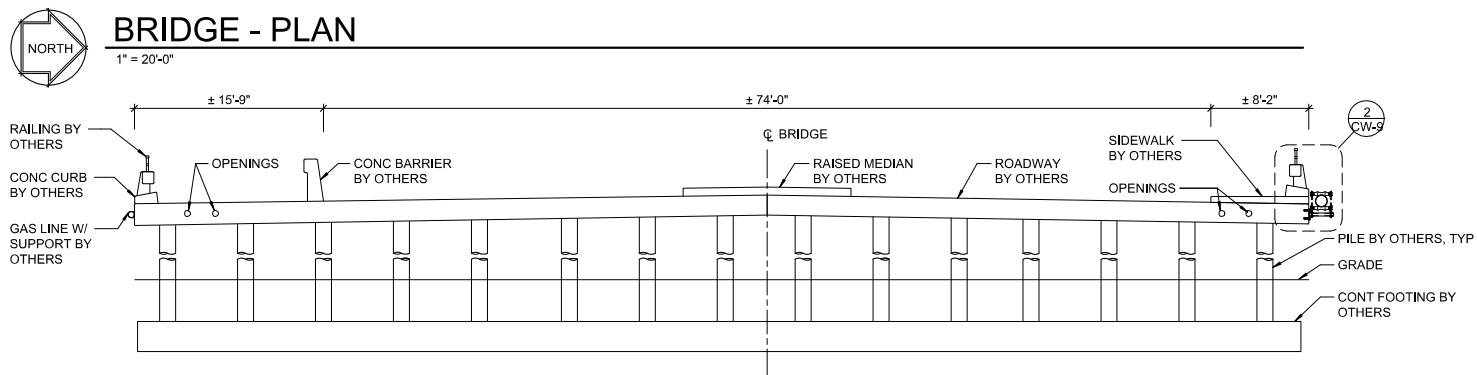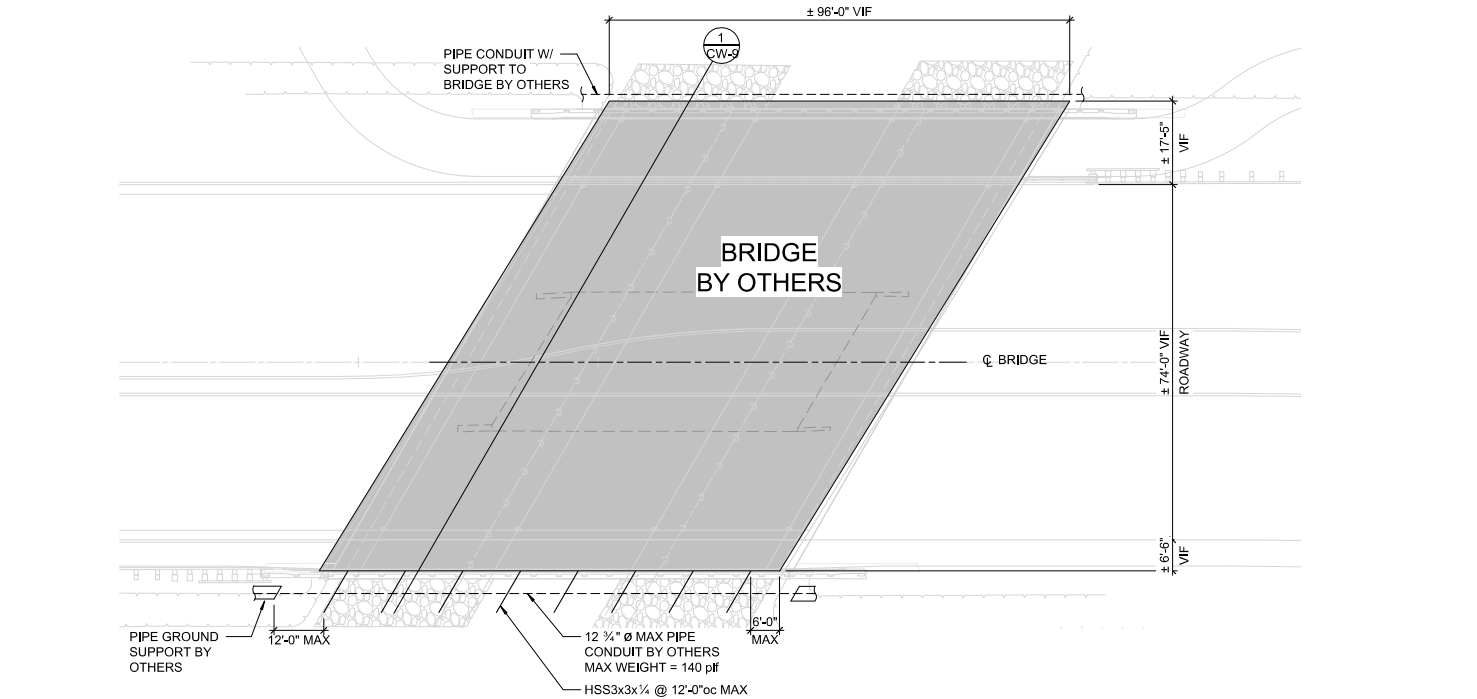


1 BRIDGE - TRANSVERSE SECTION
1/8" = 1'-0"

STAINLESS STL EXPANSION ANCHORS IN 2500 PSI MIN CONC						
ANCHOR TYPE	ANCHOR & PILOT HOLE DIA	MIN NOMINAL EMBED H_{min}	MIN EDGE DISTANCE C_{min}	MIN SPACING S_{min}	MIN CONC THICKNESS H_{min}	INSTALL TORQUE (FT-LB)
SIMPSON STRONG-BOLT 2 (ICC-ESR 3037)	3/4"	1 1/4"	6"	10"	3 1/4"	30
	1/2"	2 1/4"	6 1/2"	8"	4 1/2"	65
	5/8"	3 3/4"	4"	8"	5 1/2"	80
HILTI KB-T22 (ICC-ESR 4266)	3/4"	4 1/4"	6"	6 1/2"	6 1/4"	150
	1/2"	2 1/4"	5"	8"	3 1/4"	30
	5/8"	3 3/4"	4"	7"	5"	60
	3/4"	4"	5"	11"	5 1/2"	125

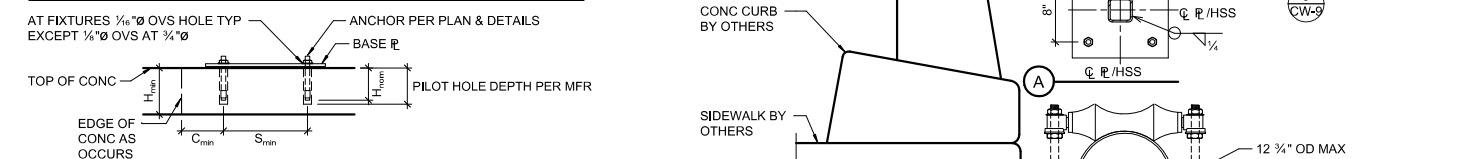

- NOTES:**
- INSTALL EXPANSION ANCHORS PER MANUFACTURER'S INFORMATION AND ICC REPORT INSTRUCTIONS. SPECIAL INSPECTION IS REQUIRED PER SECTION 1705 AND THE REQUIREMENTS OF THE ICC REPORTS.
 - CONTRACTOR TO VERIFY MINIMUM EDGE DISTANCES, SPACING AND THICKNESS ARE IN ACCORDANCE W/ SCHEDULE PRIOR TO INSTALLING ANCHOR.
 - WHEN INSTALLING DRILLED-IN ANCHORS IN EXISTING REINFORCED CONCRETE, USE CARE AND CAUTION TO AVOID CUTTING OR DAMAGING THE EXISTING REINFORCING BARS. MAINTAIN A REASONABLE CLEARANCE BETWEEN REINFORCEMENT AND THE DRILLED-IN ANCHOR. FILL ABANDONED HOLES W/ HIGH STRENGTH GROUT.
 - THE SPECIAL INSPECTOR SHALL PERFORM PERIODIC/CONTINUOUS INSPECTION IN ACCORDANCE WITH TABLE 1705.3. THE SPECIAL INSPECTOR SHALL INSPECT ANCHOR TYPE, ANCHOR DIMENSIONS, HOLE CLEANLINESS, EMBEDMENT DEPTH, CONCRETE TYPE, CONCRETE COMPRESSIVE STRENGTH, DRILL BIT DIAMETER, HOLE DEPTH, EDGE DISTANCE(S), ANCHOR SPACING(S), CONCRETE THICKNESS, AND TIGHTENING TORQUE.

3 EXPANSION ANCHOR IN CONCRETE
3/4" = 1'-0"

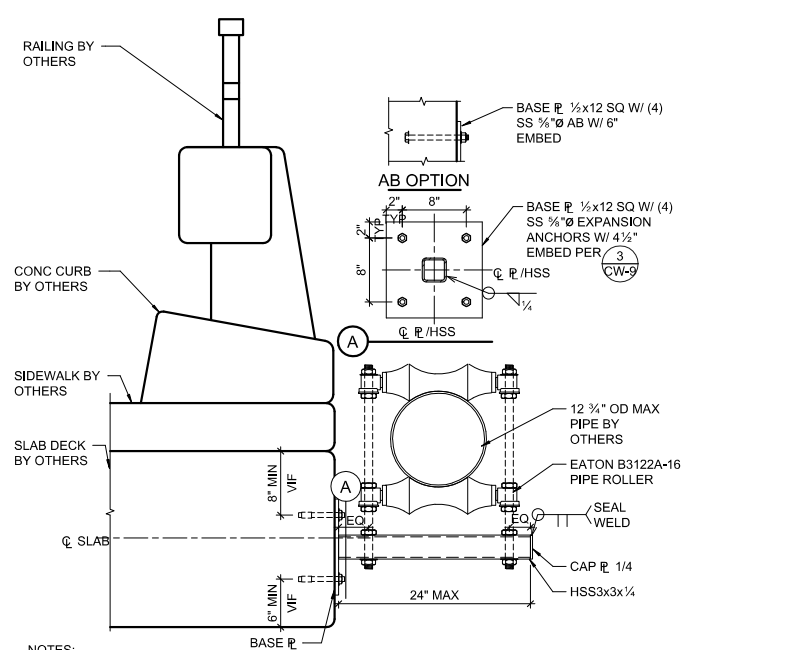

- NOTES:**
- CONTRACTOR TO SCAN (E) CONCRETE TO LOCATE REINF PRIOR TO ANY DRILLING. DO NOT DAMAGE (E) REINF.
 - CAST-IN-PLACE ANCHORS MAY BE USED IN LIEU OF EXPANSION BOLTS AS NOTED, AT CONTRACTOR'S OPTION.
 - SUPPORTS TO BE INSTALLED AT 12'-0" oc MAX.

2 PIPE SUPPORT
1" = 1'-0"

PLAN NOTES:

- COORDINATE ALL DIMENSIONS WITH ARCHITECTURAL AND CIVIL DRAWINGS PRIOR TO CONSTRUCTION. NOTIFY ARCHITECT/ENGINEER OF ANY DISCREPANCIES.
- MATERIALS SHALL BE PER STRUCTURAL SPECIFICATIONS.
- STRUCUTRAL STEEL SHALL BE GALVANIZED A992 OR A572 OR EQUAL.

PLAN LEGEND		
SYMBOL	REFERENCE DETAIL	DESCRIPTION
		INDICATES EXTENT OF NEW BRIDGE.
		INDICATES STEEL COLUMN.
		INDICATES EXISTING FRAMING.
		INDICATES EXISTING FOUNDATION.

STRUCTURAL SPECIFICATIONS

- STRUCTURAL STEEL**
- STEEL GRADES:
C SHAPES, L SHAPES & PLATES..... ASTM A36, A572 GRADE 50 OR A529 GRADE 50 UNO
SQUARE AND RECTANGULAR HSS ASTM A500 GRADE C F_y=50KSI
ANCHOR RODS ASTM F1554 GRADE 36 UNO
ANCHOR ROD NUTS..... ASTM A563 GRADE A
ANCHOR ROD WASHERS..... ASTM F436 TYPE 1
 - WORKMANSHIP AND DETAILS SHALL CONFORM TO THE AISC SPECIFICATIONS AND THE CBC UNLESS NOTED OTHERWISE.
 - BOLT HOLES SHALL BE 1/8" LARGER IN DIAMETER THAN THE BOLT. ANCHOR BOLT HOLES SHALL BE 1/4" LARGER IN DIAMETER THAN THE ANCHOR BOLT.
 - WELDING ELECTRODES SHALL MEET AWS REQUIREMENTS AND ELECTRODES SHALL BE E70XX FOR SHIELDED METAL ARC, F7XX-EXXX FOR SUBMERGED ARC (SHOP WELDS ONLY), E70S-X FOR GAS METAL ARC AND E7XT-XX FOR FLUX CORE (UNLESS NOTED OTHERWISE).
 - ALL STRUCTURAL WELDS SHALL BE INSPECTED AND CERTIFIED BY A QUALIFIED TESTING AGENCY. CERTIFICATION SHALL BE SUBMITTED TO THE ARCHITECT AND THE BUILDING DEPARTMENT.
 - TEMPORARY SHORING AND BRACING SHALL BE USED AND SHALL BE ADEQUATE FOR ALL LOADS TO WHICH IT MAY BE SUBJECTED. LEAVE TEMPORARY BRACING AND SHORING IN PLACE AS LONG AS MAY BE REQUIRED FOR SAFETY, AND UNTIL FINAL FRAMING CONSTRUCTION IS COMPLETED.
 - HIGH STRENGTH GROUT: ASTM C1107, NON-SHRINK, NON-METALLIC AGGREGATE TYPE, CAPABLE OF DEVELOPING MINIMUM COMPRESSIVE STRENGTH OF 7,000 PSI AT 28 DAYS WHEN PLACED IN A FLUID STATE. PROVIDE "MASTERFLOW 928" MANUFACTURED BY BASF.
 - UNPAINTED STEEL FRAMING WITH EXTERIOR EXPOSURE SHALL BE HOT-DIP GALVANIZED PER ASTM A123 CLASS 55 MINIMUM OR OTHERWISE FINISHED WITH A HIGH-PERFORMANCE (E.G. EPOXY OR URETHANE) EXTERIOR COATING SYSTEM (PRIMER AND TOP COAT) APPROVED BY THE ENGINEER. PROVIDE VENT HOLES PER ASTM A385 AT CLOSED SECTIONS (SUCH AS HSS). SUBMIT PROPOSED LOCATION OF VENT HOLES FOR REVIEW BY ENGINEER. ALL CONNECTION HARDWARE AT EXTERIOR EXPOSURE FRAMING SHALL BE HOT-DIP GALVANIZED PER ASTM A153 OR F2329. ASTM F3125 GRADE A325 HIGH-STRENGTH BOLT ASSEMBLIES MAY BE MECHANICALLY GALVANIZED PER ASTM B695 CLASS 55 OR HOT-DIP GALVANIZED PER ASTM F2329. MATING BOLTS AND NUTS SHALL RECEIVE THE SAME ZINC-COATING PROCESS. REPAIR ALL UNCOATED, DAMAGED, OR ALTERED GALVANIZED SURFACES PER ASTM A780.
 - WELDING OF THREADED STUDS, HEADED STUDS, AND DEFORMED BAR ANCHORS SHALL BE FULL-FUSION ARC WELDS CONFORMING TO AWS D1.1.
 - CONTRACTOR TO SUBMIT SHOP DRAWINGS PRIOR TO FABRICATION FOR REVIEW. GENERAL CONTRACTOR TO REVIEW SUBMITTALS PRIOR TO SUBMISSION TO ARCHITECT/ENGINEER.

SUPERSTRUCTURE CONSTRUCTION NOTES

- IN PREPARING THE PROJECT PLANS, THE SOURCE OF INFORMATION WAS BASED ON THE BRIDGE PLANS PREPARED BY CITY OF CHICO COMMUNITY SERVICES DEPARTMENT, DATED MAY 25, 2020. THE CONTRACTOR SHALL VERIFY ALL EXISTING JOB CONDITIONS, REVIEW THE PLANS AND VERIFY ALL DIMENSIONS PRIOR TO CONSTRUCTION. THE CONTRACTOR SHALL NOTIFY THE ENGINEER OF ALL DISCREPANCIES AND EXCEPTIONS BEFORE PROCEEDING WITH ANY WORK. DRAWINGS FOR THE BRIDGE CONSTRUCTION ARE AVAILABLE FOR REVIEW.
- ALL WORK NOT INDICATED AS BY OTHERS SHALL BE ASSUMED TO BE NEW (N).
- ANY REMOVAL, CUTTING, DRILLING, ETC OF EXISTING WORK SHALL BE PERFORMED WITH GREAT CARE. SMALL TOOLS SHALL BE USED IN ORDER NOT TO JEOPARDIZE THE STRUCTURAL INTEGRITY OF THE BRIDGE STRUCTURE. IF STRUCTURAL MEMBERS OR MECHANICAL, ELECTRICAL, OR ARCHITECTURAL ELEMENTS NOT INDICATED FOR REMOVAL INTERFERE WITH THE NEW WORK, THE ENGINEER SHALL BE IMMEDIATELY NOTIFIED AND PRIOR APPROVAL SHALL BE OBTAINED BEFORE REMOVAL OF THE MEMBERS.

ABBREVIATIONS				
AS @	ANCHOR BOLT AT	MAX MFR	MAXIMUM MANUFACTURER	REIN SQ SS
CL	CENTERLINE	MIN	MINIMUM	STL
CONC	CONCRETE	N/A	NOT APPLICABLE	SS
CONT	CONTINUOUS	NO or #	NUMBER	STL
DI	DIAMETER	OC	ON CENTER	TYPE
EMBED	EMBEDMENT	EQ	EQUAL	UNO
EO	EQUAL	EQ	EQUAL	UNO
EXIST	EXISTING	EQ	EQUAL	UNO
HSS	HOLLOW STRUCTURAL SECTION	PLF	POUNDS PER LINEAR FOOT	W/O

DESIGN CRITERIA

- DESIGN CRITERIA:** 2019 CALIFORNIA CODE OF REGULATIONS, TITLE 24, PART 2 (CBC)
2017 AASHTO BRIDGE DESIGN SPECIFICATIONS
TWO LANES H20+S16-44
670 PLF
TYPICAL OPERATIONAL IMPORTANCE
BASE WIND VELOCITY IN MPH: 100
MAX VELOCITY: 7 FEET PER SECOND
OPERATIONAL CATEGORY: OTHER
SITE CLASS: D
MAPPED SPECTRAL RESPONSE ACCELERATIONS:
PGA = 0.33; S₀ = 0.745; S₁ = 0.308
S_{0.5} = 0.598; S_{0.1} = 0.409
- SCOPE:** SUPPORT OF NEW WATER PIPE ON SIDE OF NEW BRIDGE BY OTHERS

GENERAL NOTES

- DIMENSIONS SHOWN ARE FOR GENERAL REFERENCE ONLY. ANY DISCREPANCIES ARE TO BE BROUGHT TO THE ATTENTION OF THE ENGINEER SO CLARIFICATION CAN BE MADE PRIOR TO COMMENCING WORK. ALL DIMENSIONS RELATED TO EXISTING CONDITIONS SHALL BE VERIFIED BY THE CONTRACTOR AND ANY DISCREPANCIES SHALL BE SUBMITTED IN WRITING TO THE ENGINEER FOR REVIEW PRIOR TO CONSTRUCTION.
- STRUCTURAL DRAWINGS SHALL NOT BE SCALED. ALL DIMENSIONS AND FIT SHALL BE DETERMINED AND VERIFIED BY THE CONTRACTOR PRIOR TO COMMENCING WORK.
- DETAILS NOT FULLY OR SPECIFICALLY SHOWN SHALL BE OF SAME NATURE AS OTHER SIMILAR CONDITIONS.
- REFER TO EXISTING DRAWINGS FOR SIDEWALK SLABS AND DIMENSIONS.
- COORDINATION OF MECHANICAL, ELECTRICAL, PLUMBING, AND SITE UTILITY SYSTEMS WITH THE STRUCTURAL SYSTEM IS THE RESPONSIBILITY OF THE GENERAL CONTRACTOR. AT CONDITIONS WHERE FIELD MODIFICATIONS OF MECHANICAL, ELECTRICAL, PLUMBING, OR SITE UTILITIES AFFECT STRUCTURAL SYSTEMS, NOTIFY STRUCTURAL ENGINEER PRIOR TO INSTALLATION.
- SHORING AND BRACING DESIGN, MATERIALS AND INSTALLATION SHALL BE PROVIDED BY THE GENERAL CONTRACTOR, AND SHALL BE ADEQUATE FOR ALL LOADS. LEAVE IN PLACE AS LONG AS MAY BE REQUIRED FOR SAFETY AND UNTIL FINAL STRUCTURAL CONSTRUCTION IS COMPLETED.
- SPECIAL INSPECTIONS REQUIRED PER CWC-9 AND THE TESTING AND INSPECTION FORM.

SPECIAL INSPECTION BY OWNERS TESTING AGENCY

- SPECIAL INSPECTIONS AND TESTING SHALL BE PERFORMED BY AN APPROVED AGENCY IN ACCORDANCE WITH CBC CHAPTER 17 AND THE STATEMENT OF SPECIAL INSPECTIONS AS REQUIRED BY CBC SECTIONS 1704.2.3 AND 1704.3 FOR BUILDING STRUCTURAL ELEMENTS SUMMARIZED AS FOLLOWS:
- SHOP FABRICATION OF STRUCTURAL LOAD-BEARING MEMBERS AND ASSEMBLIES PER CBC SECTION 1704.2.5 OR ALTERNATIVELY, APPROVED FABRICATORS SHALL SUBMIT A CERTIFICATE OF COMPLIANCE PER CBC SECTION 1704.2.5.1
 - STRUCTURAL STEEL CONSTRUCTION PER CBC SECTIONS 1705.2, 1705.12.1, 1705.13.1, AND TABLE 1705.2.3 INCLUDING MATERIAL IDENTIFICATION, SHOP AND FIELD WELDING, AND INSTALLATION OF HIGH-STRENGTH BOLTS.
 - SPECIAL CASES PER CBC SECTION 1705.1.1 AND PRODUCT ICC REPORTS FOR ALL STRUCTURAL MATERIALS AND SYSTEMS REQUIRED TO BE INSTALLED IN ACCORDANCE WITH ADDITIONAL MANUFACTURER'S INSTRUCTIONS THAT PRESCRIBE REQUIREMENTS NOT CONTAINED IN THE CBC OR REFERENCED STANDARDS INCLUDING POST-INSTALLED ANCHOR BOLTS IN CONCRETE AND CMU, AND PRE-MANUFACTURED SHEAR PANELS AND BRACED FRAMES.

ZFA STRUCTURAL ENGINEERS
601 university avenue | suite 185
sacramento ca 95825
zfa job no. 22287

zfa.com
916.924.7024
copyright © 2023



Plan Status: ☐ Conceptual, ☐ Approved Final, ☐ Record

Title: BRUCE ROAD RECONSTRUCTION

Drawing Number CW-9

Designed:	AAL	Approved:		Revision	Date	By
Drawn By:	AAL	Date:	6/23/22			
Checked:	MCK					

CITY OF CHICO
PUBLIC WORKS DEPARTMENT




BRUCE ROAD RECONSTRUCTION
WATER MAIN INSTALLATION - PIPE SUPPORT DETAILS

Project Number:	Drawing Number
16038	CW-9
Scale:	Sheet 27 of 182
As indicated	

Project Number: 16038	Drawing Number: TS-1
Scale: 1" = 20'	Sheet <u>78</u> of <u>18</u>

Plan Status: ☐ Conceptual, ☐ Approved Final, ☐ Record

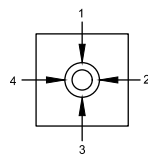

QUADRANT
SIGNAL EQUIPMENT LOCATION (TOP VIEW)

Designed:	RP	Approved:		Revision	Date	By
Drawn By:	RP	Date:	FEBRUARY, 2023			
Checked:	LC					

CITY OF CHICO
PUBLIC WORKS DEPARTMENT



BRUCE ROAD RECONSTRUCTION
BRUCE RD / 20TH ST TRAFFIC SIGNAL MODIFICATION PLANS



PREPARED BY:



2240 ST. GEORGE LN
SUITE 1
CHICO, CA 95926
(530) 897-0199




2/16/2023
DATE

Project Number:	16038	Drawing Number	TS-2
Scale:	AS NOTED	Sheet	79 of 182

CONSTRUCTION NOTES (THIS SHEET ONLY):


1. INSTALL NEW CONTROLLER CABINET AND METERED SERVICE PEDESTAL TO NEW FOUNDATIONS. MATCH NEW CABINET BOLT PATTERN. CONSTRUCT 5'X12' PCC PAD SURROUNDING SERVICE AND CONTROLLER CABINETS. INSTALL NEW CONDUCTORS THROUGHOUT PER CONDUCTOR & CONDUIT SCHEDULE.
2. INTERCEPT EXISTING CONDUIT AND EXTEND TO NEW PULLBOX.
3. FURNISH AND INSTALL NEW POLE ON NEW FOUNDATION AND EQUIPMENT PER POLE SCHEDULE. FURNISH AND INSTALL NEW CONDUIT TO PULL BOX PER CITY OF CHICO STD. S-17, TYPE "A" ALT #1 AND CONDUIT & CONDUCTOR SCHEDULE ON TS-3.
4. RESET PULLBOX TO FINISH GRADE.

ES-3C
DETAIL A

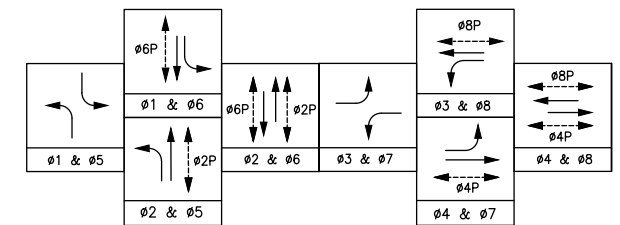

EXISTING PHASE DIAGRAM (TO REMAIN)

FLASHING OPERATION: ALL RED

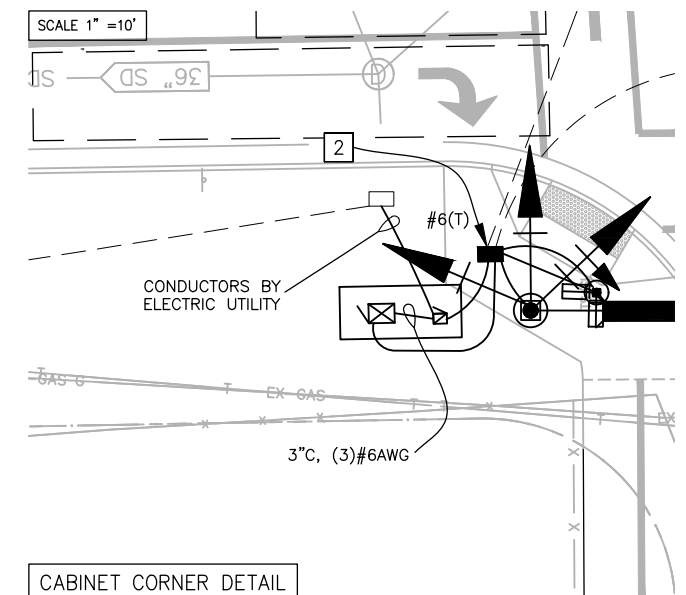

CABINET CORNER DETAIL

20 0 20 40
1" = 20'
GRAPHIC SCALE
(34" X 22" SHEETS)

Plan Status: ☐ Conceptual, ☐ Approved Final, ☐ Record

CONDUCTOR & CONDUIT SCHEDULE																		
AWG/ CABLE		CONDUIT RUN CONDUIT SIZE		1 3"	2 3"	3 3"	4 (4)3"	5 (2)3"	6 3"	7 4"	8 3"	9 (2)3"	10 4"	11 (2)3"	12 3"	13 4"	14 (2)3"	
(25)#14 AWG + (1)#10 AWG CABLE	SIGNAL CABLE	EXISTING CONDUCTORS																
					5	1		1		1	3	1	1	1	1			
(10)#14 AWG + (1)#10 AWG CABLE	SIGNAL CABLE					2		1	1	1								
#10 AWG	LUMINAIRES/IISNS				4		2		2		2	2	2			2	2	
#8 AWG	GROUND					1	1	1	1	1	1	1	1	1	1	1	1	1
#6 AWG	SERVICE			3														
#14 AWG	PHOTOELECTRIC UNIT			3		3												
VIDEO DETECTOR CABLE	VIDEO				4	1		1		1	2	1			1	1		
TOTAL	ALL CONDUCTORS & CABLES		3	7	12	8	2	6	2	5	8	5	2	5	5			
	PERCENT CONDUIT FILL		2%	2%	15%	10%	5%	9%	5%	6%	22%	6%	10%	6%	6%			

ALL CABLE AND CONDUCTORS SHOWN ARE TO BE FURNISHED NEW AND
INSTALLED BY THE CONTRACTOR. SHADED CONDUIT RUN NUMBER
INDICATES EXISTING CONDUIT RUN.

POLE & EQUIPMENT SCHEDULE													
LOC	STANDARD			VEHICLE SIGNALS			PED SIGNALS			PED PUSH BUTTON			NOTES
	TYPE	MAST	LUM. ARM	Ø	TYPE	MTG	Ø	TYPE	MTG	Ø	QUAD	ARROW	
A	61-5-100	65'	15'	1 6 6 3 6 4	1W3C 1W3C 1W3C 1W3C 1W3C 1W3C	MAT MAS MAS SV-3-TA	-	-	-	-	-	-	FURNISH AND INSTALL NEW MUTCD R3-4 SIGN ON MAST ARM PER CALTRANS STANDARD PLAN ES-7N. FURNISH AND INSTALL NEW VIDEO DETECTION CAMERA ON MAST ARM RISER PER CALTRANS STANDARD PLAN ES-7R. FURNISH AND INSTALL IISNS ON MAST ARM. FURNISH AND INSTALL NEW PHOTOELECTRIC UNIT AT TOP OF POLE.
B	1-A (7')	-	-	-	-	-	4P 6P	1W2L 1W2L	TP-2-T	4P 6P	3 4	RT LT	ES-7B DET A-1
C	61-5-100	65'	15'	3 3 8 5 8 6	1W3C 1W3C 1W3C 1W3C 1W3C 1W3C	MAT MAS MAS SV-3-TA	-	-	-	-	-	-	FURNISH AND INSTALL R73-6(CA) SIGN ON MAST ARM PER CALTRANS STANDARD PLAN ES-7N. FURNISH AND INSTALL NEW VIDEO DETECTION CAMERA ON MAST ARM RISER PER CALTRANS STANDARD PLAN ES-7R. FURNISH AND INSTALL IISNS ON MAST ARM.
D	1-A (7')	-	-	-	-	-	6P 8P	1W2L 1W2L	TP-2-T	6P 8P	4 1	RT LT	ES-7B DET A-1
E	29-5-100	55'	15'	5 5 2 7 2 2 8	1W3C 1W3C 1W3C 1W3C 1W3C 1W3C 1W3C	MAT MAS MAS SV-3-TA	2P 8P	1W2L 1W2L	SP-2-T	2P 8P	4 3	RT LT	FURNISH AND INSTALL R73-6(CA) SIGN ON MAST ARM PER CALTRANS STANDARD PLAN ES-7N. FURNISH AND INSTALL NEW VIDEO DETECTION CAMERA ON MAST ARM RISER PER CALTRANS STANDARD PLAN ES-7R. FURNISH AND INSTALL IISNS ON MAST ARM.
F	29-5-100	40'	15'	7 7 4 1 1 4	1W3C 1W3C 1W3C 1W3C 1W3C 1W3C	MAT MAS MAS SV-2-TA	-	-	-	-	-	-	FURNISH AND INSTALL R73-6(CA) SIGN ON MAST ARM PER CALTRANS STANDARD PLAN ES-7N. FURNISH AND INSTALL NEW VIDEO DETECTION CAMERA ON MAST ARM PER CALTRANS STANDARD PLAN ES-7R. FURNISH AND INSTALL IISNS ON MAST ARM.
G	1-A (10')	-	-	2	1W3C	TV-1-T	2P 4P	1W2L 1W2L	SP-2-T	2P 4P	4 1	LT RT	ES-7B DET A-1

ALL POLES AND EQUIPMENT SHOWN ARE TO BE FURNISHED NEW AND
INSTALLED BY THE CONTRACTOR.

IISNS SCHEDULE	
POLE NO.	STREET NAME
A	E. 20th St.
C	Bruce Rd.
E	E. 20th St.
F	Bruce Rd.



PREPARED BY:



2240 ST. GEORGE LN
SUITE 1
CHICO, CA 95926
(530) 897-0199



2/16/2023
DATE


Designed:	RP	Approved:		Revision	Date	By
Drawn By:	RP	Date: FEBRUARY, 2023				
Checked:	LC					

CITY OF CHICO
PUBLIC WORKS DEPARTMENT




BRUCE ROAD RECONSTRUCTION
BRUCE RD / 20TH ST TRAFFIC SIGNAL SCHEDULES

Project Number:	16038	Drawing Number	TS-3
Scale:		Sheet	80 of 182

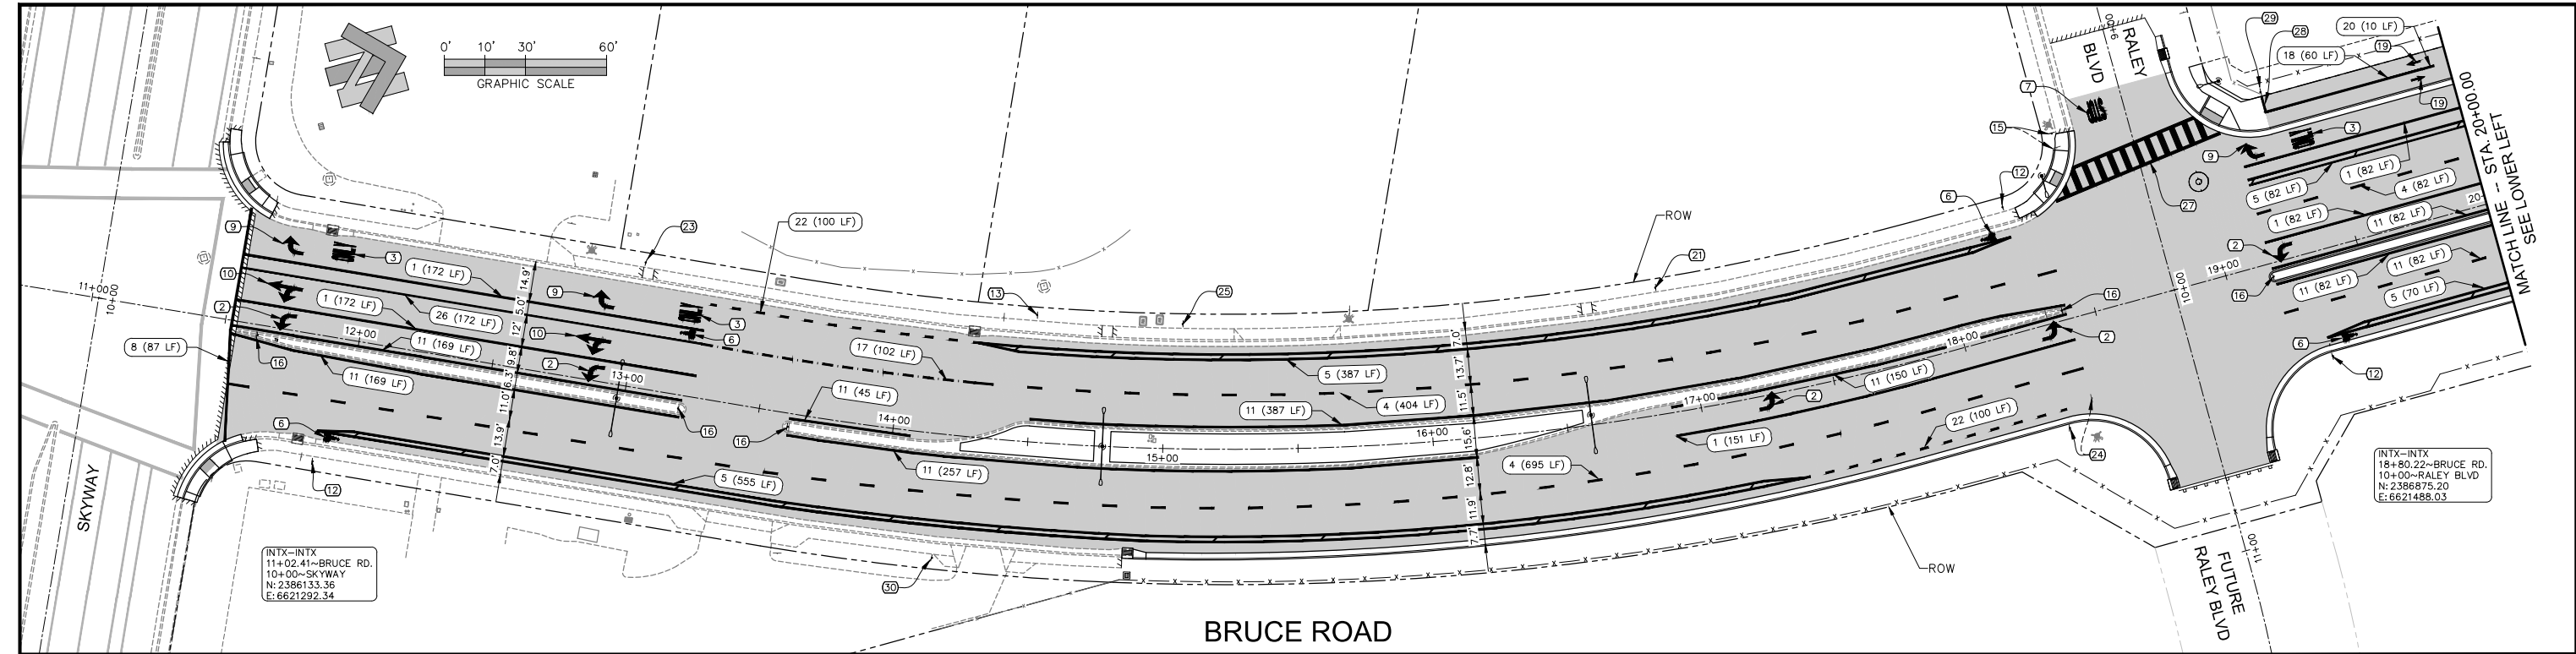

STRIPING AND SIGNAGE NOTES

- (1) INSTALL CALTRANS STD. PLAN A20D DETAIL 38 TRAFFIC LINE (877 L.F. ± TOTAL THIS DRAWING)
- (2) INSTALL CALTRANS STD. PLAN A24A TYPE IV (L) ARROW (6 TOTAL THIS DRAWING).
- (3) INSTALL CALTRANS STD. PLAN A24E "ONLY" PAVEMENT MARKING (4 TOTAL THIS DRAWING)
- (4) INSTALL CALTRANS 2015 STD. PLAN A20A DETAIL 13 TRAFFIC LINE (3063 L.F.± TOTAL THIS DRAWING)
- (5) INSTALL WHITE BIKE LANE BUFFER STRIPING (2674 L.F.± TOTAL THIS DRAWING), SEE SHEET 103 FOR DETAIL
- (6) INSTALL CALTRANS STD. PLAN A24C "BIKE LANE SYMBOL WITH PERSON" PAVEMENT MARKING OVER GREEN BACKGROUND (5 TOTAL THIS DRAWING)
- (7) INSTALL CALTRANS STD. PLAN A24D "STOP" PAVEMENT MARKING (1 TOTAL THIS DRAWING)
- (8) INSTALL CALTRANS STD. PLAN A24E LIMIT LINE (87 L.F.± TOTAL THIS DRAWING)
- (9) INSTALL CALTRANS STD. PLAN A24A TYPE IV (R) ARROW (4 TOTAL THIS DRAWING)
- (10) INSTALL CALTRANS STD. PLAN A24A TYPE VII (L) ARROW (2 TOTAL THIS DRAWING)
- (11) INSTALL CALTRANS STD. PLAN A20B DETAIL 26 TRAFFIC LINE (3051 L.F.± TOTAL THIS DRAWING)
- (12) INSTALL R3-17 "BIKE LANE" ROADSIDE SIGN ON CITY STD. S-16 SIGN POST (3 TOTAL THIS DRAWING)
- (13) INSTALL R3-7R "RIGHT LANE MUST TURN RIGHT" ROADSIDE SIGN ON CITY STD. S-16 SIGN POST (2 TOTAL THIS DRAWING)
- (14) INSTALL R4-4 "BEGIN RIGHT TURN LANE YIELD TO BIKERS" ROADSIDE SIGN ON CITY STD. S-16 SIGN POST (1 TOTAL THIS DRAWING)
- (15) INSTALL RELOCATED STREET AND STOP SIGNS OVER R81(CA) "BIKE LANE" OVER M6-1 "ARROW RIGHT" ROADSIDE SIGN ON CITY STD. S-16 SIGN POST (1 TOTAL THIS DRAWING)
- (16) INSTALL CALTRANS STD. PLAN A73A TYPE K-1 (CA) SURFACE MOUNT FLEXIBLE MARKER (5 TOTAL THIS DRAWING)
- (17) INSTALL CALTRANS STD. PLAN A20C DETAIL 37B TRAFFIC LINE (102 L.F. ± TOTAL THIS DRAWING)
- (18) INSTALL 4" WIDE SOLID YELLOW TRAFFIC LINE PER "BIKE PATH STOP STRIPING DETAIL" ON SHEET 103 (60 L.F.± TOTAL THIS DRAWING)
- (19) INSTALL CALTRANS STD. PLAN A24A BIKE LANE ARROW PER "BIKE PATH STOP STRIPING DETAIL" ON SHEET 103 (2 TOTAL THIS DRAWING)
- (20) INSTALL 4" WIDE BROKEN YELLOW TRAFFIC LINE PER "BIKE PATH STOP STRIPING DETAIL" ON SHEET 103 (60 L.F.± TOTAL THIS DRAWING)
- (21) INSTALL W74(CA) "THRU TRAFFIC MERGE LEFT" ROADSIDE SIGN ON CITY STD. S-16 SIGN POST (1 TOTAL THIS DRAWING)
- (22) INSTALL CALTRANS STD. PLAN A20D DETAIL 39A TRAFFIC LINE (403 L.F.± TOTAL THIS DRAWING)
- (23) INSTALL SALVAGED "TRUCK ROUTE" ROADSIDE SIGN ON CITY STD. S-16 SIGN POST (1 TOTAL THIS DRAWING)
- (24) INSTALL RELOCATED SIGNS ON CITY STD. S-16 SIGN POST (1 TOTAL THIS DRAWING)
- (25) INSTALL W73A(CA) "RIGHT LANE TURNS RIGHT AHEAD" ROADSIDE SIGN ON CITY STD. S-16 SIGN POST (1 TOTAL THIS DRAWING)
- (26) INSTALL CALTRANS STD. PLAN A20D DETAIL 39 TRAFFIC LINE (172 L.F.± TOTAL THIS DRAWING)
- (27) INSTALL C.O.C. STD. PLAN NO. 1 LADDER CROSSWALK (296 S.F.± TOTAL THIS DRAWING)
- (28) INSTALL 8" WHITE STOP BAR PER "BIKE PATH STOP STRIPING DETAIL" ON SHEET 103 (6 L.F. ± TOTAL THIS DRAWING)
- (29) INSTALL 18" X 18" R1-1 "STOP" SIGN OVER R44A(CA) "NO MOTOR VEHICLES" SIGN ON CITY STD. S-16 SIGN POST (1 TOTAL THIS DRAWING)
- (30) INSTALL RELOCATED SPEED LIMIT SIGN ON CITY STD. S-16 SIGN POST (1 TOTAL THIS DRAWING)

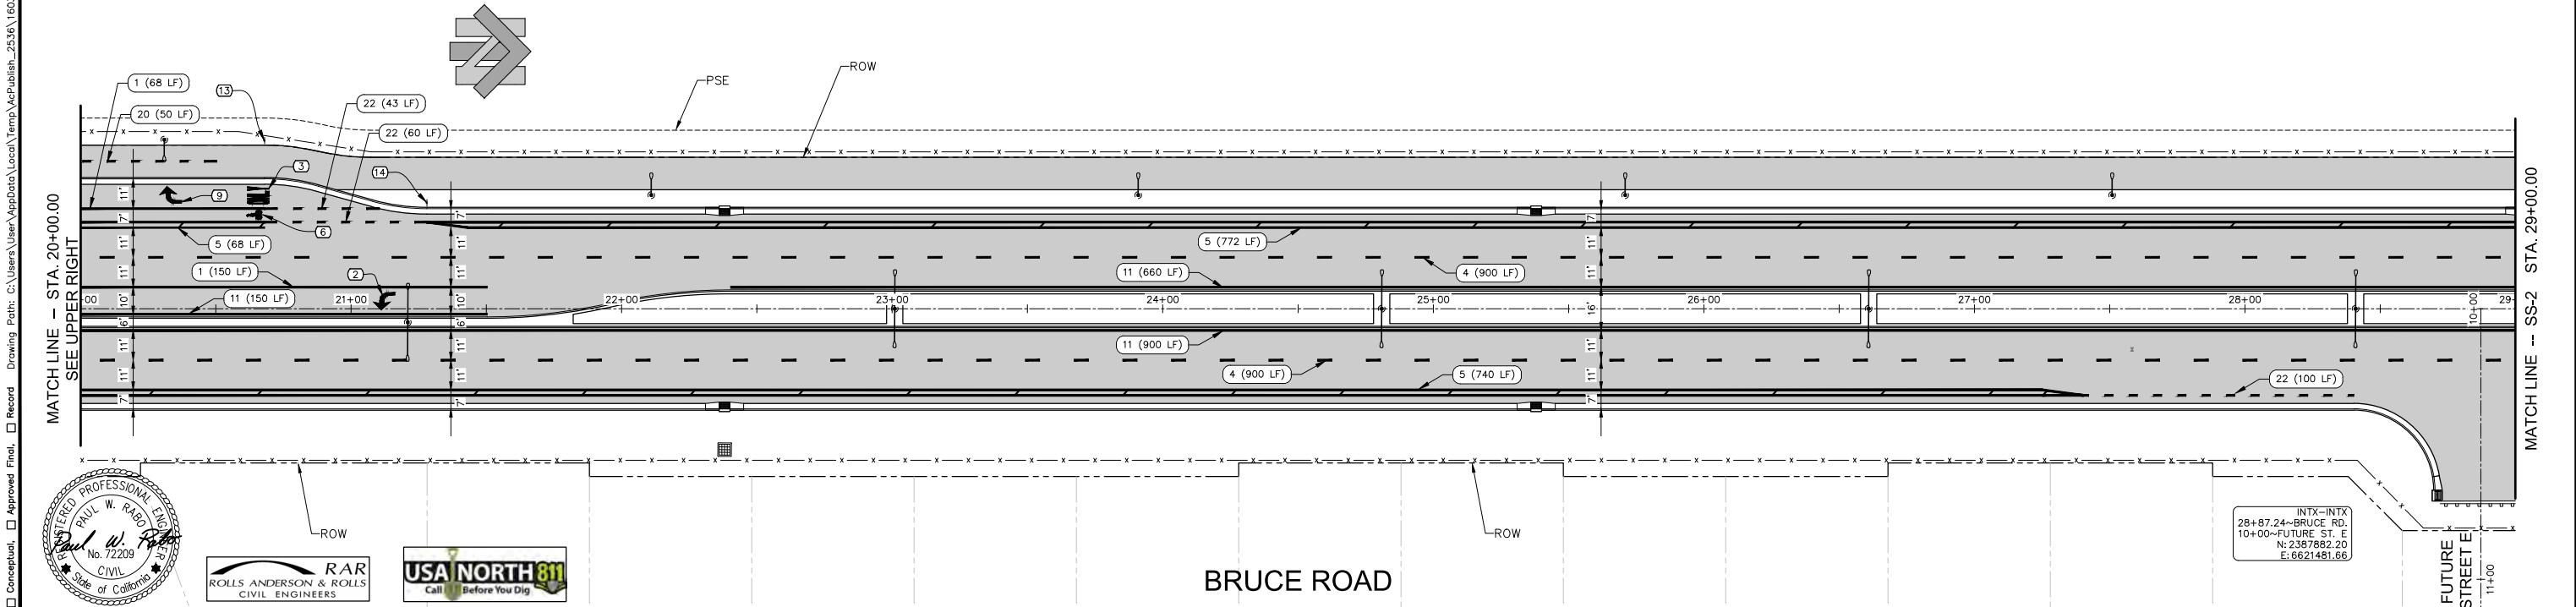

Designed:	JIR	Approved:		Revision	Date	By
Drawn By:	CAD					
Checked:	PWR	Date: DECEMBER, 2023				


CITY OF CHICO
PUBLIC WORKS DEPARTMENT



BRUCE ROAD RECONSTRUCTION
STRIPING AND SIGNAGE - BRUCE ROAD STA. 11+00 TO 29+00

Project Number:	16038	Drawing Number	SS-1
Scale:	1" = 30'	Sheet	81 of 182

Plan Status: ☐ Conceptual, ☐ Approved Final, ☐ Record Drawing Path: C:\Users\User\AppData\Local\Temp\AcPublish_2536\16036B_Signage.dwg -- SS2 (62), Fri, Dec 8 2023 -- 10:59:16am, User

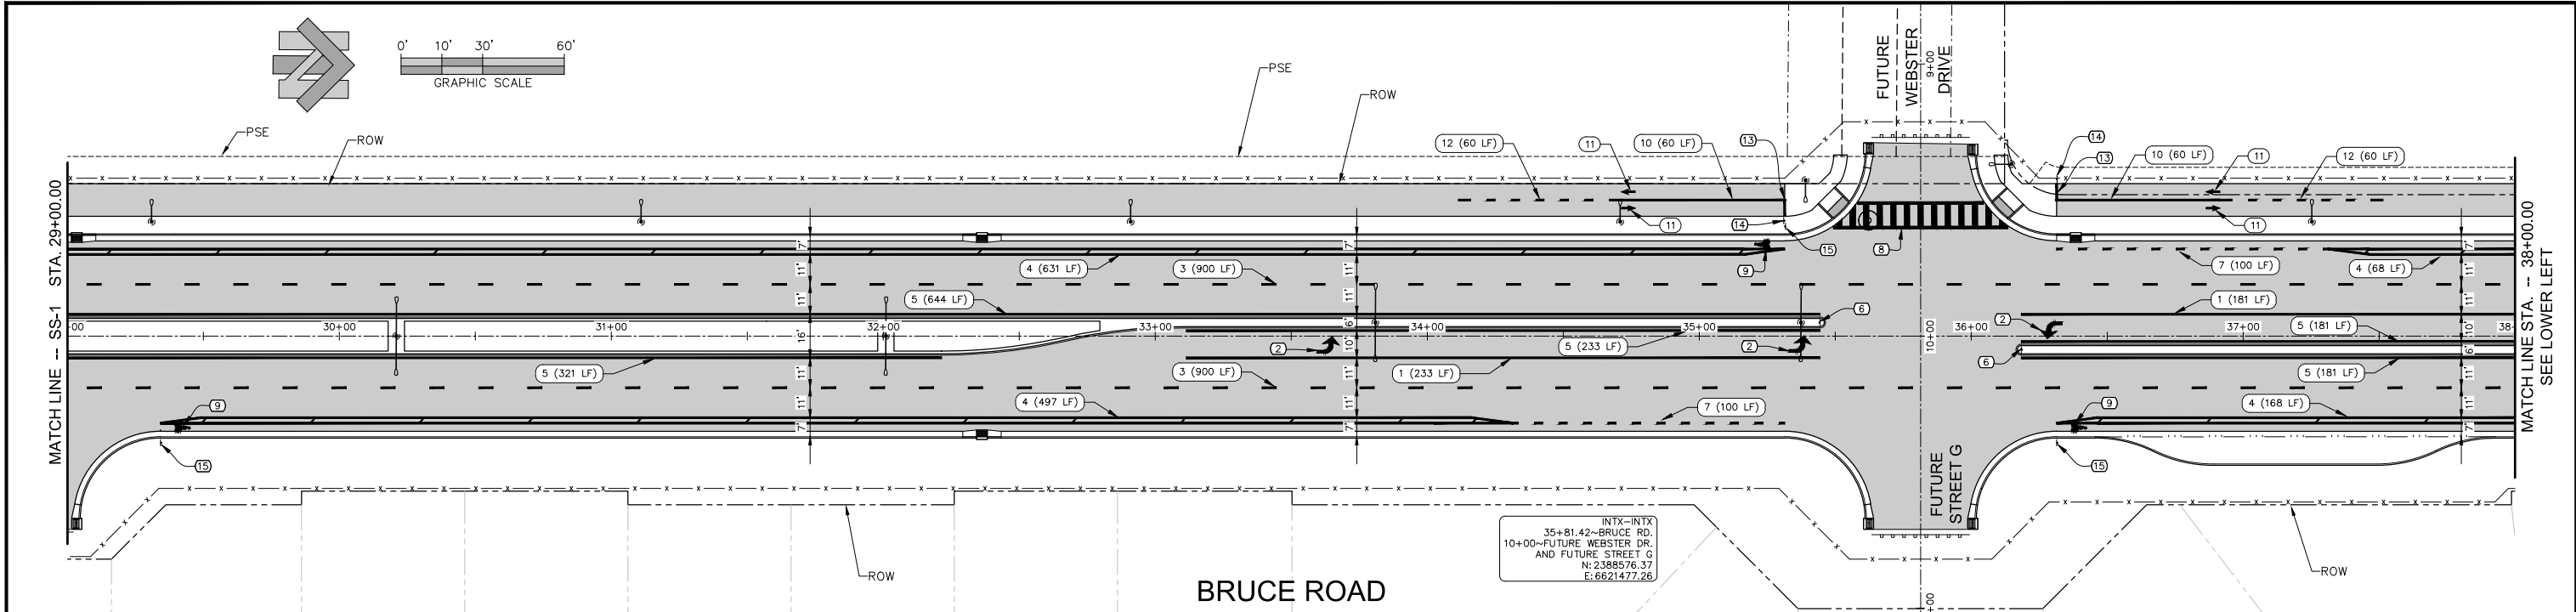

STRIPING AND SIGNAGE NOTES

- 1 INSTALL CALTRANS STD. PLAN A20D DETAIL 38 TRAFFIC LINE (931 L.F. ± TOTAL THIS DRAWING)

2 INSTALL CALTRANS STD. PLAN A24A TYPE IV (L) ARROW (8 TOTAL THIS DRAWING)

3 INSTALL CALTRANS 2015 STD. PLAN A20A DETAIL 13 TRAFFIC LINE (3600 L.F.± TOTAL THIS DRAWING)

4 INSTALL WHITE BIKE LANE BUFFER STRIPING, (2747 L.F.± TOTAL THIS DRAWING), SEE SHEET 103 FOR DETAIL

5 INSTALL CALTRANS STD. PLAN A20B DETAIL 26 TRAFFIC LINE (3012 L.F.± TOTAL THIS DRAWING)

6 INSTALL CALTRANS STD. PLAN A73A TYPE K-1 (CA) SURFACE MOUNT FLEXIBLE MARKER (4 TOTAL THIS DRAWING)
- 7 INSTALL CALTRANS STD. PLAN A20D DETAIL 39A TRAFFIC LINE (400 L.F.± TOTAL THIS DRAWING)

8 INSTALL C.O.C. STD. PLAN NO. 1 LADDER CROSSWALK (622 S.F.± TOTAL THIS DRAWING)

9 INSTALL CALTRANS STD. PLAN A24C "BIKE LANE SYMBOL WITH PERSON" PAVEMENT MARKING OVER GREEN BACKGROUND (5 TOTAL THIS DRAWING)


10 INSTALL 4" WIDE SOLID YELLOW TRAFFIC LINE PER "BIKE PATH STOP STRIPING DETAIL" ON SHEET 103 (240 L.F.± TOTAL THIS DRAWING)

11 INSTALL CALTRANS STD. PLAN A24A BIKE LANE ARROW PER "BIKE PATH STOP STRIPING DETAIL" ON SHEET 103 (8 TOTAL THIS DRAWING)
- 12 INSTALL 4" WIDE BROKEN YELLOW TRAFFIC LINE PER "BIKE PATH STOP STRIPING DETAIL" ON SHEET 103 (240 L.F.± TOTAL THIS DRAWING)

13 INSTALL 6" WHITE STOP BAR PER "BIKE PATH STOP STRIPING DETAIL" ON SHEET 103 (24 L.F. ± TOTAL THIS DRAWING)

14 INSTALL 18" X 18" R1-1 "STOP" SIGN OVER R44A(CA) "NO MOTOR VEHICLES" SIGN ON CITY STD. S-16 SIGN POST (4 TOTAL THIS DRAWING)

15 INSTALL R3-17 "BIKE LANE" ROADSIDE SIGN ON CITY STD. S-16 SIGN POST (5 TOTAL THIS DRAWING)

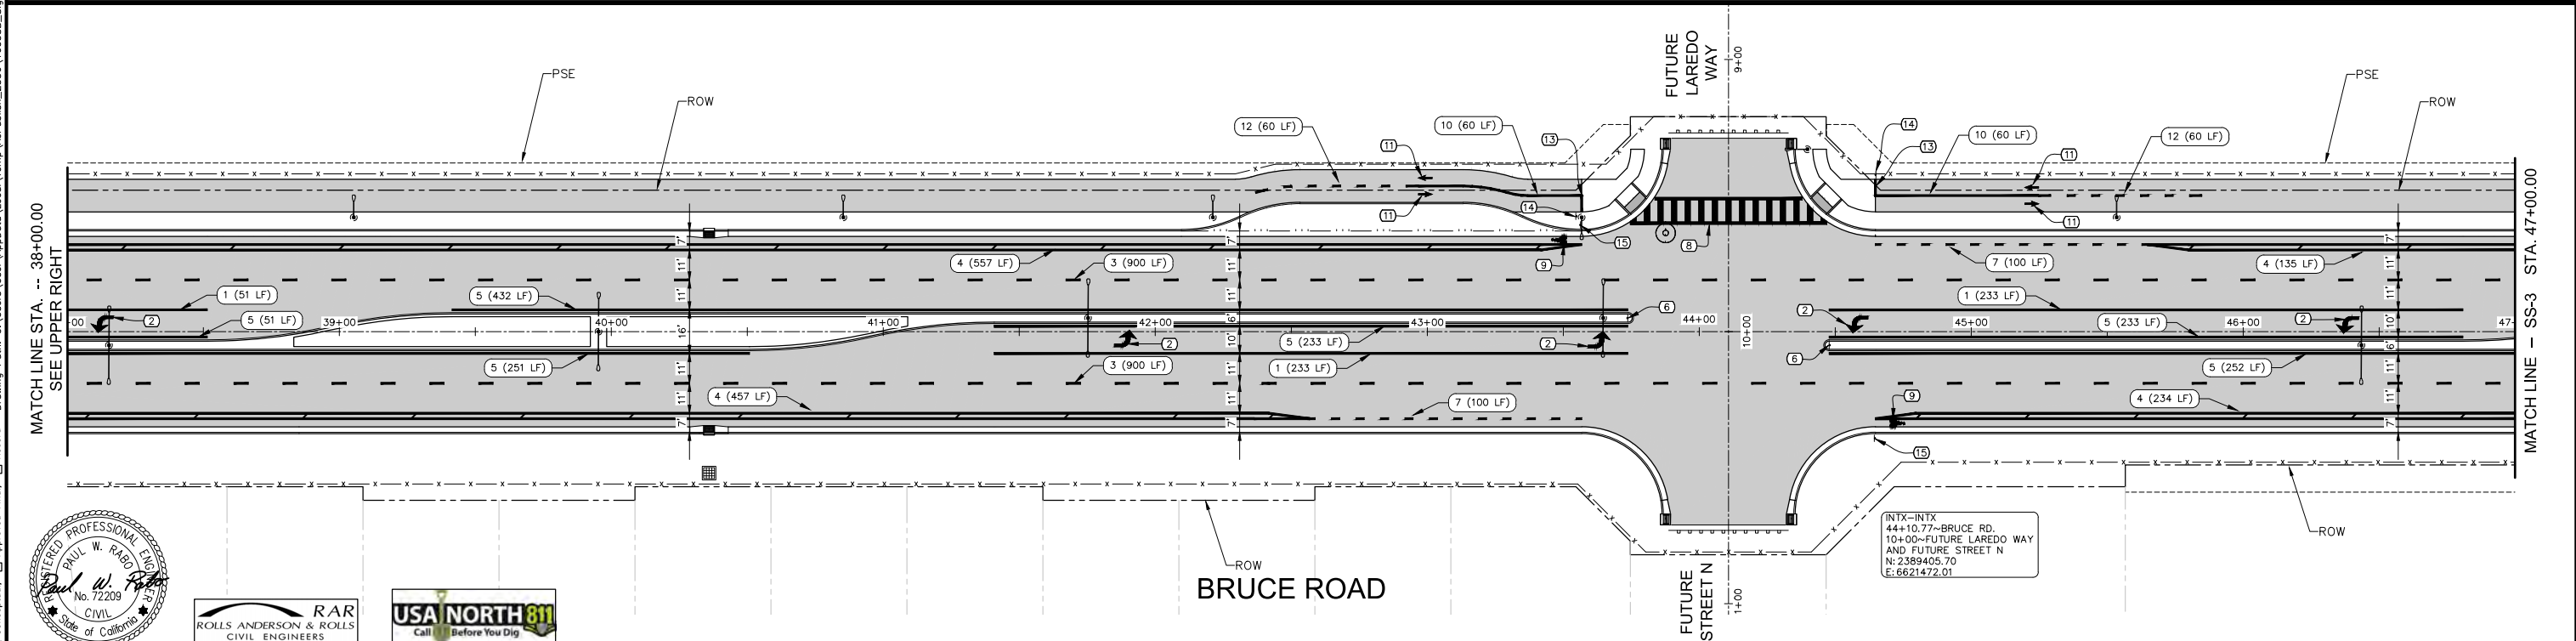


Designed:	JIR	Approved:		Revision	Date	By
Drawn By:	CAD					
Checked:	PWR	Date: DECEMBER, 2023				

CITY OF CHICO
PUBLIC WORKS DEPARTMENT

BRUCE ROAD RECONSTRUCTION
STRIPING AND SIGNAGE - BRUCE ROAD STA. 29+00 TO 47+00


Project Number: 16038	Drawing Number SS-2
Scale: 1" = 30'	Sheet 82 of 182

Plan Status: ☐ Conceptual, ☐ Approved Final, ☐ Record Drawing Path: C:\Users\User\AppData\Local\Temp\AcPublish_2536\16038B_Signage.dwg - SS3 (63), Fri, Dec 8 2023 - 10:59:24am, User

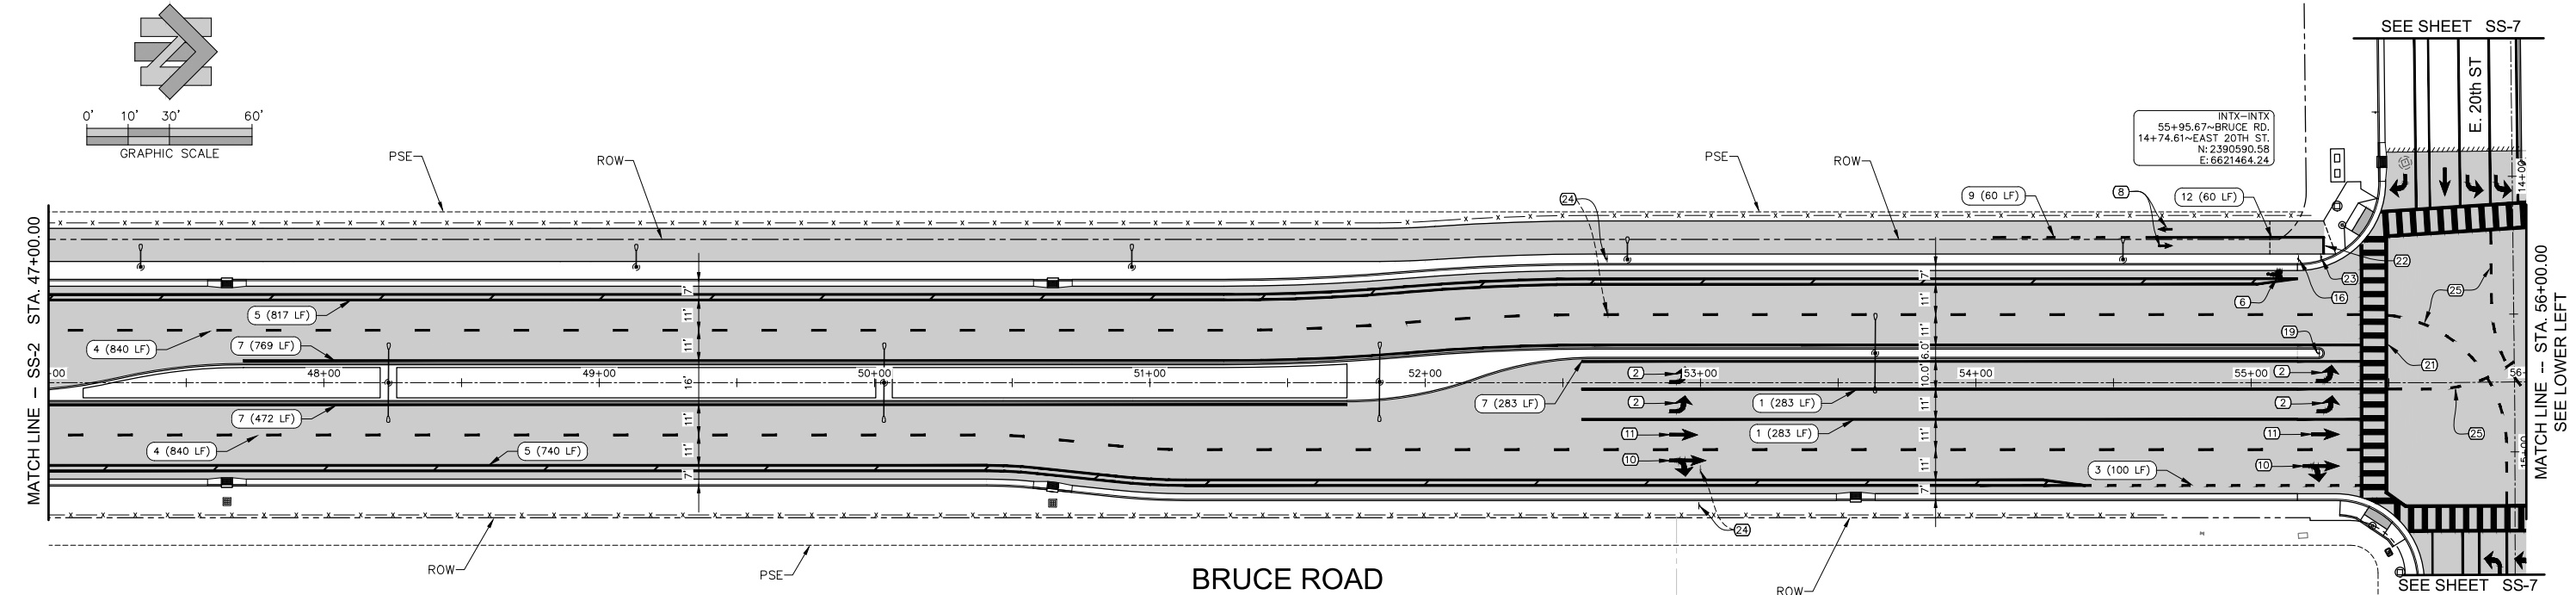

STRIPING AND SIGNAGE NOTES

- (1) INSTALL CALTRANS STD. PLAN A20D DETAIL 38 TRAFFIC LINE (1440 L.F. ± TOTAL THIS DRAWING)
- (2) INSTALL CALTRANS STD. PLAN A24A TYPE IV (L) ARROW (6 TOTAL THIS DRAWING)
- (3) INSTALL CALTRANS STD. PLAN A20D DETAIL 39A TRAFFIC LINE (550 L.F. ± TOTAL THIS DRAWING)
- (4) INSTALL CALTRANS 2015 STD. PLAN A20A DETAIL 13 TRAFFIC LINE (3203 L.F. ± TOTAL THIS DRAWING)
- (5) INSTALL WHITE BIKE LANE BUFFER STRIPING (2448 L.F. ± TOTAL THIS DRAWING), SEE SHEET 103 FOR DETAIL
- (6) INSTALL CALTRANS STD. PLAN A24C "BIKE LANE SYMBOL WITH PERSON" PAVEMENT MARKING OVER GREEN BACKGROUND (6 TOTAL THIS DRAWING)
- (7) INSTALL CALTRANS STD. PLAN A20B DETAIL 26 TRAFFIC LINE (3085 L.F. ± TOTAL THIS SHEET)
- (8) INSTALL CALTRANS STD. PLAN A24A BIKE LANE ARROW PER "BIKE PATH STOP STRIPING DETAIL" ON SHEET 103 (8 TOTAL THIS DRAWING)
- (9) INSTALL 4" WIDE BROKEN YELLOW TRAFFIC LINE PER "BIKE PATH STOP STRIPING DETAIL" ON SHEET 103 (240 L.F. ± TOTAL THIS DRAWING)
- (10) INSTALL CALTRANS STD. PLAN A24A TYPE VII (R) ARROW (2 TOTAL THIS DRAWING)
- (11) INSTALL CALTRANS STD. PLAN A24A TYPE I 18" ARROW (6 TOTAL THIS DRAWING)
- (12) INSTALL 4" WIDE SOLID YELLOW TRAFFIC LINE PER "BIKE PATH STOP STRIPING DETAIL" ON SHEET 103 (240 L.F. ± TOTAL THIS DRAWING)
- (13) INSTALL CALTRANS STD. PLAN A24A TYPE IV (R) ARROW (2 TOTAL THIS DRAWING)
- (14) INSTALL CALTRANS STD. PLAN A24E "ONLY" PAVEMENT MARKING (2 TOTAL THIS DRAWING)
- (15) INSTALL CALTRANS STD. PLAN A20D DETAIL 39 TRAFFIC LINE (186 L.F. ± TOTAL THIS DRAWING)
- (16) INSTALL R3-17 "BIKE LANE" ROADSIDE SIGN ON CITY STD. S-16 SIGN POST (5 TOTAL THIS DRAWING)
- (17) INSTALL R4-4 "BEGIN RIGHT TURN LANE YIELD TO BIKERS" ROADSIDE SIGN ON CITY STD. S-16 SIGN POST (1 TOTAL THIS DRAWING)
- (18) INSTALL R3-7R "RIGHT LANE MUST TURN RIGHT" ROADSIDE SIGN ON CITY STD. S-16 SIGN POST (1 TOTAL THIS DRAWING)
- (19) INSTALL CALTRANS STD. PLAN A73A TYPE K-1 (CA) SURFACE MOUNT FLEXIBLE MARKER (2 TOTAL THIS DRAWING)
- (20) INSTALL 4" WHITE CROSS STRIPING AT 10-FOOT O.C. (110 L.F. ± TOTAL THIS DRAWING)
- (21) INSTALL C.O.C. STD. PLAN NO. 1 LADDER CROSSWALK (1213 S.F. ± TOTAL THIS DRAWING)
- (22) INSTALL 8" WHITE STOP BAR PER "BIKE PATH STOP STRIPING DETAIL" ON SHEET 103 (24 L.F. ± TOTAL THIS DRAWING)
- (23) INSTALL 18" X 18" R1-1 "STOP" SIGN OVER R44A(CA) "NO MOTOR VEHICLES" SIGN ON CITY STD. S-16 SIGN POST (4 TOTAL THIS DRAWING)
- (24) INSTALL RELOCATED SIGN(S) ON CITY STANDARD S-16 SIGN POST (2 TOTAL THIS DRAWING)
- (25) INSTALL CALTRANS STD. PLAN A20D DETAIL 40 TRAFFIC LINE (300 L.F. ± TOTAL THIS DRAWING)

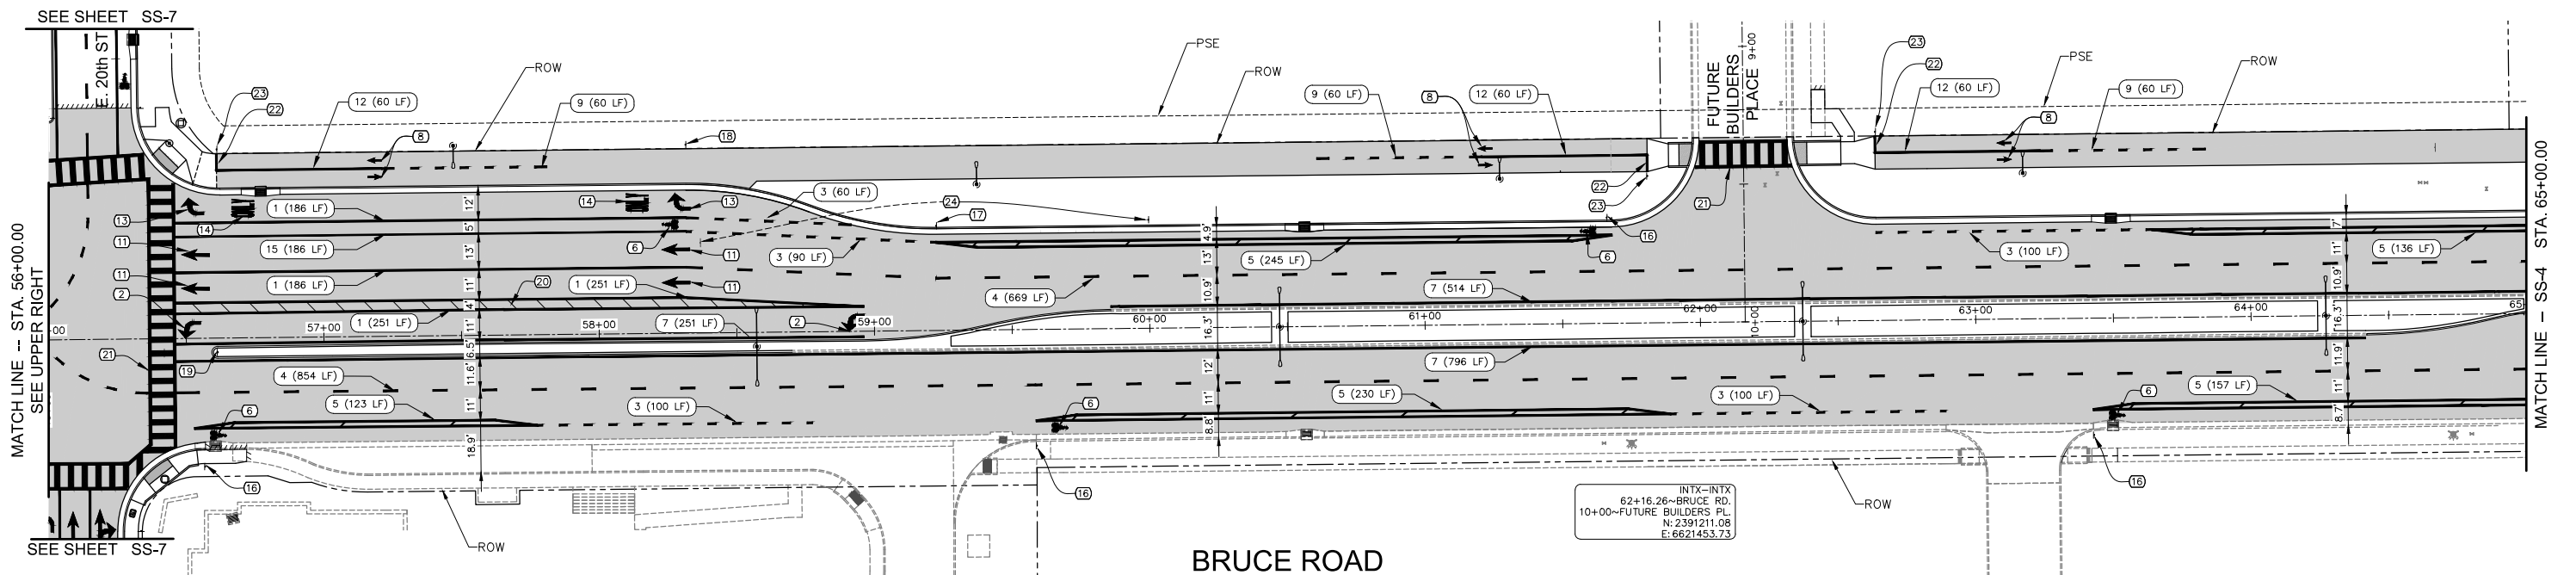

Designed:	JIR	Approved:		Revision	Date	By
Drawn By:	CAD					
Checked:	PWR	Date: DECEMBER, 2023				


CITY OF CHICO
PUBLIC WORKS DEPARTMENT



BRUCE ROAD RECONSTRUCTION
STRIPING AND SIGNAGE - BRUCE ROAD STA. 47+00 TO 65+00


Project Number: 16038	Drawing Number SS-3
Scale: 1" = 30'	Sheet 83 of 182

Plan Status: ☐ Conceptual, ☐ Approved Final, ☐ Record Drawing Path: C:\Users\User\AppData\Local\Temp\AcPublish_2536\16038B_Signage.dwg -- SS4 (64), Fri, Dec 8 2023 -- 10:59:31am, User

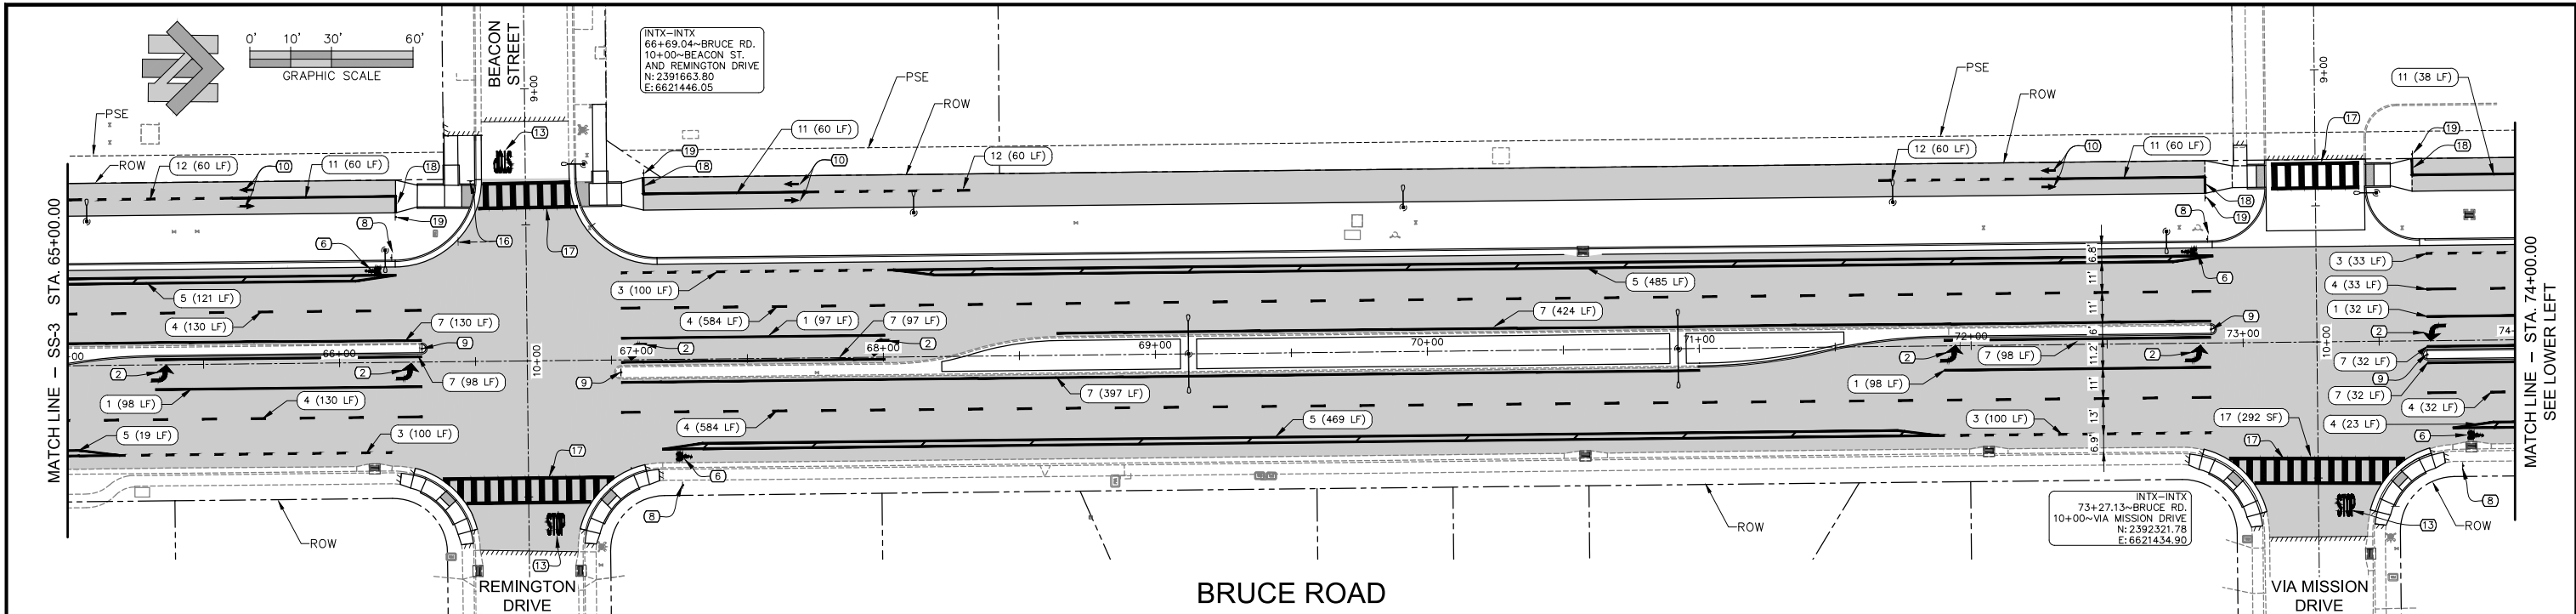

STRIPING AND SIGNAGE NOTES

- 1 INSTALL CALTRANS STD. PLAN A20D DETAIL 38 TRAFFIC LINE (882 L.F. ± TOTAL THIS DRAWING)
- 2 INSTALL CALTRANS STD. PLAN A24A TYPE IV (L) ARROW (13 TOTAL THIS DRAWING)
- 3 INSTALL CALTRANS STD. PLAN A20D DETAIL 39A TRAFFIC LINE (600 L.F. ± TOTAL THIS DRAWING)
- 4 INSTALL CALTRANS 2015 STD. PLAN A20A DETAIL 13 TRAFFIC LINE (3169 L.F. ± TOTAL THIS DRAWING)
- 5 INSTALL WHITE BIKE LANE BUFFER STRIPING (2452 L.F. ± TOTAL THIS DRAWING), SEE SHEET 103 FOR DETAIL
- 6 INSTALL CALTRANS STD. PLAN A24C "BIKE LANE SYMBOL WITH PERSON" PAVEMENT MARKING OVER GREEN BACKGROUND (6 TOTAL THIS DRAWING)
- 7 INSTALL CALTRANS STD. PLAN A20B DETAIL 26 TRAFFIC LINE (2713 L.F. ± TOTAL THIS DRAWING)
- 8 INSTALL R3-17 "BIKE LANE" ROADSIDE SIGN ON CITY STD. S-16 SIGN POST (6 TOTAL THIS DRAWING)
- 9 INSTALL CALTRANS STD. PLAN A73A TYPE K-1 (CA) SURFACE MOUNT FLEXIBLE MARKER (6 TOTAL THIS DRAWING)
- 10 INSTALL CALTRANS STD. PLAN A24A BIKE LANE ARROW PER "BIKE PATH STOP STRIPING DETAIL" ON SHEET 103 (16 TOTAL THIS DRAWING)
- 11 INSTALL 4" WIDE SOLID YELLOW TRAFFIC LINE PER "BIKE PATH STOP STRIPING DETAIL" ON SHEET 103 (463 L.F. ± TOTAL THIS DRAWING)
- 12 INSTALL 4" WIDE BROKEN YELLOW TRAFFIC LINE PER "BIKE PATH STOP STRIPING DETAIL" ON SHEET 103 (497 L.F. ± TOTAL THIS DRAWING)
- 13 INSTALL CALTRANS STD. PLAN A24D "STOP" PAVEMENT MARKING (3 TOTAL THIS DRAWING)
- 14 INSTALL CALTRANS STD. PLAN A24A TYPE VII (R) ARROW (2 TOTAL THIS DRAWING)
- 15 INSTALL CALTRANS STD. PLAN A24A TYPE I 18" ARROW (2 TOTAL THIS DRAWING)
- 16 INSTALL RELOCATED SIGNS ON CITY STD. S-16 SIGN POST (1 TOTAL THIS DRAWING)
- 17 INSTALL C.O.C. STD. PLAN NO. 1 LADDER CROSSWALK (2158 S.F. ± TOTAL THIS DRAWING)
- 18 INSTALL 8" WHITE STOP BAR PER "BIKE PATH STOP STRIPING DETAIL" ON SHEET 103 (48 L.F. ± TOTAL THIS DRAWING)
- 19 INSTALL 18" X 18" R1-1 "STOP" SIGN OVER R44A(CA) "NO MOTOR VEHICLES" SIGN ON CITY STD. S-16 SIGN POST (7 TOTAL THIS DRAWING)
- 20 INSTALL CALTRANS STD. PLAN A20A DETAIL 21 TRAFFIC LINE (34 L.F. ± TOTAL THIS DRAWING)

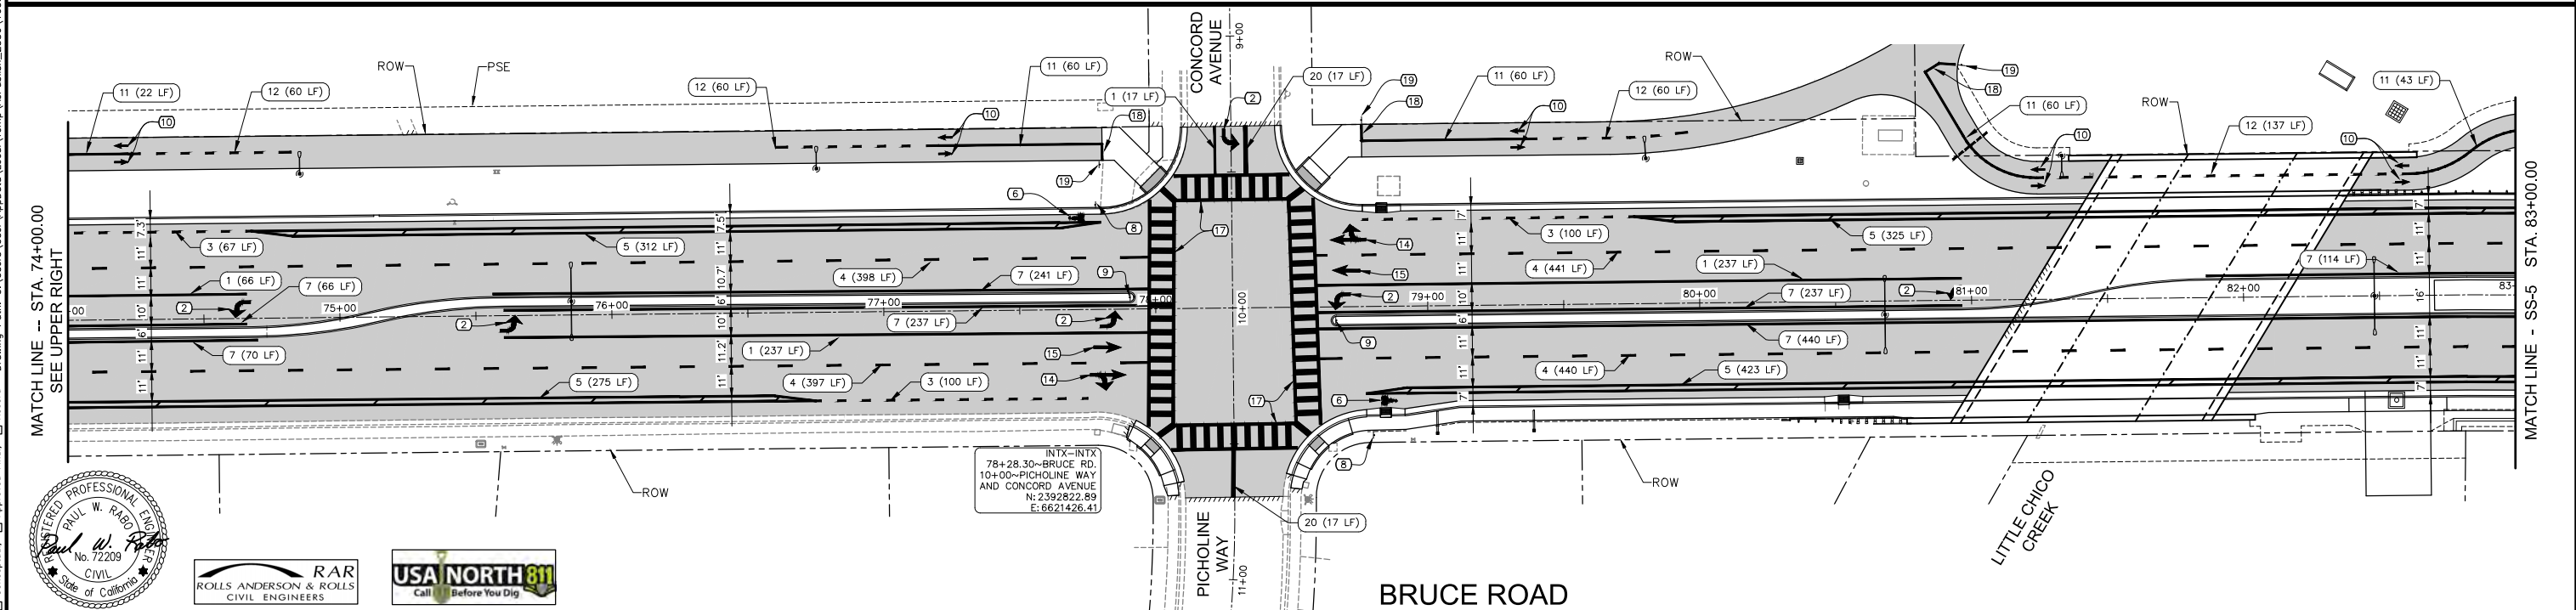


CITY OF CHICO
PUBLIC WORKS DEPARTMENT

BRUCE ROAD RECONSTRUCTION
STRIPING AND SIGNAGE - BRUCE ROAD STA. 65+00 TO 83+00

Project Number: 16038	Drawing Number SS-4
Scale: 1" = 30'	Sheet 84 of 182

Plan Status: ☒ Conceptual, ☐ Approved Final, ☐ Record Drawing Path: C:\Users\User\AppData\Local\Temp\AcPublish_2536\16038B_Signage.dwg - SSS (65) Fri, Dec 8 2023 - 10:59:36am, User

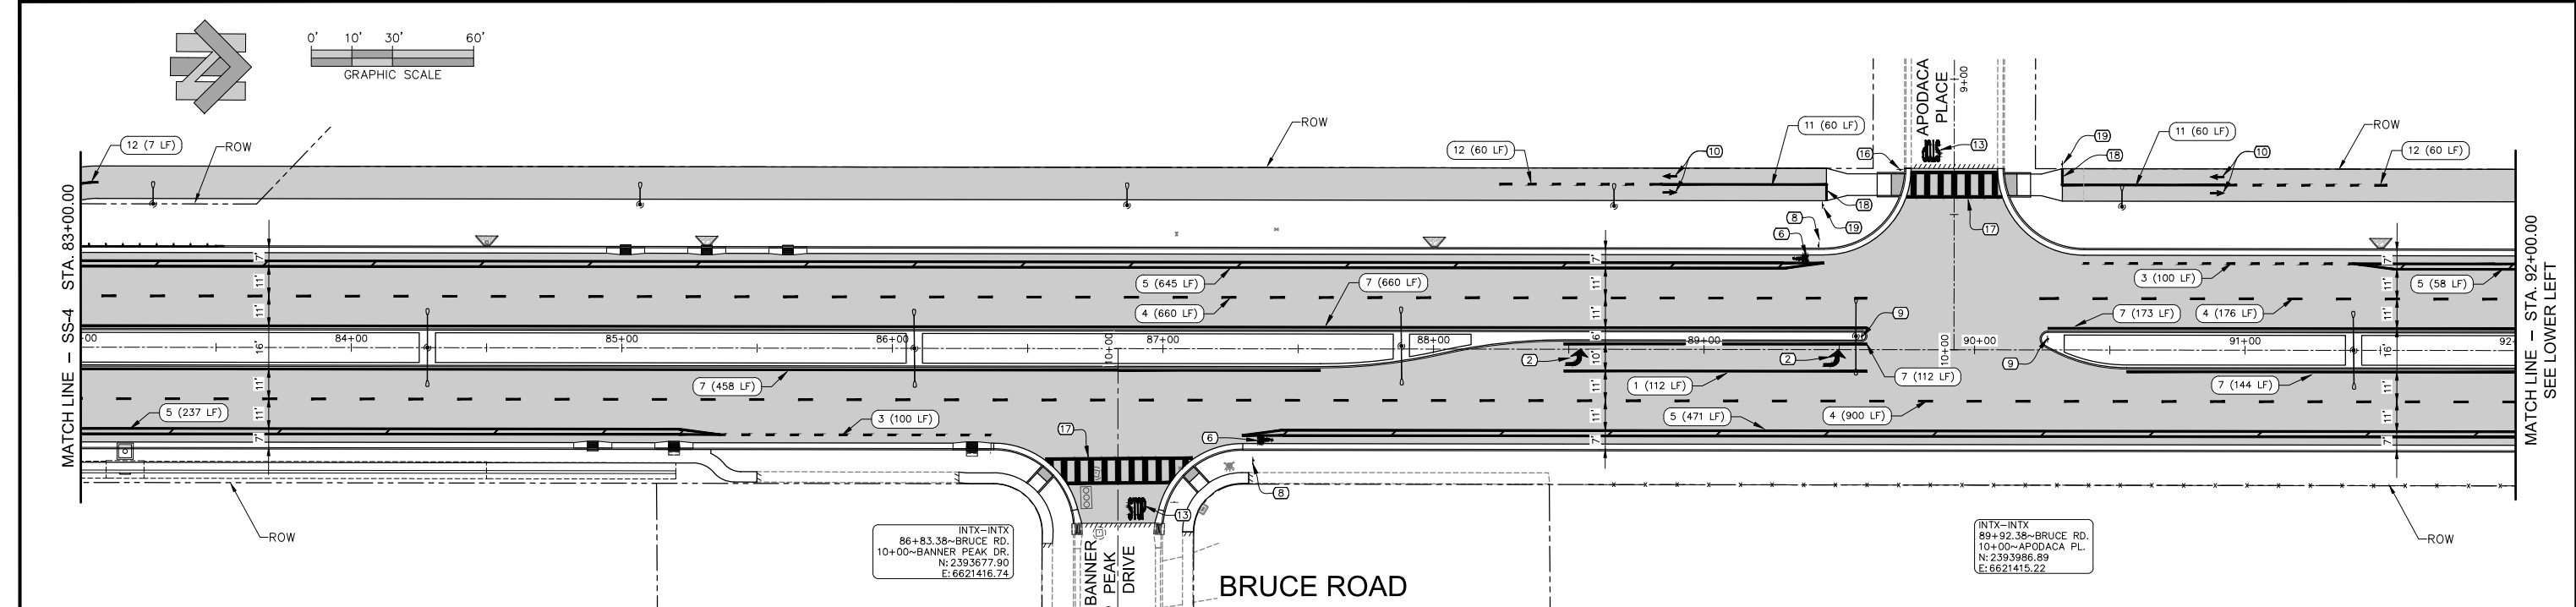

STRIPING AND SIGNAGE NOTES

- 1 INSTALL CALTRANS STD. PLAN A20D DETAIL 38 TRAFFIC LINE (417 L.F. ± TOTAL THIS DRAWING)

2 INSTALL CALTRANS STD. PLAN A24A TYPE IV (L) ARROW (4 TOTAL THIS DRAWING)

3 INSTALL CALTRANS STD. PLAN A20D DETAIL 39A TRAFFIC LINE (400 L.F.± TOTAL THIS DRAWING)

4 INSTALL CALTRANS 2015 STD. PLAN A20A DETAIL 13 TRAFFIC LINE (3533 L.F.± TOTAL THIS DRAWING)

5 INSTALL WHITE BIKE LANE BUFFER STRIPING (2885 L.F.± TOTAL THIS DRAWING), SEE SHEET 103 FOR DETAIL

6 INSTALL CALTRANS STD. PLAN A24C "BIKE LANE SYMBOL WITH PERSON" PAVEMENT MARKING OVER GREEN BACKGROUND (4 TOTAL THIS DRAWING)

7 INSTALL CALTRANS STD. PLAN A20B DETAIL 26 TRAFFIC LINE (3246 L.F.± TOTAL THIS DRAWING)
- 8 INSTALL R3-17 "BIKE LANE" ROADSIDE SIGN ON CITY STD. S-16 SIGN POST (4 TOTAL THIS DRAWING)

9 INSTALL CALTRANS STD. PLAN A73A TYPE K-1 (CA) SURFACE MOUNT FLEXIBLE MARKER (3 TOTAL THIS DRAWING)

10 INSTALL CALTRANS STD. PLAN A24A BIKE LANE ARROW PER "BIKE PATH STOP STRIPING DETAIL" ON SHEET 103 (10 TOTAL THIS DRAWING)

11 INSTALL 4" WIDE SOLID YELLOW TRAFFIC LINE PER "BIKE PATH STOP STRIPING DETAIL" ON SHEET 103 (300 L.F.± TOTAL THIS DRAWING)

12 INSTALL 4" WIDE BROKEN YELLOW TRAFFIC LINE PER "BIKE PATH STOP STRIPING DETAIL" ON SHEET 103 (307 L.F.± TOTAL THIS DRAWING)

13 INSTALL CALTRANS STD. PLAN A24D "STOP" PAVEMENT MARKING (2 TOTAL THIS DRAWING)

14 INSTALL CALTRANS STD. PLAN A24A TYPE VII (R) ARROW (1 TOTAL THIS DRAWING)
- 15 INSTALL CALTRANS STD. PLAN A24A TYPE I 18" ARROW (1 TOTAL THIS DRAWING)

16 INSTALL R-1 "STOP SIGN" ROADSIDE SIGN WITH STREET NAME SIGNS ON CITY STD. S-16 SIGN POST (1 TOTAL THIS DRAWING)


17 INSTALL C.O.C. STD. PLAN NO. 1 LADDER CROSSWALK (599 S.F.± TOTAL THIS DRAWING)

18 INSTALL 8" WHITE STOP BAR PER "BIKE PATH STOP DETAIL" ON SHEET 37 (30 L.F. ± TOTAL THIS DRAWING)

19 INSTALL 18" X 18" R1-1 "STOP" SIGN OVER R44A(CA) "NO MOTOR VEHICLES" SIGN ON CITY STD. S-16 SIGN POST (5 TOTAL THIS DRAWING)

20 INSTALL RELOCATED CURVE WARNING SIGNS ON CITY STD. S-16 SIGN POST (1 TOTAL THIS DRAWING)

21 INSTALL RELOCATED SPEED LIMIT SIGN ON CITY STD. S-16 SIGN POST (1 TOTAL THIS DRAWING)

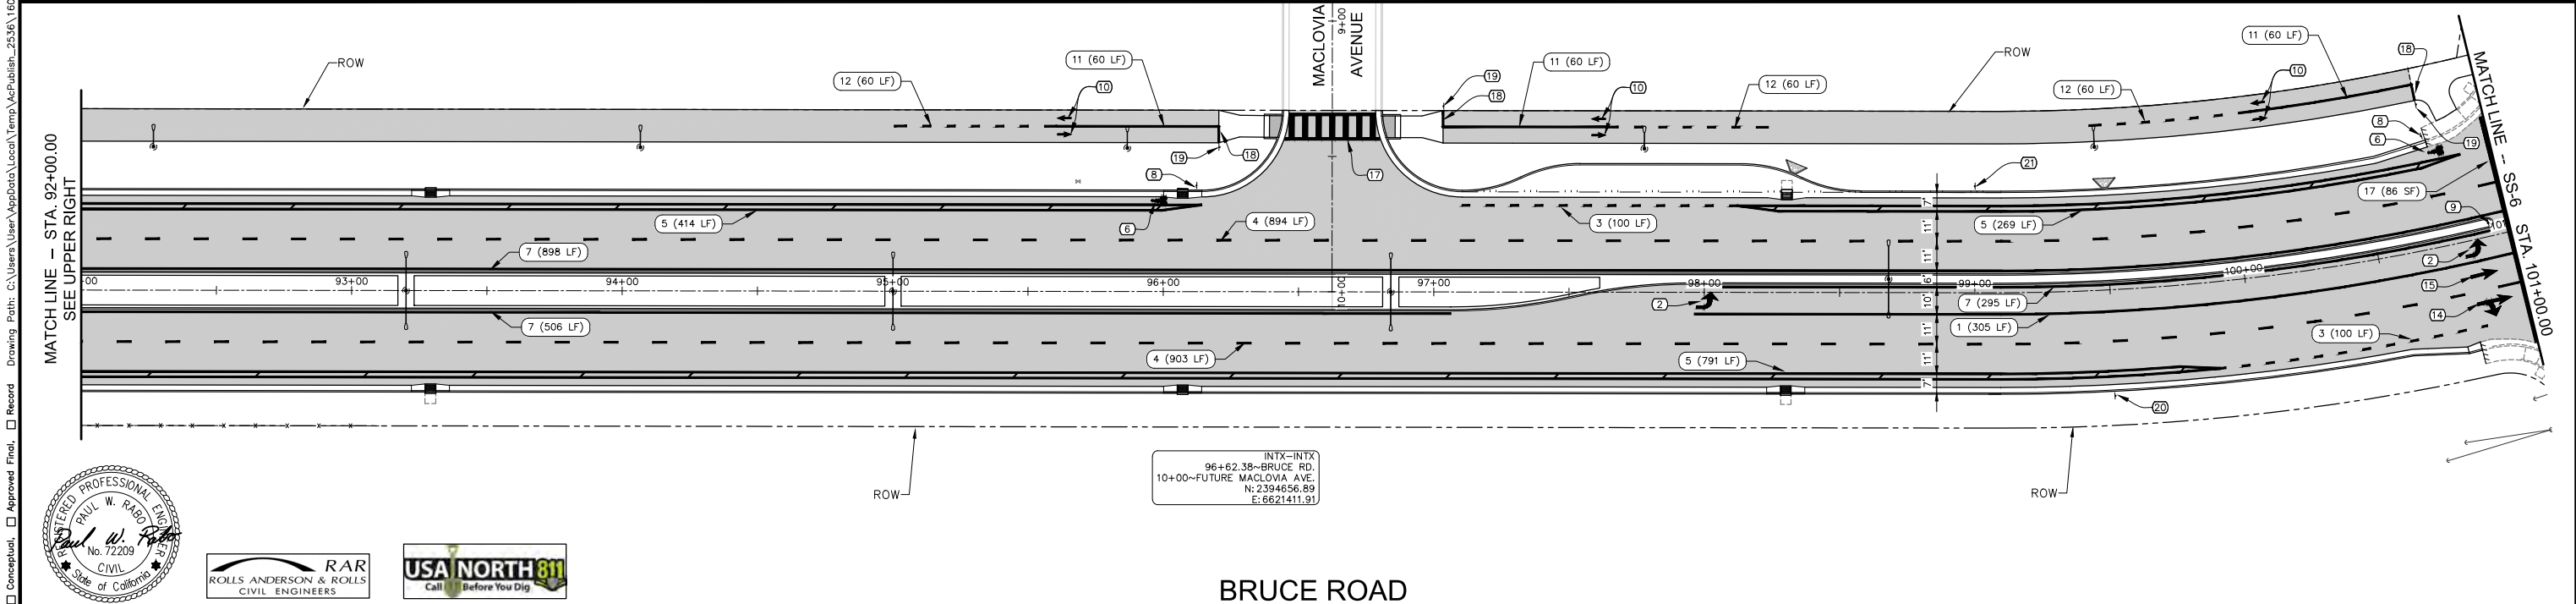

INTX-INTX
96+62.38~BRUCE RD.
10+00~FUTURE MACLOVIA AVE.
N: 2394656.89
E: 6621411.91

BRUCE ROAD



CITY OF CHICO
PUBLIC WORKS DEPARTMENT



BRUCE ROAD RECONSTRUCTION
STRIPING AND SIGNAGE - BRUCE ROAD STA. 83+00 TO 101+00


Project Number:
16038
Scale:
1" = 30'

Drawing Number
SS-5
Sheet 85 of 182

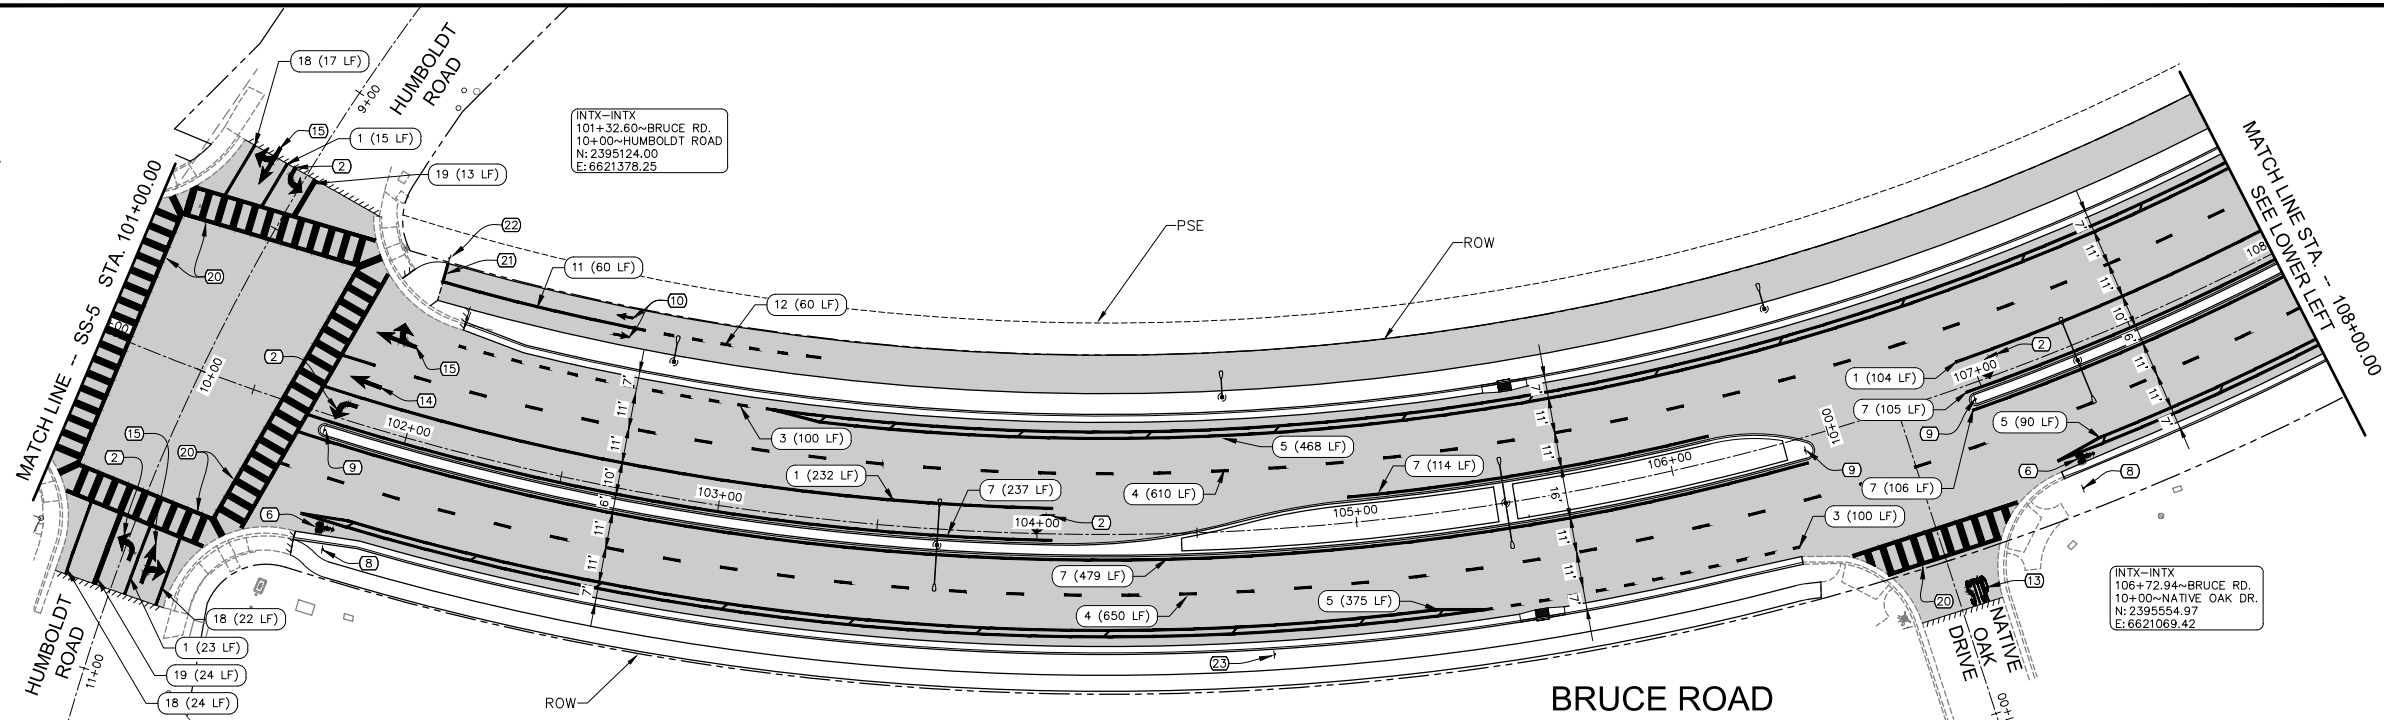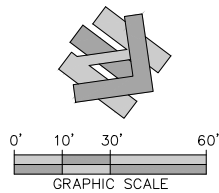


STRIPING AND SIGNAGE NOTES

- 1 INSTALL CALTRANS STD. PLAN A20D DETAIL 38 TRAFFIC LINE (586 L.F. ± TOTAL THIS DRAWING)
- 2 INSTALL CALTRANS STD. PLAN A24A TYPE IV (L) ARROW (10 TOTAL THIS DRAWING)
- 3 INSTALL CALTRANS STD. PLAN A20D DETAIL 39A TRAFFIC LINE (487 L.F. ± TOTAL THIS DRAWING)
- 4 INSTALL CALTRANS 2015 STD. PLAN A20A DETAIL 13 TRAFFIC LINE (2860 L.F. ± TOTAL THIS DRAWING)
- 5 INSTALL WHITE BIKE LANE BUFFER STRIPING, (2196 L.F. ± TOTAL THIS DRAWING), SEE SHEET 103 FOR DETAIL
- 6 INSTALL CALTRANS STD. PLAN A24C "BIKE LANE SYMBOL WITH PERSON" PAVEMENT MARKING OVER GREEN BACKGROUND (3 TOTAL THIS DRAWING)
- 7 INSTALL CALTRANS STD. PLAN A20B DETAIL 26 TRAFFIC LINE (2210 L.F. ± TOTAL THIS DRAWING)
- 8 INSTALL R3-17 "BIKE LANE" ROADSIDE SIGN ON CITY STD. S-16 SIGN POST (3 TOTAL THIS DRAWING)
- 9 INSTALL CALTRANS STD. PLAN A73A TYPE K-1 (CA) SURFACE MOUNT FLEXIBLE MARKER (5 TOTAL THIS DRAWING)
- 10 INSTALL CALTRANS STD. PLAN A24A BIKE LANE ARROW PER "BIKE PATH STOP STRIPING DETAIL" ON SHEET 103 (2 TOTAL THIS DRAWING)
- 11 INSTALL 4" WIDE SOLID YELLOW TRAFFIC LINE PER "BIKE PATH STOP STRIPING DETAIL" ON SHEET 103 (203 L.F. ± TOTAL THIS DRAWING)
- 12 INSTALL 4" WIDE BROKEN YELLOW TRAFFIC LINE PER "BIKE PATH STOP STRIPING DETAIL" ON SHEET 103 (270 L.F. ± TOTAL THIS DRAWING)
- 13 INSTALL CALTRANS STD. PLAN A24D "STOP" PAVEMENT MARKING (1 TOTAL THIS DRAWING)
- 14 INSTALL CALTRANS STD. PLAN A24A TYPE I 18" ARROW (1 TOTAL THIS DRAWING)
- 15 INSTALL CALTRANS STD. PLAN A24A TYPE VII (R) ARROW (3 TOTAL THIS DRAWING)
- 16 INSTALL W5-4A (18"x18") PATH NARROWS SIGN ON CITY STD. S-16 SIGN POST (2 TOTAL THIS DRAWING)
- 17 INSTALL RELOCATED BEACON AND W3-3 SIGN ON CITY STD. S-16 SIGN POST (1 TOTAL THIS DRAWING)
- 18 INSTALL CALTRANS STD. PLAN A20D DETAIL 39 TRAFFIC LINE (63 L.F. ± TOTAL THIS DRAWING)
- 19 INSTALL CALTRANS STD. PLAN A20A DETAIL 22 TRAFFIC LINE (37 L.F. ± TOTAL THIS DRAWING)
- 20 INSTALL C.O.C. STD. PLAN NO. 1 LADDER CROSSWALK (1763 S.F. ± TOTAL THIS DRAWING)
- 21 INSTALL 8" WHITE STOP BAR PER "BIKE PATH STOP STRIPING DETAIL" ON SHEET 103 (6 L.F. ± TOTAL THIS DRAWING)
- 22 INSTALL 18" X 18" R1-1 "STOP" SIGN OVER R44A(CA) "NO MOTOR VEHICLES" SIGN ON CITY STD. S-16 SIGN POST (1 TOTAL THIS DRAWING)
- 23 INSTALL RELOCATED SPEED LIMIT SIGN ON CITY STD. S-16 SIGN POST (1 TOTAL THIS DRAWING)
- 24 INSTALL RELOCATED "TRUCK ROUTE" AND SPEED LIMIT SIGN ON CITY STD. S-16 SIGN POST (1 TOTAL THIS DRAWING)

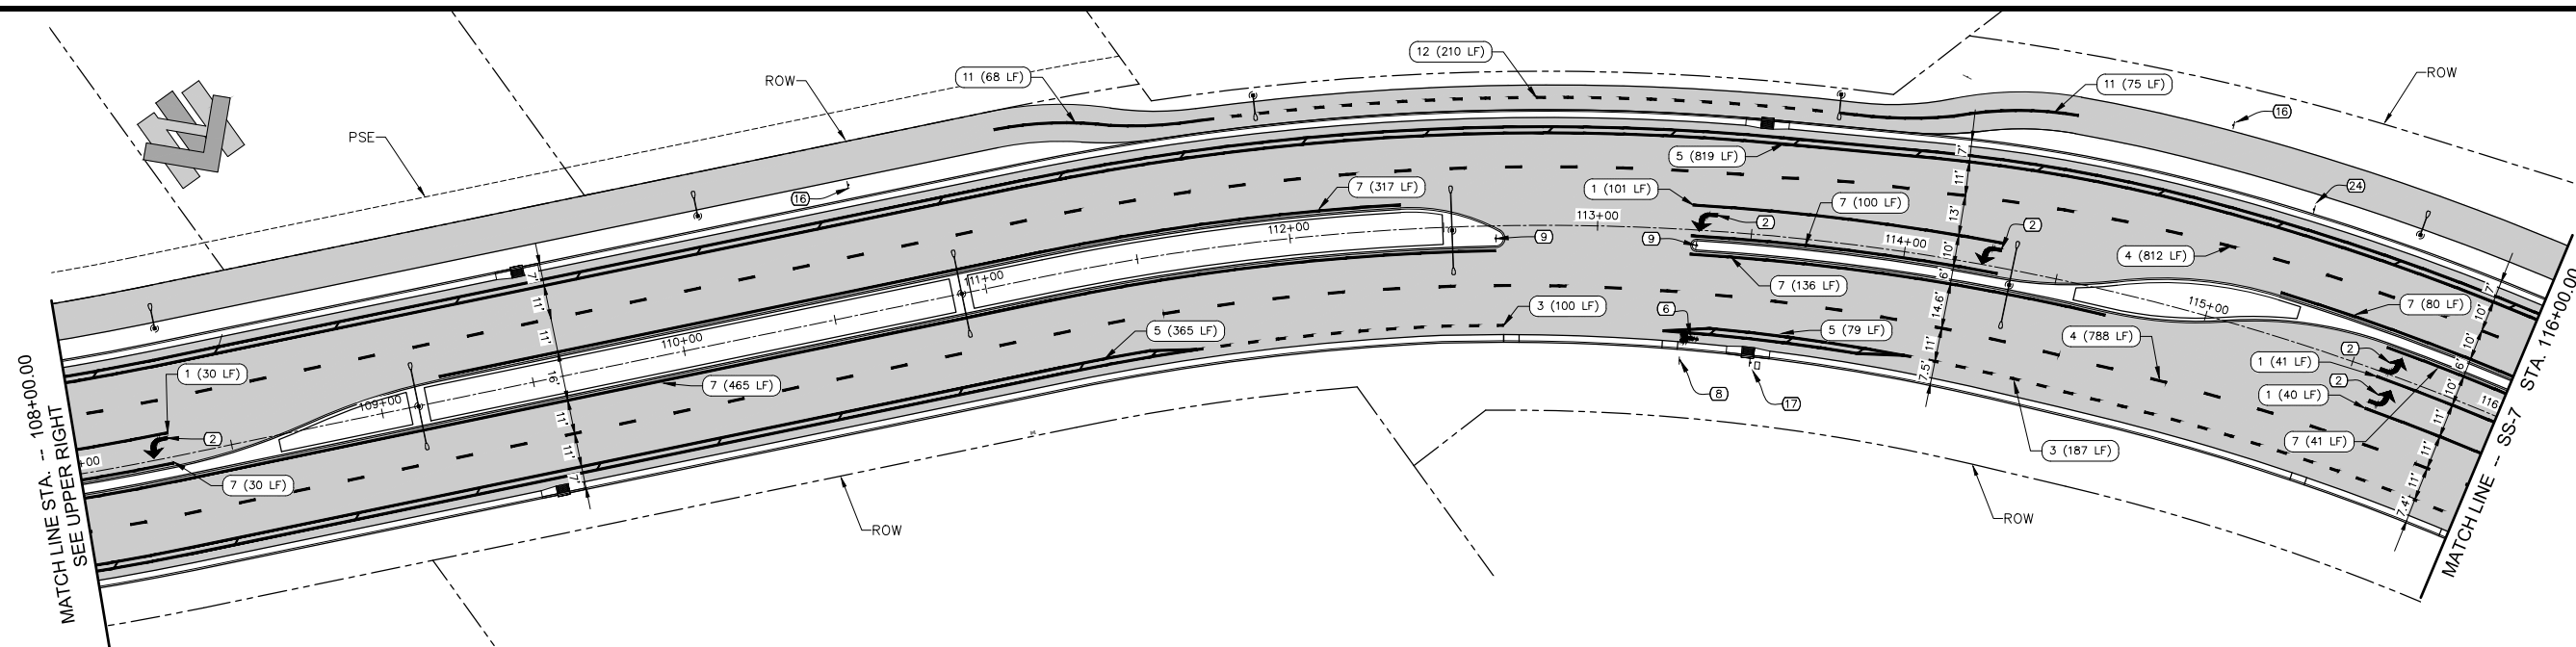

BRUCE ROAD

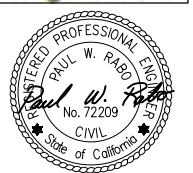

Designed:	JIR	Approved:		Revision	Date	By
Drawn By:	CAD					
Checked:	PWR	Date: DECEMBER, 2023				

CITY OF CHICO
PUBLIC WORKS DEPARTMENT



BRUCE ROAD RECONSTRUCTION
STRIPING AND SIGNAGE - BRUCE ROAD STA. 101+00 TO 116+00

Project Number: 16038	Drawing Number SS-6
Scale: 1" = 30'	Sheet 86 of 182

Plan Status: ☐ Conceptual, ☐ Approved Final, ☐ Record Drawing Path: C:\Users\User\AppData\Local\Temp\AcPublish_2536\16038B_Signage.dwg -- SS7 (67), Fri, Dec 8 2023 -- 10:59:56am, User



INTX-INTX
55+95.67~BRUCE RD.
14+74.61~EAST 20TH ST.
N: 2390590.58
E: 6621464.24


Designed:	JIR	Approved:		Revision	Date	By
Drawn By:	CAD					
Checked:	PWR	Date: DECEMBER, 2023				

CITY OF CHICO
PUBLIC WORKS DEPARTMENT



BRUCE ROAD RECONSTRUCTION
STRIPING AND SIGNAGE - BRUCE ROAD STA. 116+00 TO 118+09; 20TH STREET STA. 10+00 TO 19+00



Project Number: 16038	Drawing Number SS-7
Scale: 1" = 30'	Sheet 87 of 182

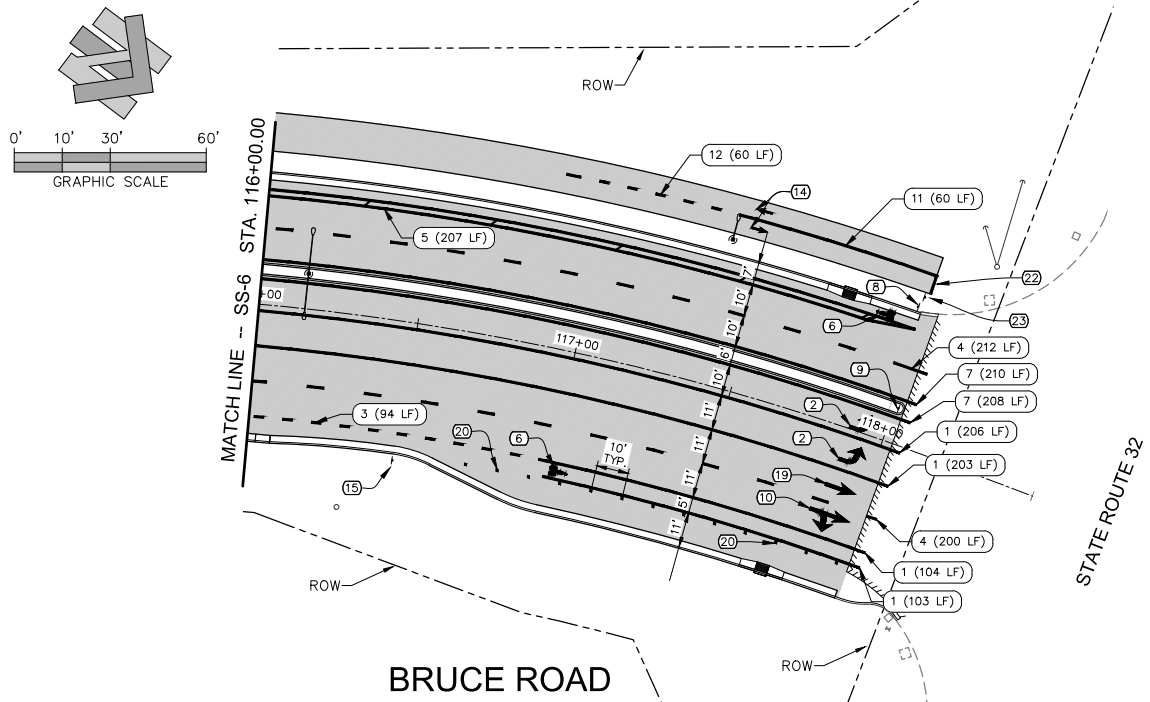

Plan Status: ☒ Conceptual, ☐ Approved Final, ☐ Record Drawing Path: S:\CIVIL_3D_2018 PROJECTS\19123 COC Bruce Road\16038B_Detail_1.dwg - DT (68) Fri, Dec 8 2023 - 11:18:10am, User




BRUCE ROAD
CENTERLINE PROFILE DETAILS

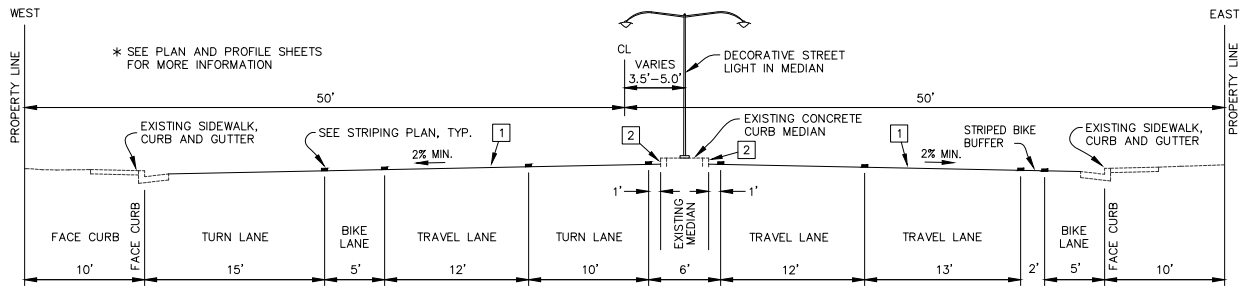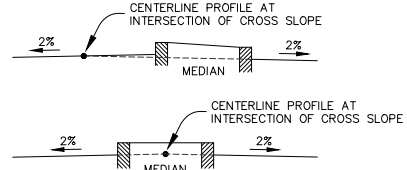

A BRUCE ROAD TYPICAL
STA. 11+54.46 TO STA. 14+50.19

ROAD SECTION CONSTRUCTION DETAILS


- 1 PLACE 8" CONCRETE ROADWAY OVER 4" A.B. COMPACTED TO 95% R.C. OVER 6" SUBGRADE SCARIFIED AND COMPACTED TO 95% R.C.
- 2 ADJUST ROAD CROSS-SLOPE TO MAINTAIN 6" MEDIAN CURB HEIGHT

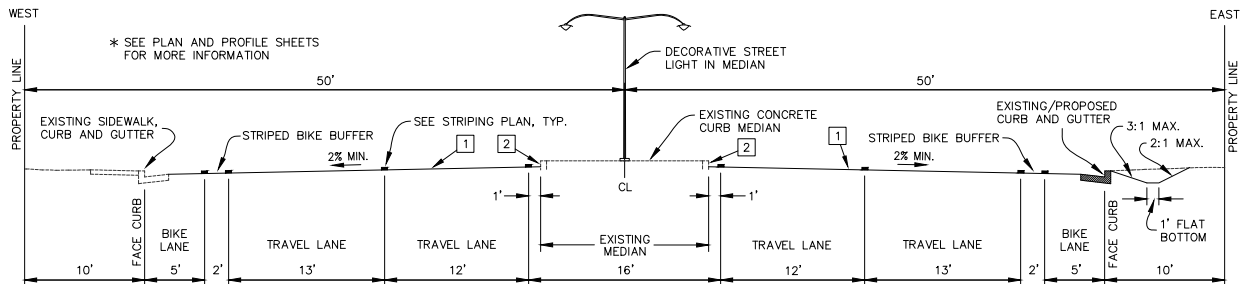

B BRUCE ROAD TYPICAL
STA. 14+50.19 TO STA. 16+16.21

ROAD SECTION CONSTRUCTION DETAILS


- 1 PLACE 8" CONCRETE ROADWAY OVER 4" A.B. COMPACTED TO 95% R.C. OVER 6" SUBGRADE SCARIFIED AND COMPACTED TO 95% R.C.
- 2 ADJUST ROAD CROSS-SLOPE TO MAINTAIN 6" MEDIAN CURB HEIGHT

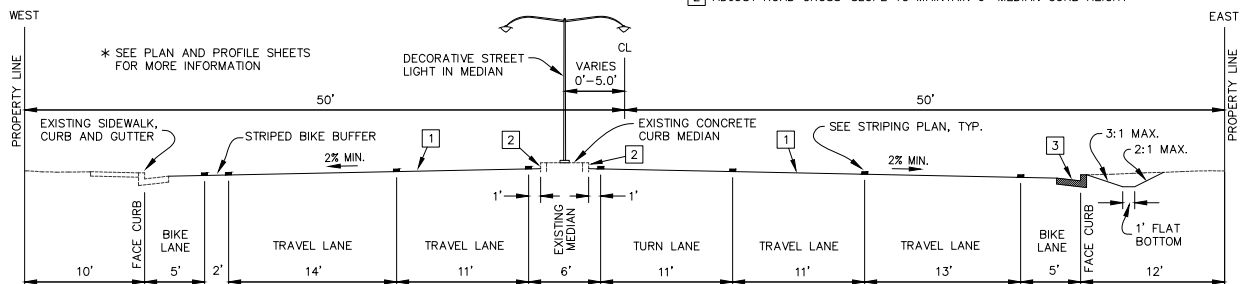

C BRUCE ROAD TYPICAL
STA. 16+16.21 TO STA. 18+80.22

ROAD SECTION CONSTRUCTION DETAILS


- 1 PLACE 8" CONCRETE ROADWAY OVER 4" A.B. COMPACTED TO 95% R.C. OVER 6" SUBGRADE SCARIFIED AND COMPACTED TO 95% R.C.
- 2 ADJUST ROAD CROSS-SLOPE TO MAINTAIN 6" MEDIAN CURB HEIGHT
- 3 INSTALL C.O.C. STANDARD PLAN S-2 VERTICAL CURB & GUTTER

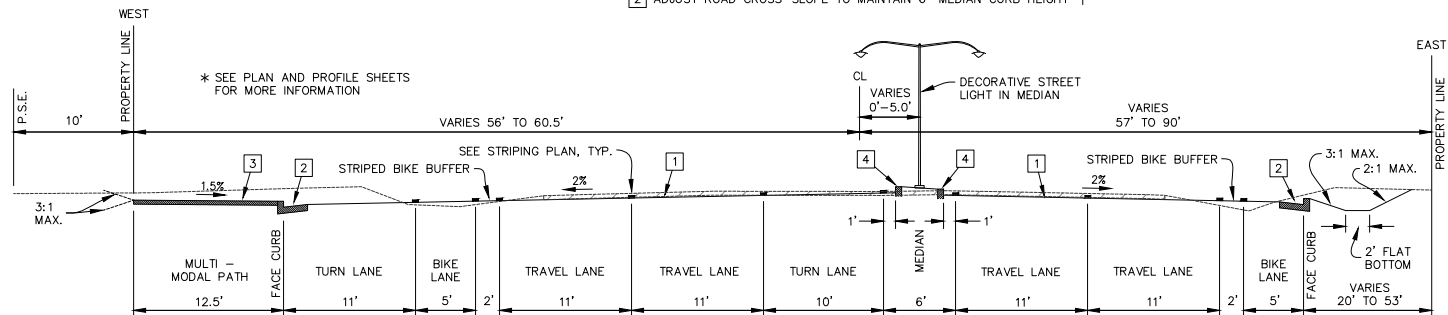

D BRUCE ROAD TYPICAL
STA. 18+80.22 TO STA. 21+27.96

ROAD SECTION CONSTRUCTION DETAILS


- 1 PLACE 8" CONCRETE ROADWAY OVER 4" A.B. COMPACTED TO 95% R.C. OVER 6" SUBGRADE SCARIFIED AND COMPACTED TO 95% R.C.
- 2 INSTALL C.O.C. STD. PLAN S-2 VERTICAL CURB & GUTTER
- 3 PLACE 5" CONCRETE OVER 6" NATIVE SUBGRADE SCARIFIED AND COMPACTED TO 95% R.C.
- 4 INSTALL C.O.C. STD. PLAN S-2 MEDIAN CURB

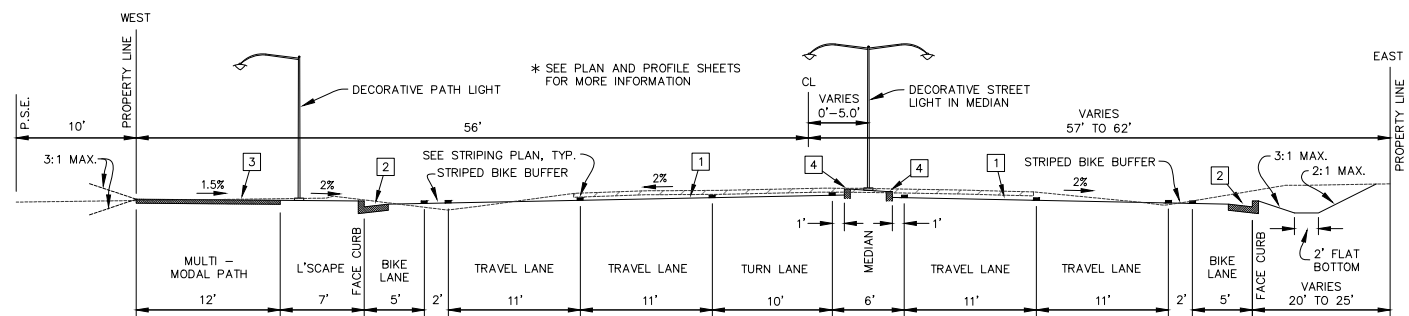

E BRUCE ROAD TYPICAL
STA. 21+27.96 TO STA. 22+40.26

ROAD SECTION CONSTRUCTION DETAILS


- 1 PLACE 8" CONCRETE ROADWAY OVER 4" A.B. COMPACTED TO 95% R.C. OVER 6" SUBGRADE SCARIFIED AND COMPACTED TO 95% R.C.
- 2 INSTALL C.O.C. STD. PLAN S-2 VERTICAL CURB & GUTTER
- 3 PLACE 5" CONCRETE OVER 6" NATIVE SUBGRADE SCARIFIED AND COMPACTED TO 95% R.C.
- 4 INSTALL C.O.C. STD. PLAN S-2 MEDIAN CURB

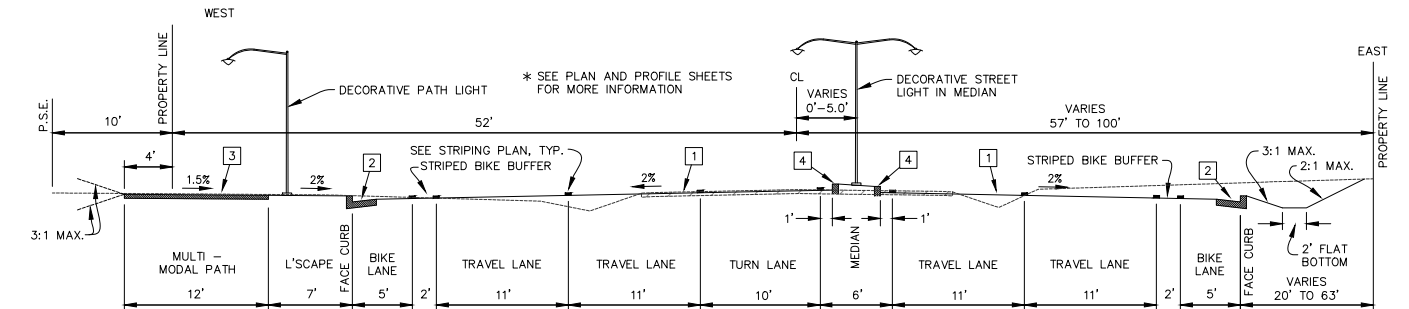

F BRUCE ROAD TYPICAL
STA. 35+81.42 TO STA. 39+41.42
STA. 44+10.77 TO STA. 47+70.77

ROAD SECTION CONSTRUCTION DETAILS


- 1 PLACE 8" CONCRETE ROADWAY OVER 4" A.B. COMPACTED TO 95% R.C. OVER 6" SUBGRADE SCARIFIED AND COMPACTED TO 95% R.C.
- 2 INSTALL C.O.C. STD. PLAN S-2 VERTICAL CURB & GUTTER
- 3 PLACE 5" CONCRETE OVER 6" NATIVE SUBGRADE SCARIFIED AND COMPACTED TO 95% R.C.
- 4 INSTALL C.O.C. STD. PLAN S-2 MEDIAN CURB

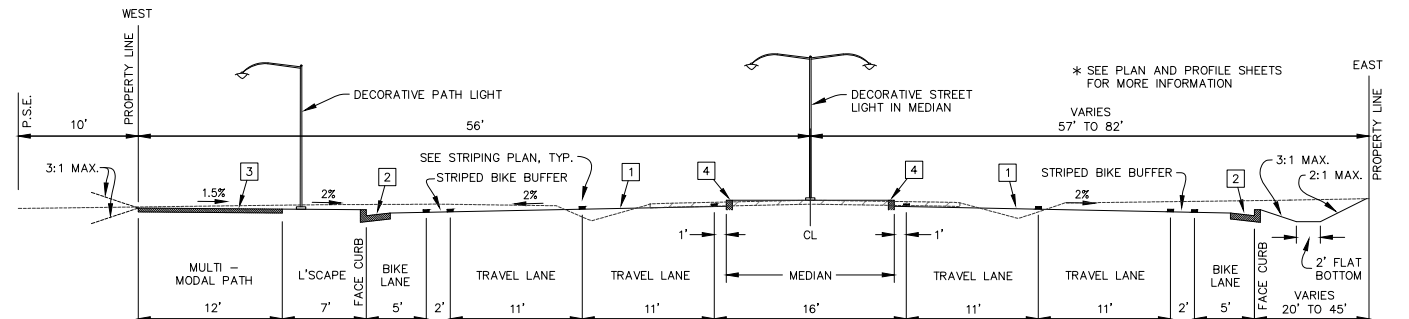

G BRUCE ROAD TYPICAL
STA. 22+40.26 TO STA. 32+21.42

ROAD SECTION CONSTRUCTION DETAILS

- 1 PLACE 8" CONCRETE ROADWAY OVER 4" A.B. COMPACTED TO 95% R.C. OVER 6" SUBGRADE SCARIFIED AND COMPACTED TO 95% R.C.
- 2 INSTALL C.O.C. STD. PLAN S-2 VERTICAL CURB & GUTTER
- 3 PLACE 5" CONCRETE OVER 6" NATIVE SUBGRADE SCARIFIED AND COMPACTED TO 95% R.C.
- 4 INSTALL C.O.C. STD. PLAN S-2 MEDIAN CURB

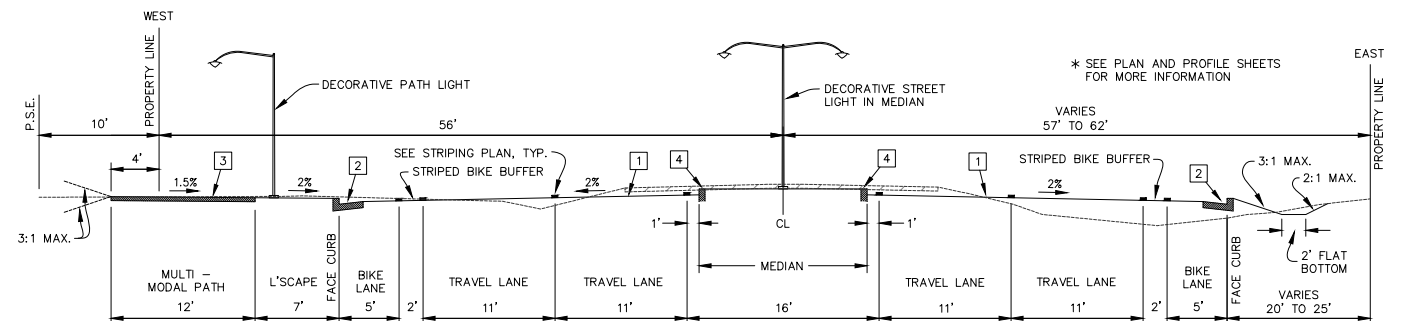

H BRUCE ROAD TYPICAL
STA. 39+41.42 TO STA. 40+50.77

ROAD SECTION CONSTRUCTION DETAILS

- 1 PLACE 8" CONCRETE ROADWAY OVER 4" A.B. COMPACTED TO 95% R.C. OVER 6" SUBGRADE SCARIFIED AND COMPACTED TO 95% R.C.
- 2 INSTALL C.O.C. STD. PLAN S-2 VERTICAL CURB & GUTTER
- 3 PLACE 5" CONCRETE OVER 6" NATIVE SUBGRADE SCARIFIED AND COMPACTED TO 95% R.C.
- 4 INSTALL C.O.C. STD. PLAN S-2 MEDIAN CURB


CITY OF CHICO
PUBLIC WORKS DEPARTMENT



BRUCE ROAD RECONSTRUCTION
TYPICAL STREET SECTIONS

Project Number:
16038
Scale:
NONE
Drawing Number
D-1
Sheet 88 of 182


Plan Status: ☒ Conceptual, ☒ Approved Final, ☐ Record Drawing Path: S:\CIVIL_3D 2018 PROJECTS\19123 COC Bruce Road\16038B_Detail 1.dwg - D2 (89) Fri, Dec 8 2023 - 11:18:16am, User

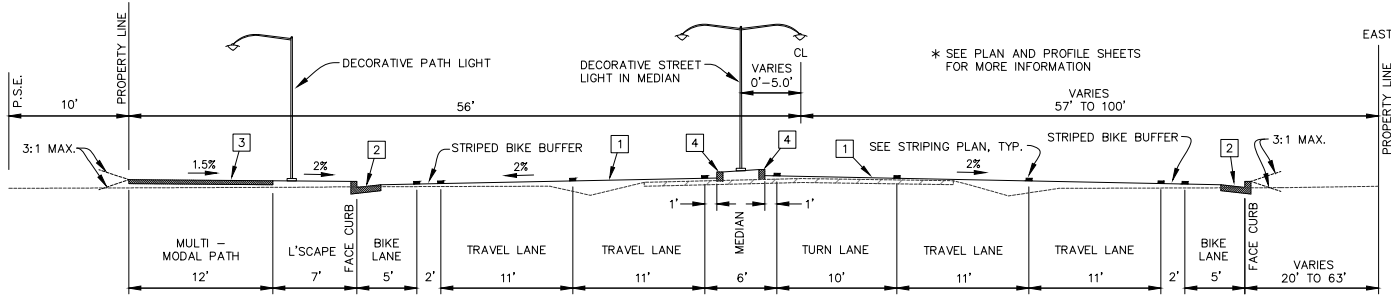

I BRUCE ROAD TYPICAL
STA. 82+2142 TO STA. 85+8142 NTS

ROAD SECTION CONSTRUCTION DETAILS


- 1 PLACE 8" CONCRETE ROADWAY OVER 4" A.B. COMPACTED TO 95% R.C. OVER 6" SUBGRADE SCARIFIED AND COMPACTED TO 95% R.C.
- 2 INSTALL C.O.C. STD. PLAN S-2 VERTICAL CURB & GUTTER
- 3 PLACE 5" CONCRETE OVER 6" NATIVE SUBGRADE SCARIFIED AND COMPACTED TO 95% R.C.
- 4 INSTALL C.O.C. STD. PLAN S-2 MEDIAN CURB

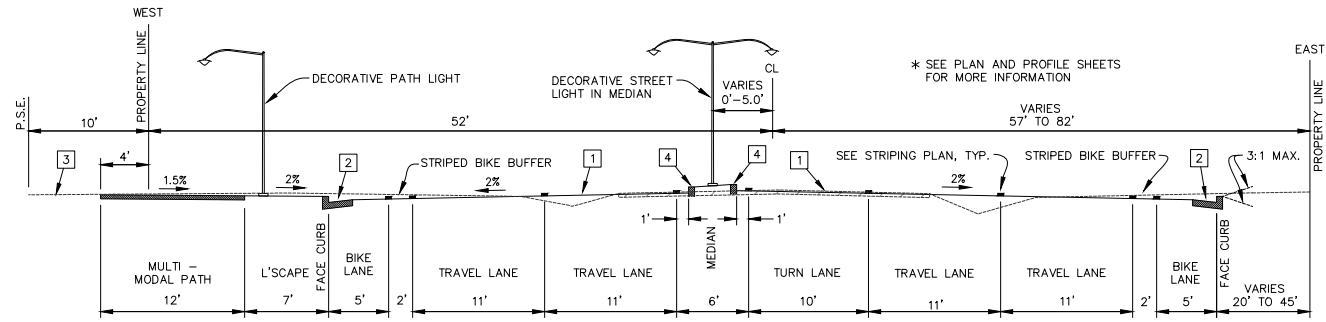

J BRUCE ROAD TYPICAL
STA. 40+5070 TO STA. 44+1077 NTS

ROAD SECTION CONSTRUCTION DETAILS


- 1 PLACE 8" CONCRETE ROADWAY OVER 4" A.B. COMPACTED TO 95% R.C. OVER 6" SUBGRADE SCARIFIED AND COMPACTED TO 95% R.C.
- 2 INSTALL C.O.C. STD. PLAN S-2 VERTICAL CURB & GUTTER
- 3 PLACE 5" CONCRETE OVER 6" NATIVE SUBGRADE SCARIFIED AND COMPACTED TO 95% R.C.
- 4 INSTALL C.O.C. STD. PLAN S-2 MEDIAN CURB

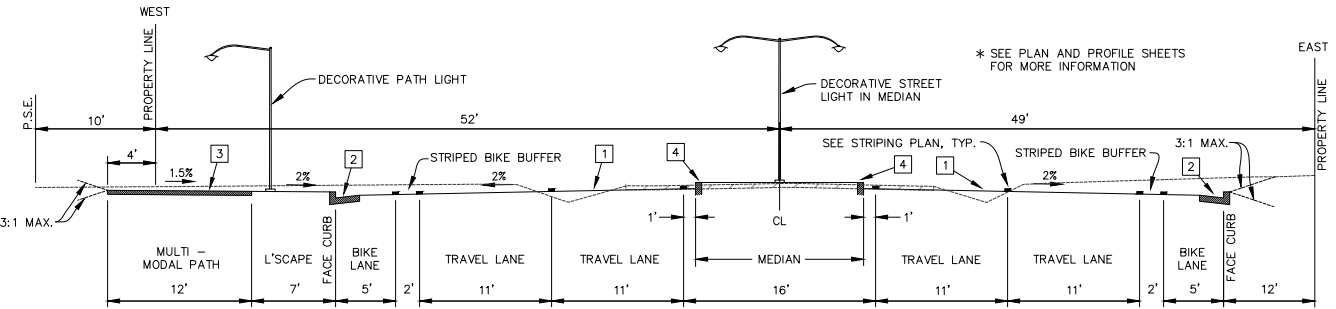

K BRUCE ROAD TYPICAL
STA. 47+7077 TO STA. 50+4084 NTS

ROAD SECTION CONSTRUCTION DETAILS


- 1 PLACE 8" CONCRETE ROADWAY OVER 4" A.B. COMPACTED TO 95% R.C. OVER 6" SUBGRADE SCARIFIED AND COMPACTED TO 95% R.C.
- 2 INSTALL C.O.C. STD. PLAN S-2 VERTICAL CURB & GUTTER
- 3 PLACE 5" CONCRETE OVER 6" NATIVE SUBGRADE SCARIFIED AND COMPACTED TO 95% R.C.
- 4 INSTALL C.O.C. STD. PLAN S-2 MEDIAN CURB

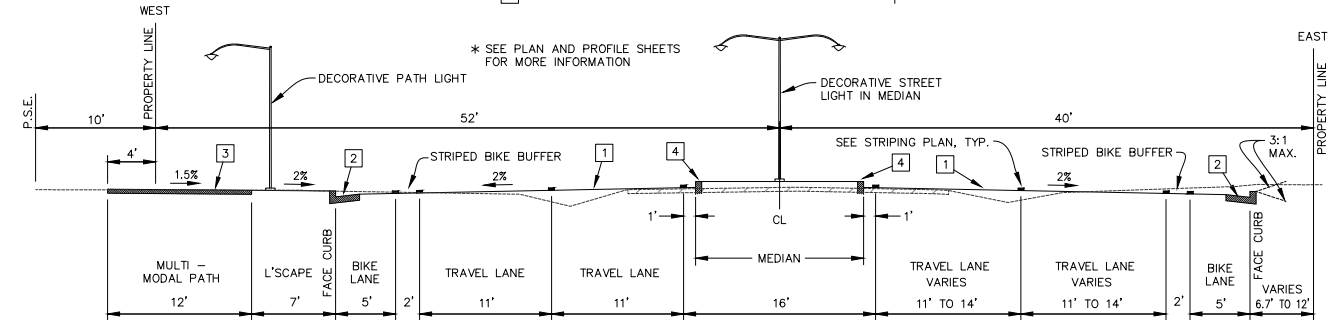

L BRUCE ROAD TYPICAL
STA. 50+4084 TO STA. 51+7182 NTS

ROAD SECTION CONSTRUCTION DETAILS


- 1 PLACE 8" CONCRETE ROADWAY OVER 4" A.B. COMPACTED TO 95% R.C. OVER 6" SUBGRADE SCARIFIED AND COMPACTED TO 95% R.C.
- 2 INSTALL C.O.C. STD. PLAN S-2 VERTICAL CURB & GUTTER
- 3 PLACE 5" CONCRETE OVER 6" NATIVE SUBGRADE SCARIFIED AND COMPACTED TO 95% R.C.
- 4 INSTALL C.O.C. STD. PLAN S-2 MEDIAN CURB

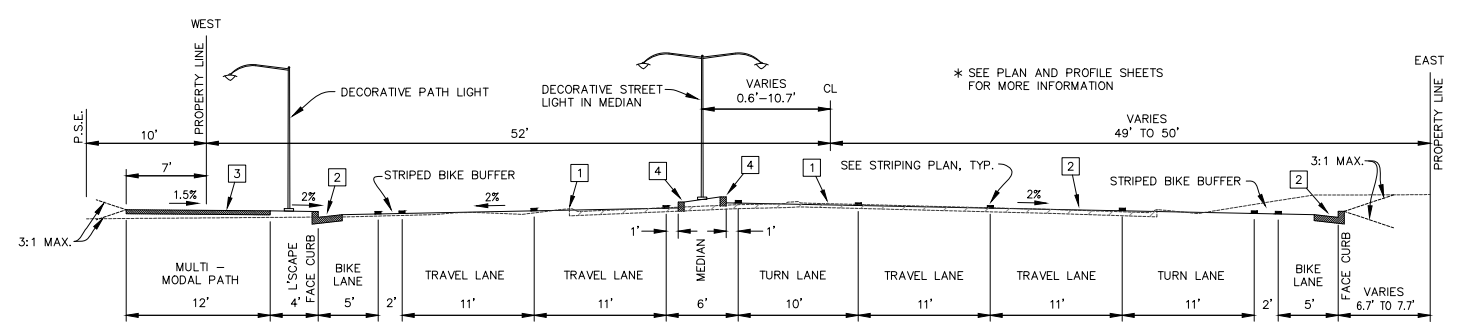

M BRUCE ROAD TYPICAL
STA. 51+7182 TO STA. 55+8587 NTS

ROAD SECTION CONSTRUCTION DETAILS


- 1 PLACE 8" CONCRETE ROADWAY OVER 4" A.B. COMPACTED TO 95% R.C. OVER 6" SUBGRADE SCARIFIED AND COMPACTED TO 95% R.C.
- 2 INSTALL C.O.C. STD. PLAN S-2 VERTICAL CURB & GUTTER
- 3 PLACE 5" CONCRETE OVER 6" NATIVE SUBGRADE SCARIFIED AND COMPACTED TO 95% R.C.
- 4 INSTALL C.O.C. STD. PLAN S-2 MEDIAN CURB

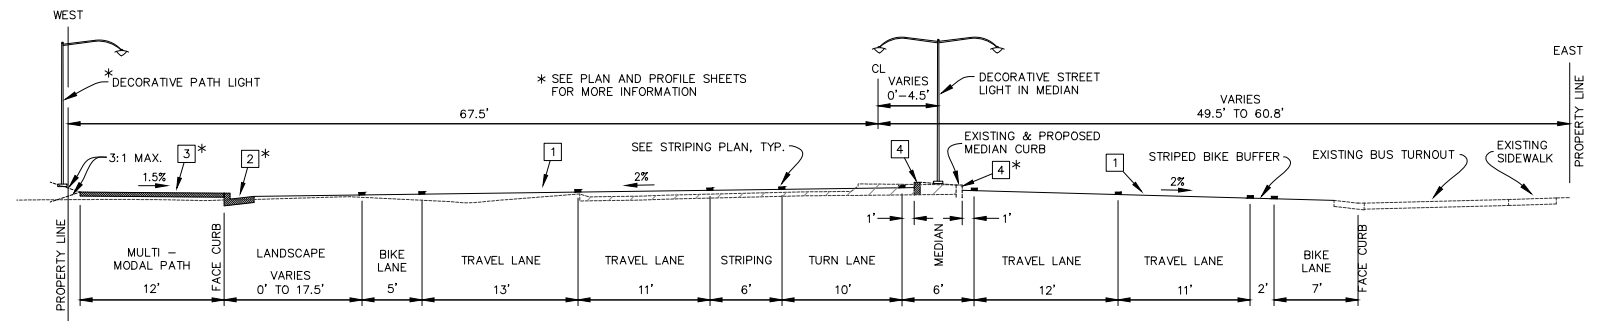

N BRUCE ROAD TYPICAL
STA. 55+8587 TO STA. 59+8594 NTS

ROAD SECTION CONSTRUCTION DETAILS


- 1 PLACE 8" CONCRETE ROADWAY OVER 4" A.B. COMPACTED TO 95% R.C. OVER 6" SUBGRADE SCARIFIED AND COMPACTED TO 95% R.C.
- 2 INSTALL C.O.C. STD. PLAN S-2 VERTICAL CURB & GUTTER
- 3 PLACE 5" CONCRETE OVER 6" NATIVE SUBGRADE SCARIFIED AND COMPACTED TO 95% R.C.
- 4 INSTALL C.O.C. STD. PLAN S-2 MEDIAN CURB

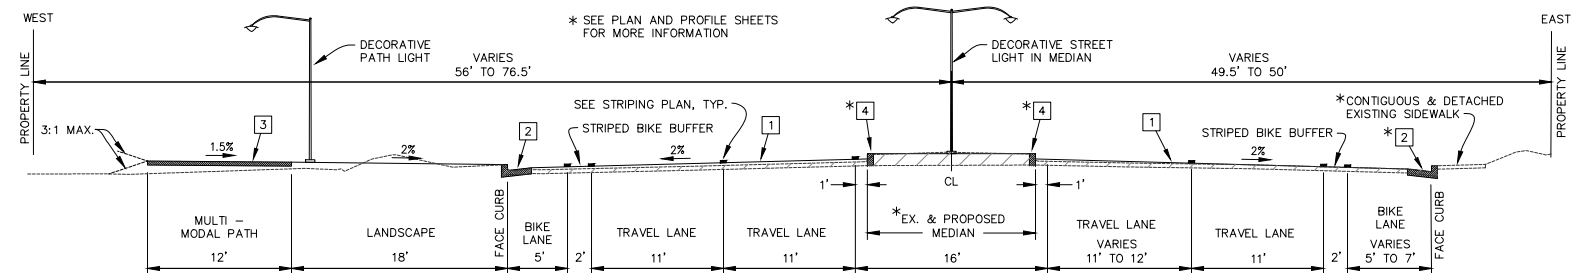

O BRUCE ROAD TYPICAL
STA. 59+8594 TO STA. 64+4153
STA. 64+4153 TO STA. 71+0030
STA. 71+0030 TO STA. 76+2833
STA. 76+2833 TO STA. 81+9239
STA. 81+9239 TO STA. 87+0829
STA. 87+0829 TO STA. 97+0829 NTS

ROAD SECTION CONSTRUCTION DETAILS

- 1 PLACE 8" CONCRETE ROADWAY OVER 4" A.B. COMPACTED TO 95% R.C. OVER 6" SUBGRADE SCARIFIED AND COMPACTED TO 95% R.C.
- 2 INSTALL C.O.C. STD. PLAN S-2 VERTICAL CURB & GUTTER
- 3 PLACE 5" CONCRETE OVER 6" NATIVE SUBGRADE SCARIFIED AND COMPACTED TO 95% R.C.
- 4 INSTALL C.O.C. STD. PLAN S-2 MEDIAN CURB

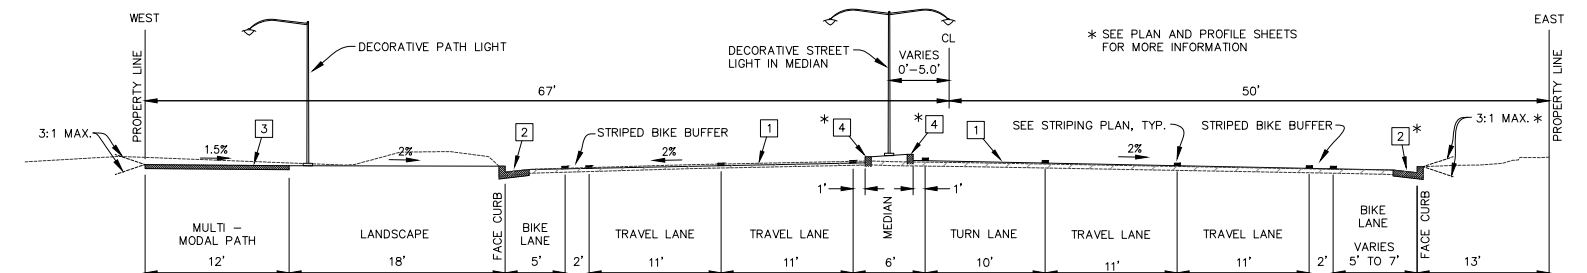

P BRUCE ROAD TYPICAL
STA. 84+4153 TO STA. 89+8905
STA. 89+8905 TO STA. 94+2736
STA. 94+2736 TO STA. 97+0829
STA. 97+0829 TO STA. 101+3280 NTS

ROAD SECTION CONSTRUCTION DETAILS

- 1 PLACE 8" CONCRETE ROADWAY OVER 4" A.B. COMPACTED TO 95% R.C. OVER 6" SUBGRADE SCARIFIED AND COMPACTED TO 95% R.C.
- 2 INSTALL C.O.C. STD. PLAN S-2 VERTICAL CURB & GUTTER
- 3 PLACE 5" CONCRETE OVER 6" NATIVE SUBGRADE SCARIFIED AND COMPACTED TO 95% R.C.
- 4 INSTALL C.O.C. STD. PLAN S-2 MEDIAN CURB




CITY OF CHICO
PUBLIC WORKS DEPARTMENT


BRUCE ROAD RECONSTRUCTION
TYPICAL STREET SECTIONS

Project Number: 16038	Drawing Number D-2
Scale: NONE	Sheet 89 of 182


Plan Status: ☒ Conceptual, ☐ Approved Final, ☐ Record Drawing Path: S:\CIVIL 3D 2018 PROJECTS\19123 COC Bruce Road\16038B_Detail 1.dwg - D3 (90). Fri, Dec 8 2023 - 11:18:26am. User

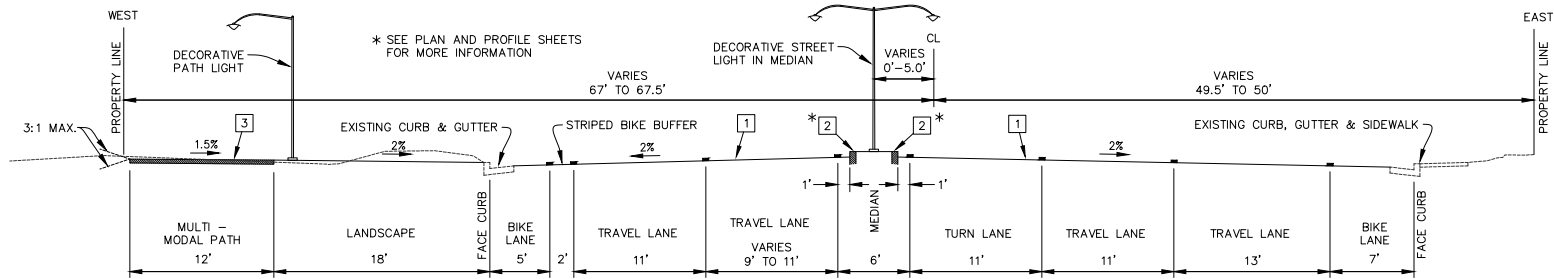


- Q BRUCE ROAD TYPICAL**
STA. 66+66.05 TO STA. 68+63.92
STA. 71+00.00 TO STA. 73+27.16
NTS
- ROAD SECTION CONSTRUCTION DETAILS**
- 1 PLACE 8" CONCRETE ROADWAY OVER 4" A.B. COMPACTED TO 95% R.C. OVER 6" SUBGRADE SCARIFIED AND COMPACTED TO 95% R.C.
 - 2 INSTALL C.O.C. STD. PLAN S-2 MEDIAN CURB
 - 3 PLACE 5" CONCRETE OVER 6" NATIVE SUBGRADE SCARIFIED AND COMPACTED TO 95% R.C.

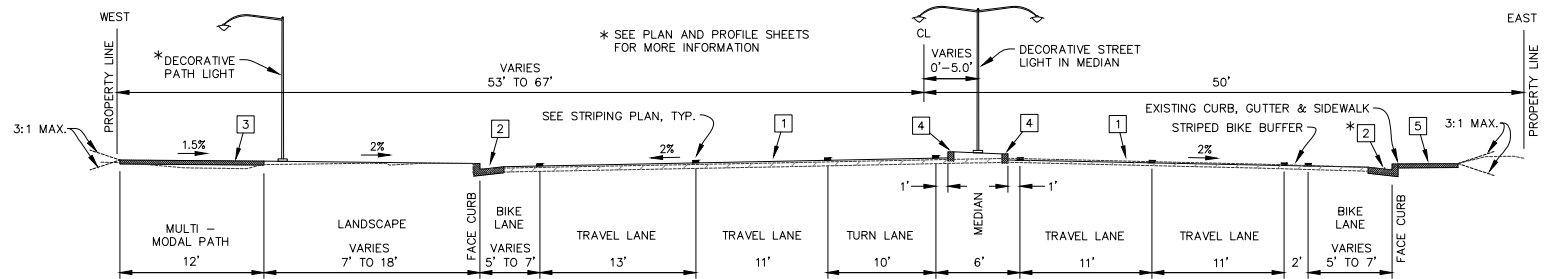


- R BRUCE ROAD TYPICAL**
STA. 68+69.05 TO STA. 68+63.92
STA. 73+27.16 TO STA. 75+59.26
NTS
- ROAD SECTION CONSTRUCTION DETAILS**
- 1 PLACE 8" CONCRETE ROADWAY OVER 4" A.B. COMPACTED TO 95% R.C. OVER 6" SUBGRADE SCARIFIED AND COMPACTED TO 95% R.C.
 - 2 INSTALL C.O.C. STD. PLAN S-2 VERTICAL CURB & GUTTER
 - 3 PLACE 5" CONCRETE OVER 6" NATIVE SUBGRADE SCARIFIED AND COMPACTED TO 95% R.C.
 - 4 INSTALL C.O.C. STD. PLAN S-2 MEDIAN CURB
 - 5 INSTALL C.O.C. STD. PLAN S-1 SIDEWALK

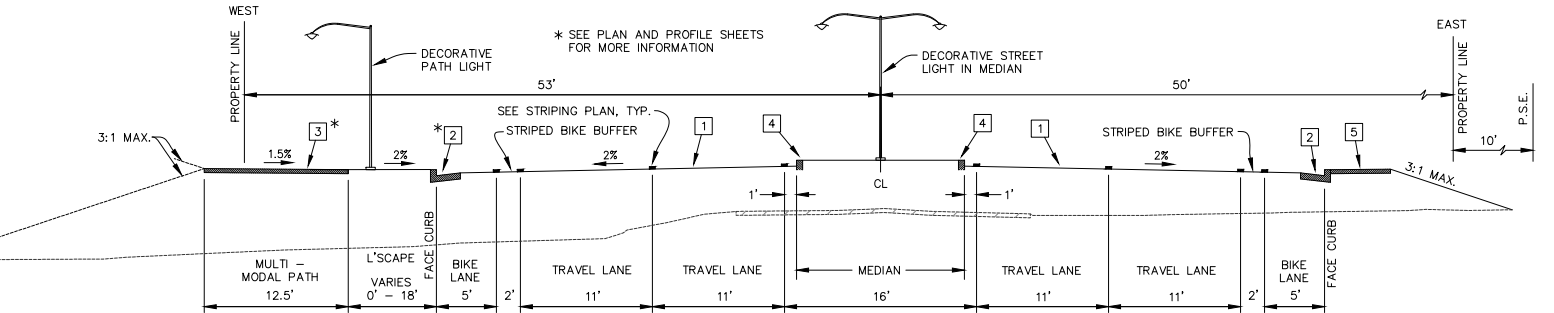


- S BRUCE ROAD TYPICAL**
STA. 81+86.34 TO STA. 83+00.59
NTS
- ROAD SECTION CONSTRUCTION DETAILS**
- 1 PLACE 8" CONCRETE ROADWAY OVER 4" A.B. COMPACTED TO 95% R.C. OVER 6" SUBGRADE SCARIFIED AND COMPACTED TO 95% R.C.
 - 2 INSTALL C.O.C. STD. PLAN S-2 VERTICAL CURB & GUTTER
 - 3 PLACE 5" CONCRETE OVER 6" NATIVE SUBGRADE SCARIFIED AND COMPACTED TO 95% R.C.
 - 4 INSTALL C.O.C. STD. PLAN S-2 MEDIAN CURB
 - 5 INSTALL C.O.C. STD. PLAN S-1 SIDEWALK

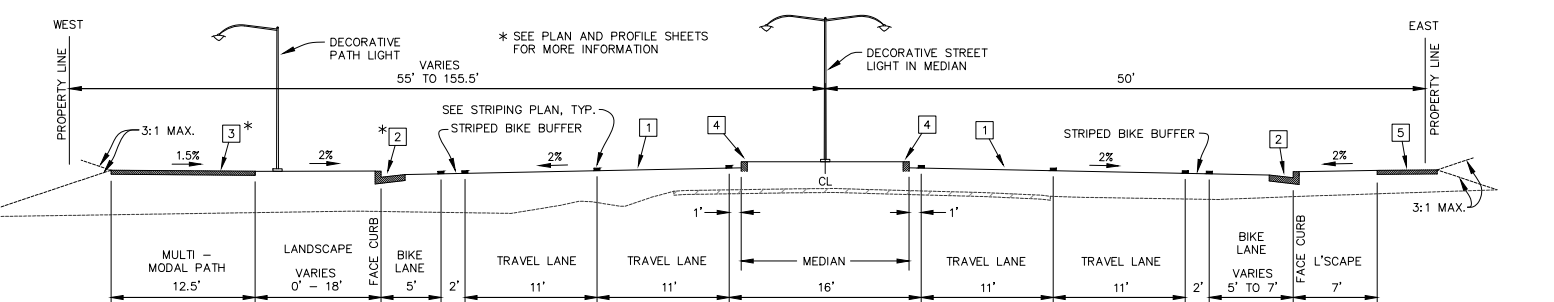


- T BRUCE ROAD TYPICAL**
STA. 88+00.59 TO STA. 85+12.68
NTS
- ROAD SECTION CONSTRUCTION DETAILS**
- 1 PLACE 8" CONCRETE ROADWAY OVER 4" A.B. COMPACTED TO 95% R.C. OVER 6" SUBGRADE SCARIFIED AND COMPACTED TO 95% R.C.
 - 2 INSTALL C.O.C. STD. PLAN S-2 VERTICAL CURB & GUTTER
 - 3 PLACE 5" CONCRETE OVER 6" NATIVE SUBGRADE SCARIFIED AND COMPACTED TO 95% R.C.
 - 4 INSTALL C.O.C. STD. PLAN S-2 MEDIAN CURB
 - 5 INSTALL C.O.C. STD. PLAN S-1 SIDEWALK

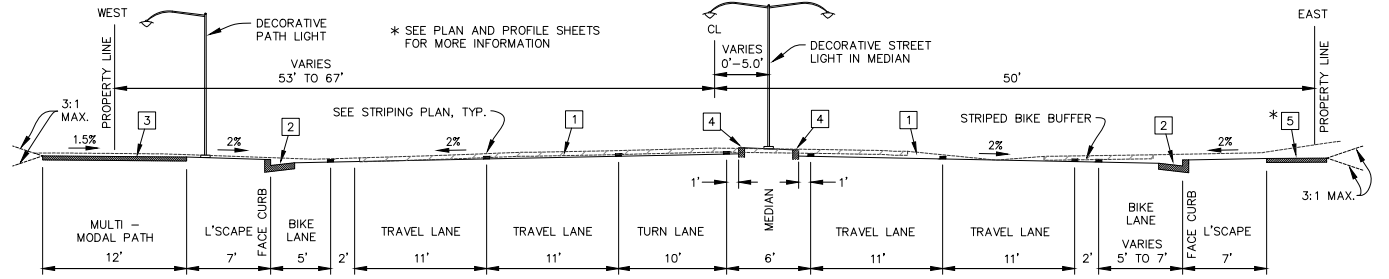


- U BRUCE ROAD TYPICAL**
STA. 104+32.90 TO STA. 104+97.90
STA. 106+72.94 TO STA. 109+20.45
NTS
- ROAD SECTION CONSTRUCTION DETAILS**
- 1 PLACE 8" CONCRETE ROADWAY OVER 4" A.B. COMPACTED TO 95% R.C. OVER 6" SUBGRADE SCARIFIED AND COMPACTED TO 95% R.C.
 - 2 INSTALL C.O.C. STD. PLAN S-2 VERTICAL CURB & GUTTER
 - 3 PLACE 5" CONCRETE OVER 6" NATIVE SUBGRADE SCARIFIED AND COMPACTED TO 95% R.C.
 - 4 INSTALL C.O.C. STD. PLAN S-2 MEDIAN CURB
 - 5 INSTALL C.O.C. STD. PLAN S-1 SIDEWALK

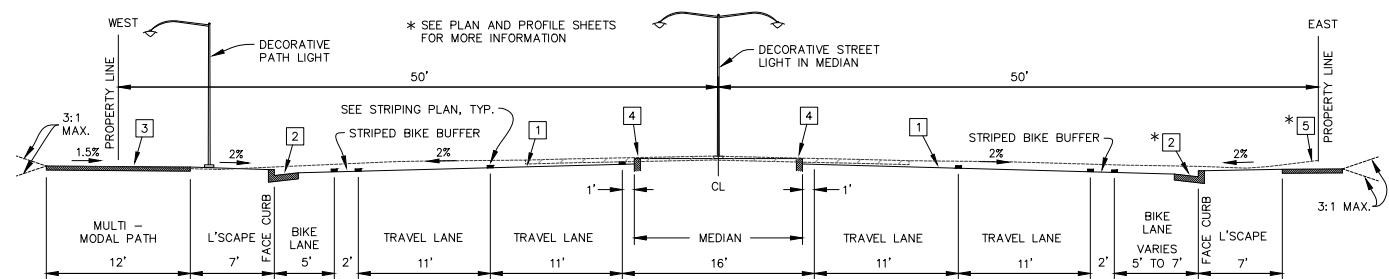

- V BRUCE ROAD TYPICAL**
STA. 104+97.90 TO STA. 106+72.94
STA. 109+20.45 TO STA. 111+12.99
NTS
- ROAD SECTION CONSTRUCTION DETAILS**
- 1 PLACE 8" CONCRETE ROADWAY OVER 4" A.B. COMPACTED TO 95% R.C. OVER 6" SUBGRADE SCARIFIED AND COMPACTED TO 95% R.C.
 - 2 INSTALL C.O.C. STD. PLAN S-2 VERTICAL CURB & GUTTER
 - 3 PLACE 5" CONCRETE OVER 6" NATIVE SUBGRADE SCARIFIED AND COMPACTED TO 95% R.C.
 - 4 INSTALL C.O.C. STD. PLAN S-2 MEDIAN CURB

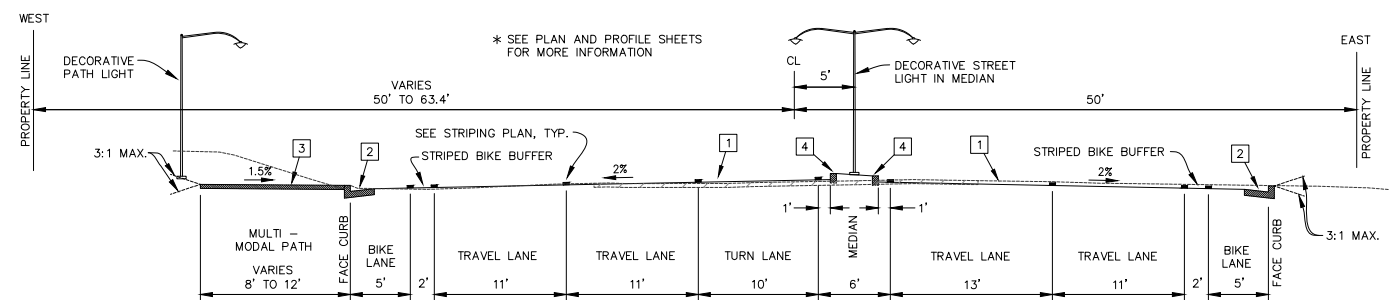

- W BRUCE ROAD TYPICAL**
STA. 115+00.00 TO STA. 116+00.00
NTS
- ROAD SECTION CONSTRUCTION DETAILS**
- 1 PLACE 8" CONCRETE ROADWAY OVER 4" A.B. COMPACTED TO 95% R.C. OVER 6" SUBGRADE SCARIFIED AND COMPACTED TO 95% R.C.
 - 2 INSTALL C.O.C. STD. PLAN S-2 VERTICAL CURB & GUTTER
 - 3 PLACE 5" CONCRETE OVER 6" NATIVE SUBGRADE SCARIFIED AND COMPACTED TO 95% R.C.
 - 4 INSTALL C.O.C. STD. PLAN S-2 MEDIAN CURB

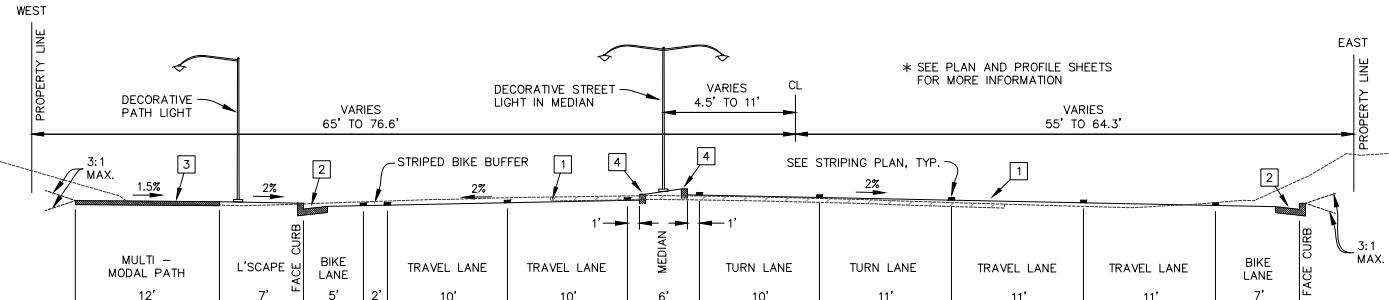

- X BRUCE ROAD TYPICAL**
STA. 115+00.00 TO STA. 116+48.42
NTS
- ROAD SECTION CONSTRUCTION DETAILS**
- 1 PLACE 8" CONCRETE ROADWAY OVER 4" A.B. COMPACTED TO 95% R.C. OVER 6" SUBGRADE SCARIFIED AND COMPACTED TO 95% R.C.
 - 2 INSTALL C.O.C. STD. PLAN S-2 VERTICAL CURB & GUTTER
 - 3 PLACE 5" CONCRETE OVER 6" NATIVE SUBGRADE SCARIFIED AND COMPACTED TO 95% R.C.
 - 4 INSTALL C.O.C. STD. PLAN S-2 MEDIAN CURB




CITY OF CHICO
PUBLIC WORKS DEPARTMENT

BRUCE ROAD RECONSTRUCTION
TYPICAL STREET SECTIONS

Project Number: 16038	Drawing Number D-3
Scale: NONE	Sheet 90 of 182


Plan Status: ☐ Conceptual, ☐ Approved Final, ☐ Record Drawing Path: S:\CIVIL 3D 2018 PROJECTS\19123 COC Bruce Road\16038B_Detail 1.dwg - D4 (91). Fri, Dec 8 2023 - 11:18:33am, User

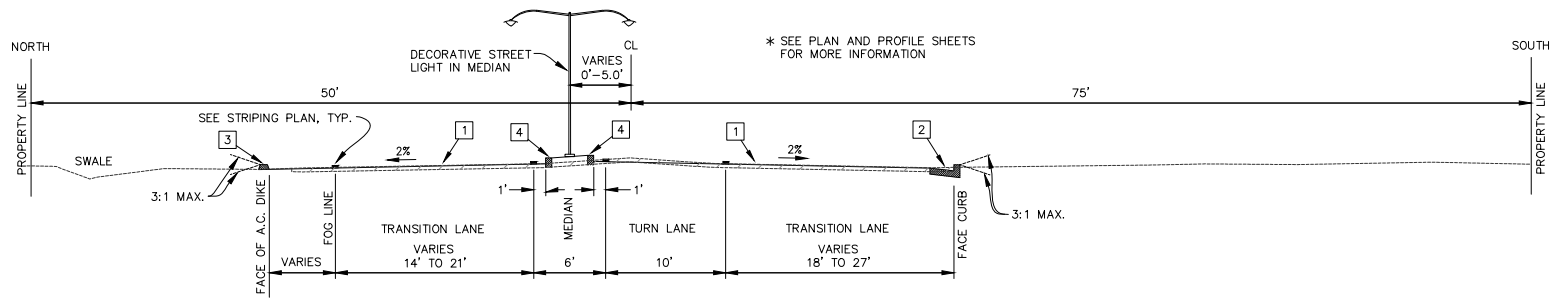

AA E. 20TH STREET TYPICAL
STA. 9+90.28 TO STA. 11+36.15

ROAD SECTION CONSTRUCTION DETAILS


- 1 PLACE 8" CONCRETE ROADWAY OVER 4" A.B. COMPACTED TO 95% R.C. OVER 6" SUBGRADE SCARIFIED AND COMPACTED TO 95% R.C.
- 2 INSTALL C.O.C. STD. PLAN S-2 VERTICAL CURB & GUTTER
- 3 INSTALL CALTRANS TYPE A HMA DIKE
- 4 INSTALL C.O.C. STD. PLAN S-2 MEDIAN CURB

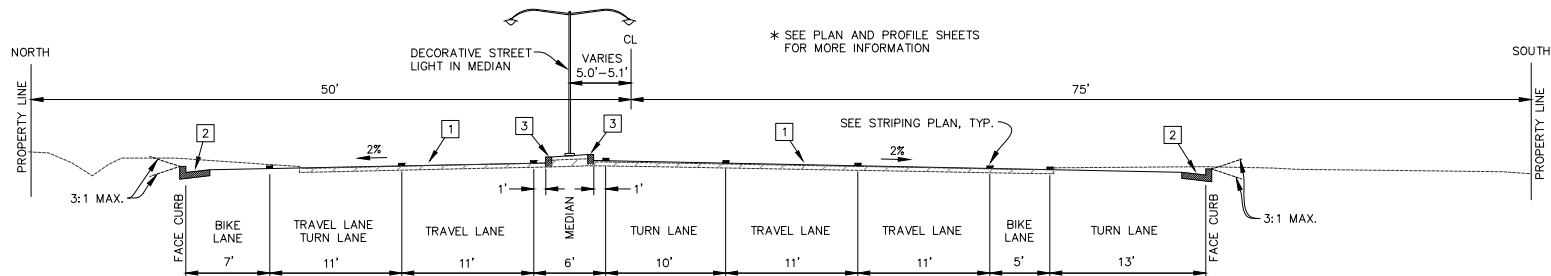

BB E. 20TH STREET TYPICAL
STA. 11+36.15 TO STA. 14+74.61

ROAD SECTION CONSTRUCTION DETAILS


- 1 PLACE 8" CONCRETE ROADWAY OVER 4" A.B. COMPACTED TO 95% R.C. OVER 6" SUBGRADE SCARIFIED AND COMPACTED TO 95% R.C.
- 2 INSTALL C.O.C. STD. PLAN S-2 VERTICAL CURB & GUTTER
- 3 INSTALL C.O.C. STD. PLAN S-2 MEDIAN CURB

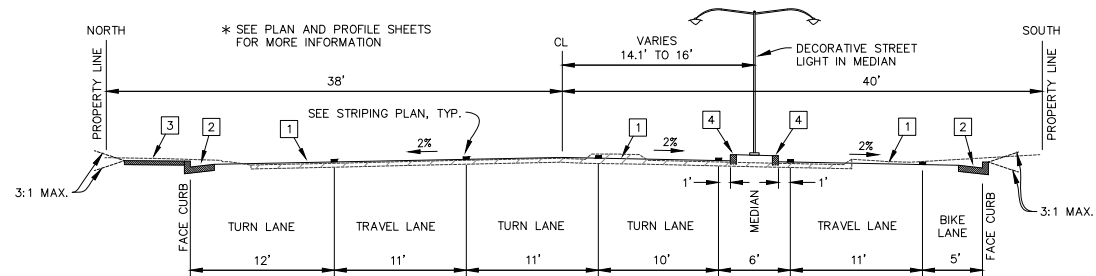

CC E. 20TH STREET TYPICAL
STA. 14+74.61 TO STA. 17+28.22

ROAD SECTION CONSTRUCTION DETAILS


- 1 PLACE 8" CONCRETE ROADWAY OVER 4" A.B. COMPACTED TO 95% R.C. OVER 6" SUBGRADE SCARIFIED AND COMPACTED TO 95% R.C.
- 2 INSTALL C.O.C. STD. PLAN S-2 VERTICAL CURB & GUTTER
- 3 INSTALL C.O.C. STD. PLAN S-1 SIDEWALK
- 4 INSTALL C.O.C. STD. PLAN S-2 MEDIAN CURB

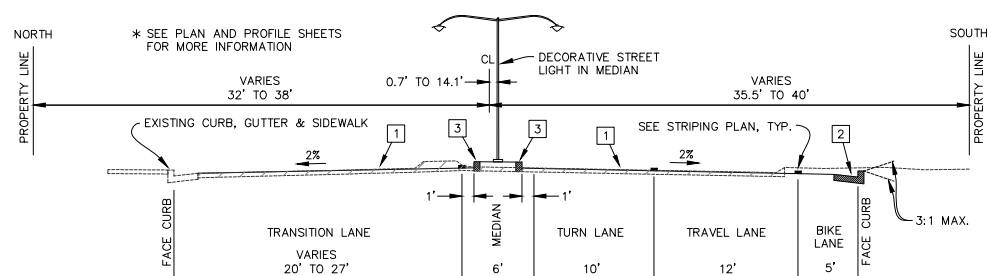

DD E. 20TH STREET TYPICAL
STA. 17+28.22 TO STA. 19+52.47

ROAD SECTION CONSTRUCTION DETAILS


- 1 PLACE 8" CONCRETE ROADWAY OVER 4" A.B. COMPACTED TO 95% R.C. OVER 6" SUBGRADE SCARIFIED AND COMPACTED TO 95% R.C.
- 2 INSTALL C.O.C. STD. PLAN S-2 VERTICAL CURB & GUTTER
- 3 INSTALL C.O.C. STD. PLAN S-2 MEDIAN CURB

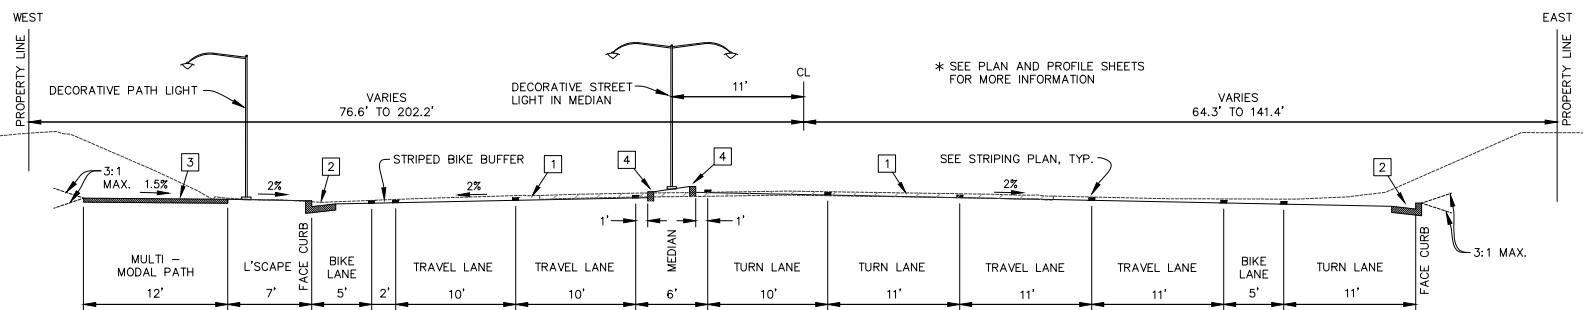

Y BRUCE ROAD TYPICAL
STA. 116+48.42 TO STA. 118+09.21

ROAD SECTION CONSTRUCTION DETAILS


- 1 PLACE 8" CONCRETE ROADWAY OVER 4" A.B. COMPACTED TO 95% R.C. OVER 6" SUBGRADE SCARIFIED AND COMPACTED TO 95% R.C.
- 2 INSTALL C.O.C. STD. PLAN S-2 VERTICAL CURB & GUTTER
- 3 PLACE 5" CONCRETE OVER 6" NATIVE SUBGRADE SCARIFIED AND COMPACTED TO 95% R.C.
- 4 INSTALL C.O.C. STD. PLAN S-2 MEDIAN CURB

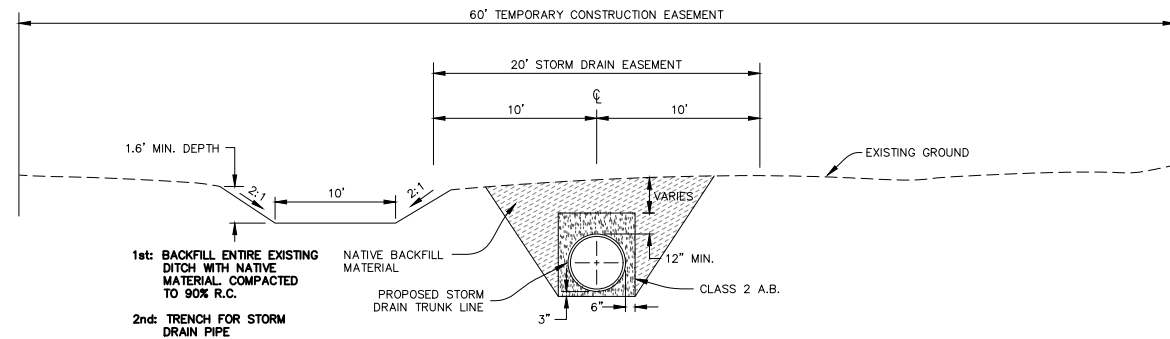

TYPICAL STORM DRAIN TRUNK LINE SECTION #1

NOT TO SCALE


NOTE:
PIPE BEDDING AND TRENCH BACKFILL MATERIALS
AND COMPACTION SHALL CONFORM TO THE
PROJECT GEOTECHNICAL REPORT PREPARED BY
NVS DATED DECEMBER, 2019.

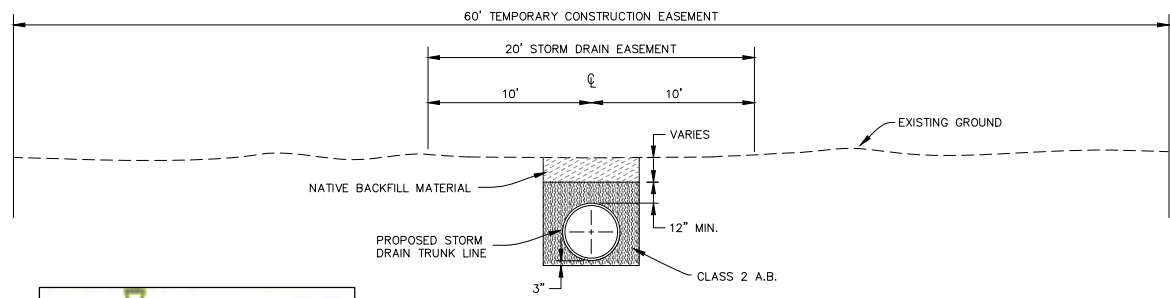

TYPICAL STORM DRAIN TRUNK LINE SECTION #3

NOT TO SCALE

NOTE:
PIPE BEDDING AND TRENCH BACKFILL MATERIALS
AND COMPACTION SHALL CONFORM TO THE
PROJECT GEOTECHNICAL REPORT PREPARED BY
NVS DATED DECEMBER, 2019.

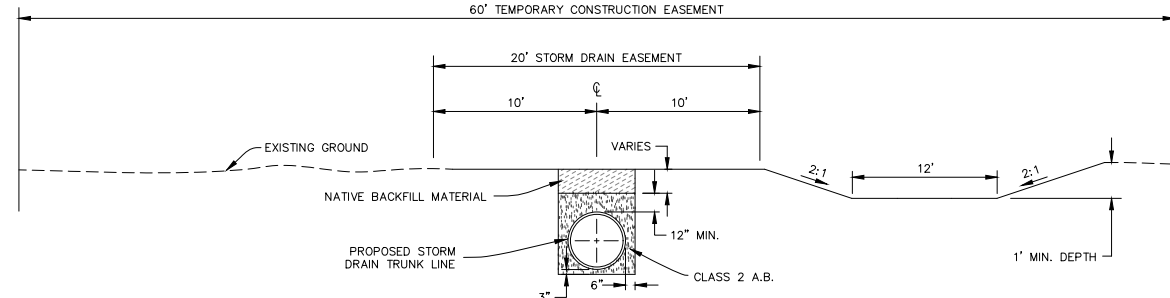

TYPICAL STORM DRAIN TRUNK LINE SECTION #2

NOT TO SCALE

NOTE:
PIPE BEDDING AND TRENCH BACKFILL MATERIALS
AND COMPACTION SHALL CONFORM TO THE
PROJECT GEOTECHNICAL REPORT PREPARED BY
NVS DATED DECEMBER, 2019.



CITY OF CHICO
PUBLIC WORKS DEPARTMENT

BRUCE ROAD RECONSTRUCTION
TYPICAL STREET SECTIONS AND DETAILS

Project Number:
16038
Scale:
NONE

Drawing Number
D-4
Sheet 91 of 182

Plan Status: ☐ Conceptual, ☐ Approved Final, ☐ Record Drawing Path: S:\CIVIL_3D_2018_PROJECTS\19123_OOC_Bruce_Road\16038B_Detail_1.dwg - D5 (92). Fri, Dec 8 2023 - 11:19:37am, User




Designed:	JIR	Approved:		Revision	Date	By
Drawn By:	CAD	Date: DECEMBER, 2023				
Checked:	PWR					

CITY OF CHICO
PUBLIC WORKS DEPARTMENT




BRUCE ROAD RECONSTRUCTION
CURB RAMP DETAILS


Project Number:	16038	Drawing Number	D-5
Scale:	NONE	Sheet	92 of 182

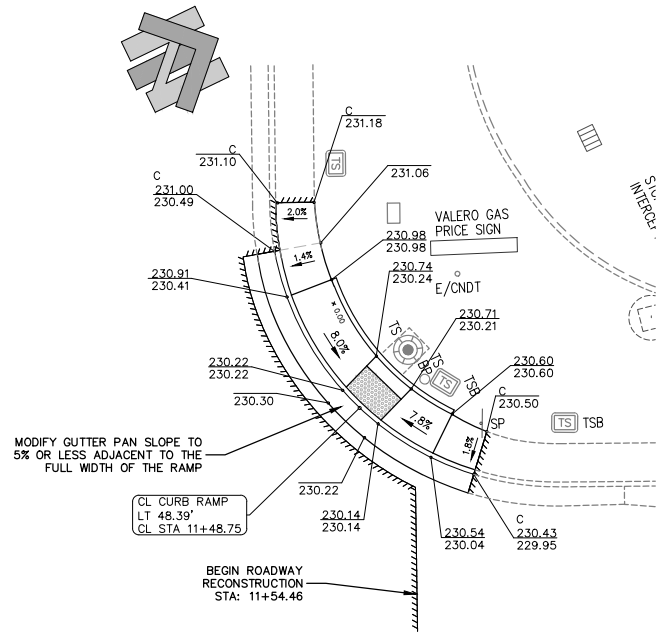


PEDESTRIAN RAMP GRADING DETAIL
NORTHWEST CORNER OF BRUCE ROAD & SKYWAY
SCALE: 1"=10'

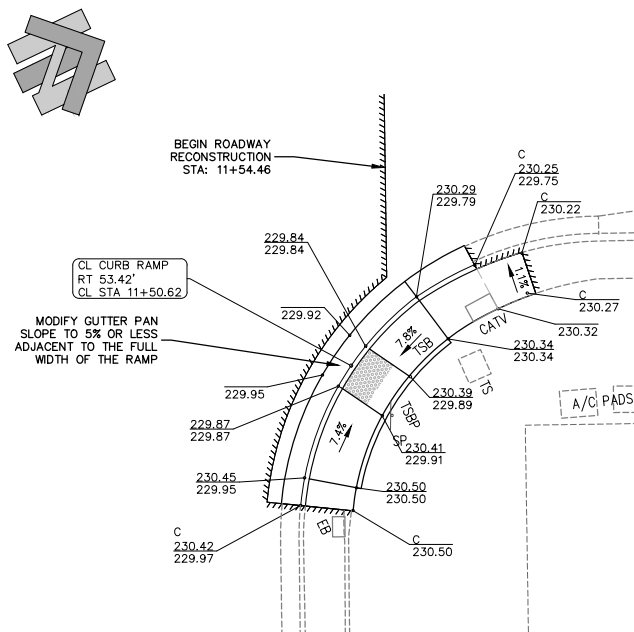


PEDESTRIAN RAMP GRADING DETAIL
NORTHEAST CORNER OF BRUCE ROAD & SKYWAY
SCALE: 1"=10'

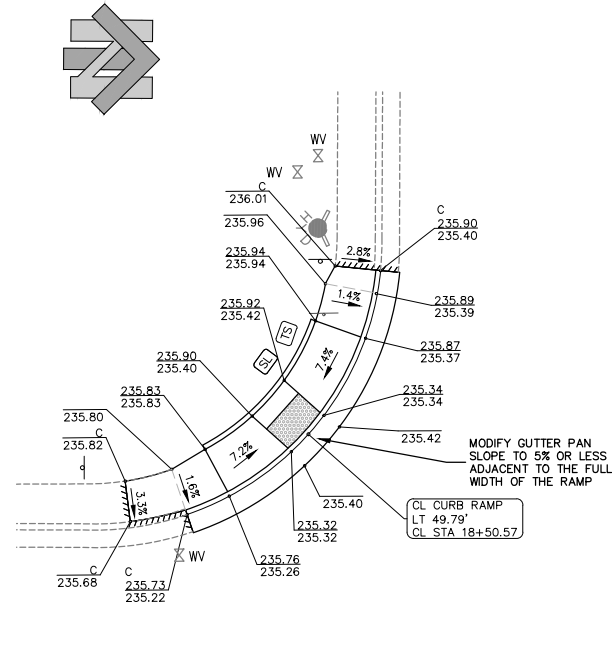


PEDESTRIAN RAMP GRADING DETAIL
SOUTHWEST CORNER OF BRUCE ROAD & RALEY BLVD.
SCALE: 1"=10'

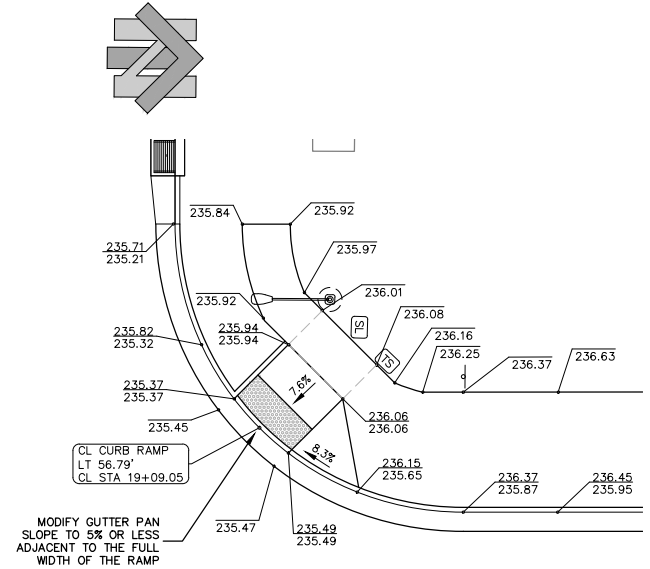


PEDESTRIAN RAMP GRADING DETAIL
NORTHWEST CORNER OF BRUCE ROAD & RALEY BLVD.
SCALE: 1"=10'

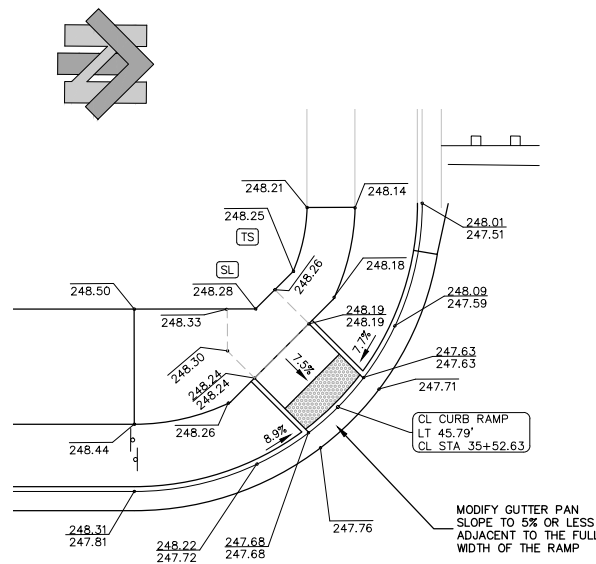


PEDESTRIAN RAMP GRADING DETAIL
SOUTHWEST CORNER OF BRUCE ROAD & FUTURE WEBSTER ROAD
SCALE: 1"=10'

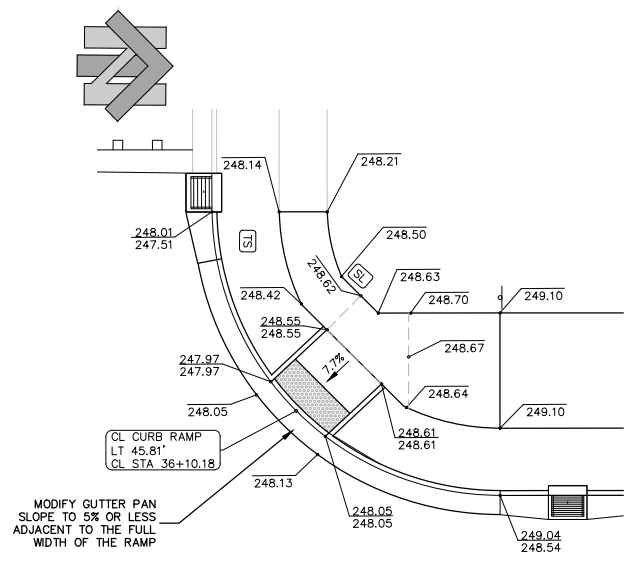

PEDESTRIAN RAMP GRADING DETAIL
NORTHWEST CORNER OF BRUCE ROAD & FUTURE WEBSTER ROAD
SCALE: 1"=10'

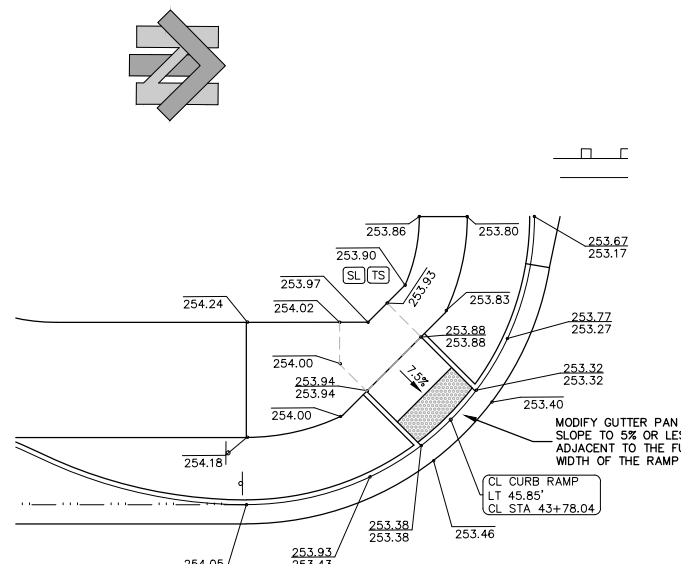

PEDESTRIAN RAMP GRADING DETAIL
SOUTHWEST CORNER OF BRUCE ROAD & FUTURE LAREDO WAY
SCALE: 1"=10'

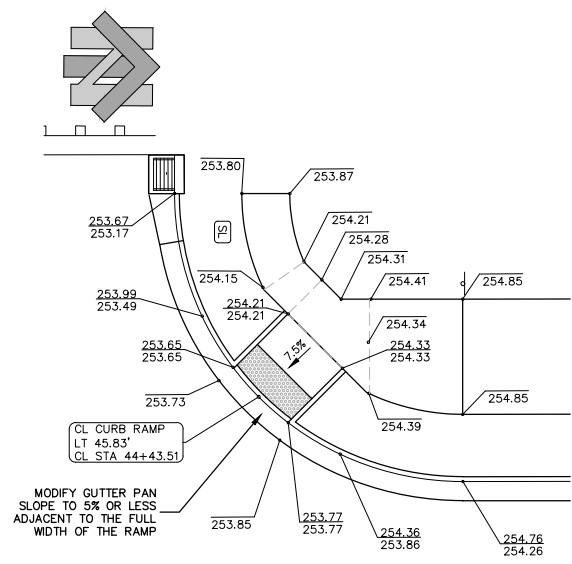

PEDESTRIAN RAMP GRADING DETAIL
NORTHWEST CORNER OF BRUCE ROAD & FUTURE LAREDO WAY
SCALE: 1"=10'

Plan Status: ☐ Conceptual, ☐ Approved Final, ☐ Record Drawing Path: S:\CIVIL_3D 2018 PROJECTS\19123 COC Bruce Road\16038B_Detail 1.dwg - D6 (93). Fri, Dec 8 2023 - 11:20:41am. User




Designed:	JIR	Approved:		Revision	Date	By
Drawn By:	CAD	Date: DECEMBER, 2023				
Checked:	PWR					

CITY OF CHICO
PUBLIC WORKS DEPARTMENT




BRUCE ROAD RECONSTRUCTION
CURB RAMP DETAILS


Project Number: 16038	Drawing Number D-6
Scale: NONE	Sheet 93 of 182

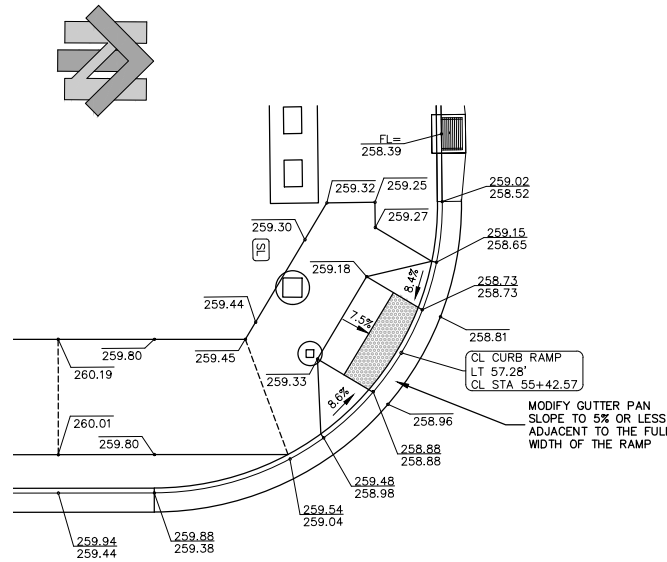


PEDESTRIAN RAMP GRADING DETAIL
SOUTHWEST CORNER OF BRUCE ROAD & E. 20TH STREET
SCALE: 1"=10'

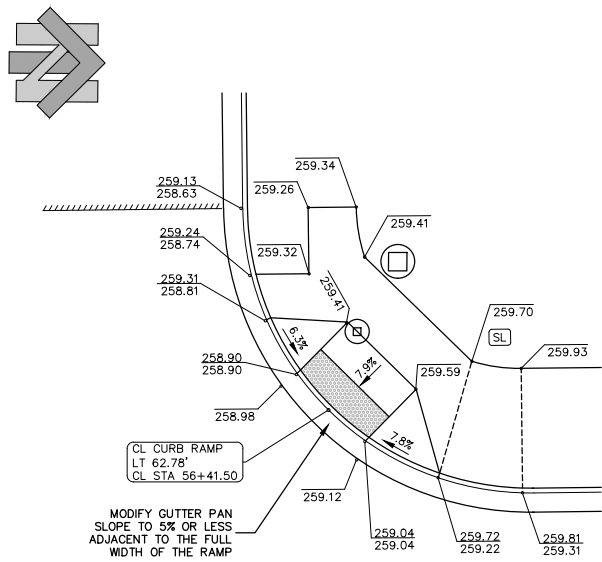


PEDESTRIAN RAMP GRADING DETAIL
NORTHWEST CORNER OF BRUCE ROAD & E. 20TH STREET
SCALE: 1"=10'

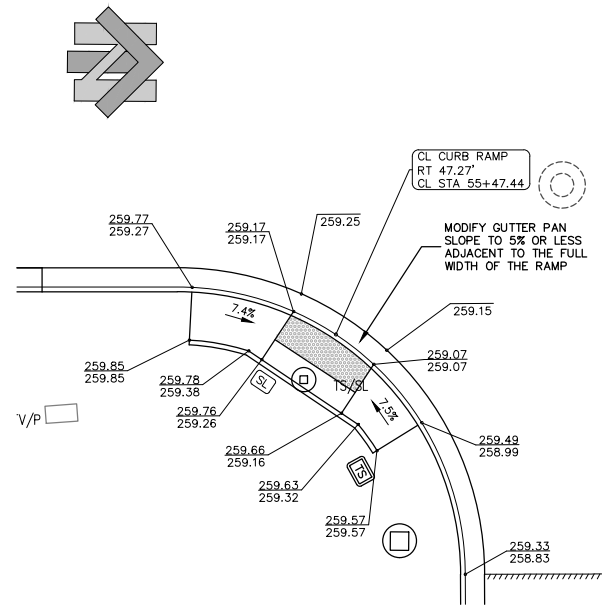


PEDESTRIAN RAMP GRADING DETAIL
SOUTHEAST CORNER OF BRUCE ROAD & E. 20TH STREET
SCALE: 1"=10'

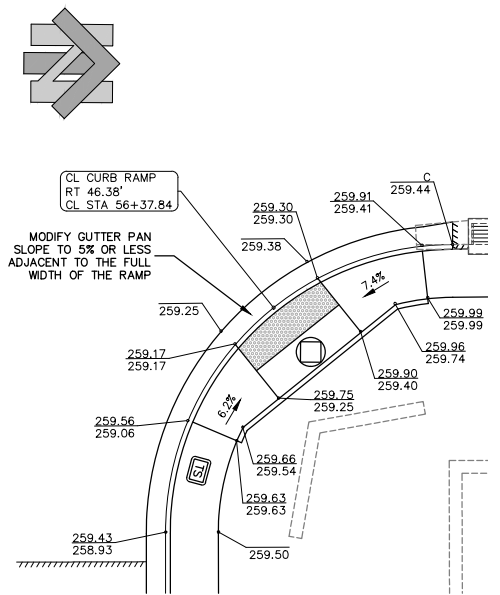


PEDESTRIAN RAMP GRADING DETAIL
NORTHEAST CORNER OF BRUCE ROAD & E. 20TH STREET
SCALE: 1"=10'

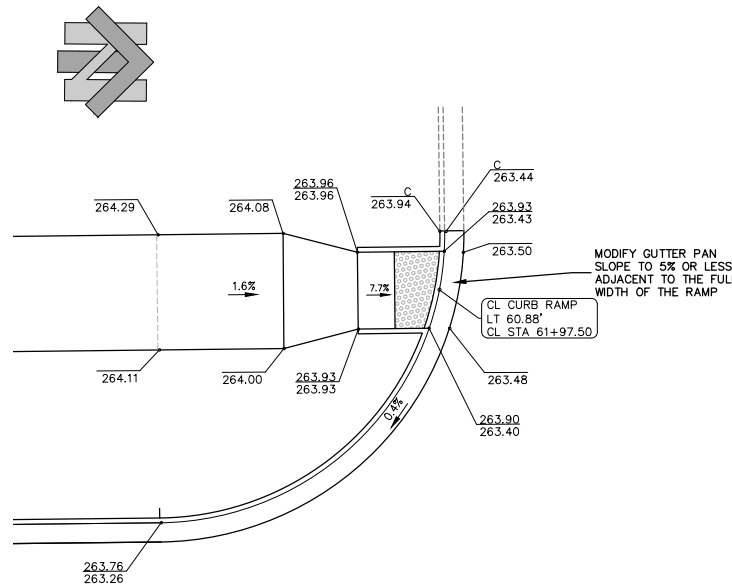


PEDESTRIAN RAMP GRADING DETAIL
SOUTHWEST CORNER OF BRUCE ROAD & BUILDERS PLACE
SCALE: 1"=10'

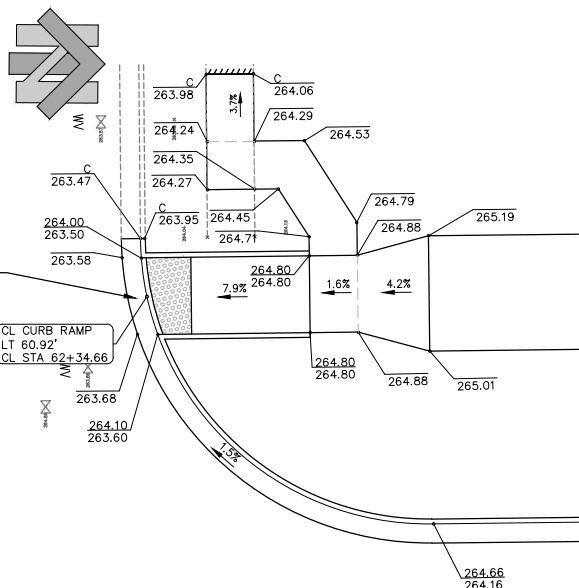



PEDESTRIAN RAMP GRADING DETAIL
NORTHWEST CORNER OF BRUCE ROAD & BUILDERS PLACE
SCALE: 1"=10'

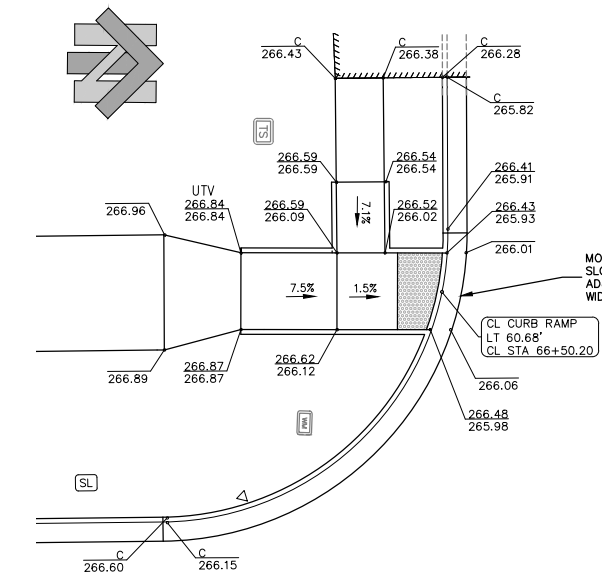



PEDESTRIAN RAMP GRADING DETAIL
SOUTHWEST CORNER OF BRUCE ROAD & BEACON AVENUE
SCALE: 1"=10'

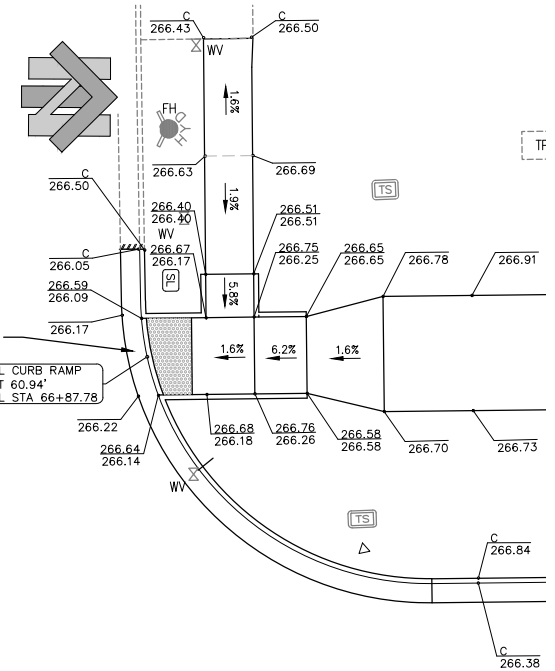

PEDESTRIAN RAMP GRADING DETAIL
NORTHWEST CORNER OF BRUCE ROAD & BEACON AVENUE
SCALE: 1"=10'

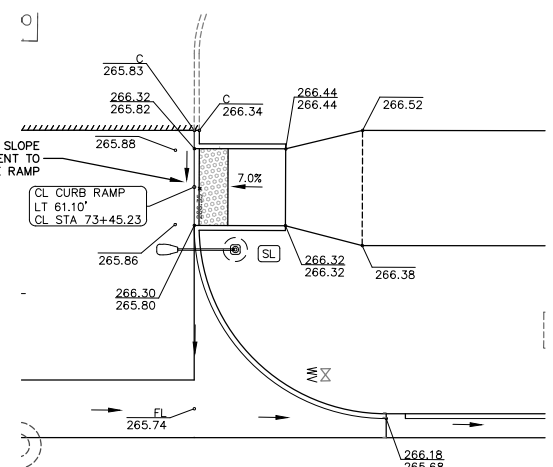 



PEDESTRIAN RAMP GRADING DETAIL
NORTHWEST CORNER OF BRUCE ROAD & VIA MISSION DRIVE
SCALE: 1"=10'

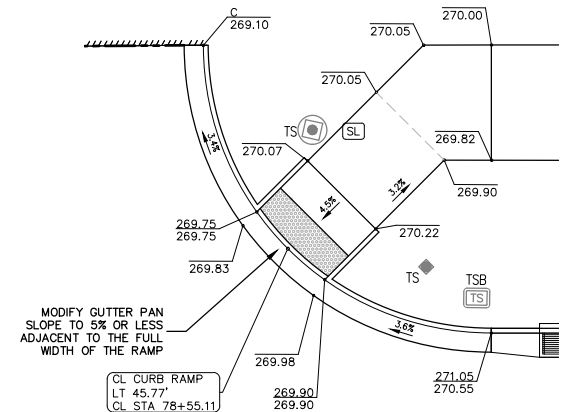 


PEDESTRIAN RAMP GRADING DETAIL
NORTHWEST CORNER OF BRUCE ROAD & CONCORD AVENUE
SCALE: 1"=10'





Project Number: 16038	Drawing Number D-7
Scale: NONE	Sheet <u>94</u> of <u>182</u>

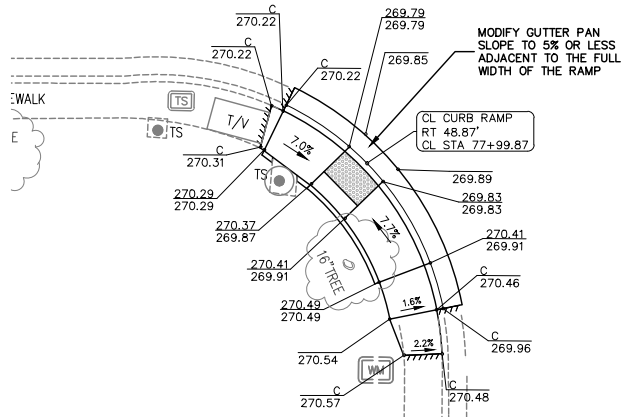 



PEDESTRIAN RAMP GRADING DETAIL
SOUTHEAST CORNER OF BRUCE ROAD & PICHOLINE WAY
SCALE: 1"=10'

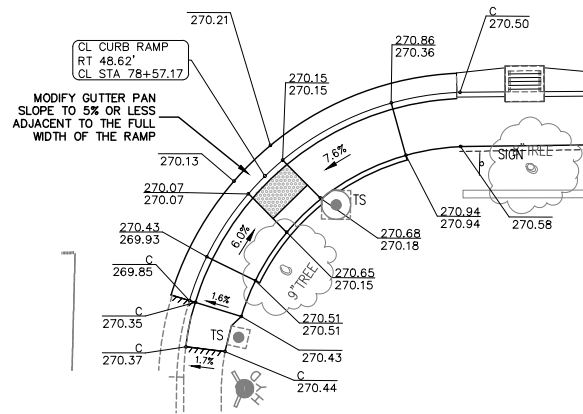



PEDESTRIAN RAMP GRADING DETAIL
NORTHEAST CORNER OF BRUCE ROAD PICHOLINE WAY
SCALE: 1"=10'

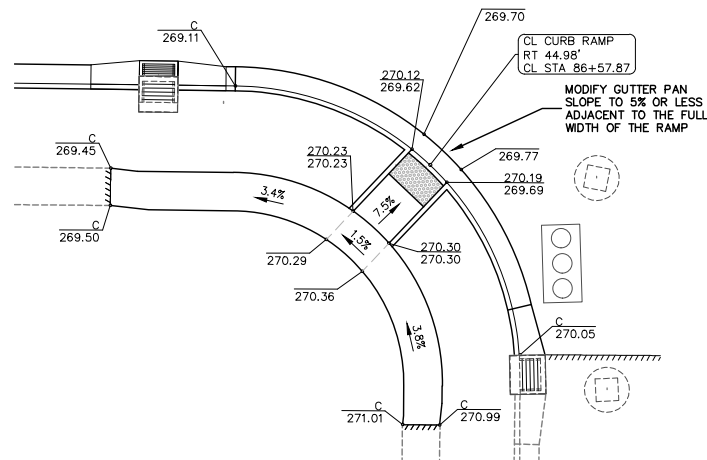 


PEDESTRIAN RAMP GRADING DETAIL
SOUTHEAST CORNER OF BRUCE ROAD & BANNER PEAK DRIVE
SCALE: 1"=10'

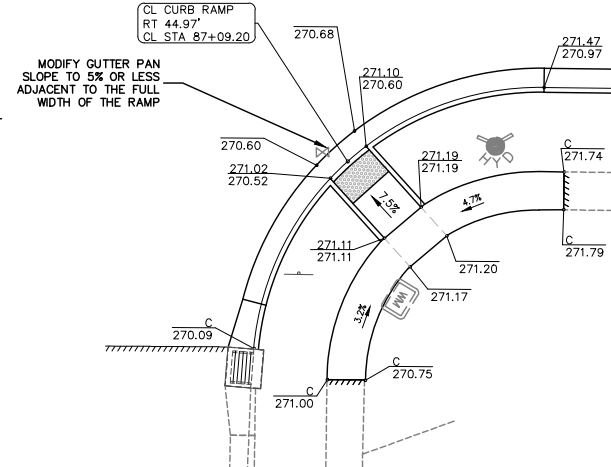 



PEDESTRIAN RAMP GRADING DETAIL
NORTHEAST CORNER OF BRUCE ROAD & BANNER PEAK DRIVE
SCALE: 1"=10'

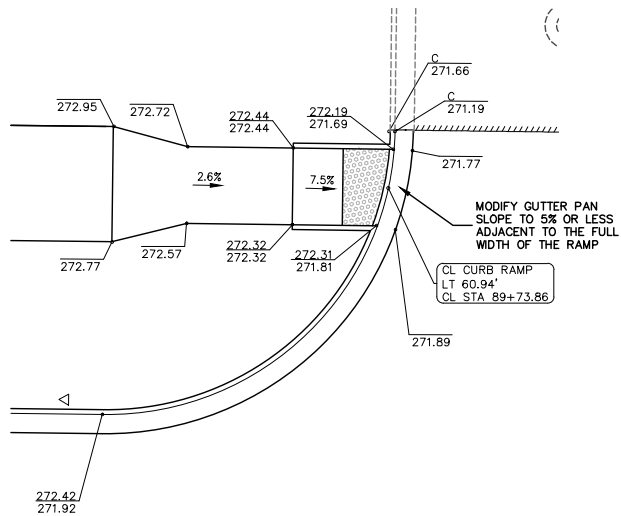 


PEDESTRIAN RAMP GRADING DETAIL
SOUTHWEST CORNER OF BRUCE ROAD & APODACA PLACE
SCALE: 1"=10'

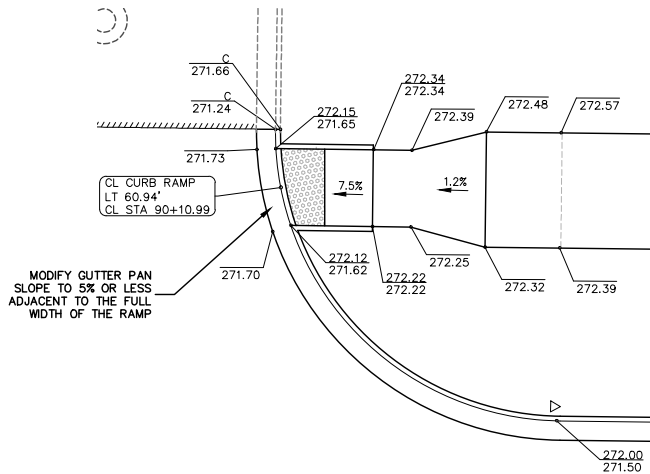

PEDESTRIAN RAMP GRADING DETAIL
NORTHEAST CORNER OF BRUCE ROAD & APODACA PLACE
SCALE: 1"=10'

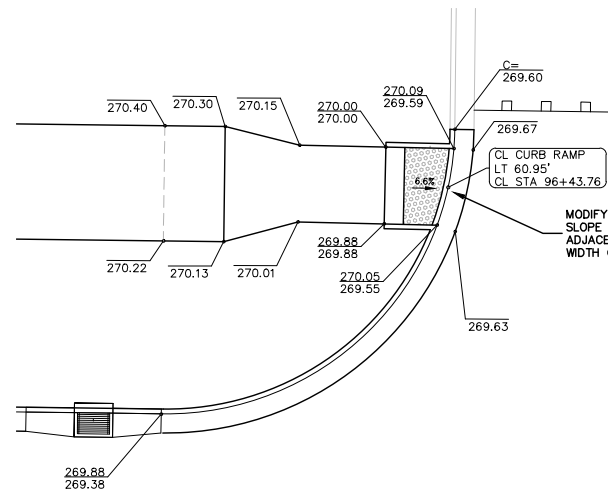 

PEDESTRIAN RAMP GRADING DETAIL
SOUTHEAST CORNER OF BRUCE ROAD & MACLOVIA AVENUE
SCALE: 1"=10'

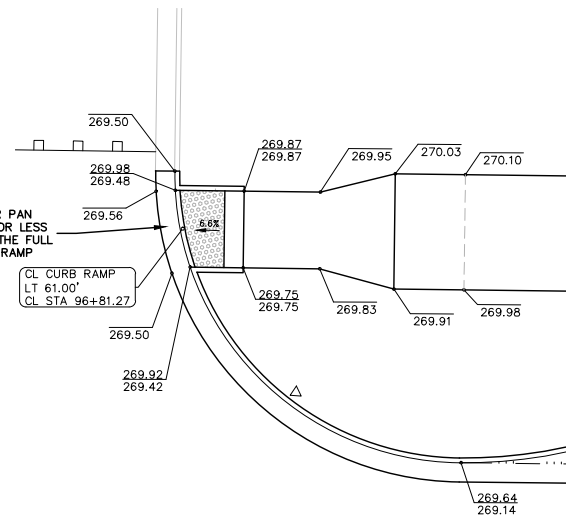

PEDESTRIAN RAMP GRADING DETAIL
NORTHEAST CORNER OF BRUCE ROAD & MACLOVIA AVENUE
SCALE: 1"=10'

Plan Status: ☐ Conceptual, ☐ Approved Final, ☐ Record Drawing Path: S:\CIVIL_3D 2018 PROJECTS\19123 COC Bruce Road\16038B_Detail 1.dwg - D8 (95). Fri, Dec 8 2023 - 11:39:27am, User



Designed:	JIR	Approved:		Revision	Date	By
Drawn By:	CAD	Date: DECEMBER, 2023				
Checked:	PWR					


CITY OF CHICO
PUBLIC WORKS DEPARTMENT



BRUCE ROAD RECONSTRUCTION
CURB RAMP DETAILS


Project Number: 16038	Drawing Number D-8
Scale: NONE	Sheet 95 of 182

Plan Status: ☐ Conceptual, ☐ Approved Final, ☐ Record Drawing Path: S:\CIVIL_3D 2018 PROJECTS\19123 COC Bruce Road\16038B_Detail 2.dwg - D9 (96) Tue, Feb 20 2024 - 4:59:51pm, User

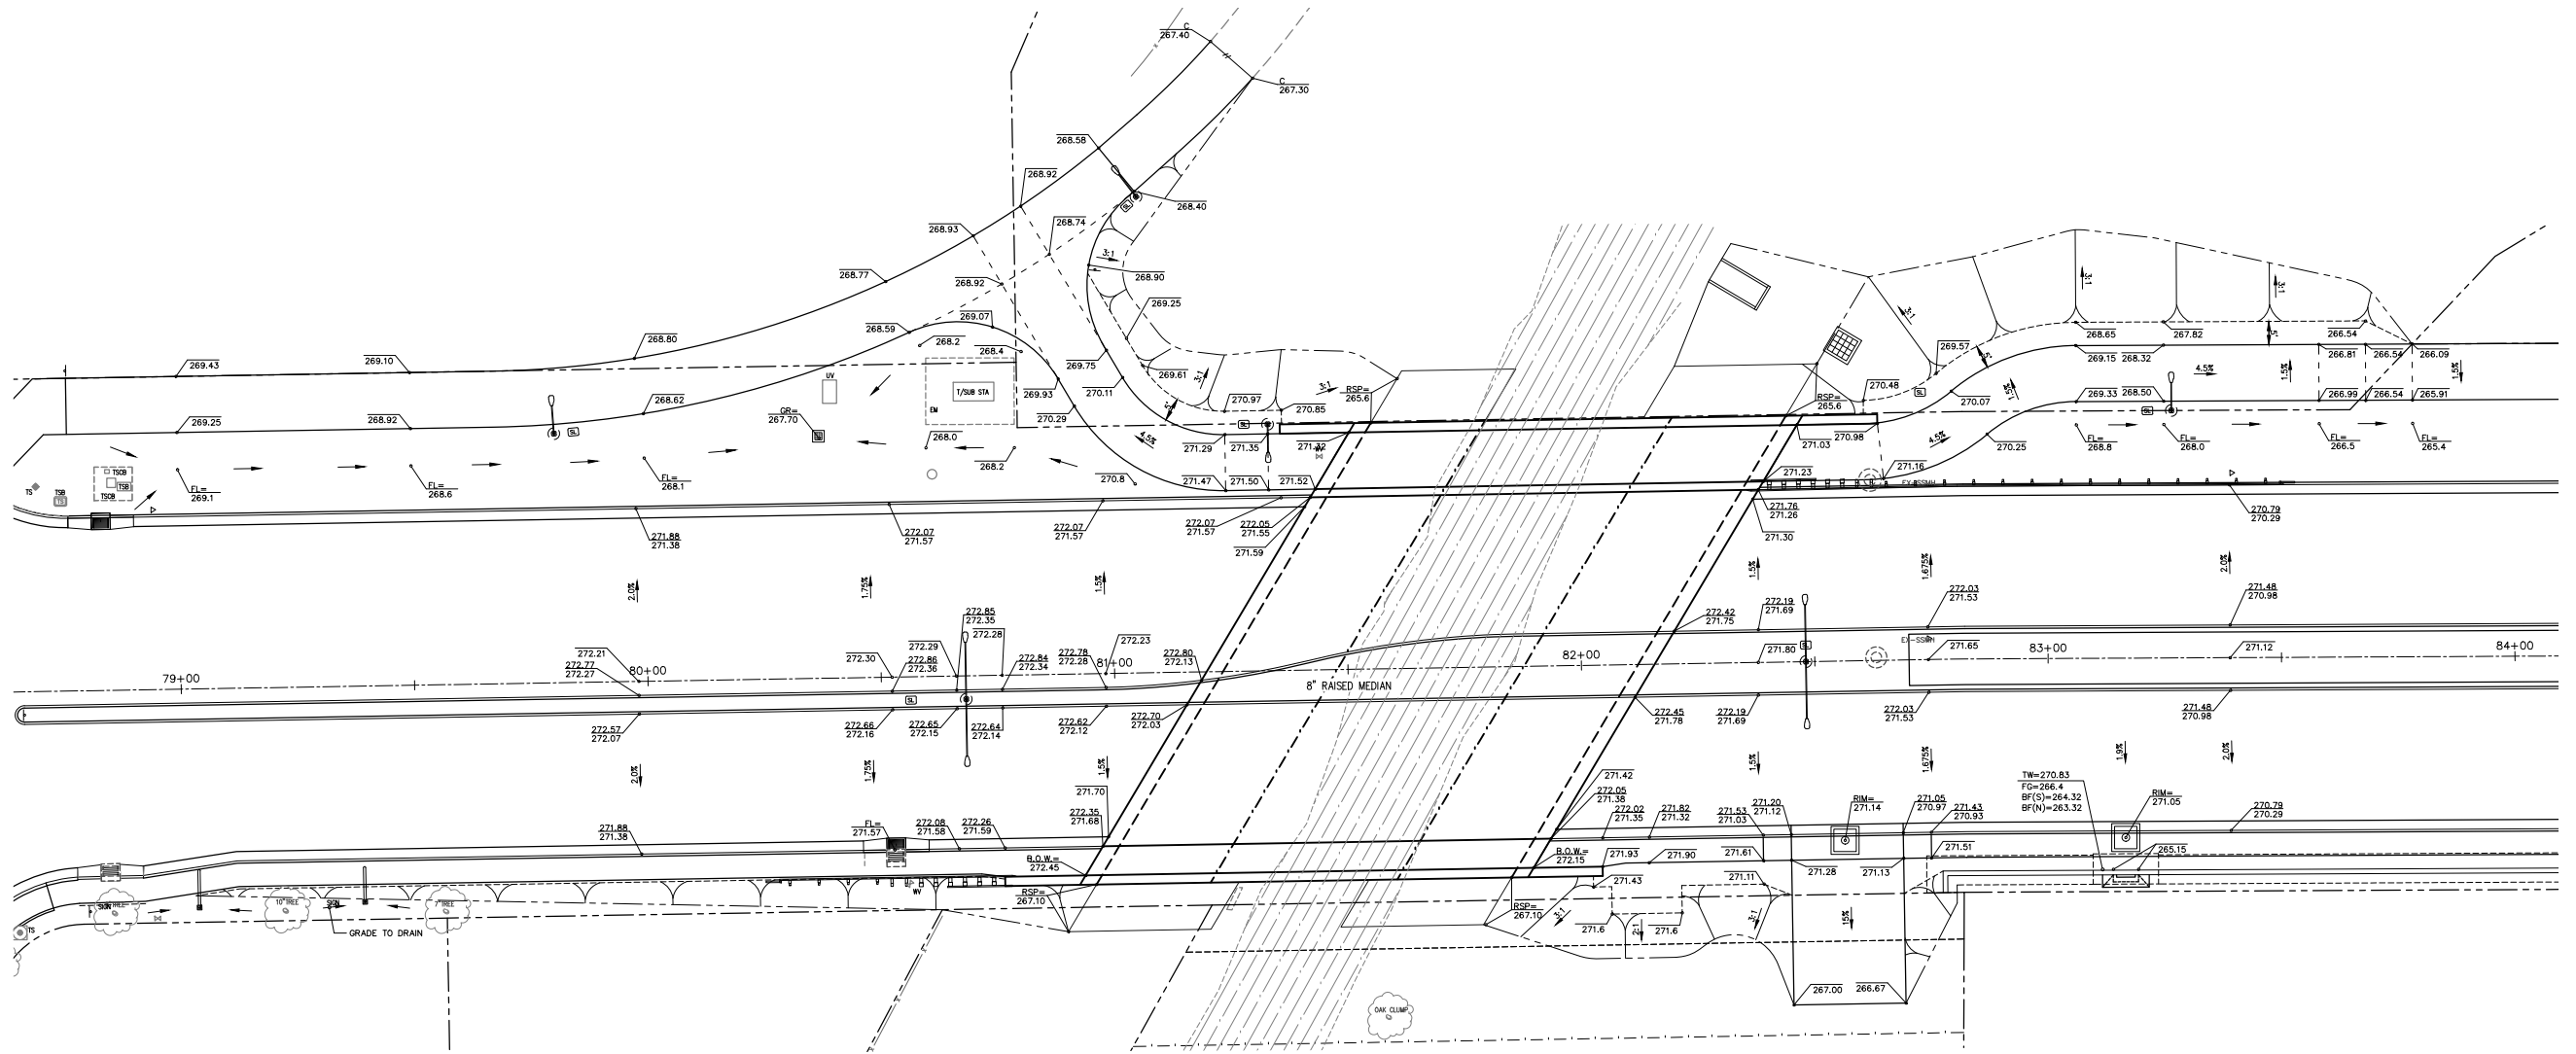


LITTLE CHICO CREEK BRIDGE GRADING DETAIL

SCALE: 1"=20'

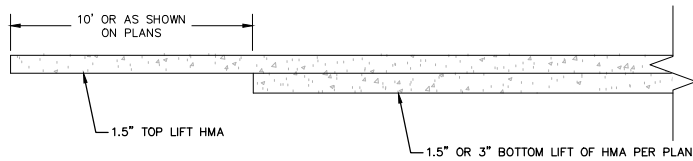

10' TAPER DETAIL


NO SCALE

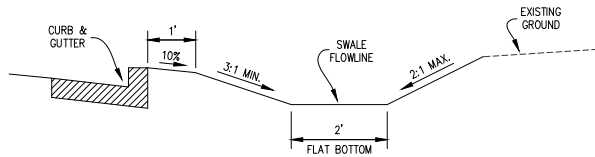

ROADSIDE SWALE DETAIL

BRUCE ROAD: STA. 19+00 TO 43+50


NO SCALE

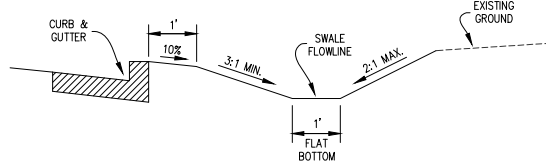

ROADSIDE SWALE DETAIL

BRUCE ROAD: STA. 14+75 TO 19+00
BRUCE ROAD: STA. 43+50 TO 55+60
EAST 20TH STREET: STA. 9+50 TO 19+50

NO SCALE

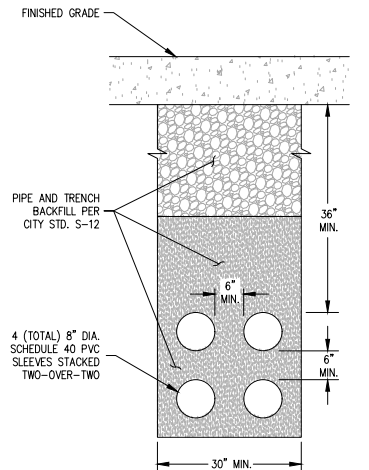

JOINT TRENCH DETAIL

NO SCALE





CITY OF CHICO
PUBLIC WORKS DEPARTMENT

BRUCE ROAD RECONSTRUCTION
BRIDGE FINISH GRADING DETAIL


Designed:	JIR	Approved:		Revision	Date	By
Drawn By:	CAD			ADDENDUM #1	12-19-23	PWR
Checked:	PWR	Date: DECEMBER, 2023		ADDENDUM #2	01-09-24	JIR

Project Number:	16038	Drawing Number	D-9
Scale:	NONE	Sheet	96 of 182

Plan Status: ☐ Conceptual, ☐ Approved Final, ☐ Record Drawing Path: S:\CIVIL 3D 2018 PROJECTS\19123 COC Bruce Road\16038B_Detail 2.dwg - D10 (97), Fri, Dec 8 2023 - 11:59:10am, User

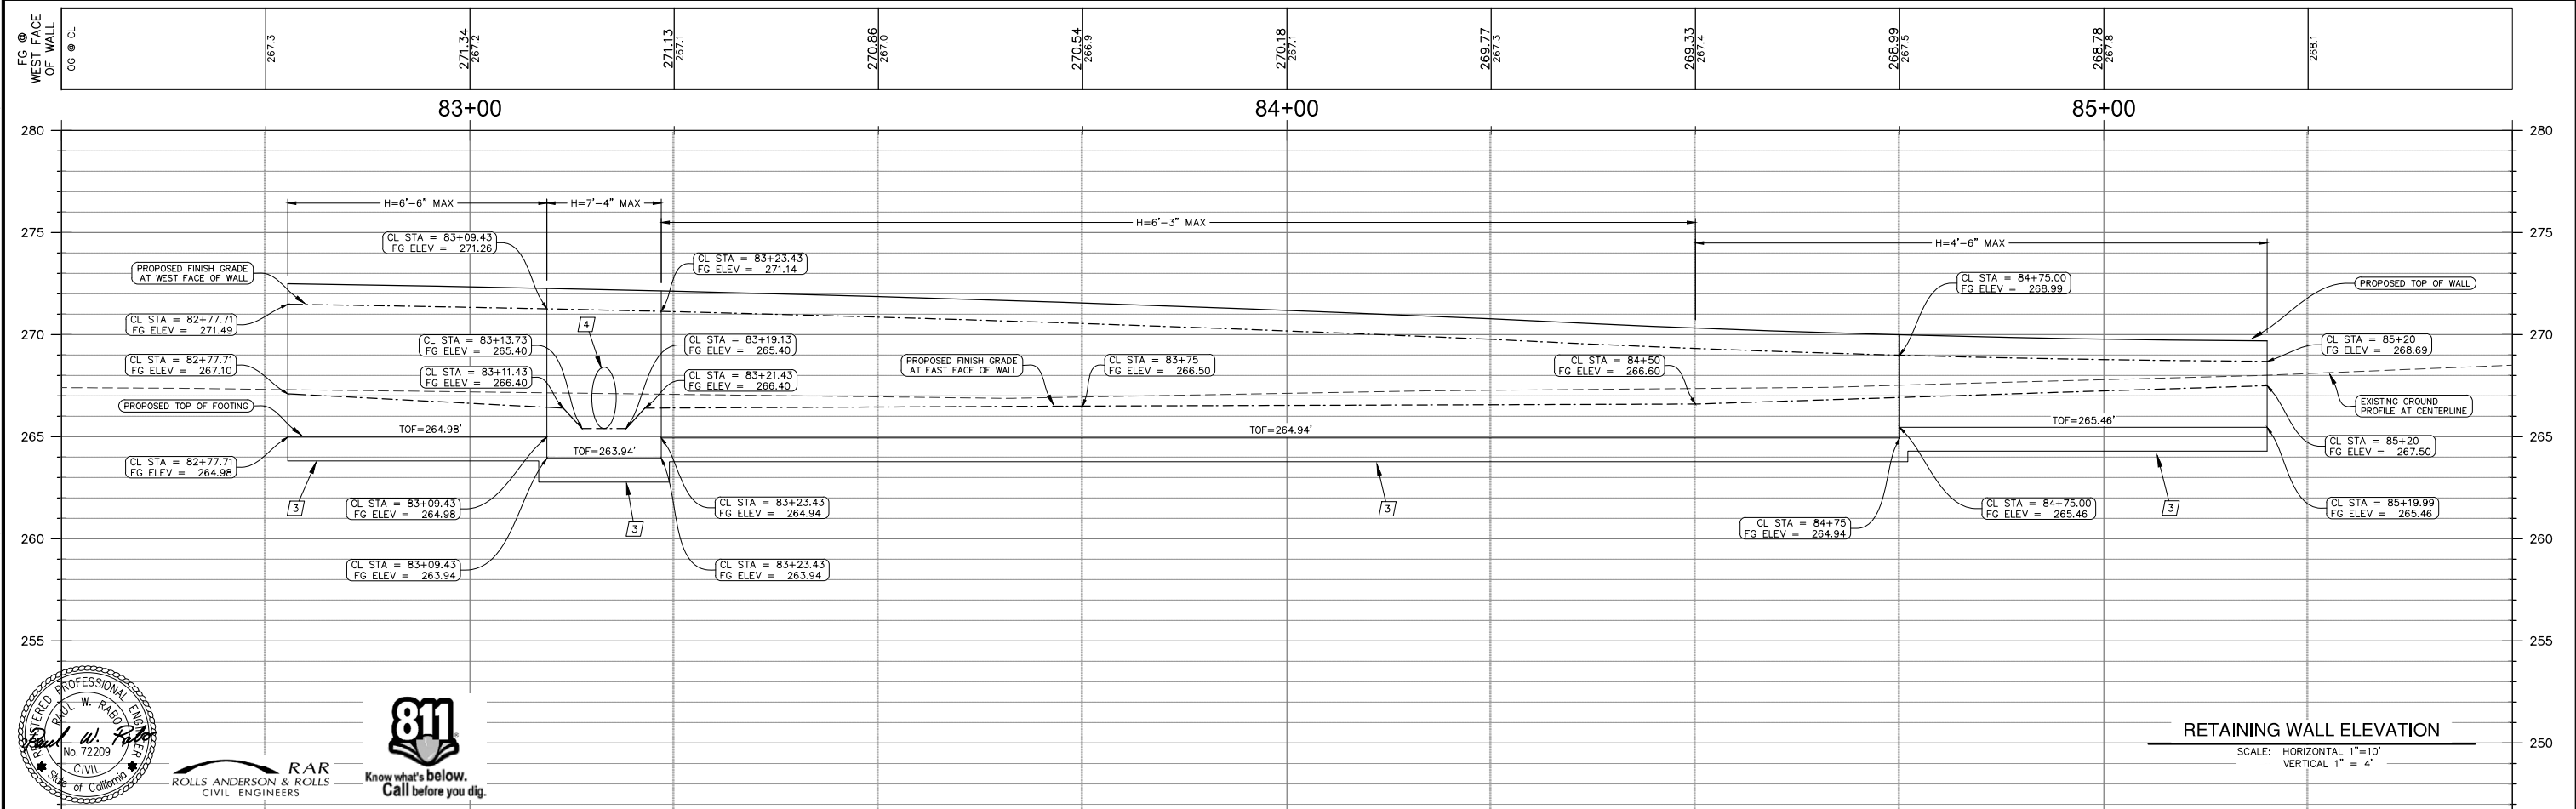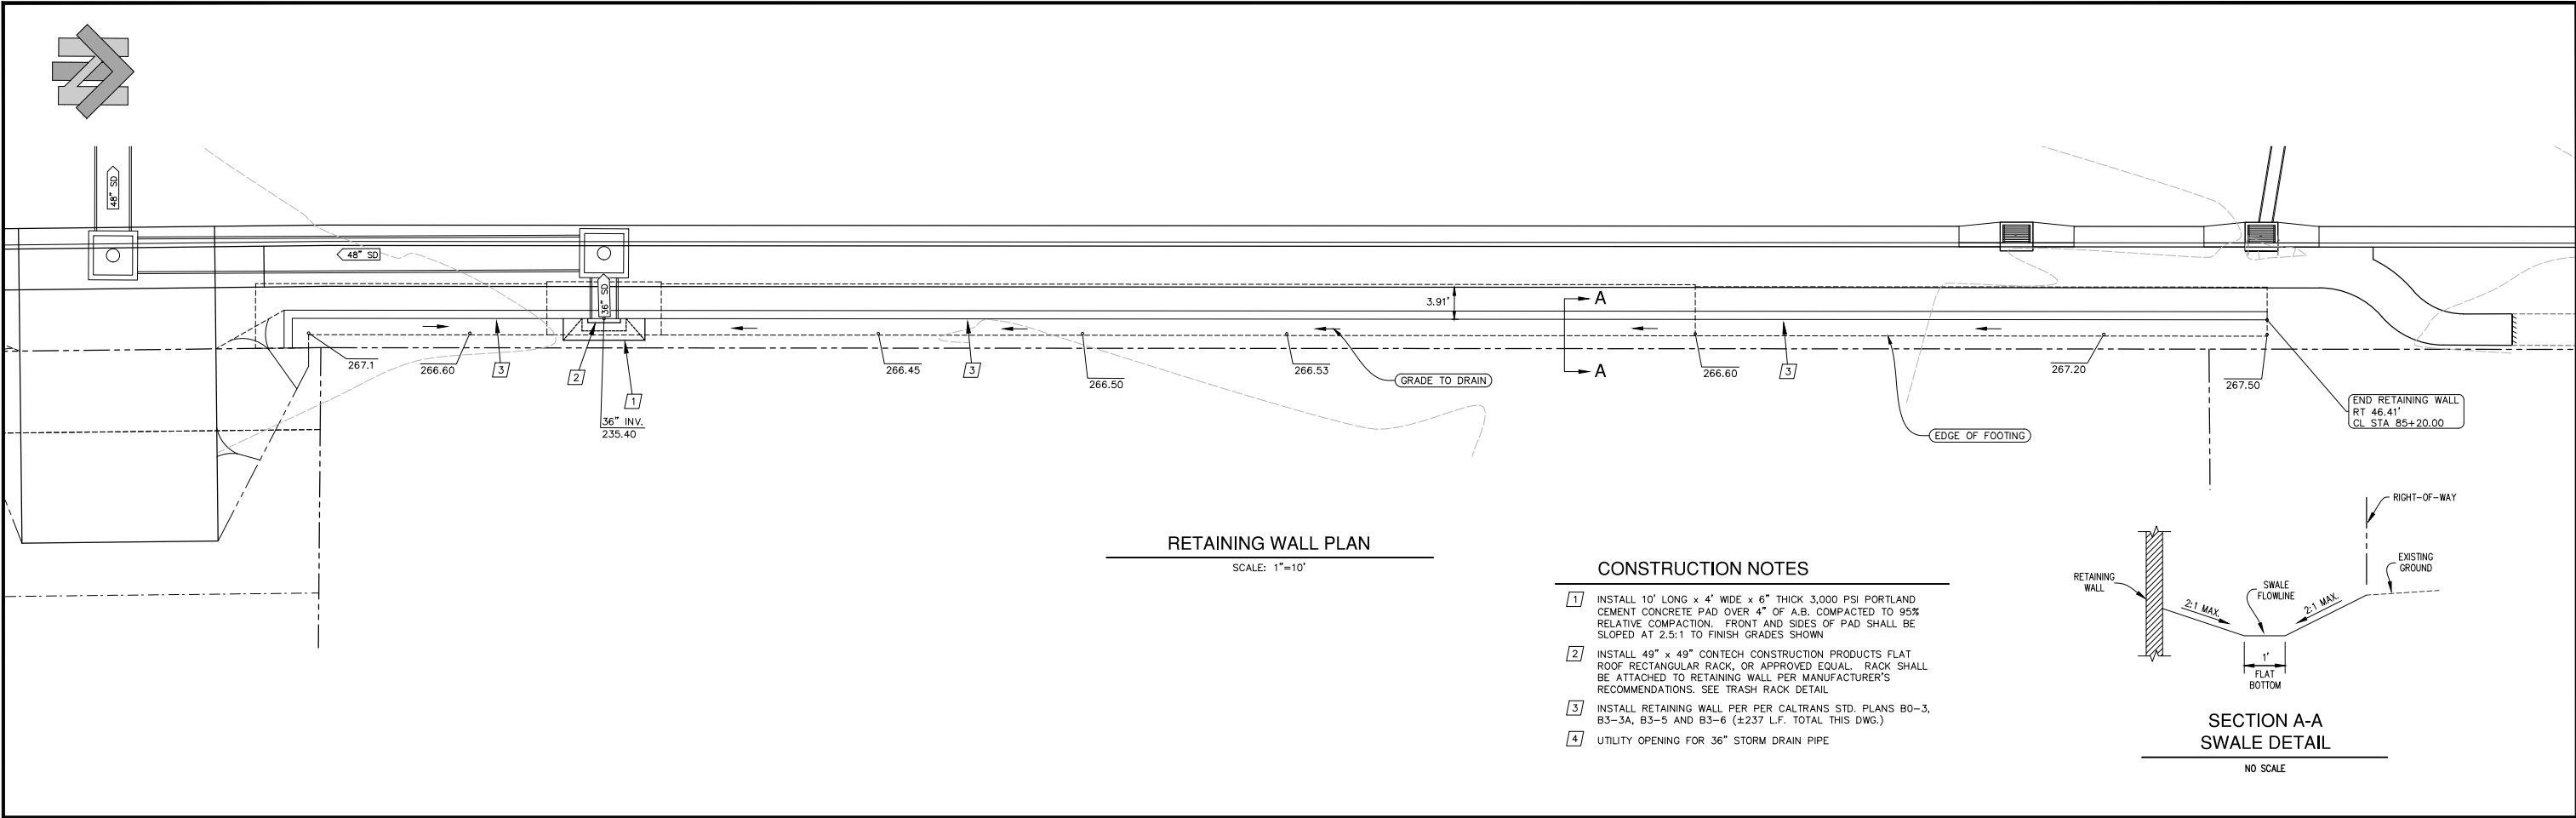


Title: BRUCE ROAD RECONSTRUCTION
Drawing Path: S:\CIVIL 3D 2018 PROJECTS\19123 COC Bruce Road\16038B_Detail 2.dwg - D11 (98), Fri, Dec 8 2023 - 11:59:39am, User

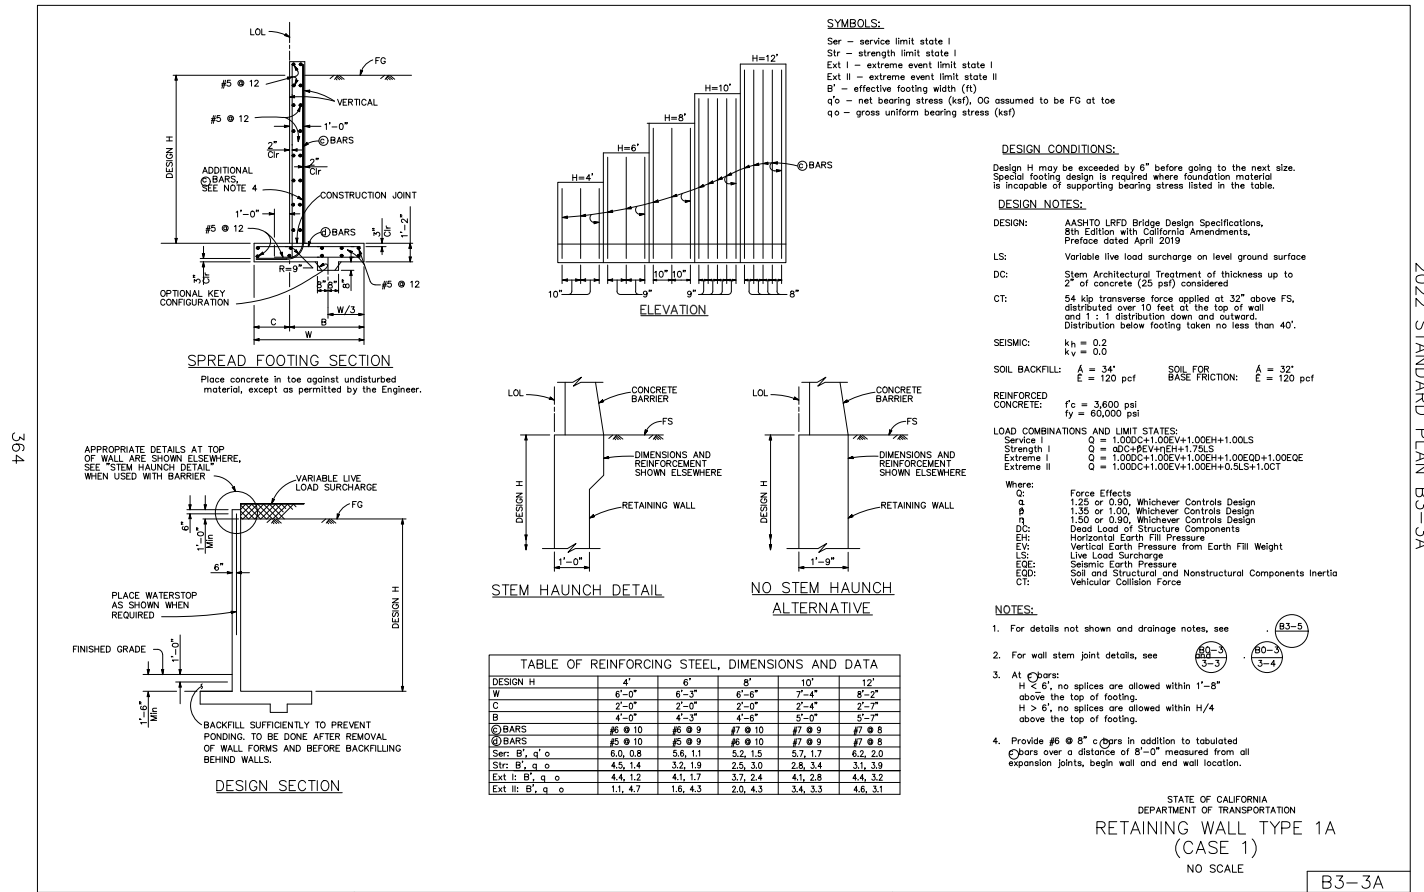


2022 STANDARD PLAN B3-3A

6-24-22

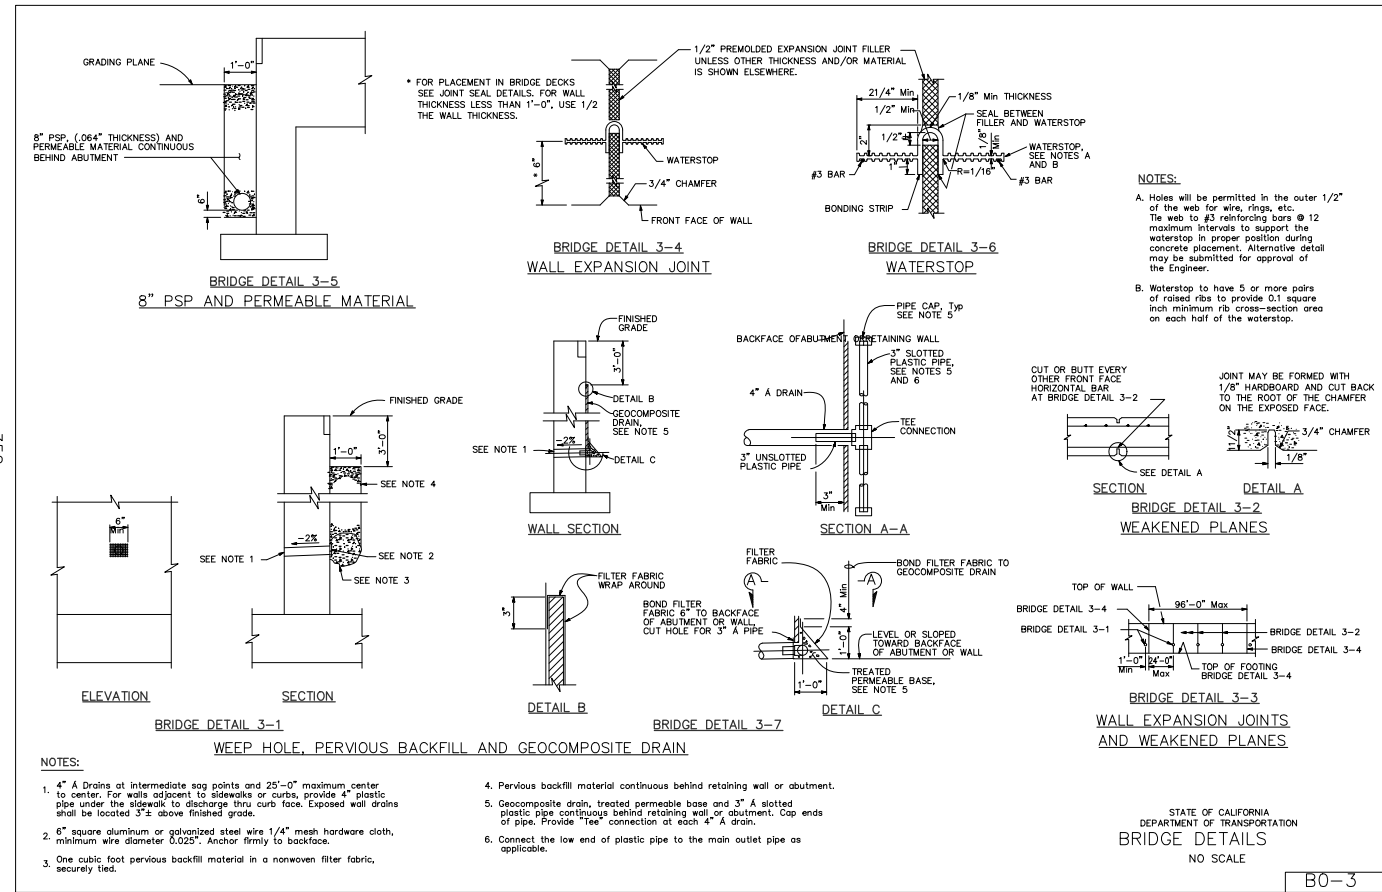


2022 STANDARD PLAN B3-5

6-24-22

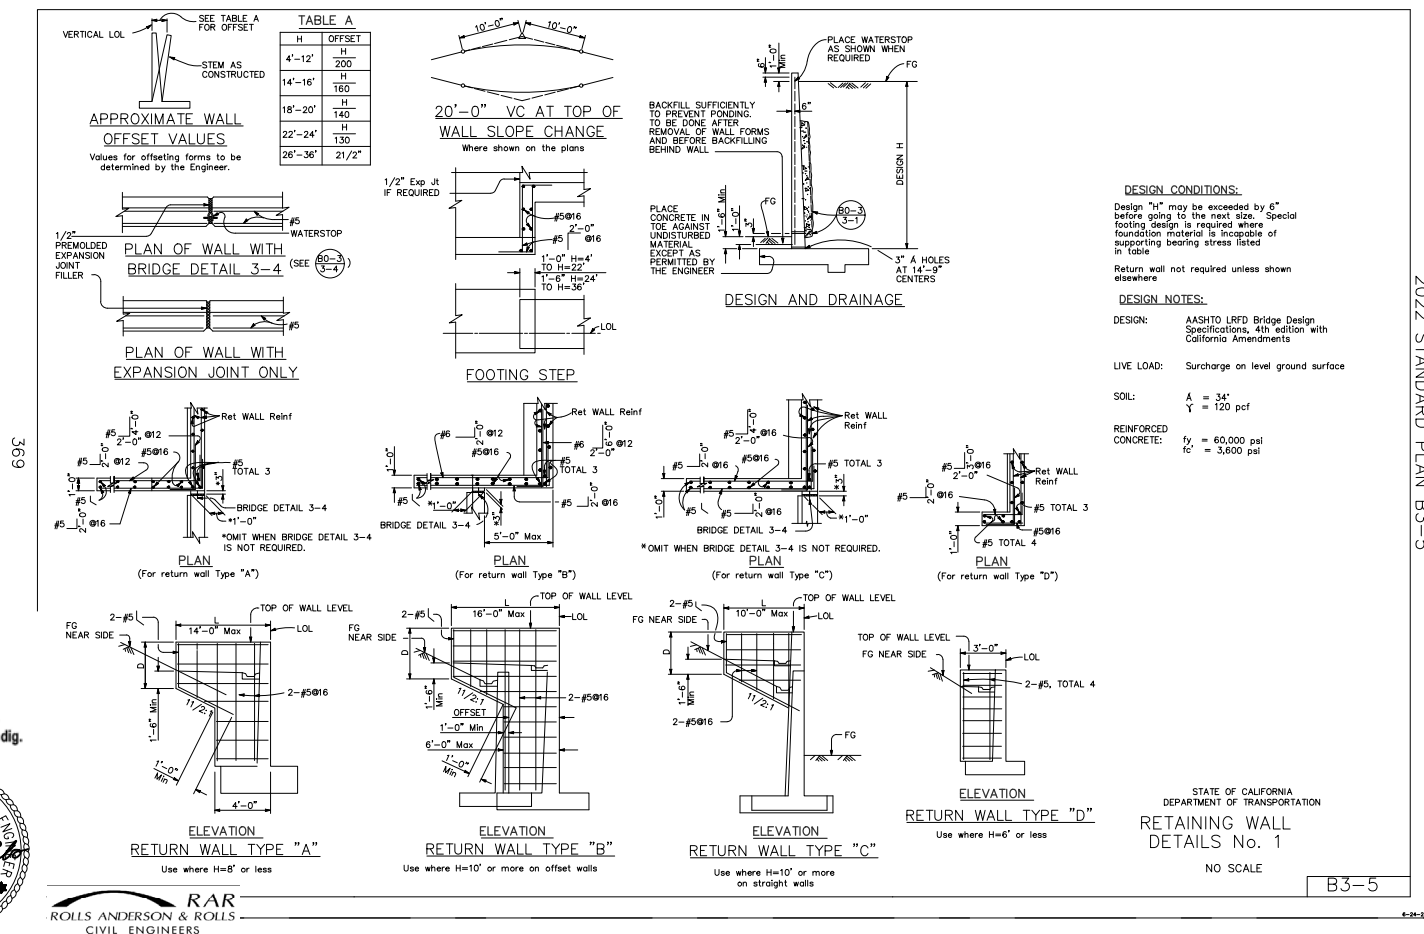

370

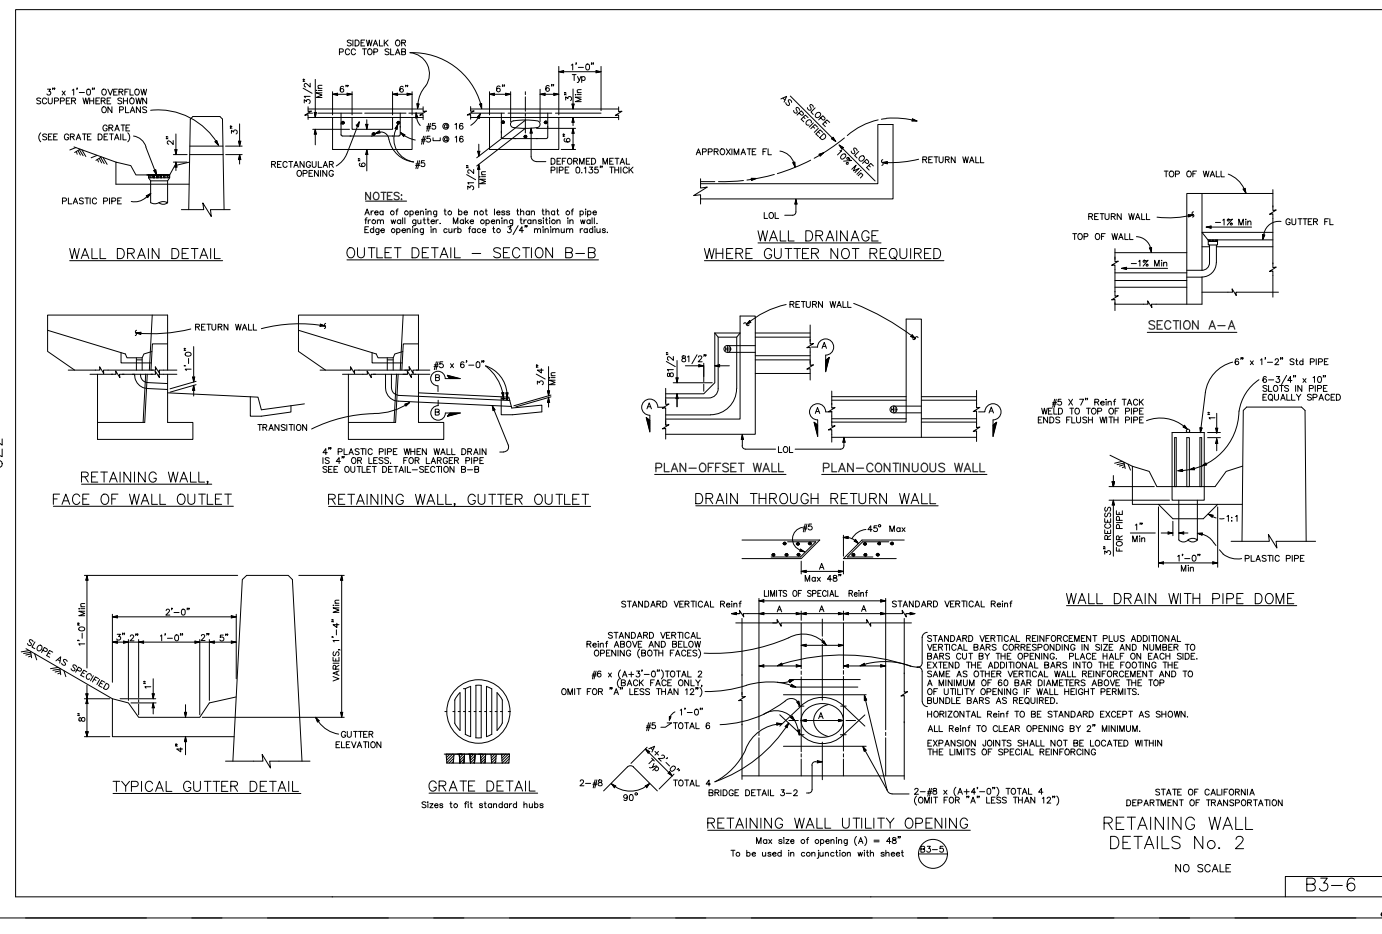

2022 STANDARD PLAN B3-6

6-24-22



RAR
ROLLS ANDERSON & ROLLS
CIVIL ENGINEERS

Designed:	JIR	Approved:		Revision		Date		By	
Drawn By:	CAD								
Checked:	PWR								
		Date: DECEMBER, 2023							

**CITY OF CHICO
PUBLIC WORKS DEPARTMENT**



**BRUCE ROAD RECONSTRUCTION
DETAILS**

Project Number:	16038	Drawing Number	D-11
Scale:	NONE	Sheet	98 of 182

Date: DECEMBER, 2023

Revision	Date	By

CITY OF CHICO
PUBLIC WORKS DEPARTMENT



BRUCE ROAD RECONSTRUCTION PATH AND STREET LIGHTING DETAILS

Project Number: 16038	Drawing Number D-12
Scale: NONE	Sheet <u>99</u> of <u>182</u>



Project Number: 16038	Drawing Number D-13
Scale: NONE	Sheet <u>100</u> of <u>182</u>


1 ISOMETRIC VIEW
1 1/2" = 1'-0"

2 FRONT ELEVATION
1 1/2" = 1'-0"


BILL OF MATERIALS

KIT ORDERING ITEM NUMBERS:

NAME	ITEM NUMBER	PRODUCT DESCRIPTION	QTY	LENGTH (feet)	LENGTH (inches)	LIST TYPE
1	2580007	CL-Anchor Bolt 1/2" x 6"	1	2.00	24.00"	NONE
2	2570008	CL-Anchor Bolt 1/2" x 6"	1	2.00	24.00"	NONE
3	2570009	CL-Anchor Bolt 1/2" x 6"	1	2.00	24.00"	NONE
4	2570010	CL-Anchor Bolt 1/2" x 6"	1	2.00	24.00"	NONE
47	2570053	CL-Anchor Bolt 1/2" x 6"	1	2.00	24.00"	NONE

 


Plan Status: ☒ Conceptual, ☒ Approved Final, ☐ Record Drawing Path: S:\CIVIL 3D 2018 PROJECTS\19123 COC Bruce Road\6038B_Detail 2.dwg - D14 (101), Fri, Dec 8 2023 - 11:59:22am, User

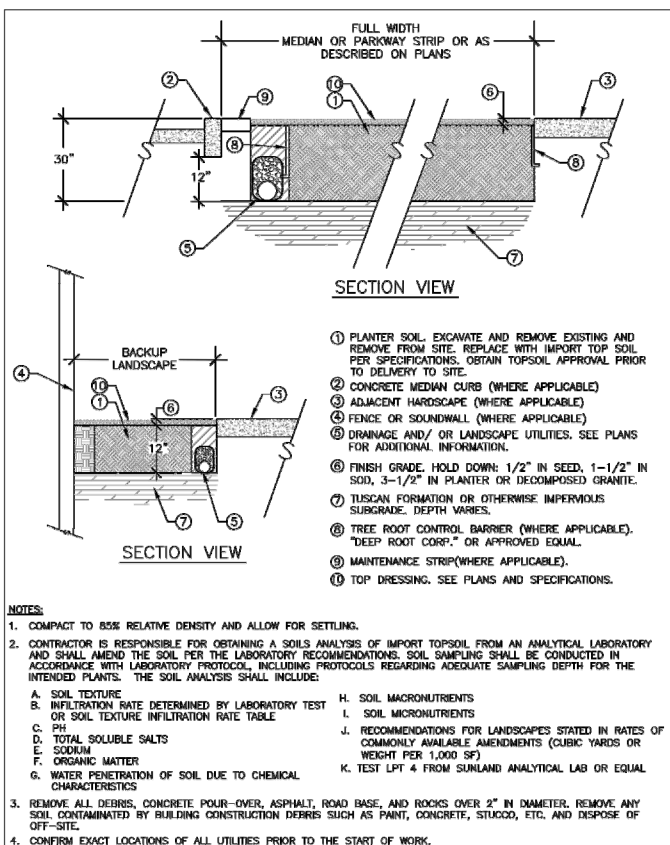

SOIL REPLACEMENT DETAIL AT IMPERVIOUS SUBSURFACE

NO SCALE

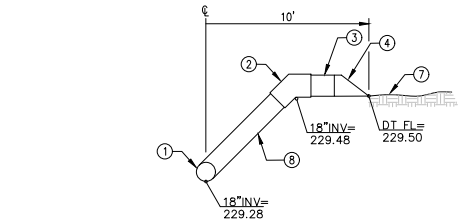

STORM DRAIN INLET DETAIL


NO SCALE



RAR
ROLLS ANDERSON & ROLLS
CIVIL ENGINEERS



Know what's below.
Call before you dig.

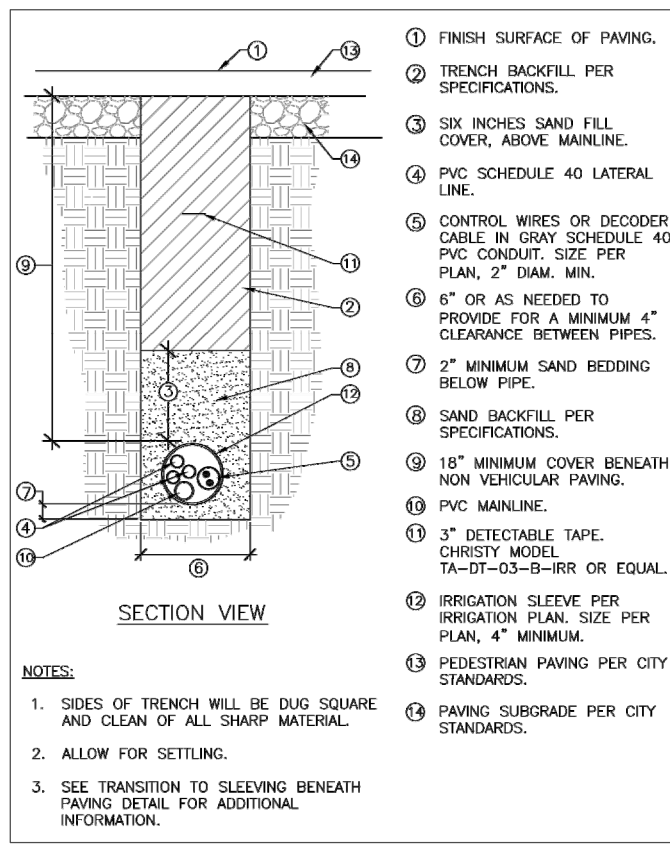



TRENCHING DETAIL BENEATH PAVING (NON-VEHICULAR)

NO SCALE

LOAD TRANSFER DOWEL SIZE AND SPACING FOR CONSTRUCTION AND CONTRACTION JOINTS (IF REQUIRED)*


PAVEMENT THICKNESS (INCHES)	IMPERIAL BAR SIZE	DOWEL DIA. (INCHES)	CONSTRUCTION JOINT DOWEL LENGTH (INCHES)	CONTRACTION JOINT DOWEL LENGTH (INCHES)
LESS THAN 5"		NOT REQUIRED		
5-6	#6	0.75	10	13
7	#8	1.0	13	16
8	#8	1.0	13	16
9-11	#10	1.25	15	18

* TABLE BASED ON ACI 360R-10. MAXIMUM JOINT OPENING OF 0.20 INCHES. DOWEL SPACING IS 12" ON CENTER. SPACINGS ARE BASED ON DOWELS IN DIRECT CONTACT WITH A THIN BOND BREAKER (GREASE). CAREFULLY ALIGN AND SUPPORT DOWELS DURING CONCRETE OPERATIONS. MISALIGNED DOWELS MAY LEAD TO CRACKING. TOTAL DOWEL LENGTH INCLUDES ALLOWANCES MADE FOR JOINT OPENING AND MINOR ERRORS IN POSITIONING DOWELS.

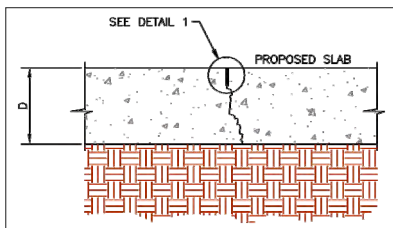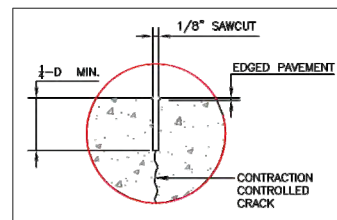

PAVEMENT CONTRACTION JOINT, UNDOWELED

NO SCALE

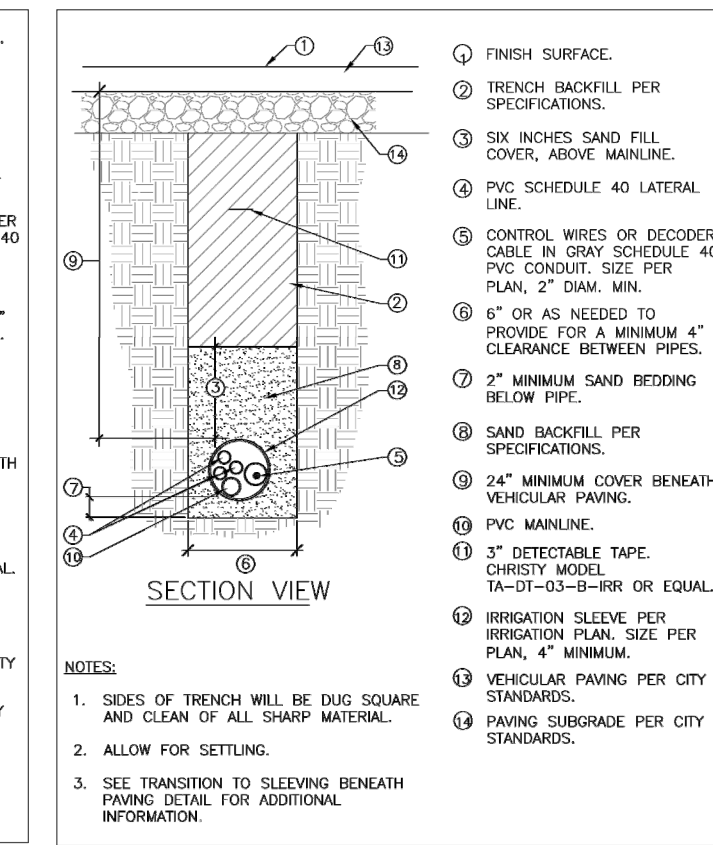



TRENCHING DETAIL BENEATH PAVING (VEHICULAR)

NO SCALE

DOWEL INSTALLATION - BUTT JOINT
CONTRACTOR'S OPTION


METHOD A: DRILL HOLES 1/8" DIA. LARGER THAN BAR. FILL HOLE WITH EPOXY RESIN AND INSTALL COATED DOWEL. GREASE EXPOSED HALF.

METHOD B: SET DOWELS THROUGH HOLES IN FORMS.

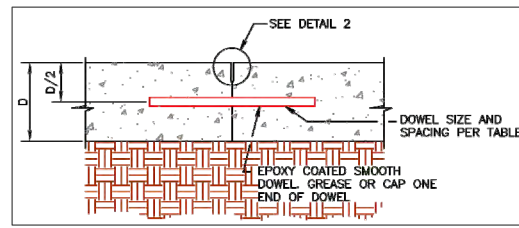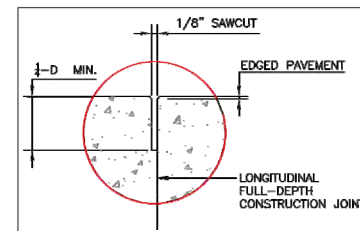




SMOOTH DOWEL CONSTRUCTION JOINT

NO SCALE

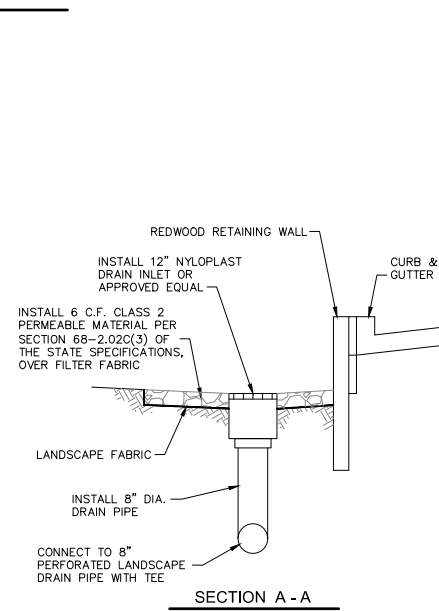

LANDSCAPE CATCH BASIN DETAIL

NO SCALE

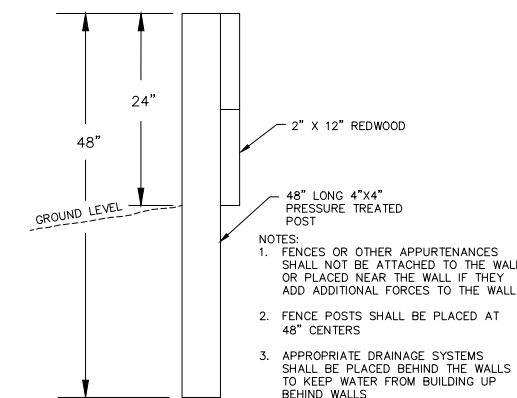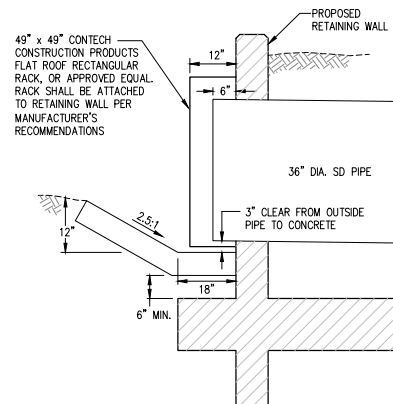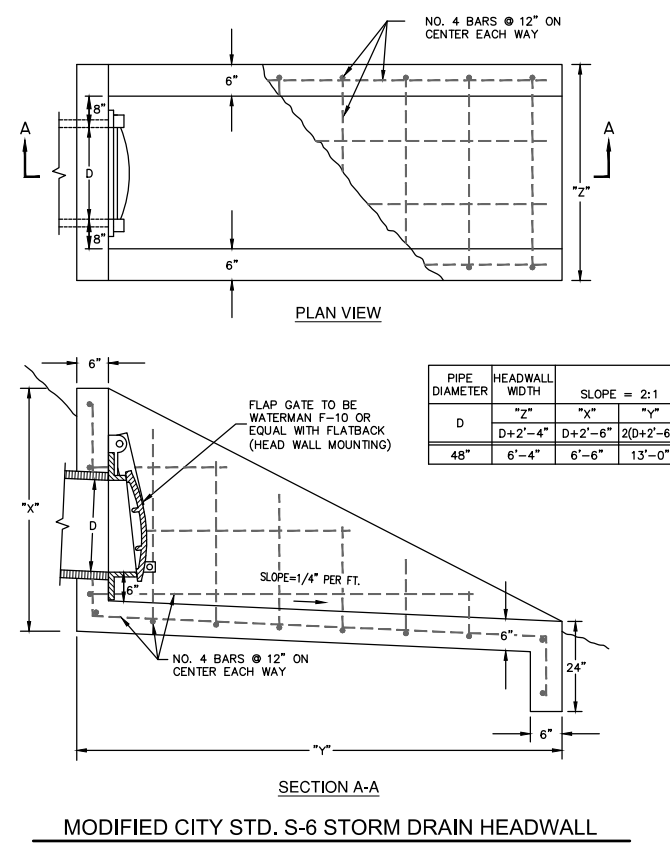

REDWOOD RETAINING WALL DETAIL

NO SCALE

CITY OF CHICO
PUBLIC WORKS DEPARTMENT



BRUCE ROAD RECONSTRUCTION
DETAILS


Project Number:
16038

Scale:
NONE

Drawing Number
D-14

Sheet 101 of 182

Plan Status: ☐ Conceptual, ☐ Approved Final, ☐ Record Drawing Path: S:\CIVIL 3D 2018 PROJECTS\19123 COC Bruce Road\16038B_Detail 2.dwg - D15(102), Fri, Dec 8 2023 - 11:59:30am, User

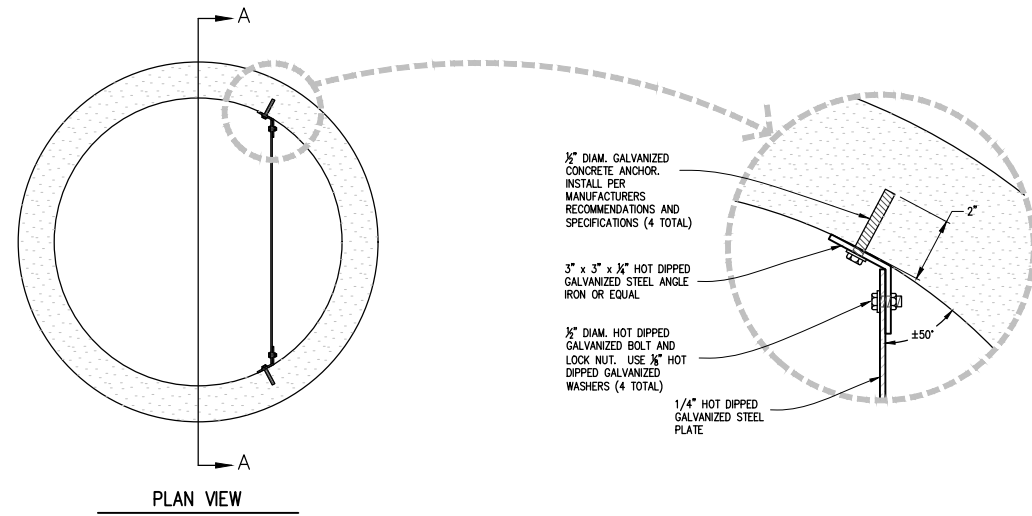


1/2" DIAM. GALVANIZED CONCRETE ANCHOR. INSTALL PER MANUFACTURERS RECOMMENDATIONS AND SPECIFICATIONS (4 TOTAL)

3" x 3" x 1/4" HOT DIPPED GALVANIZED STEEL ANGLE IRON OR EQUAL


1/2" DIAM. HOT DIPPED GALVANIZED BOLT AND LOCK NUT. USE 1/8" HOT DIPPED GALVANIZED WASHERS (4 TOTAL)

1/4" HOT DIPPED GALVANIZED STEEL PLATE

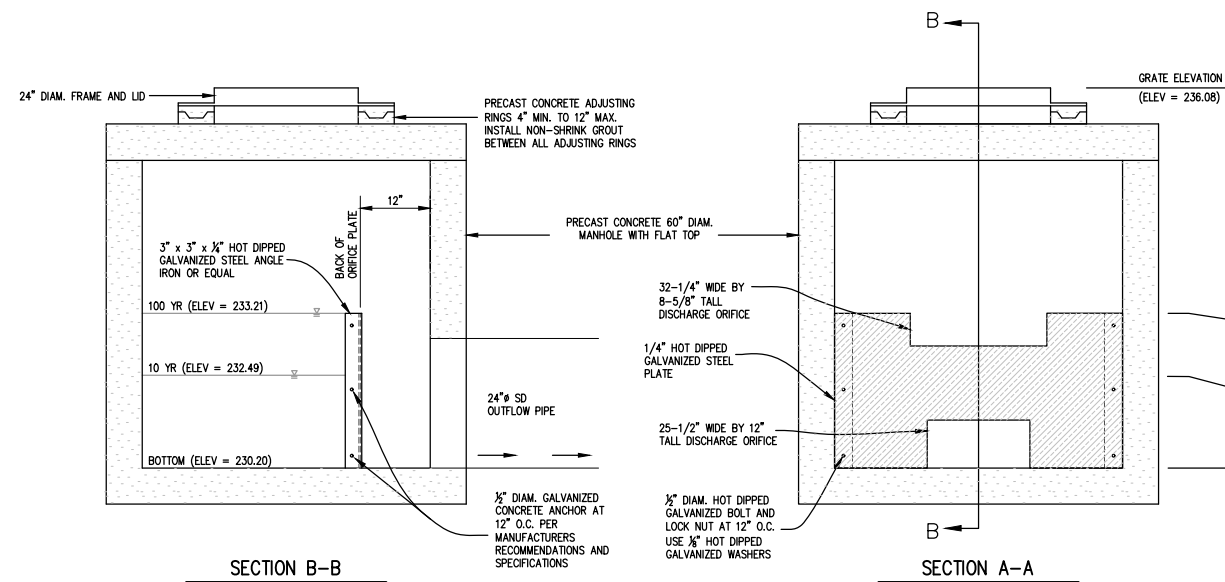

DISCHARGE CONTROL STRUCTURE #68191
(STA. 18+99.50)

NO SCALE

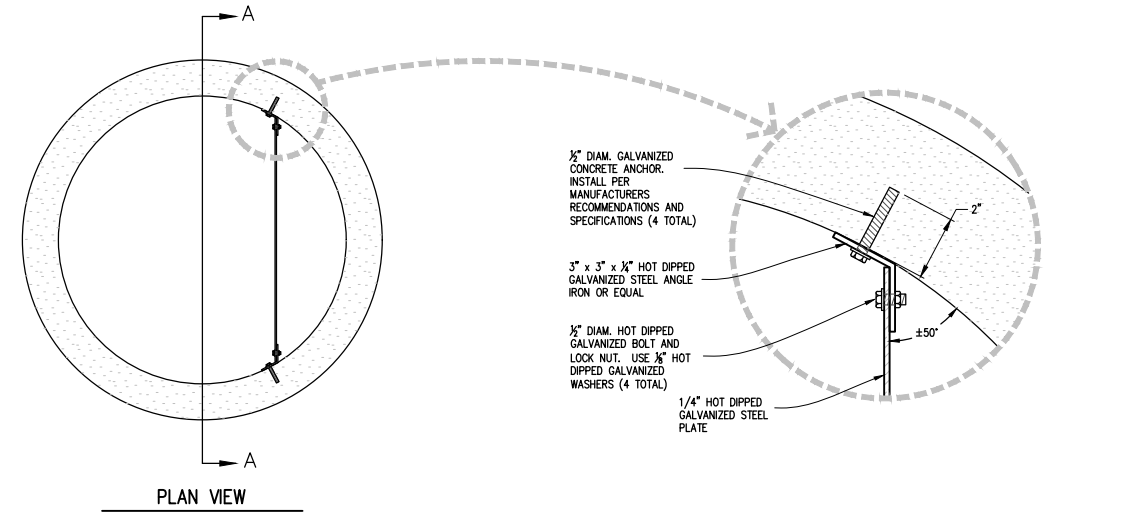


1/2" DIAM. GALVANIZED CONCRETE ANCHOR. INSTALL PER MANUFACTURERS RECOMMENDATIONS AND SPECIFICATIONS (4 TOTAL)

3" x 3" x 1/4" HOT DIPPED GALVANIZED STEEL ANGLE IRON OR EQUAL

1/2" DIAM. HOT DIPPED GALVANIZED BOLT AND LOCK NUT. USE 1/8" HOT DIPPED GALVANIZED WASHERS (4 TOTAL)

1/4" HOT DIPPED GALVANIZED STEEL PLATE

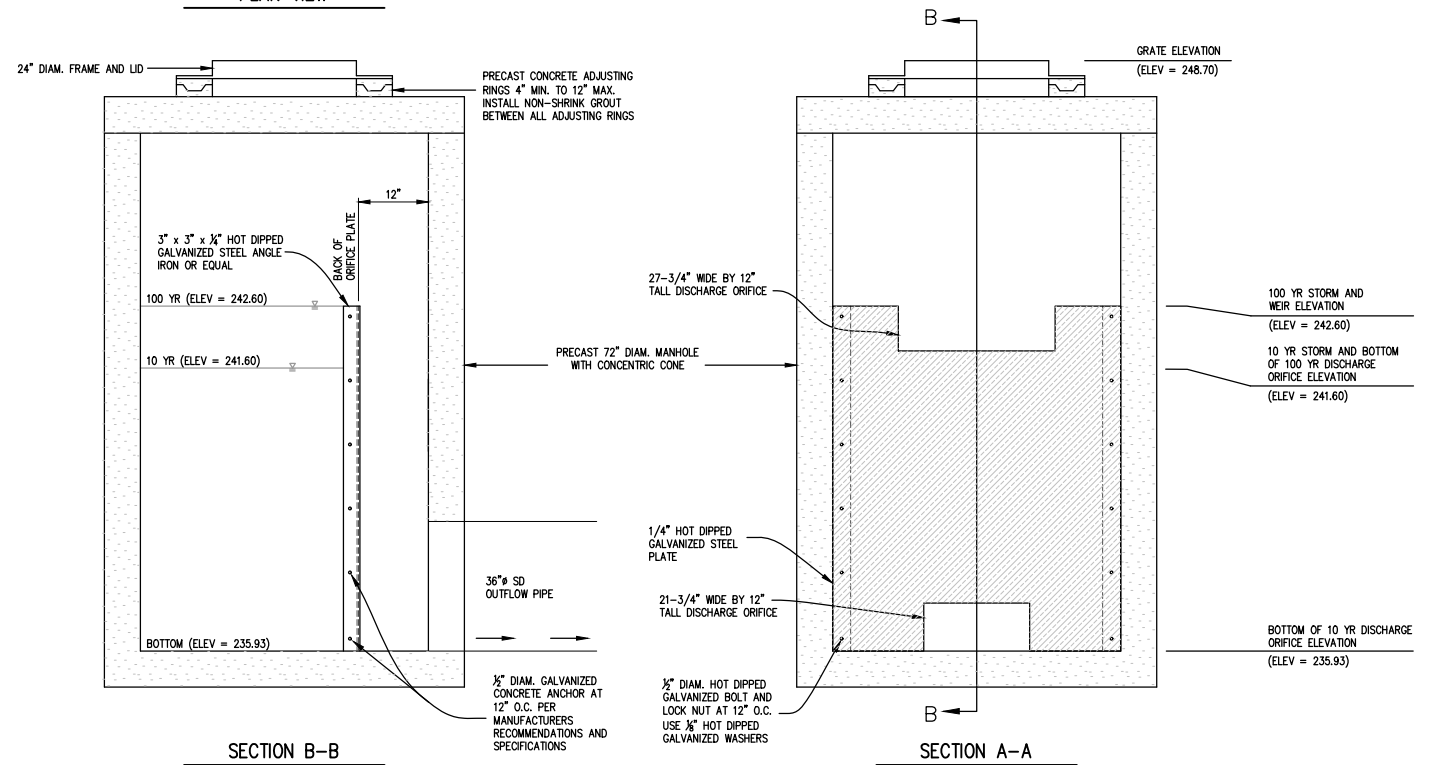

DISCHARGE CONTROL STRUCTURE #68181
(STA. 35+62.20)

NO SCALE



RAR
ROLLS ANDERSON & ROLLS
CIVIL ENGINEERS



Designed:	JIR	Approved:		Revision	Date	By
Drawn By:	CAD	Date:	DECEMBER, 2023			
Checked:	PWR					

CITY OF CHICO
PUBLIC WORKS DEPARTMENT




BRUCE ROAD RECONSTRUCTION
DETAILS

Project Number: 16038	Drawing Number D-15
Scale: NONE	Sheet 102 of 182

Plan Status: ☐ Conceptual, ☐ Approved Final, ☐ Record Drawing Path: S:\CIVIL 3D 2018 PROJECTS\19123 COC Bruce Road\16038B_Detail 2.dwg - D16 (103). Fri, Dec 8 2023 - 11:59:32am, User




D	L	T
12"	12"	4"
18"	12"	5"
24"	12"	6"
30"	18"	7"
36"	18"	9"
42"	18"	9"
48"	18"	10"

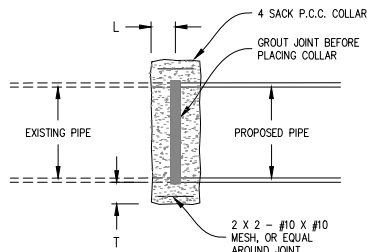


CONCRETE COLLAR DETAIL

NO SCALE

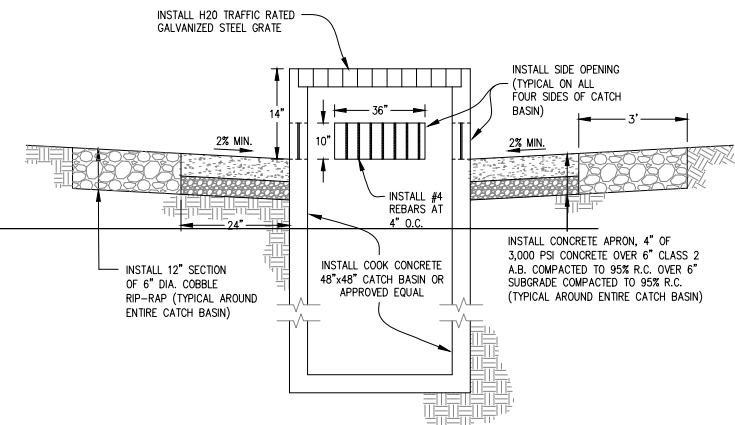


CATCH BASIN DETAIL "A"

NO SCALE

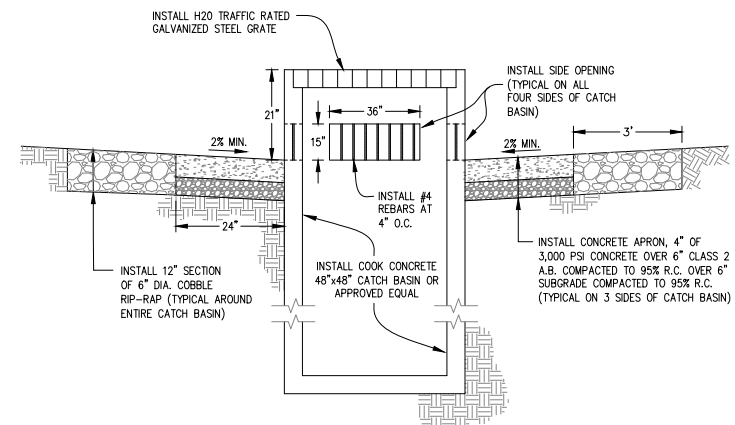


CATCH BASIN DETAIL "B"

NO SCALE

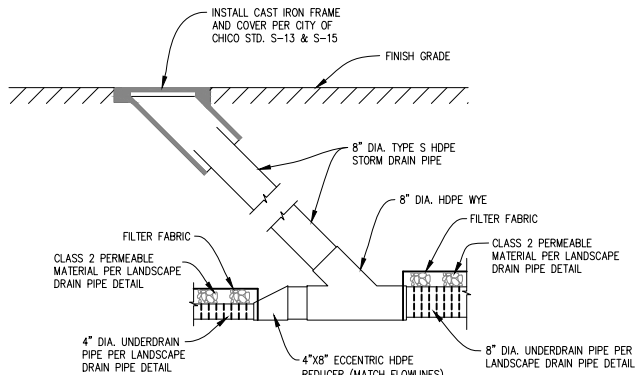


LANDSCAPE DRAIN CLEANOUT DETAIL
(8-INCH DIA.)

NO SCALE

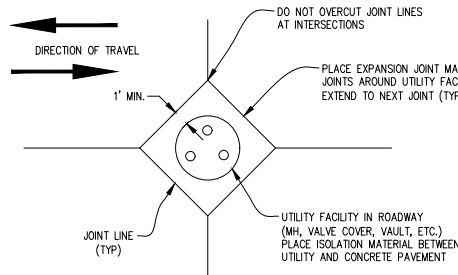


UTILITY FACILITY JOINTING

NO SCALE

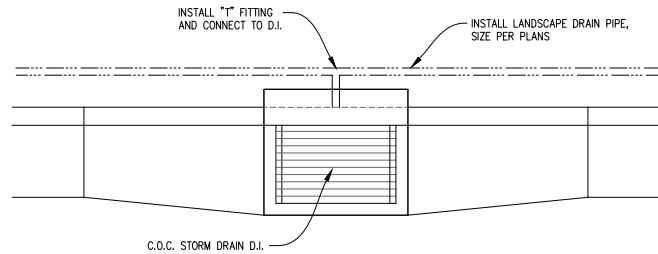


LANDSCAPE DRAIN PIPE TO DROP INLET CONNECTION DETAIL

NO SCALE

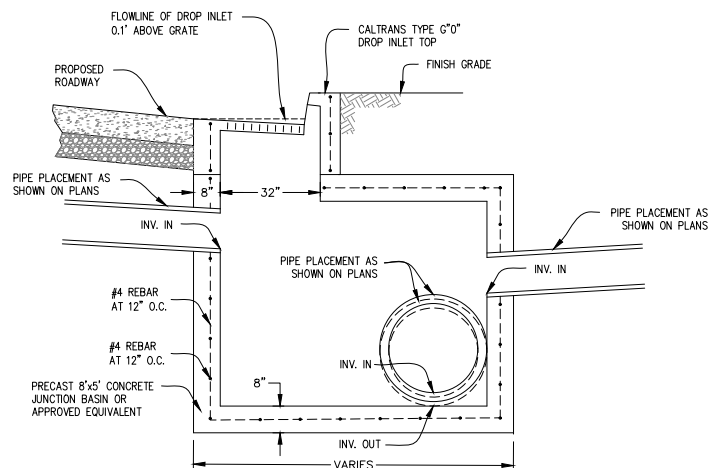


MODIFIED CITY STD. S-7 (TYPE 1) DI

NO SCALE

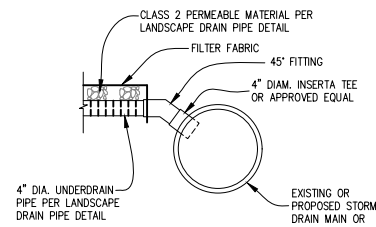


LANDSCAPE DRAIN TO PIPE
CONNECTION DETAIL

NO SCALE

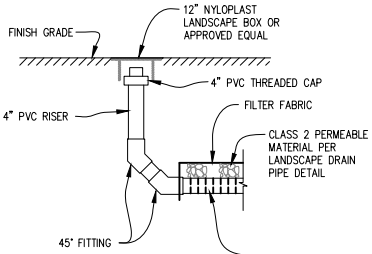


LANDSCAPE DRAIN CLEANOUT DETAIL
(4-INCH DIA.)

NO SCALE

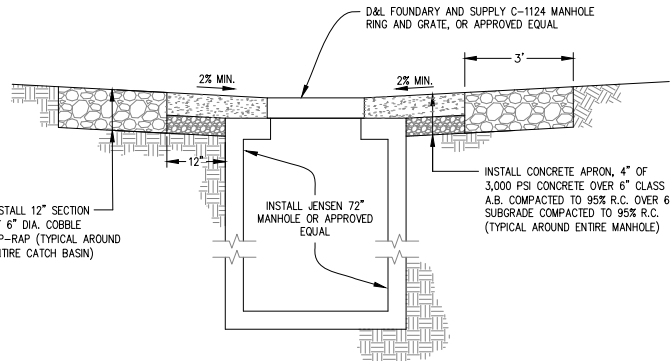


MANHOLE DETAIL "C"

NO SCALE

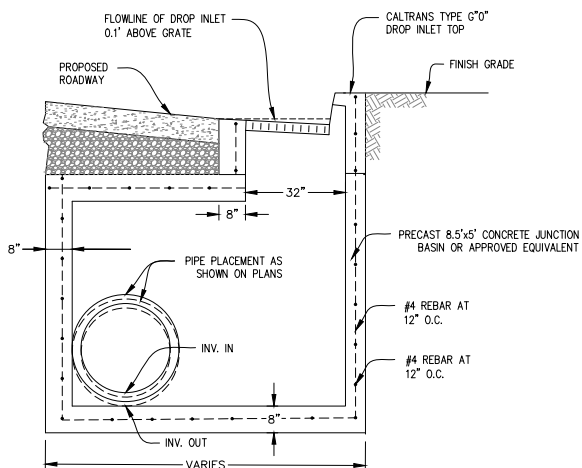


MODIFIED CITY STD. S-7 (TYPE 2) DI

NO SCALE

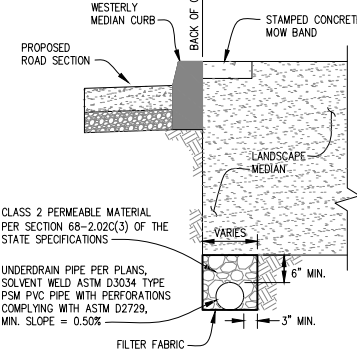


LANDSCAPE DRAIN PIPE DETAIL

NO SCALE

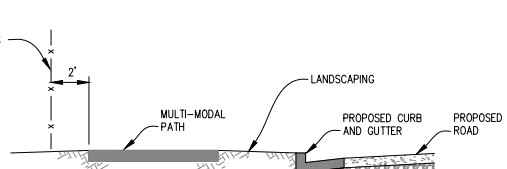


RIGHT-OF-WAY FENCING DETAIL "A"

NO SCALE

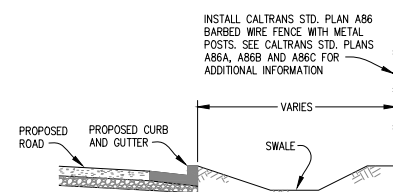


RIGHT-OF-WAY FENCING DETAIL "B"

NO SCALE

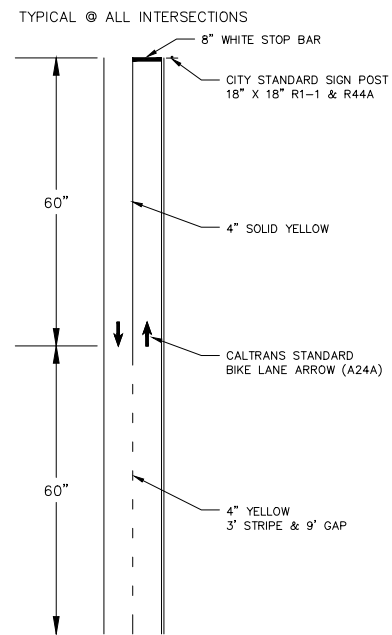

BIKE PATH STOP STRIPING DETAIL

NO SCALE

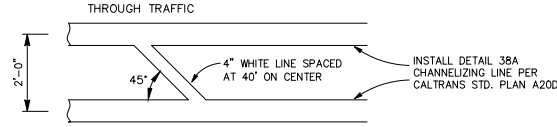

BIKE LANE BUFFER STRIPING DETAIL

NO SCALE

CITY OF CHICO
PUBLIC WORKS DEPARTMENT





BRUCE ROAD RECONSTRUCTION
DETAILS

Project Number:
16038
Scale:
NONE

Drawing Number
D-16
Sheet 103 of 182

Plan Status: ☐ Conceptual, ☐ Approved Final, ☐ Record Drawing Path: S:\CIVIL 3D 2018 PROJECTS\19123 COC Bruce Road\16038B_Hydroseed.dwg - H1 (104), Fri, Dec 8 2023 - 10:38:24am, User

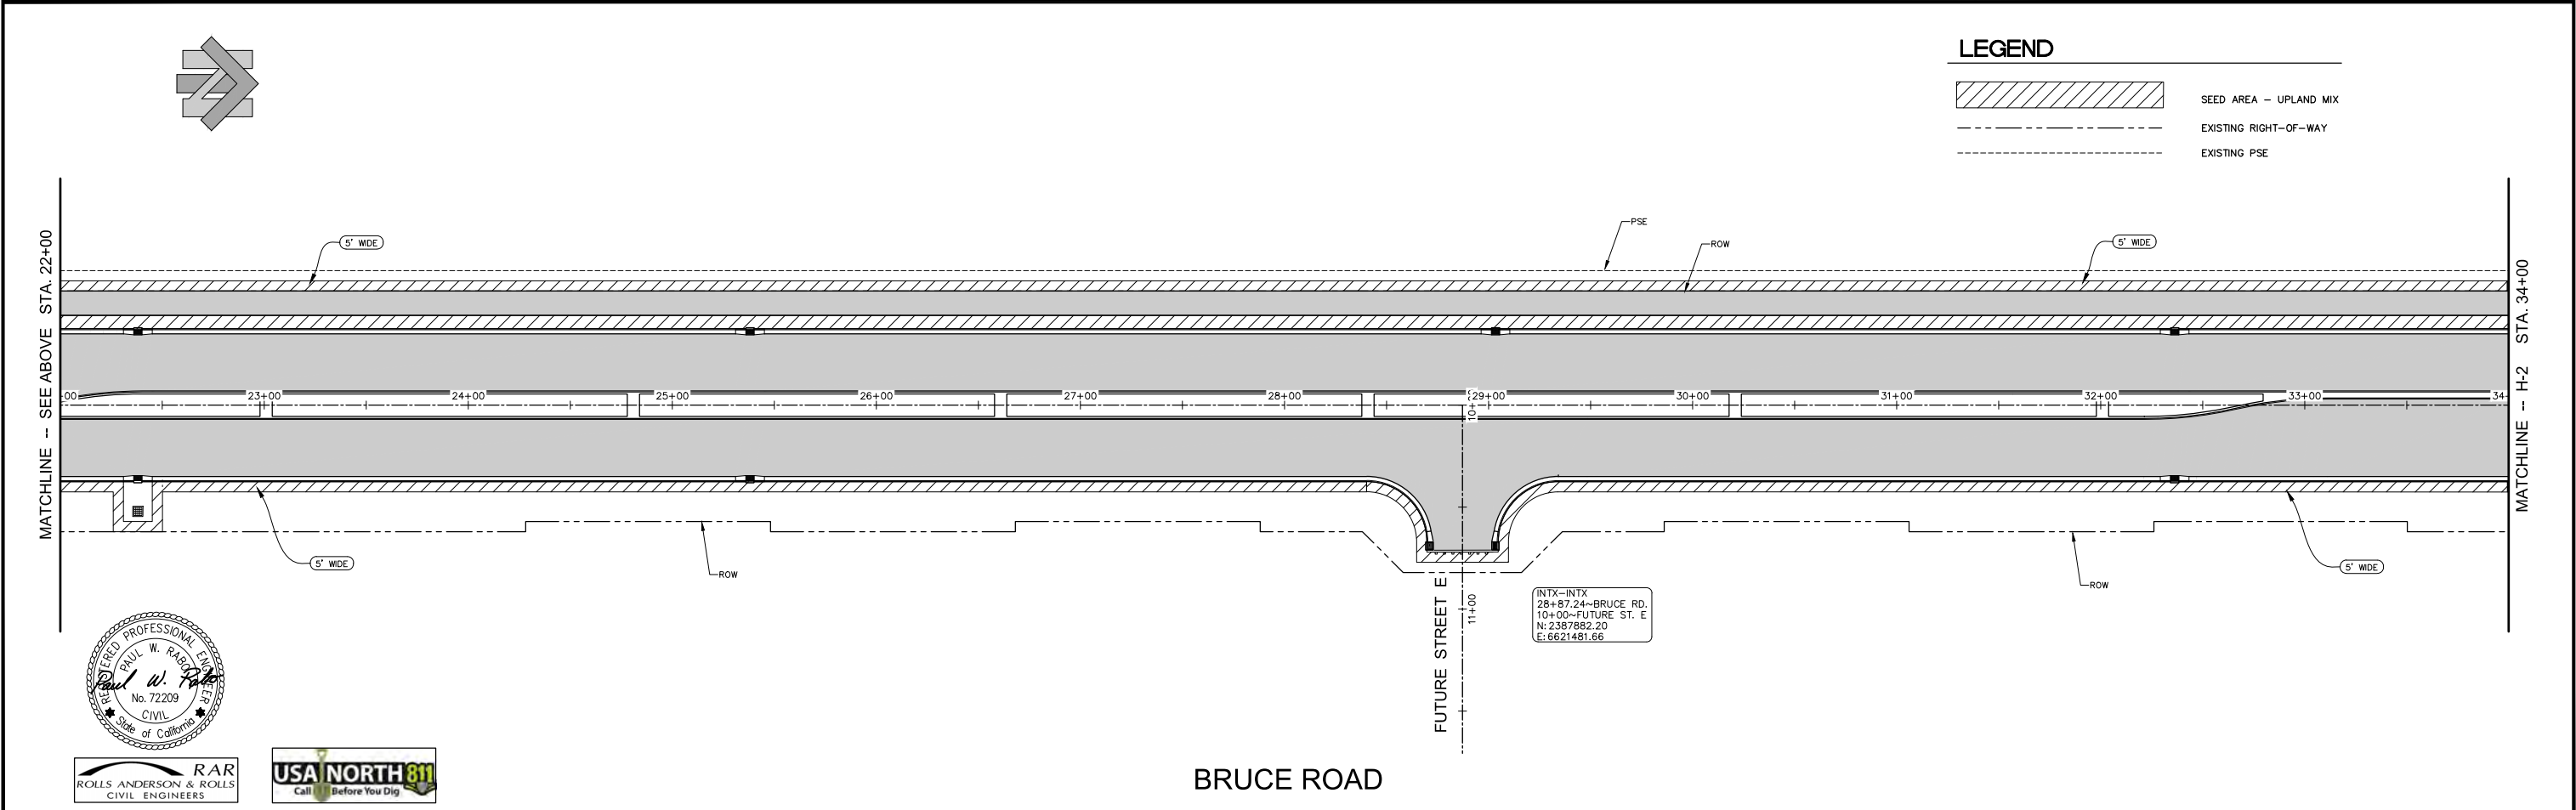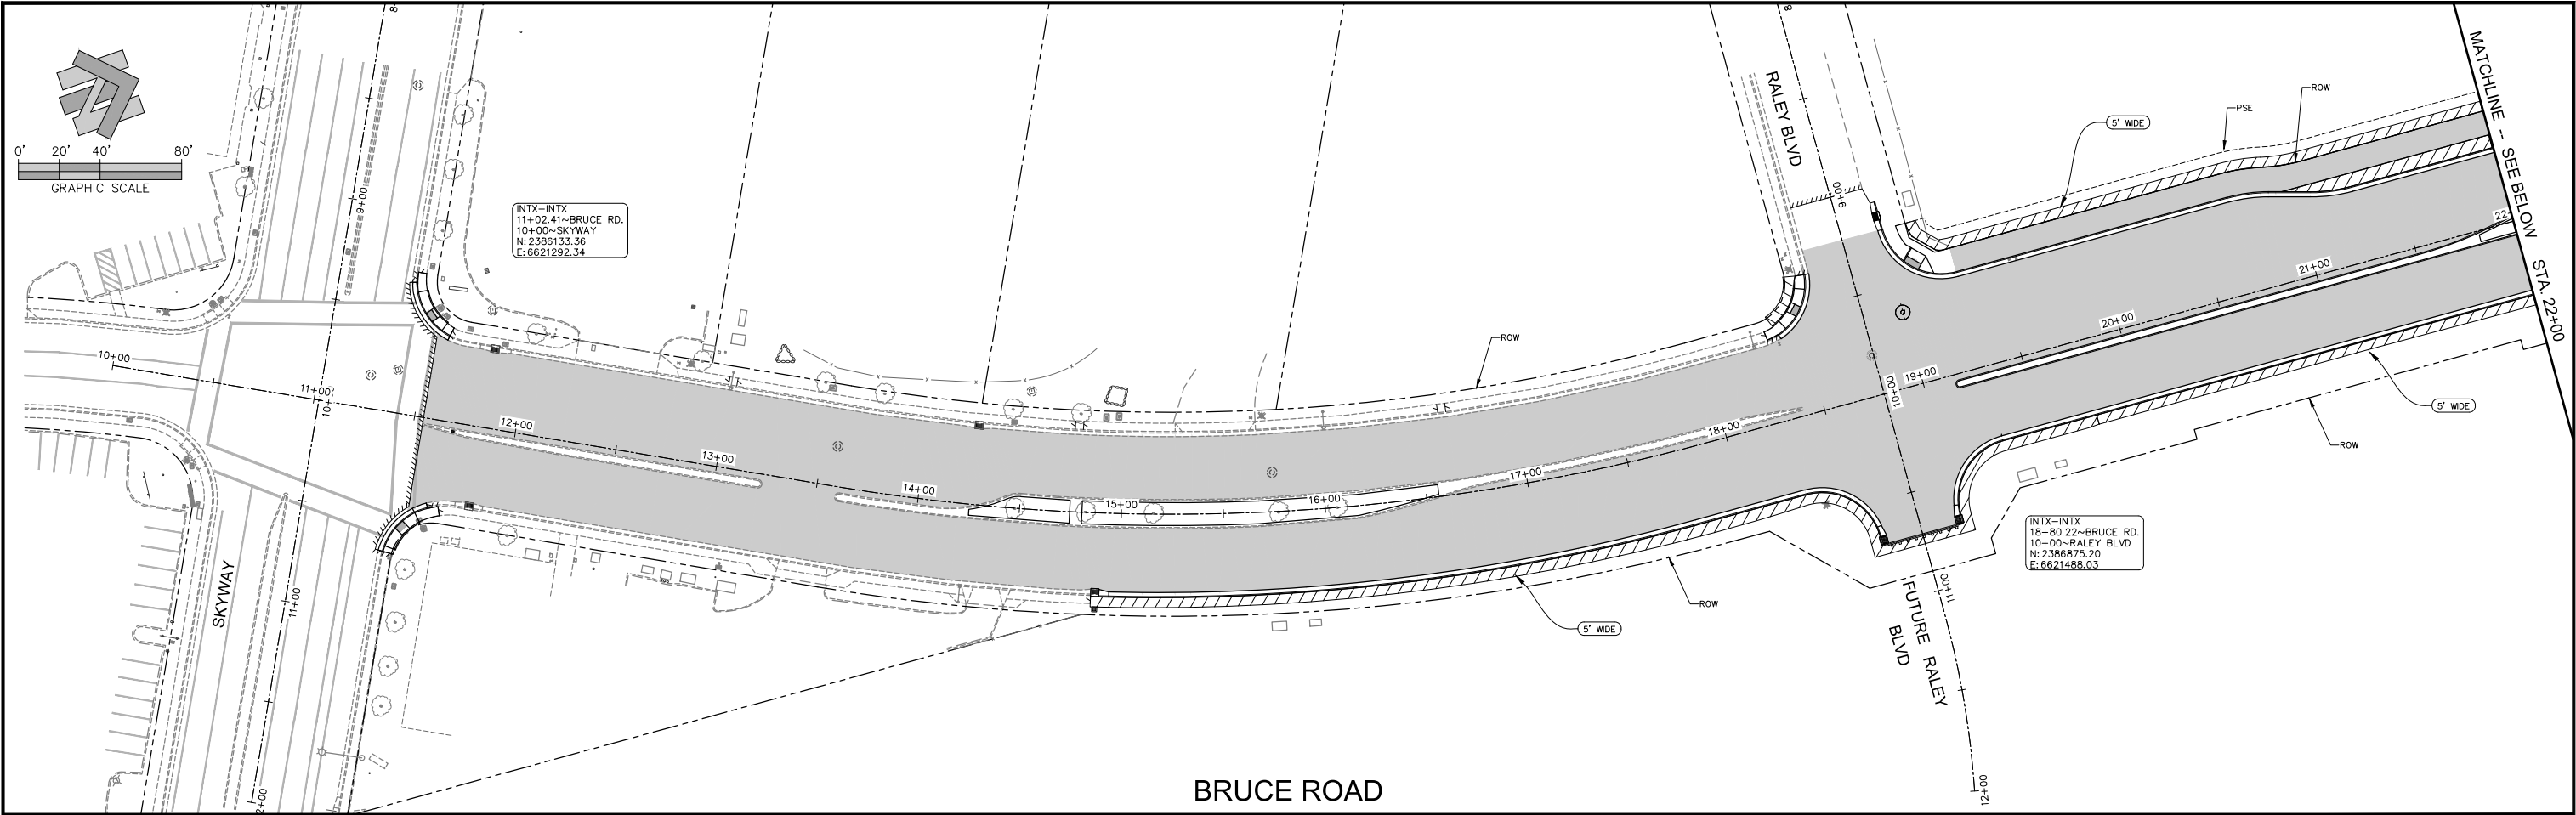

Designed:	JIR	Approved:		Revision	Date	By
Drawn By:	CAD	Date: DECEMBER, 2023				
Checked:	PWR					



CITY OF CHICO
PUBLIC WORKS DEPARTMENT



BRUCE ROAD RECONSTRUCTION
SEEDING LOCATION - BRUCE ROAD STA. 10+00 TO 34+00

Project Number: 16038	Drawing Number H-1
Scale: 1" = 40'	Sheet 104 of 182

Plan Status: ☐ Conceptual, ☐ Approved Final, ☐ Record Drawing Path: S:\CIVIL 3D 2018 PROJECTS\19123 COC Bruce Road\16038B_Hydroseed.dwg -- H2 (105), Fri, Dec 8 2023 -- 10:38:36am, User

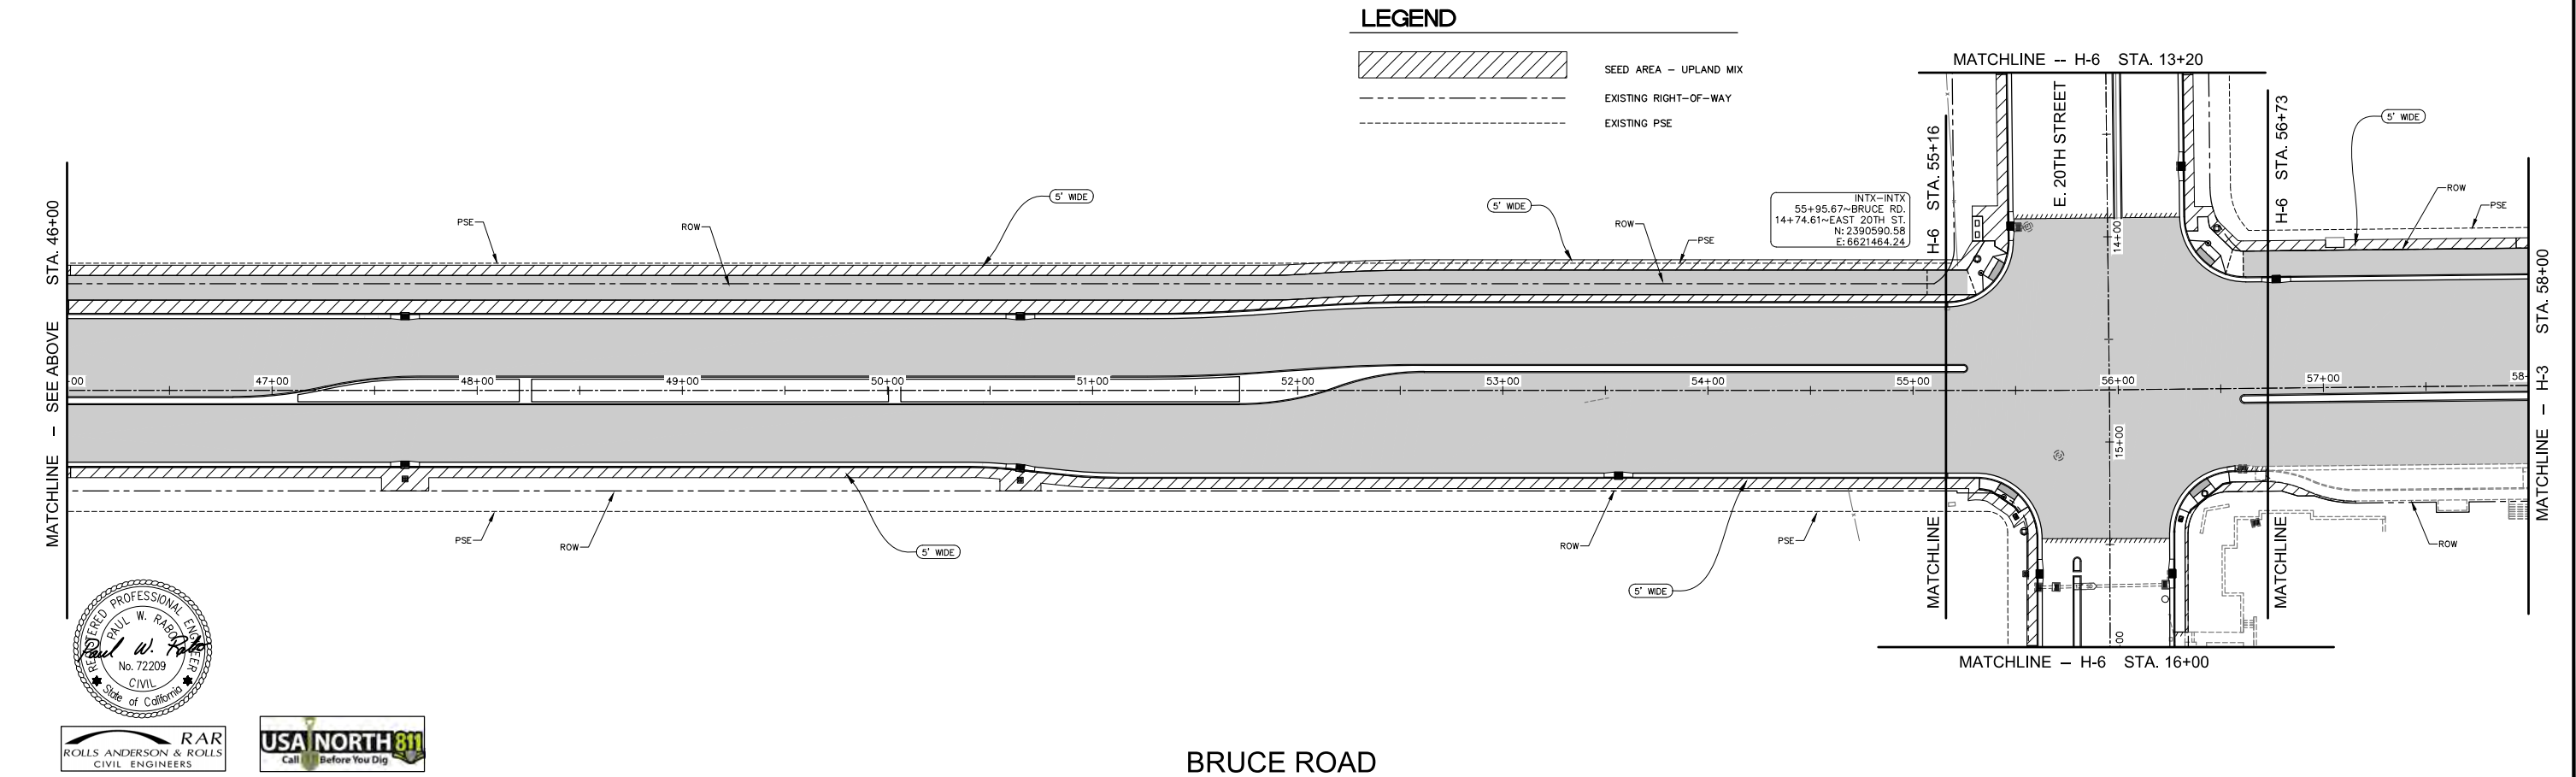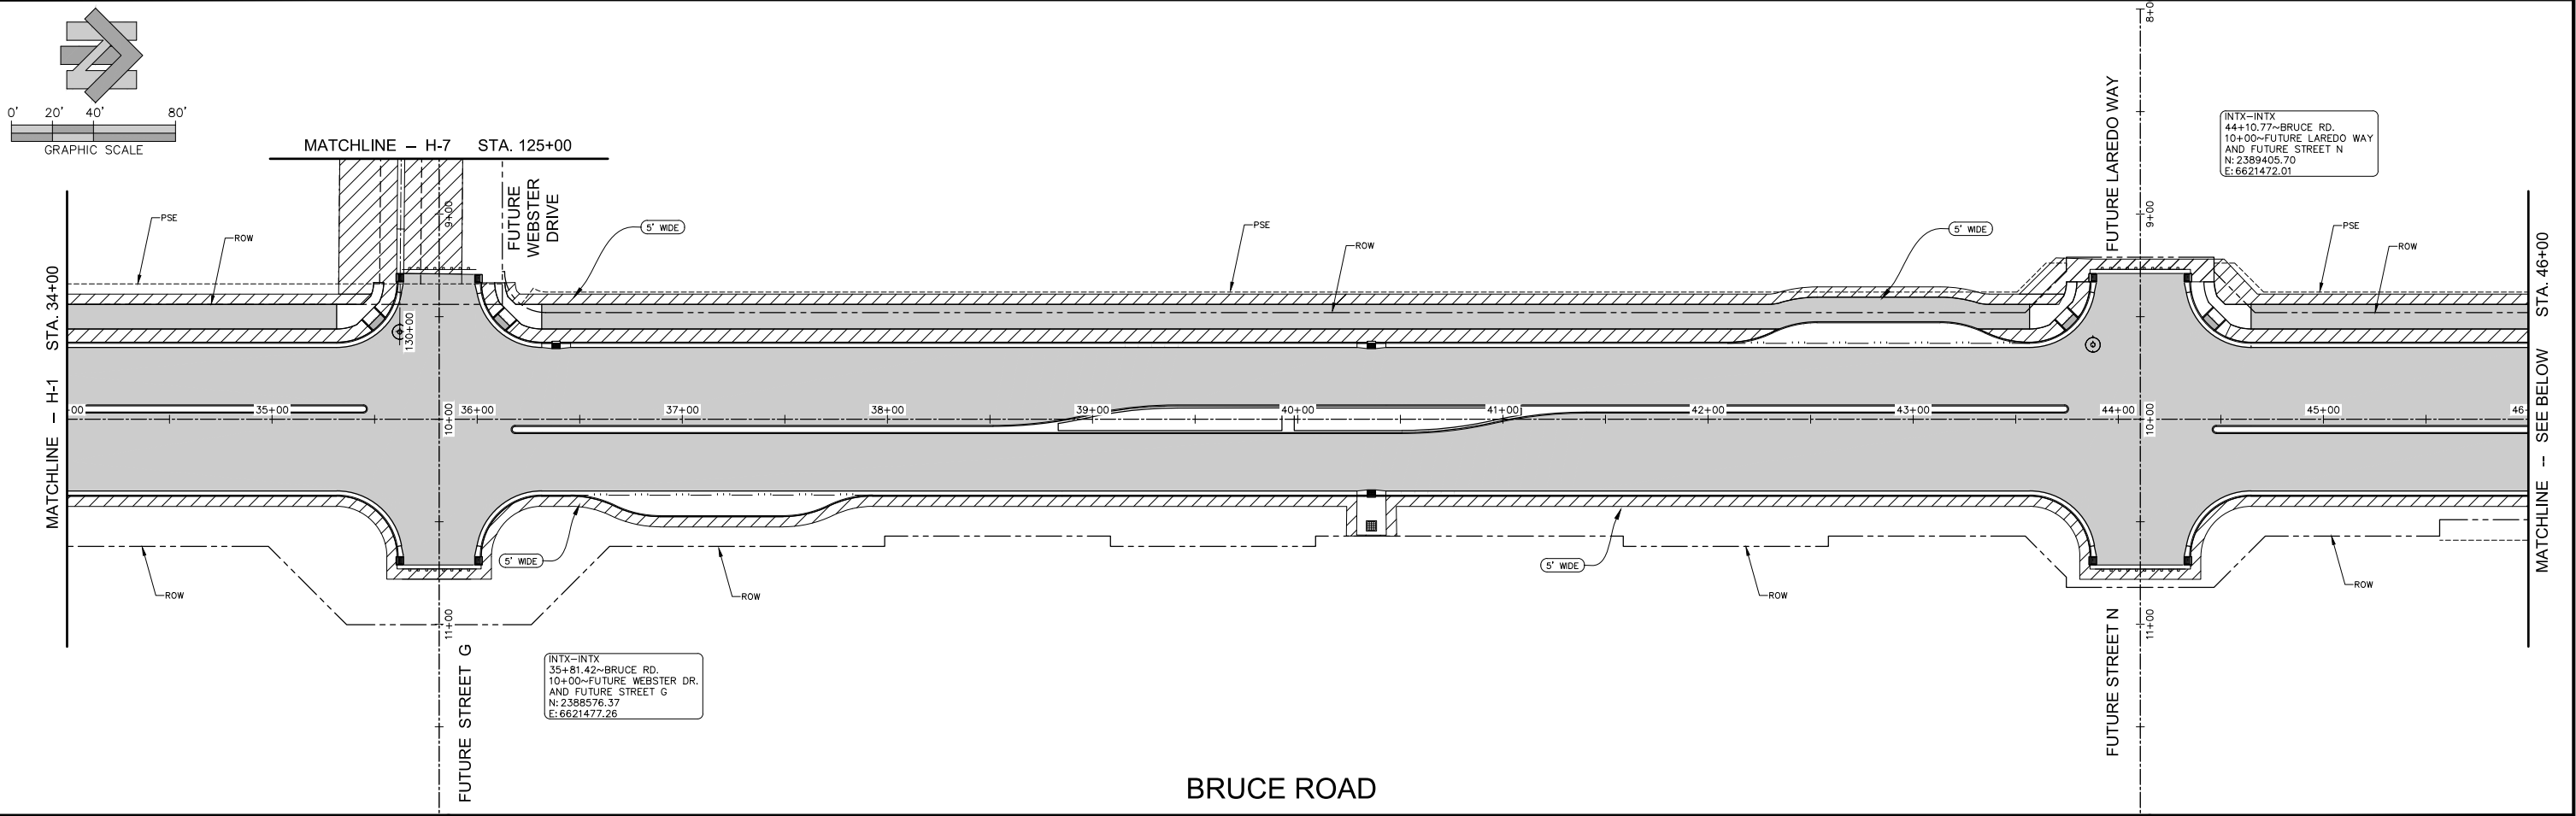


Designed:	JIR	Approved:		Revision	Date	By
Drawn By:	CAD	Date: DECEMBER, 2023				
Checked:	PWR					

CITY OF CHICO
PUBLIC WORKS DEPARTMENT







BRUCE ROAD RECONSTRUCTION
SEEDING LOCATION - BRUCE ROAD STA. 34+00 TO 58+00

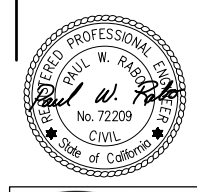

Project Number: 16038	Drawing Number H-2
Scale: 1" = 40'	Sheet 105 of 182

Plan Status: ☐ Conceptual, ☐ Approved Final, ☐ Record Drawing Path: S:\CIVIL_3D_2018 PROJECTS\19123 COC Bruce Road\16038B_Hydroseed.dwg - H3 (106), Fri, Dec 8 2023 - 10:39:46am, User

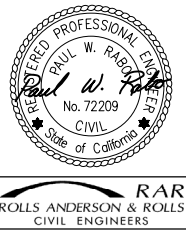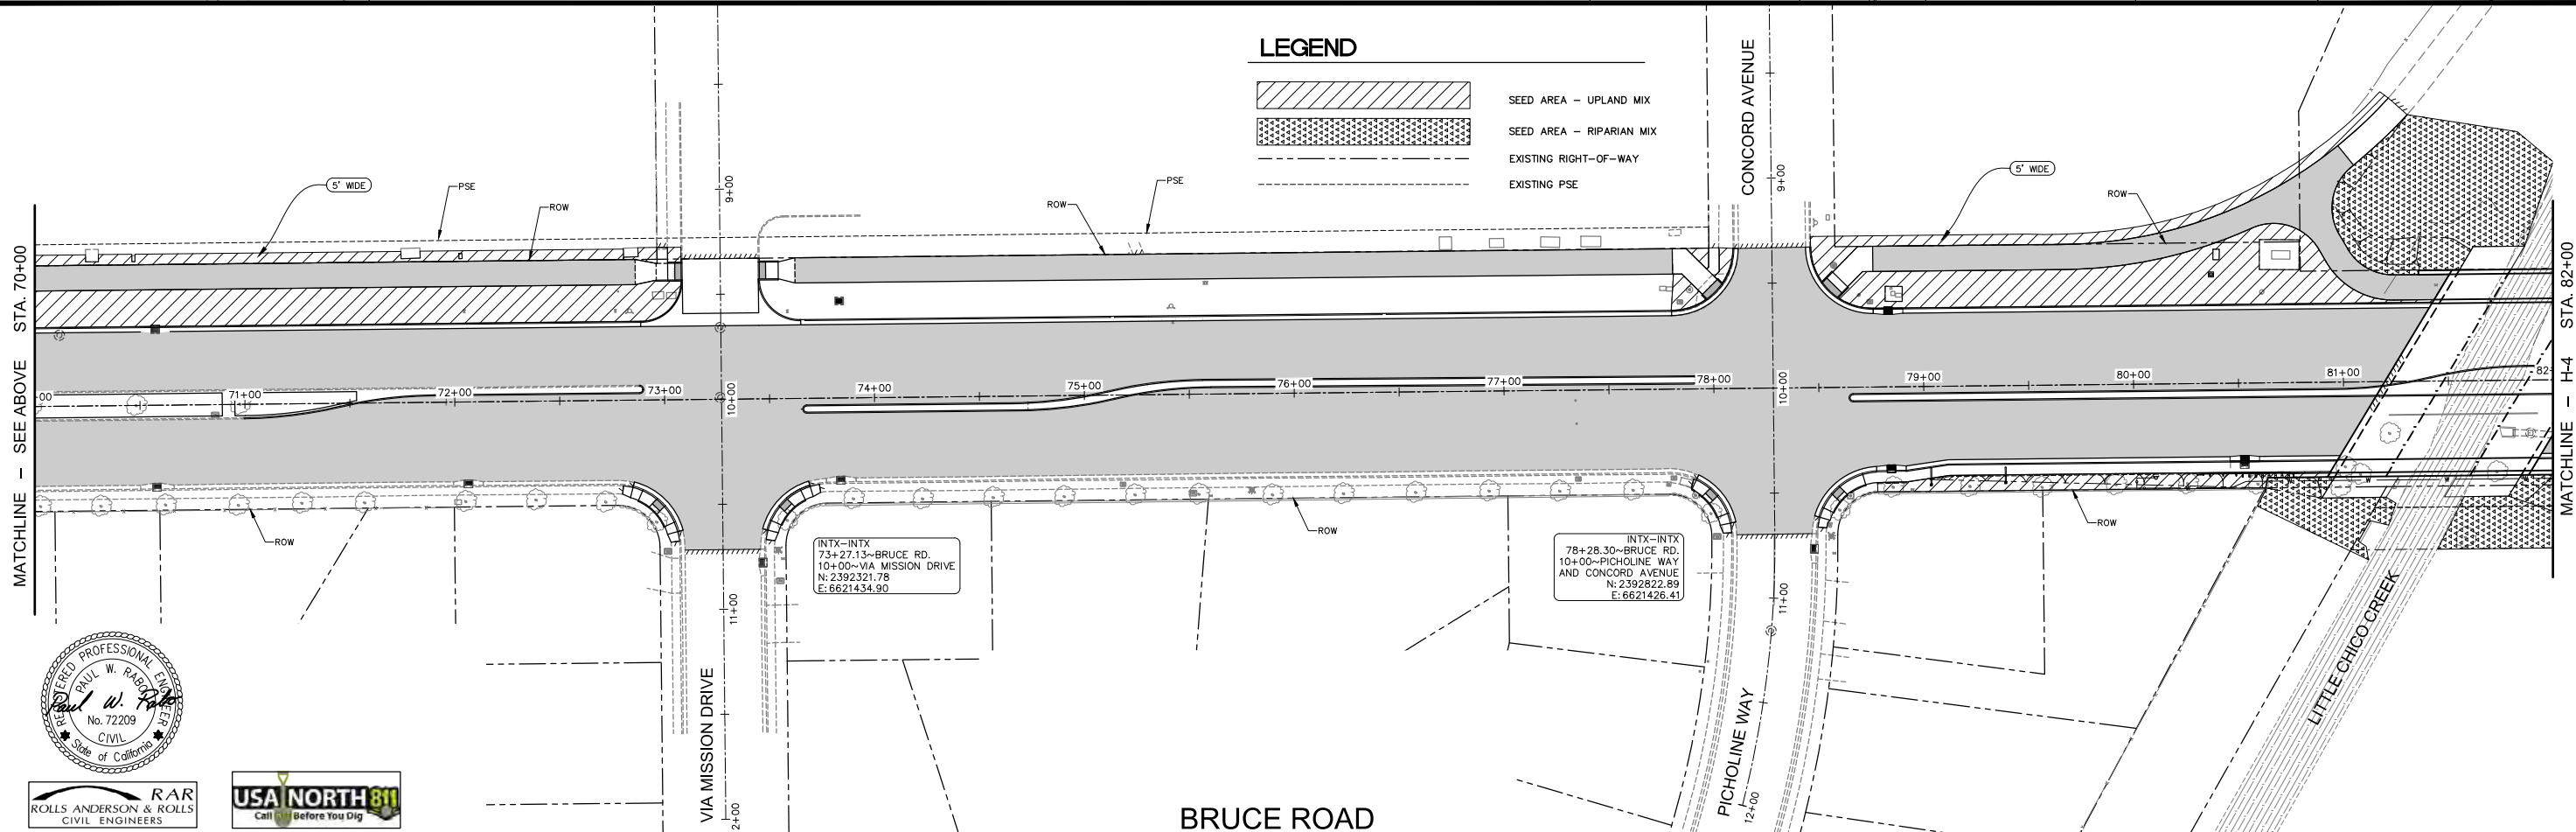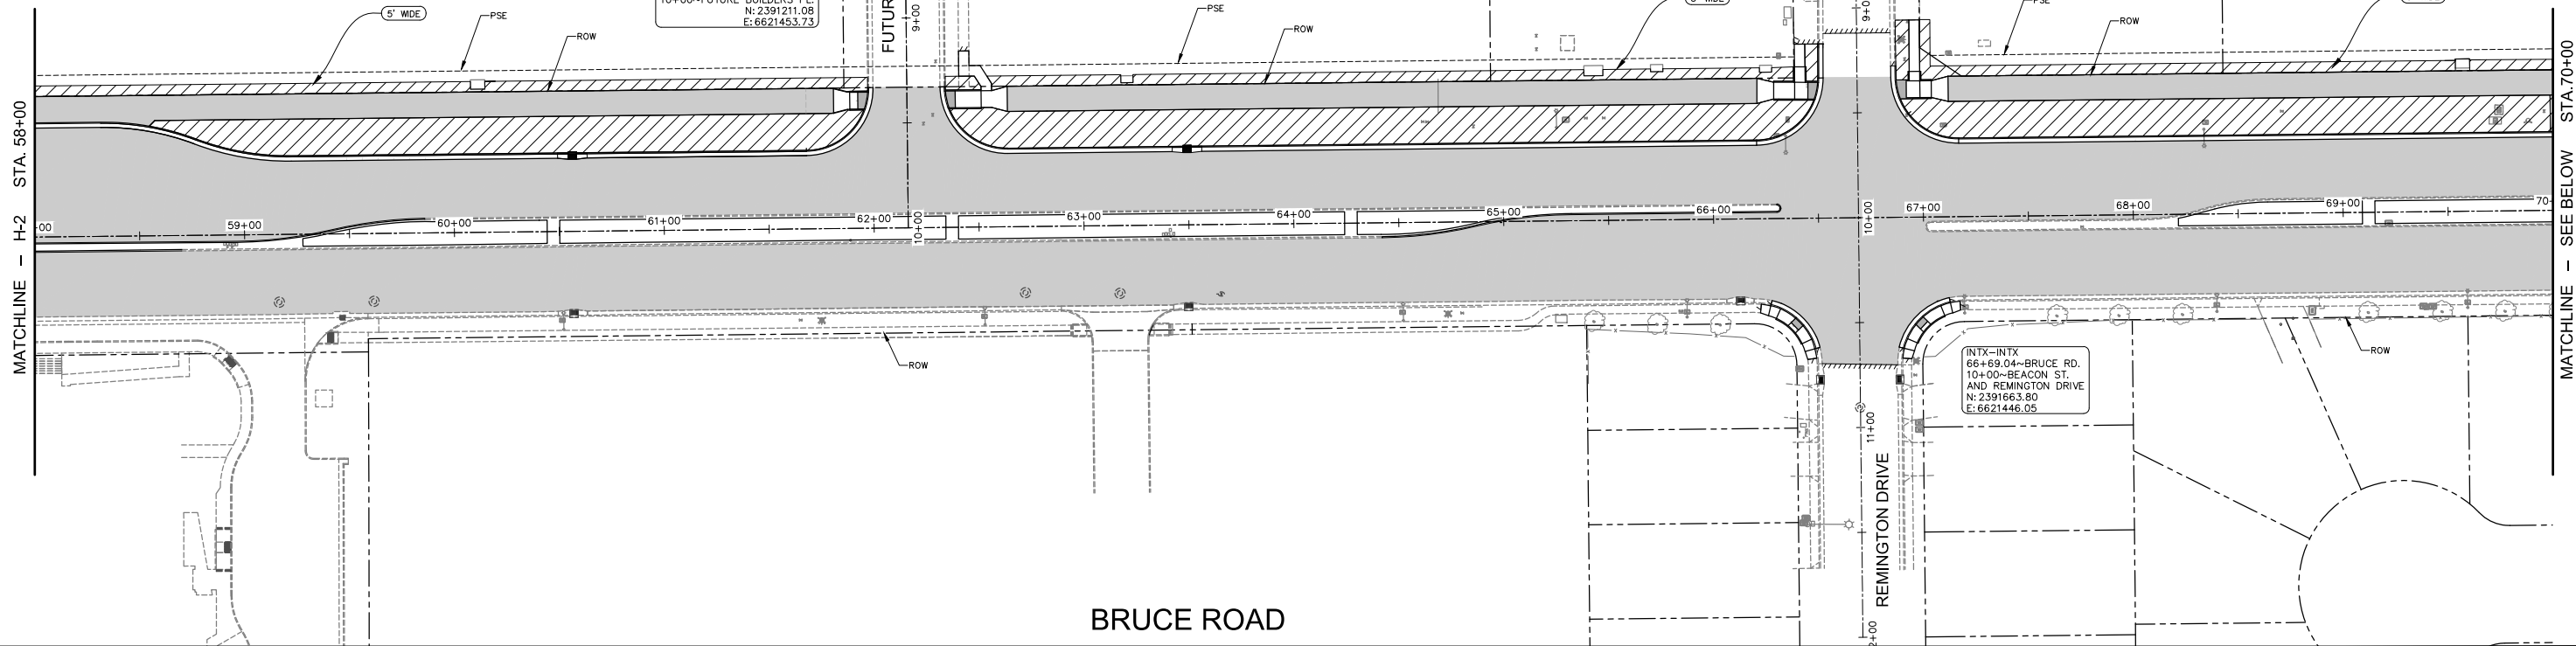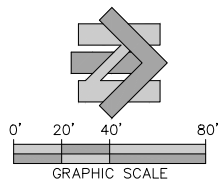

Designed:	JIR	Approved:		Revision	Date	By
Drawn By:	CAD					
Checked:	PWR	Date: DECEMBER, 2023				



CITY OF CHICO
PUBLIC WORKS DEPARTMENT



BRUCE ROAD RECONSTRUCTION
SEEDING LOCATION - BRUCE ROAD STA. 58+00 TO 82+00


Project Number: 16038	Drawing Number H-3
Scale: 1" = 40'	Sheet 106 of 182

Plan Status: ☐ Conceptual, ☐ Approved Final, ☐ Record Drawing Path: S:\CIVIL_3D_2018_PROJECTS\19123_OOC_Bruce_Road\16038B_Hydroseed.dwg - H4 (107). Fri, Dec 8 2023 - 10:39:58am, User

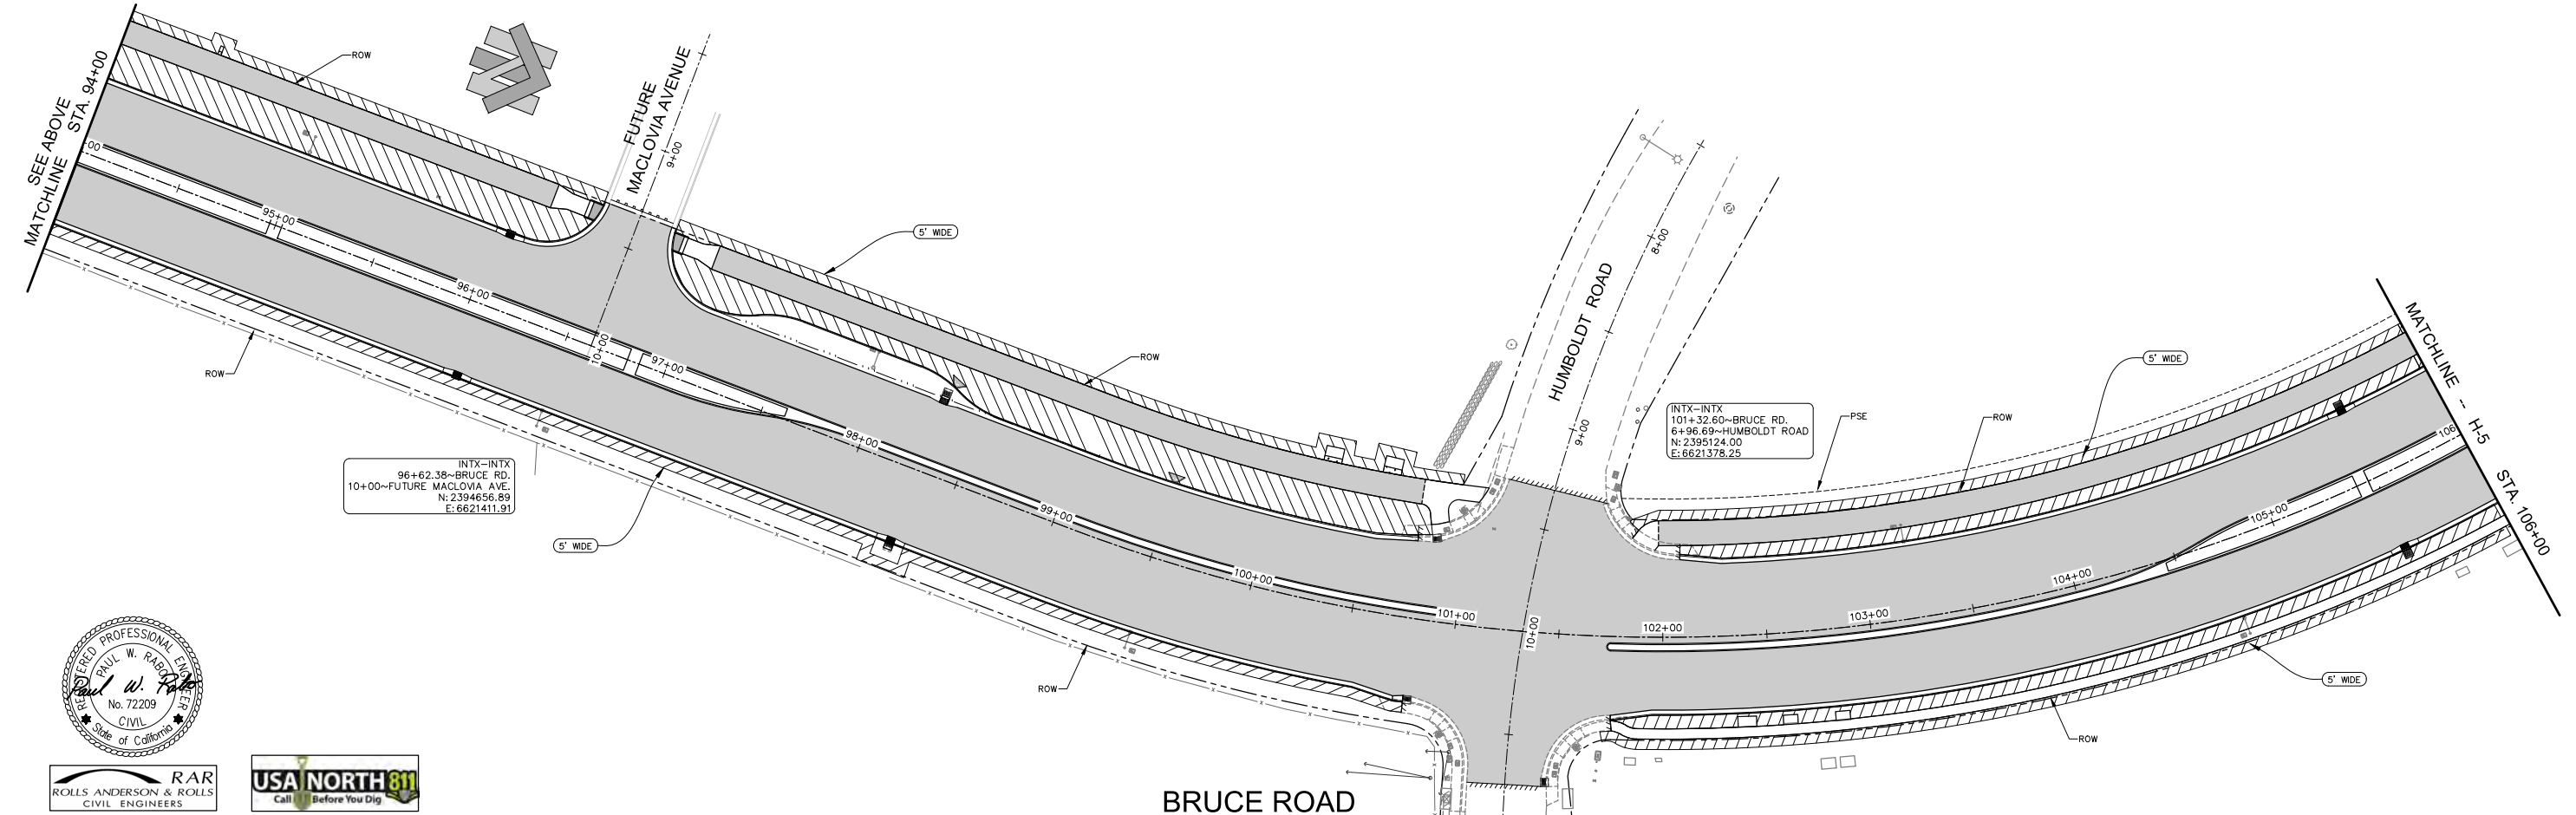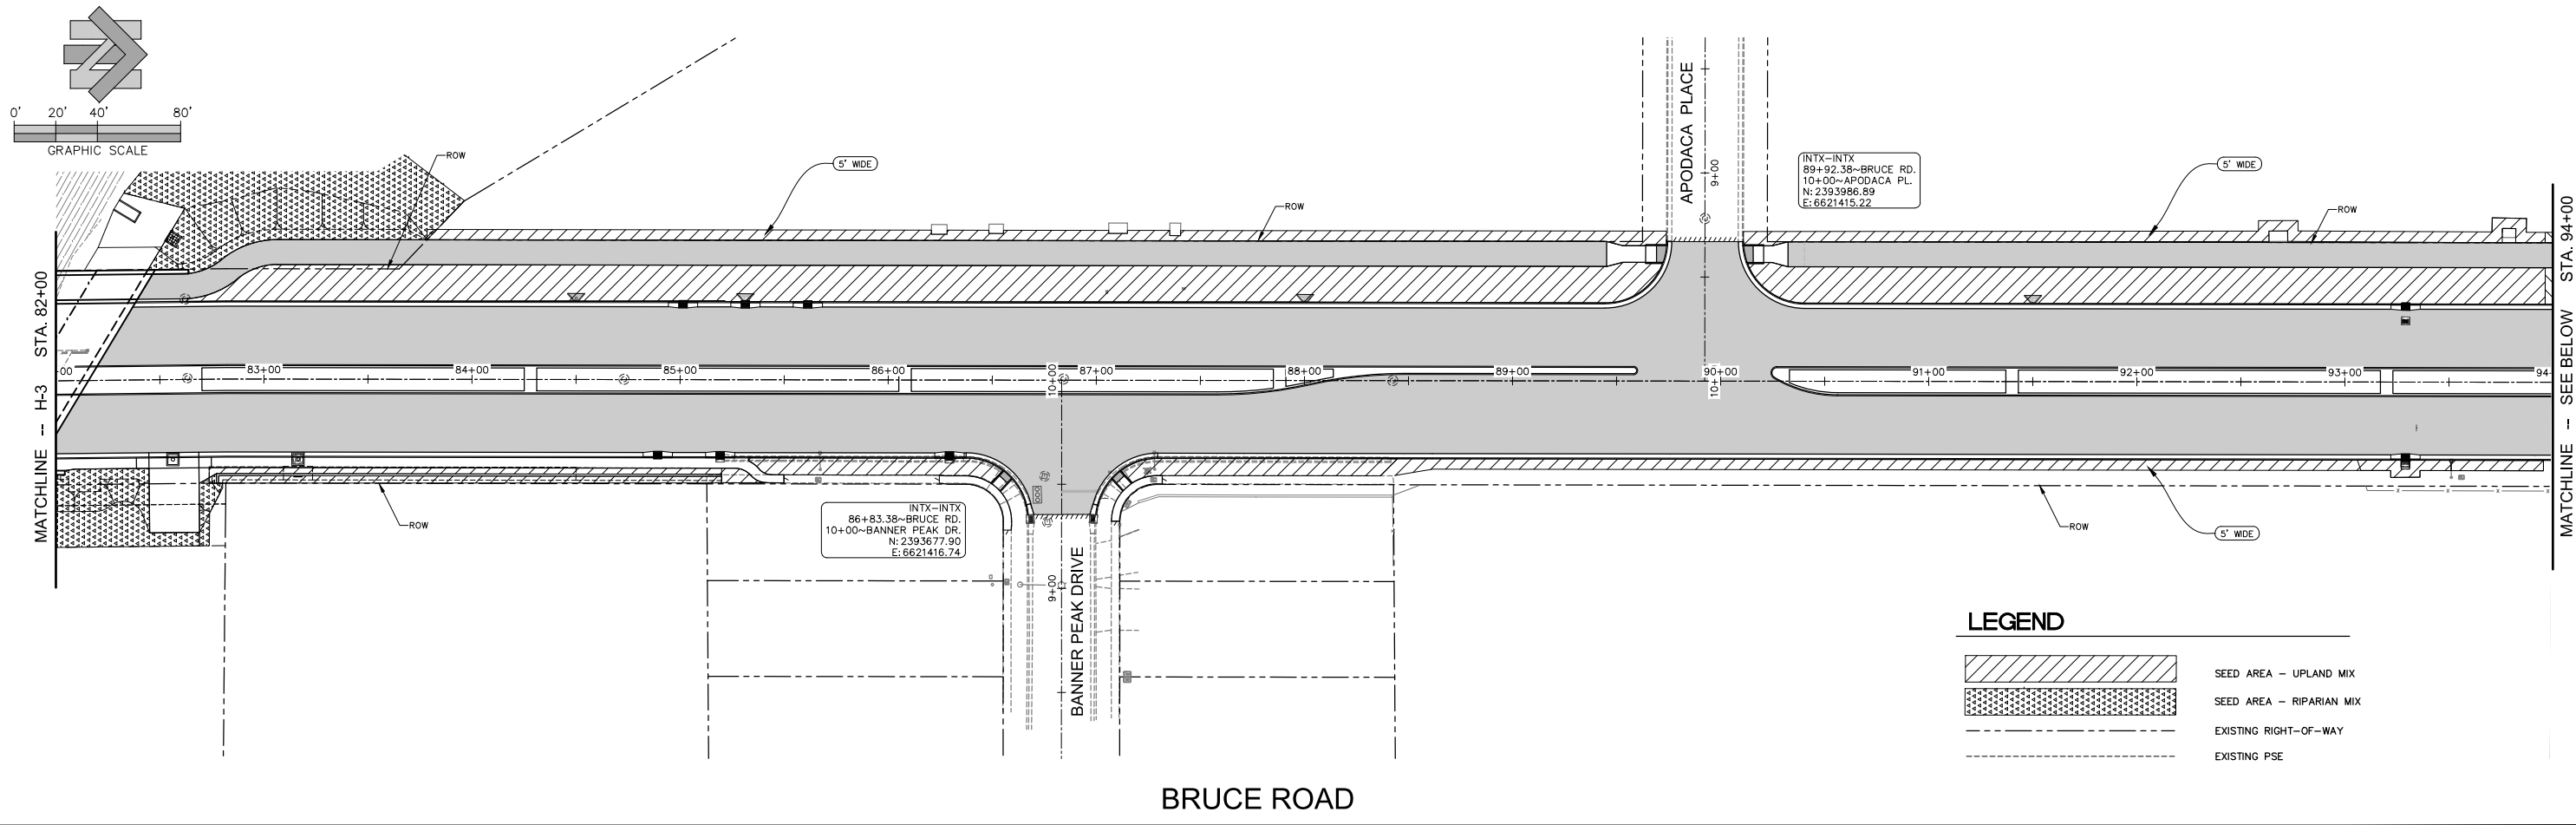

LEGEND

	SEED AREA - UPLAND MIX
	SEED AREA - RIPARIAN MIX
	EXISTING RIGHT-OF-WAY
	EXISTING PSE

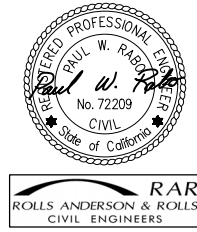

Designed:	JIR	Approved:		Revision	Date	By
Drawn By:	CAD	Date:	DECEMBER, 2023			
Checked:	PWR					


CITY OF CHICO
PUBLIC WORKS DEPARTMENT



BRUCE ROAD RECONSTRUCTION
SEEDING LOCATION - BRUCE ROAD STA. 82+00 TO 106+00

Project Number: 16038	Drawing Number H-4
Scale: 1" = 40'	Sheet 107 of 182

Plan Status: ☐ Conceptual, ☐ Approved Final, ☐ Record Drawing Path: S:\CIVIL_3D_2018_PROJECTS\19123_OOC_Bruce_Road\16038B_Hydroseed.dwg -- HS (108), Fri, Dec 8 2023 -- 1:28:07pm, User

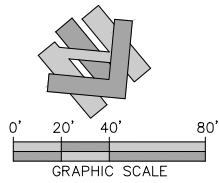



Designed:	JIR	Approved:		Revision	Date	By
Drawn By:	CAD	Date: DECEMBER, 2023				
Checked:	PWR					

CITY OF CHICO
PUBLIC WORKS DEPARTMENT





BRUCE ROAD RECONSTRUCTION
SEEDING LOCATION - BRUCE ROAD STA. 106+00 TO 118+09

Project Number: 16038	Drawing Number H-5
Scale: 1"= 40'	Sheet 108 of 182

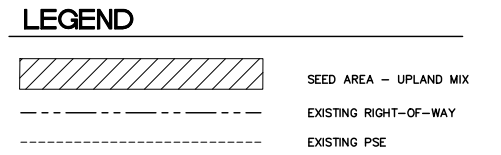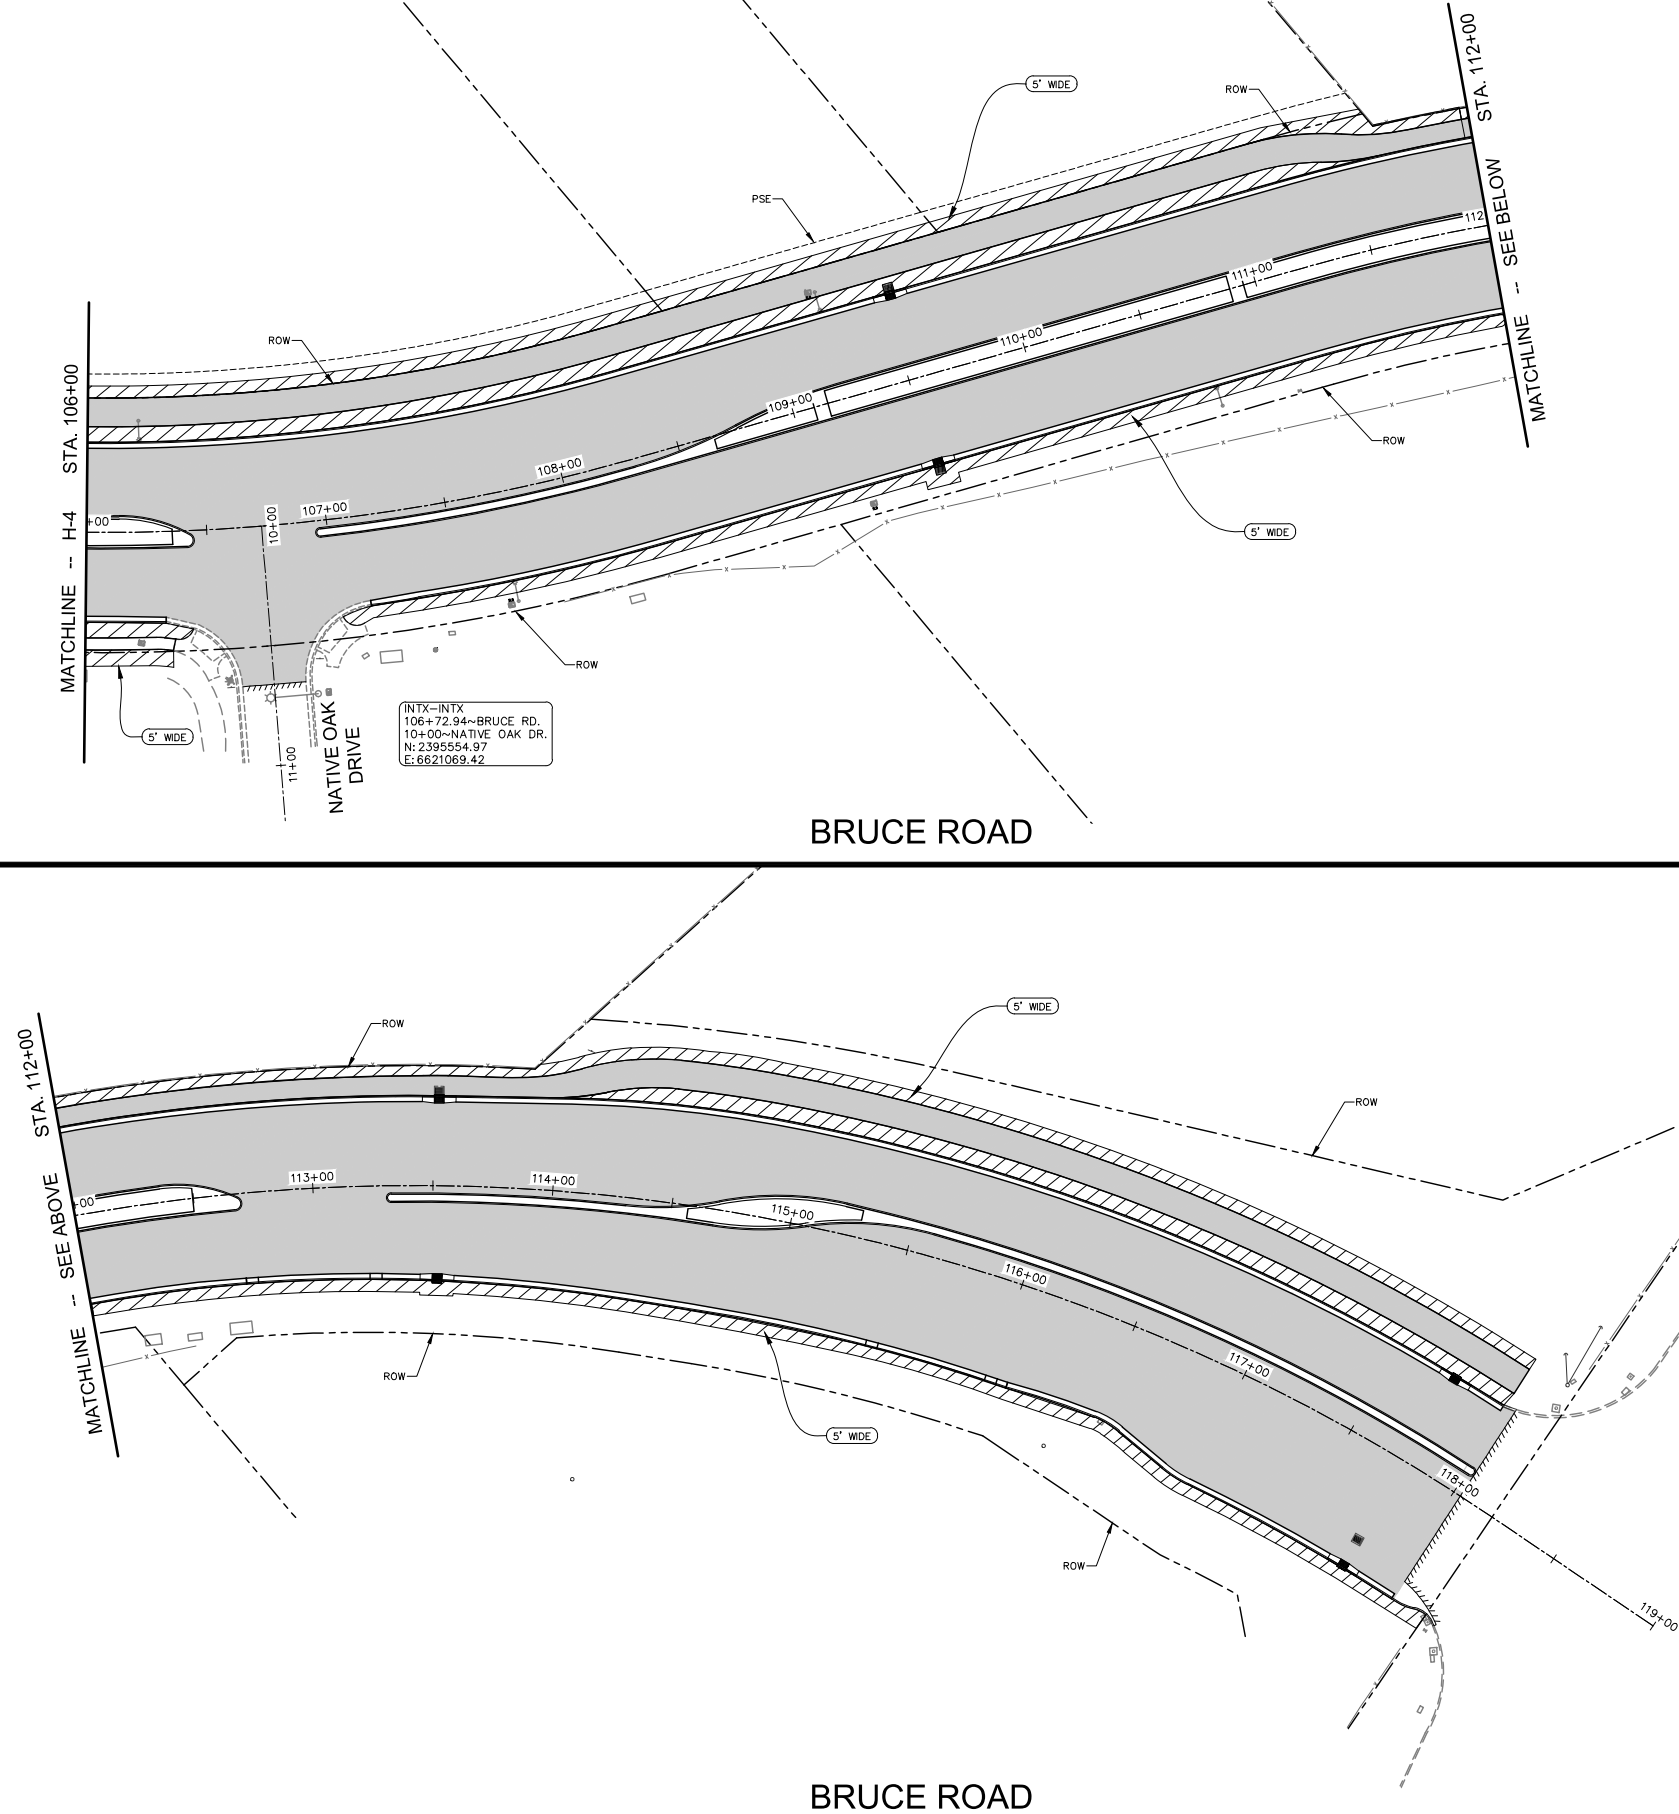


Plan Status: ☐ Conceptual, ☐ Approved Final, ☐ Record Drawing Path: S:\CIVIL 3D 2018 PROJECTS\19123 COC Bruce Road\16038B_Hydroseed.dwg -- H6 (109), Fri, Dec 8 2023 -- 10:40:18am, User

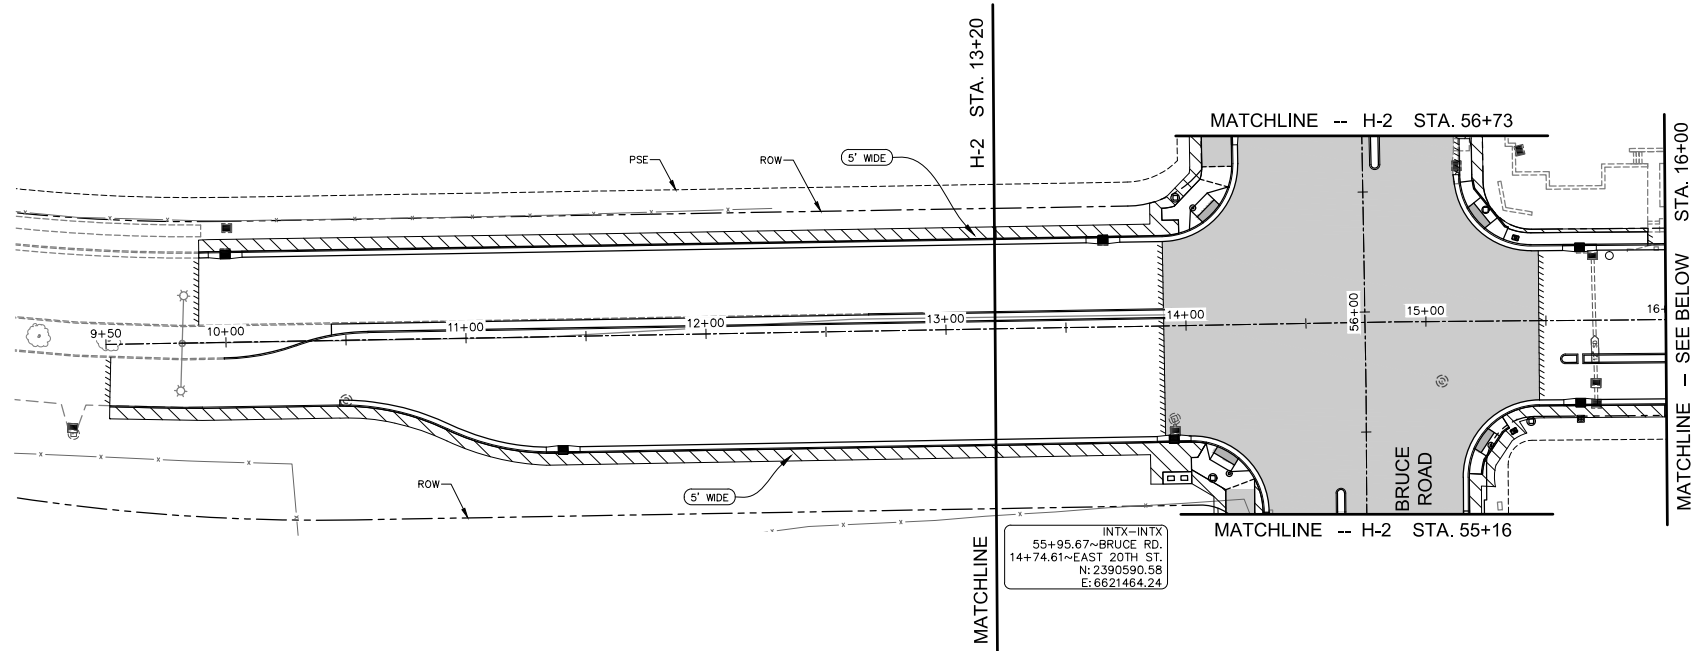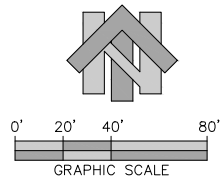

LEGEND

- SEED AREA - UPLAND MIX
- EXISTING RIGHT-OF-WAY
- EXISTING PSE

EAST 20TH STREET

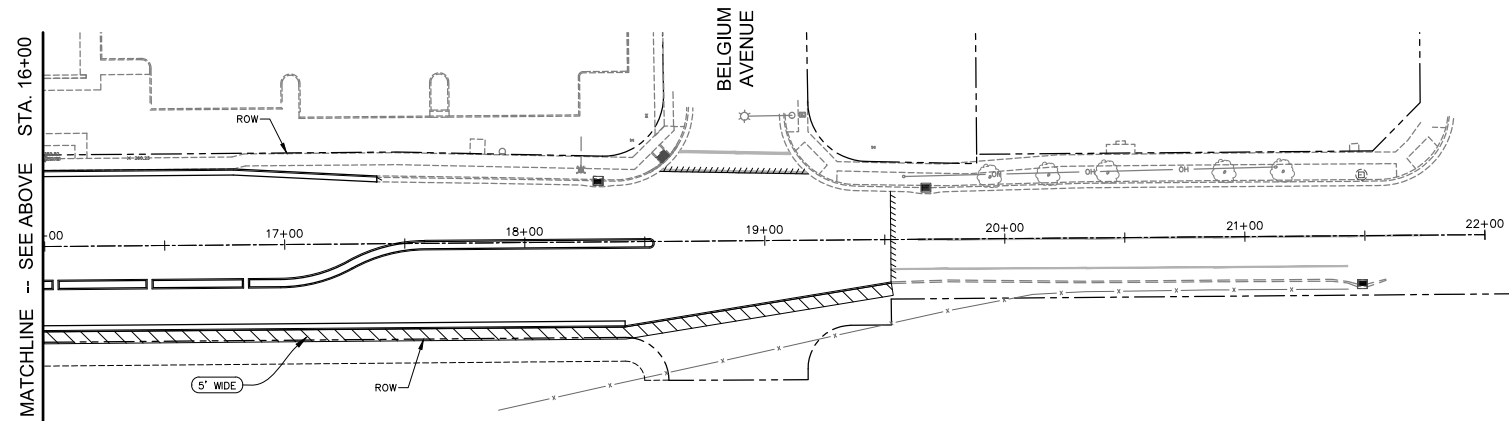

EAST 20TH STREET



Designed:	JIR	Approved:		Revision	Date	By
Drawn By:	CAD	Date:	DECEMBER, 2023			
Checked:	PWR					




CITY OF CHICO
PUBLIC WORKS DEPARTMENT




BRUCE ROAD RECONSTRUCTION
SEEDING LOCATION - 20TH STREET STA. 9+50 TO 19+53

Project Number: 16038	Drawing Number H-6
Scale: 1"= 40'	Sheet 109 of 182


Plan Status: ☐ Conceptual, ☐ Approved Final, ☐ Record Drawing Path: S:\CIVIL_3D 2018 PROJECTS\19123 COC Bruce Road\16038B_Hydroseed.dwg - H7 (110), Fri, Dec 8 2023 - 10:40:33am, User

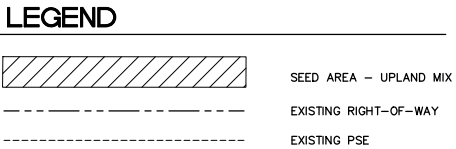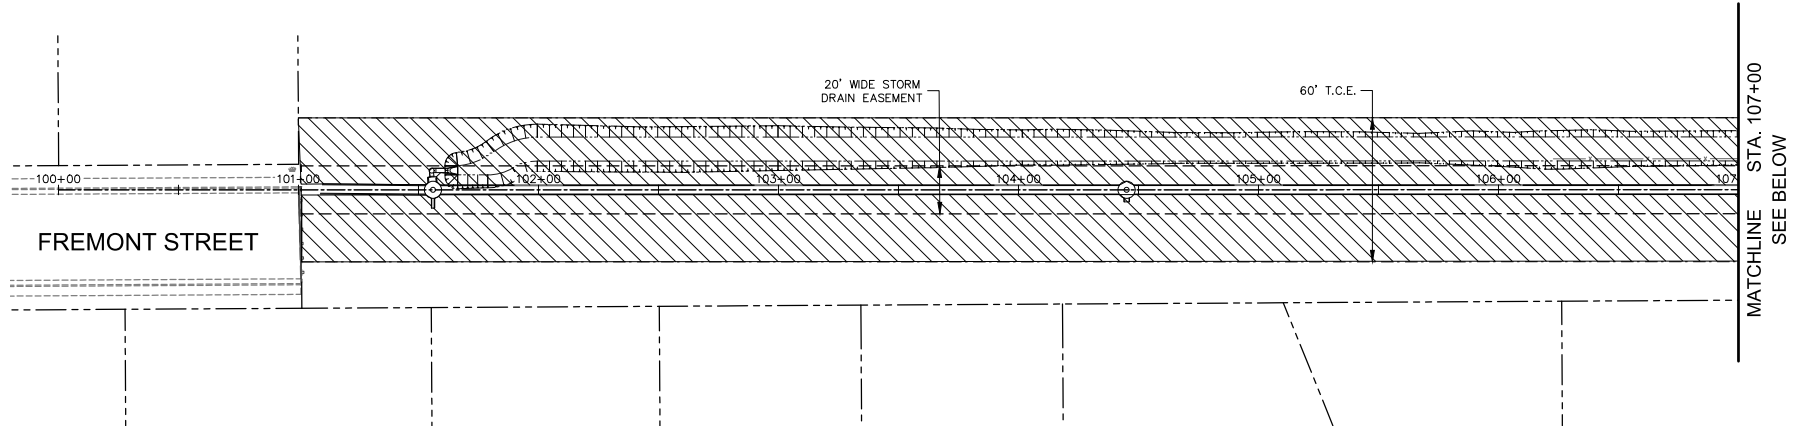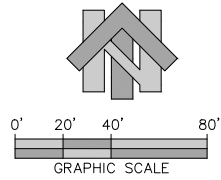

STORM DRAIN TRUNK LINE

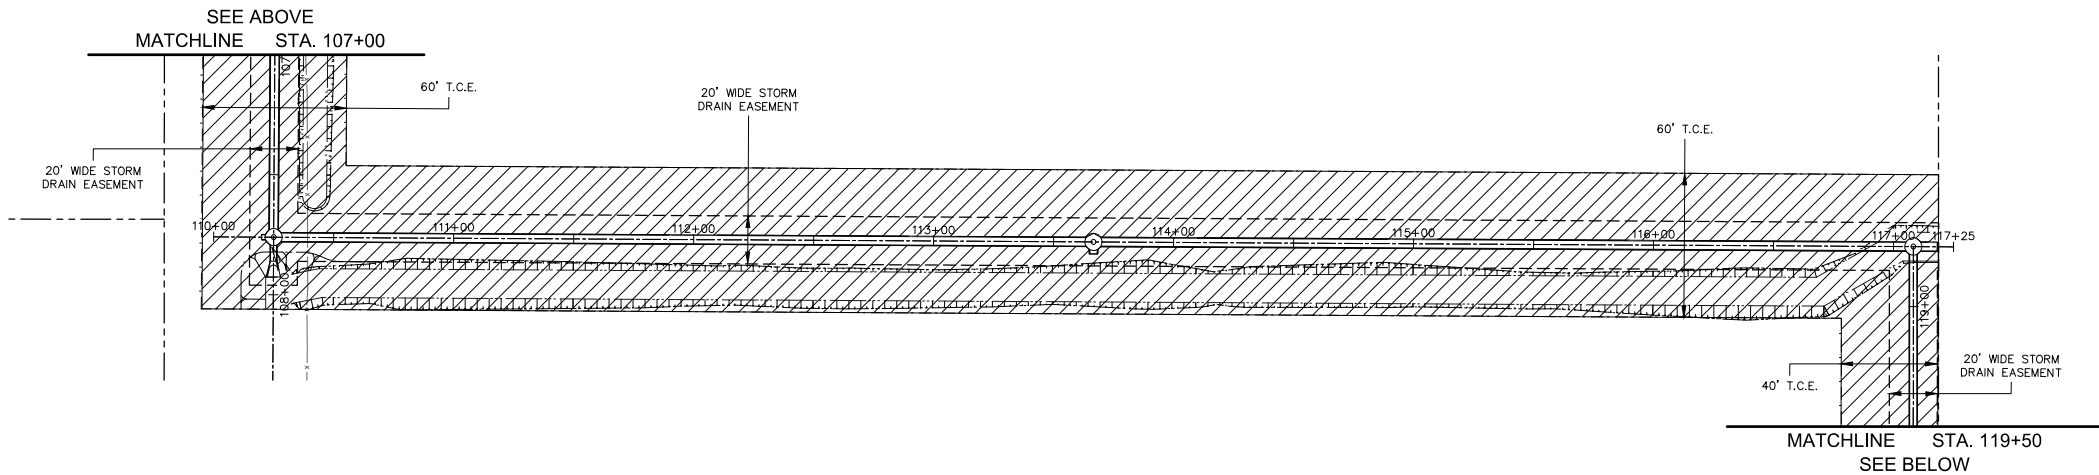

STORM DRAIN TRUNK LINE

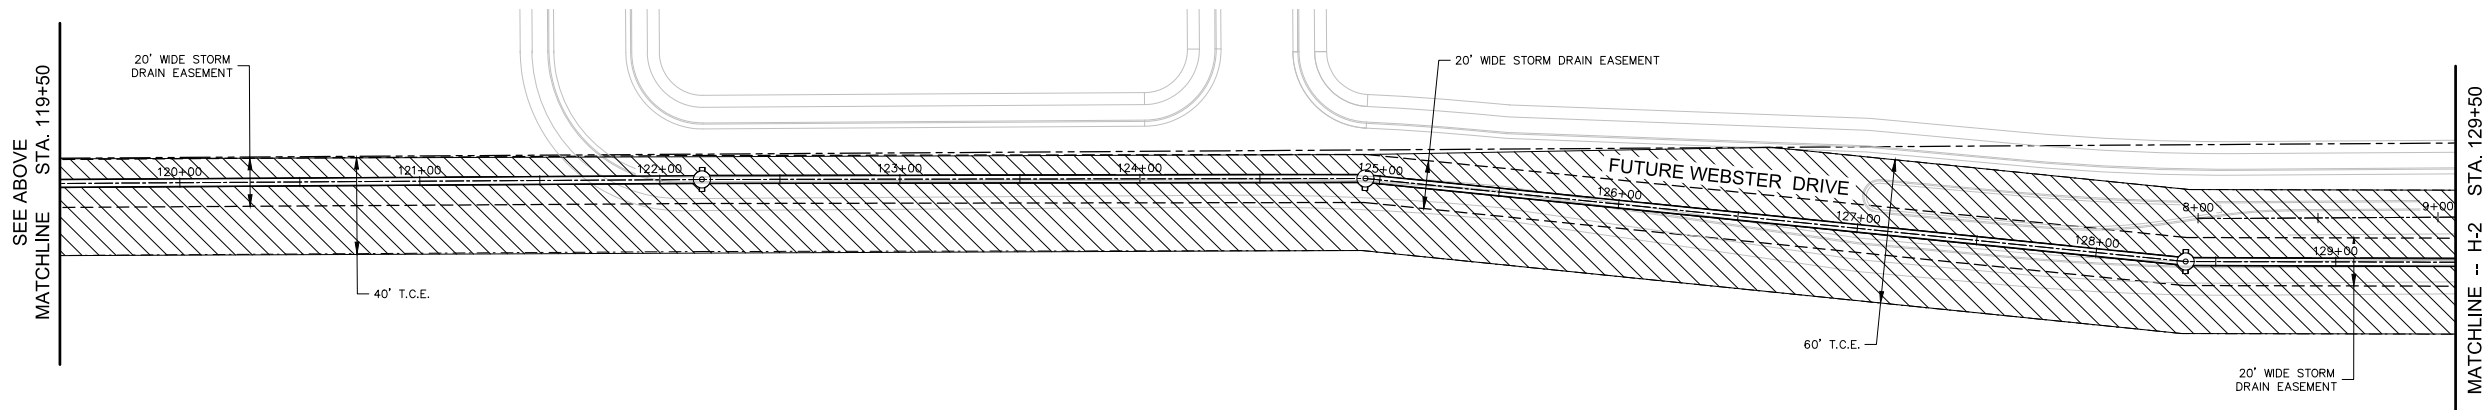

STORM DRAIN TRUNK LINE



Designed:	JIR	Approved:		Revision	Date	By
Drawn By:	CAD	Date: DECEMBER, 2023				
Checked:	PWR					

CITY OF CHICO
PUBLIC WORKS DEPARTMENT



BRUCE ROAD RECONSTRUCTION
SEEDING LOCATION - SD TRUNK LINE STA. 100+00 TO 129+50

Project Number: 16038	Drawing Number H-7
Scale: 1" = 40'	Sheet 110 of 182