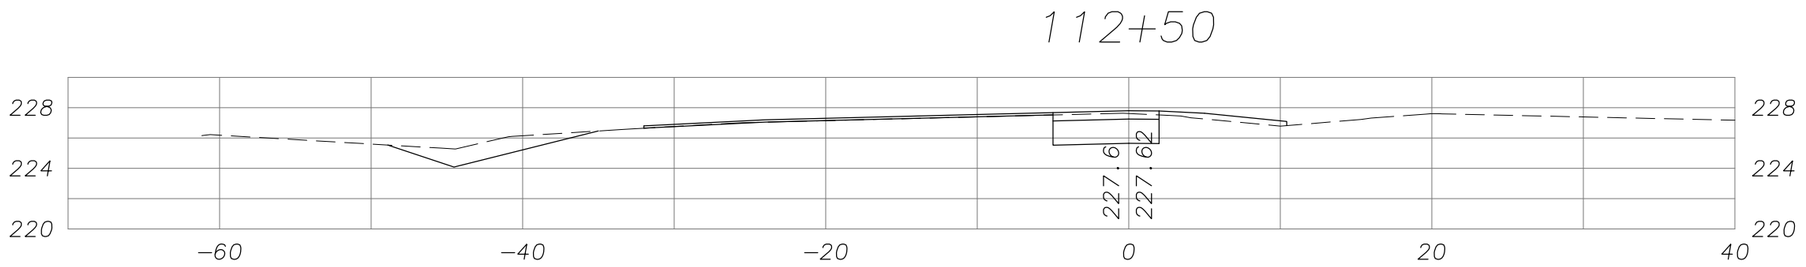

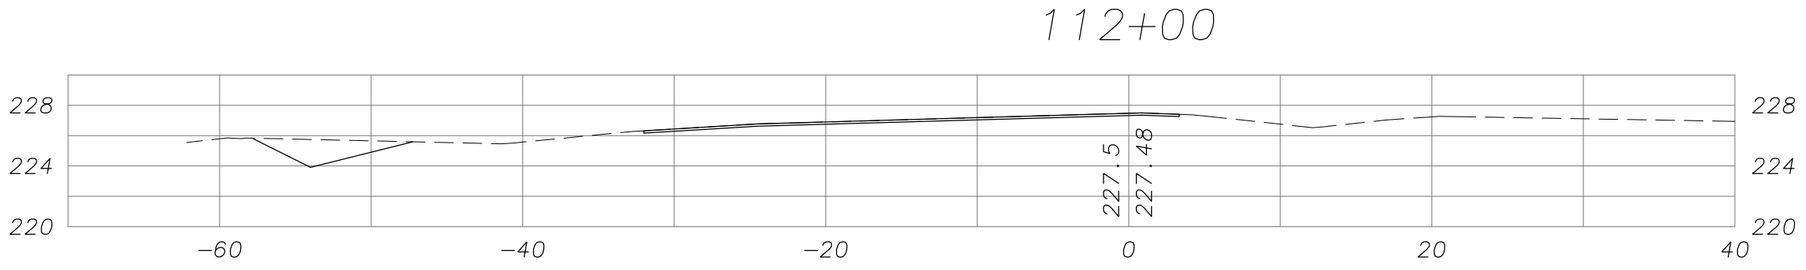

LEGEND

- - - - - - ORIGINAL GROUND

——— FINISHED GRADE

SR 32 WIDENING PROJECT (PHASE I)
CROSS SECTIONS
"WB" LINE

Mark Thomas & Company Inc.

SHEET 1 OF 2
03–But–32 PM 10.3/11.3
CONTRACT No. 03–1E4904
PROJECT ID: 03000002644
SCALE: 1"=5'–0"

114+00

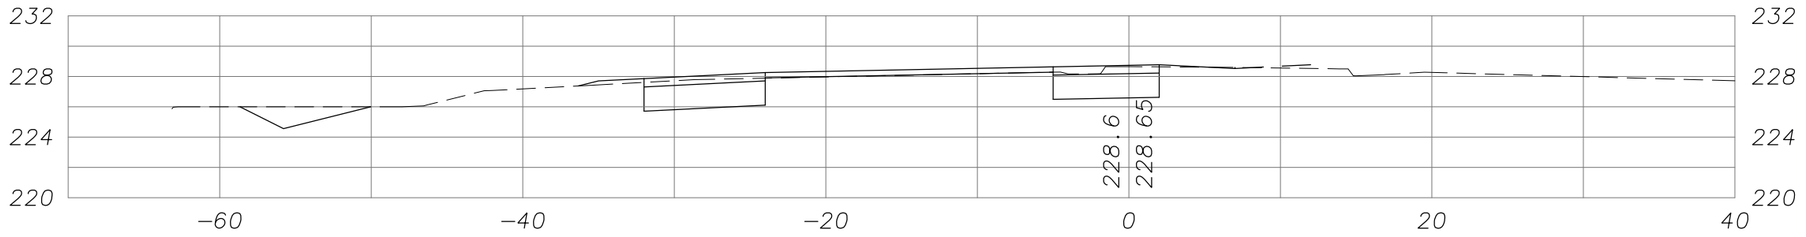

113+50

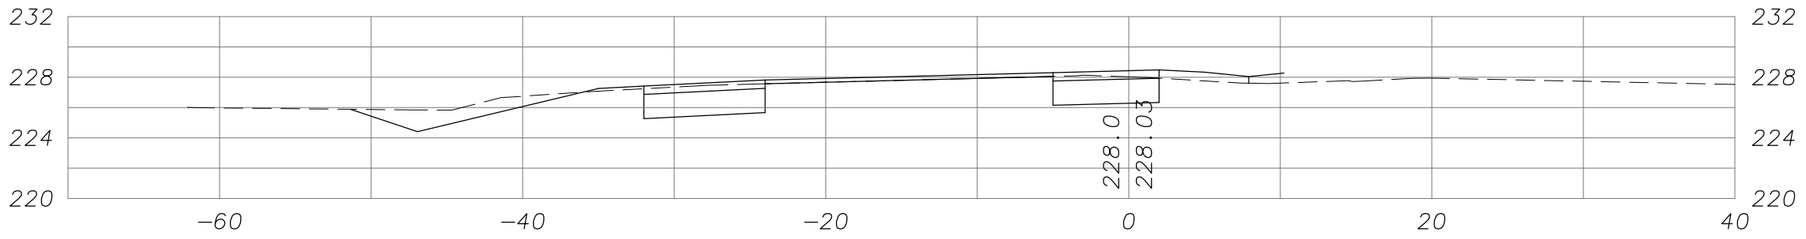

113+00

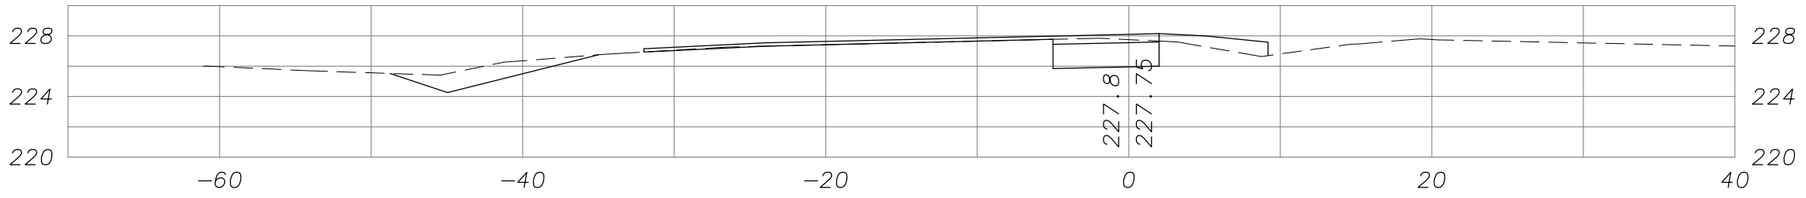

LEGEND

- ORIGINAL GROUND
- FINISHED GRADE

SR 32 WIDENING PROJECT (PHASE I)
CROSS SECTIONS
"WB" LINE

Mark Thomas & Company Inc.

SHEET 2 OF 2
03-But-32 PM 10.3/11.3
CONTRACT No. 03-1E4904
PROJECT ID: 03000002644
SCALE: 1"=5'-0"

113+00

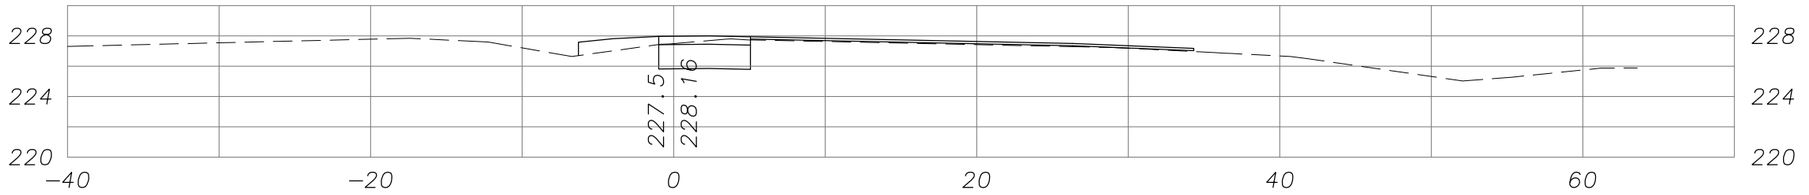

112+50

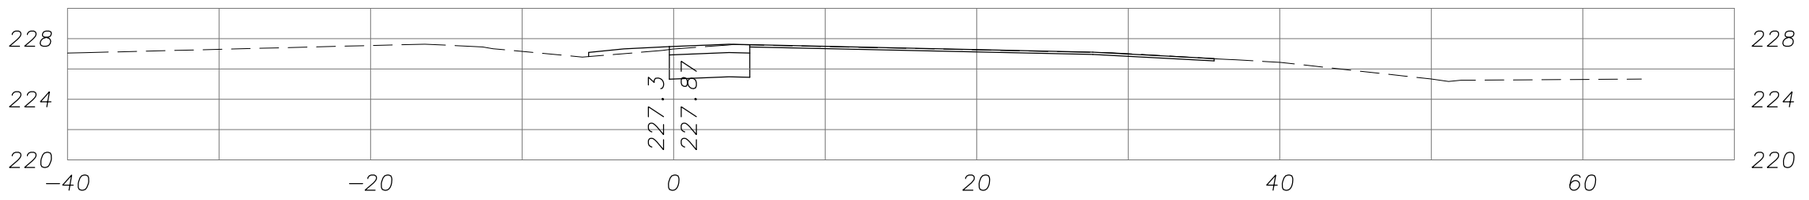

112+00

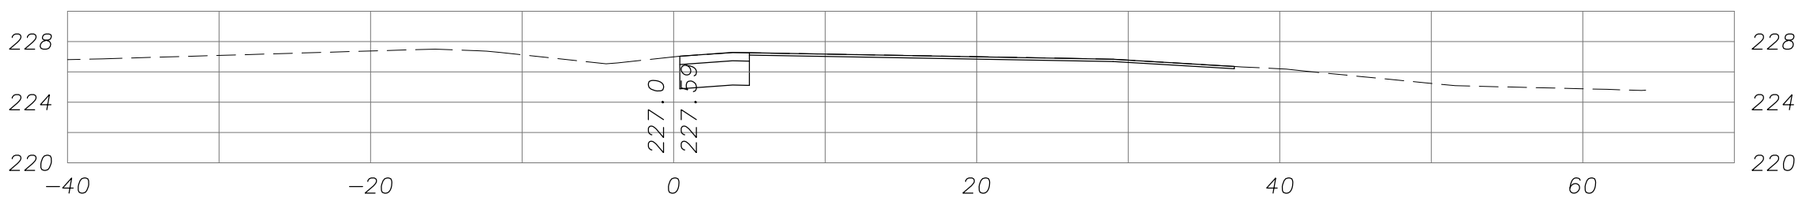

LEGEND

- ORIGINAL GROUND
- FINISHED GRADE

SR 32 WIDENING PROJECT (PHASE I)
CROSS SECTIONS
"EB" LINE

Mark Thomas & Company Inc.

SHEET 1 OF 2
03-But-32 PM 10.3/11.3
CONTRACT No. 03-1E4904
PROJECT ID: 03000002644
SCALE: 1"=5'-0"

114+00

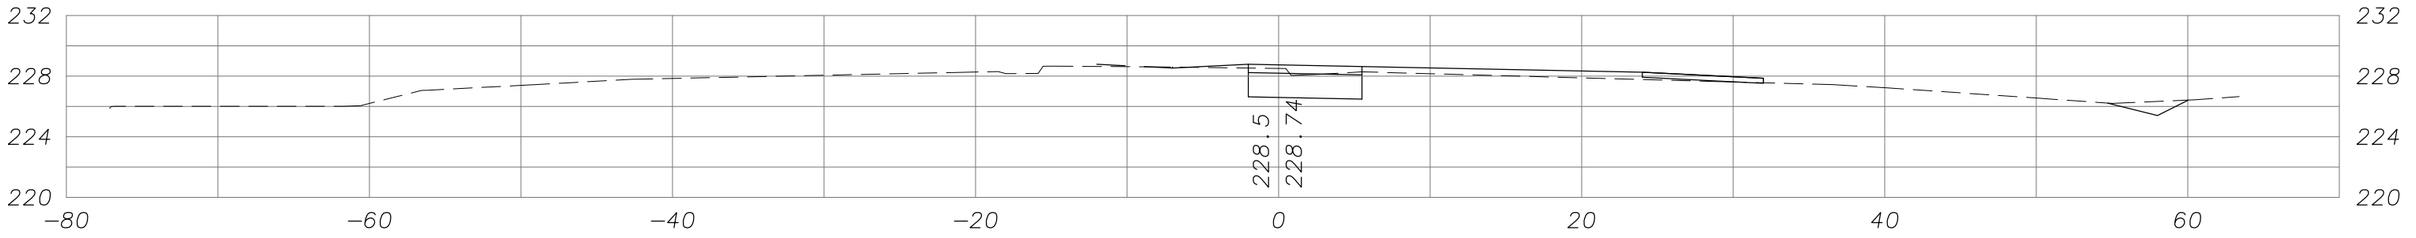

113+50

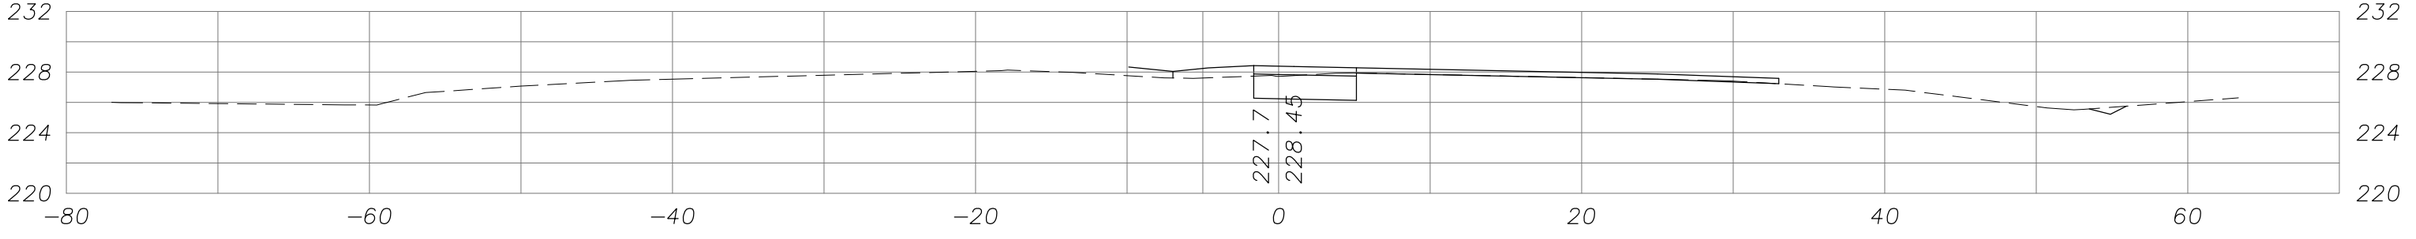

LEGEND

- ORIGINAL GROUND
- FINISHED GRADE

SR 32 WIDENING PROJECT (PHASE I)
CROSS SECTIONS
"EB" LINE

Mark Thomas & Company Inc.

SHEET 2 OF 2
03-But-32 PM 10.3/11.3
CONTRACT No. 03-1E4904
PROJECT ID: 03000002644
SCALE: 1"=5'-0"

114+50

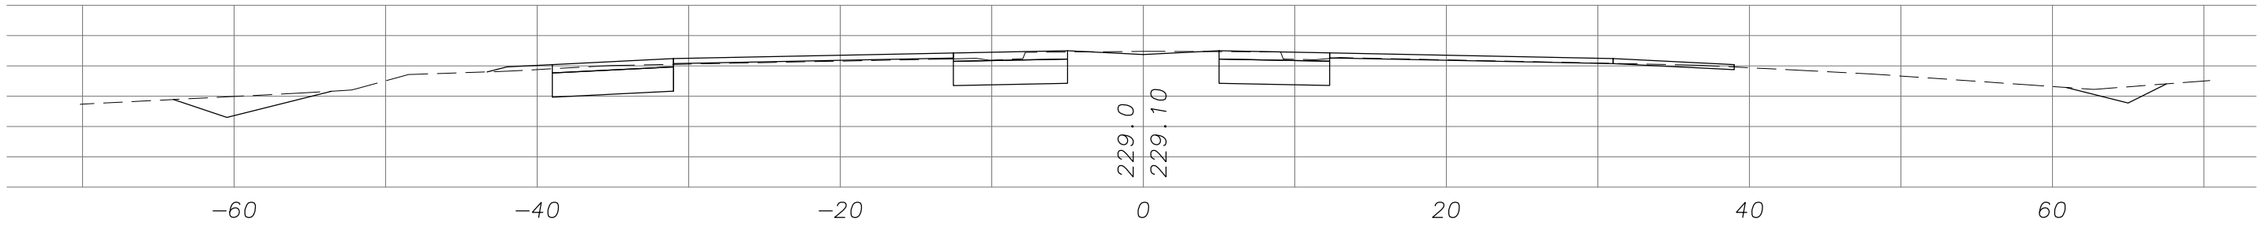

114+00

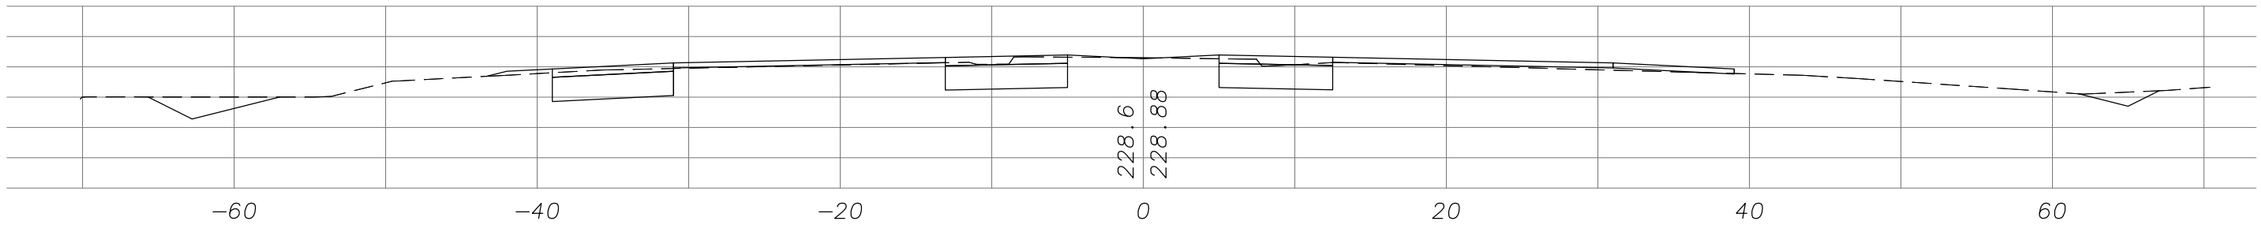

LEGEND

- - - - - - ORIGINAL GROUND

——— FINISHED GRADE

SR 32 WIDENING PROJECT (PHASE I)
CROSS SECTIONS
"B" LINE

Mark Thomas & Company Inc.

SHEET 1 OF 34
03−But−32 PM 10.3/11.3
CONTRACT No. 03−1E4904
PROJECT ID: 03000002644
SCALE: 1"=5'−0"

123+00

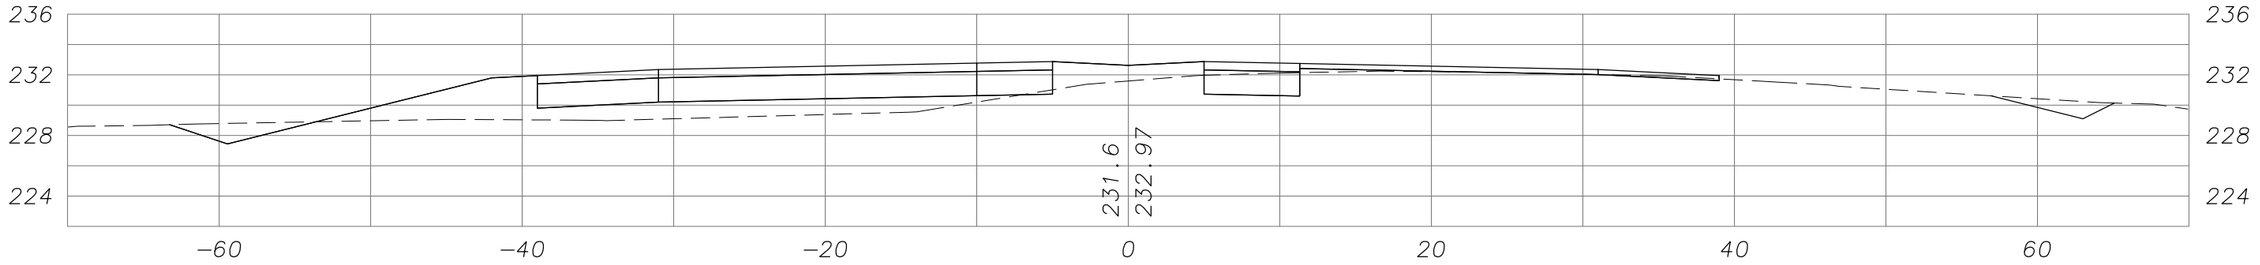

122+50

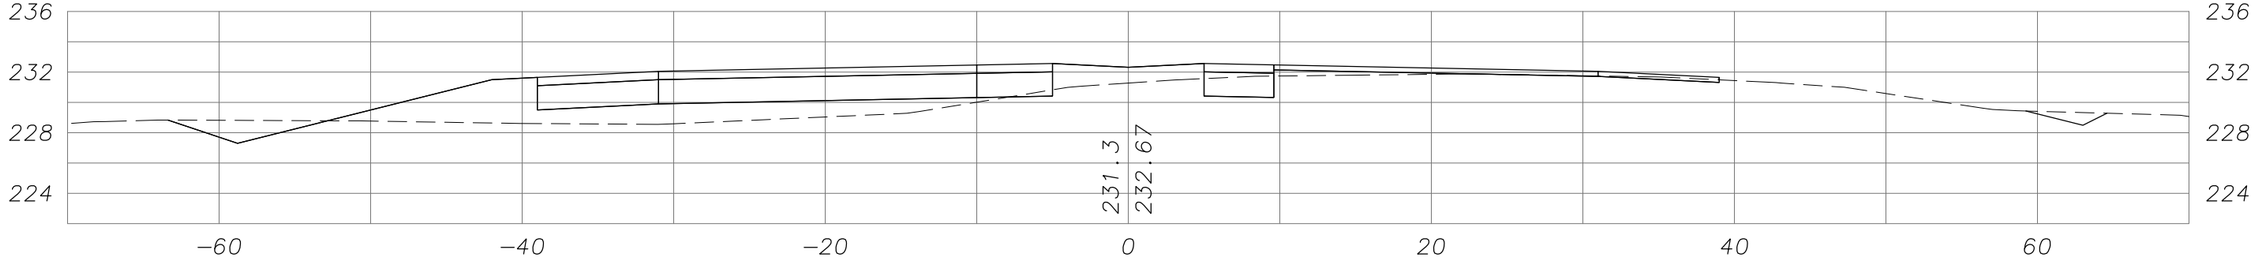

LEGEND

- - - - - - ORIGINAL GROUND

——— FINISHED GRADE

SR 32 WIDENING PROJECT (PHASE I)
CROSS SECTIONS
"B" LINE

Mark Thomas & Company Inc.

SHEET 10 OF 34
03−But−32 PM 10.3/11.3
CONTRACT No. 03−1E4904
PROJECT ID: 03000002644
SCALE: 1"=5'−0"

115+50

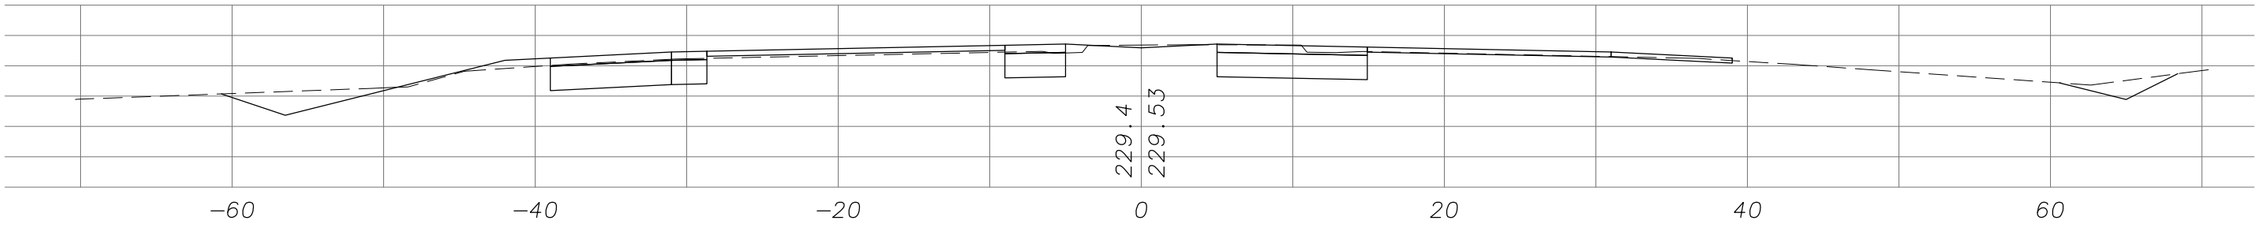

115+00

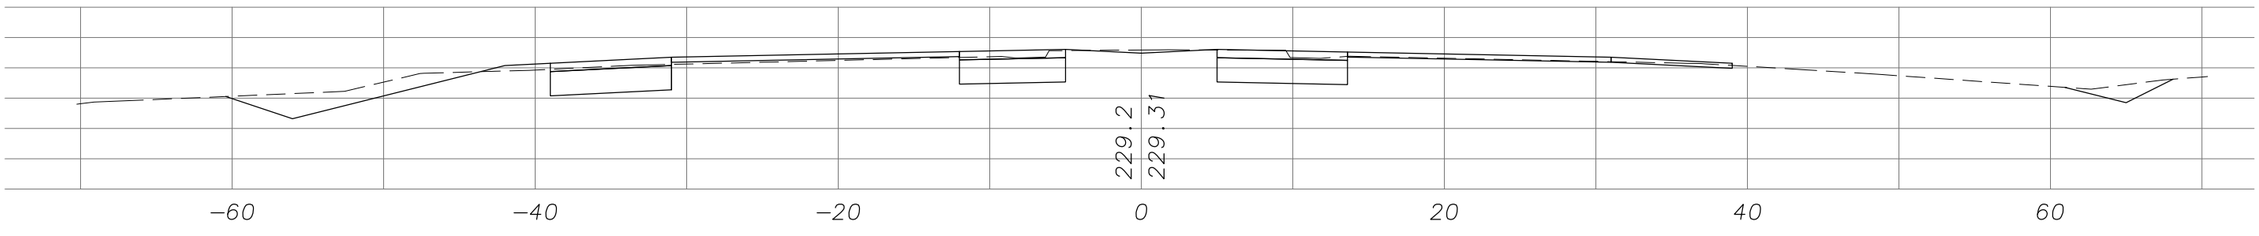

LEGEND

- - - - - - ORIGINAL GROUND

——— FINISHED GRADE

SR 32 WIDENING PROJECT (PHASE I)
CROSS SECTIONS
"B" LINE

Mark Thomas & Company Inc.

SHEET 2 OF 34
03−But−32 PM 10.3/11.3
CONTRACT No. 03−1E4904
PROJECT ID: 03000002644
SCALE: 1"=5'−0"

116+50

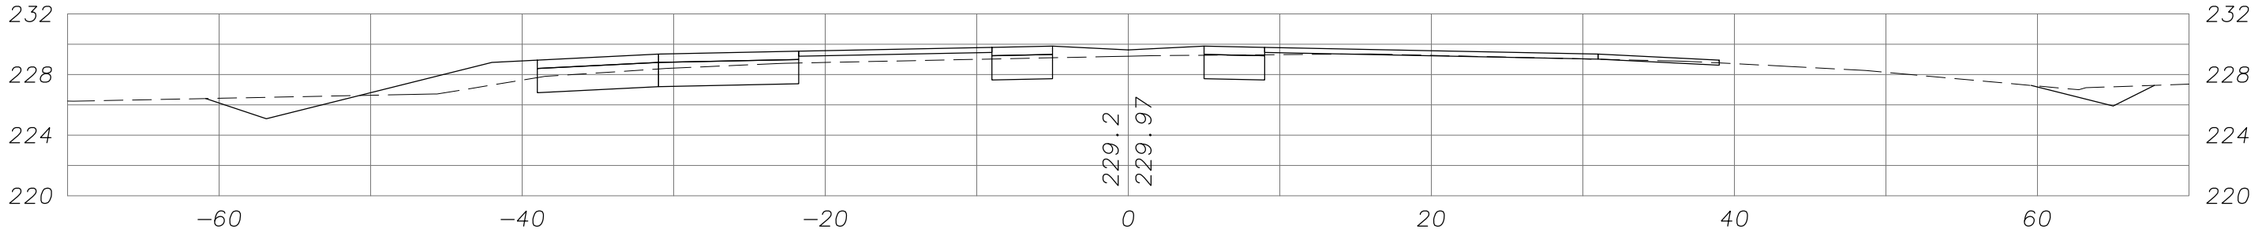

116+29.90

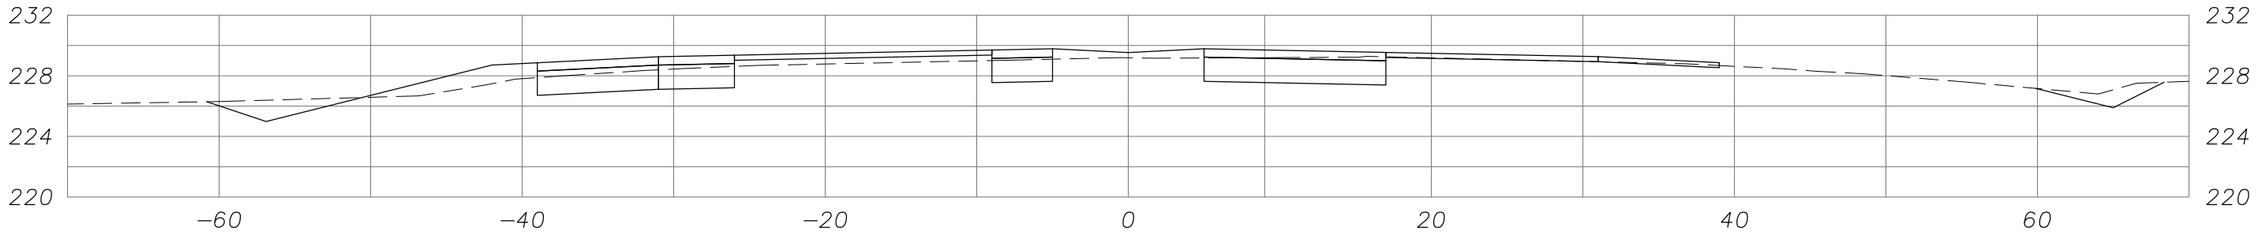

116+00

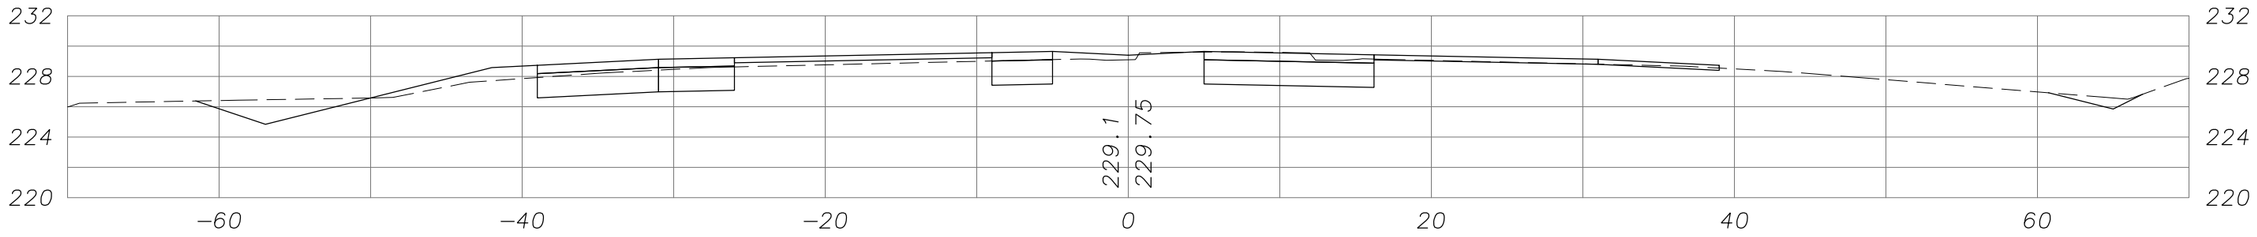

LEGEND

- ORIGINAL GROUND
- FINISHED GRADE

SR 32 WIDENING PROJECT (PHASE I)
CROSS SECTIONS
"B" LINE

Mark Thomas & Company Inc.

SHEET 3 OF 34
03−But−32 PM 10.3/11.3
CONTRACT No. 03−1E4904
PROJECT ID: 03000002644
SCALE: 1"=5'−0"

117+50

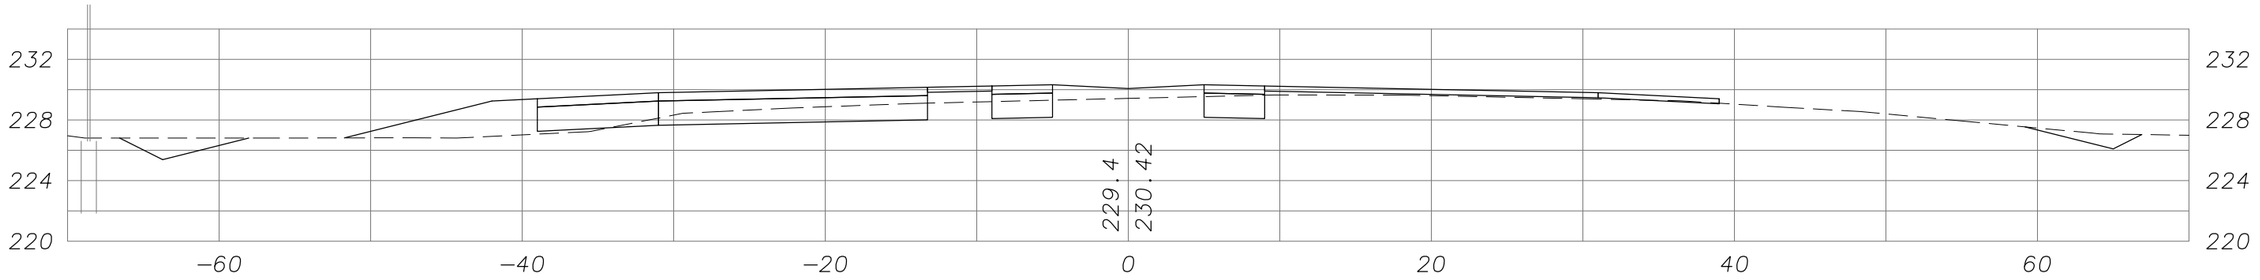

117+00

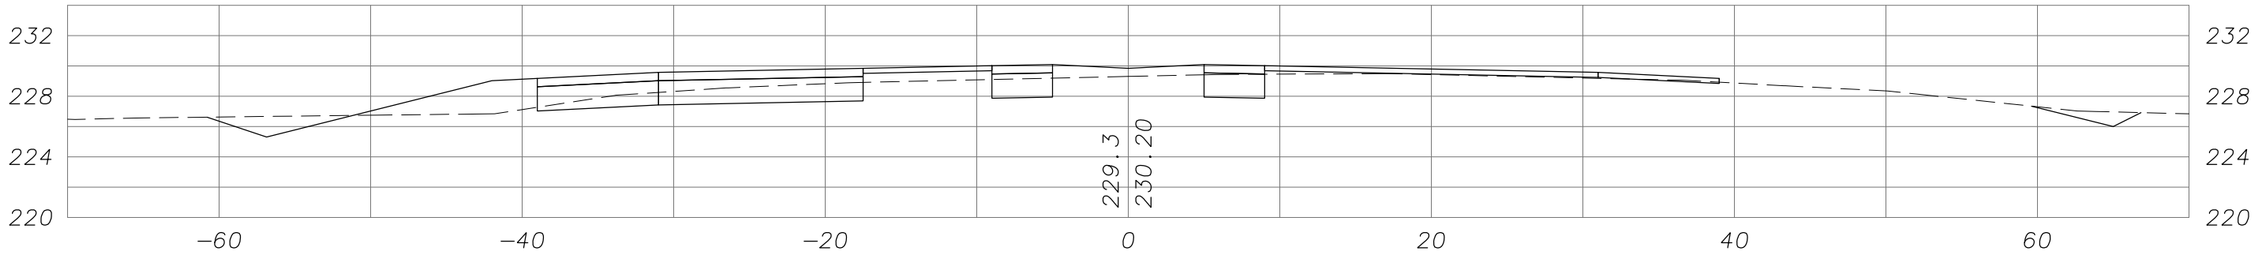

LEGEND

- - - - - - ORIGINAL GROUND

——— FINISHED GRADE

SR 32 WIDENING PROJECT (PHASE I)
CROSS SECTIONS
"B" LINE

Mark Thomas & Company Inc.

SHEET 4 OF 34
03-But-32 PM 10.3/11.3
CONTRACT No. 03-1E4904
PROJECT ID: 03000002644
SCALE: 1"=5'-0"

118+00

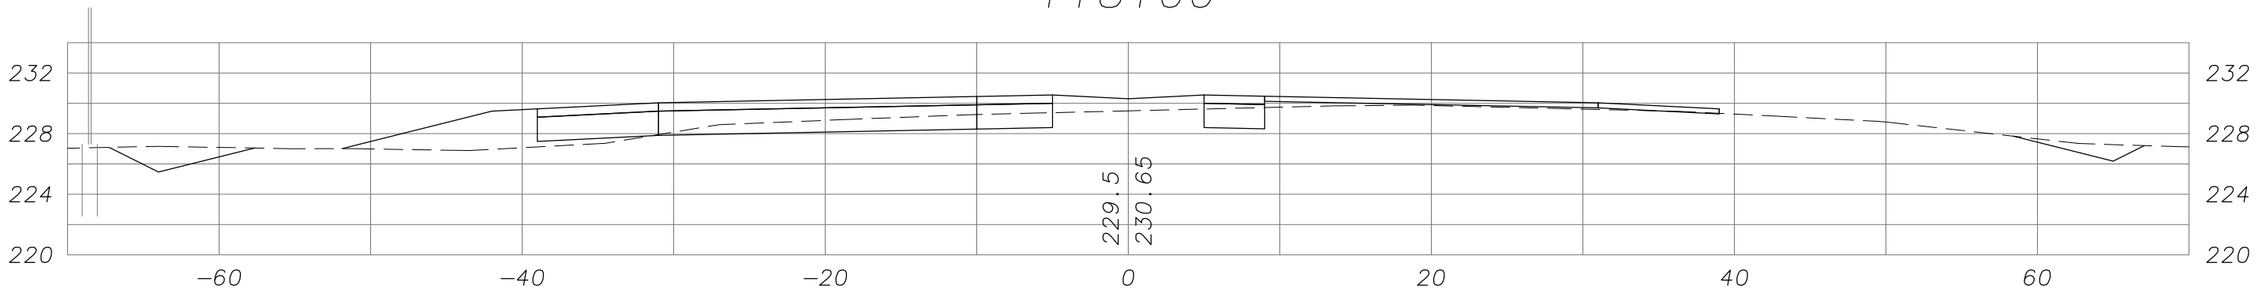

117+52.94

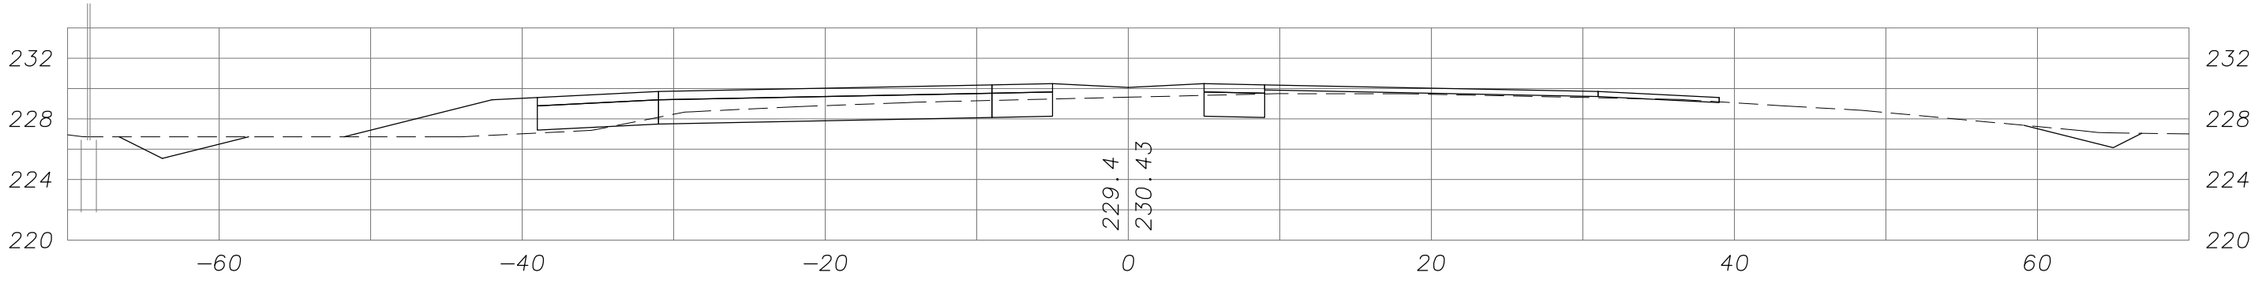

LEGEND

- - - - - - ORIGINAL GROUND

——— FINISHED GRADE

SR 32 WIDENING PROJECT (PHASE I)
CROSS SECTIONS
"B" LINE

Mark Thomas & Company Inc.

SHEET 5 OF 34
03–But–32 PM 10.3/11.3
CONTRACT No. 03–1E4904
PROJECT ID: 03000002644
SCALE: 1"=5'–0"

119+00

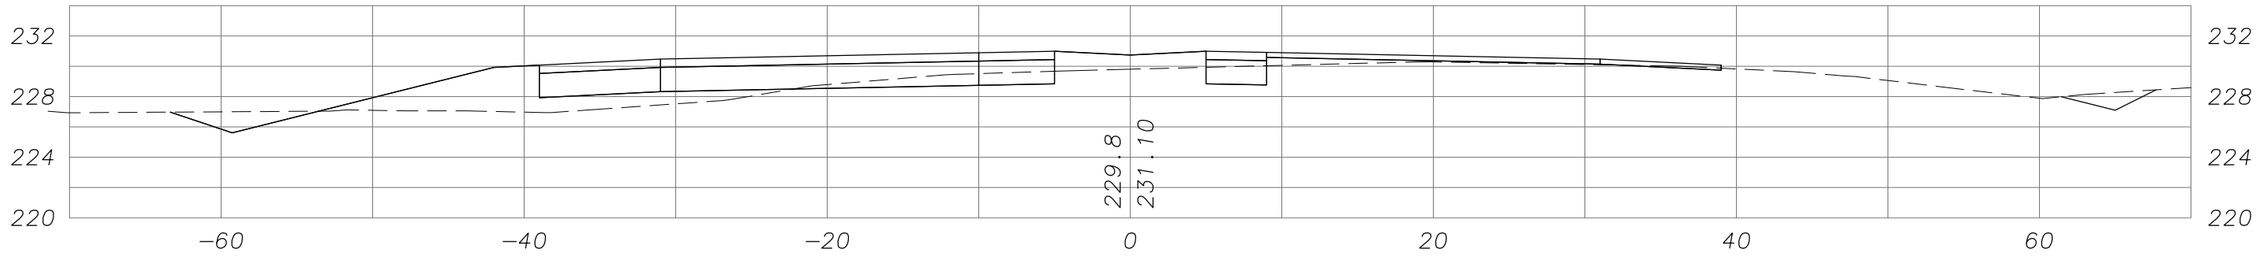

118+50

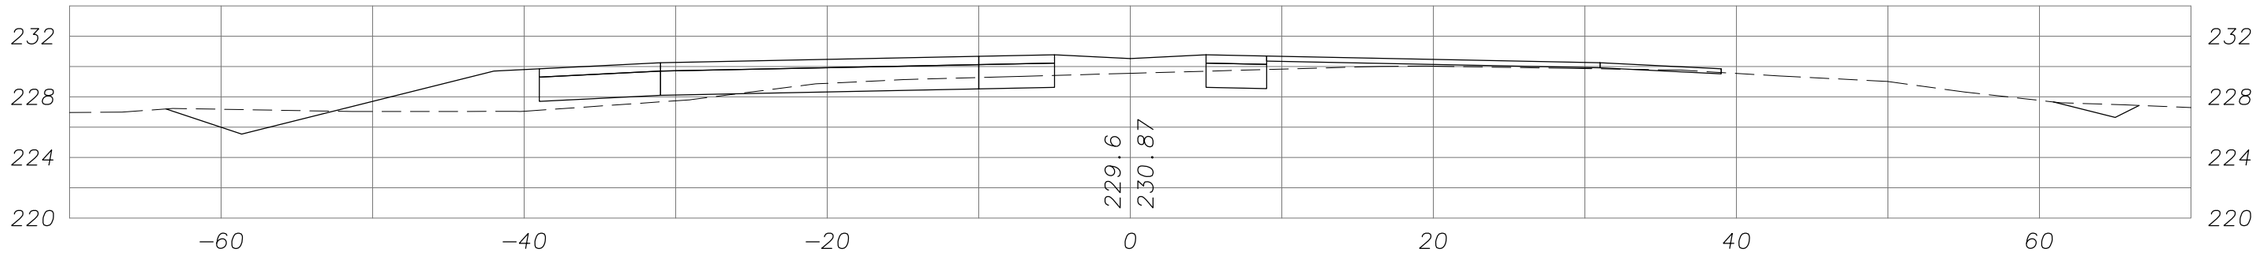

LEGEND

- - - - - - ORIGINAL GROUND

——— FINISHED GRADE

SR 32 WIDENING PROJECT (PHASE I)
CROSS SECTIONS
"B" LINE

Mark Thomas & Company Inc.

SHEET 6 OF 34
03–But–32 PM 10.3/11.3
CONTRACT No. 03–1E4904
PROJECT ID: 03000002644
SCALE: 1"=5'–0"

120+00

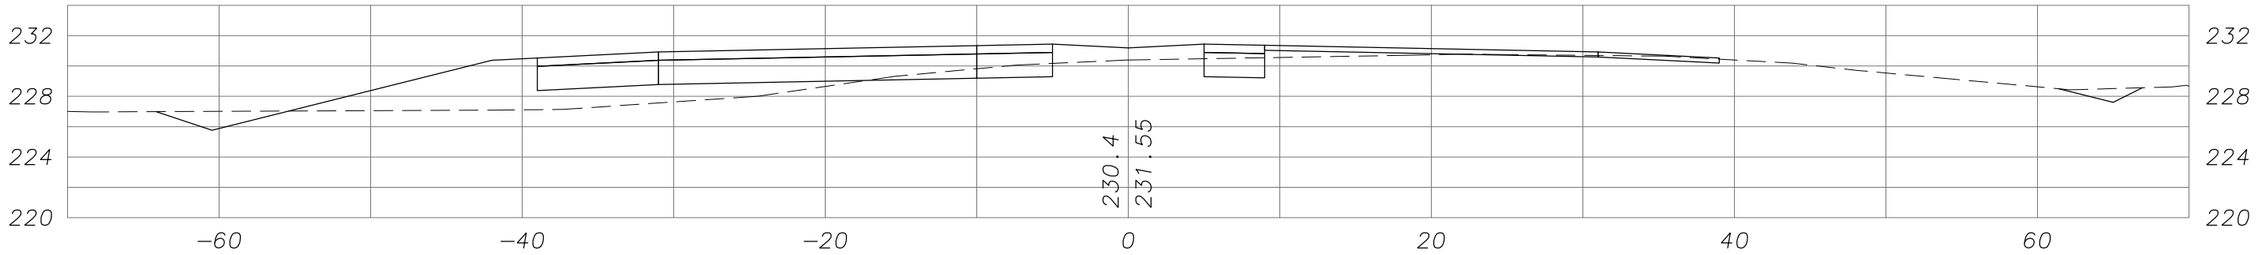

119+50

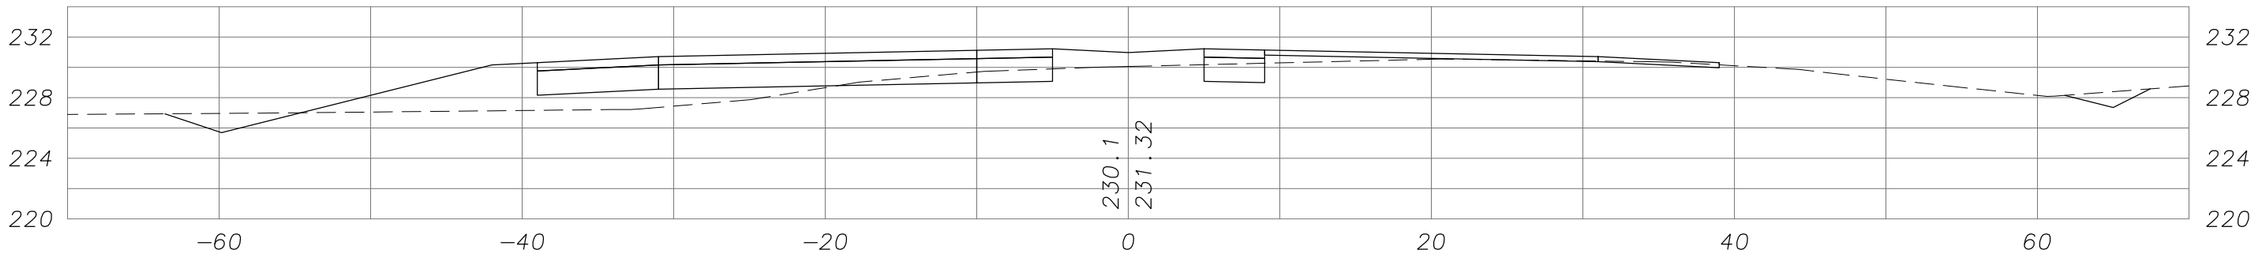

LEGEND

- - - - - - ORIGINAL GROUND

——— FINISHED GRADE

SR 32 WIDENING PROJECT (PHASE I)
CROSS SECTIONS
"B" LINE

Mark Thomas & Company Inc.

SHEET 7 OF 34
03–But–32 PM 10.3/11.3
CONTRACT No. 03–1E4904
PROJECT ID: 03000002644
SCALE: 1"=5'–0"

121+00

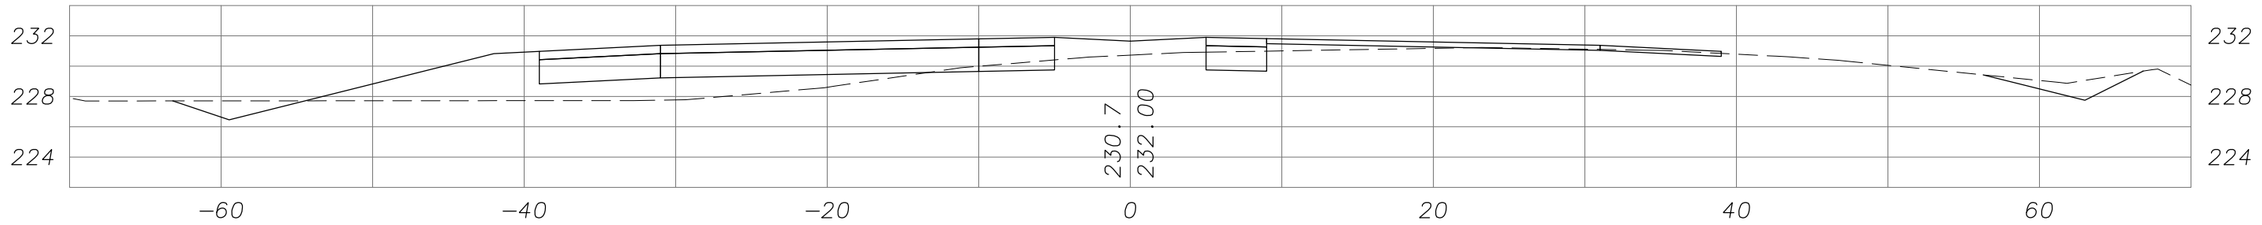

120+50

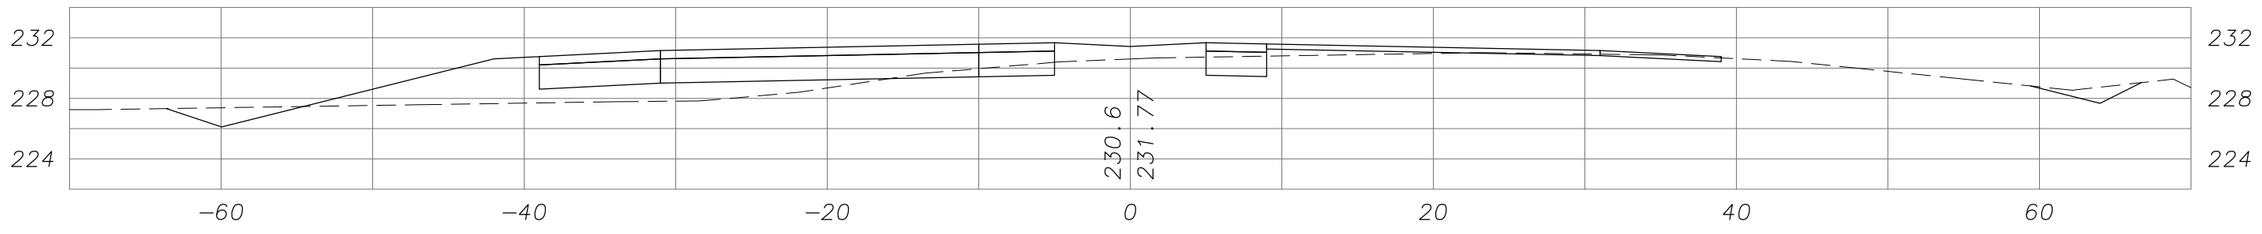

LEGEND

- - - - - - ORIGINAL GROUND

——— FINISHED GRADE

SR 32 WIDENING PROJECT (PHASE I)
CROSS SECTIONS
"B" LINE

Mark Thomas & Company Inc.

SHEET 8 OF 34
03−But−32 PM 10.3/11.3
CONTRACT No. 03−1E4904
PROJECT ID: 03000002644
SCALE: 1"=5'−0"

122+00

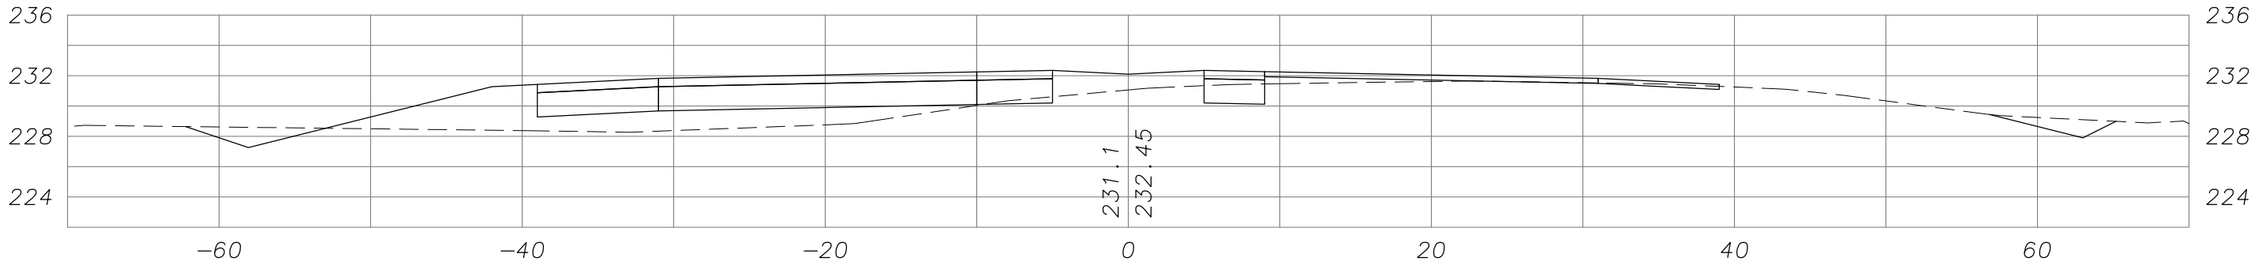

121+50

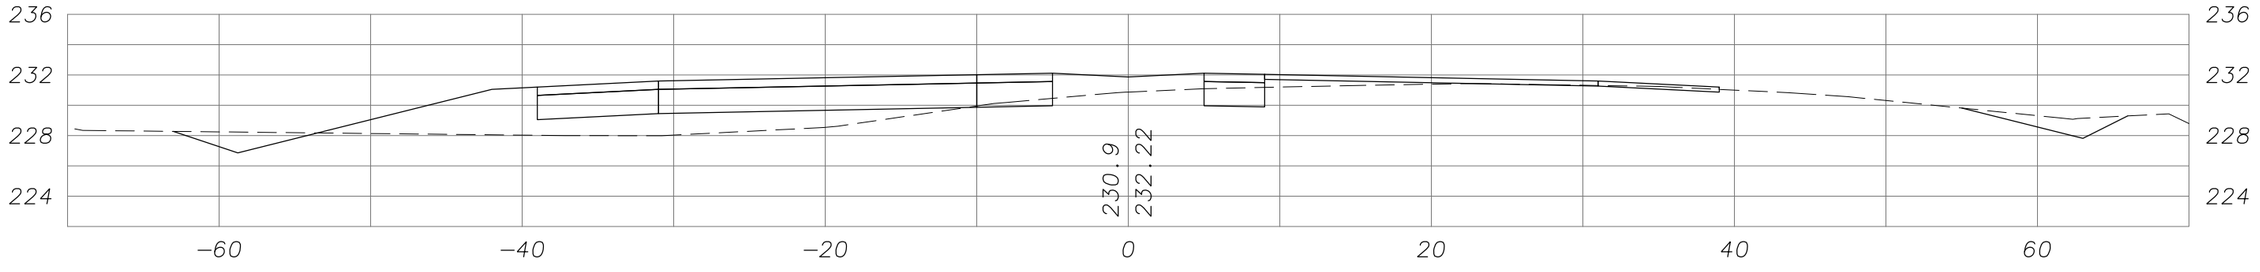

LEGEND

- - - - - - ORIGINAL GROUND

——— FINISHED GRADE

SR 32 WIDENING PROJECT (PHASE I)
CROSS SECTIONS
"B" LINE

Mark Thomas & Company Inc.

SHEET 9 OF 34
03−But−32 PM 10.3/11.3
CONTRACT No. 03−1E4904
PROJECT ID: 03000002644
SCALE: 1"=5'−0"

124+00

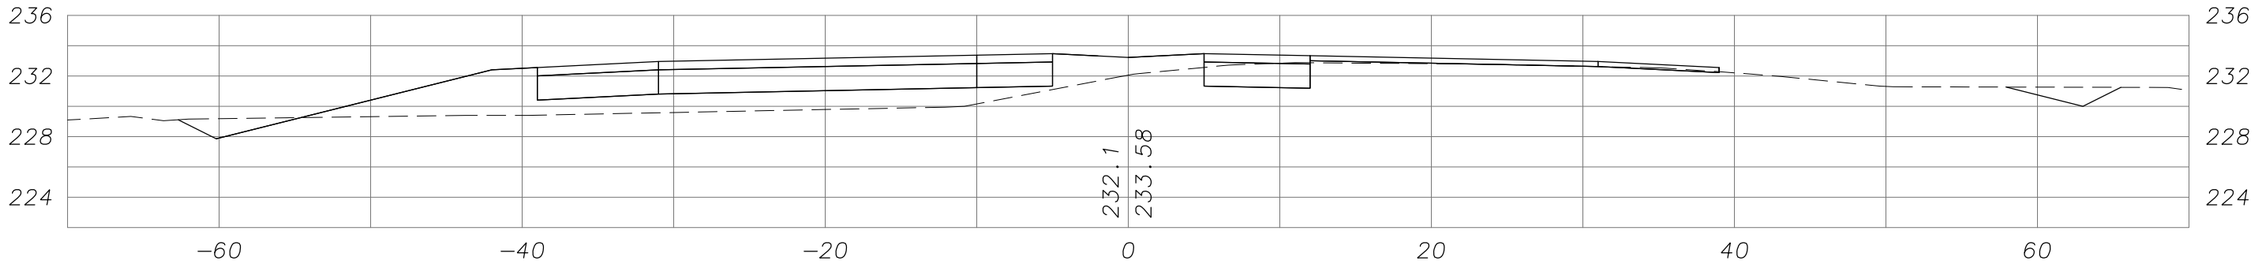

123+50

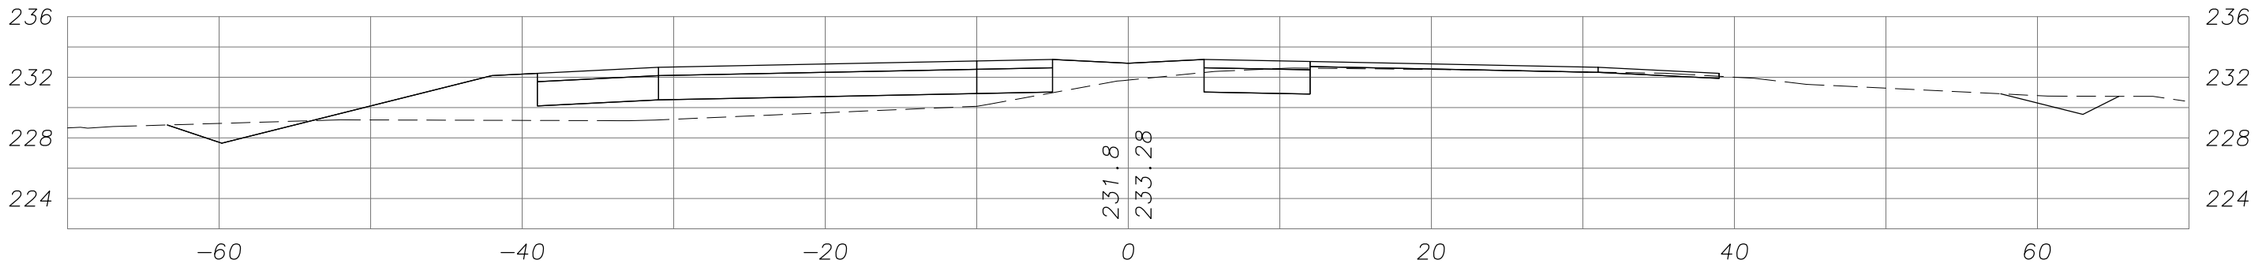

LEGEND

- - - - - - ORIGINAL GROUND

——— FINISHED GRADE

SR 32 WIDENING PROJECT (PHASE I)
CROSS SECTIONS
"B" LINE

Mark Thomas & Company Inc.

SHEET 11 OF 34
03-But-32 PM 10.3/11.3
CONTRACT No. 03-1E4904
PROJECT ID: 03000002644
SCALE: 1"=5'-0"

125+00

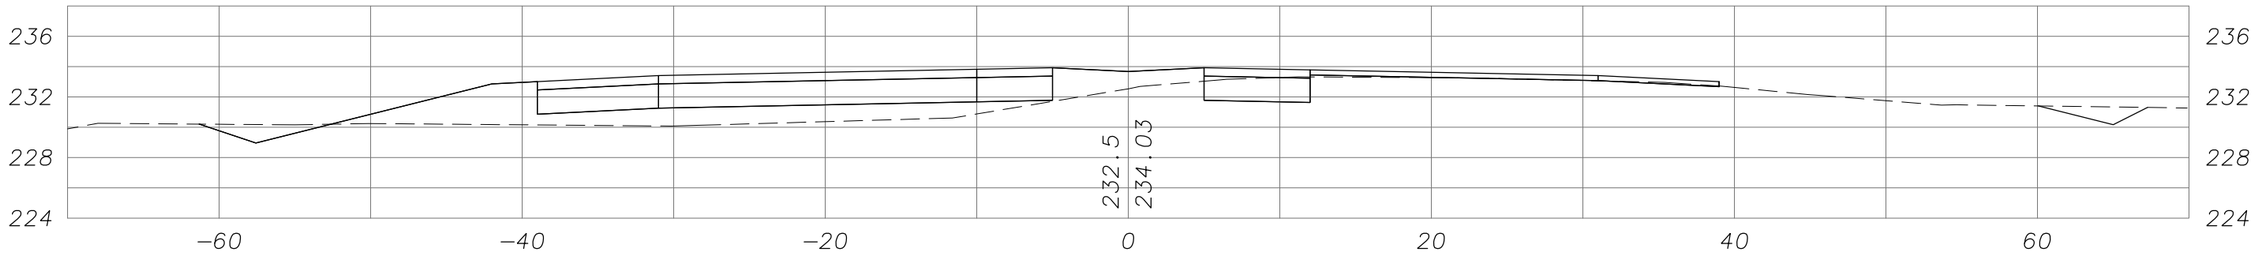

124+50

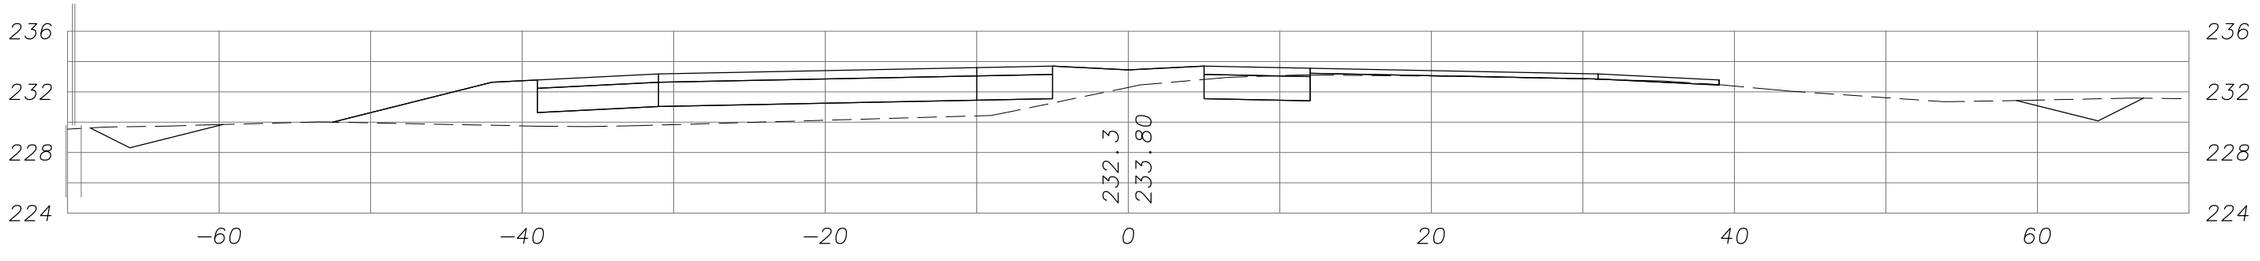

LEGEND

- - - - - - ORIGINAL GROUND

——— FINISHED GRADE

SR 32 WIDENING PROJECT (PHASE I)
CROSS SECTIONS
"B" LINE

Mark Thomas & Company Inc.

SHEET 12 OF 34
03-But-32 PM 10.3/11.3
CONTRACT No. 03-1E4904
PROJECT ID: 03000002644
SCALE: 1"=5'-0"

126+00

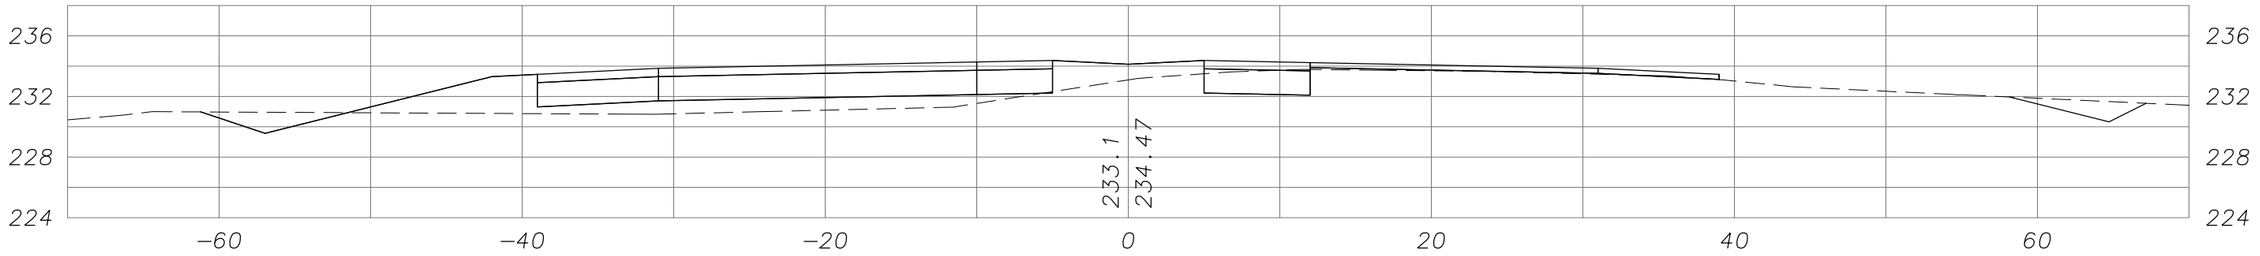

125+50

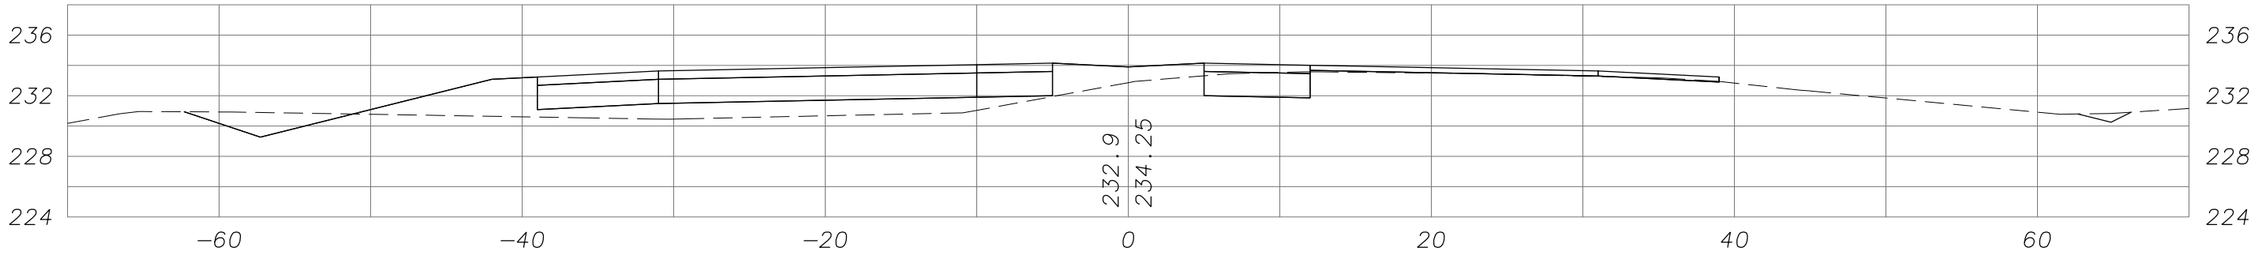

LEGEND

- - - - - - ORIGINAL GROUND

——— FINISHED GRADE

SR 32 WIDENING PROJECT (PHASE I)
CROSS SECTIONS
"B" LINE

Mark Thomas & Company Inc.

SHEET 13 OF 34
03–But–32 PM 10.3/11.3
CONTRACT No. 03–1E4904
PROJECT ID: 03000002644
SCALE: 1"=5'–0"

127+00

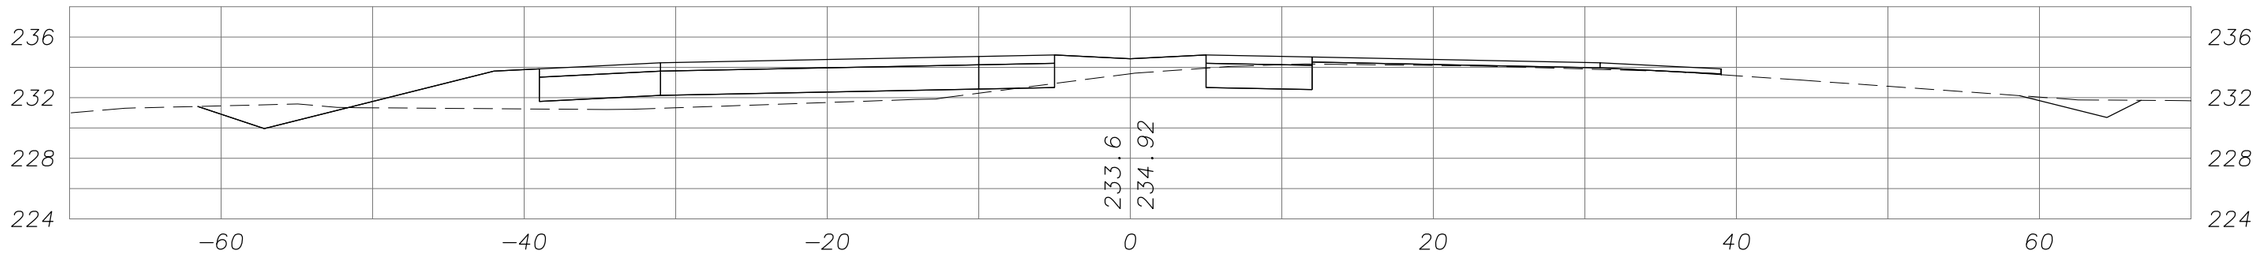

126+50

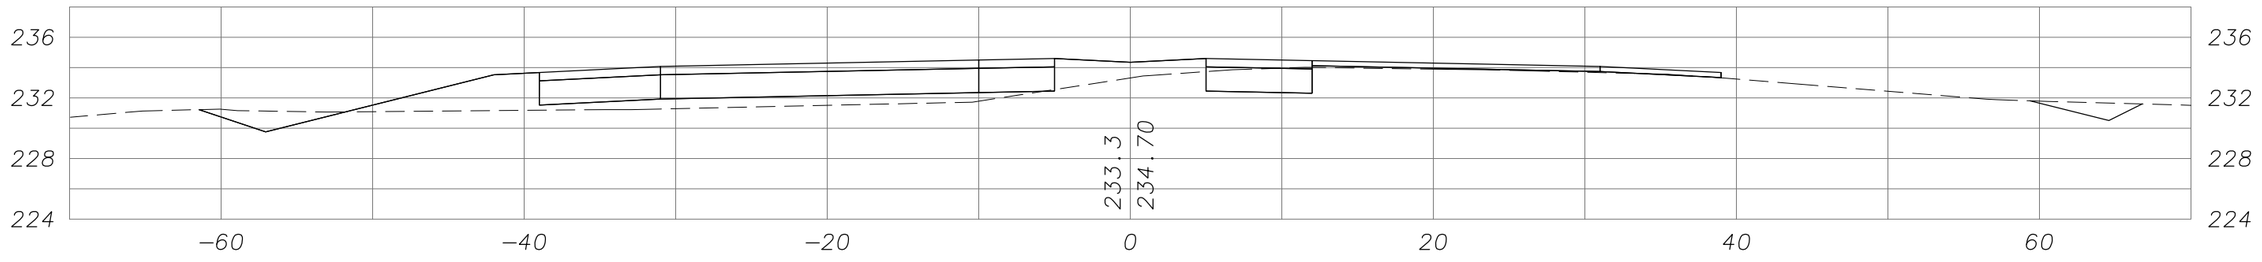

LEGEND

- - - - - - ORIGINAL GROUND

——— FINISHED GRADE

SR 32 WIDENING PROJECT (PHASE I)
CROSS SECTIONS
"B" LINE

Mark Thomas & Company Inc.

SHEET 14 OF 34
03–But–32 PM 10.3/11.3
CONTRACT No. 03–1E4904
PROJECT ID: 03000002644
SCALE: 1"=5'–0"

128+00

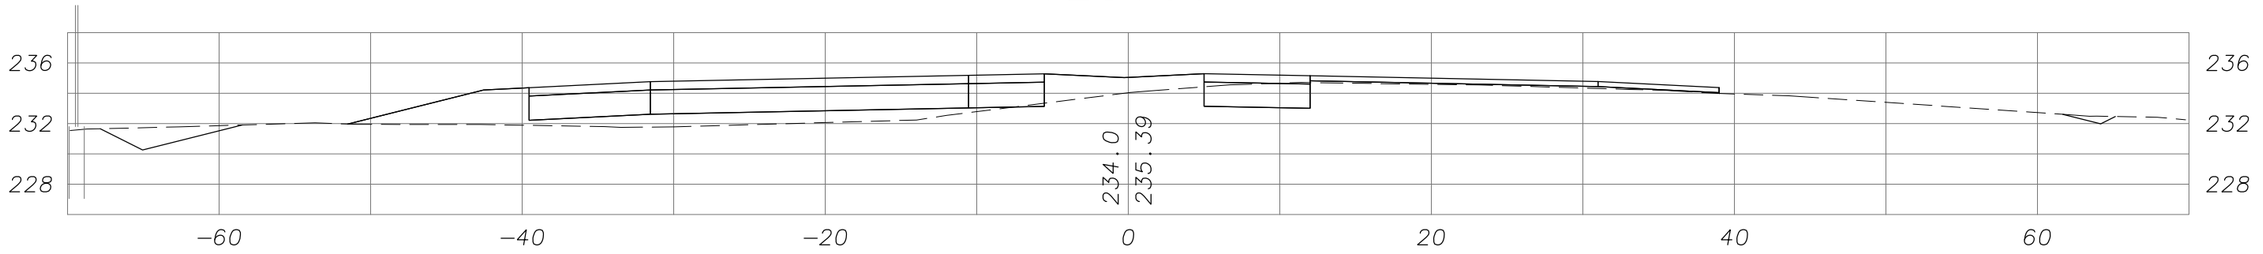

127+50

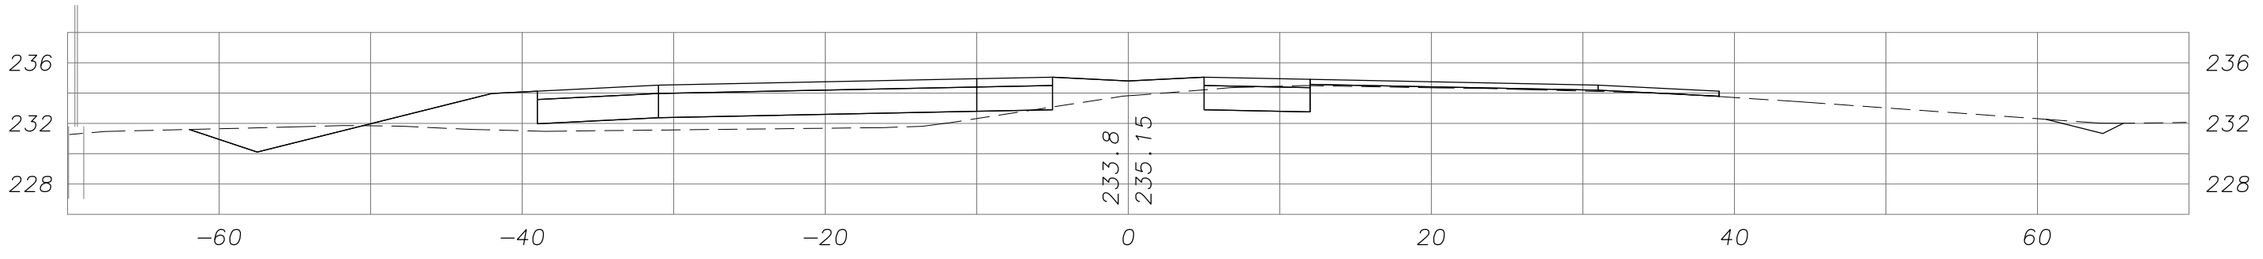

LEGEND

- - - - - - ORIGINAL GROUND

——— FINISHED GRADE

SR 32 WIDENING PROJECT (PHASE I)
CROSS SECTIONS
"B" LINE

Mark Thomas & Company Inc.

SHEET 15 OF 34
03–But–32 PM 10.3/11.3
CONTRACT No. 03–1E4904
PROJECT ID: 03000002644
SCALE: 1"=5'–0"

129+00

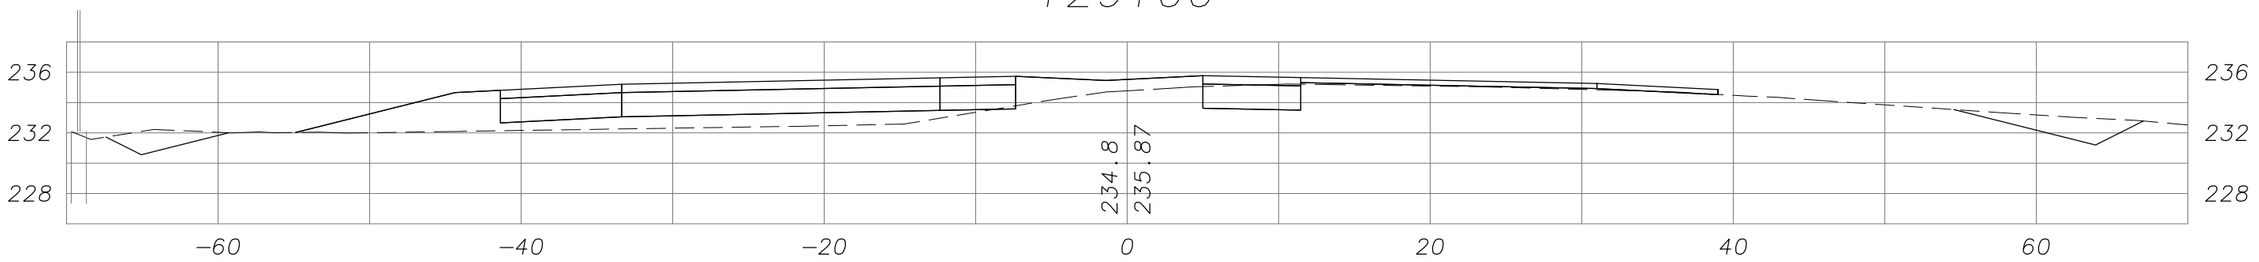

128+50

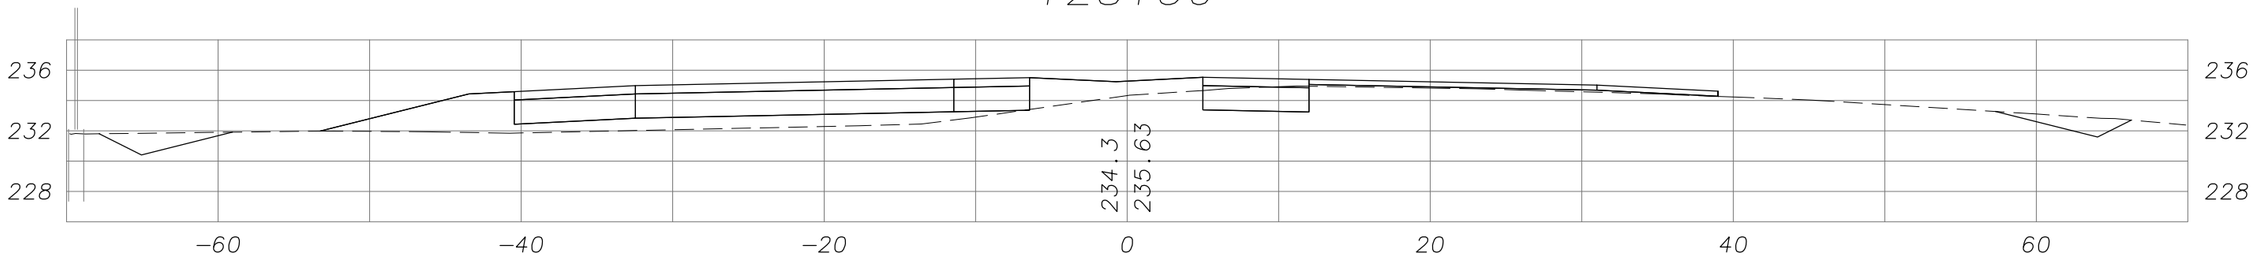

LEGEND

- - - - - - ORIGINAL GROUND

——— FINISHED GRADE

SR 32 WIDENING PROJECT (PHASE I)
CROSS SECTIONS
"B" LINE

Mark Thomas & Company Inc.

SHEET 16 OF 34
03–But–32 PM 10.3/11.3
CONTRACT No. 03–1E4904
PROJECT ID: 03000002644
SCALE: 1"=5'–0"

130+00

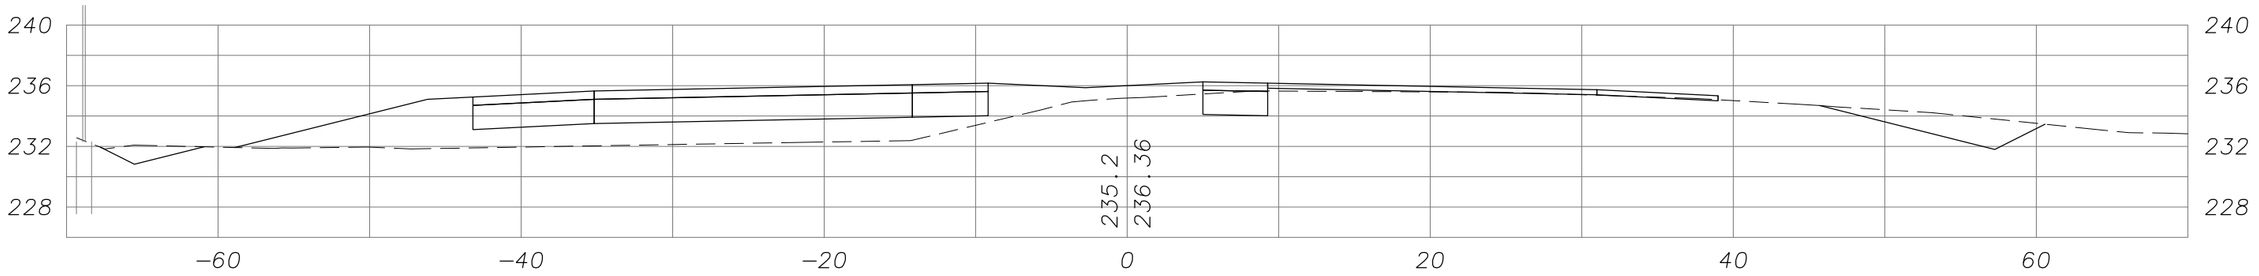

129+50

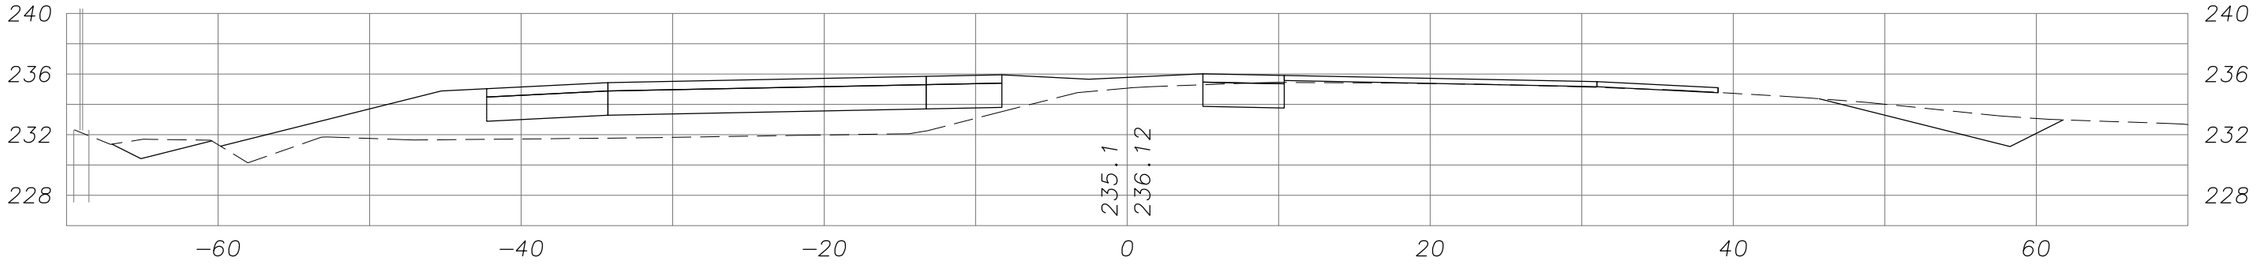

LEGEND

- - - - - - ORIGINAL GROUND

——— FINISHED GRADE

SR 32 WIDENING PROJECT (PHASE I)
CROSS SECTIONS
"B" LINE

Mark Thomas & Company Inc.

SHEET 17 OF **34**
03–But–32 PM 10.3/11.3
CONTRACT No. 03–1E4904
PROJECT ID: 03000002644
SCALE: 1"=5'–0"

131+25

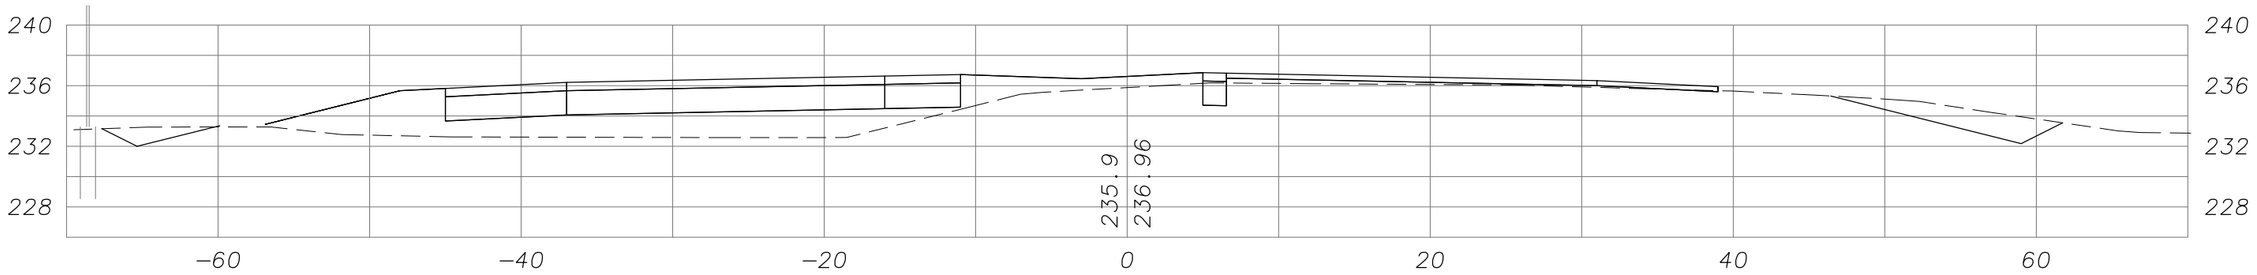

131+00

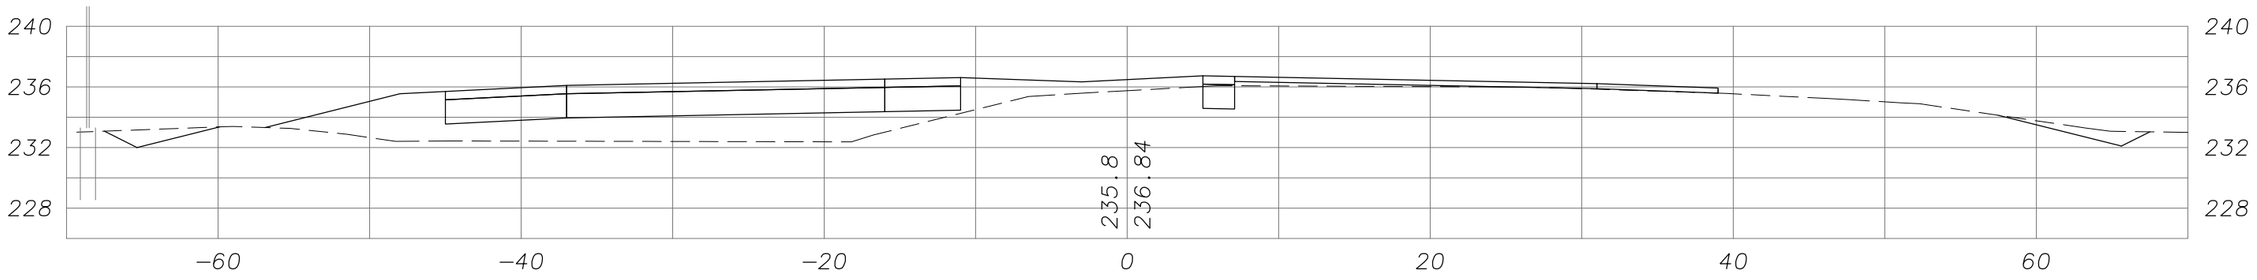

130+50

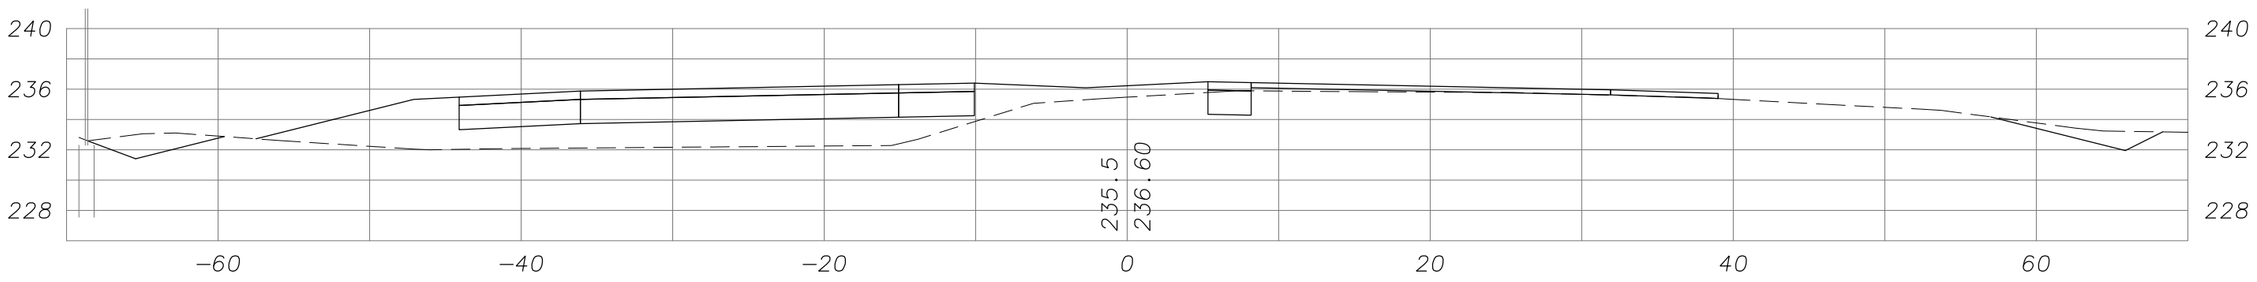

LEGEND

- - - - - - ORIGINAL GROUND

——— FINISHED GRADE

SR 32 WIDENING PROJECT (PHASE I)
CROSS SECTIONS
"B" LINE

Mark Thomas & Company Inc.

SHEET 18 OF 34
03−But−32 PM 10.3/11.3
CONTRACT No. 03−1E4904
PROJECT ID: 03000002644
SCALE: 1"=5'−0"

132+00

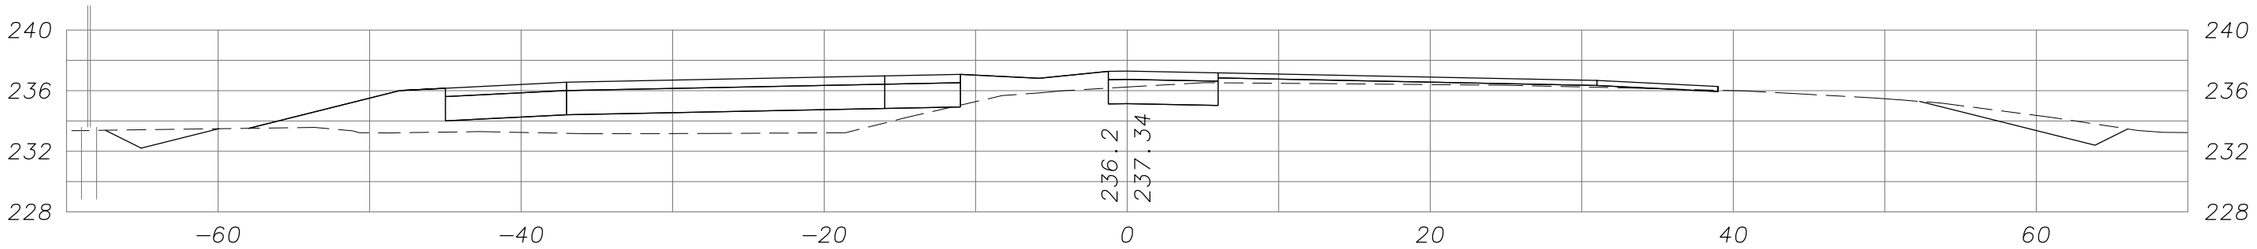

131+50

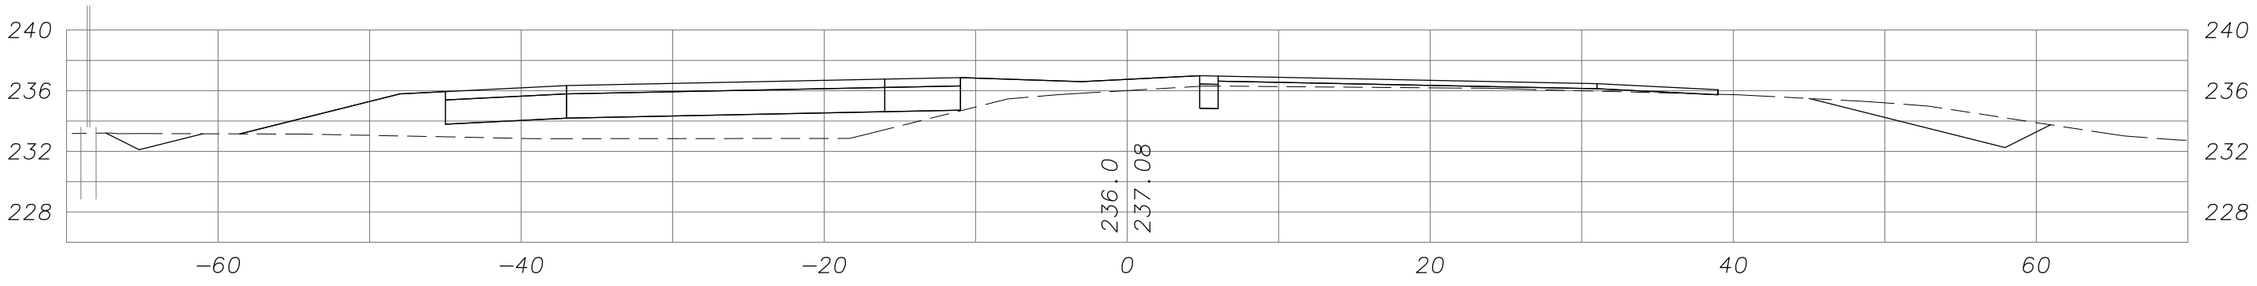

LEGEND

- - - - - - ORIGINAL GROUND

——— FINISHED GRADE

SR 32 WIDENING PROJECT (PHASE I)
CROSS SECTIONS
"B" LINE

Mark Thomas & Company Inc.

SHEET 19 OF 34
03–But–32 PM 10.3/11.3
CONTRACT No. 03–1E4904
PROJECT ID: 03000002644
SCALE: 1"=5'–0"

132+50

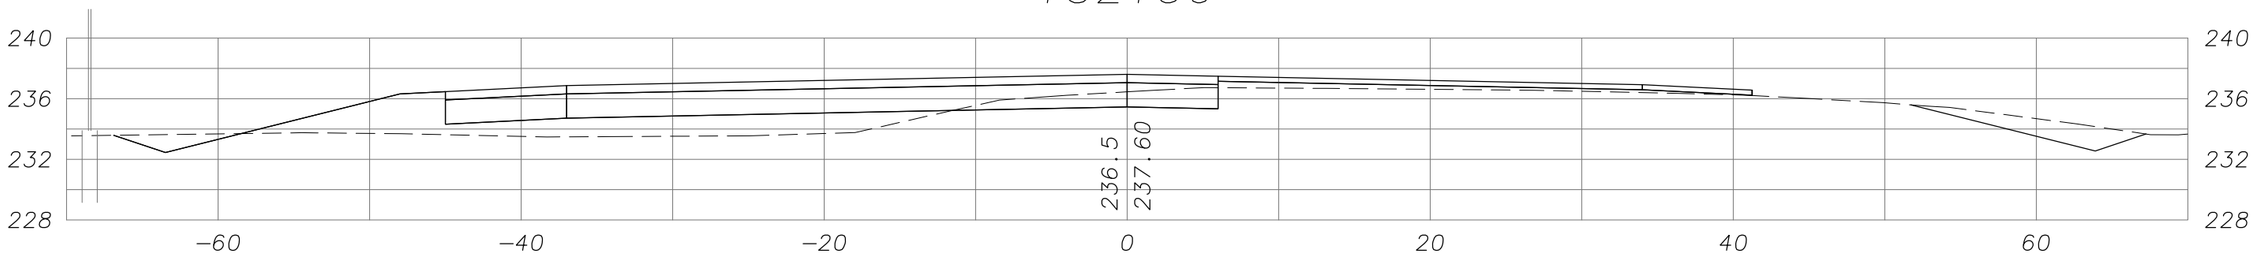

132+09.70

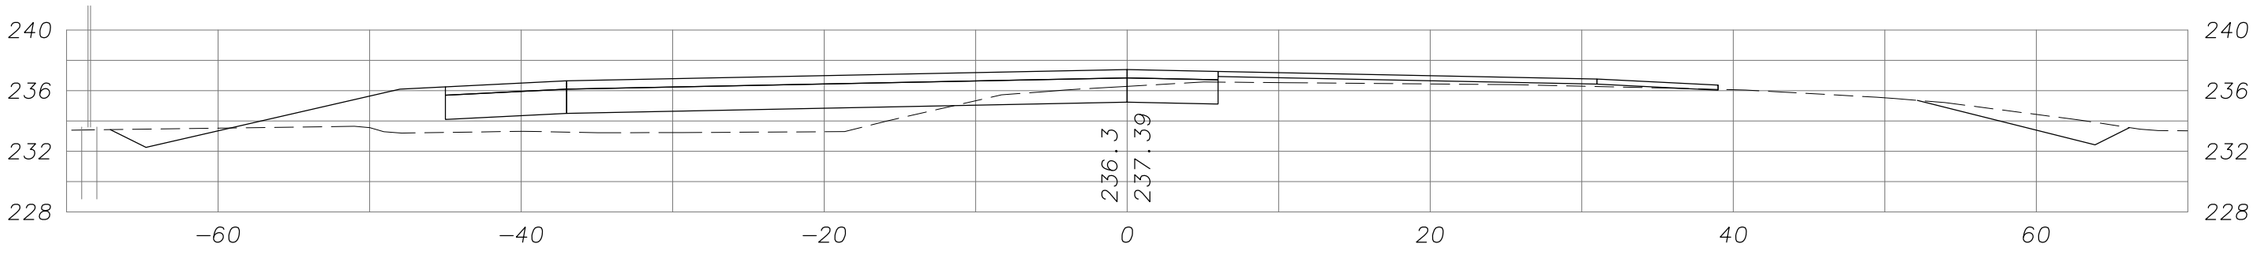

LEGEND

- - - - - - ORIGINAL GROUND

——— FINISHED GRADE

SR 32 WIDENING PROJECT (PHASE I)
CROSS SECTIONS
"B" LINE

Mark Thomas & Company Inc.

SHEET 20 OF 34
03−But−32 PM 10.3/11.3
CONTRACT No. 03−1E4904
PROJECT ID: 03000002644
SCALE: 1"=5'−0"

133+50

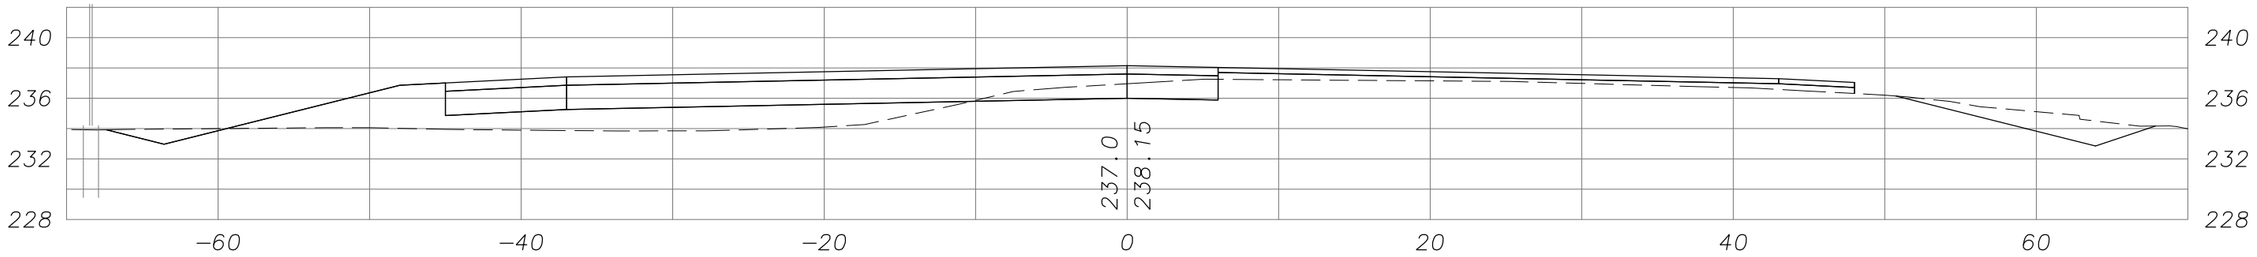

133+00

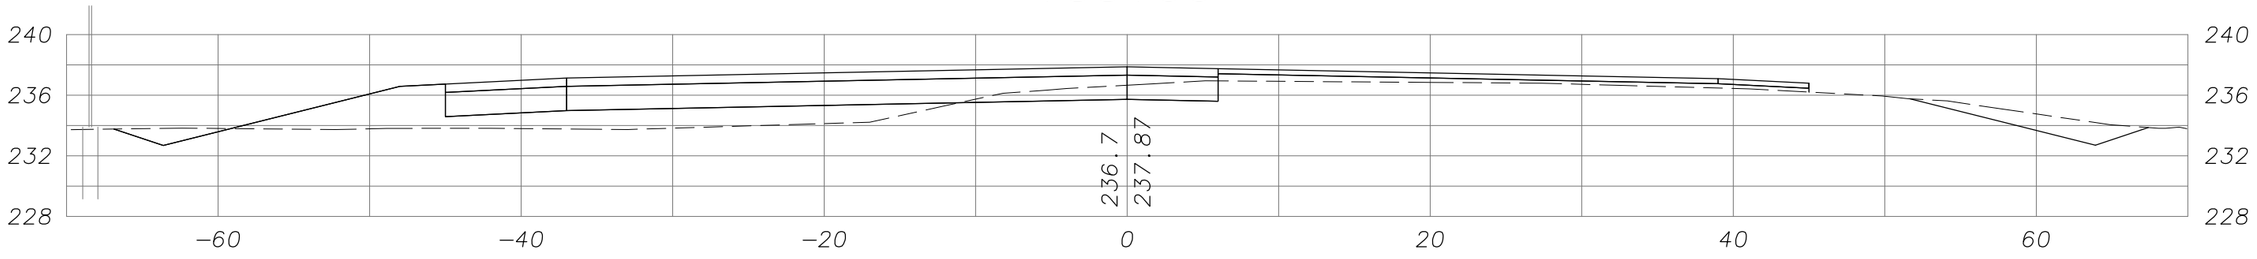

LEGEND

- - - - - - ORIGINAL GROUND

——— FINISHED GRADE

SR 32 WIDENING PROJECT (PHASE I)
CROSS SECTIONS
"B" LINE

Mark Thomas & Company Inc.

SHEET 21 OF 34
03-But-32 PM 10.3/11.3
CONTRACT No. 03-1E4904
PROJECT ID: 03000002644
SCALE: 1"=5'-0"

134+50

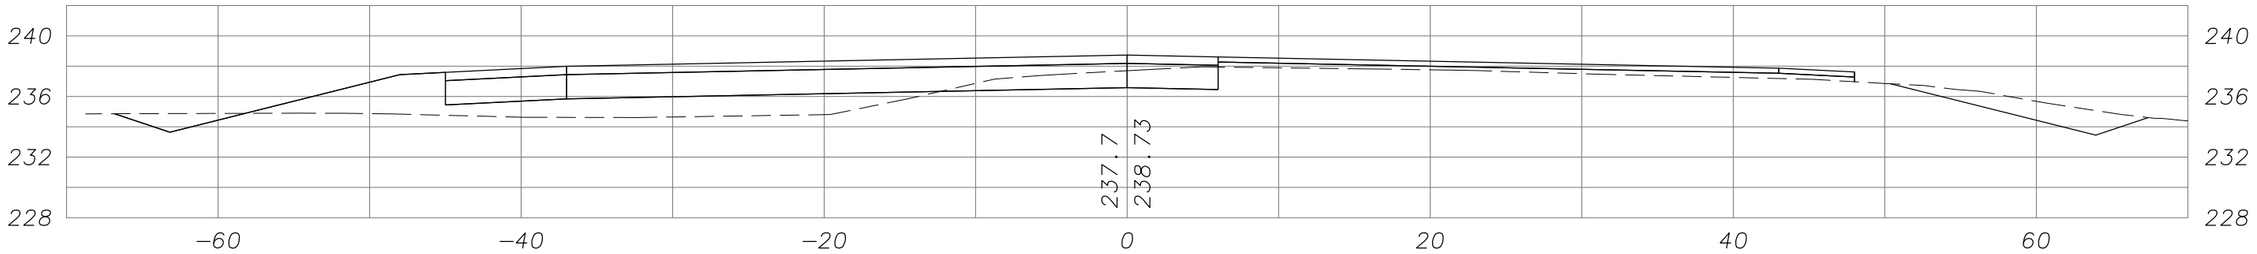

134+00

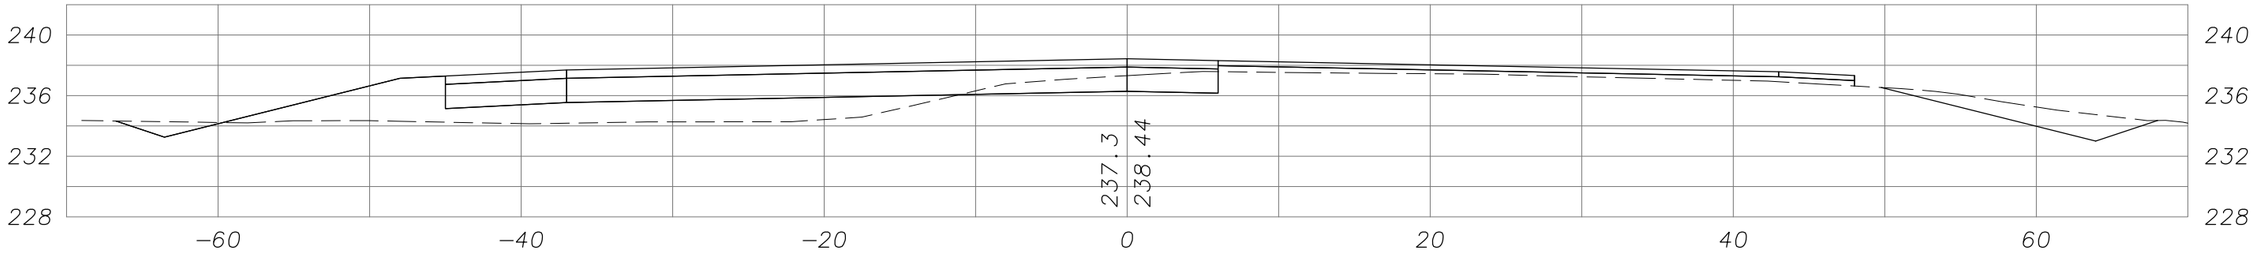

LEGEND

- - - - - - ORIGINAL GROUND

——— FINISHED GRADE

SR 32 WIDENING PROJECT (PHASE I)
CROSS SECTIONS
"B" LINE

Mark Thomas & Company Inc.

SHEET 22 OF 34
03–But–32 PM 10.3/11.3
CONTRACT No. 03–1E4904
PROJECT ID: 03000002644
SCALE: 1"=5'–0"

135+50

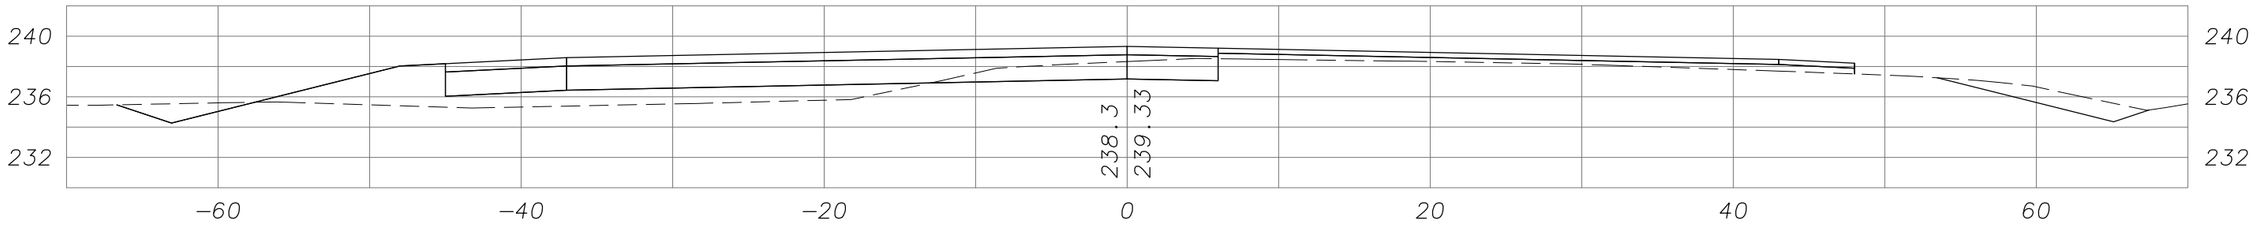

135+00

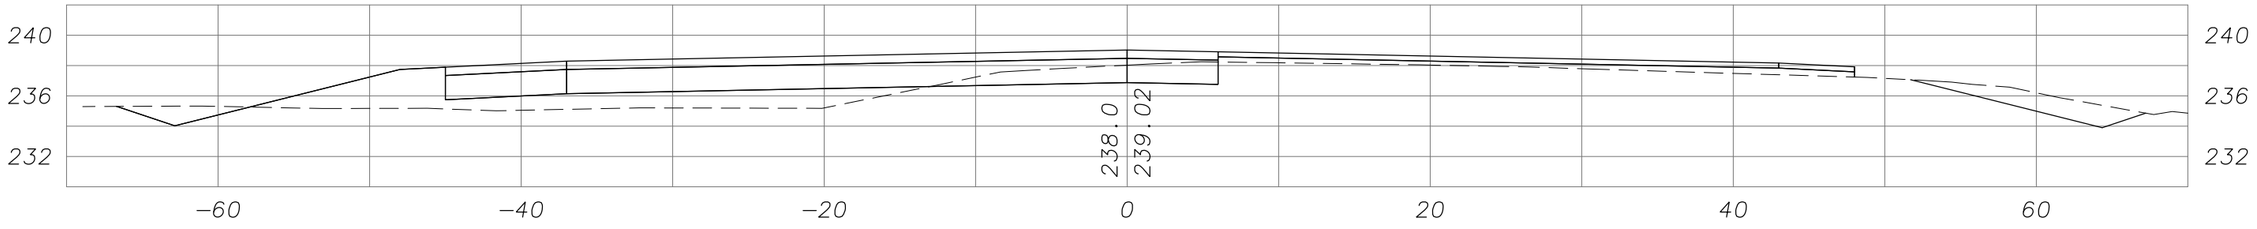

LEGEND

- - - - - - ORIGINAL GROUND

——— FINISHED GRADE

SR 32 WIDENING PROJECT (PHASE I)
CROSS SECTIONS
"B" LINE

Mark Thomas & Company Inc.

SHEET 23 OF 34
03−But−32 PM 10.3/11.3
CONTRACT No. 03−1E4904
PROJECT ID: 03000002644
SCALE: 1"=5'−0"

136+50

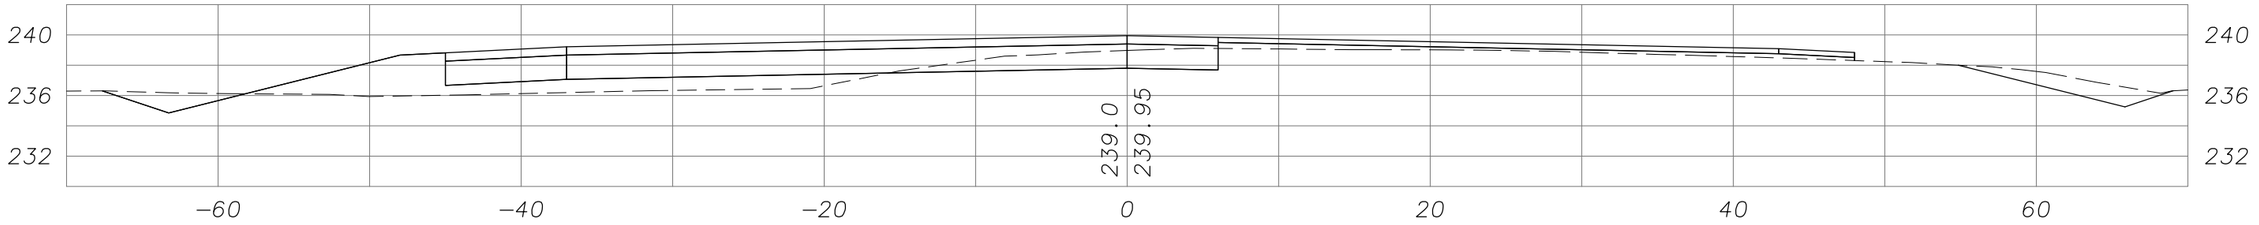

136+00

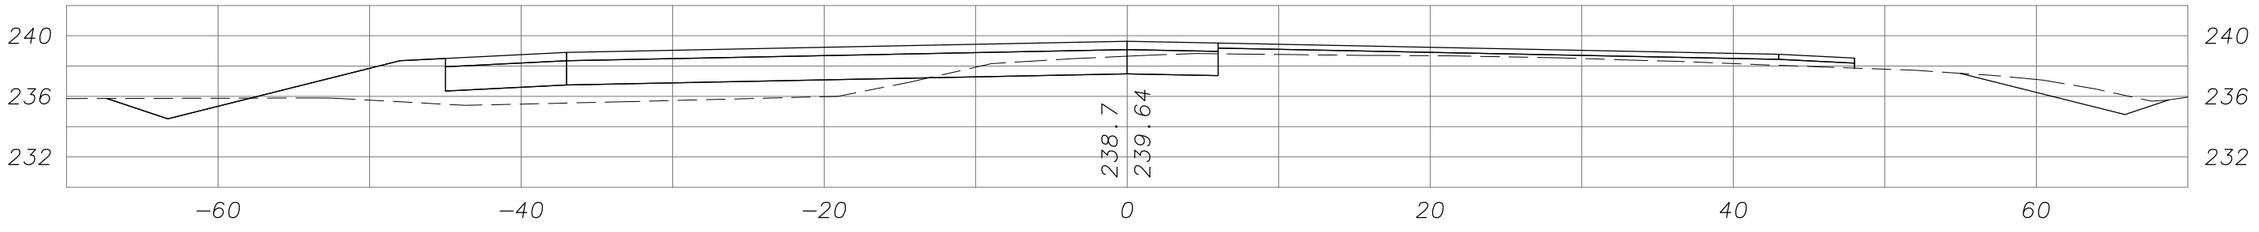

LEGEND

- - - - - - ORIGINAL GROUND

——— FINISHED GRADE

SR 32 WIDENING PROJECT (PHASE I)
CROSS SECTIONS
"B" LINE

Mark Thomas & Company Inc.

SHEET 24 OF 34
03–But–32 PM 10.3/11.3
CONTRACT No. 03–1E4904
PROJECT ID: 03000002644
SCALE: 1"=5'–0"

137+50

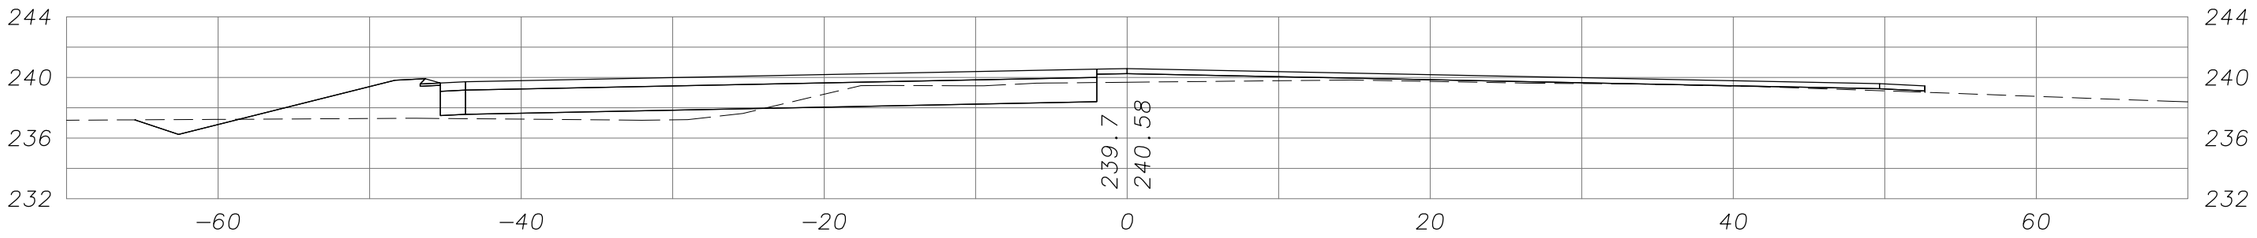

137+00

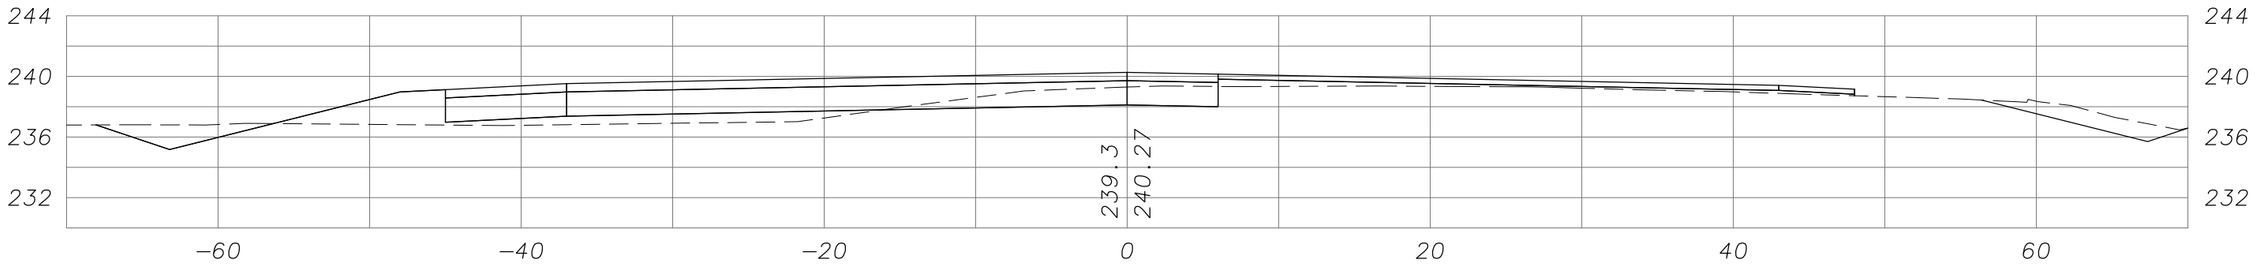

LEGEND

- - - - - - ORIGINAL GROUND

——— FINISHED GRADE

SR 32 WIDENING PROJECT (PHASE I)
CROSS SECTIONS
"B" LINE

Mark Thomas & Company Inc.

SHEET 25 OF 34
03–But–32 PM 10.3/11.3
CONTRACT No. 03–1E4904
PROJECT ID: 03000002644
SCALE: 1"=5'–0"

138+50

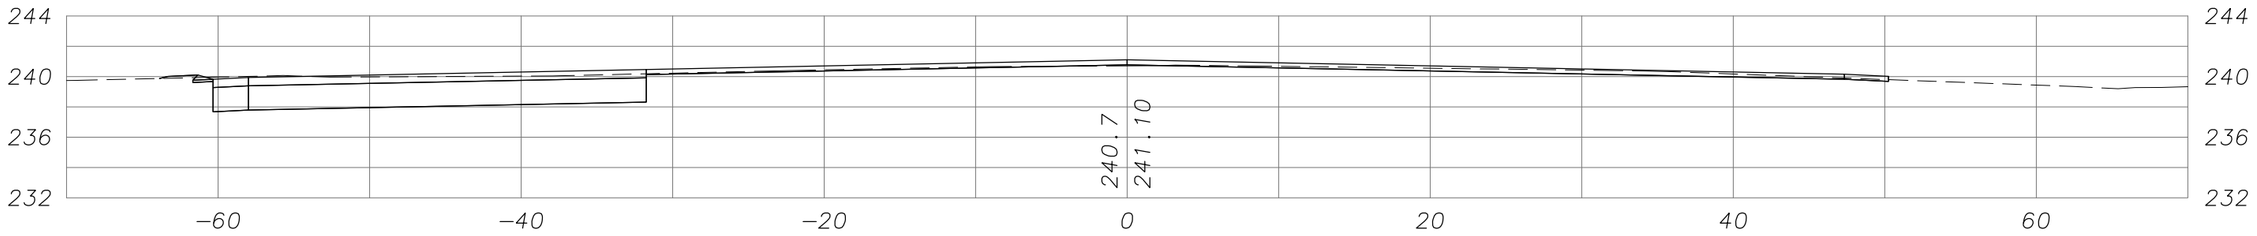

138+00

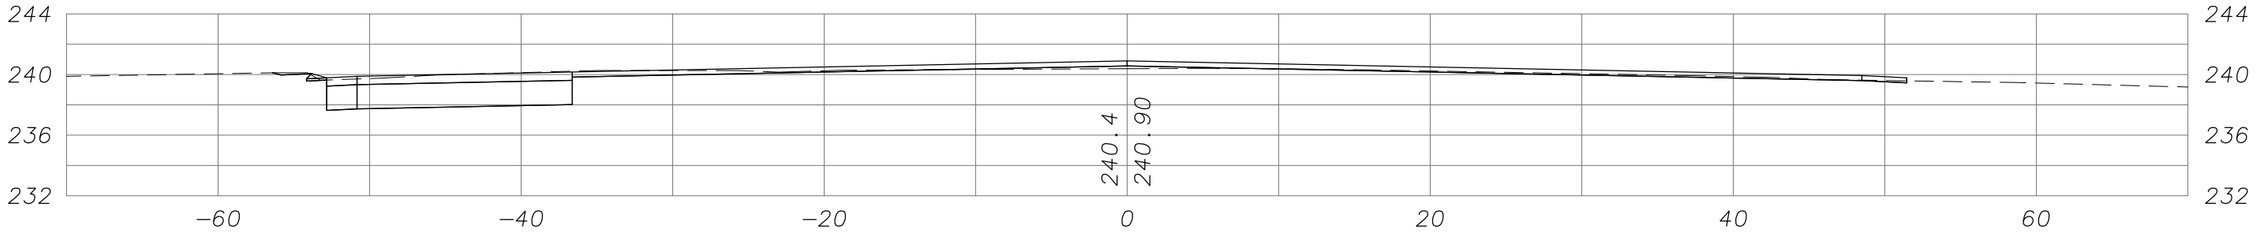

LEGEND

- - - - - - ORIGINAL GROUND

——— FINISHED GRADE

SR 32 WIDENING PROJECT (PHASE I)
CROSS SECTIONS
"B" LINE

Mark Thomas & Company Inc.

SHEET 26 OF 34
03–But–32 PM 10.3/11.3
CONTRACT No. 03–1E4904
PROJECT ID: 03000002644
SCALE: 1"=5'–0"

139+50

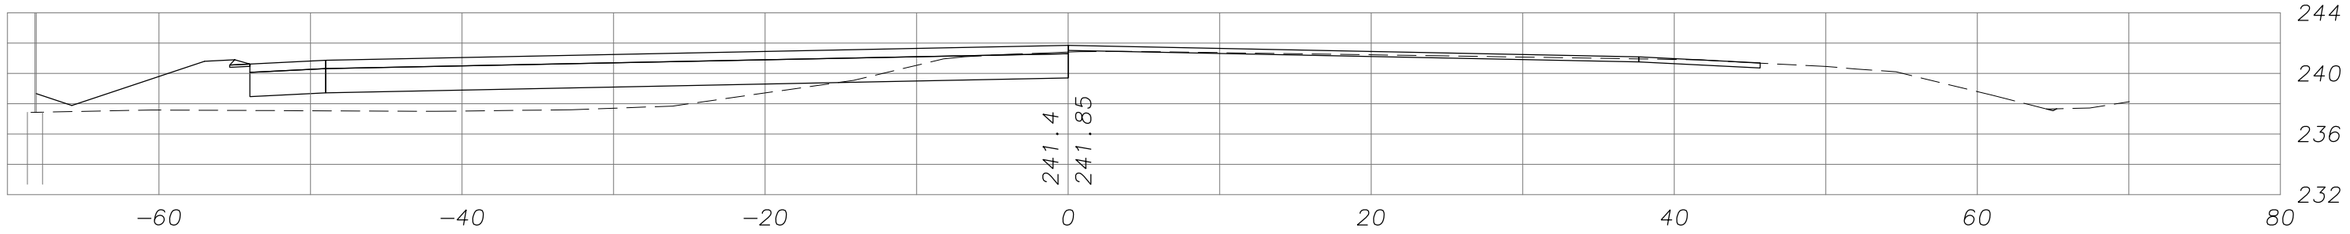

139+00

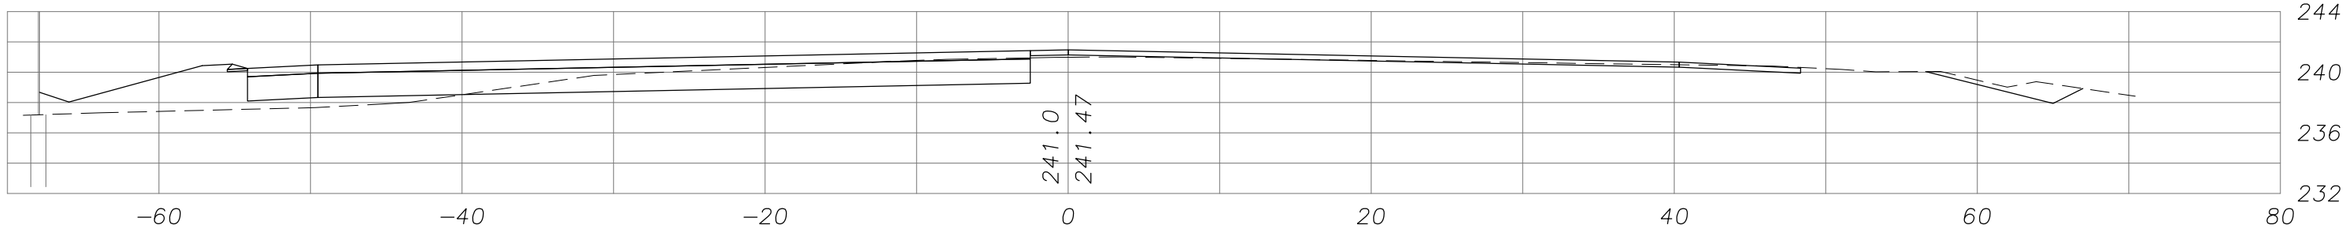

LEGEND

- - - - - - ORIGINAL GROUND

——— FINISHED GRADE

SR 32 WIDENING PROJECT (PHASE I)
CROSS SECTIONS
"B" LINE

Mark Thomas & Company Inc.

SHEET 27 OF 34
03−But−32 PM 10.3/11.3
CONTRACT No. 03−1E4904
PROJECT ID: 03000002644
SCALE: 1"=5'−0"

140+00

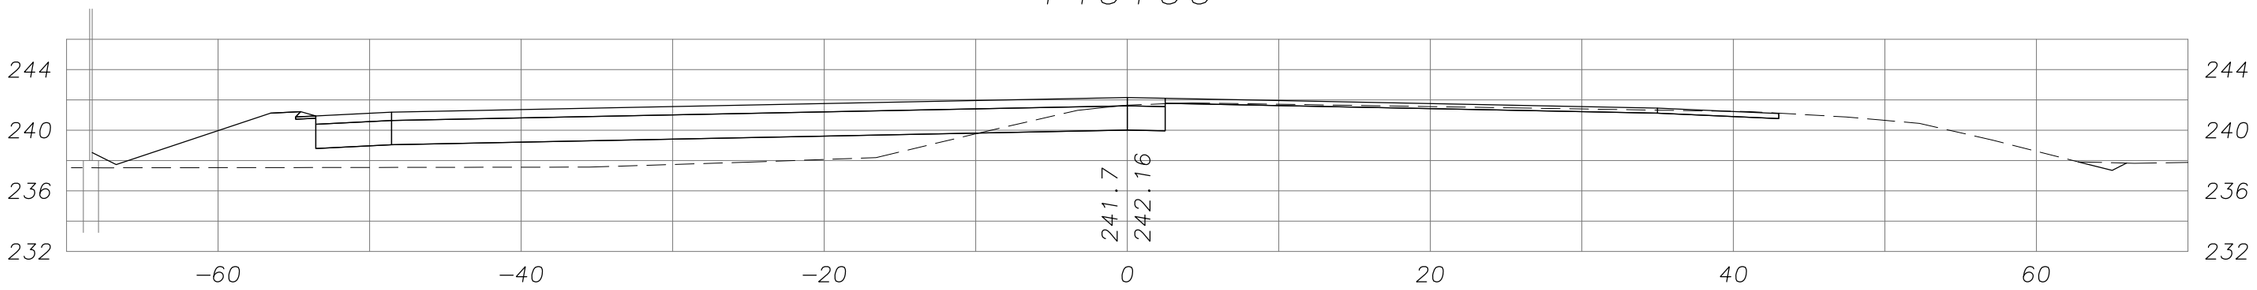

139+61.13

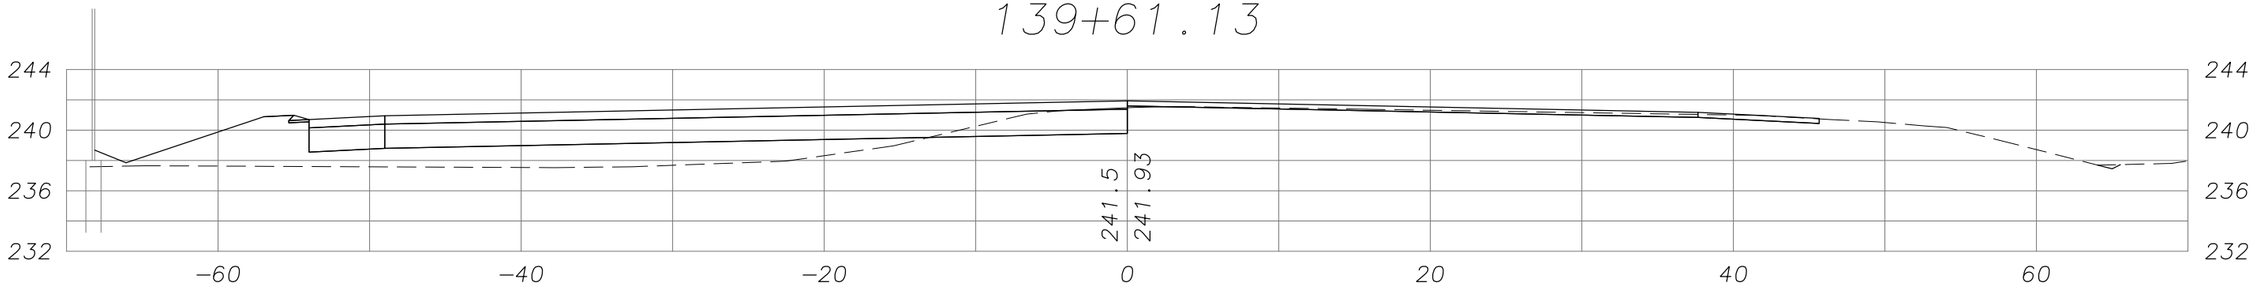

LEGEND

- - - - - - ORIGINAL GROUND

——— FINISHED GRADE

SR 32 WIDENING PROJECT (PHASE I)
CROSS SECTIONS
"B" LINE

Mark Thomas & Company Inc.

SHEET 28 OF 34
03-But-32 PM 10.3/11.3
CONTRACT No. 03-1E4904
PROJECT ID: 03000002644
SCALE: 1"=5'-0"

140+50

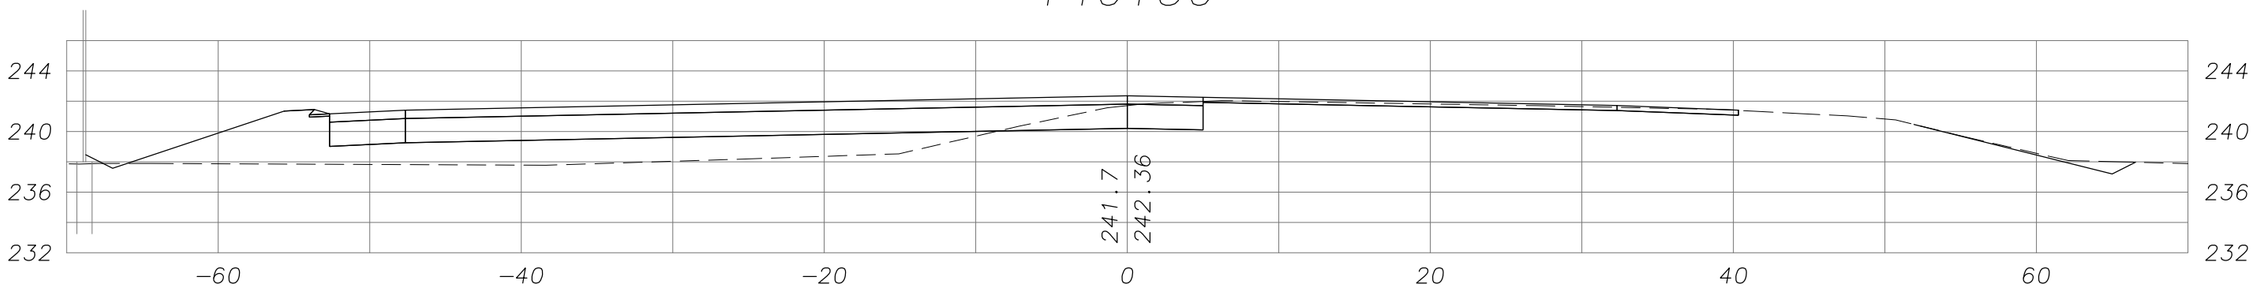

140+31.13

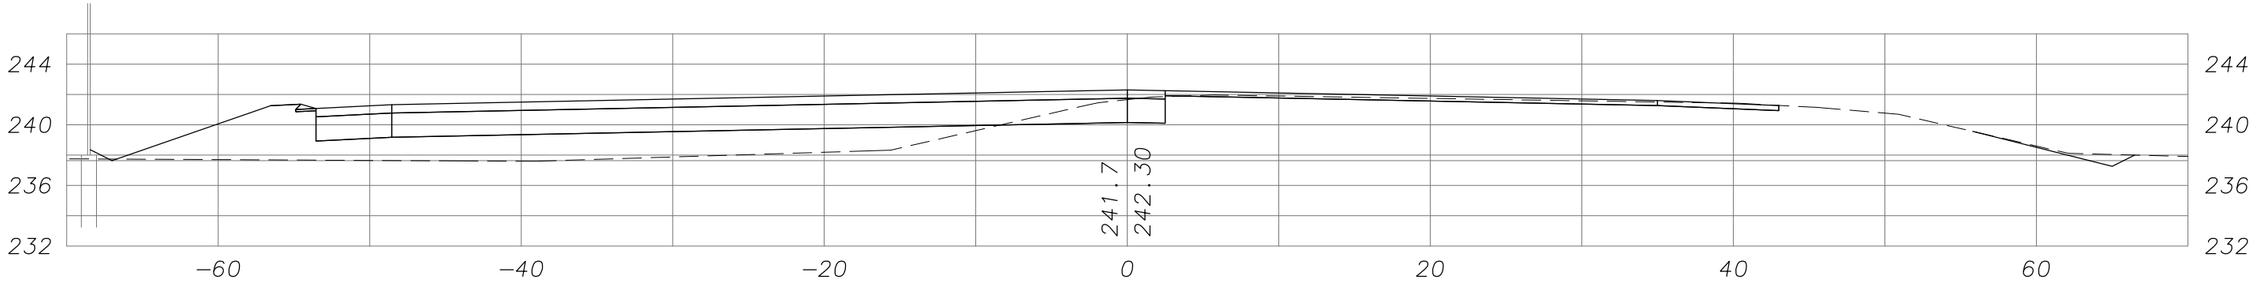

LEGEND

- - - - - - ORIGINAL GROUND

——— FINISHED GRADE

SR 32 WIDENING PROJECT (PHASE I)
CROSS SECTIONS
"B" LINE

Mark Thomas & Company Inc.

SHEET 29 OF 34
03–But–32 PM 10.3/11.3
CONTRACT No. 03–1E4904
PROJECT ID: 03000002644
SCALE: 1"=5'–0"

141+50

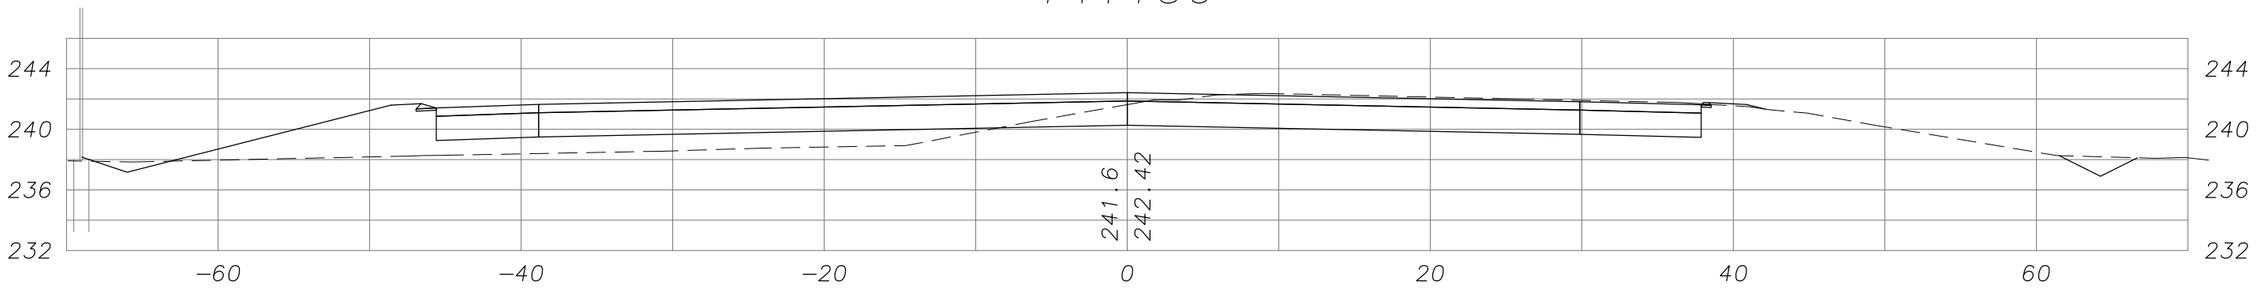

141+00

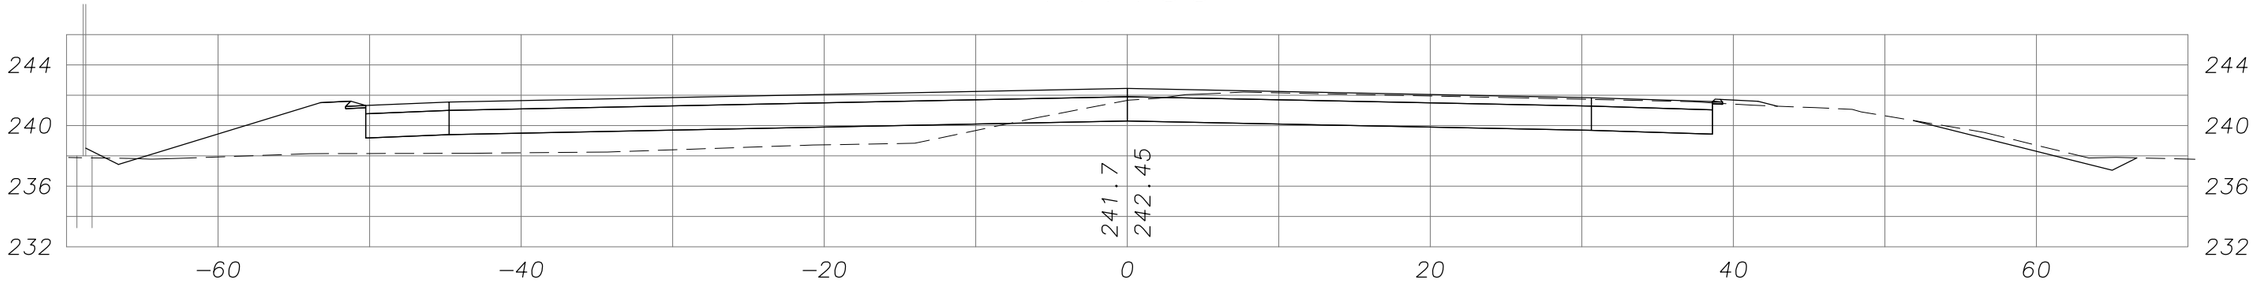

LEGEND

- - - - - - ORIGINAL GROUND

——— FINISHED GRADE

SR 32 WIDENING PROJECT (PHASE I)
CROSS SECTIONS
"B" LINE

Mark Thomas & Company Inc.

SHEET 30 OF 34
03−But−32 PM 10.3/11.3
CONTRACT No. 03−1E4904
PROJECT ID: 03000002644
SCALE: 1"=5'−0"

142+00

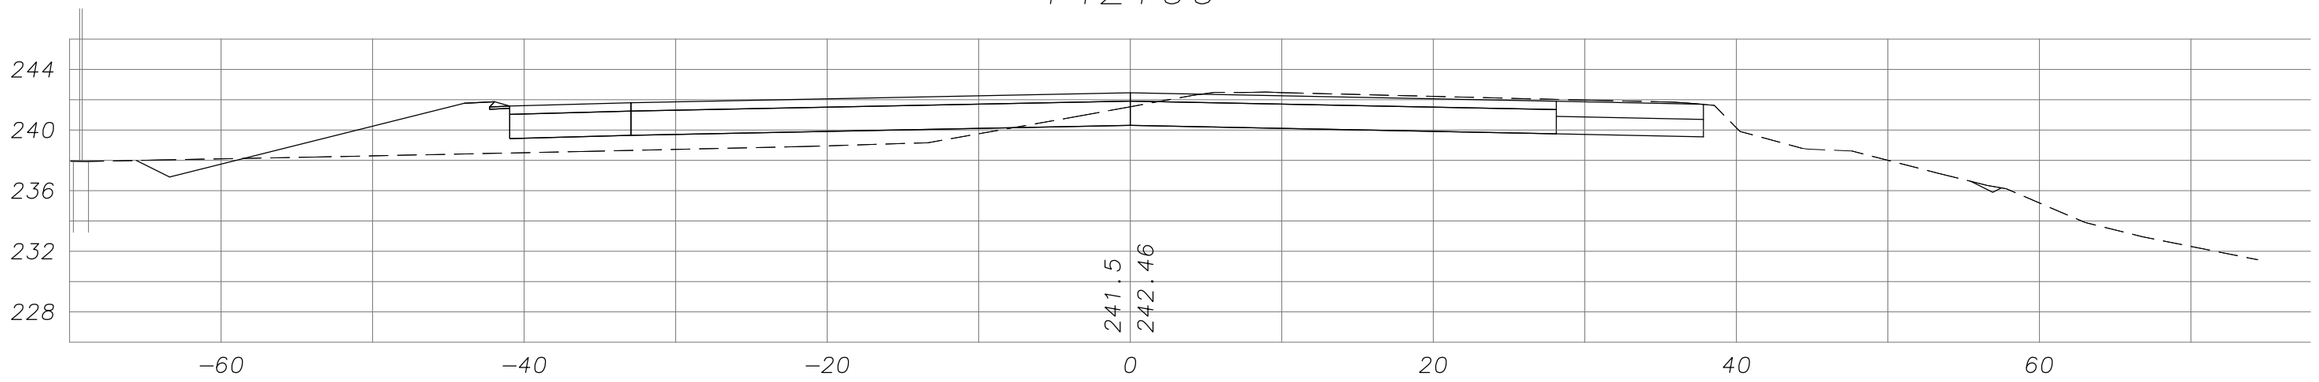

141+86.13

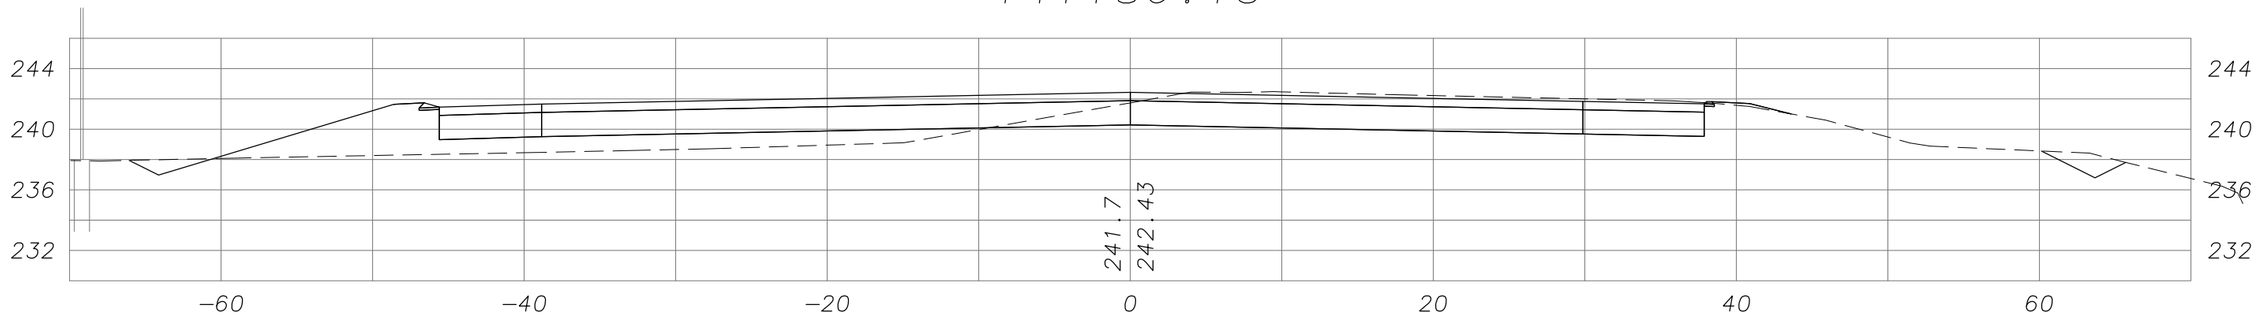

LEGEND

- - - - - - ORIGINAL GROUND

——— FINISHED GRADE

SR 32 WIDENING PROJECT (PHASE I)
CROSS SECTIONS
"B" LINE

Mark Thomas & Company Inc.

SHEET 31 OF 34
03−But−32 PM 10.3/11.3
CONTRACT No. 03−1E4904
PROJECT ID: 03000002644
SCALE: 1"=5'−0"

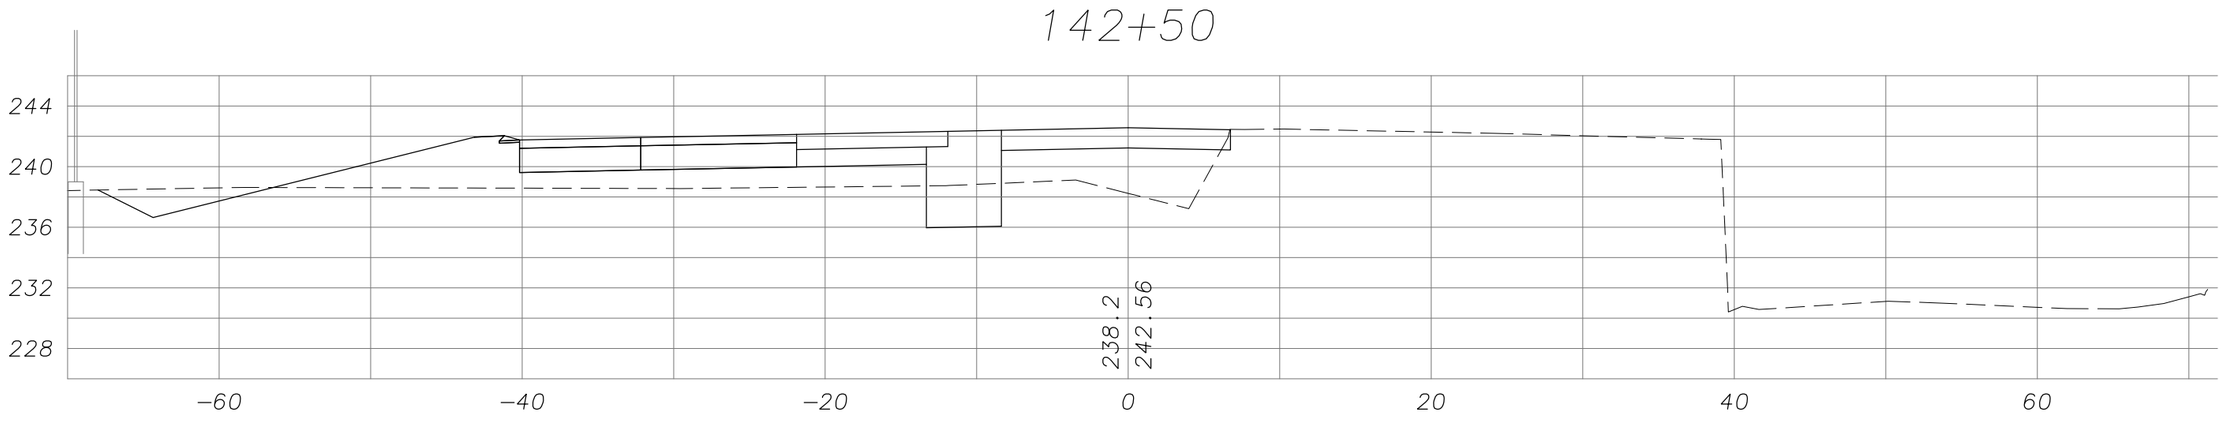

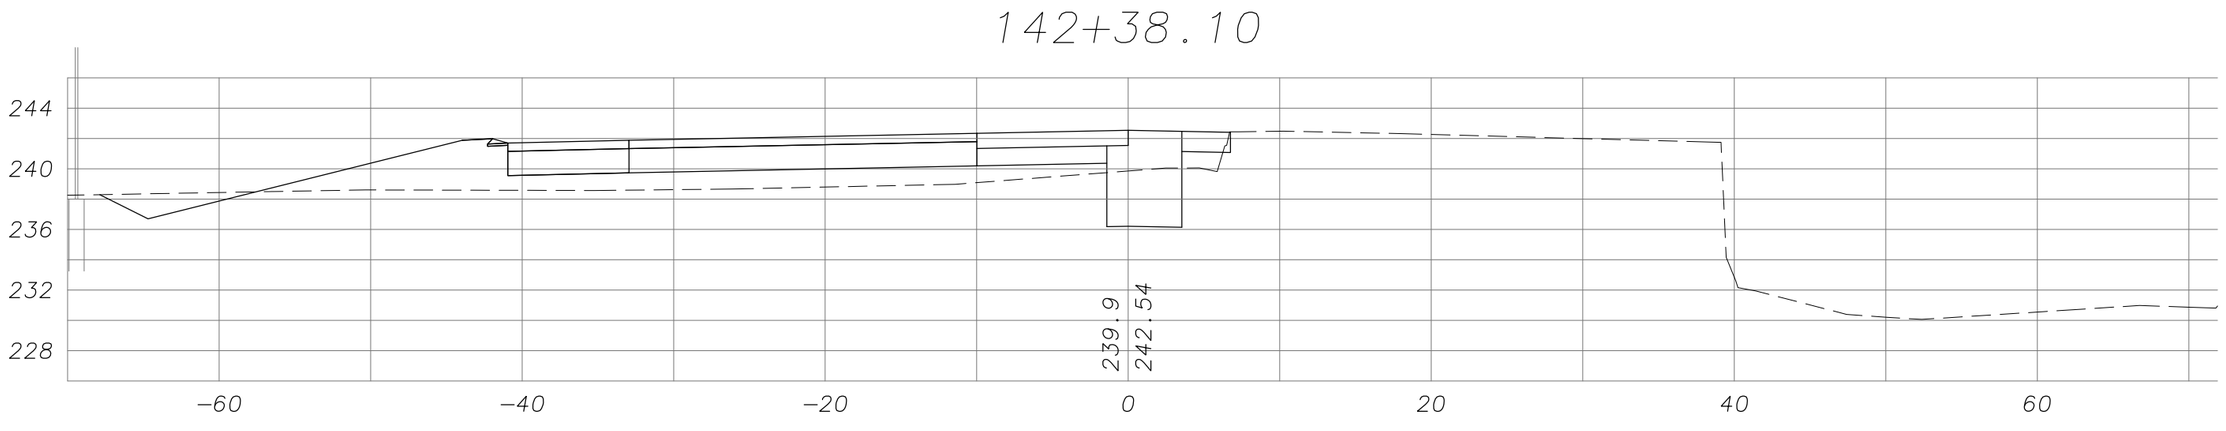

LEGEND

- - - - - - ORIGINAL GROUND

——— FINISHED GRADE

SR 32 WIDENING PROJECT (PHASE I)
CROSS SECTIONS
"B" LINE

Mark Thomas & Company Inc.

SHEET 32 OF 34
03–But–32 PM 10.3/11.3
CONTRACT No. 03–1E4904
PROJECT ID: 03000002644
SCALE: 1"=5'–0"

142+68.26

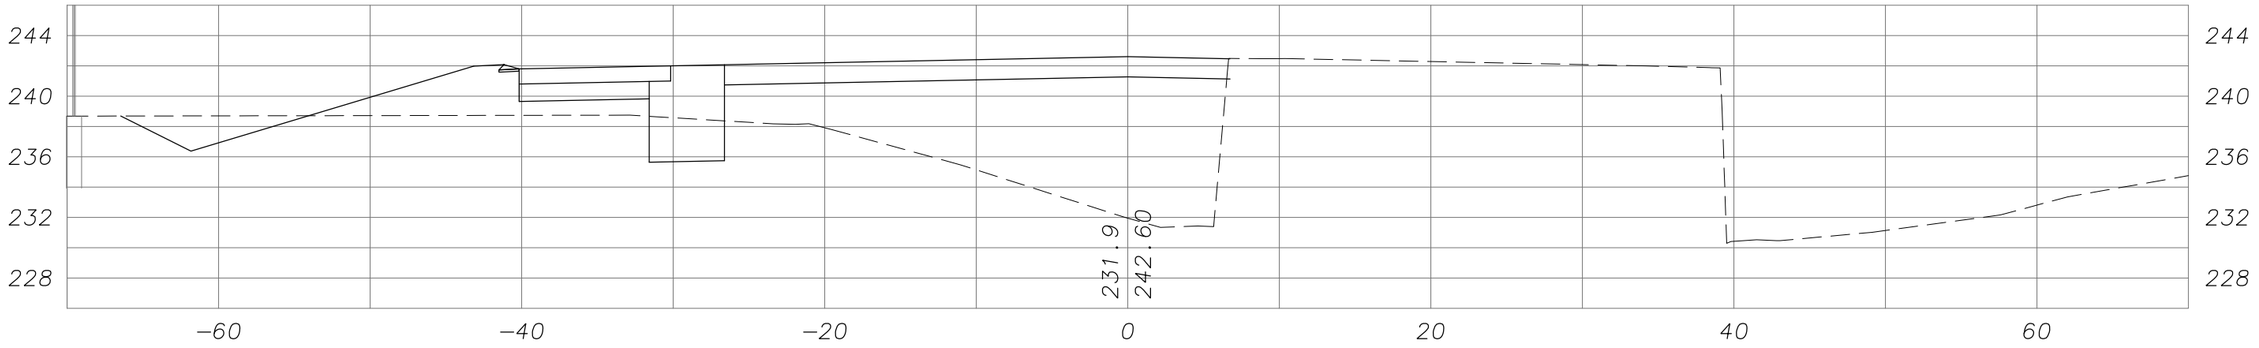

142+56.13

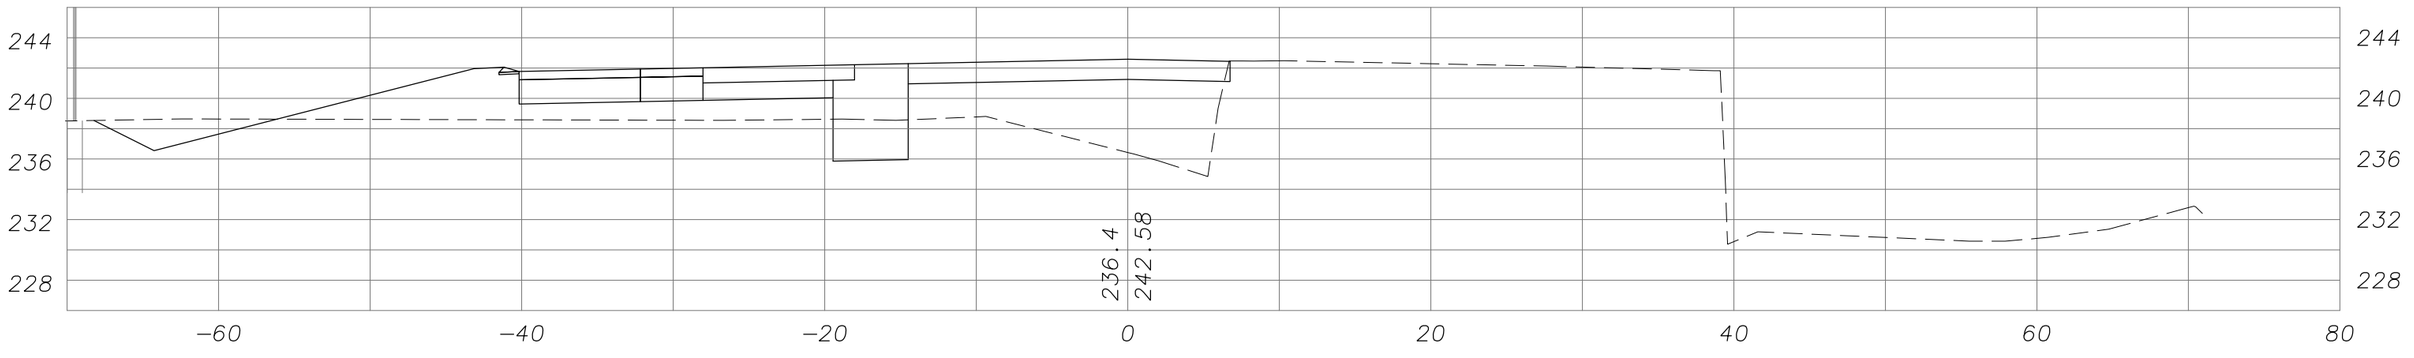

LEGEND

ORIGINAL GROUND

FINISHED GRADE

SR 32 WIDENING PROJECT (PHASE I)
CROSS SECTIONS
"B" LINE

Mark Thomas & Company Inc.

SHEET 33 OF 34
03–But–32 PM 10.3/11.3
CONTRACT No. 03–1E4904
PROJECT ID: 03000002644
SCALE: 1"=5'–0"

142+68.26

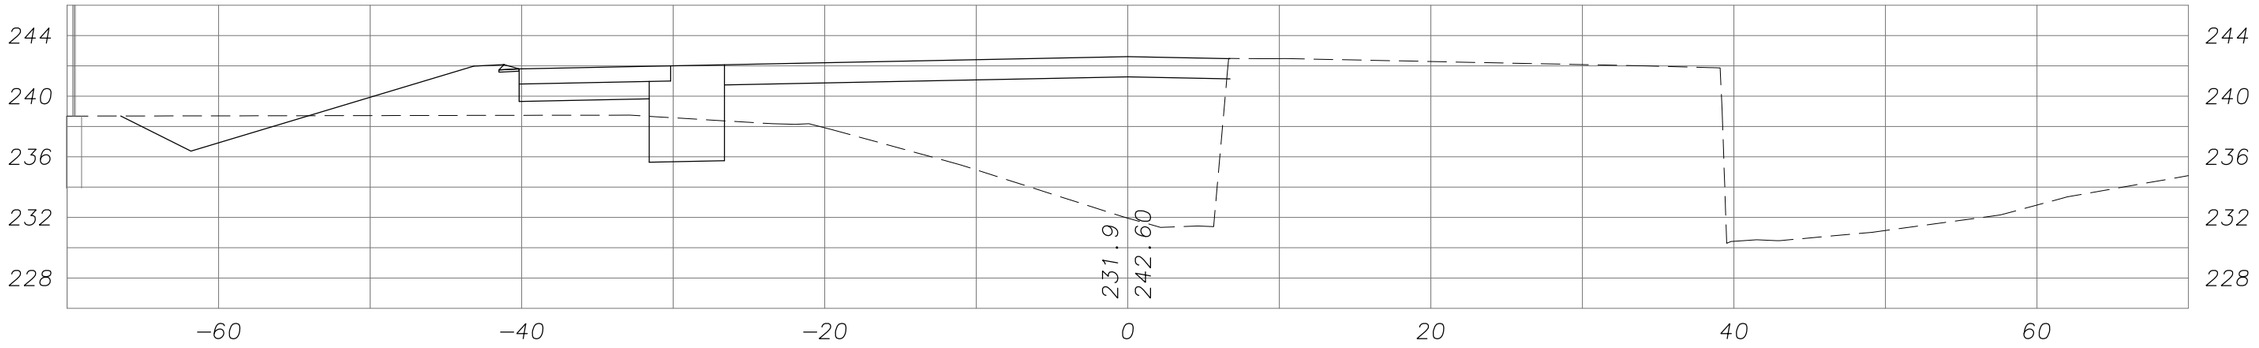

142+56.13

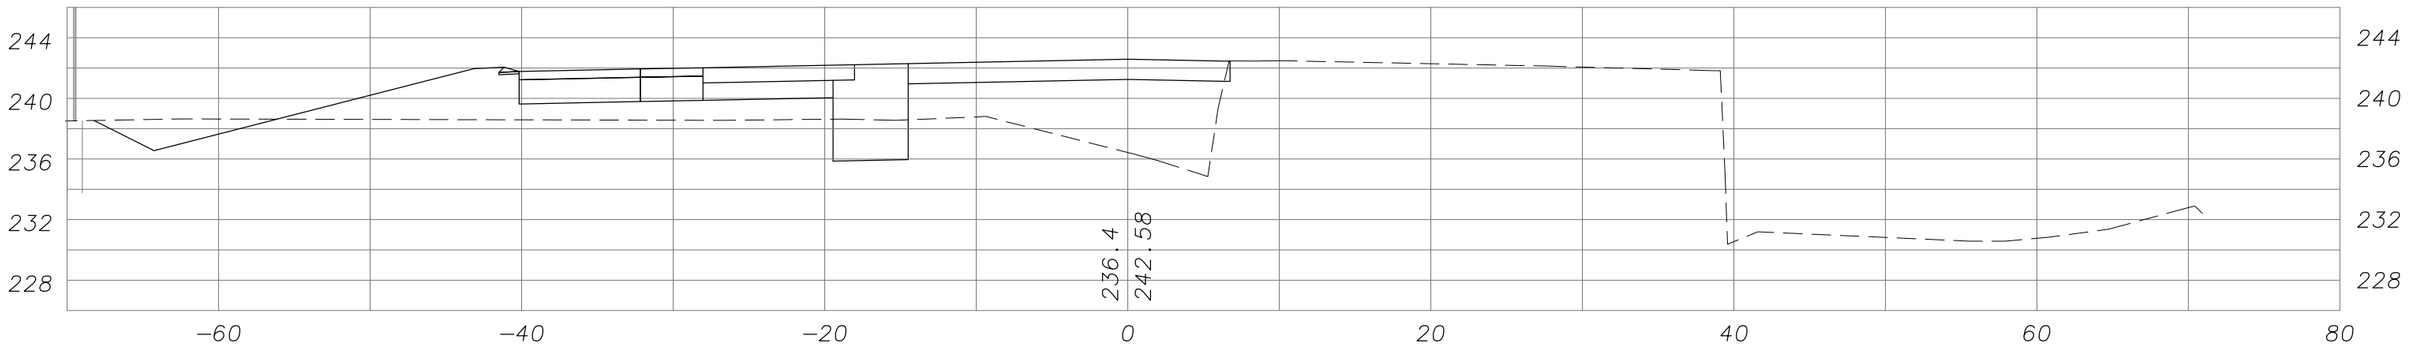

LEGEND

ORIGINAL GROUND

FINISHED GRADE

SR 32 WIDENING PROJECT (PHASE I)
CROSS SECTIONS
"B" LINE

Mark Thomas & Company Inc.

SHEET 34 OF 34
03−But−32 PM 10.3/11.3
CONTRACT No. 03−1E4904
PROJECT ID: 03000002644
SCALE: 1"=5'−0"

149+00

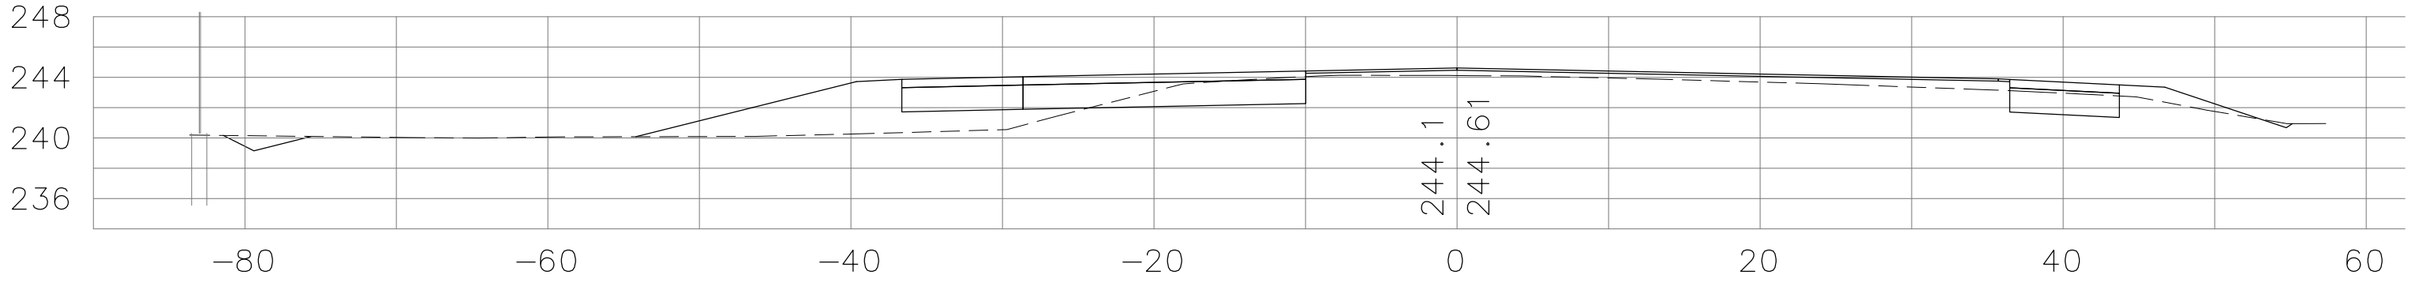

148+92.88

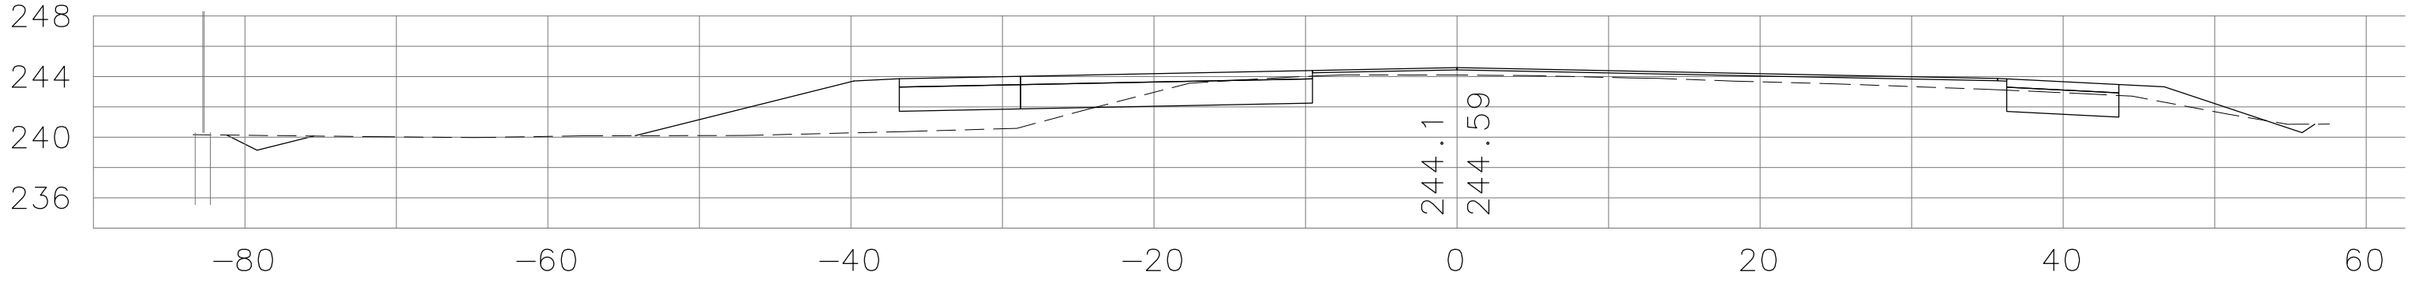

LEGEND

- - - - - - ORIGINAL GROUND

——— FINISHED GRADE

SR 32 WIDENING PROJECT (PHASE I)
CROSS SECTIONS
"B1" LINE

Mark Thomas & Company Inc.

SHEET 10 OF 14
03−But−32 PM 10.3/11.3
CONTRACT No. 03−1E4904
PROJECT ID: 03000002644
SCALE: 1"=5'−0"

147+56.64

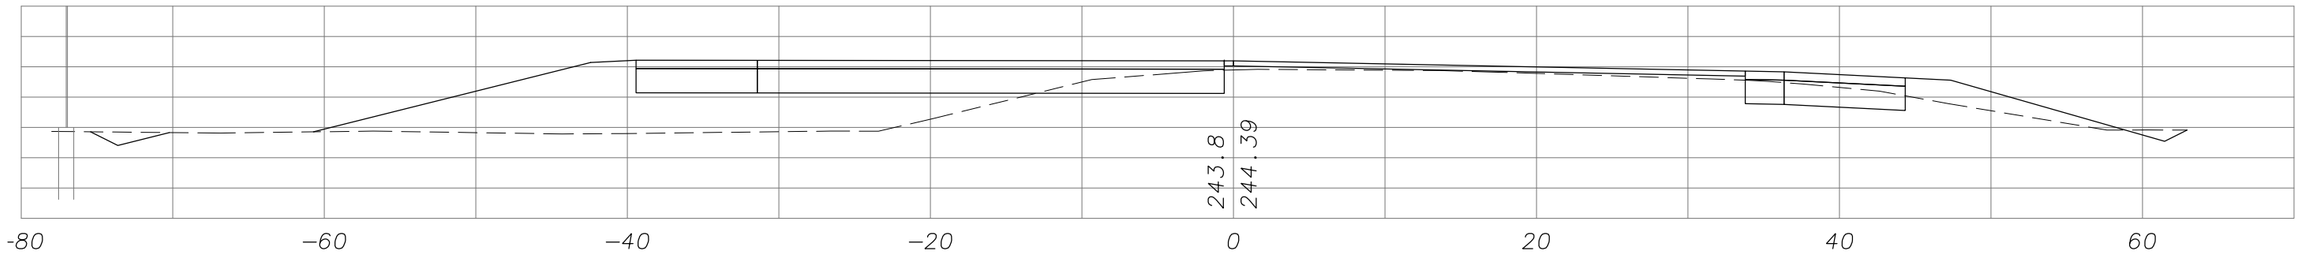

147+50

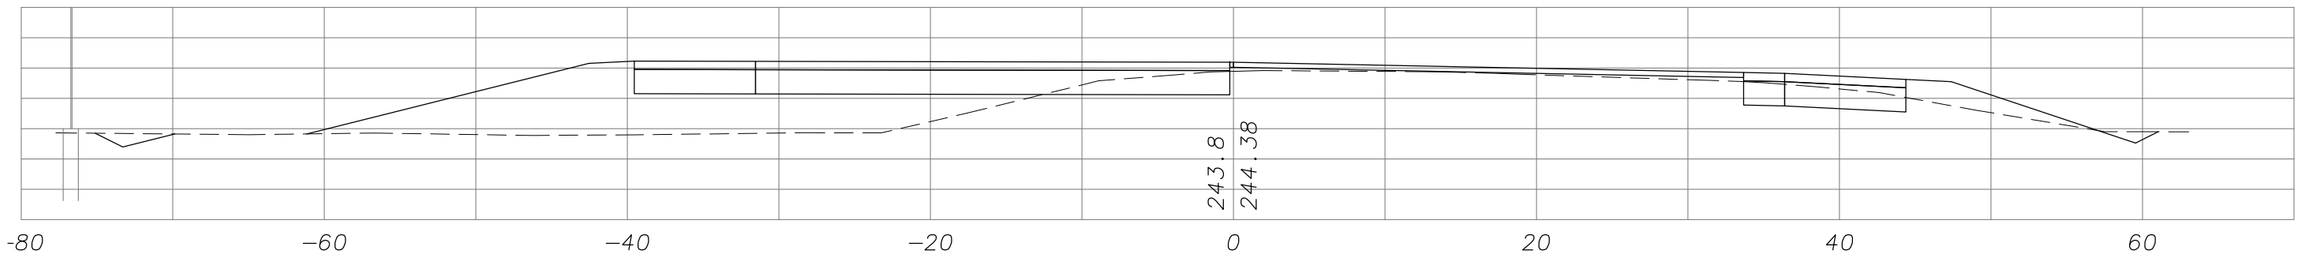

147+45.64

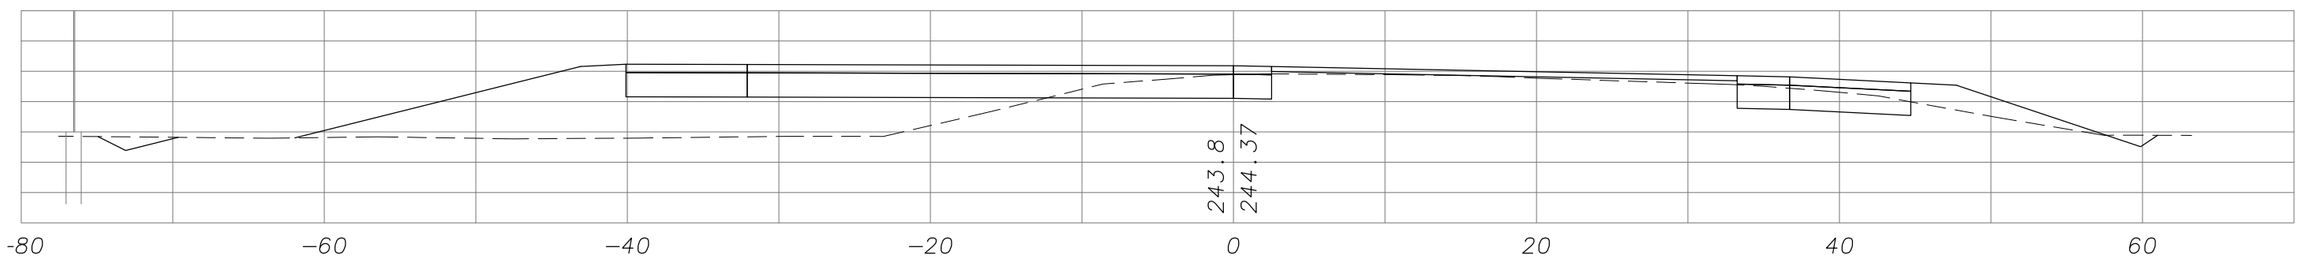

LEGEND

- ORIGINAL GROUND
- FINISHED GRADE

SR 32 WIDENING PROJECT (PHASE I)
CROSS SECTIONS
"B1" LINE

Mark Thomas & Company Inc.

SHEET 7 OF 14
03-But-32 PM 10.3/11.3
CONTRACT No. 03-1E4904
PROJECT ID: 03000002644
SCALE: 1"=5'-0"

148+00

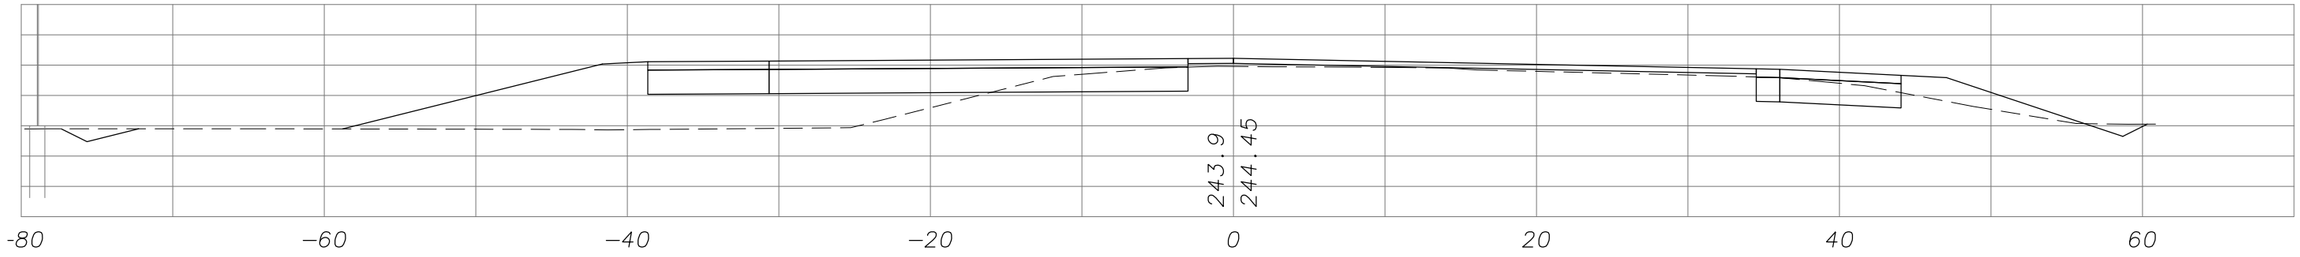

147+62.02

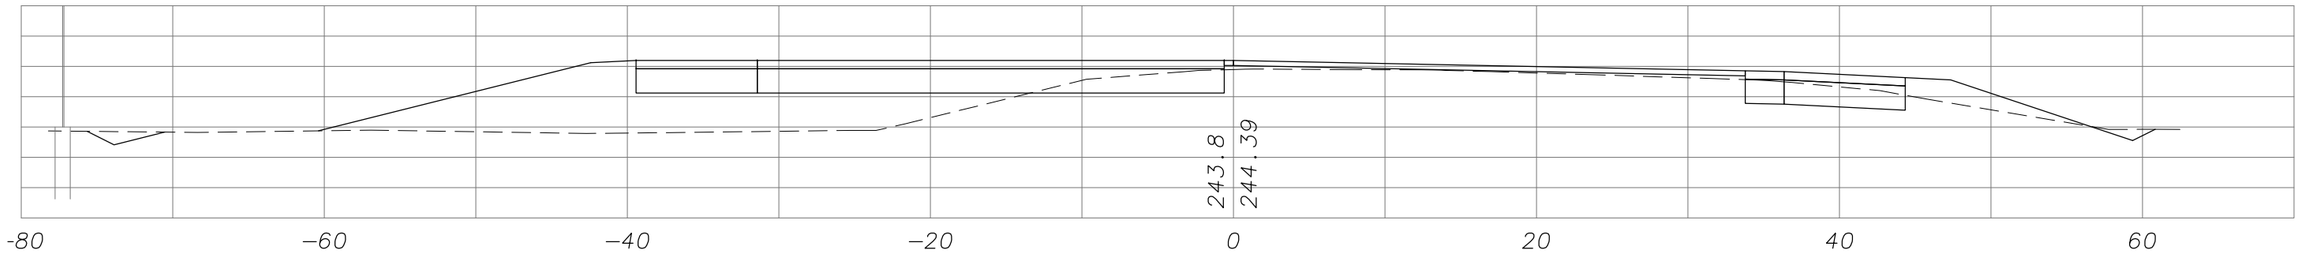

LEGEND

- - - - - - ORIGINAL GROUND

——— FINISHED GRADE

SR 32 WIDENING PROJECT (PHASE I)
CROSS SECTIONS
"B1" LINE

Mark Thomas & Company Inc.

SHEET 8 OF 14
03-But-32 PM 10.3/11.3
CONTRACT No. 03-1E4904
PROJECT ID: 03000002644
SCALE: 1"=5'-0"

148+67.21

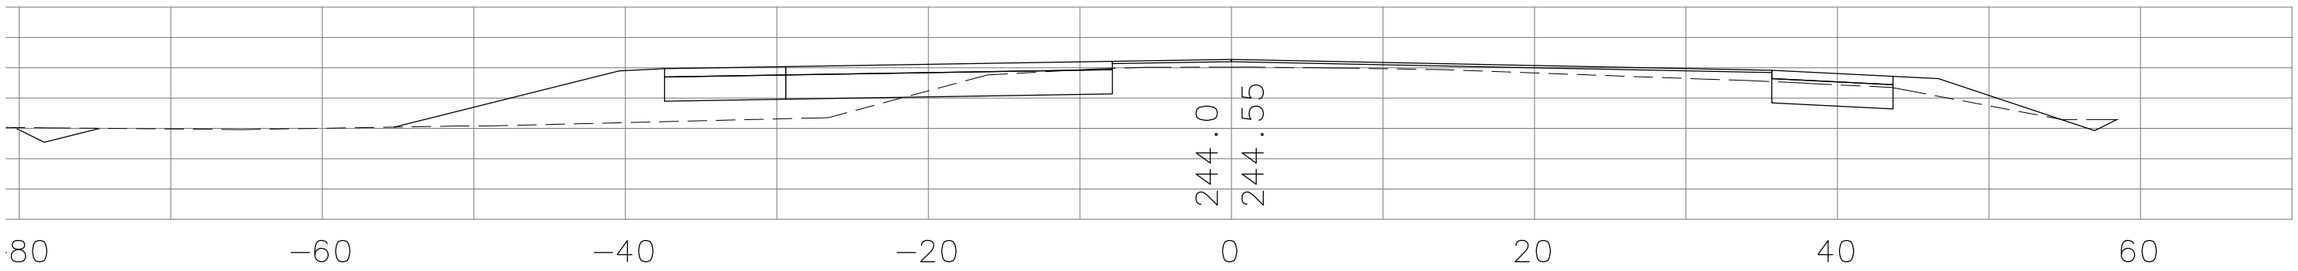

148+50

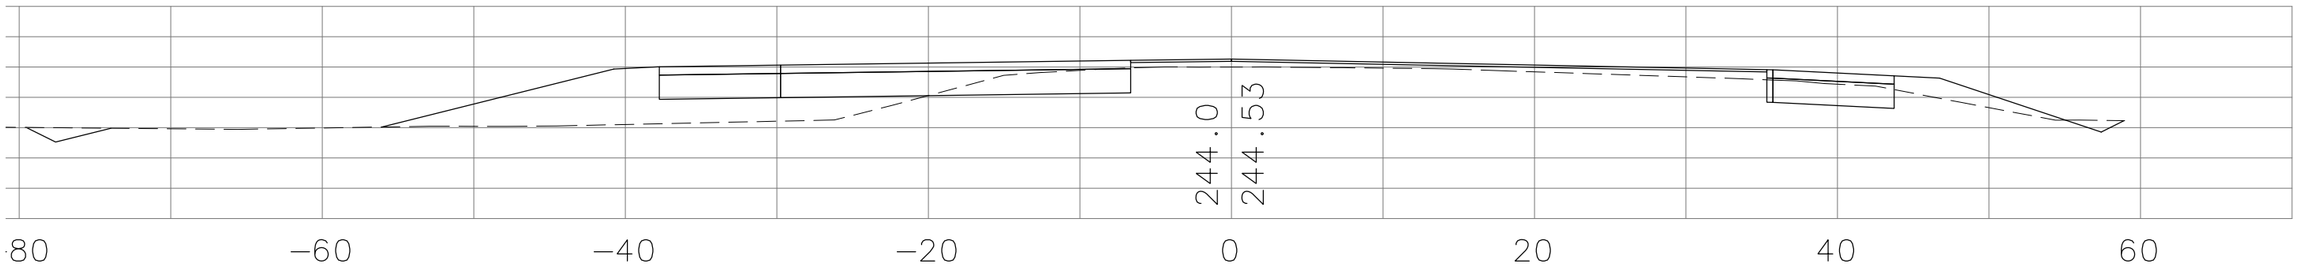

148+48.73

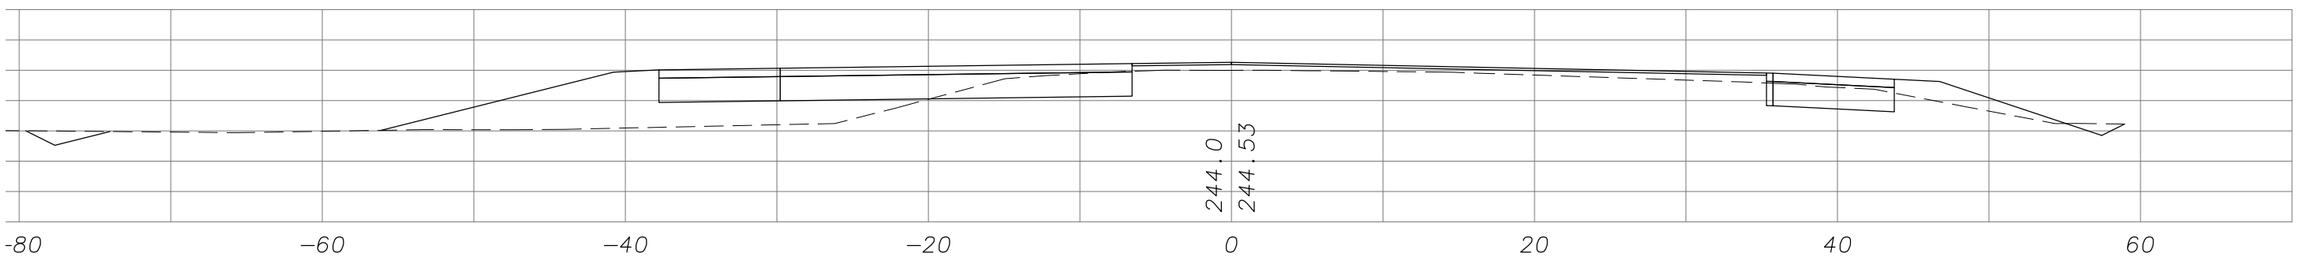

LEGEND

- ORIGINAL GROUND
- FINISHED GRADE

SR 32 WIDENING PROJECT (PHASE I)
CROSS SECTIONS
"B1" LINE

Mark Thomas & Company Inc.

SHEET 9 OF 14
03-But-32 PM 10.3/11.3
CONTRACT No. 03-1E4904
PROJECT ID: 03000002644
SCALE: 1"=5'-0"

150+00

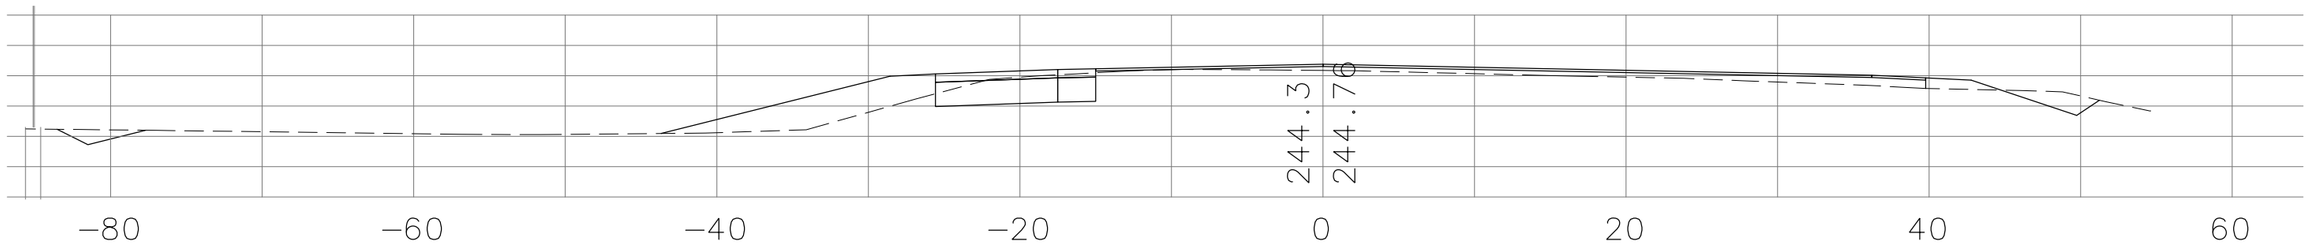

149+70

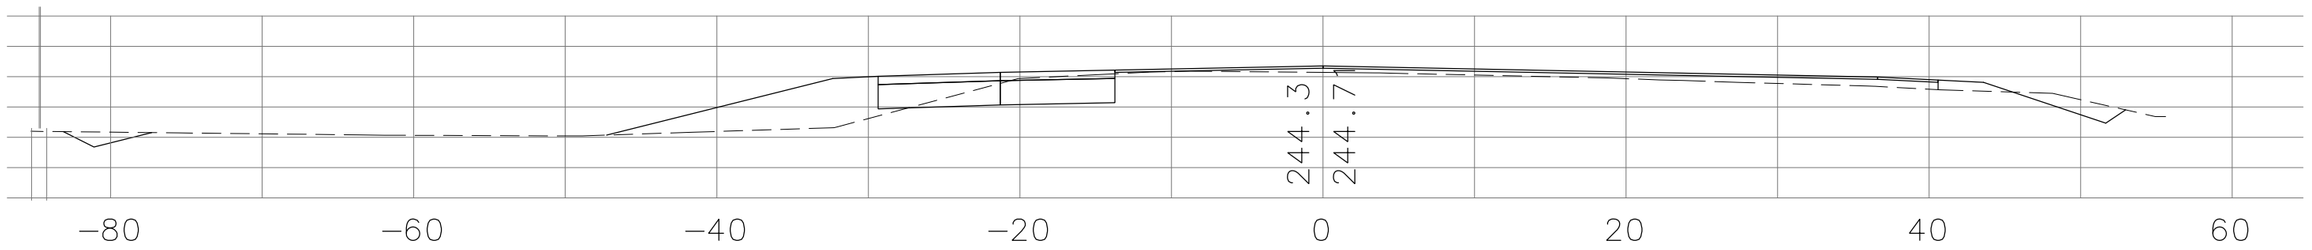

149+50

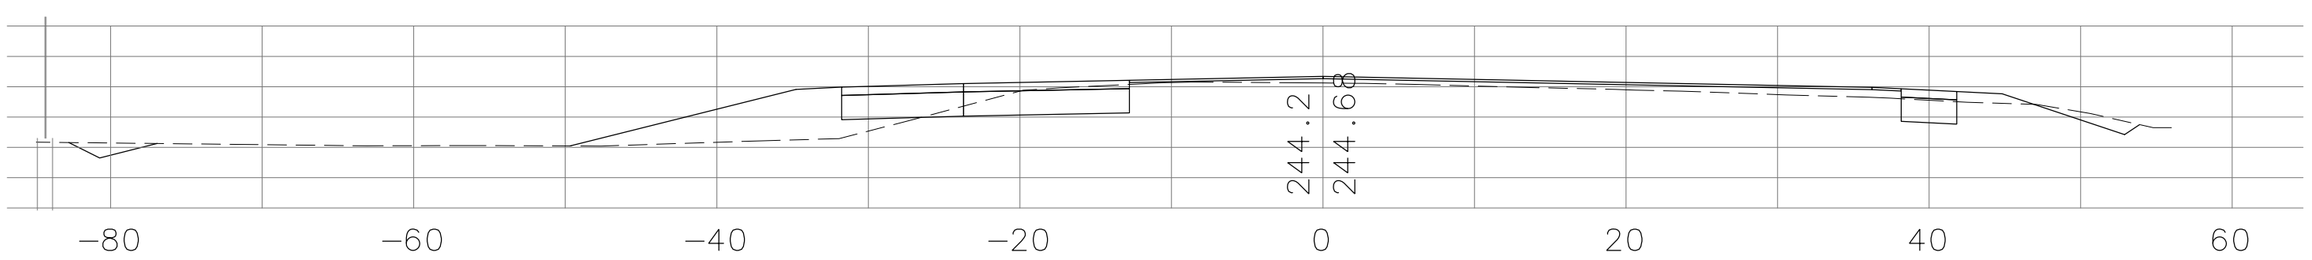

LEGEND

- ORIGINAL GROUND
- FINISHED GRADE

SR 32 WIDENING PROJECT (PHASE I)
CROSS SECTIONS
"B1" LINE

Mark Thomas & Company Inc.

SHEET 11 OF 14
03-But-32 PM 10.3/11.3
CONTRACT No. 03-1E4904
PROJECT ID: 03000002644
SCALE: 1"=5'-0"

150+50

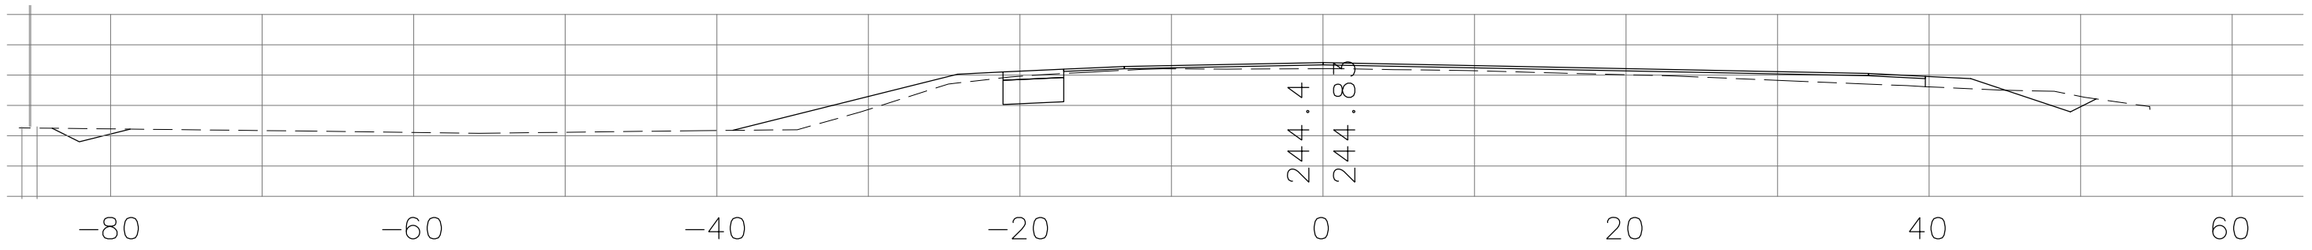

150+44.04

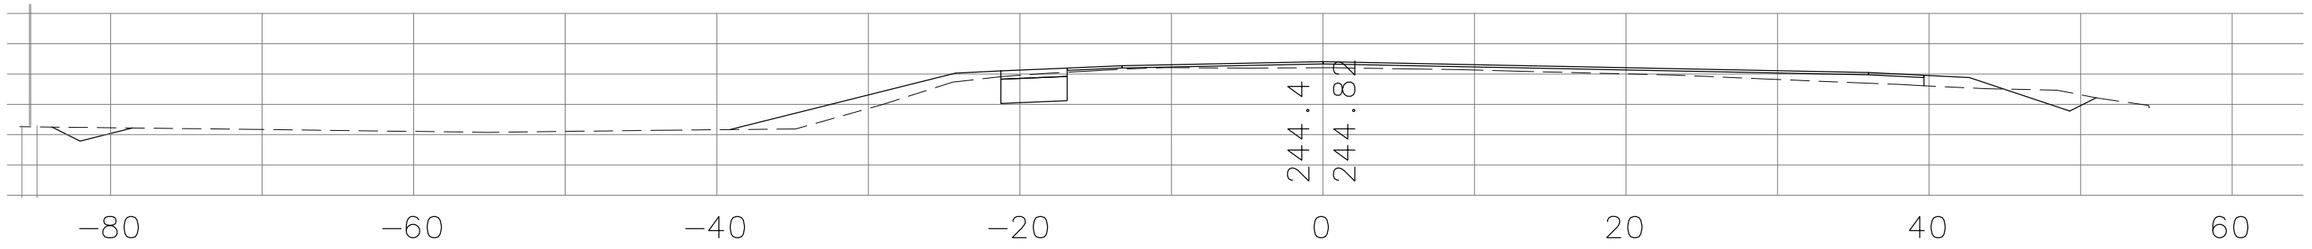

150+14.09

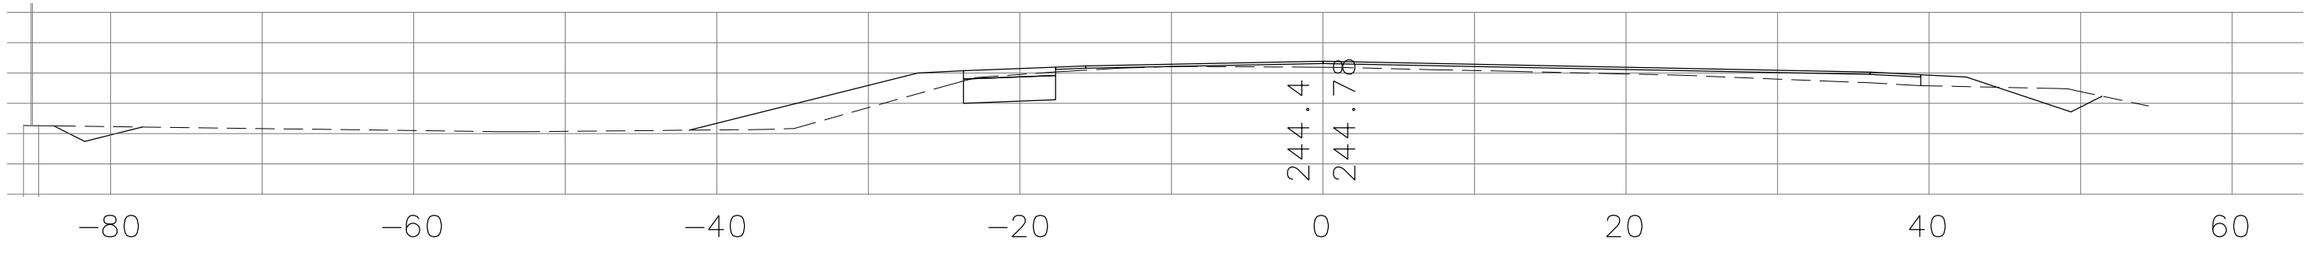

LEGEND

- ORIGINAL GROUND
- FINISHED GRADE

SR 32 WIDENING PROJECT (PHASE I)
CROSS SECTIONS
"B1" LINE

Mark Thomas & Company Inc.

SHEET 12 OF 14
03-But-32 PM 10.3/11.3
CONTRACT No. 03-1E4904
PROJECT ID: 03000002644
SCALE: 1"=5'-0"

151+00

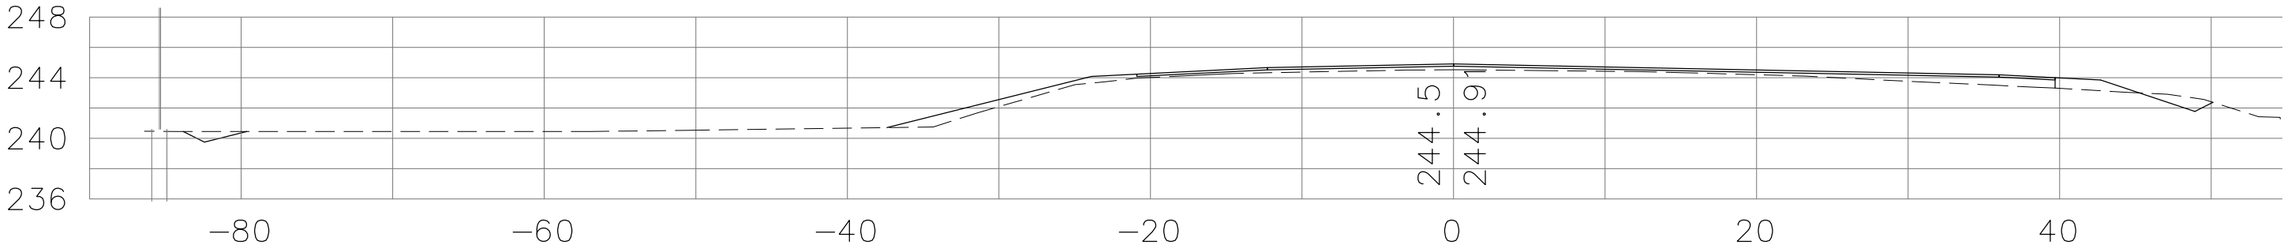

150+87.18

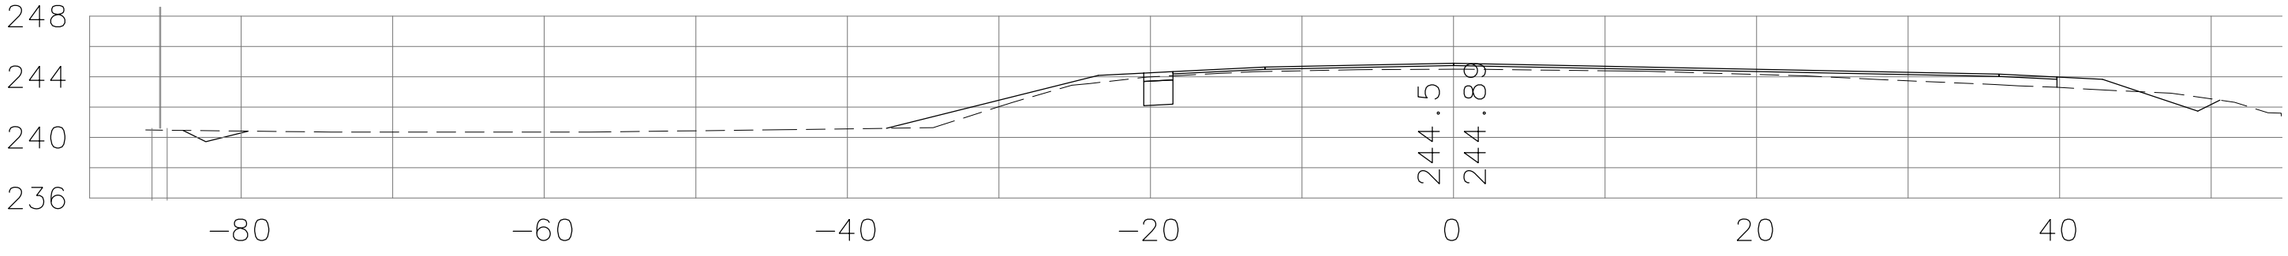

LEGEND

- - - - - - ORIGINAL GROUND

——— FINISHED GRADE

SR 32 WIDENING PROJECT (PHASE I)
CROSS SECTIONS
"B1" LINE

Mark Thomas & Company Inc.

SHEET 13 OF 14
03−But−32 PM 10.3/11.3
CONTRACT No. 03−1E4904
PROJECT ID: 03000002644
SCALE: 1"=5'−0"

152+00

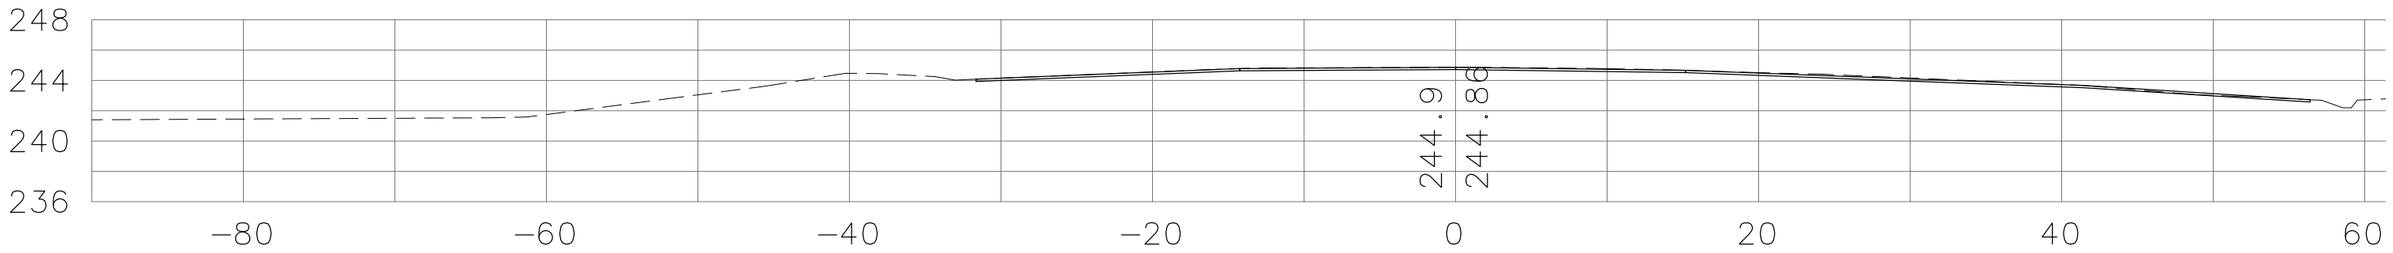

151+50

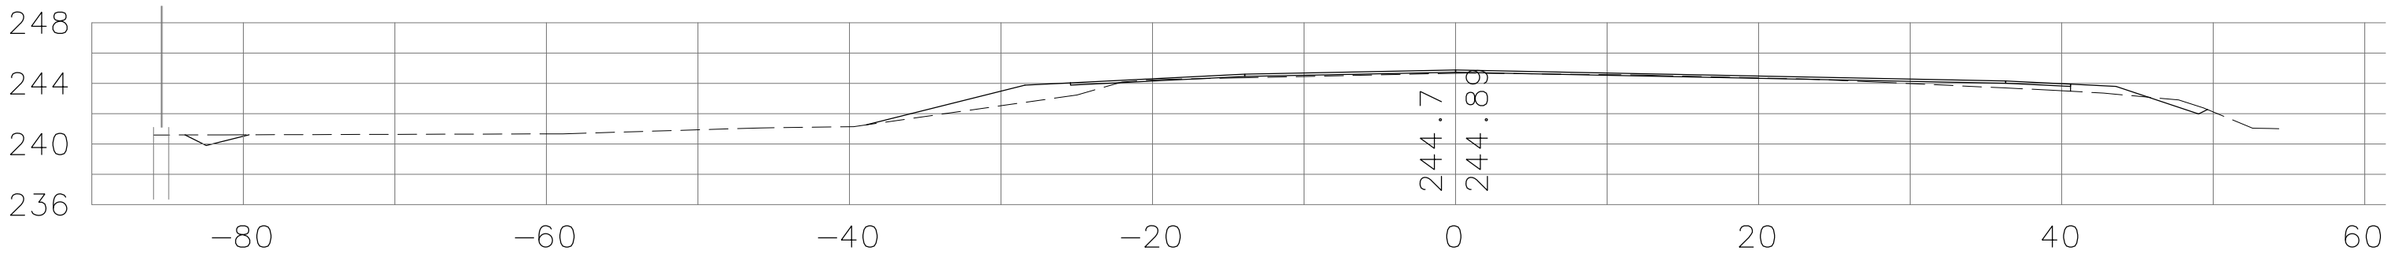

LEGEND

- - - - - - ORIGINAL GROUND

——— FINISHED GRADE

SR 32 WIDENING PROJECT (PHASE I)
CROSS SECTIONS
"B1" LINE

Mark Thomas & Company Inc.

SHEET 14 OF 14
03–But–32 PM 10.3/11.3
CONTRACT No. 03–1E4904
PROJECT ID: 03000002644
SCALE: 1"=5'–0"

11+03.47

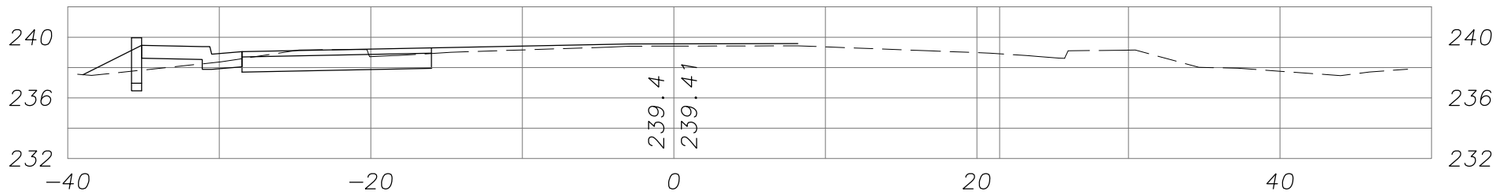

11+00

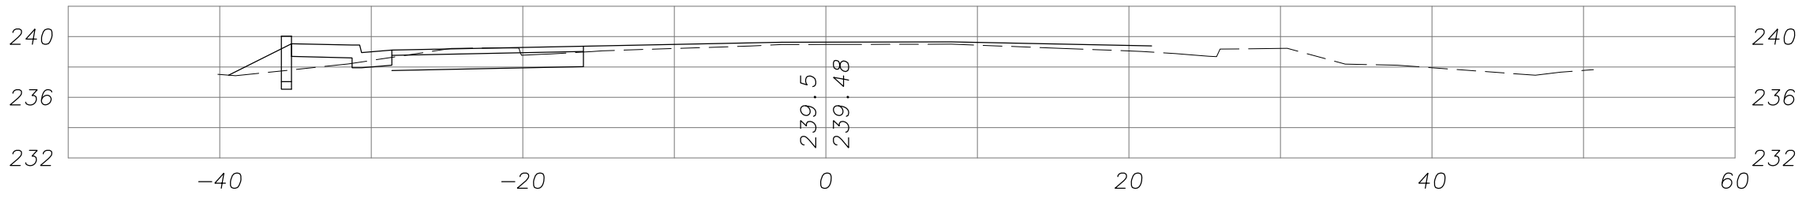

10+83.20

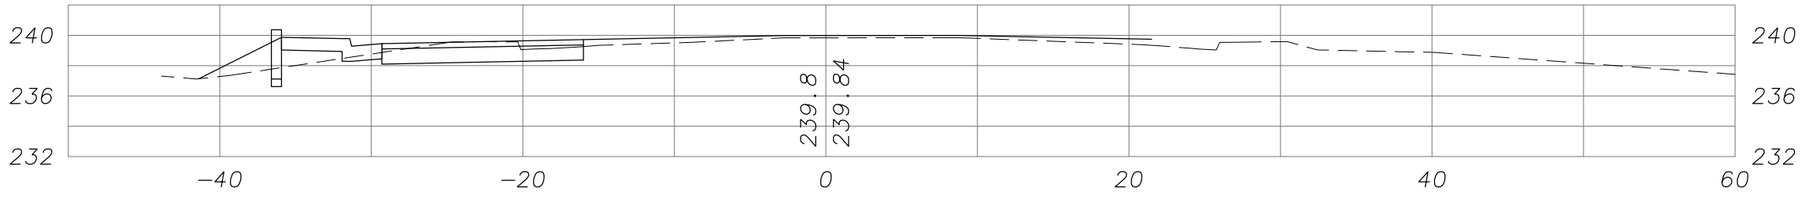

LEGEND

- ORIGINAL GROUND
- FINISHED GRADE

SR 32 WIDENING PROJECT (PHASE I)
CROSS SECTIONS
"F2" LINE

Mark Thomas & Company Inc.

SHEET 1 OF 4
03−But−32 PM 10.3/11.3
CONTRACT No. 03−1E4904
PROJECT ID: 03000002644
SCALE: 1"=5'−0"

11+50

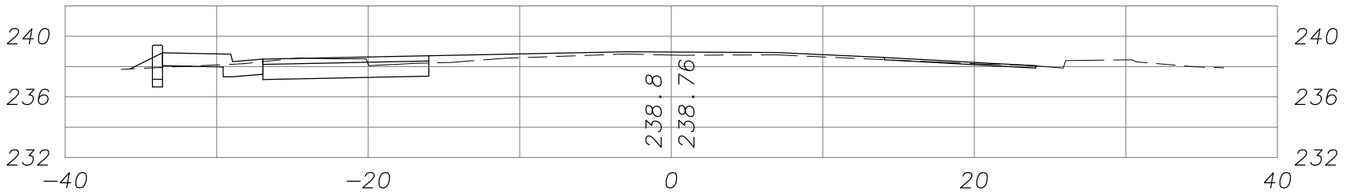

11+32.13

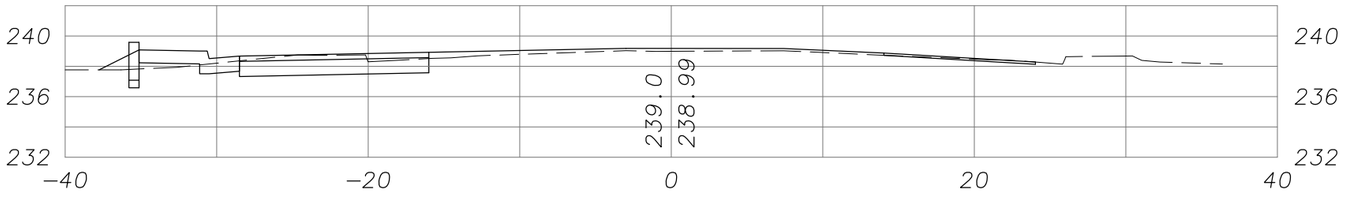

11+14.89

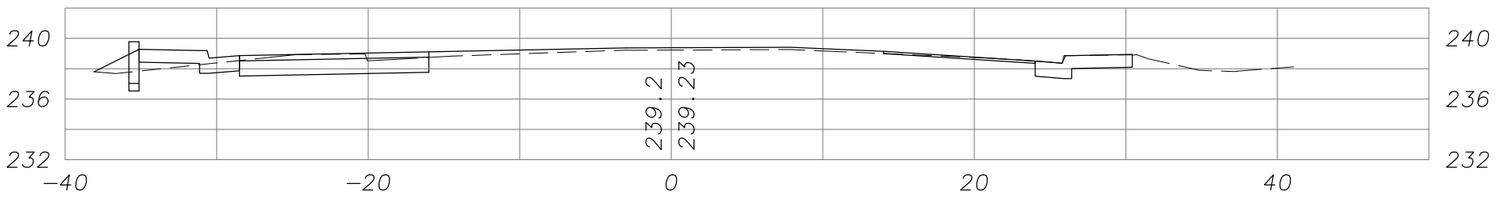

LEGEND

- - - - - - - ORIGINAL GROUND

——— FINISHED GRADE

SR 32 WIDENING PROJECT (PHASE I)
CROSS SECTIONS
"F2" LINE

Mark Thomas & Company Inc.

SHEET 2 OF 4
03−But−32 PM 10.3/11.3
CONTRACT No. 03−1E4904
PROJECT ID: 03000002644
SCALE: 1"=5'−0"

12+50

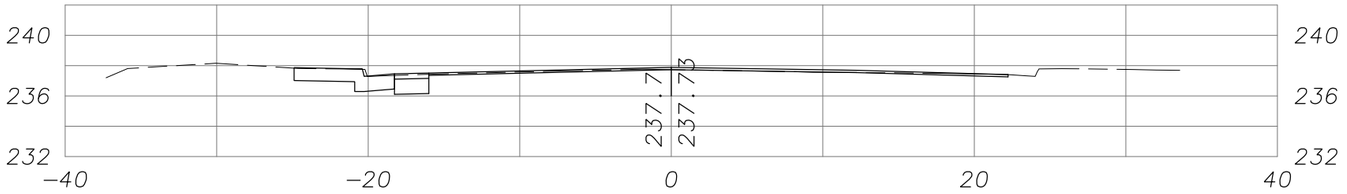

12+43.01

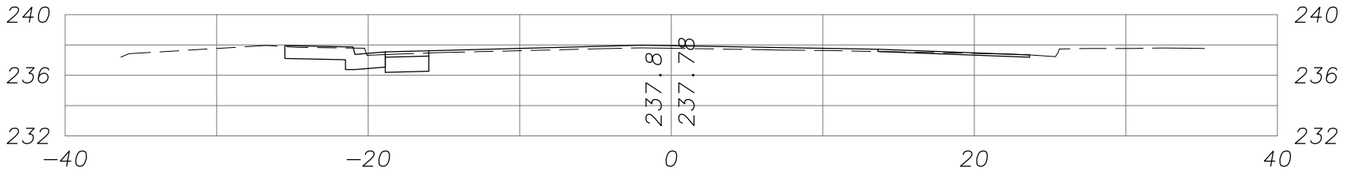

12+00

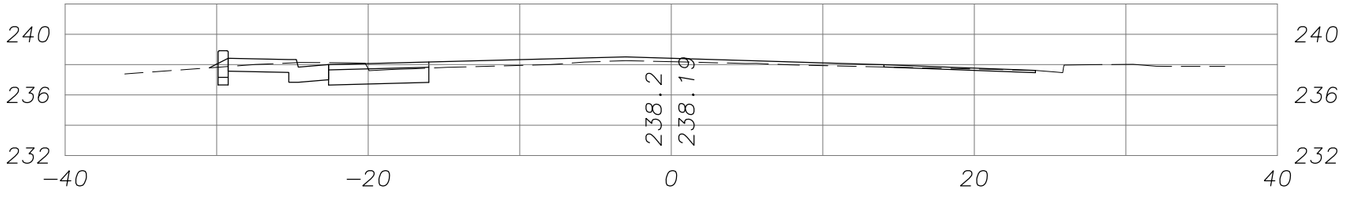

LEGEND

- - - - - - ORIGINAL GROUND

——— FINISHED GRADE

SR 32 WIDENING PROJECT (PHASE I)
CROSS SECTIONS
"F2" LINE

Mark Thomas & Company Inc.

SHEET 3 OF 4
03-But-32 PM 10.3/11.3
CONTRACT No. 03-1E4904
PROJECT ID: 03000002644
SCALE: 1"=5'-0"

12+93.01

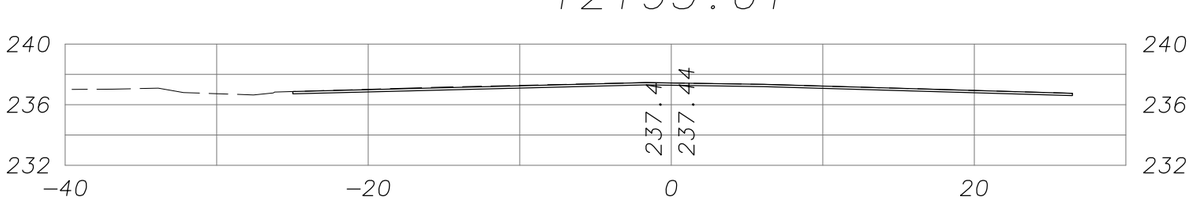

12+52.22

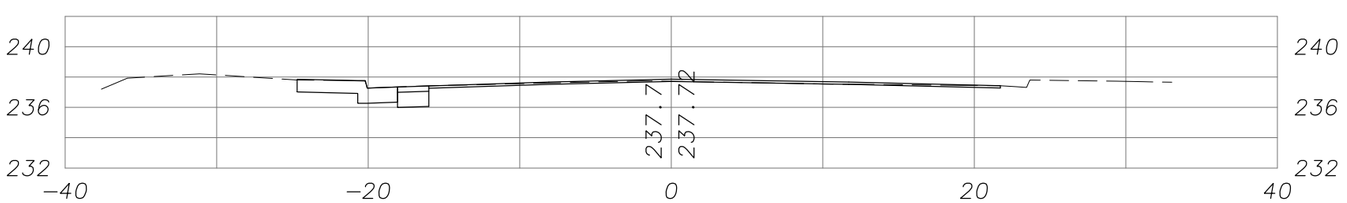

LEGEND

- - - - - - ORIGINAL GROUND

——— FINISHED GRADE

SR 32 WIDENING PROJECT (PHASE I)
CROSS SECTIONS
"F2" LINE

Mark Thomas & Company Inc.

SHEET 4 OF 4
03-But-32 PM 10.3/11.3
CONTRACT No. 03-1E4904
PROJECT ID: 03000002644
SCALE: 1"=5'-0"