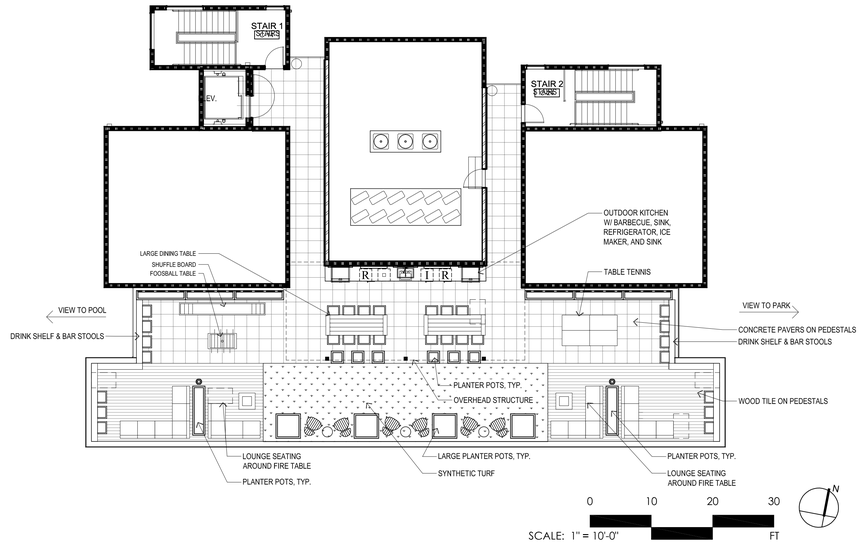

ROOF TERRACE PLAN

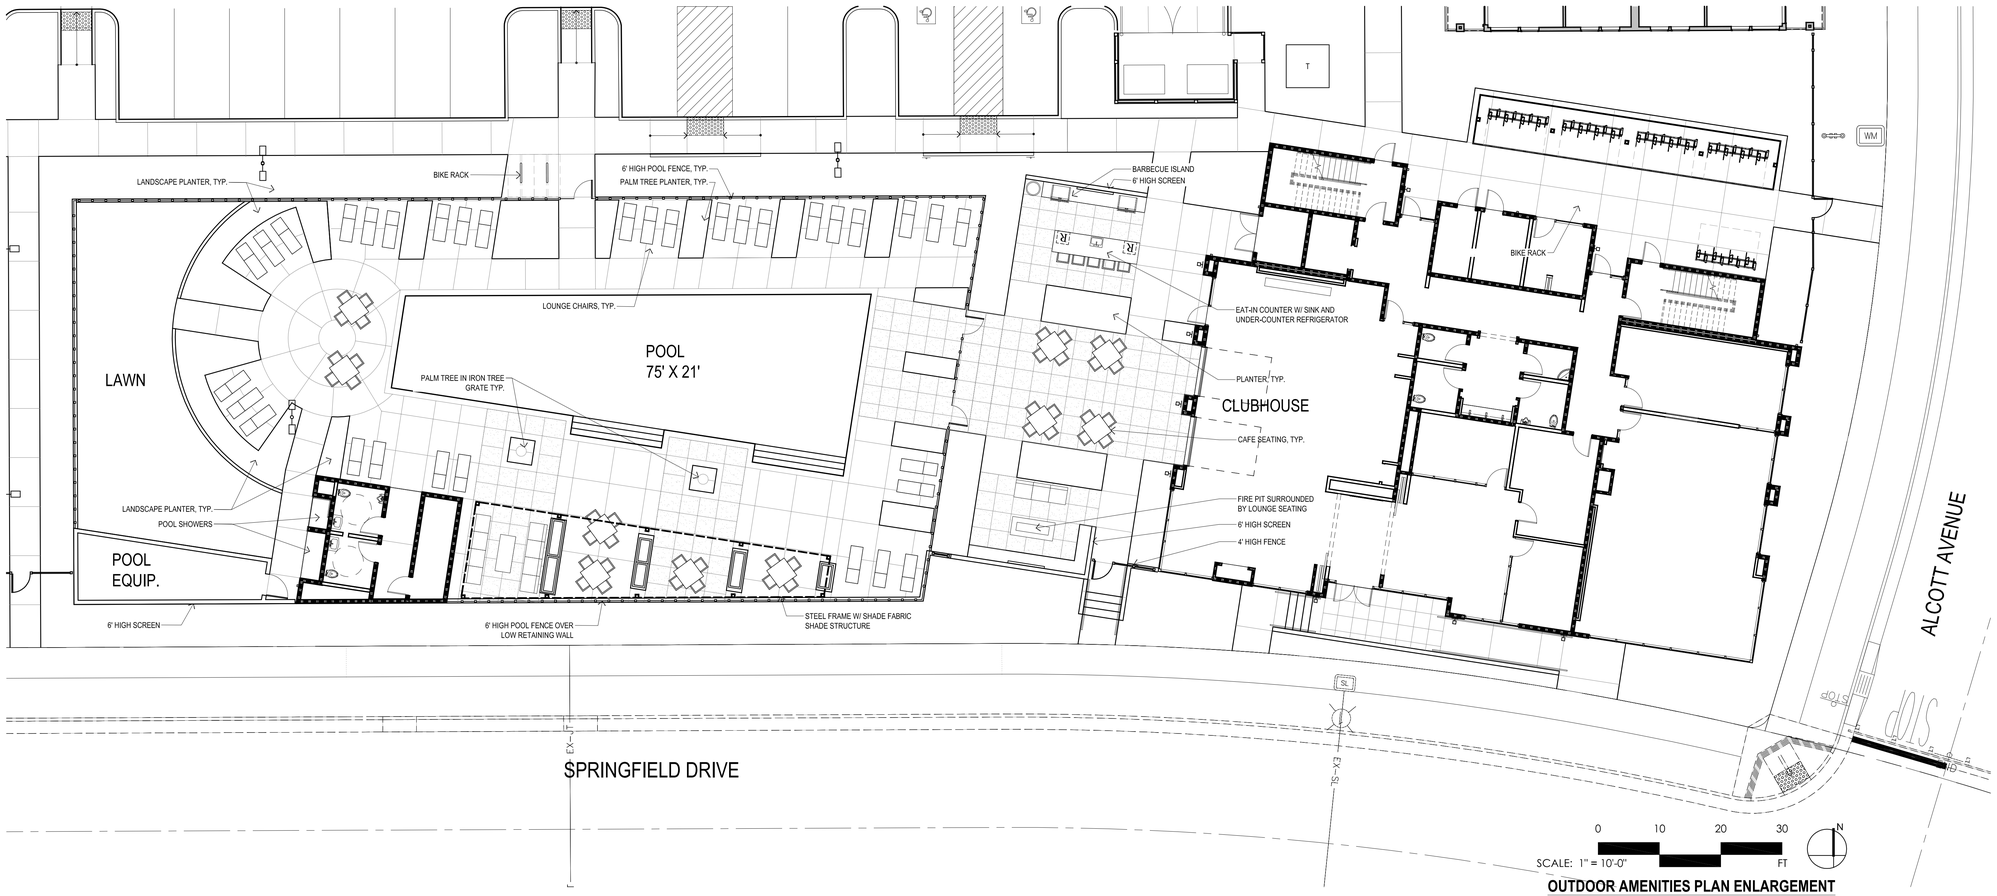

OUTDOOR AMENITIES PLAN ENLARGEMENT

ATTACHMENT L

SPRINGFIELD APARTMENTS

MERIAM PARK

CHICO, CA

ENLARGED SITE PLAN

DATE: 2/20/19
PROJECT NO: 1278-0001
SCALE:
SHEET: A02

GONZALES DEVELOPMENT COMPANY

LPAS
2484 Natomas Park Drive Suite 100 Sacramento CA 95833
916 443 0335 lpas.com
Architecture + Design