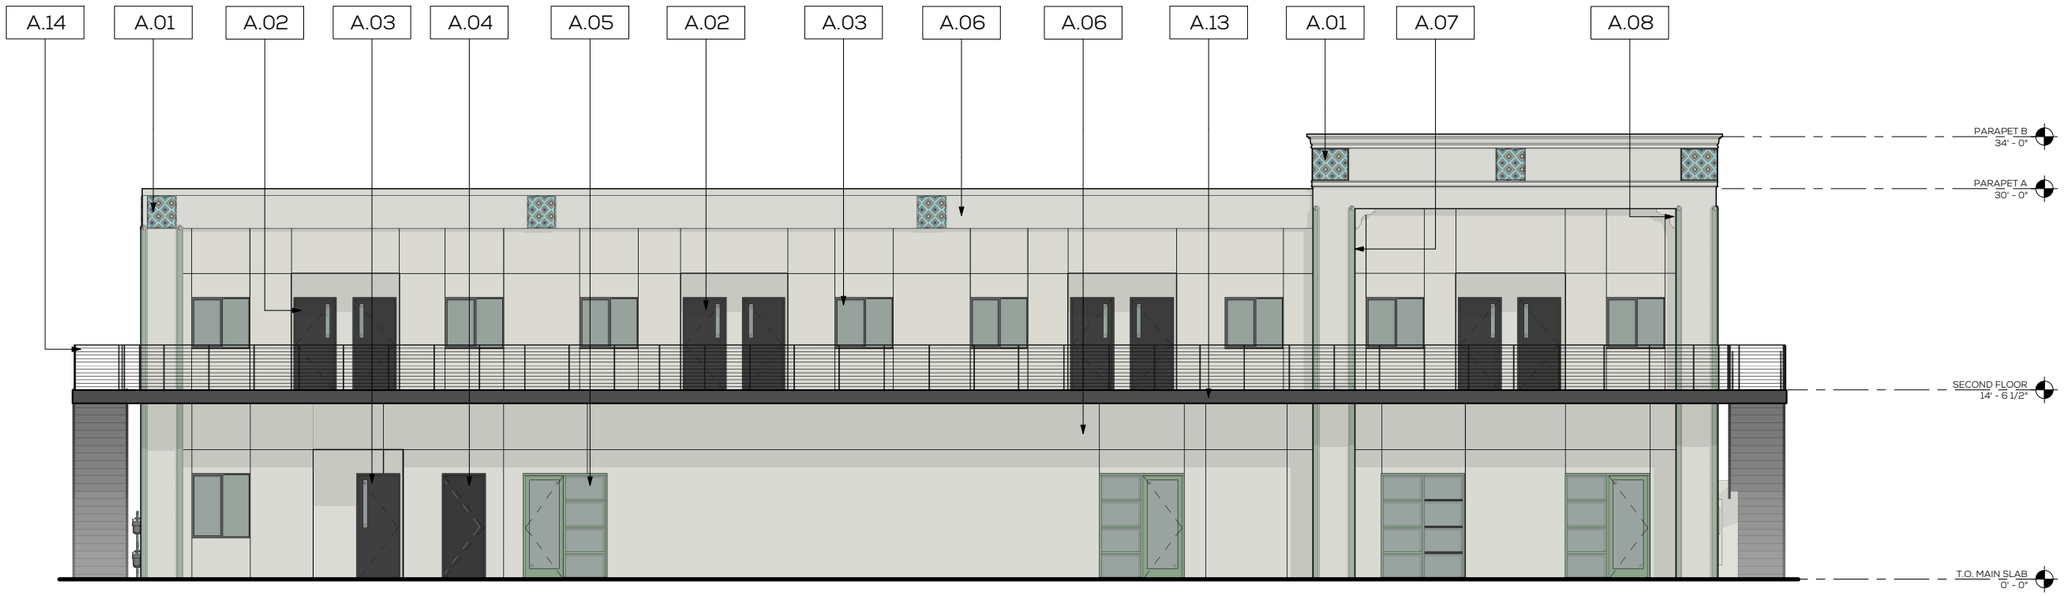

BB - PARKING LOT ELEVATION
SCALE : 3/16" = 1'-0"

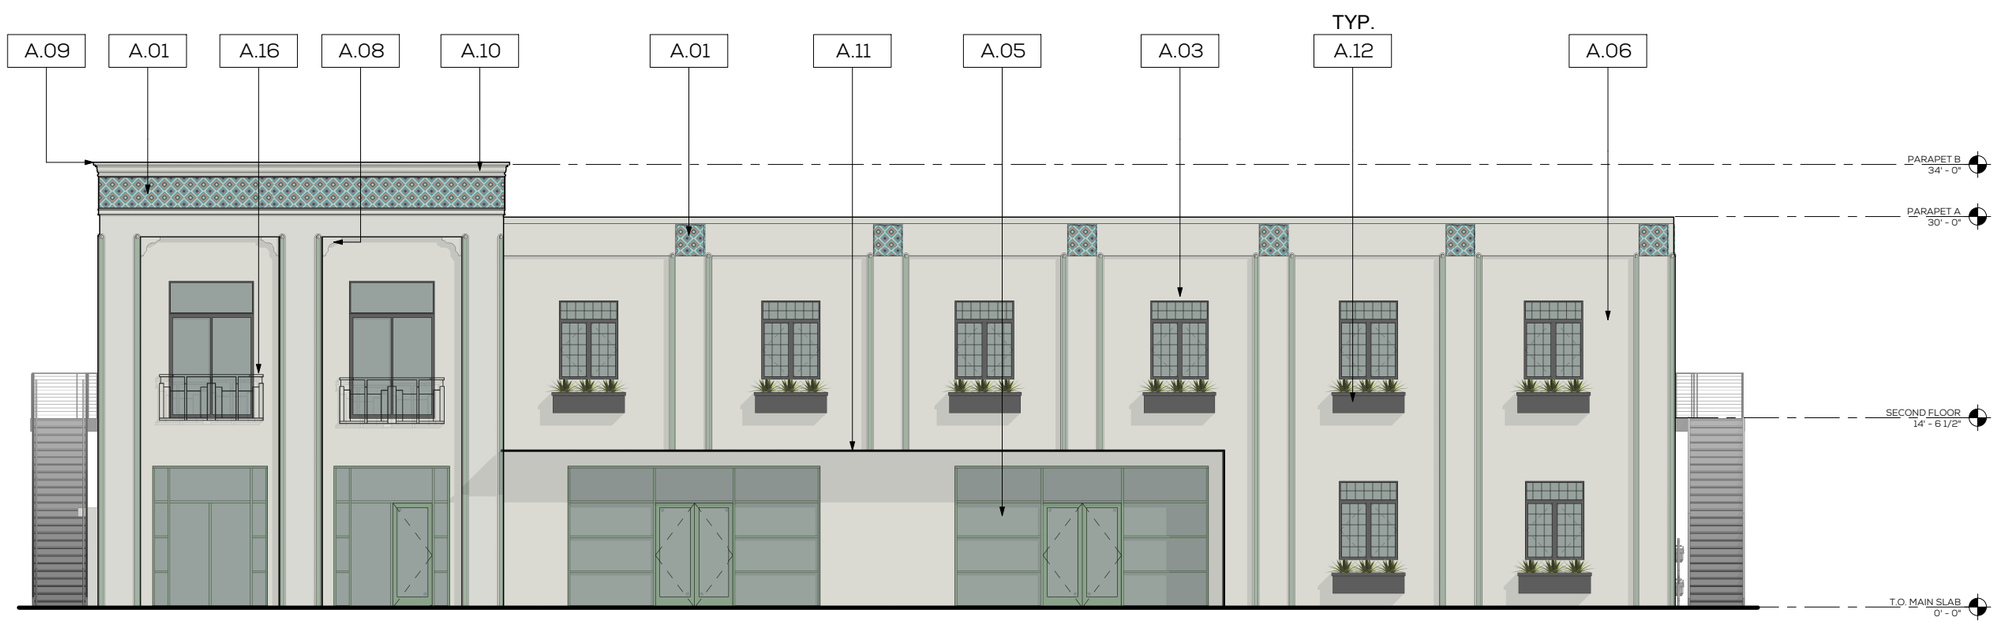

AA - STREET ELEVATION
SCALE : 3/16" = 1'-0"

A.01	EXTERIOR TILE SYSTEM - WT-1
A.02	STEEL ENTRANCE DOOR - MTL-1
A.03	ALUMINUM WINDOW SYSTEM - AL-1 & GL-1
A.04	HOLLOW METAL DOOR - FF-1
A.05	STOREFRONT WINDOW AND DOOR SYSTEM - AL-2 & GL-1

A.06	EXTERIOR PLASTER SYSTEM - PL-1
A.07	EXTERIOR PLASTER ACCENT TRIM - P-2
A.08	EXTERIOR PLASTER ACCENT CORNER - PL-1
A.09	METAL PARAPET CAP - PRIME AND PAINT TO MATCH - P-3
A.10	PLASTER COATED FOAM CORNICE PIECE - PL-1

A.11	METAL CANOPY - PC-1
A.12	METAL PLANTER BOX - MTL-1
A.13	BRAKE METAL COVERING OVER WALKWAY - MTL-1
A.14	42" TALL CABLE GUARD RAIL - MTL-1 - SEE EXHIBITS ON SHEET ARB3
A.16	JULIET BALCONY RAILING - PC-1

Attachment D

r · g · a
architecture + engineering
RUSSELL, GALLAWAY ASSOCIATES inc.
115 MEYERS STREET
SUITE 110
CHICO, CA 95928
530 342 0302
www.rgachico.com

PROJECT
A16 - A21 MIXED USE BUILDINGS
OWNER
TANK DISTRICT, LLC.

PROJECT ADDRESS
LOTS A16-A21 MERIAM PARK, CHICO, CA.

ASSESSORS PARCEL NUMBER
002-690-004, 005, 006, 007, 008, 009

RGA PROJECT #	18-479
PLAN CHECK #	-
DRAWN	KJE
CHECKED	RGA
STATUS DATE	2019.02.21
REVISION DATE	

EXTERIOR ELEVATIONS

ARB 2

TYPICAL GUARD RAIL

TYPICAL JULIET BALCONY

CC - TYPICAL ELEMENTS

AL-1	STOREFRONT: OLDCASTLE - AGED COPPER 355F502
AL-2	STOREFRONT & WINDOWS: DARK BRONZE ANODIZED (740)
FF-1	HOLLOW METAL DOORS: FACTORY FINISH, COLOR PER ARCHITECT -
GL-1	EXTERIOR GLAZING: CARDINAL GRAY O/ LoE2 -366(#3)
MTL-1	BRAKE METAL: AEP SPAN - COOL MATTE BLACK DURA TECH 5000
PL-1	PLASTER SYSTEM: OMEGAFLEX MEDIUM CAT FACE - ACRYLIC TOP COAT WITH INTEGRAL COLOR
P-1	METAL PAINT: SW9175 DEEP FOREST BROWN
P-2	PLASTER ACCENT: SW 7742 AGATE GREEN
P-3	PLASTER SYSTEM INTEGRAL COLOR: SW 7102 WHITE FLOUR
PC-1	POWDER COAT: TIGER DRYLAC SERIES 61 - DARK BRONZE ANODIZED EFFECT 61/68001
WT-1	EXTERIOR ACCENT TILE: CUSTOM CERAMIC MOSAIC TILE

DD - EXTERIOR FINISH ABBREVIATIONS

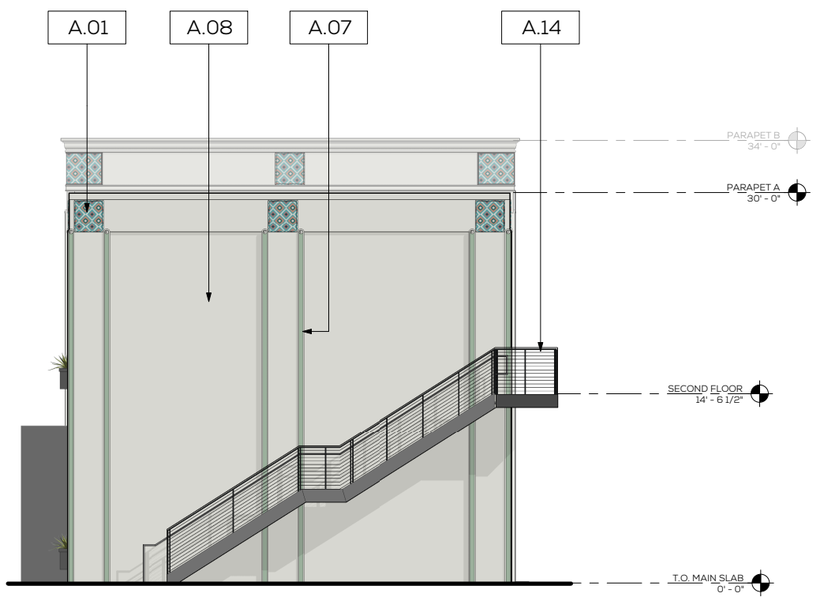

BB - WEST ELEVATION

SCALE : 3/16" = 1'-0"

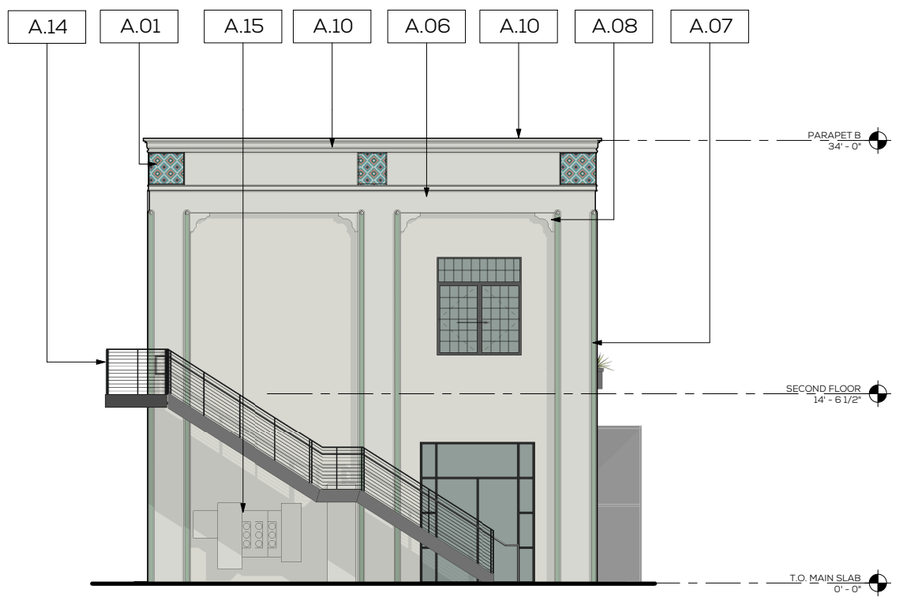

AA - EAST ELEVATION

SCALE : 3/16" = 1'-0"

A.01	EXTERIOR TILE SYSTEM - WT-1
A.06	EXTERIOR PLASTER SYSTEM - PL-1
A.07	EXTERIOR PLASTER ACCENT TRIM - P-2
A.08	EXTERIOR PLASTER ACCENT CORNER - PL-1
A.10	PLASTER COATED FOAM CORNICE PIECE - PL-1

A.14	42" TALL CABLE GUARD RAIL - MTL-1 - SEE EXHIBITS ON SHEET ARB3
A.15	ELECTRICAL SWITCHGEAR PAINTED TO MATCH PL-1

Attachment D

r · g · a
architecture + engineering

RUSSELL, GALLAWAY ASSOCIATES inc.

115 MEYERS STREET
SUITE 110
CHICO, CA 95928
530 342 0302

www.rgachico.com

PROJECT
A16 - A21 MIXED USE BUILDINGS

OWNER
TANK DISTRICT, LLC.

PROJECT ADDRESS
LOTS A16-A21 MERIAM PARK, CHICO, CA.

ASSESSORS PARCEL NUMBER
002-690-004, 005, 006, 007, 008, 009

RGA PROJECT #	18-479
PLAN CHECK #	--
DRAWN	KJE
CHECKED	RGA
STATUS DATE	2019.02.21
REVISION DATE	

EXTERIOR ELEVATION

ARB 3