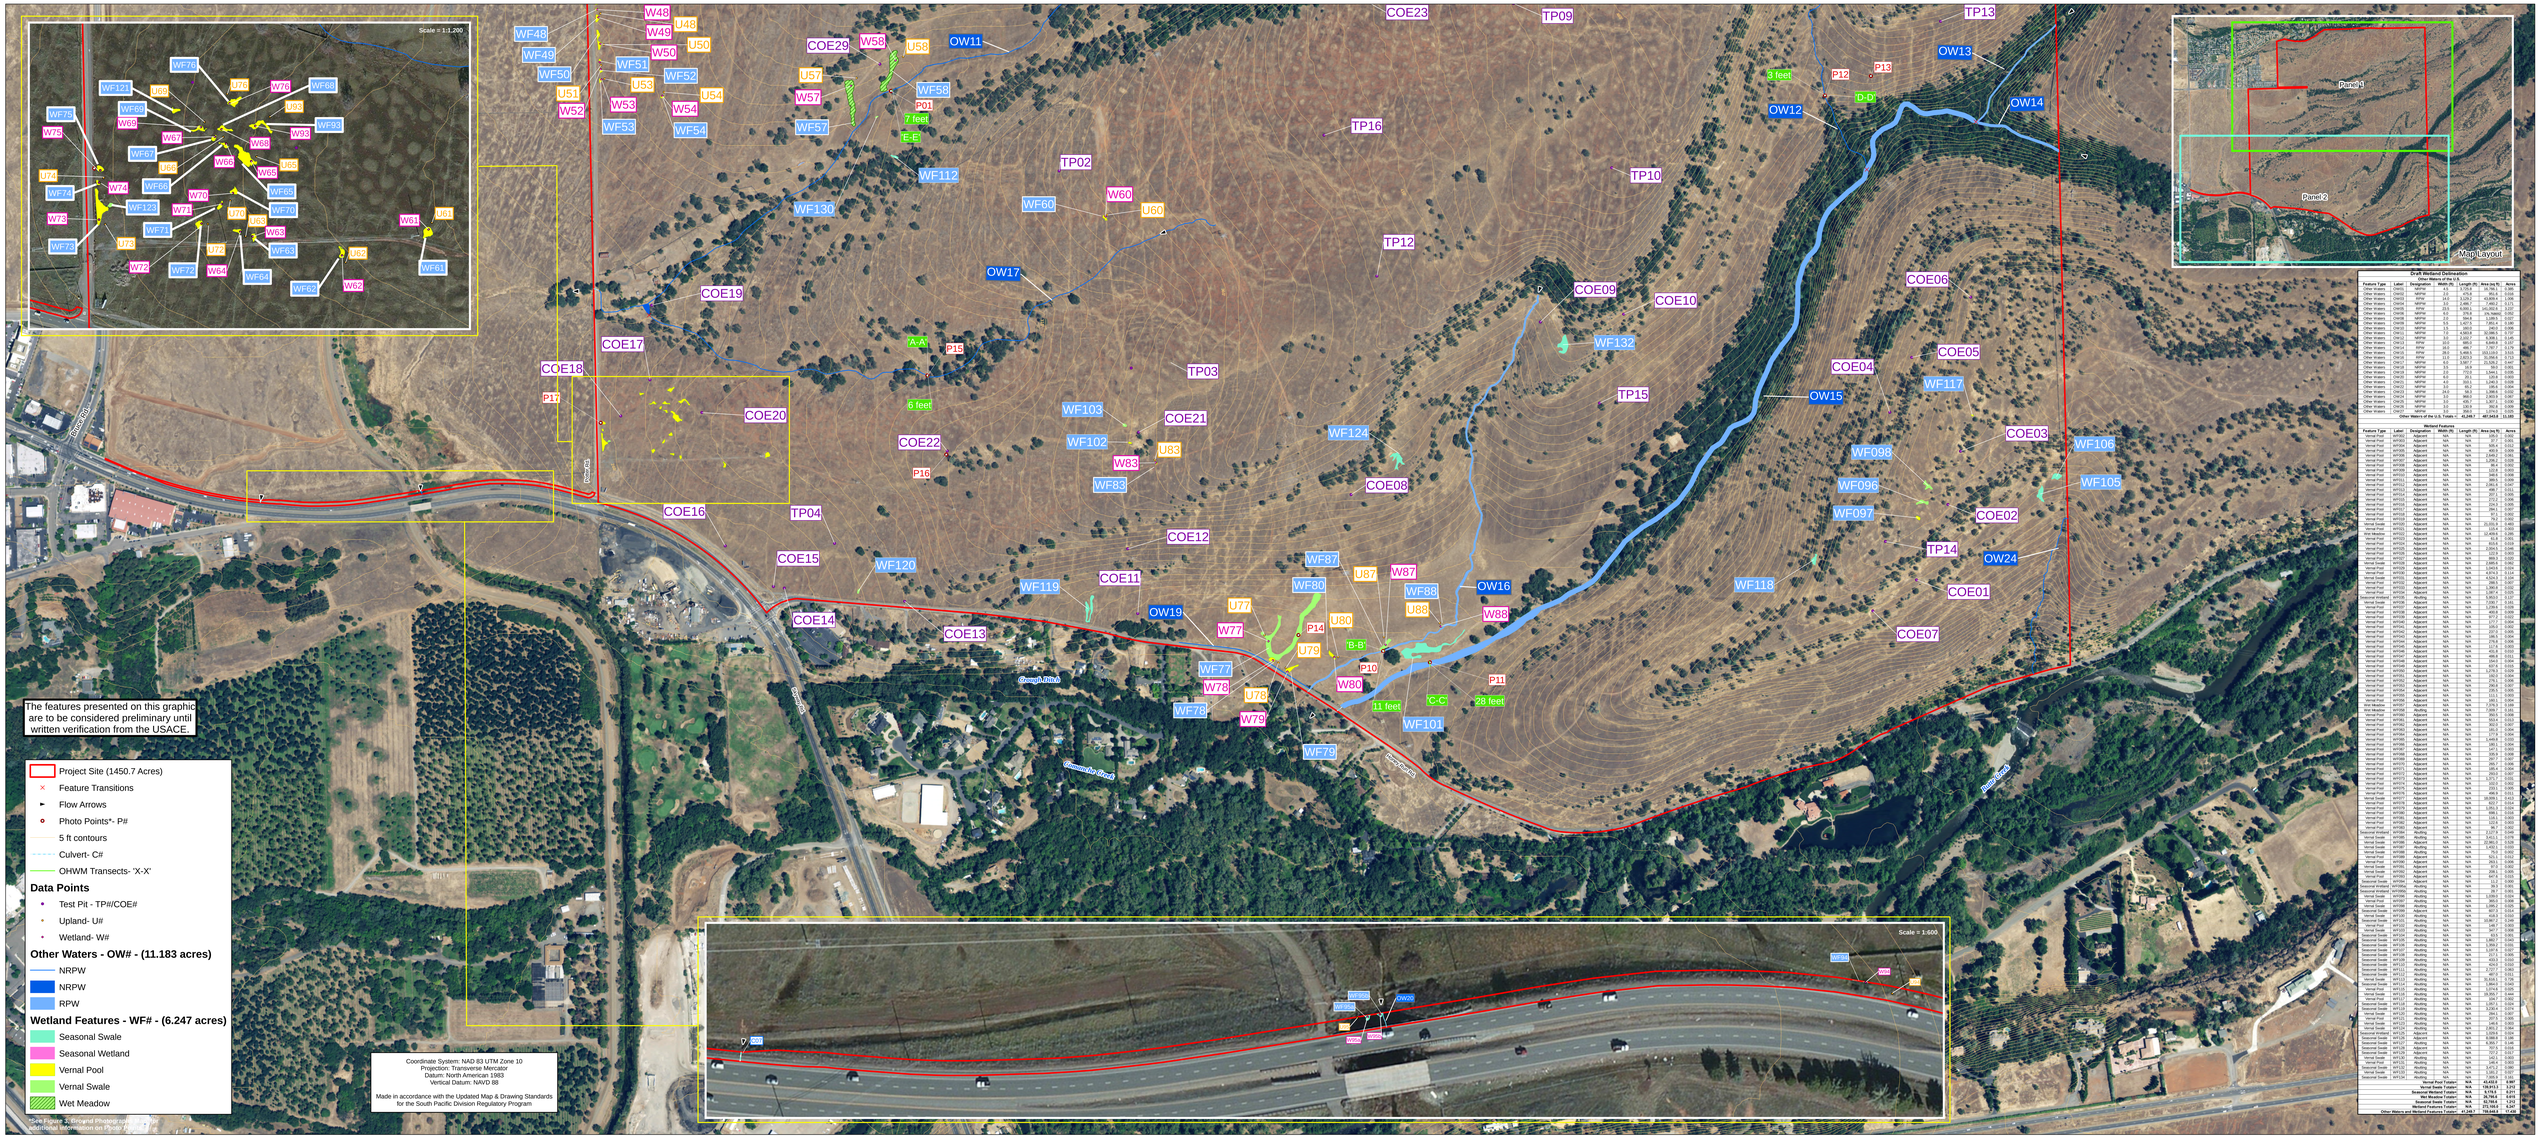

Draft Wetland Delineation
Other Waters of the U.S.

Feature Type	Label	Designation	Width (ft)	Length (ft)	Area (sq ft)	Acres
Other Waters of the U.S. Totals =				41,840	467,943.6	11.183

Wetland Features

Feature Type	Label	Designation	Width (ft)	Length (ft)	Area (sq ft)	Acres
Vernal Pool Totals =					194,614.2	4.468
Seasonal Wetland Totals =				N/A	9,778.2	0.224
Wet Meadow Totals =				N/A	2,199.4	0.050
Seasonal Swale Totals =				N/A	82,768.8	1.900
Vernal Swale Totals =				N/A	3,450.4	0.079
Other Waters and Wetland Features Totals =				41,840	760,954.0	17.469

1:2,400
1 inch = 200 feet
0 500 1,000 Feet
NORTH

Delineation By: E. Gregg
Map By: S. Rossi & C. Davis
Data Sources: USGS NED (NAVD 88 Meters), The City of Chico, Butte County, Rolls, Anderson & Rolls Civil Engineers, Gallaway Enterprises, ESRI, USDA NAIP 07/13/2016

Valley's Edge Development Project
Draft Wetland Delineation (Panel 2)
Exhibit A

gallaway ENTERPRISES
GE# 14-108
Map Date: 05/11/16; Revised 07/10/17